



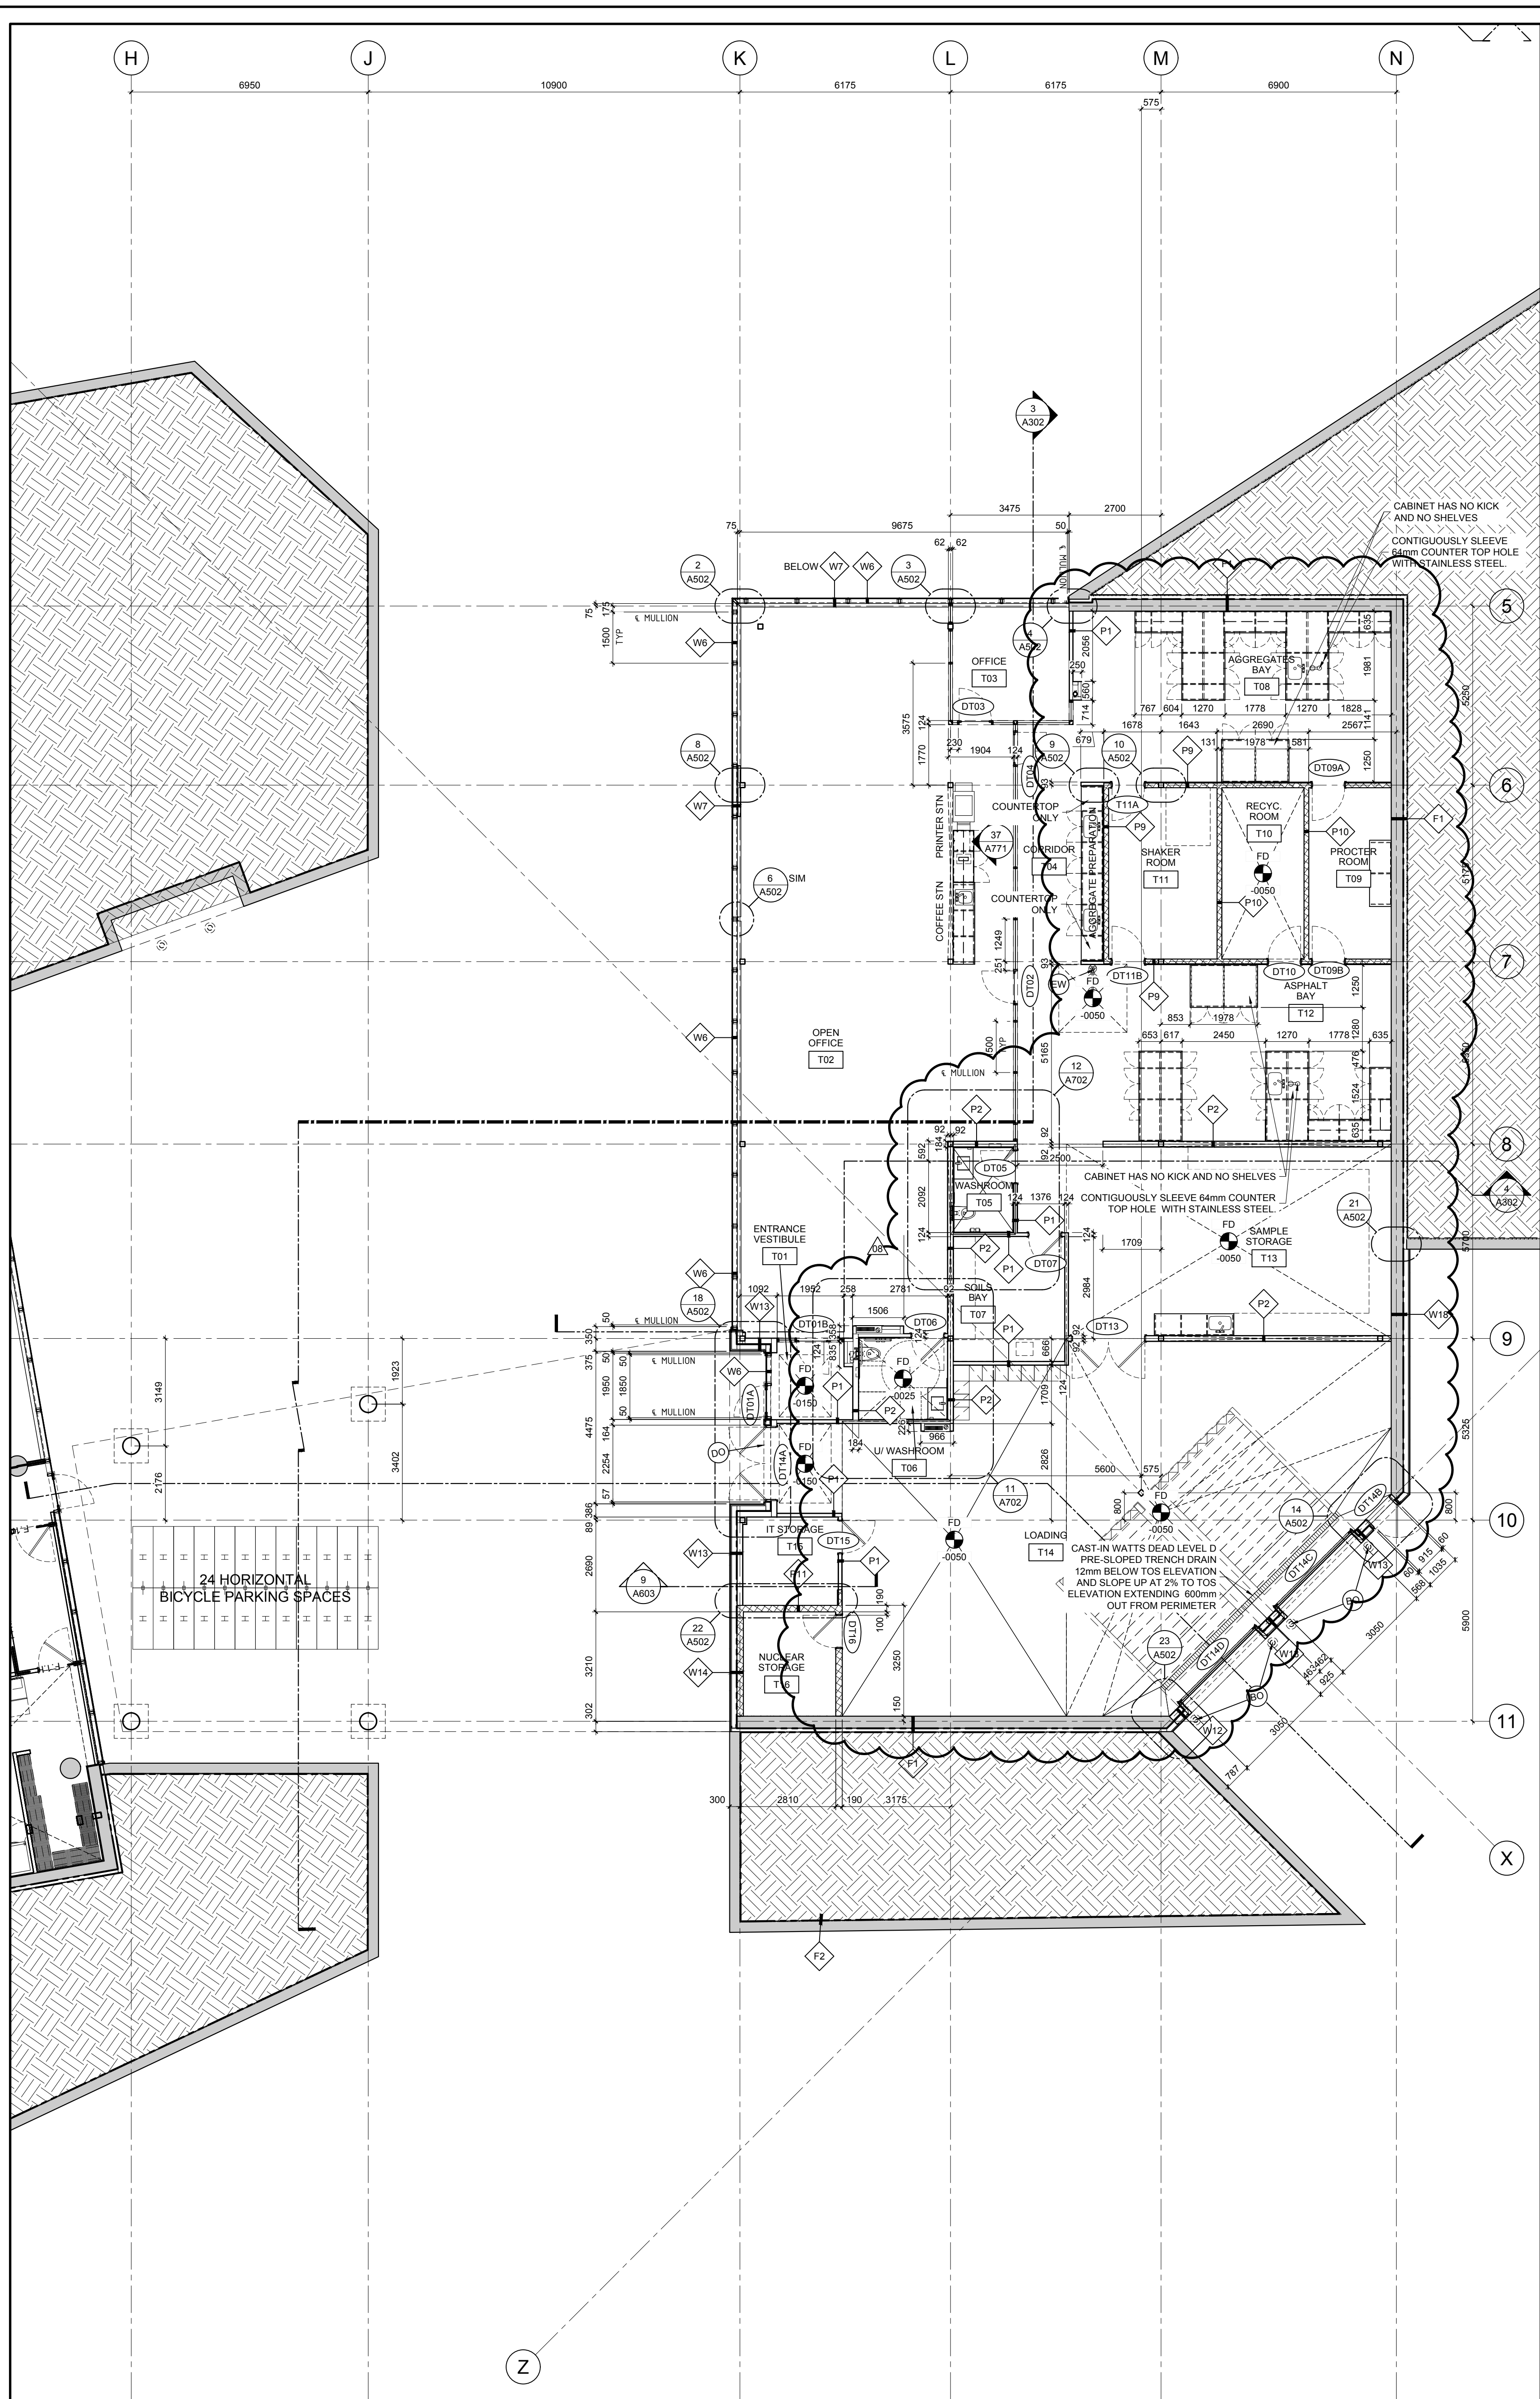

1 TEST FACILITY FLOOR PLAN
SCALE = 1:100

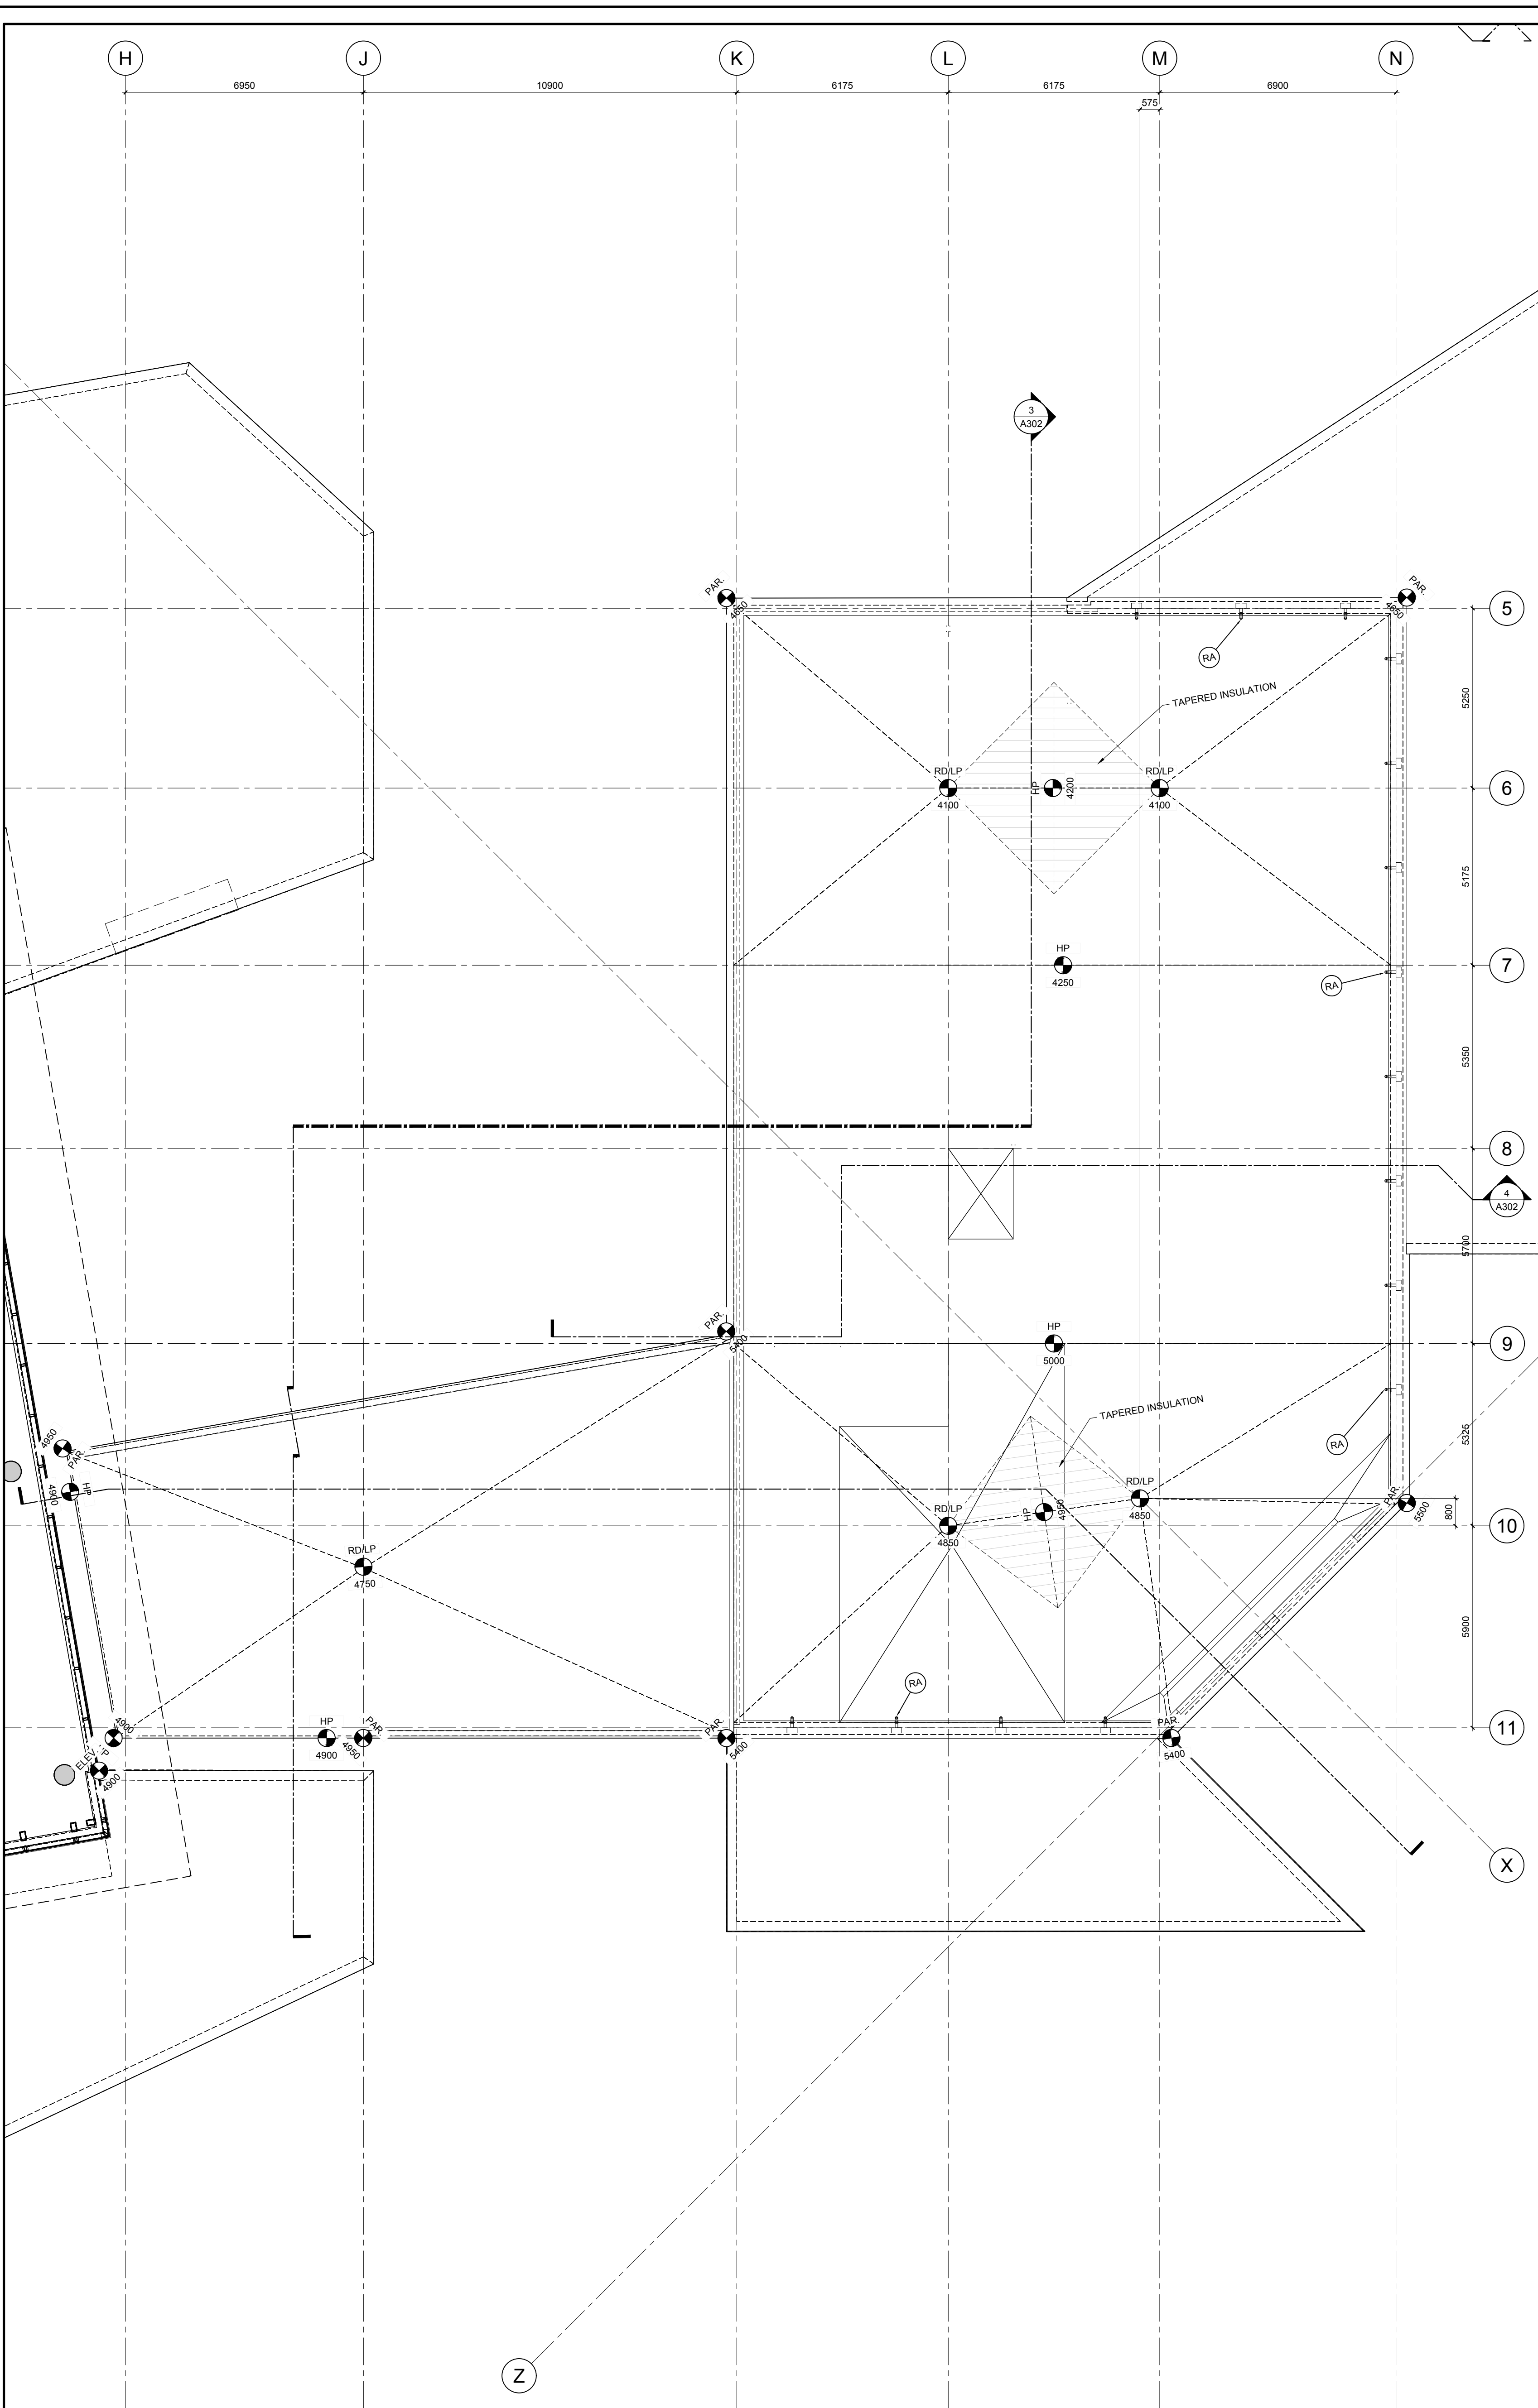

1 TEST FACILITY ROOF PLAN
SCALE = 1:100

GENERAL NOTES

A THE CONTRACTOR SHALL CHECK AND VERIFY ALL DIMENSIONS ON SITE AND REPORT ALL DISCREPANCIES TO THE ARCHITECT.



B DO NOT SCALE DRAWINGS.

C ALL WORK SHALL COMPLY WITH THE ONTARIO BUILDING CODE AND THE REQUIREMENTS OF ALL AUTHORITIES HAVING JURISDICTION.

D THIS DRAWING IS THE EXCLUSIVE PROPERTY OF CHRISTOPHER SIMMONDS ARCHITECT INC. COPYRIGHT RESERVED.

08	CONSTRUCTION UPDATE	05/08/2017
07	CONSTRUCTION UPDATE	27/04/2017
06	CONSTRUCTION UPDATE	02/02/2017
05	ISSUED FOR CONSTRUCTION	11/11/2016
04	REVISED BUILDING PERMIT	23/09/2016
03	BUILDING PERMIT	08/05/2016
02	CONSTRUCTION (FOUNDATIONS)	07/14/2016
01	FOUNDATION PERMIT	05/31/2016

REV. ISSUED FOR MM/DD/YYYY

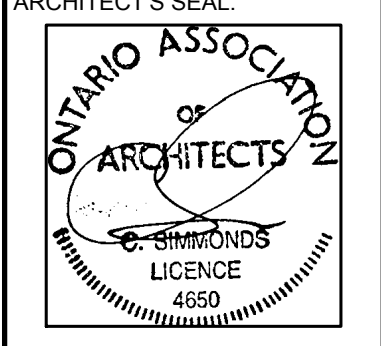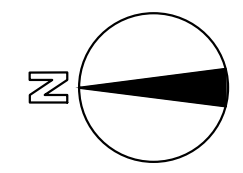ARCHITECT'S SEAL:

PROJECT NORTH:


TOMLINSON
FOUNDED ON BETHENWORTH BLVD BY WILSON


Christopher Simmonds Architect
THE ANNEX / 666 CECIL ST. OTTAWA ON K1R 4A3
613.547.7888 PHONE / 613.547.7528 FAX
csarchitect.com

PROJECT: TOMLINSON NEW BUILDING


DRAWING TITLE: TEST FACILITY PLANS

DATE: 10/8/2015	DRAWING No:
SCALE: AS INDICATED	
DRAWN BY: JK	
JOB No: 574-15	

A100

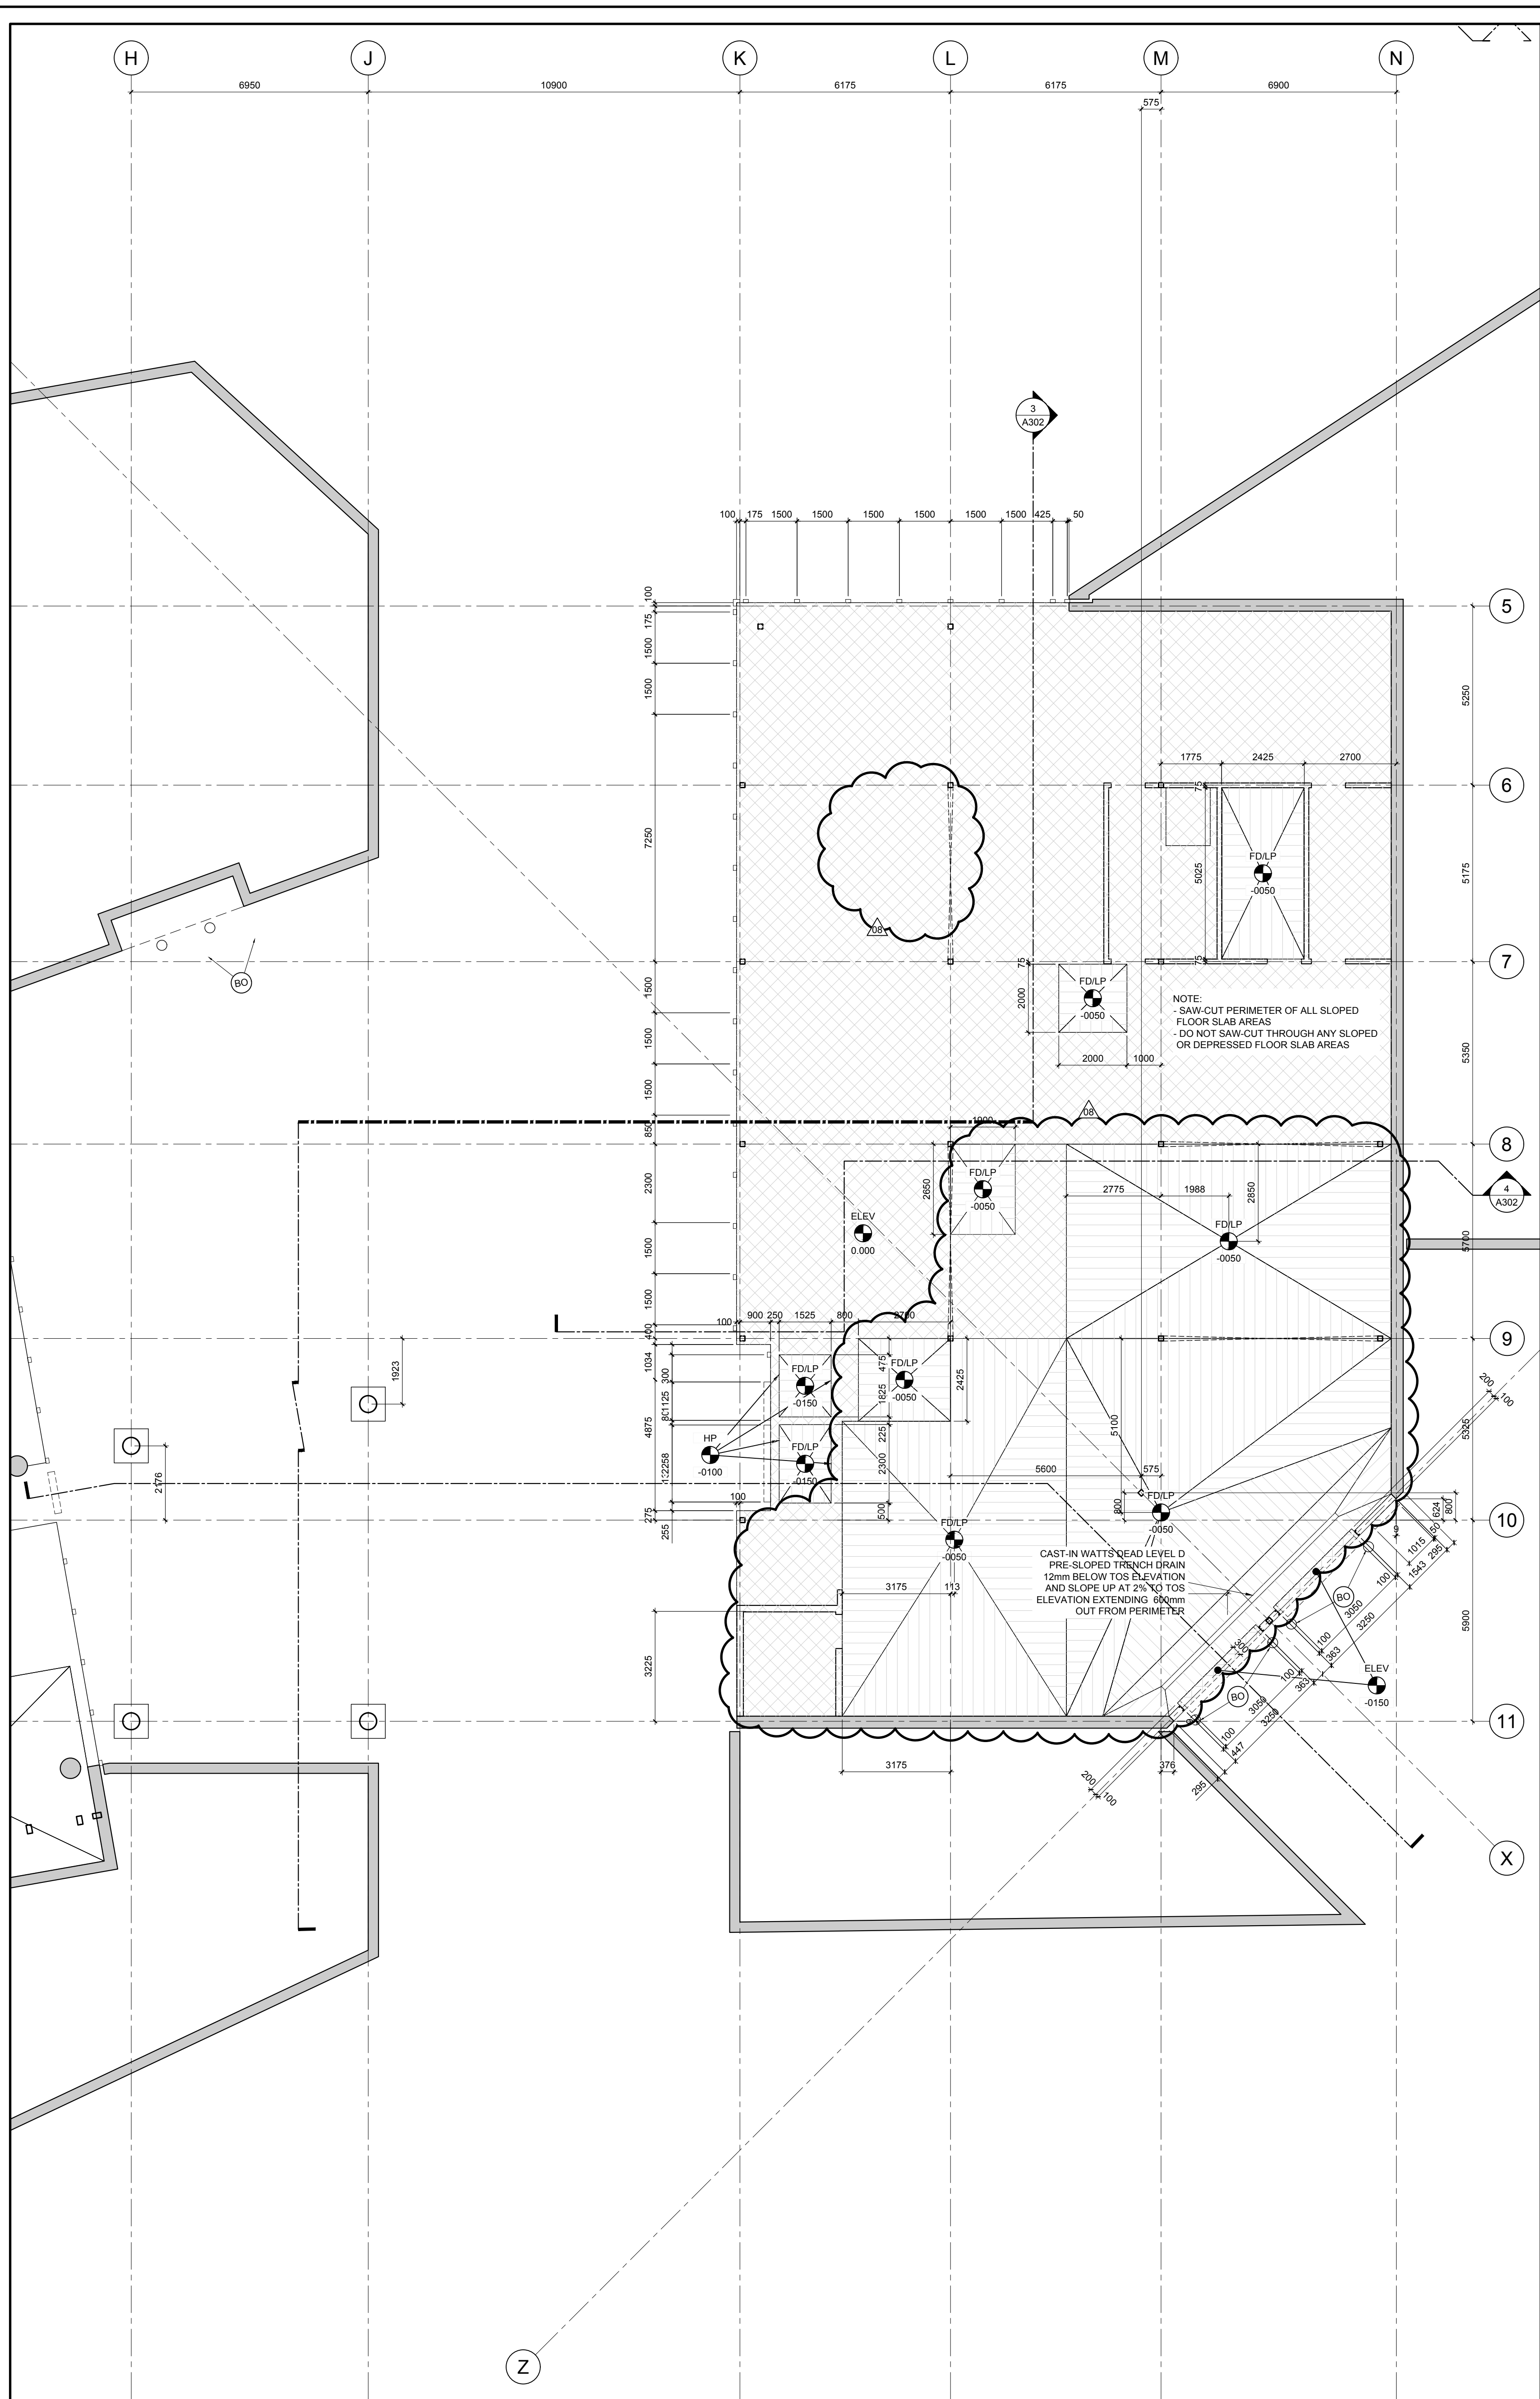

1 TEST FACILITY GROUND FLOOR SLAB EDGE PLAN
SCALE = 1:100

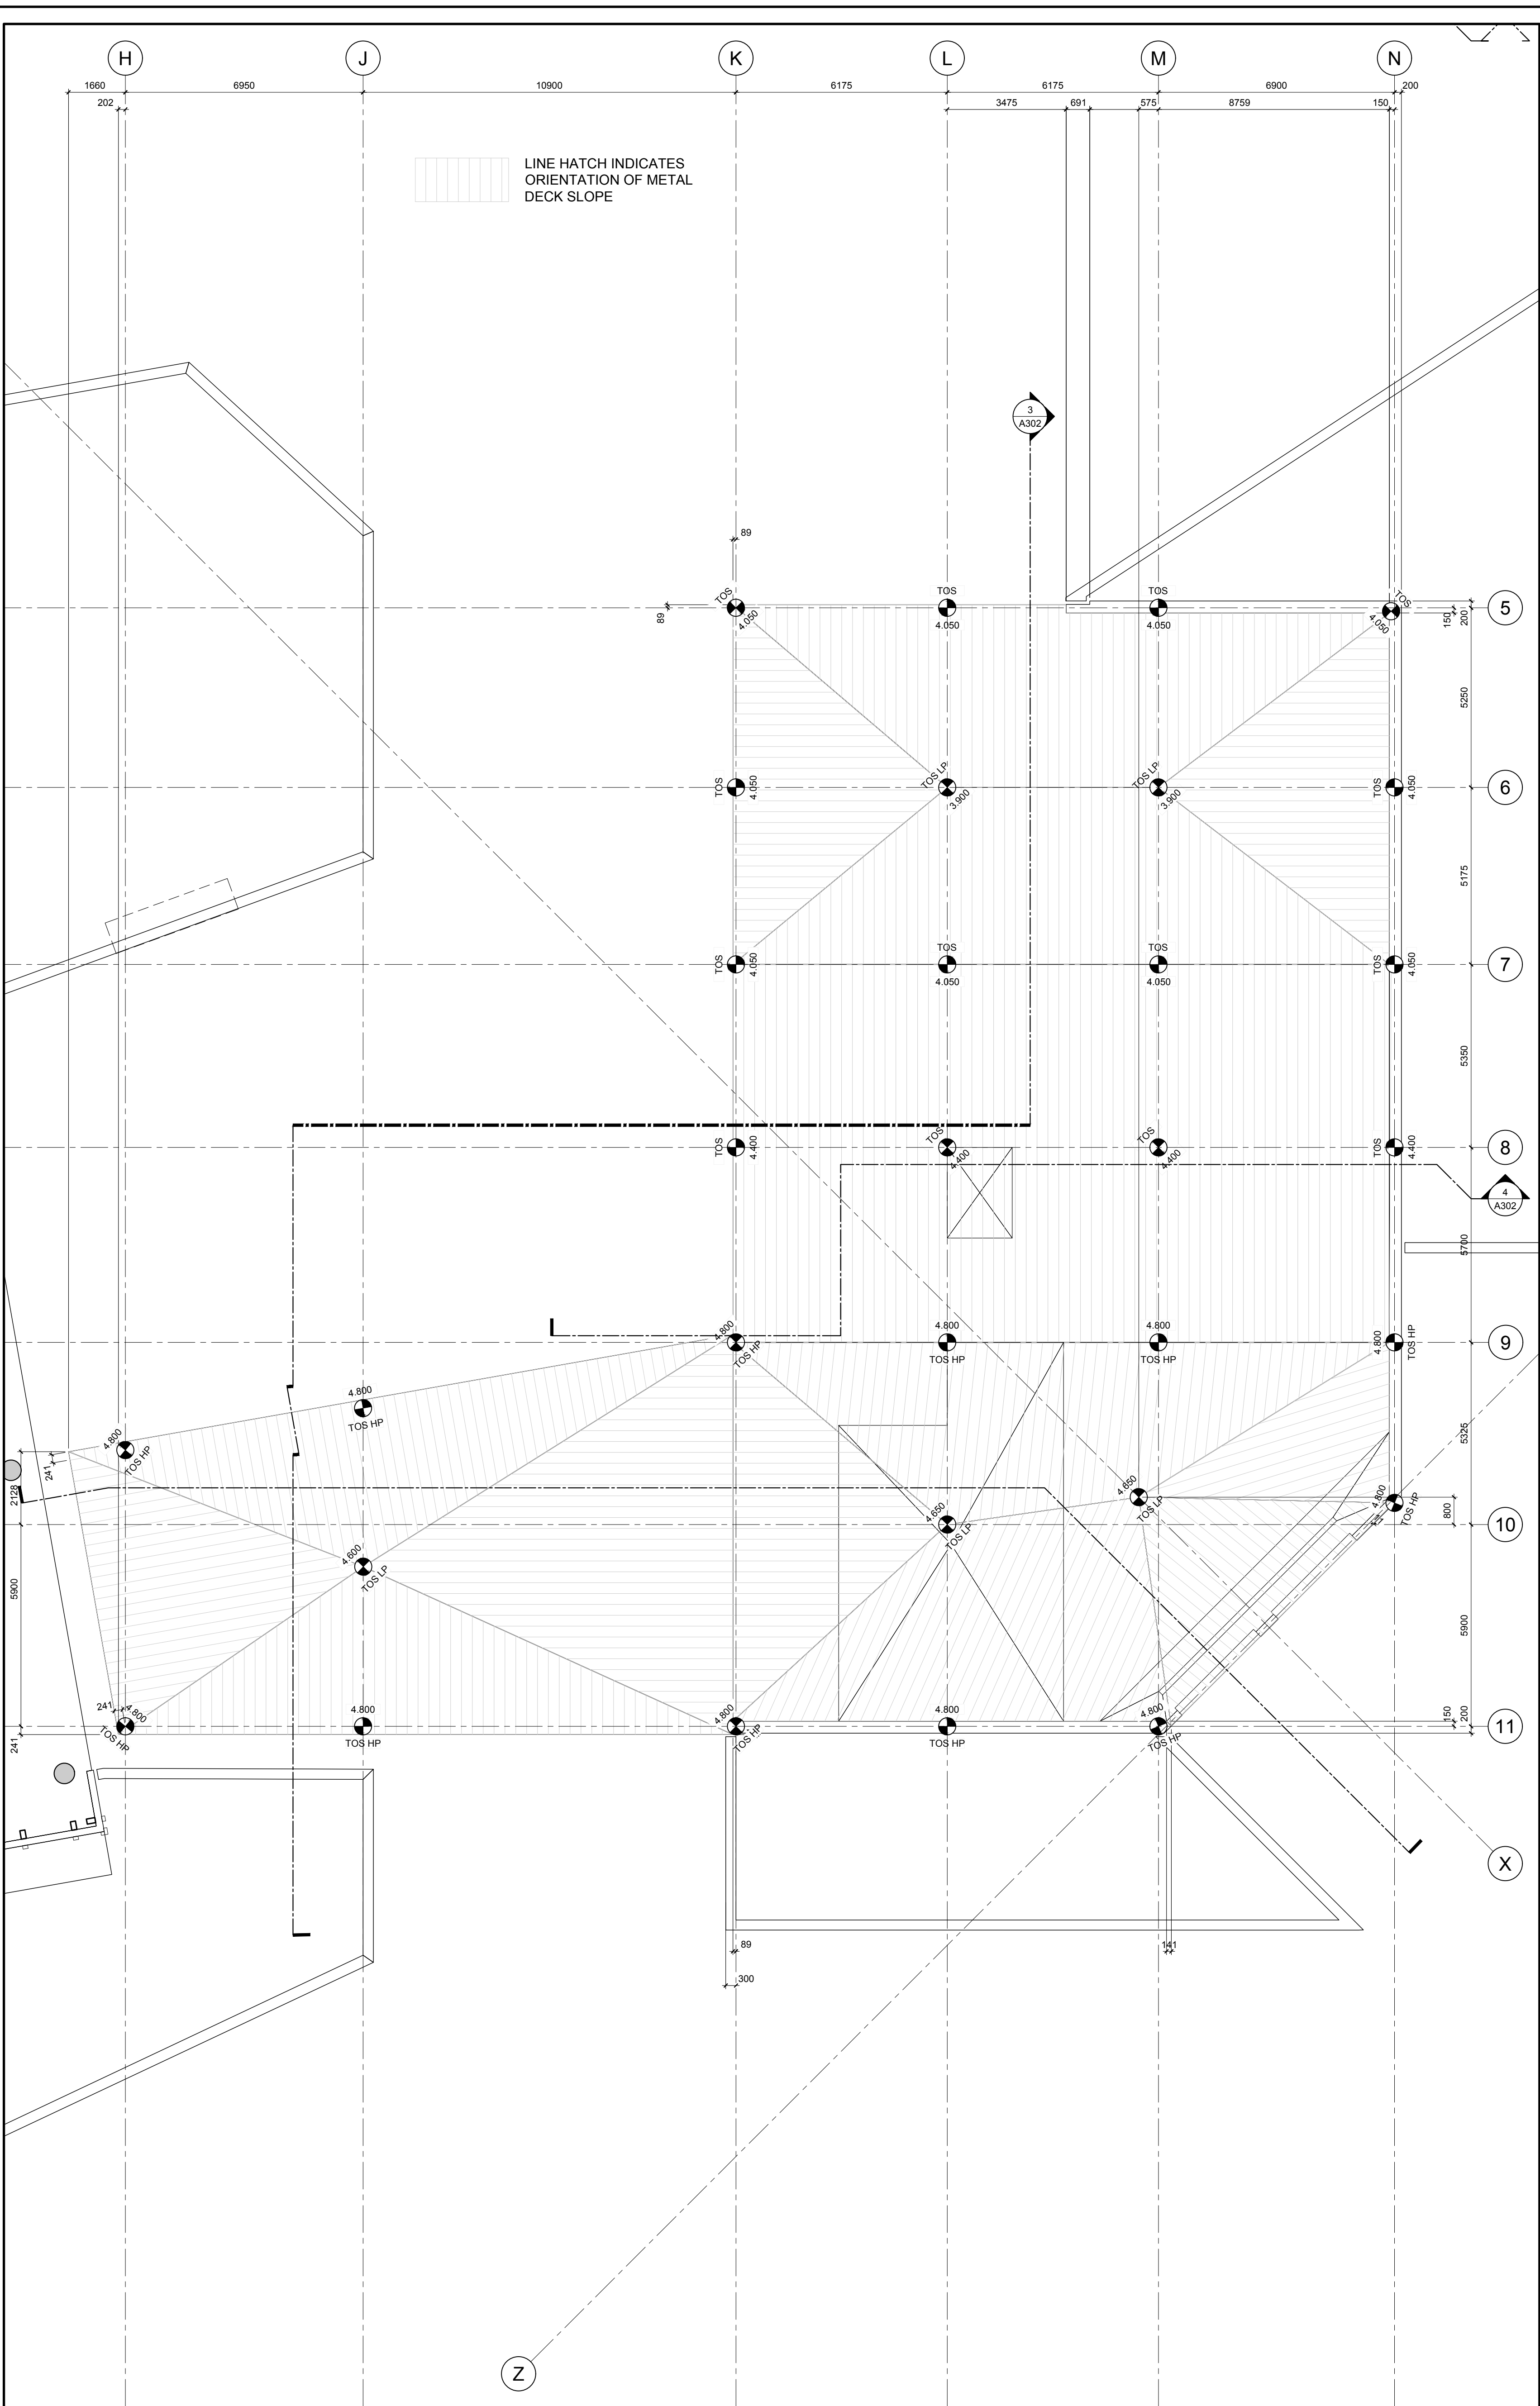

2 TEST FACILITY ROOF SLAB EDGE PLAN
SCALE = 1:100

GENERAL NOTES



A THE CONTRACTOR SHALL CHECK AND VERIFY ALL DIMENSIONS ON SITE AND REPORT ALL DISCREPANCIES TO THE ARCHITECT.

B DO NOT SCALE DRAWINGS.

C ALL WORK SHALL COMPLY WITH THE ONTARIO BUILDING CODE AND THE REQUIREMENTS OF ALL AUTHORITIES HAVING JURISDICTION.

D THIS DRAWING IS THE EXCLUSIVE PROPERTY OF CHRISTOPHER SIMMONDS ARCHITECT INC. COPYRIGHT RESERVED.

REV.	ISSUED FOR	MM/DD/YYYY
08	CONSTRUCTION UPDATE	05/08/2017
07	CONSTRUCTION UPDATE	27/04/2017
06	CONSTRUCTION UPDATE	02/02/2017
05	ISSUED FOR CONSTRUCTION	11/11/2016
04	REVISED BUILDING PERMIT	09/23/2016
03	BUILDING PERMIT	08/05/2016
02	CONSTRUCTION (FOUNDATIONS)	07/14/2016
01	FOUNDATION PERMIT	05/31/2016

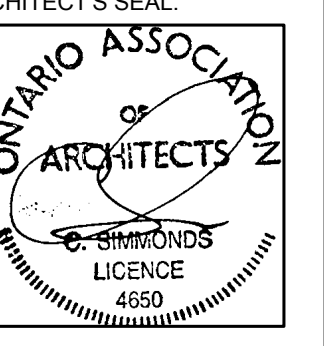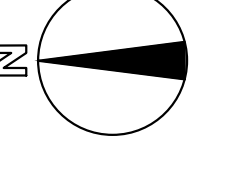ARCHITECT'S SEAL:  PROJECT NORTH: 

TOMLINSON
FOUNDED ON BETHLEHEM GLUCED BY WISDOM


Christopher Simmonds Architect
THE ANNEX / 666 CECIL ST. OTTAWA ON K1R 4K3
613.547.7888 PHONE / 613.547.7528 FAX
csarchitect.com

PROJECT: **TOMLINSON NEW BUILDING**


DRAWING TITLE: **TEST FACILITY SLAB EDGE PLANS**

DATE: 10/8/2015 DRAWING No:
SCALE: AS INDICATED
DRAWN BY: JK
JOB No: 574-15


A110

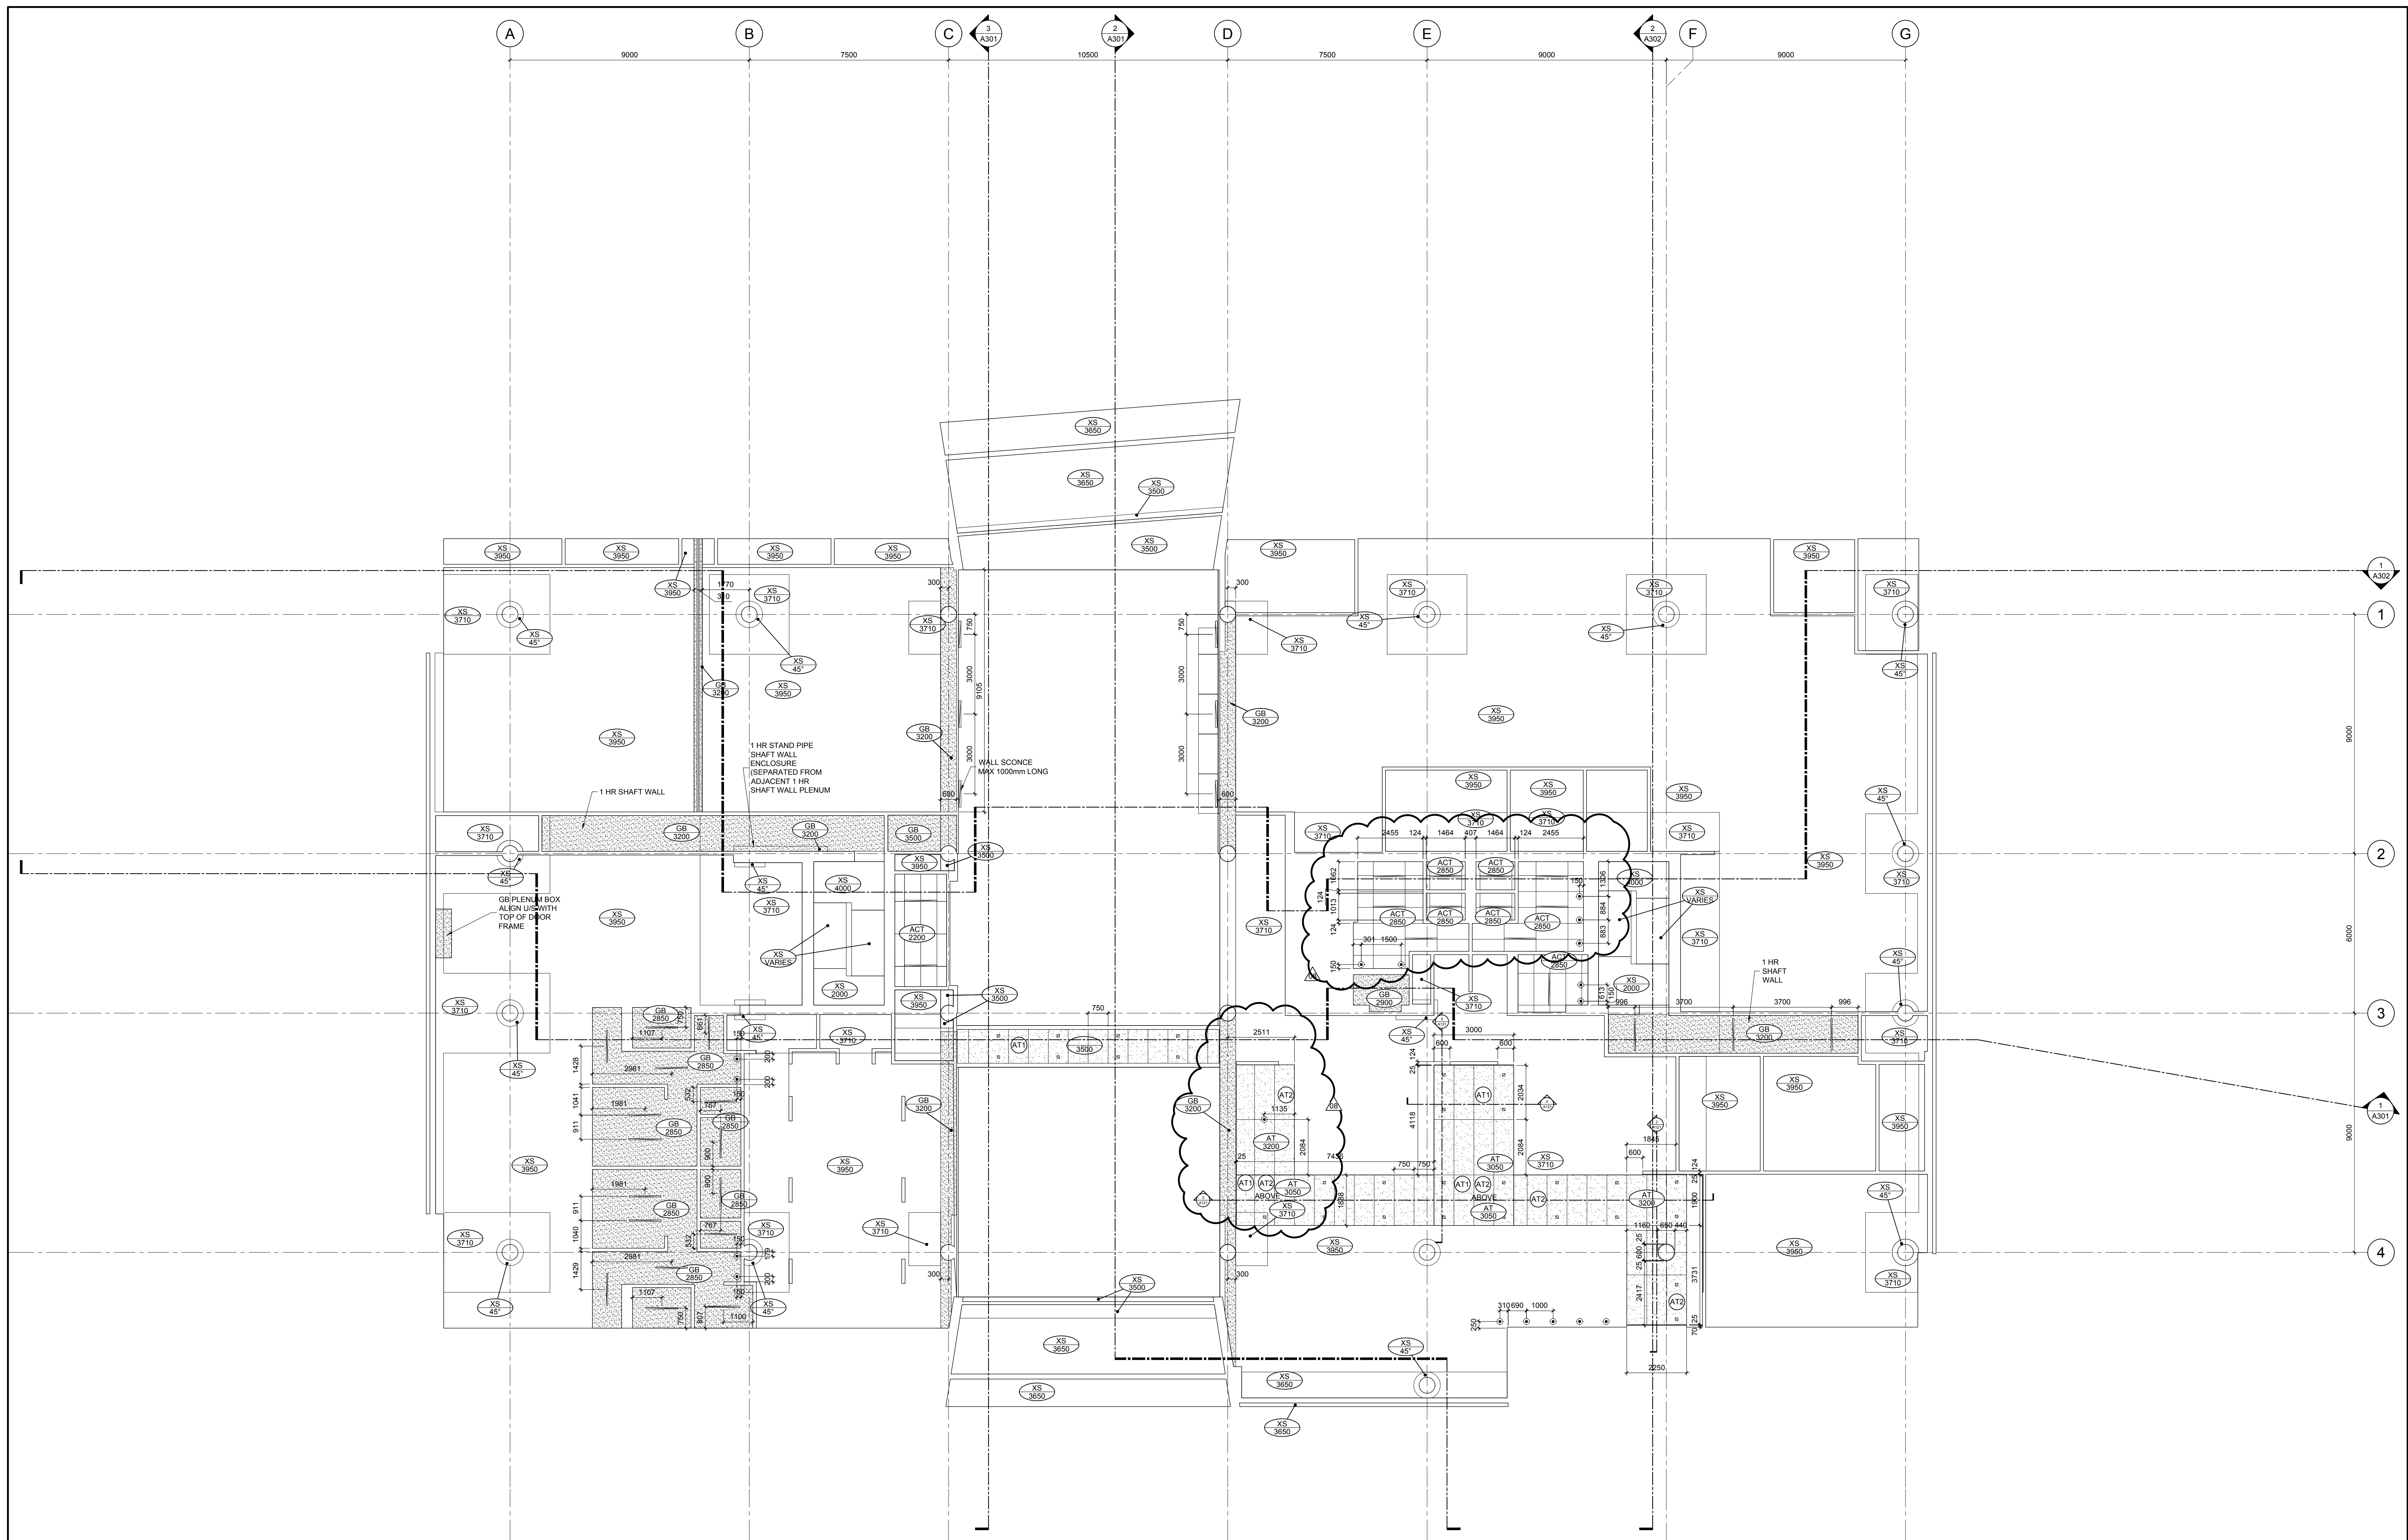


1 GROUND FLOOR CEILING PLAN
SCALE = 1:100

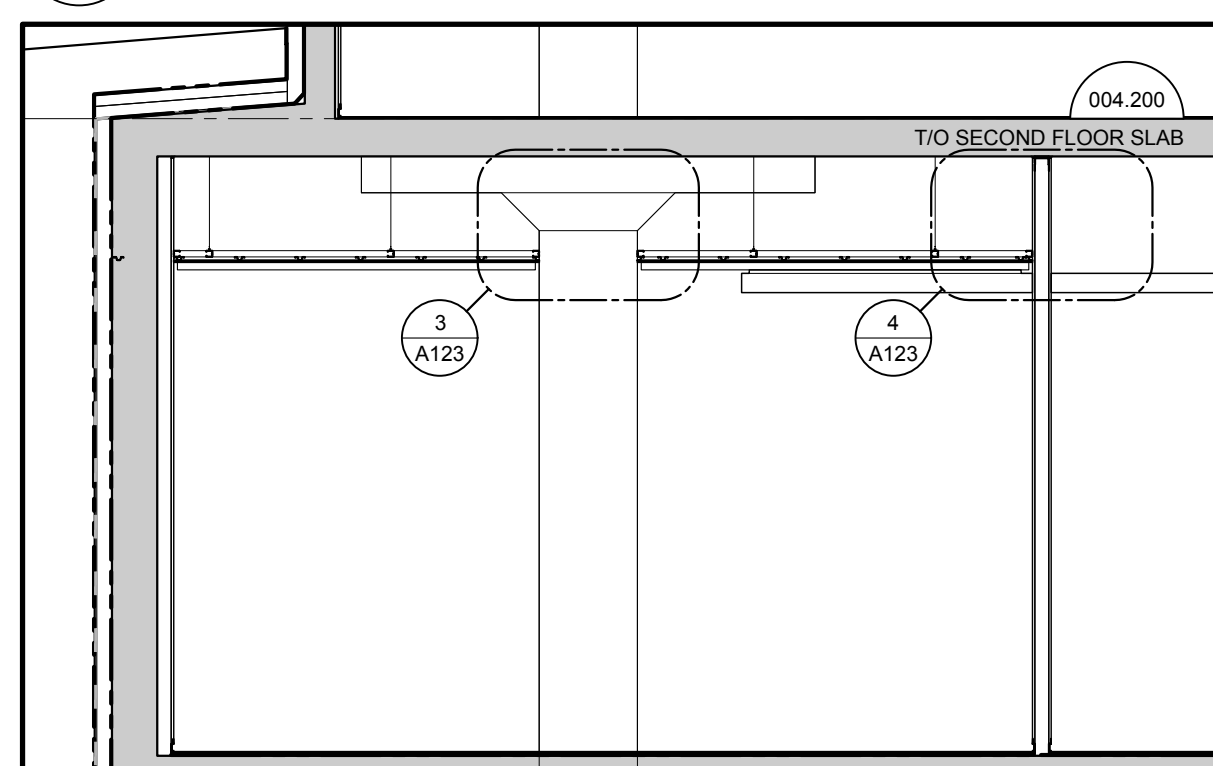


2 CAFETERIA CEILING SECTION
SCALE = 1:50

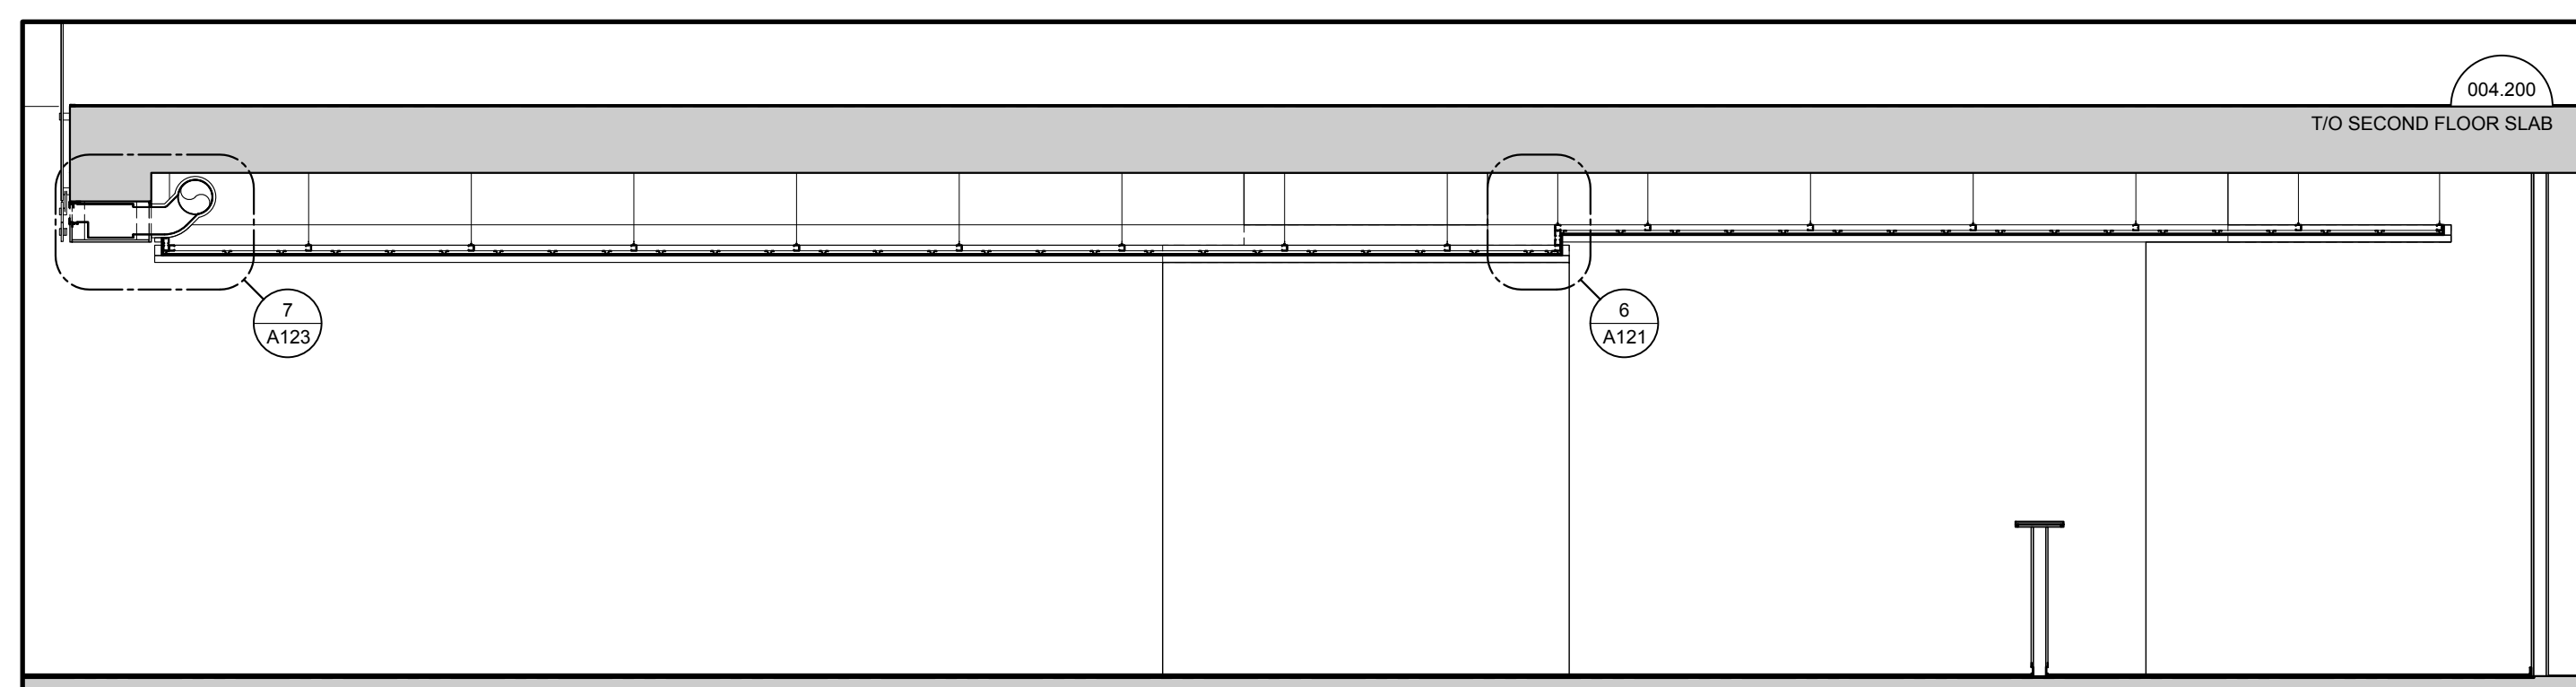


3 CAFETERIA CEILING SECTION
SCALE = 1:50

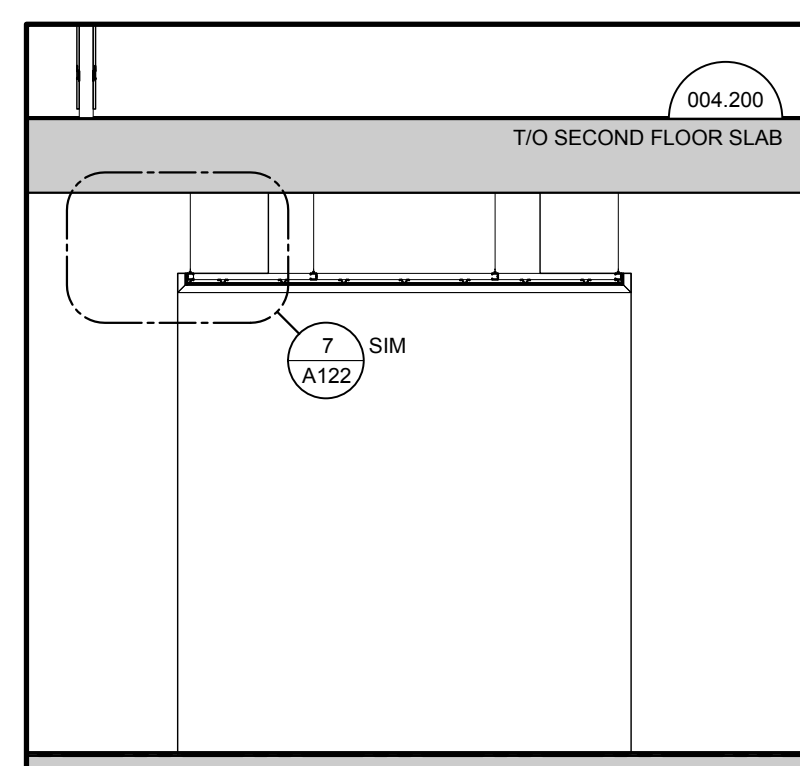

4 CAFETERIA CEILING SECT.
SCALE = 1:50

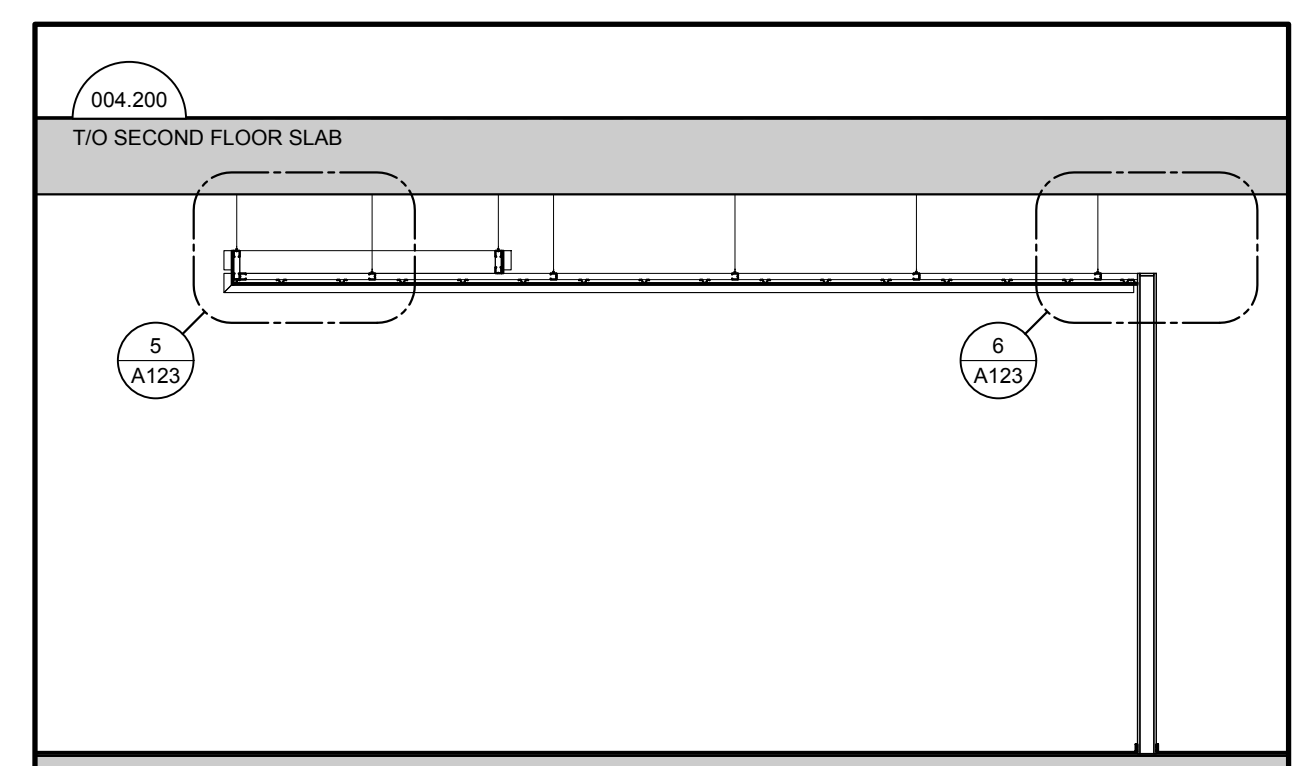

5 CAFETERIA CEILING SECT.
SCALE = 1:50

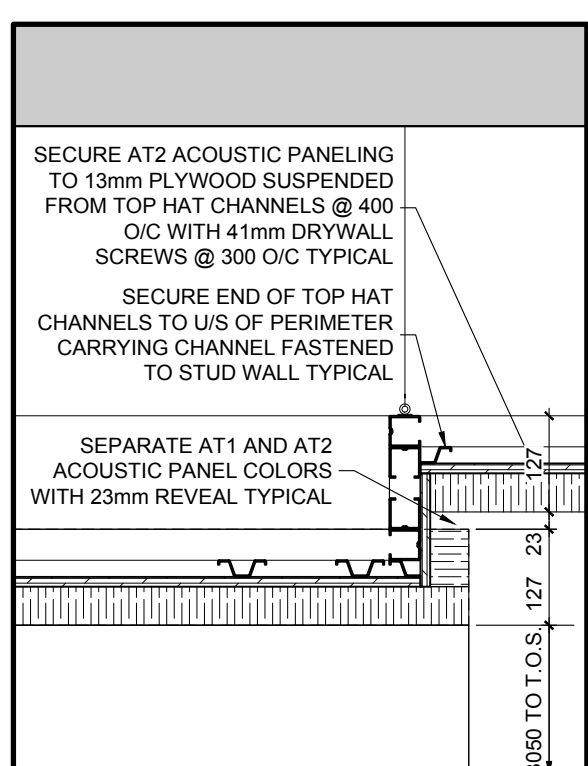


6 AC'TIC CEILING DET.
SCALE = 1:10

GENERAL NOTES

- A THE CONTRACTOR SHALL CHECK AND VERIFY ALL DIMENSIONS ON SITE AND REPORT ALL DISCREPANCIES TO THE ARCHITECT.
- B DO NOT SCALE DRAWINGS.
- C ALL WORK SHALL COMPLY WITH THE ONTARIO BUILDING CODE AND THE REQUIREMENTS OF ALL AUTHORITIES HAVING JURISDICTION.
- D THIS DRAWING IS THE EXCLUSIVE PROPERTY OF CHRISTOPHER SIMMONDS ARCHITECT INC. COPYRIGHT RESERVED.

08	CONSTRUCTION UPDATE	06/09/2017
07	CONSTRUCTION UPDATE	04/27/2017
06	CONSTRUCTION UPDATE	03/21/2017
05	CONSTRUCTION UPDATE	02/02/2017
04	ISSUED FOR CONSTRUCTION	11/11/2016
03	REVISED BUILDING PERMIT	09/23/2016
02	BUILDING PERMIT	08/05/2016
01	FOUNDATION PERMIT	05/31/2016

REV. ISSUED FOR MM/DD/YYY

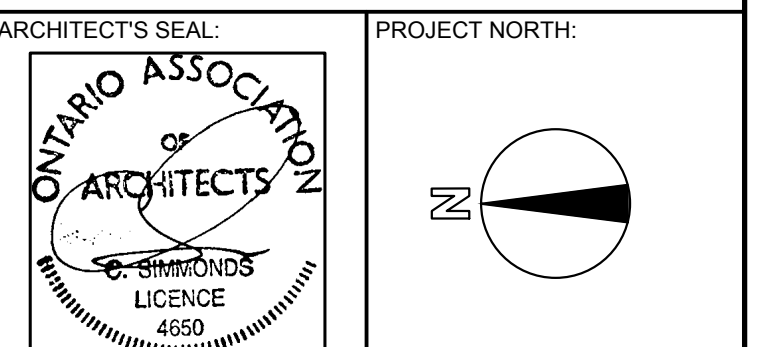

TOMLINSON
FOUNDED ON REPUTATION. GUIDED BY VISION.


THE ANNEX/6ECCLIS ST. OTTAWA ON K1R 4S3
613.547.7888 PHONE / 613.547.7528 FAX
csarchitect.com

PROJECT: TOMLINSON
NEW BUILDING


DRAWING TITLE: GROUND FLOOR CEILING PLAN

DATE: 10/8/2015 DRAWING No: SCALE: AS INDICATED

DRAWN BY: JK JOB No: 574-15

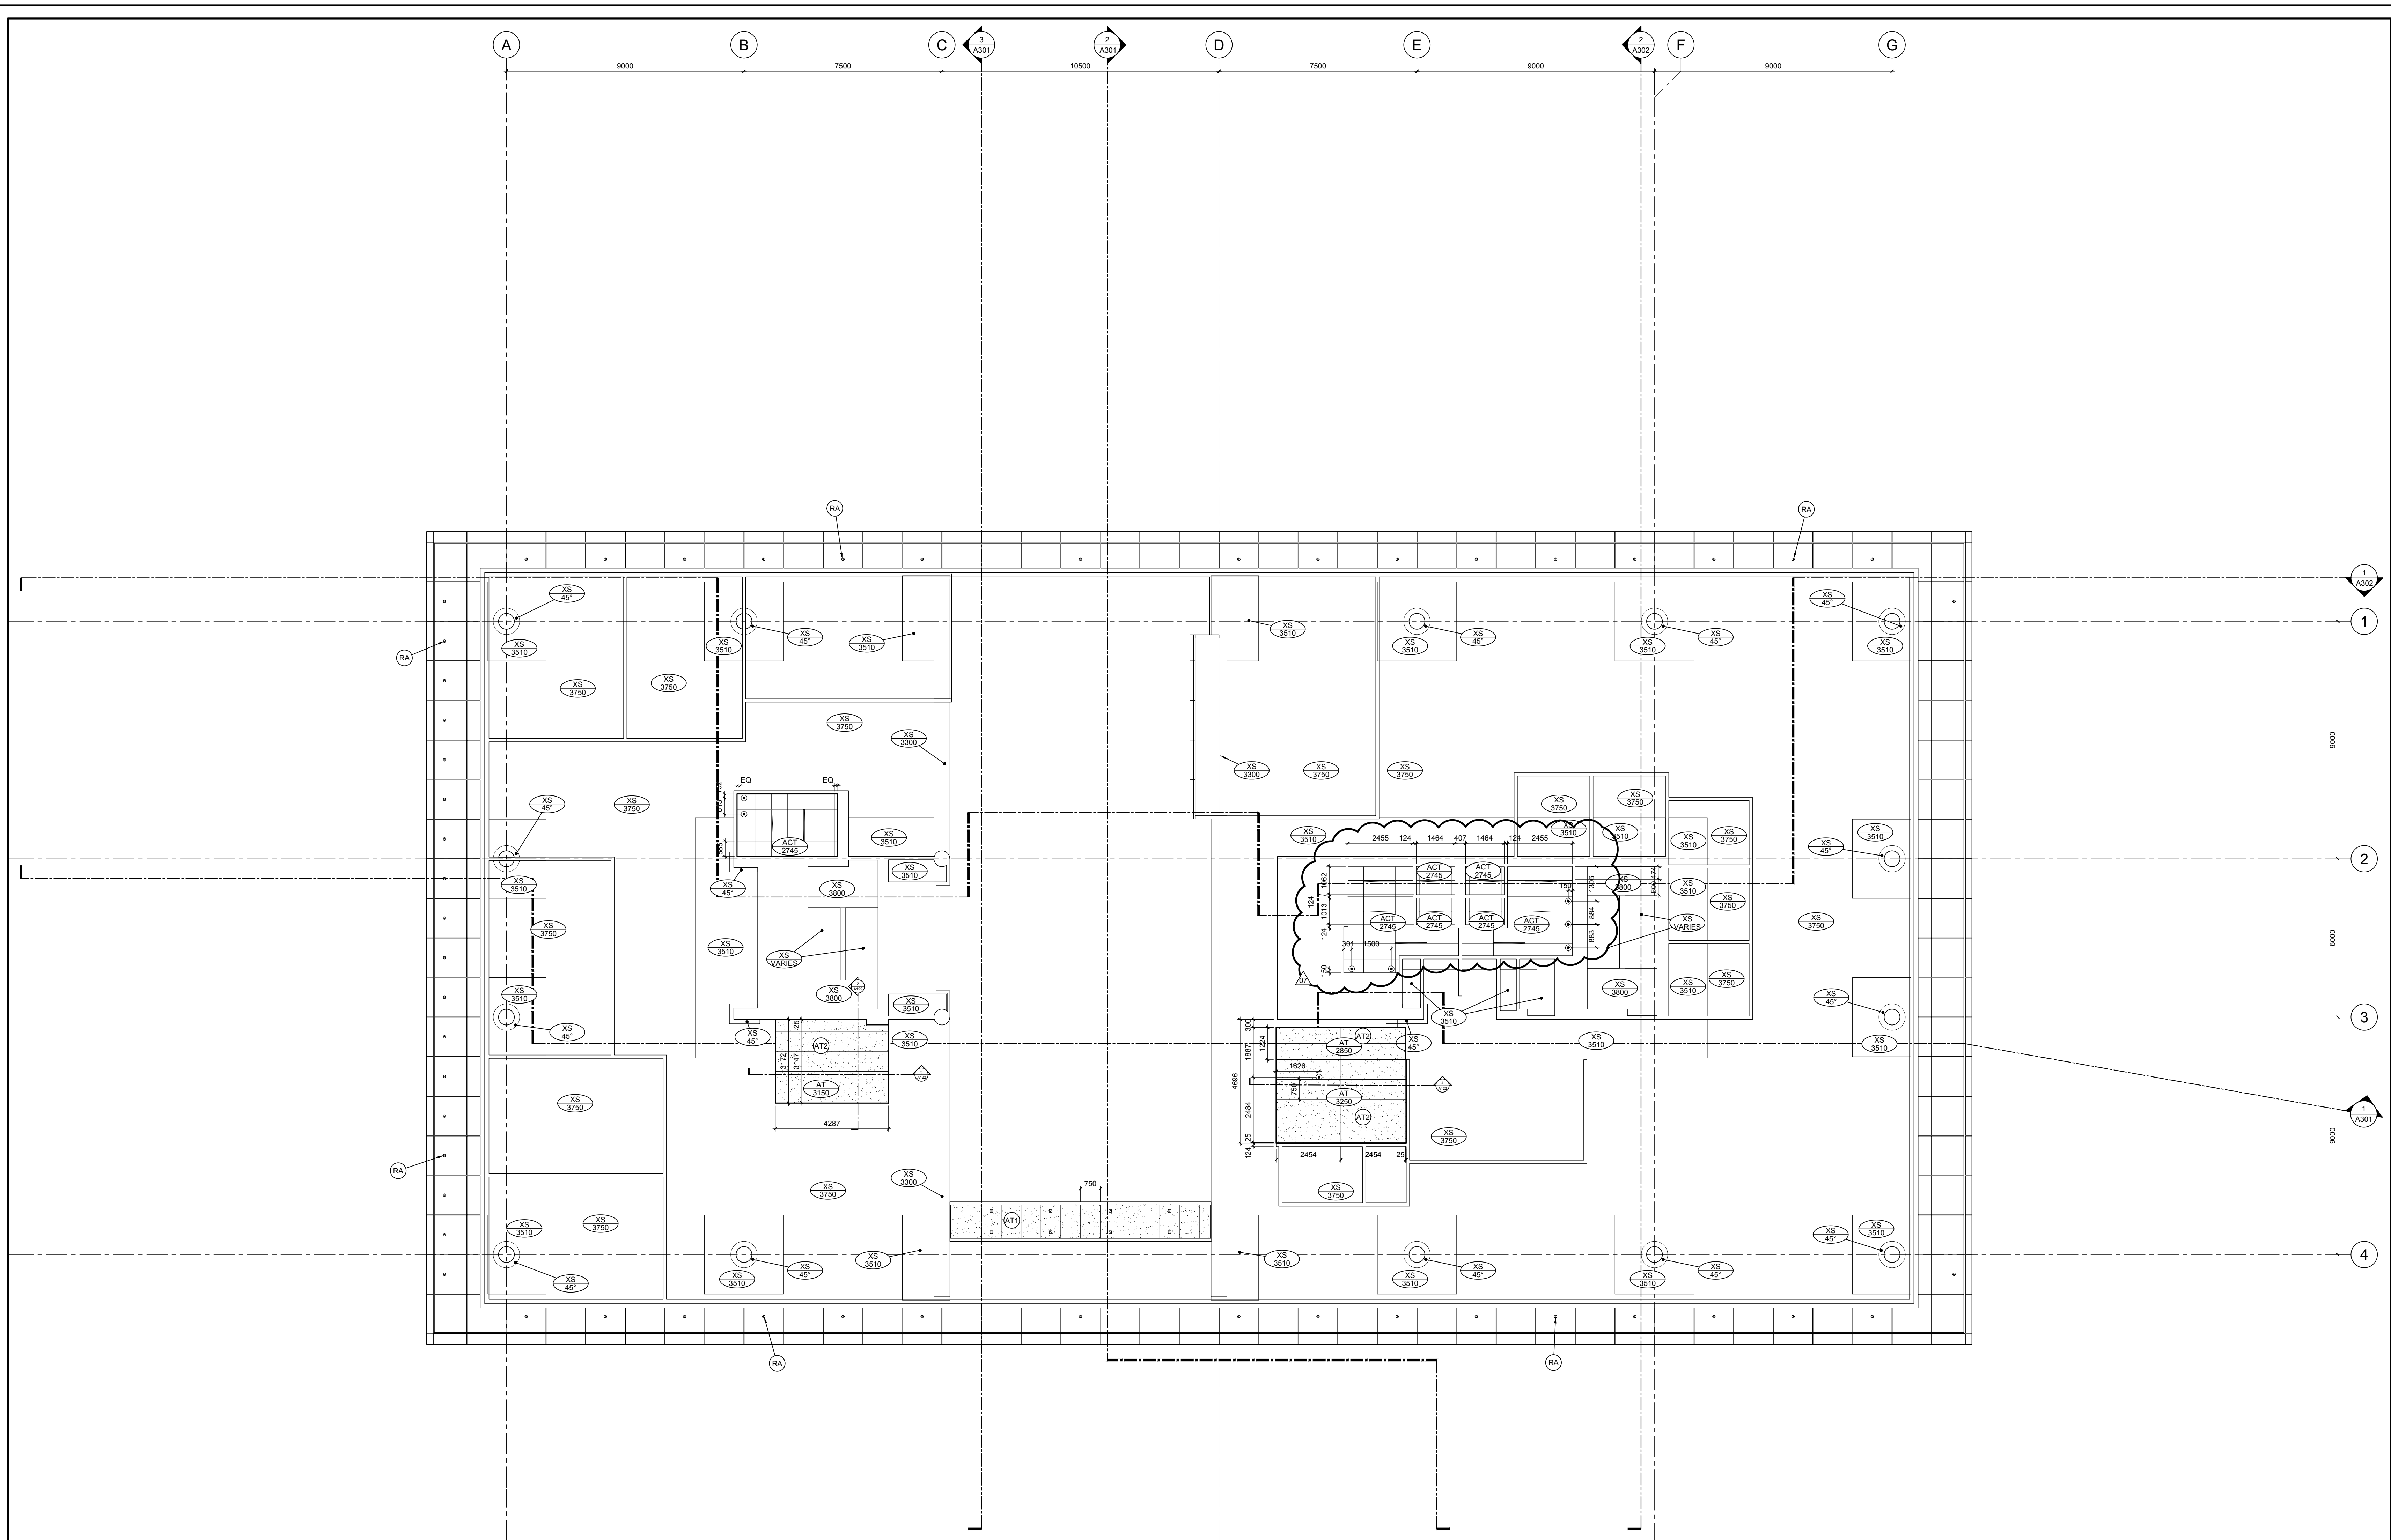


1 SECOND FLOOR CEILING PLAN
SCALE = 1:100

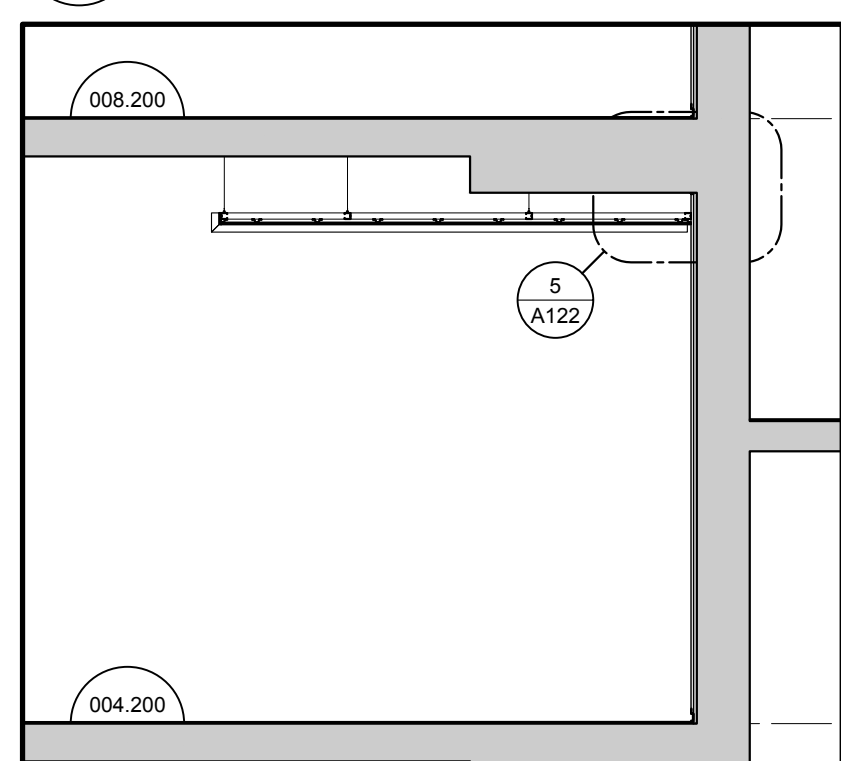


2 RECEPTION CEILING SECTION
SCALE = 1:50




3 RESERVED
SCALE = 1:50

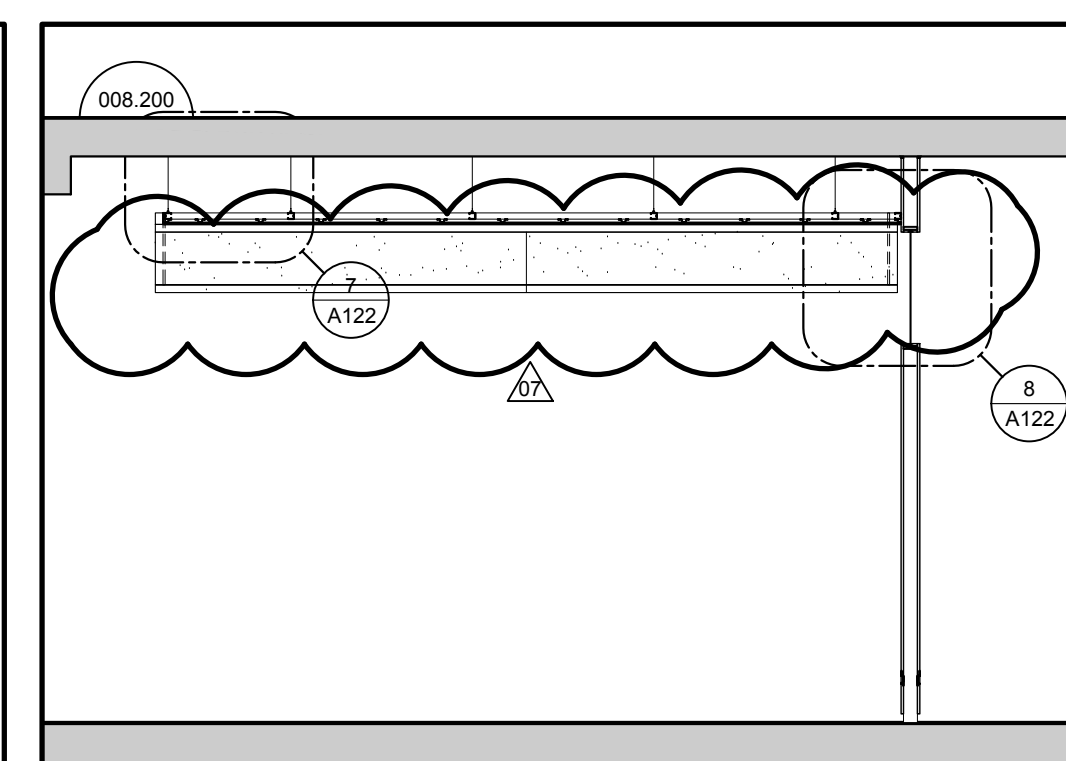


4 KITCHEN CEILING SECTION
SCALE = 1:50

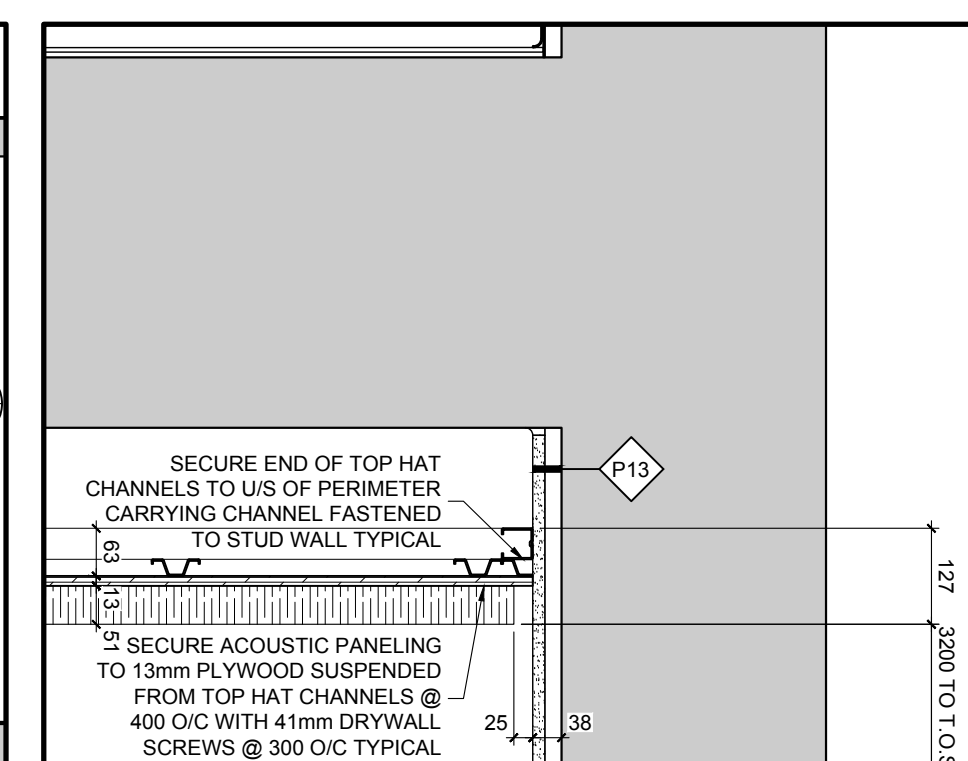


5 ACOUSTIC CEILING EDGE DET
SCALE = 1:10

 

6 RESERVED
SCALE = 1:10

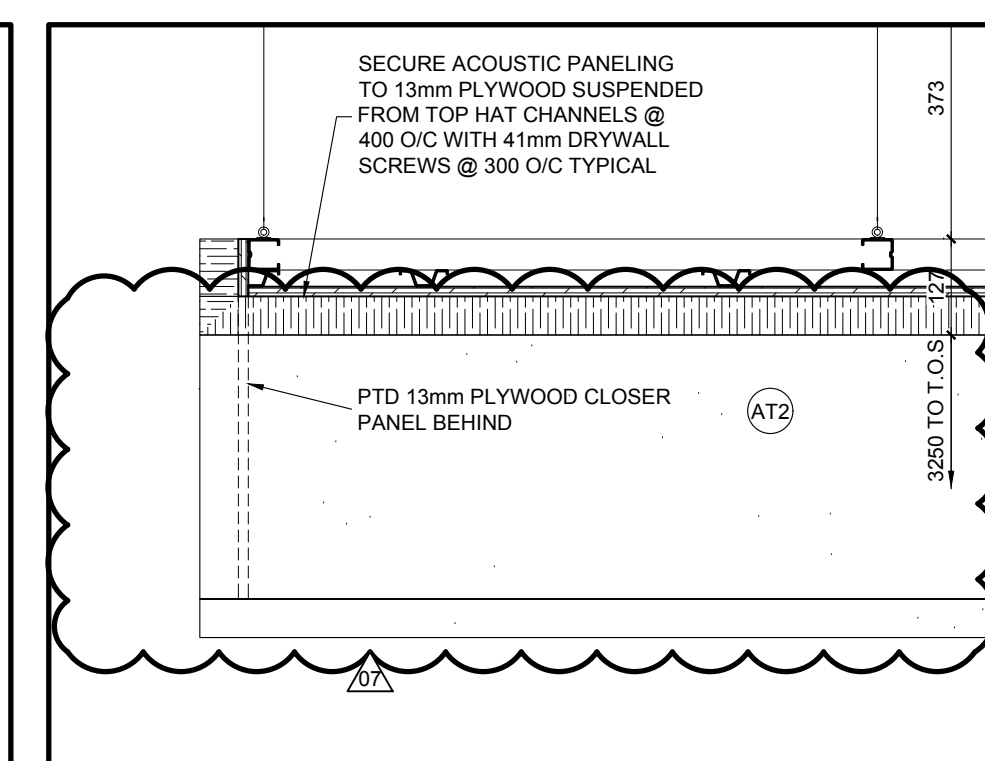

7 TYP. ACOUSTIC CEILING EDGE DET
SCALE = 1:10

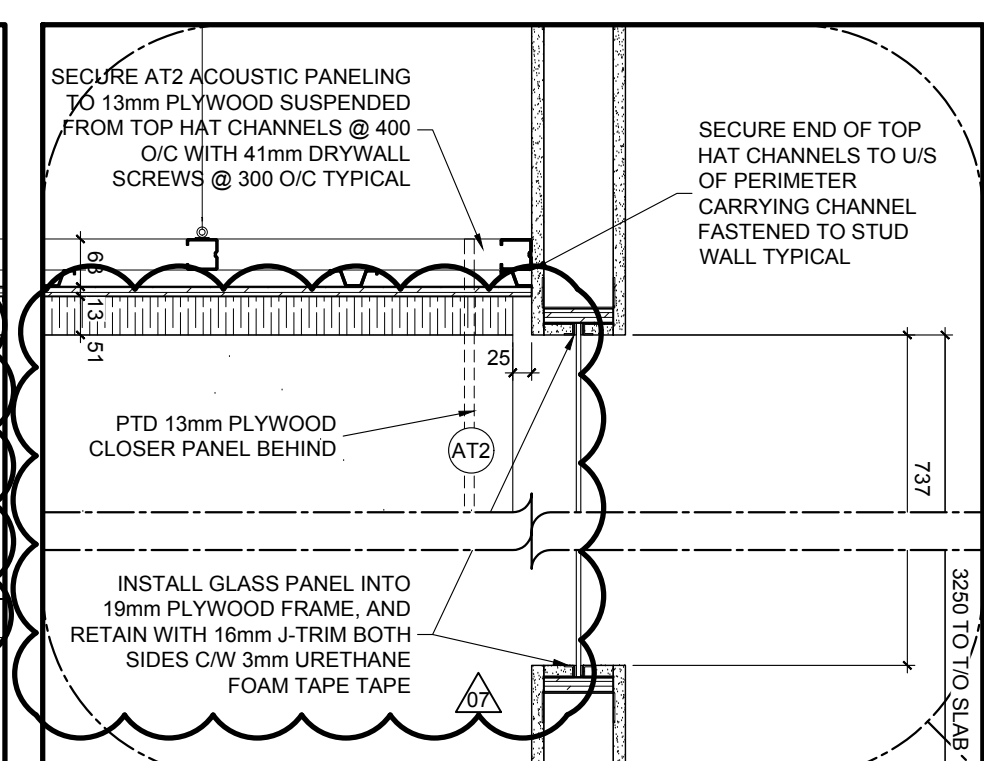


8 KIT. CLEARSTOREY GLAZING DET.
SCALE = 1:10

GENERAL NOTES

- A THE CONTRACTOR SHALL CHECK AND VERIFY ALL DIMENSIONS ON SITE AND REPORT ALL DISCREPANCIES TO THE ARCHITECT.
- B DO NOT SCALE DRAWINGS.
- C ALL WORK SHALL COMPLY WITH THE ONTARIO BUILDING CODE AND THE REQUIREMENTS OF ALL AUTHORITIES HAVING JURISDICTION.
- D THIS DRAWING IS THE EXCLUSIVE PROPERTY OF CHRISTOPHER SIMMONDS ARCHITECT INC. COPYRIGHT RESERVED.

07	CONSTRUCTION UPDATE	06/09/2017
06	CONSTRUCTION UPDATE	27/04/2017
05	CONSTRUCTION UPDATE	03/21/2017
04	CONSTRUCTION UPDATE	02/02/2017
03	ISSUED FOR CONSTRUCTION	11/11/2016
02	REVISED BUILDING PERMIT	09/23/2016
01	BUILDING PERMIT	08/05/2016

REV. ISSUED FOR MM/DD/YYY

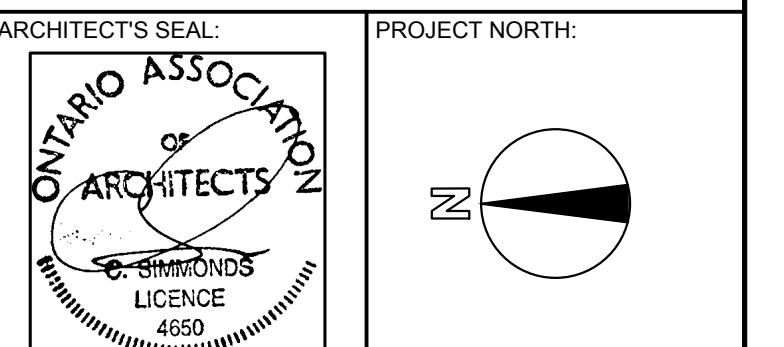

TOMLINSON
FOUNDED ON REPUTATION SLIDED BY VISION


THE ANNEX / ECCLES ST. OTTAWA ON K1R4S3
613.547.7888 PHONE / 613.547.7528 FAX
csarchitect.com


PROJECT: TOMLINSON
NEW BUILDING

DRAWING TITLE:
SECOND FLOOR CEILING PLAN


DATE: 10/8/2015
SCALE: AS INDICATED
DRAWN BY: JK
JOB No: 574-15

A122

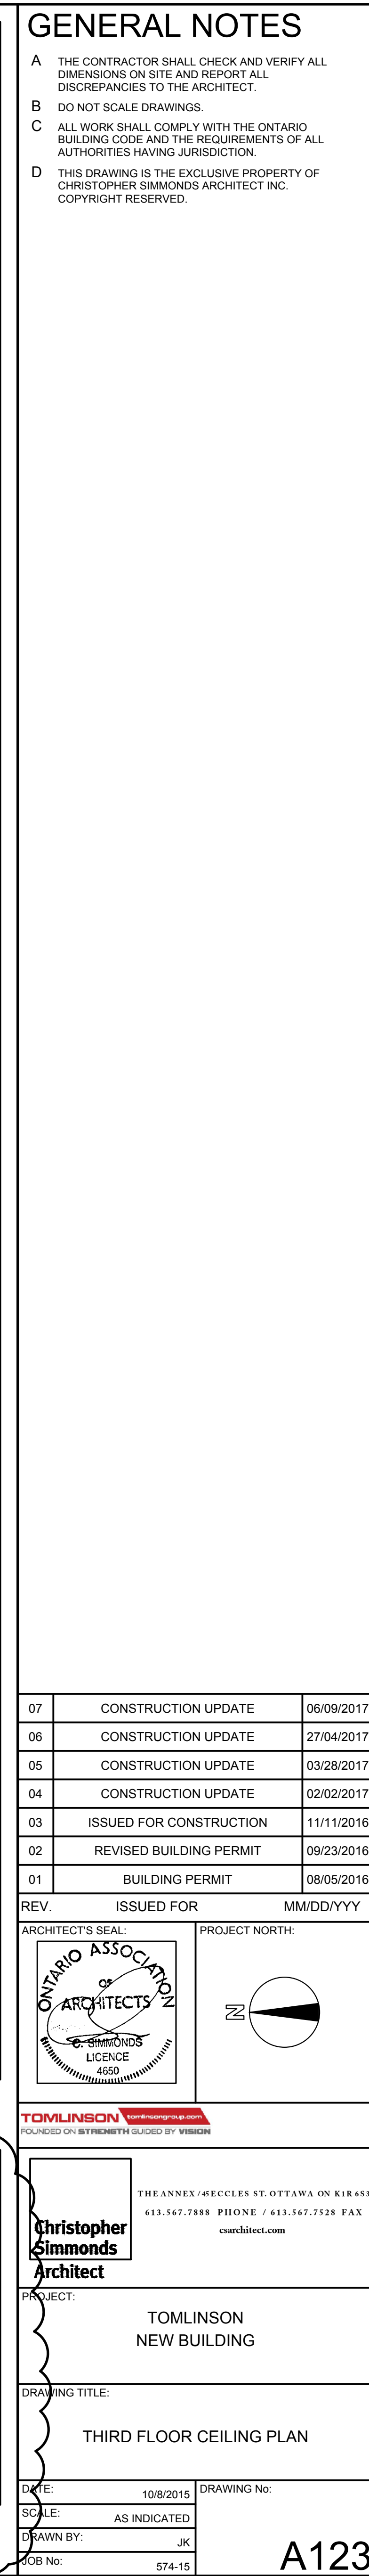

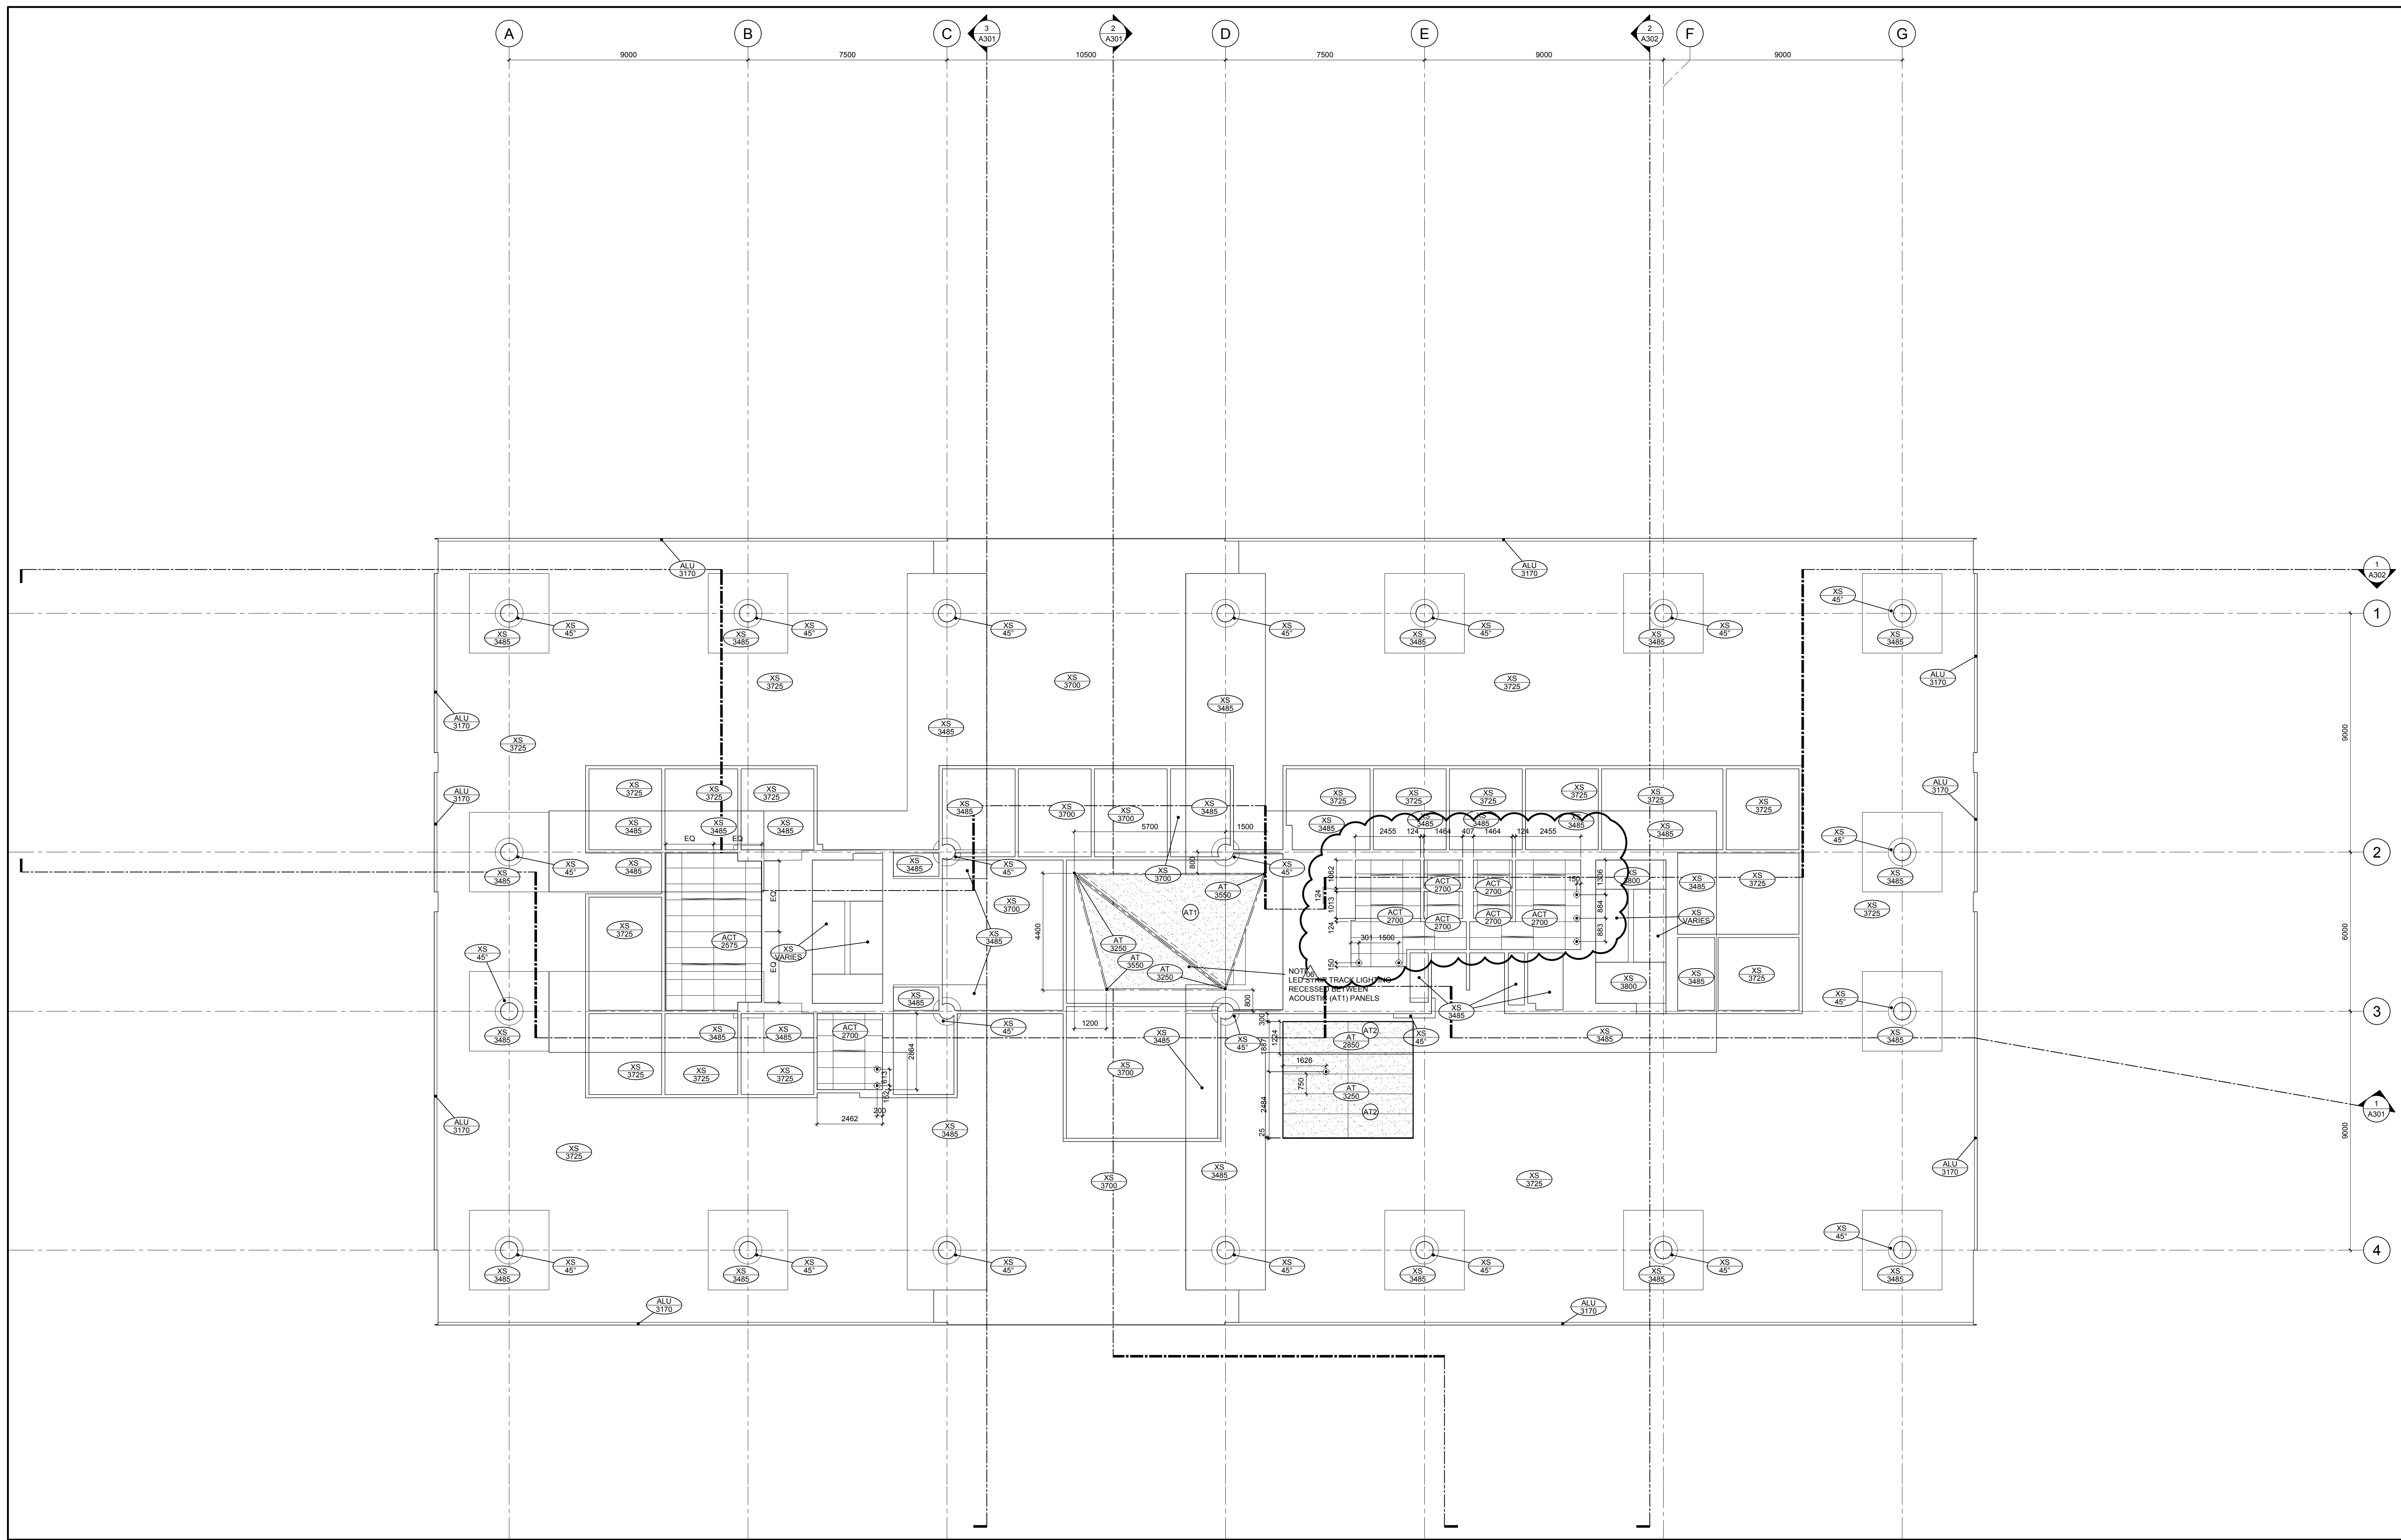

1 FOURTH FLOOR CEILING PLAN
SCALE = 1:100

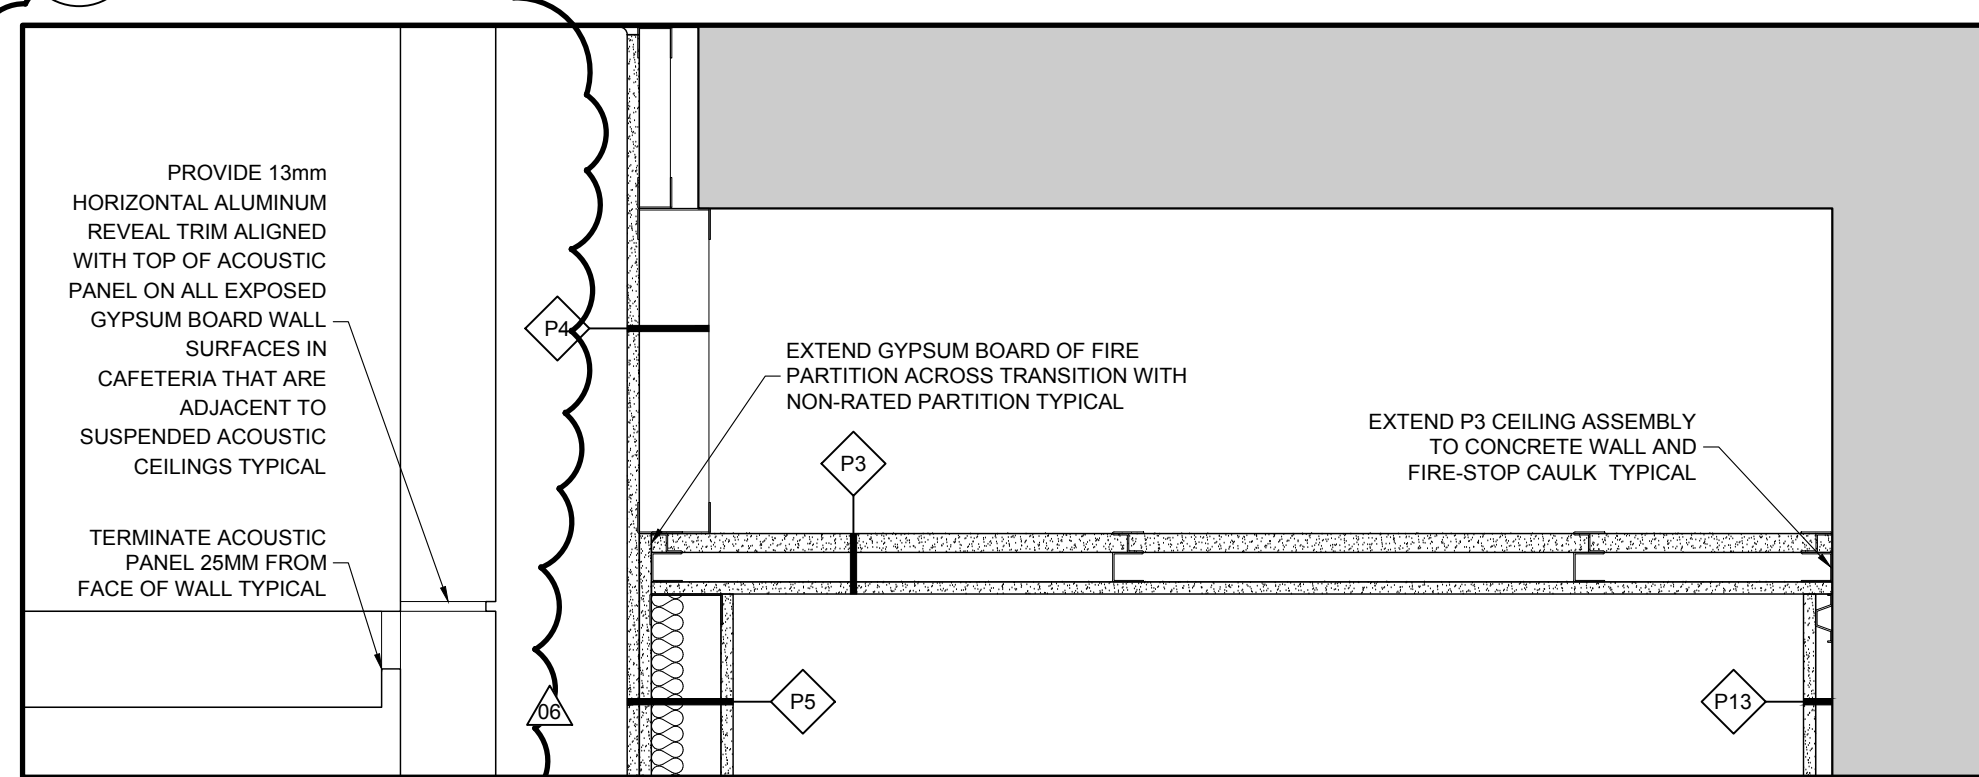

2 CEILING DETAIL
SCALE = 1:10



3 RESERVED
SCALE = 1:10

GENERAL NOTES

- A THE CONTRACTOR SHALL CHECK AND VERIFY ALL DIMENSIONS ON SITE AND REPORT ALL DISCREPANCIES TO THE ARCHITECT.
B DO NOT SCALE DRAWINGS.
C ALL WORK SHALL COMPLY WITH THE ONTARIO BUILDING CODE AND THE REQUIREMENTS OF ALL AUTHORITIES HAVING JURISDICTION.
D THIS DRAWING IS THE EXCLUSIVE PROPERTY OF CHRISTOPHER SIMMONDS ARCHITECT INC. COPYRIGHT RESERVED.

06	CONSTRUCTION UPDATE	06/09/2017
05	CONSTRUCTION UPDATE	27/04/2017
04	CONSTRUCTION UPDATE	02/02/2017
03	ISSUED FOR CONSTRUCTION	11/11/2016
02	REVISED BUILDING PERMIT	09/23/2016
01	BUILDING PERMIT	08/05/2016

REV. ISSUED FOR MM/DD/YYYY

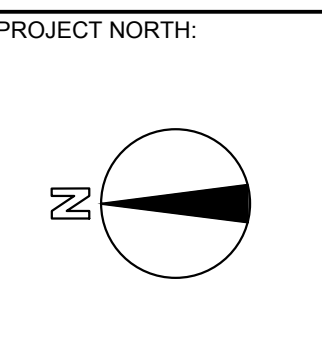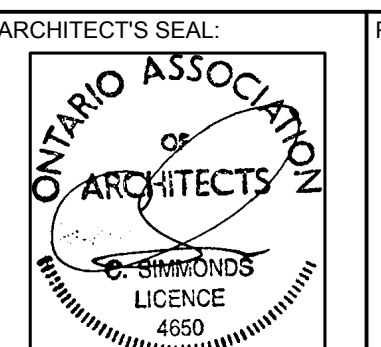

TOMLINSON ASSOCIATES
FOUNDED ON BETHLEHEM GLASS BY VISION





THE ANNEX / 666 CECIL ST. OTTAWA ON K1R 4A3
613.547.7888 PHONE / 613.547.7528 FAX
carchitect.com

Christopher Simmonds Architect

PROJECT: TOMLINSON NEW BUILDING

DRAWING TITLE: FOURTH FLOOR CEILING PLAN

DATE: 10/8/2015	DRAWING No:
SCALE: AS INDICATED	
DRAWN BY: JK	
JOB No: 574-15	

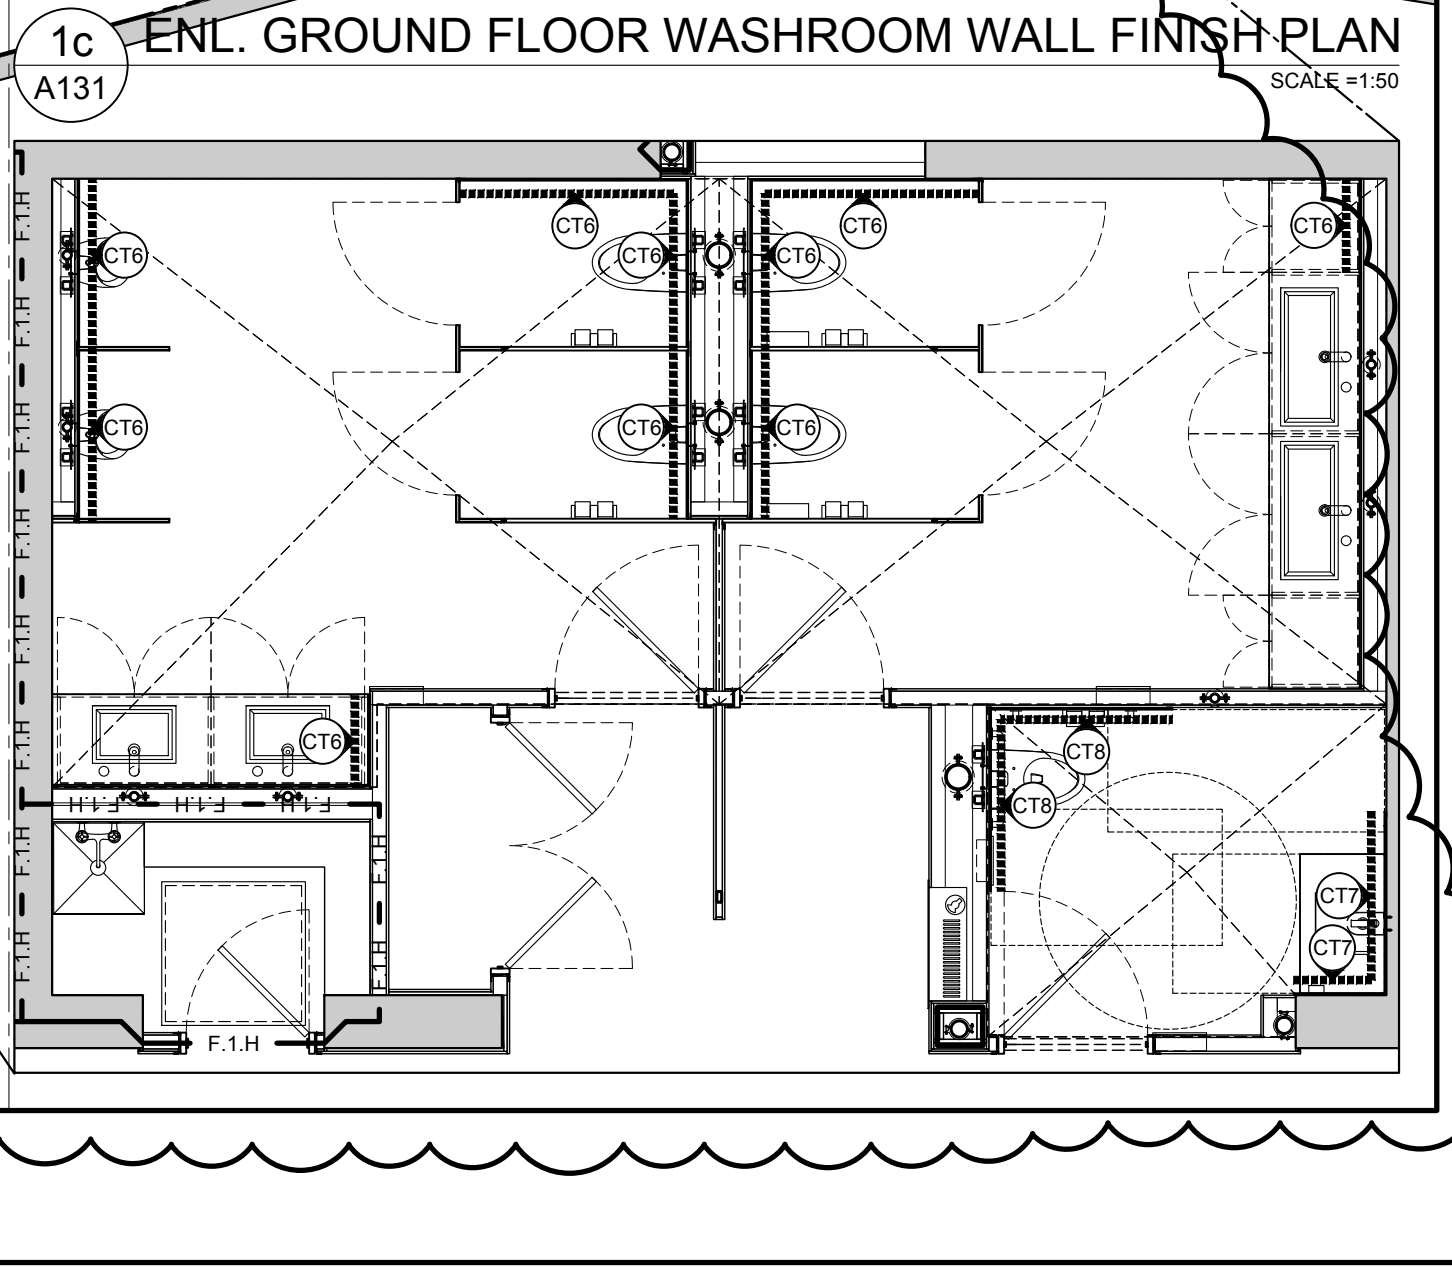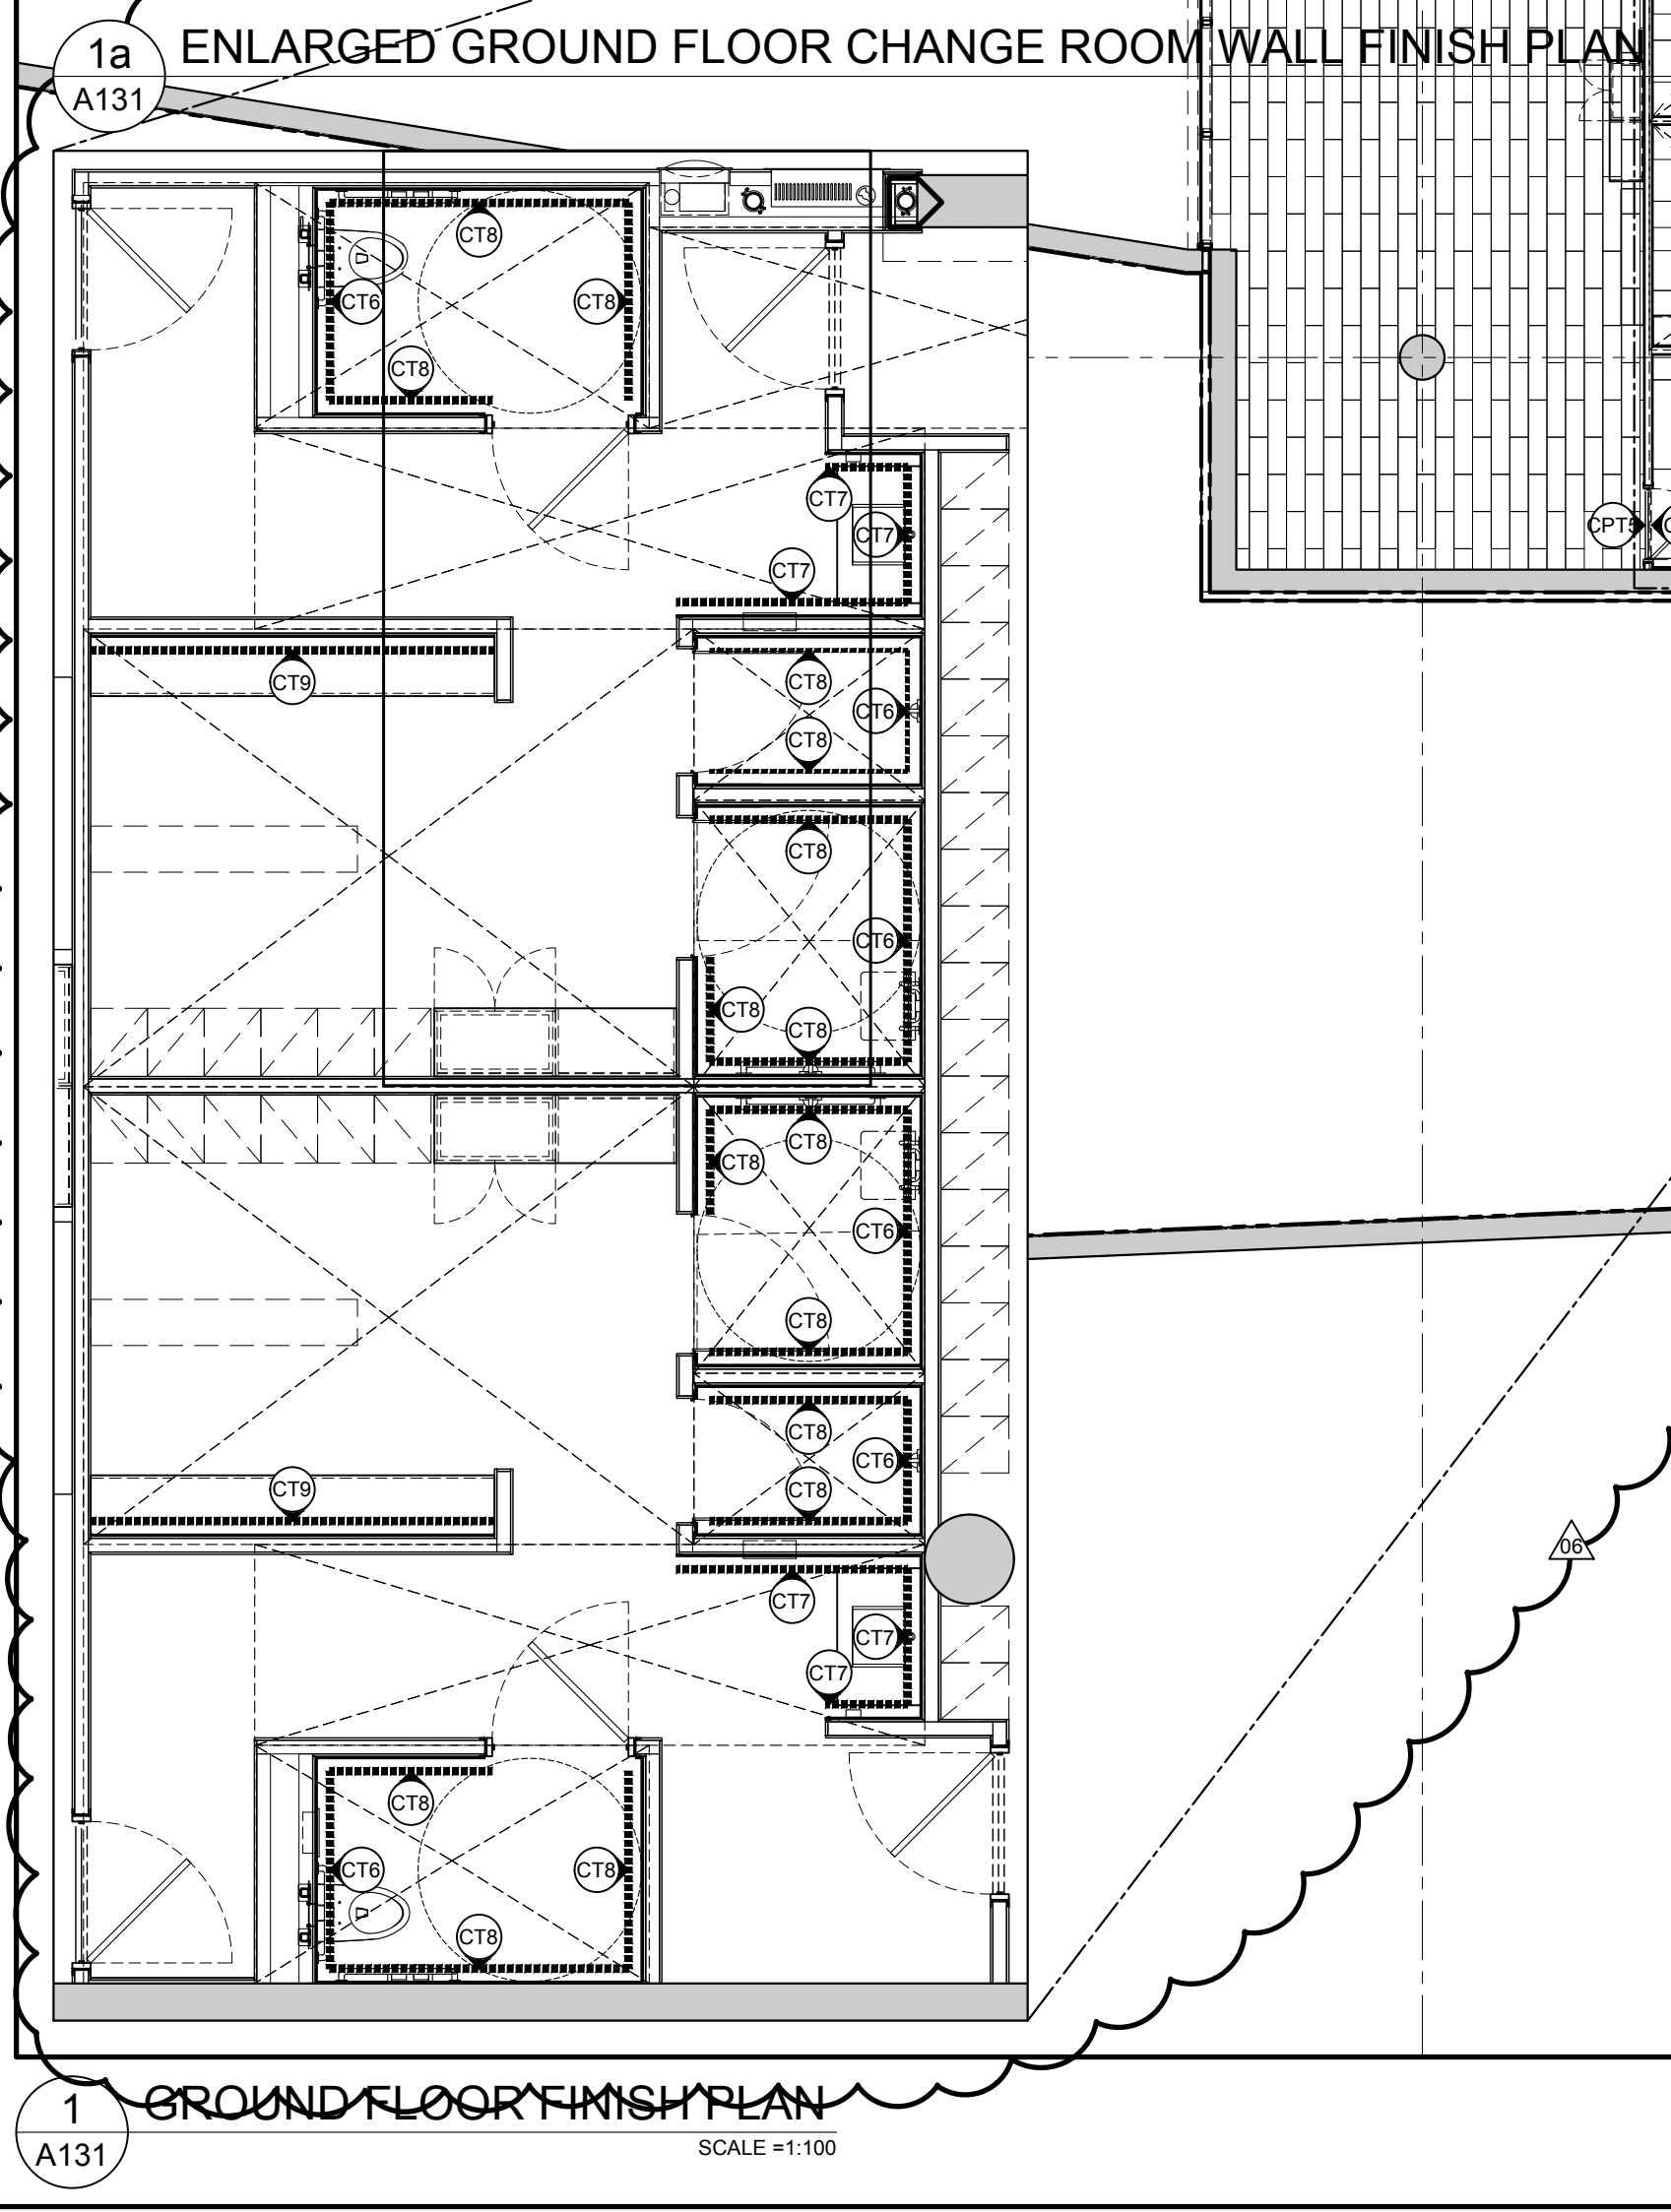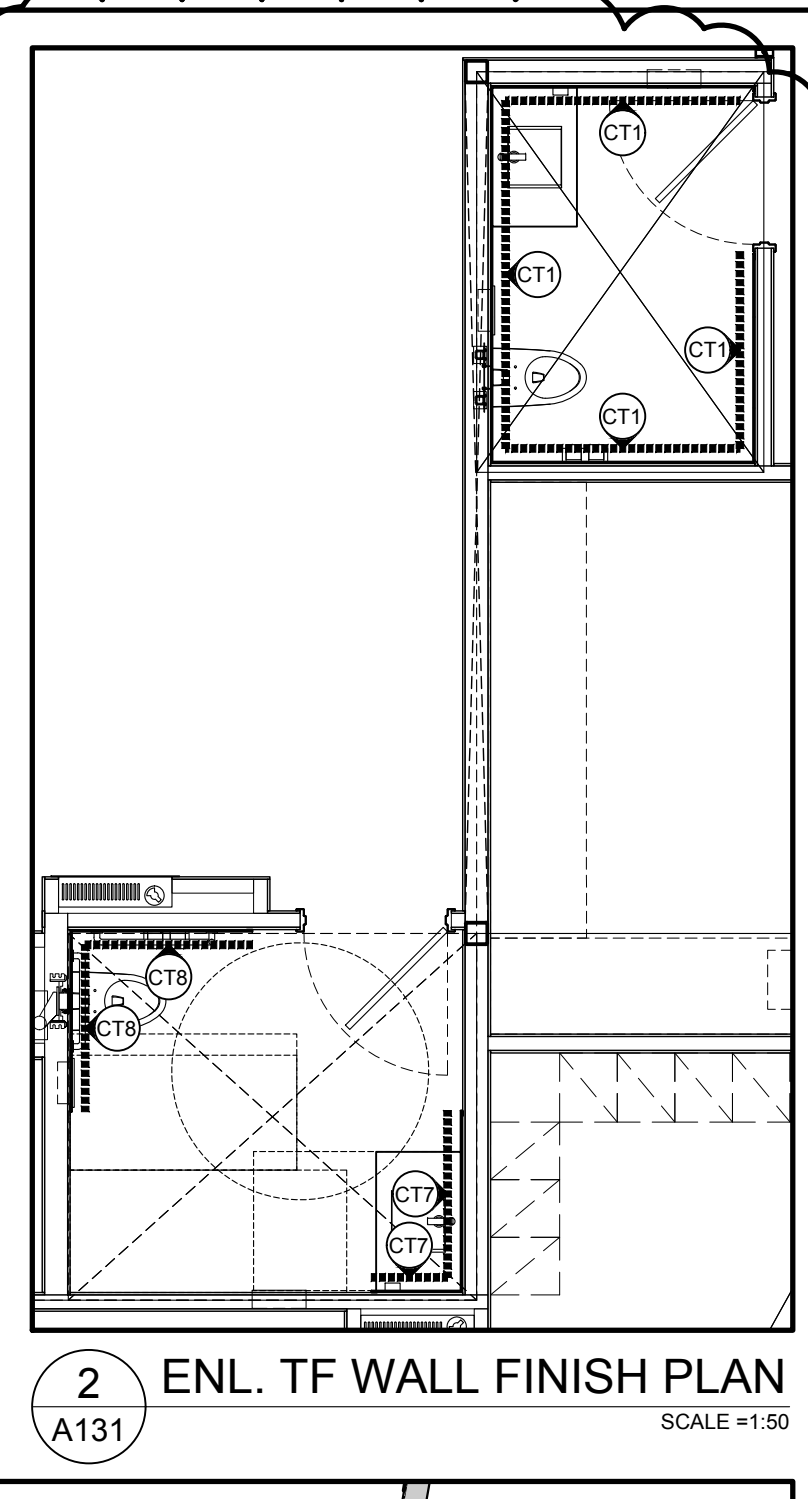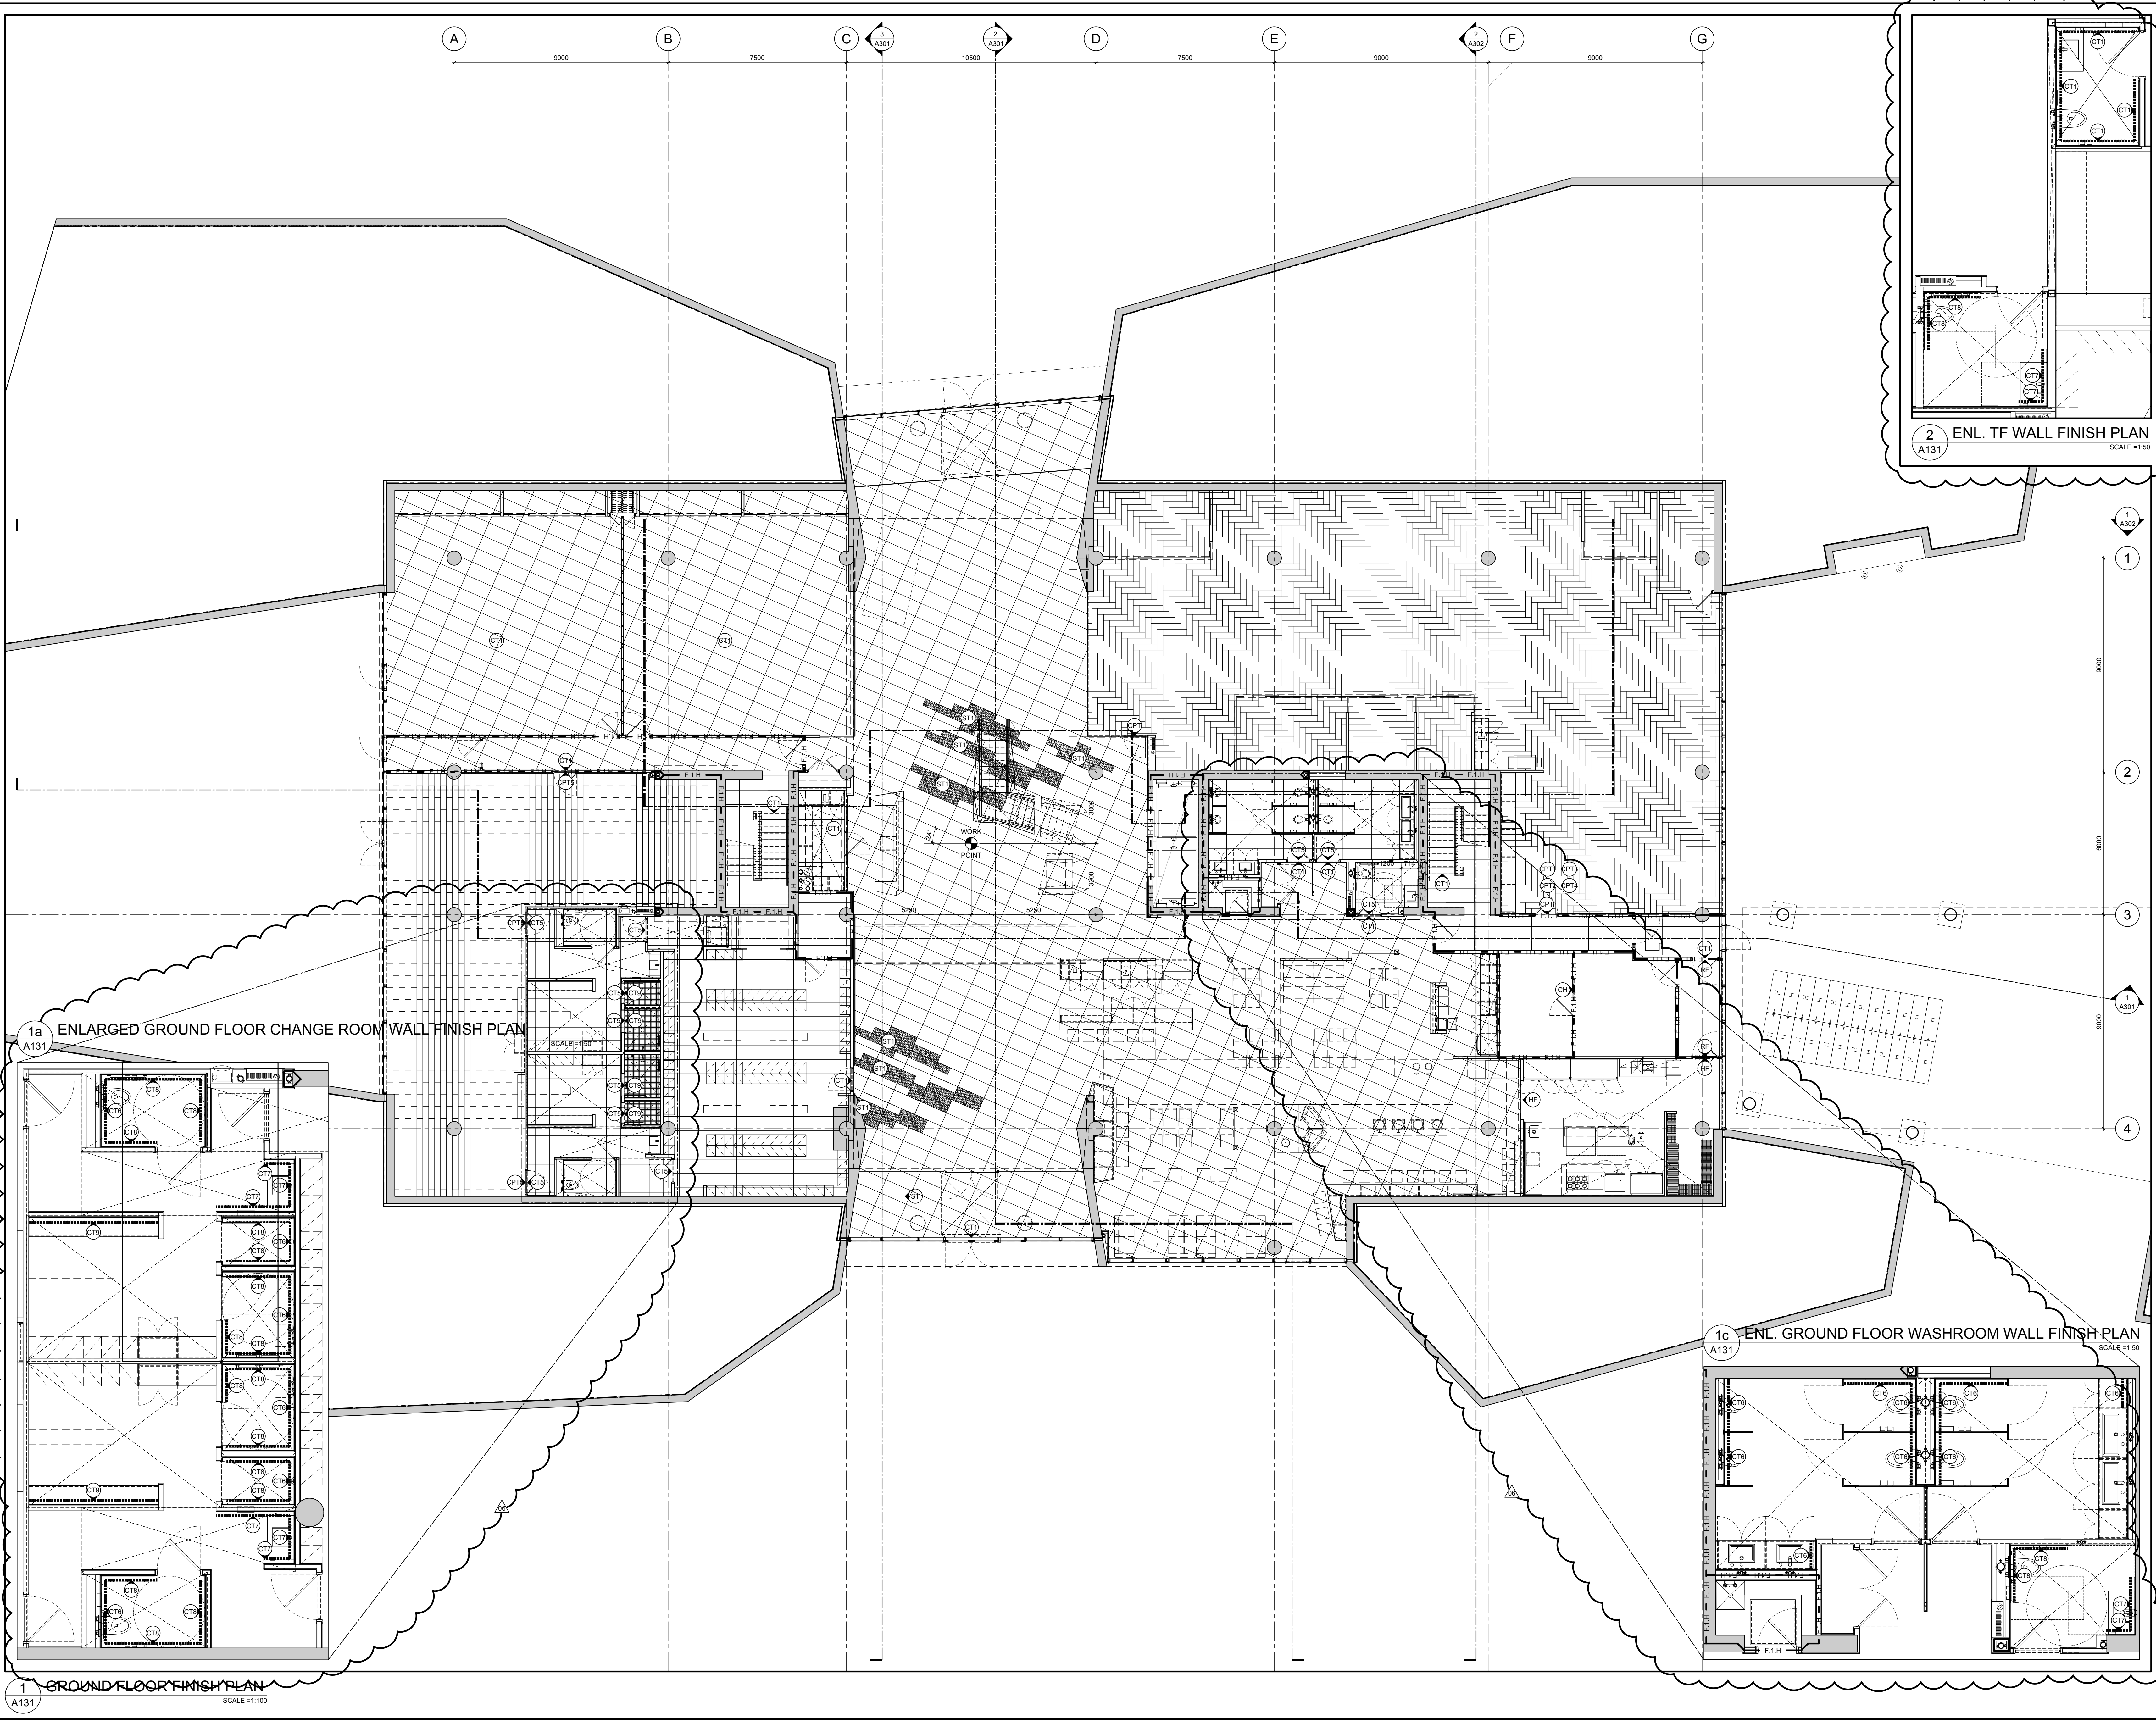

GENERAL NOTES

A THE CONTRACTOR SHALL CHECK AND VERIFY ALL DIMENSIONS ON SITE AND REPORT ALL DISCREPANCIES TO THE ARCHITECT.

B DO NOT SCALE DRAWINGS.

C ALL WORK SHALL COMPLY WITH THE ONTARIO BUILDING CODE AND THE REQUIREMENTS OF ALL AUTHORITIES HAVING JURISDICTION.

THIS DRAWING IS THE EXCLUSIVE PROPERTY OF CHRISTOPHER SIMMONDS ARCHITECT INC. COPYRIGHT RESERVED.

06	CONSTRUCTION UPDATE	06/05/2017
05	CONSTRUCTION UPDATE	27/04/2017
04	CONSTRUCTION UPDATE	03/06/2017
03	CONSTRUCTION UPDATE	02/02/2017
02	ISSUED FOR CONSTRUCTION	11/11/2016
01	REVISED BUILDING PERMIT	09/23/2016

REV. ISSUED FOR MM/DD/YYYY

ARCHITECT'S SEAL:
CHRISTOPHER SIMMONDS ARCHITECTS
4650
LICENCE

PROJECT NORTH:
N

TOMLINSON
REGISTERED CIVIL ENGINEERS & ARCHITECTS

THE ANNEX - 650 CECIL ST. OTTAWA, ON K1R 6A3
613.567.7888 PHONE / 613.567.7528 FAX
csarchitect.com


Christopher Simmonds Architect

PROJECT: TOMLINSON NEW BUILDING

DRAWING TITLE: GROUND FLOOR FINISH PLAN

DATE: 10/8/2015 DRAWING No: 10/8/2015
SCALE: AS INDICATED
DRAWN BY: JK
JOB No: 574-15

A131

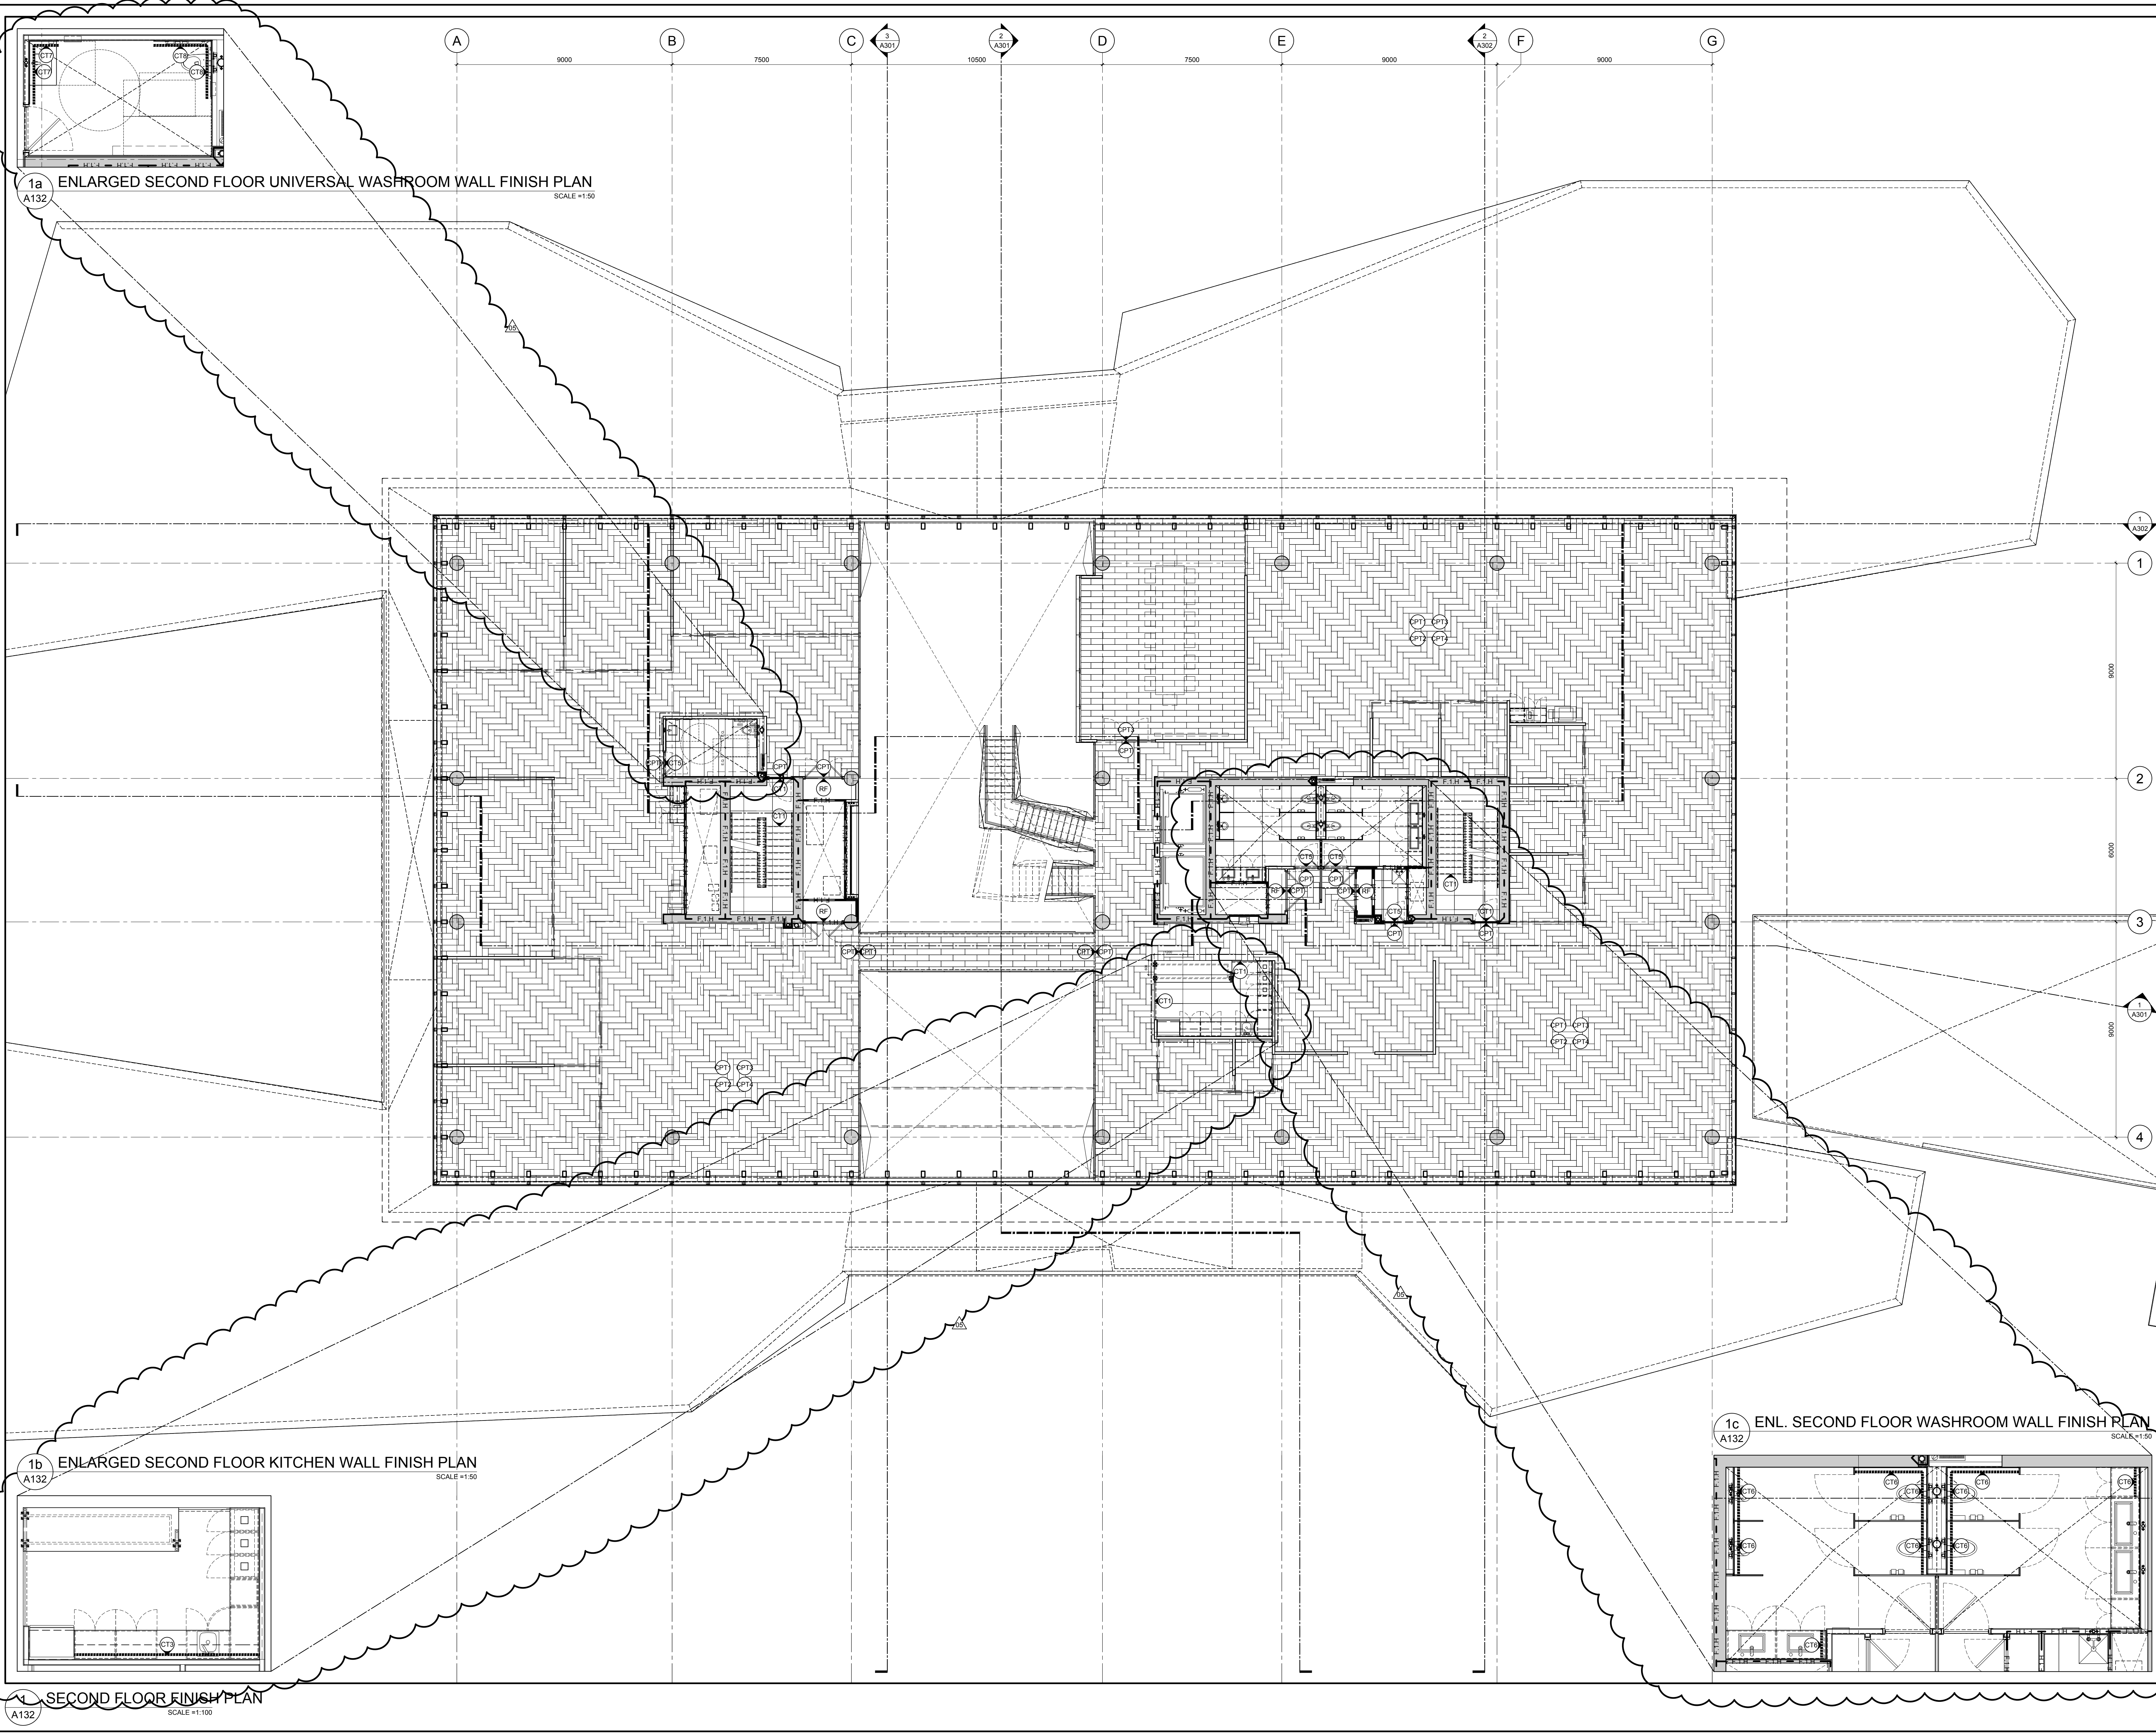

GENERAL NOTES


- A THE CONTRACTOR SHALL CHECK AND VERIFY ALL DIMENSIONS ON SITE AND REPORT ALL DISCREPANCIES TO THE ARCHITECT.
B DO NOT SCALE DRAWINGS.
C ALL WORK SHALL COMPLY WITH THE ONTARIO BUILDING CODE AND THE REQUIREMENTS OF ALL AUTHORITIES HAVING JURISDICTION.
D THIS DRAWING IS THE EXCLUSIVE PROPERTY OF CHRISTOPHER SIMMONDS ARCHITECT INC. COPYRIGHT RESERVED.

05	CONSTRUCTION UPDATE	06/05/2017
04	CONSTRUCTION UPDATE	27/04/2017
03	CONSTRUCTION UPDATE	02/02/2017
02	ISSUED FOR CONSTRUCTION	11/11/2016
01	REVISED BUILDING PERMIT	09/23/2016

REV. ISSUED FOR MM/DD/YYYY



PROJECT NORTH:

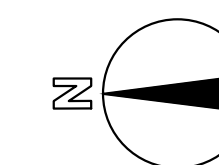

TOMLINSON
REVISED BY: SYLVIA/STY/05/05/17

THE ANNEX - 650 CECIL ST. OTTAWA, ON K1R 6S3
613.567.7888 PHONE / 613.567.7528 FAX
csarchitect.com

Christopher
Simmonds
Architect


PROJECT: TOMLINSON
NEW BUILDING

DRAWING TITLE:
SECOND FLOOR FINISH PLAN

DATE: 10/8/2015
SCALE: AS INDICATED
DRAWN BY: JK
JOB No: 574-15


A132

S:\CSA\2015 Projects\574-15-Tomlinson Corporate Headquarters, Nepean\03 Working Drawings\0-Sheets\574-15-A133.dwg
PLOT DATE 6/9/2017
LAYOUT-A133 SECOND FLOOR FINISH PLAN

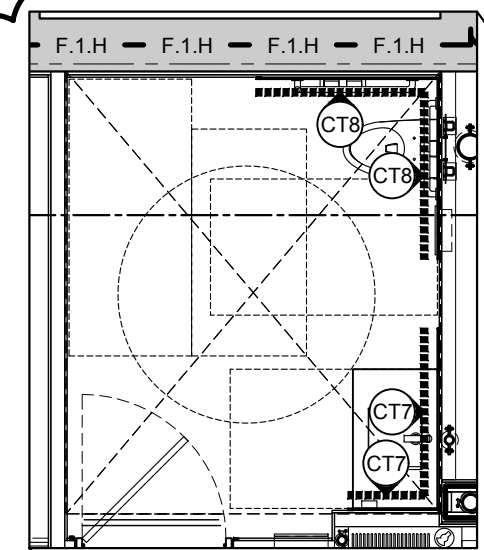


1a ENLARGED SECOND FLOOR UNIVERSAL WASHROOM WALL FINISH PLAN
SCALE: 1:50


1b ENLARGED SECOND FLOOR KITCHEN WALL FINISH PLAN
SCALE: 1:50

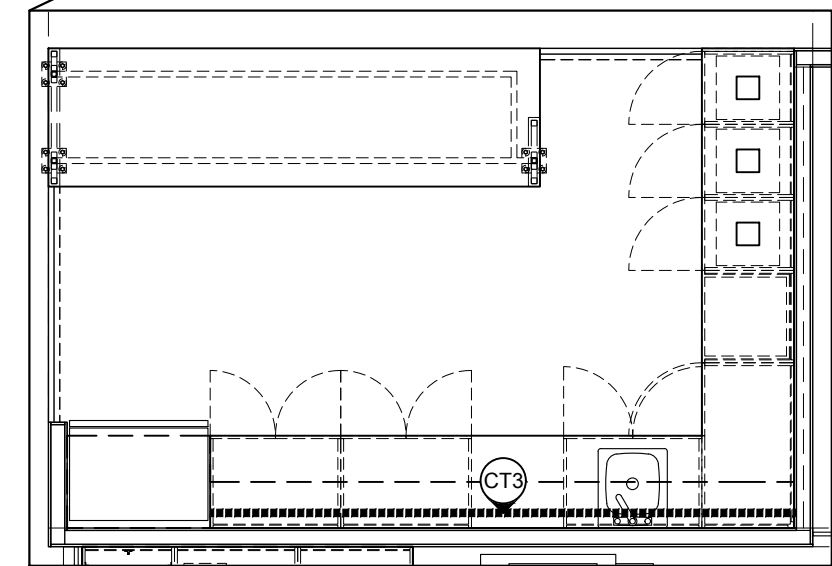

THIRD FLOOR FINISH PLAN
SCALE: 1:100

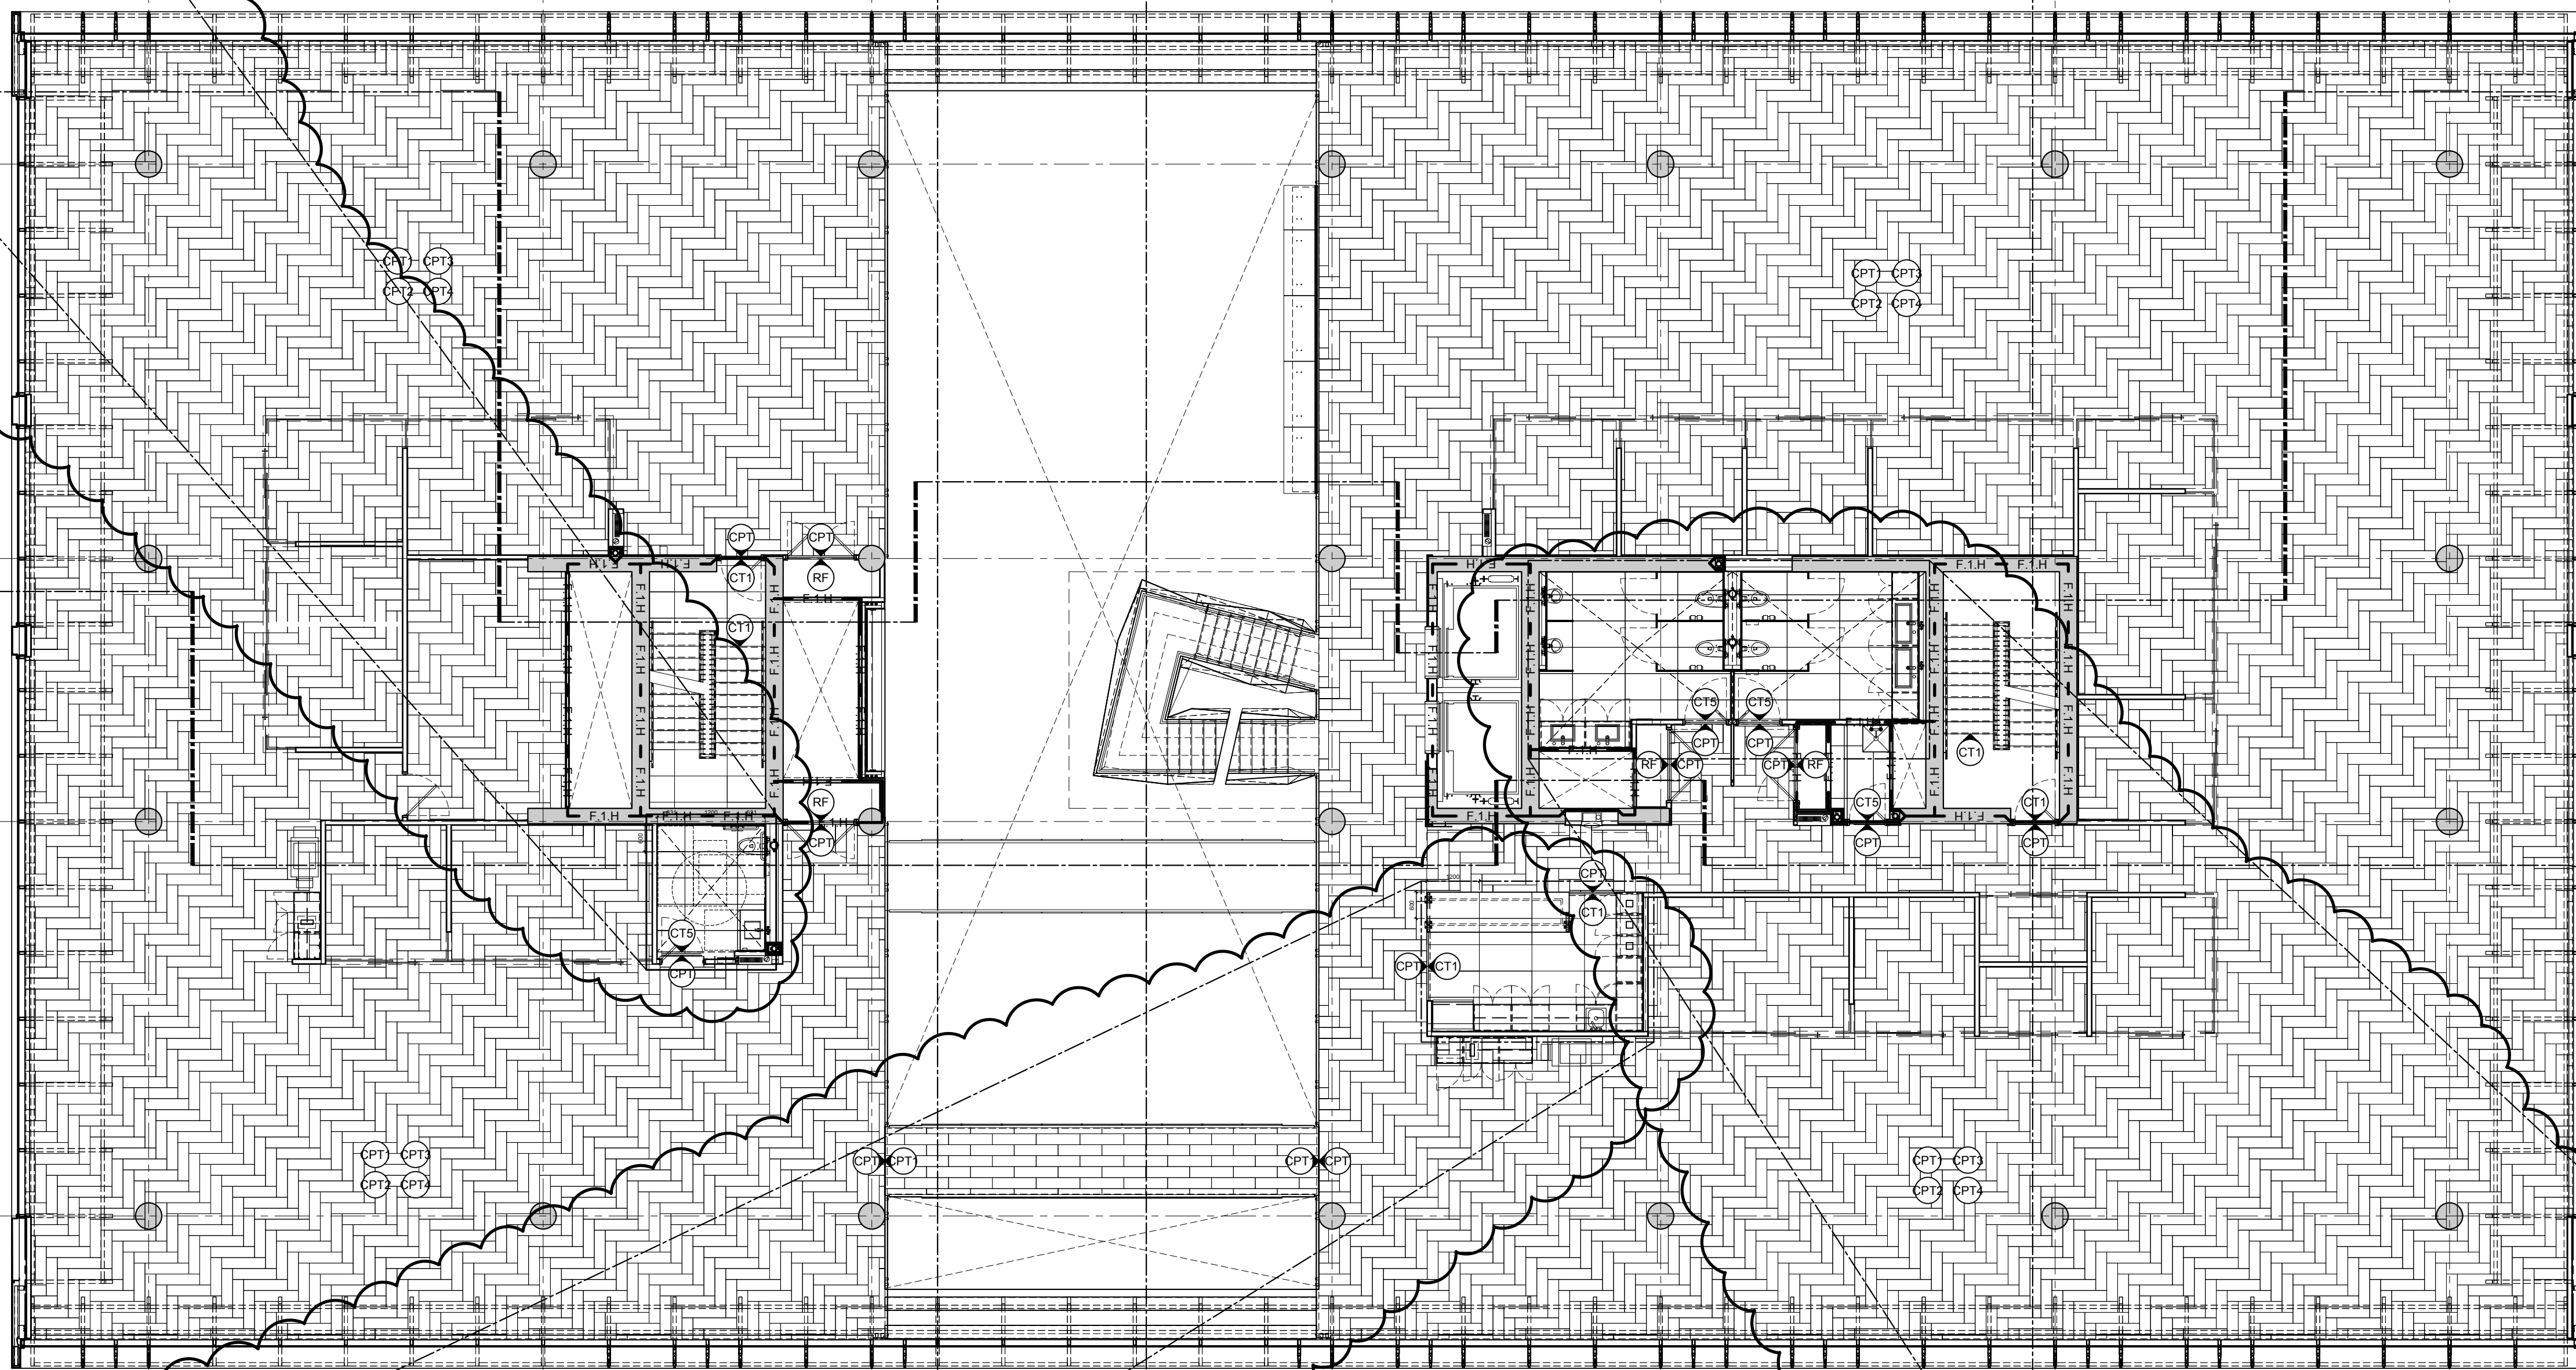

1c ENL. SECOND FLOOR WASHROOM WALL FINISH PLAN
SCALE: 1:50

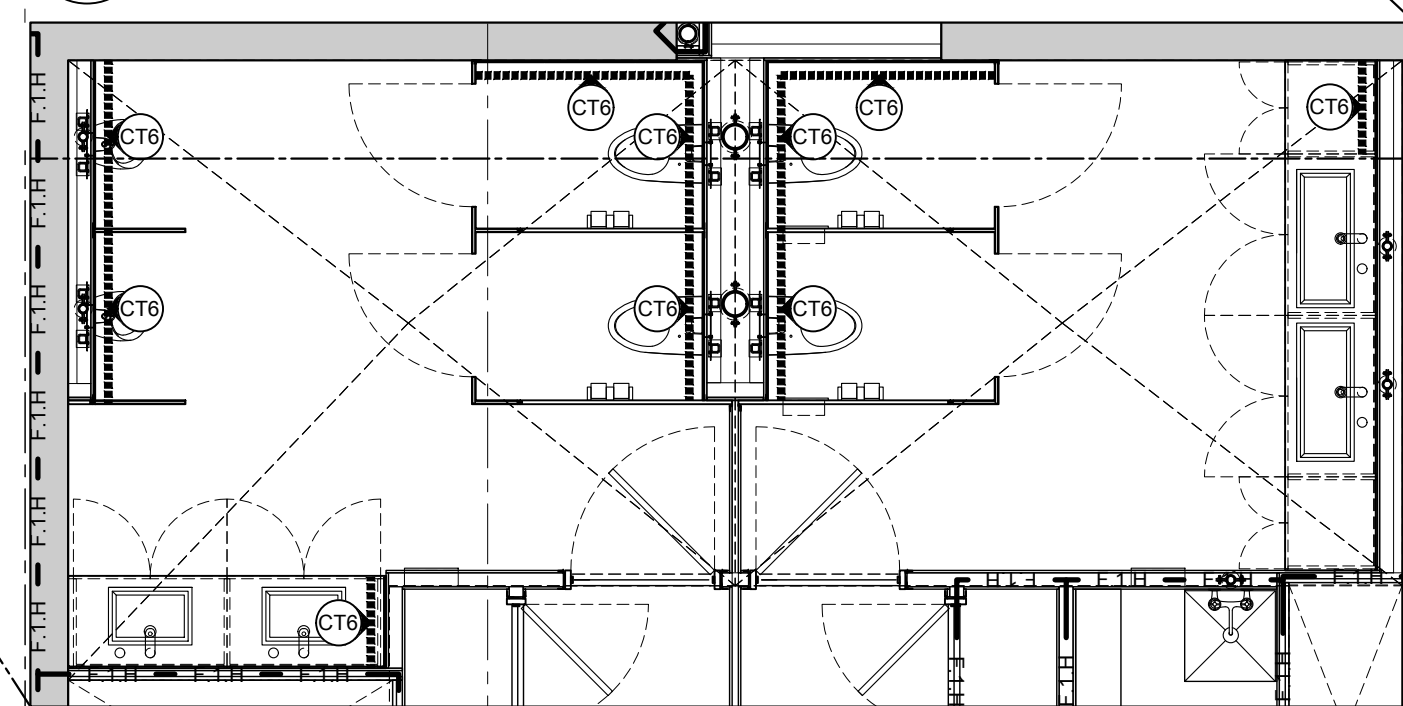


GENERAL NOTES

- A THE CONTRACTOR SHALL CHECK AND VERIFY ALL DIMENSIONS ON SITE AND REPORT ALL DISCREPANCIES TO THE ARCHITECT.
- B DO NOT SCALE DRAWINGS.
- C ALL WORK SHALL COMPLY WITH THE ONTARIO BUILDING CODE AND THE REQUIREMENTS OF ALL AUTHORITIES HAVING JURISDICTION.
- D THIS DRAWING IS THE EXCLUSIVE PROPERTY OF CHRISTOPHER SIMMONDS ARCHITECT INC. COPYRIGHT RESERVED.


05	CONSTRUCTION UPDATE	06/05/2017
04	CONSTRUCTION UPDATE	27/04/2017
03	CONSTRUCTION UPDATE	02/02/2017
02	ISSUED FOR CONSTRUCTION	11/11/2016
01	REVISED BUILDING PERMIT	09/23/2016

REV. ISSUED FOR MM/DD/YYYY

ARCHITECT'S SEAL:

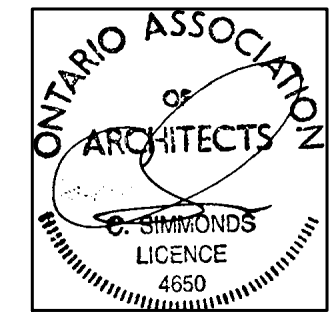

PROJECT NORTH:

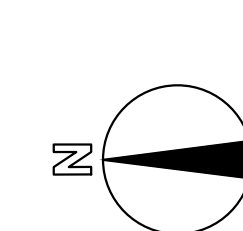

TOMLINSON
REGISTERED CIVIL ENGINEER (P. ENG.)

THE ANNEX - 65 CECIL ST. OTTAWA, ON K1R 6S3
613.567.7888 PHONE / 613.567.7528 FAX
csarchitect.com

Christopher
Simmonds
Architect

PROJECT: TOMLINSON
NEW BUILDING

DRAWING TITLE:

THIRD FLOOR FINISH PLAN


DATE: 10/8/2015 DRAWING No:

SCALE: AS INDICATED

DRAWN BY: JK

JOB No: 574-15

A133

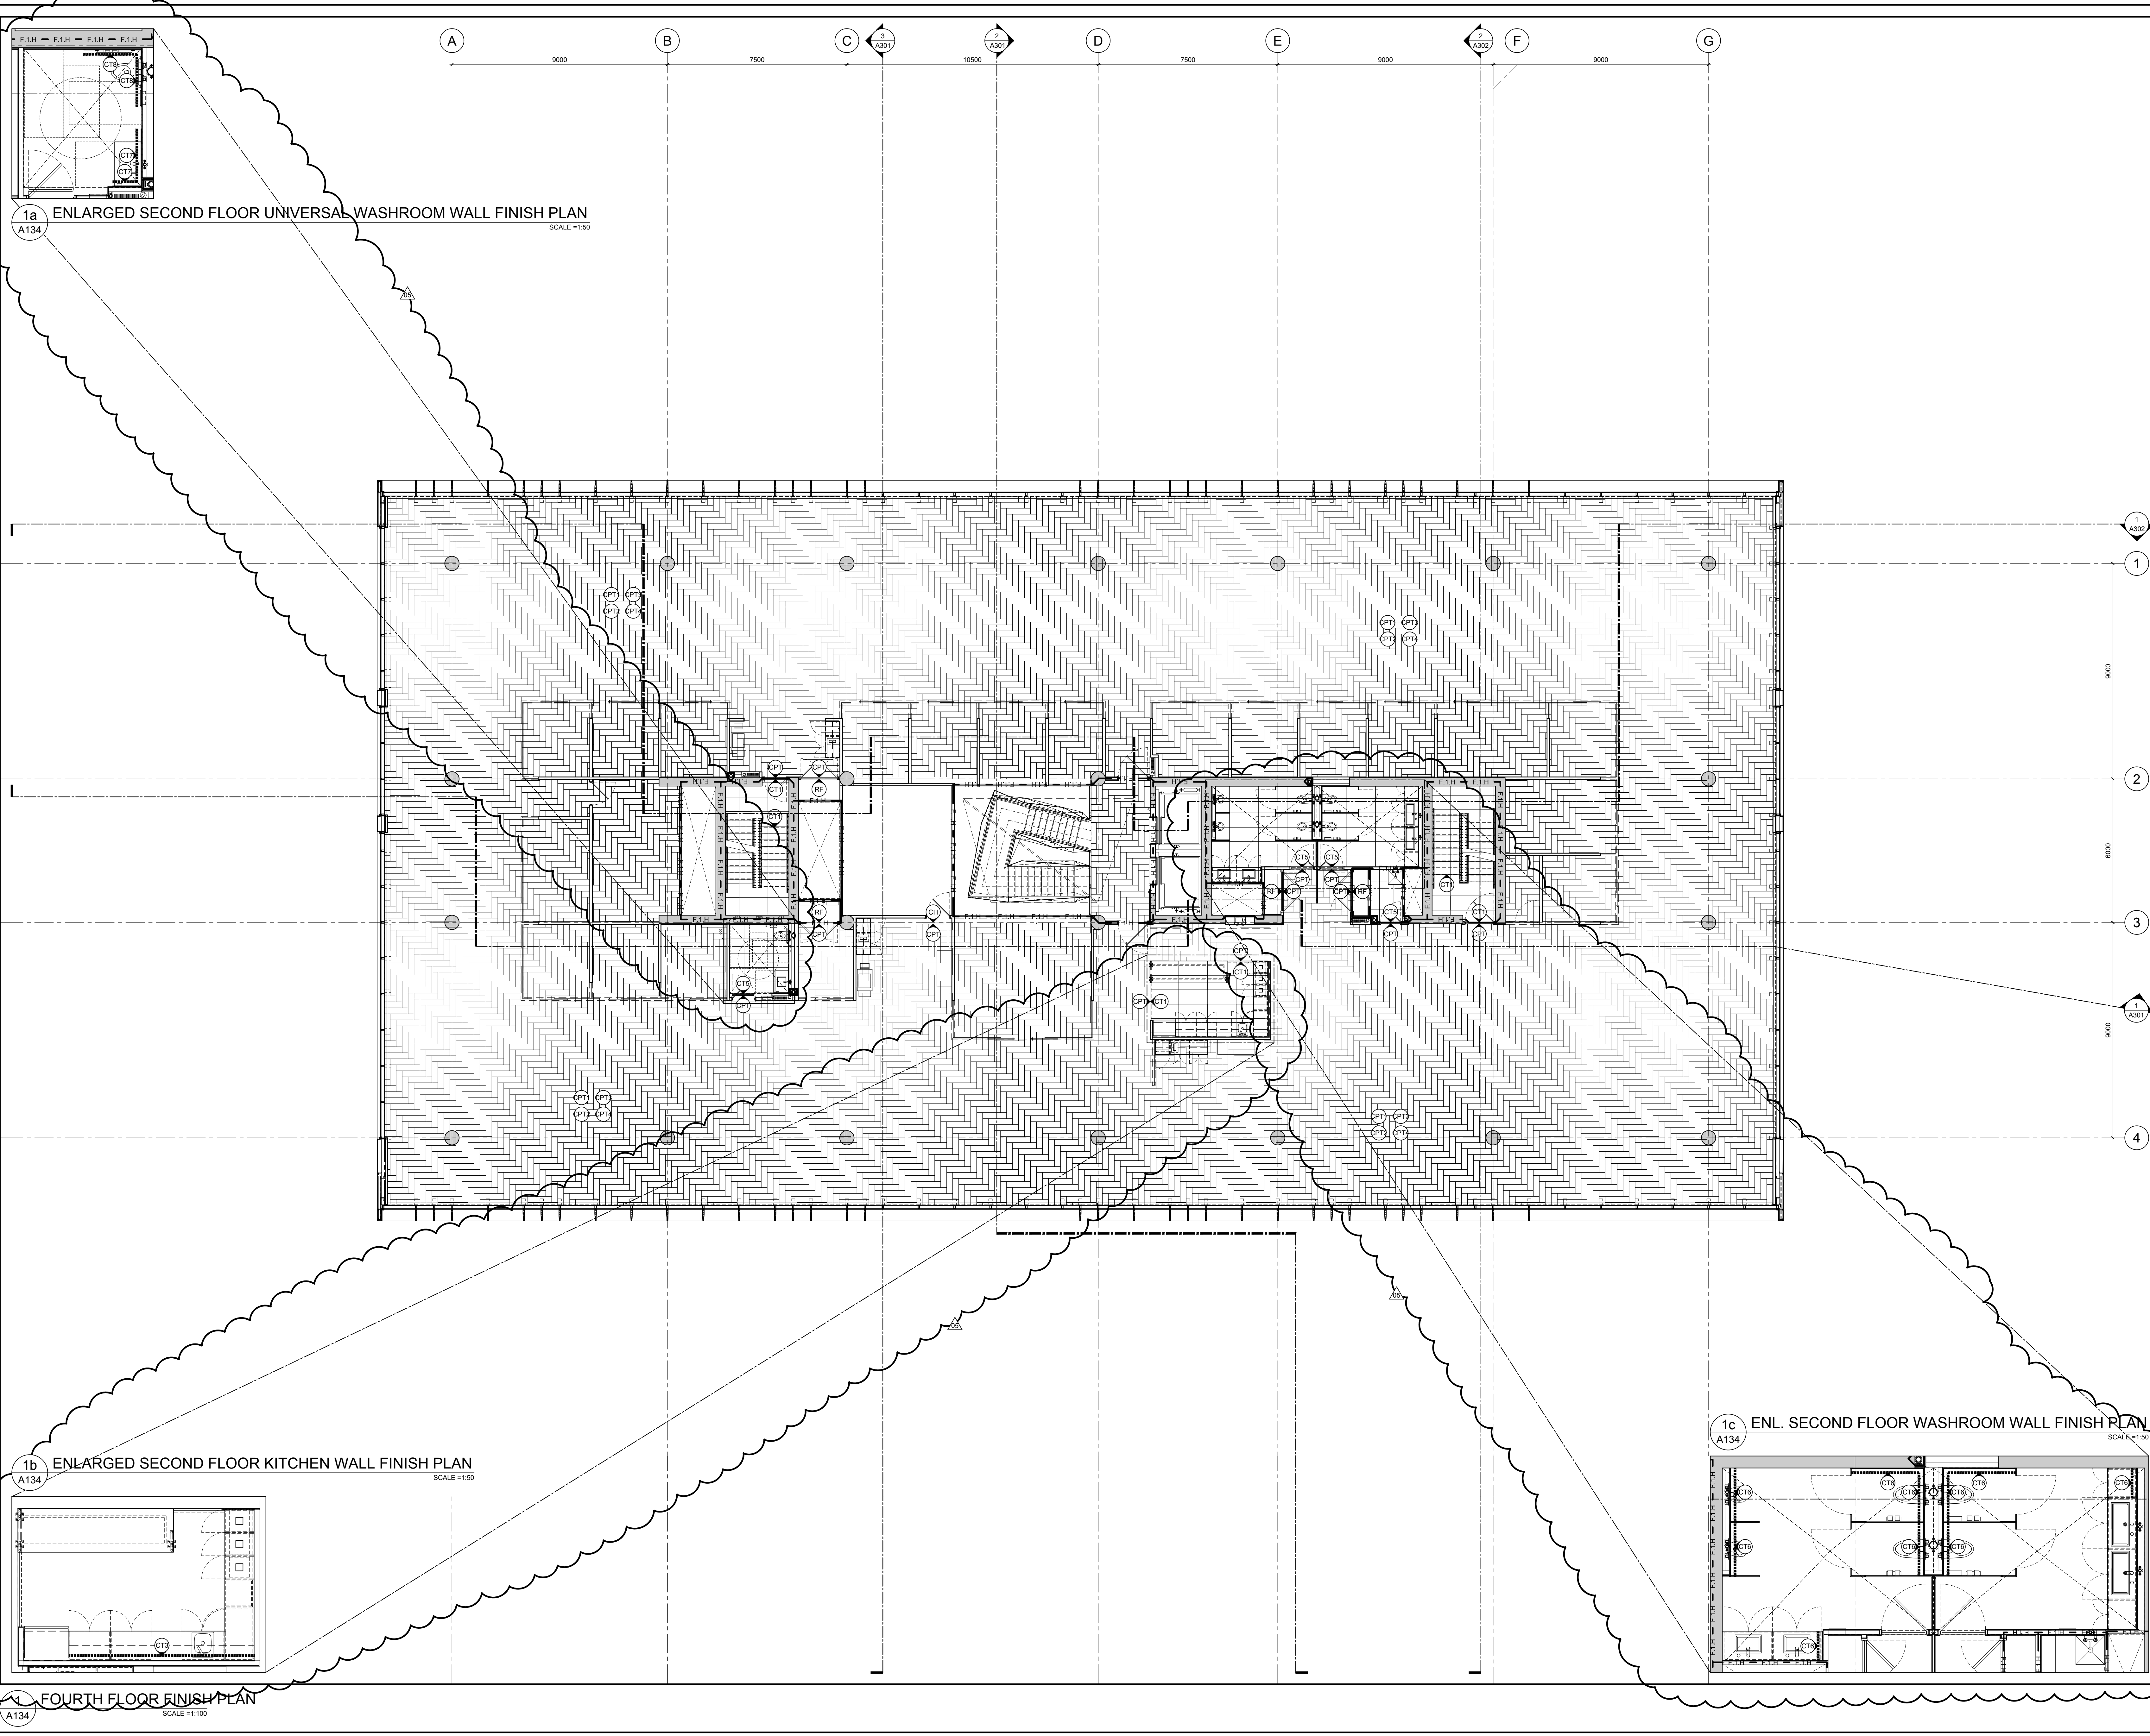


GENERAL NOTES

- A THE CONTRACTOR SHALL CHECK AND VERIFY ALL DIMENSIONS ON SITE AND REPORT ALL DISCREPANCIES TO THE ARCHITECT.
- B DO NOT SCALE DRAWINGS.
- C ALL WORK SHALL COMPLY WITH THE ONTARIO BUILDING CODE AND THE REQUIREMENTS OF ALL AUTHORITIES HAVING JURISDICTION.
- D THIS DRAWING IS THE EXCLUSIVE PROPERTY OF CHRISTOPHER SIMMONDS ARCHITECT INC. COPYRIGHT RESERVED.


05	CONSTRUCTION UPDATE	06/05/2017
04	CONSTRUCTION UPDATE	27/04/2017
03	CONSTRUCTION UPDATE	02/02/2017
02	ISSUED FOR CONSTRUCTION	11/11/2016
01	REVISED BUILDING PERMIT	09/23/2016

REV. ISSUED FOR MM/DD/YYYY

ARCHITECT'S SEAL:

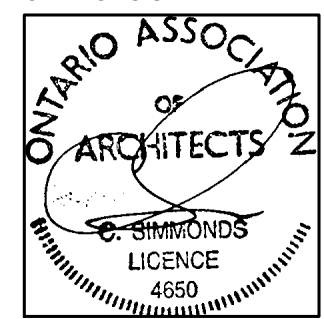

PROJECT NORTH:

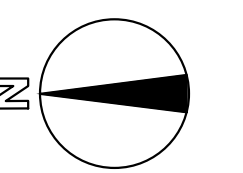

TOMLINSON

DESIGNED BY: SYLVIA WYNN, DLSO BY: VIBRANT

Christopher Simmonds Architect


THE ANNEX - 650 CECIL ST. OTTAWA, ON K1R 6S3
613.567.7888 PHONE / 613.567.7528 FAX
csarchitect.com

PROJECT: TOMLINSON
NEW BUILDING

DRAWING TITLE:
FOURTH FLOOR FINISH PLAN

DATE: 10/8/2015 DRAWING No:
SCALE: AS INDICATED
DRAWN BY: JK
JOB No: 574-15

A134

 


A THE CONTRACTOR SHALL CHECK AND VERIFY ALL DIMENSIONS ON SITE AND REPORT ALL DISCREPANCIES TO THE ARCHITECT.

B DO NOT SCALE DRAWINGS.


C ALL WORK SHALL COMPLY WITH THE ONTARIO BUILDING CODE AND THE REQUIREMENTS OF ALL AUTHORITIES HAVING JURISDICTION.

D THIS DRAWING IS THE EXCLUSIVE PROPERTY OF CHRISTOPHER SIMMONDS ARCHITECT INC. COPYRIGHT RESERVED.


PROJECT:		TOMLINSON NEW BUILDING	
DRAWING TITLE:			
PLAN DETAILS			
DATE:		10/8/2015	
SCALE:		AS INDICATED	
DRAWN BY:		JK	
JOB NO:		574-15	
		A502	

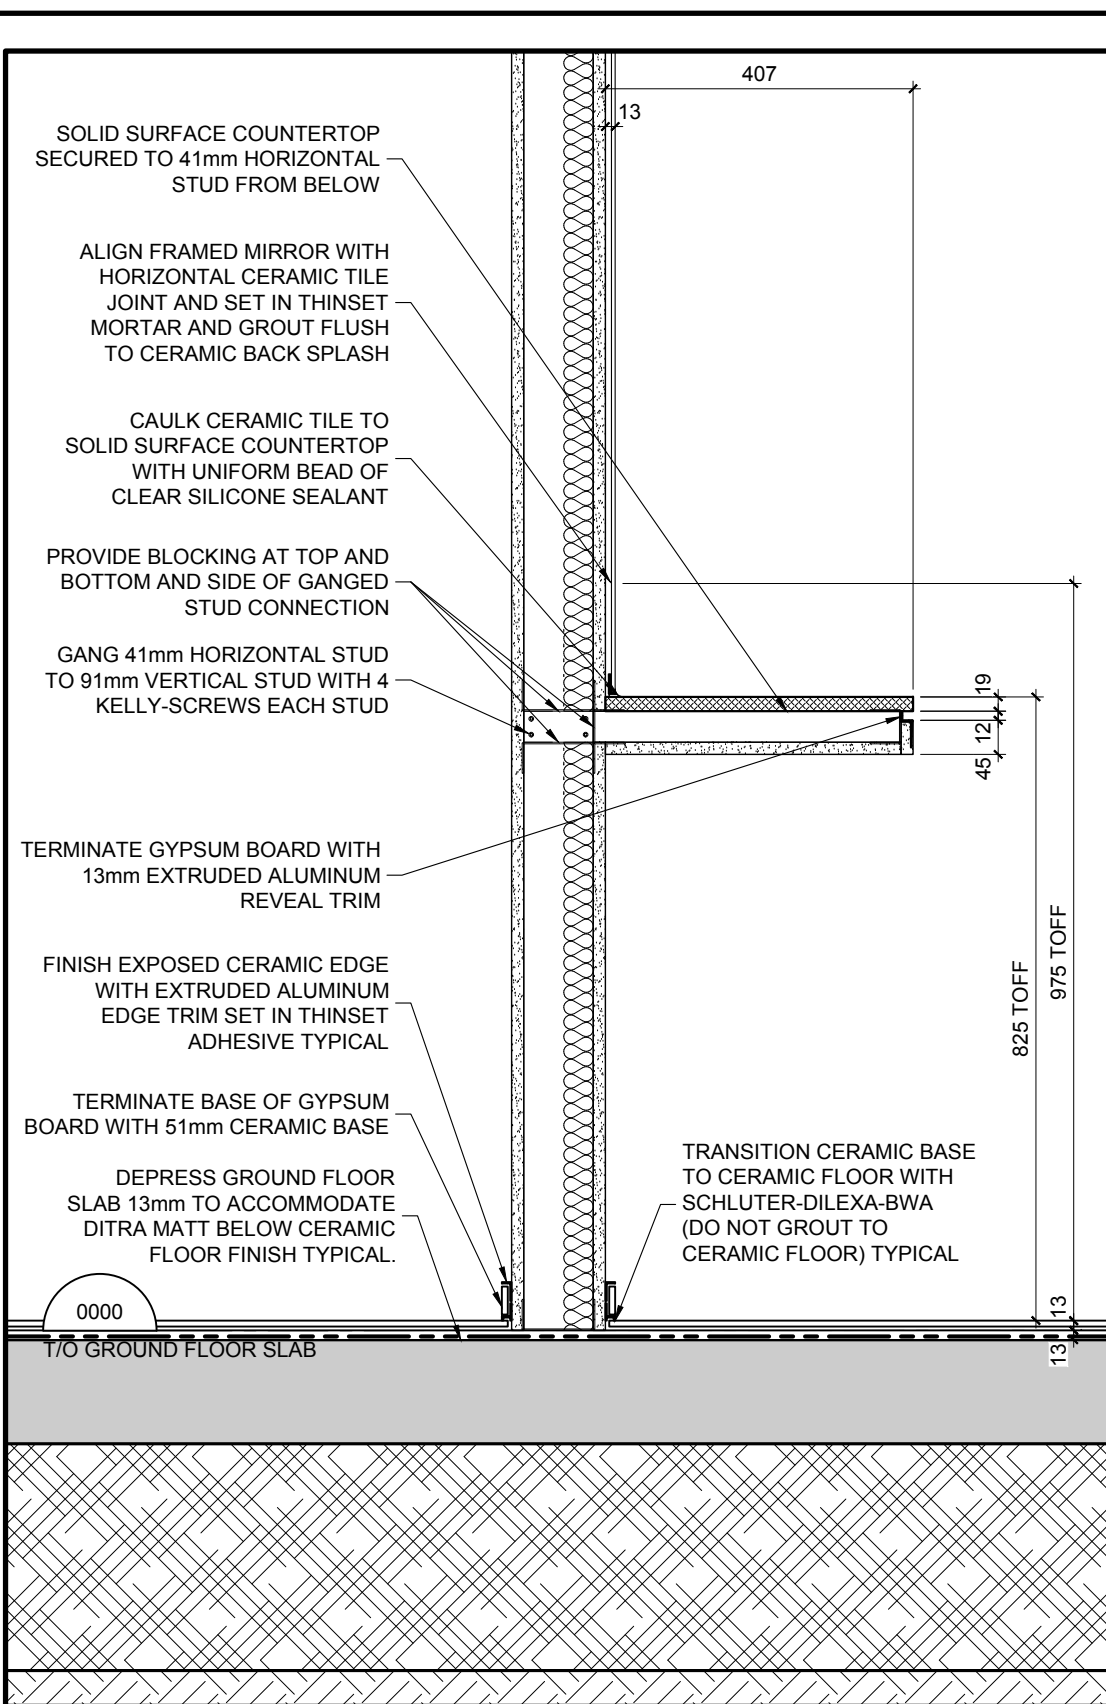


1 CHANGEROOM COUNTER DETAIL
A604 SCALE 1:10

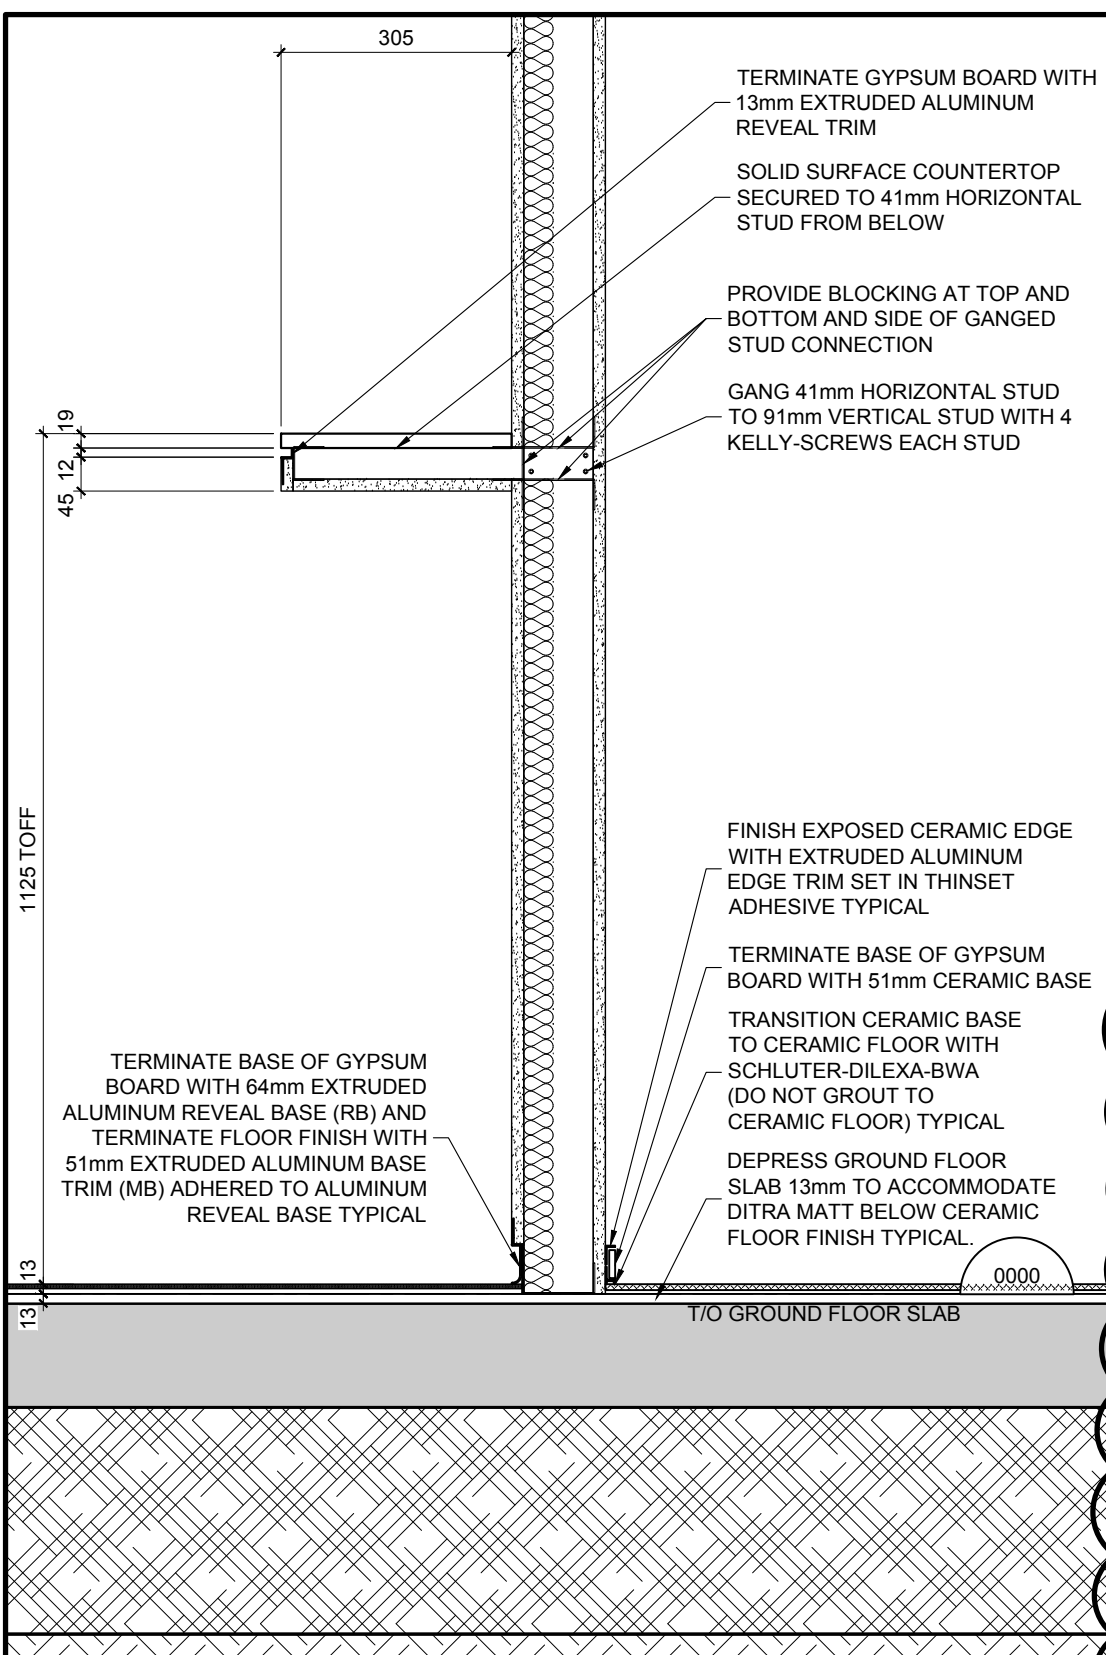


9 GYM COUNTER DETAIL
A604 SCALE 1:10

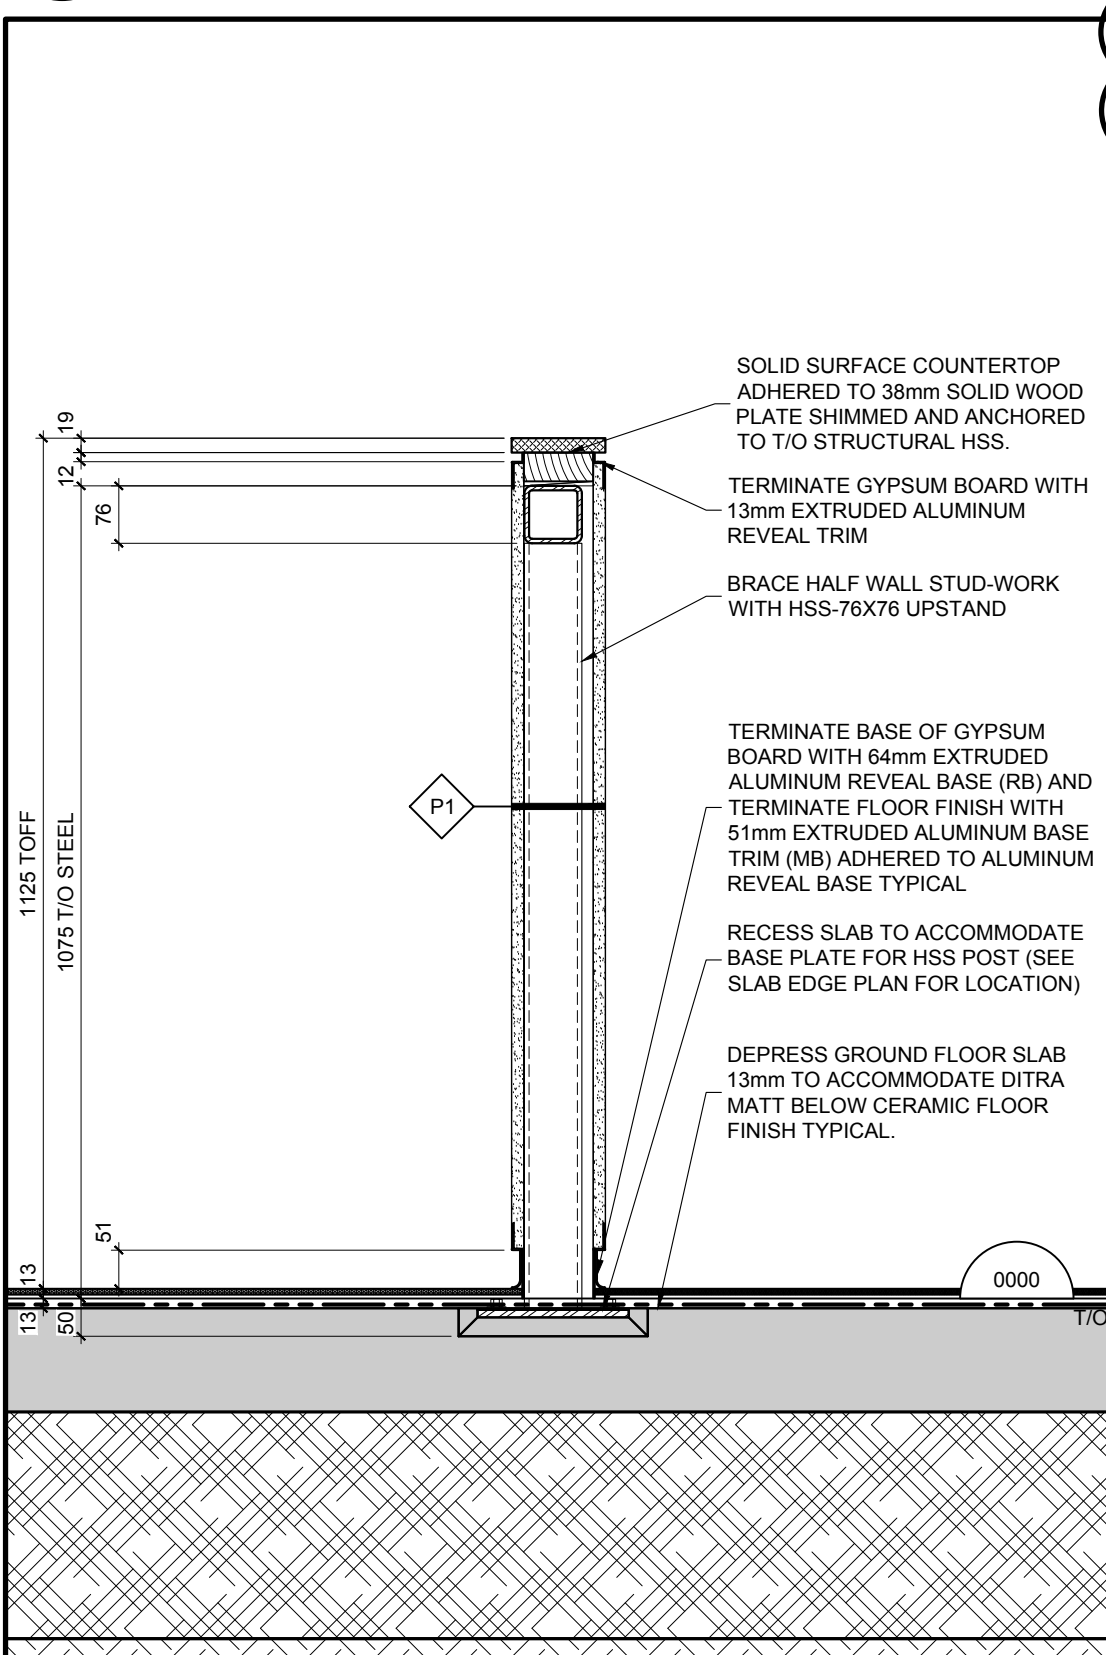


12 TYPICAL HALF WALL DETAIL
A604 SCALE 1:10

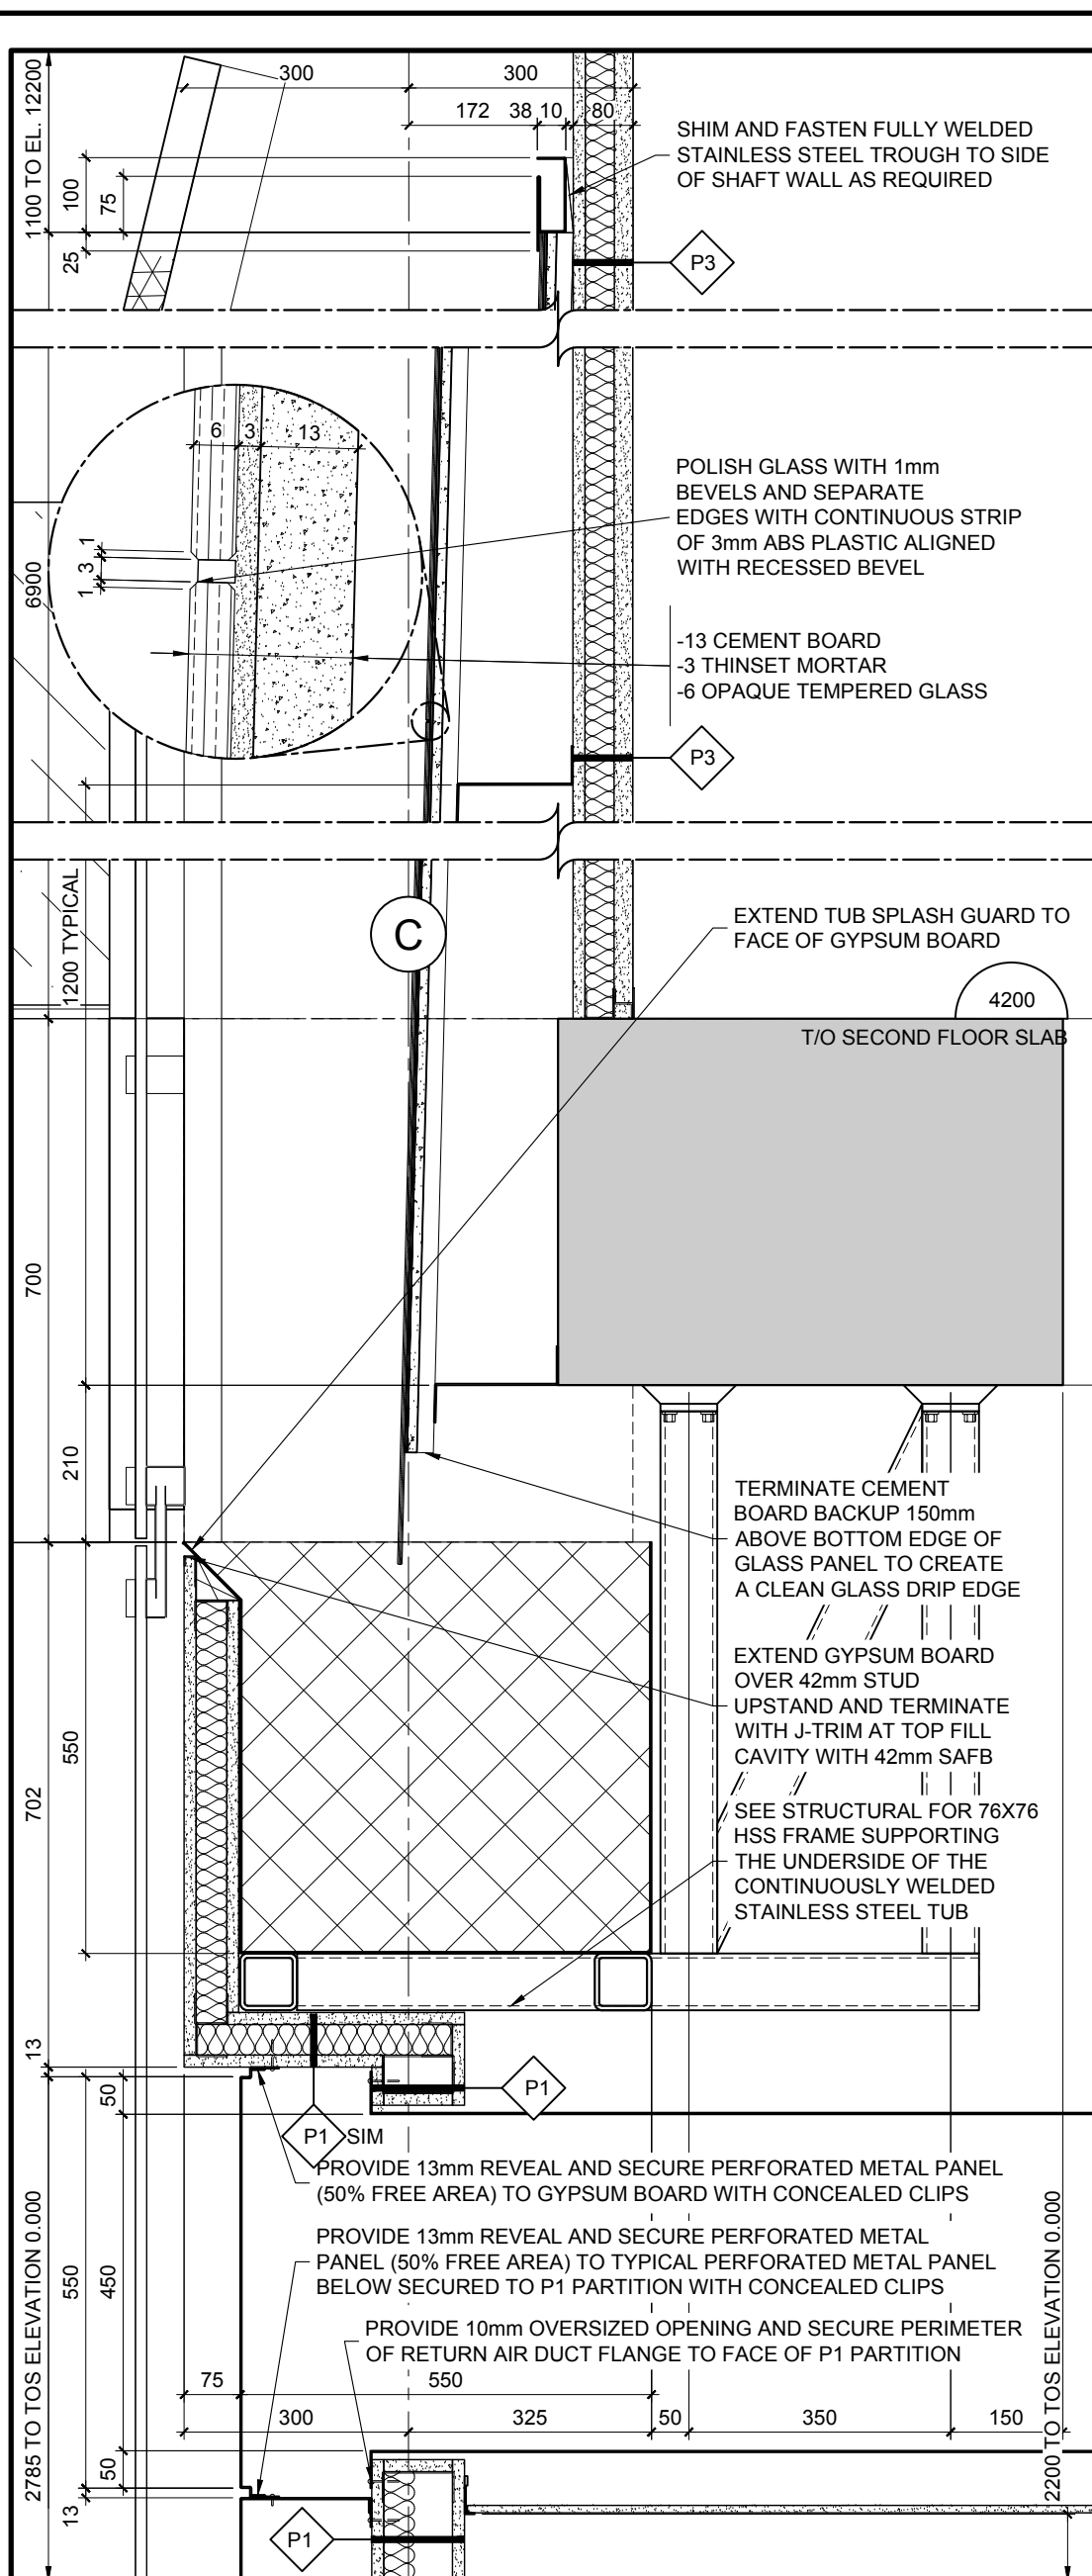


2 WATERFEATURE DETAIL
A604 SCALE 1:10

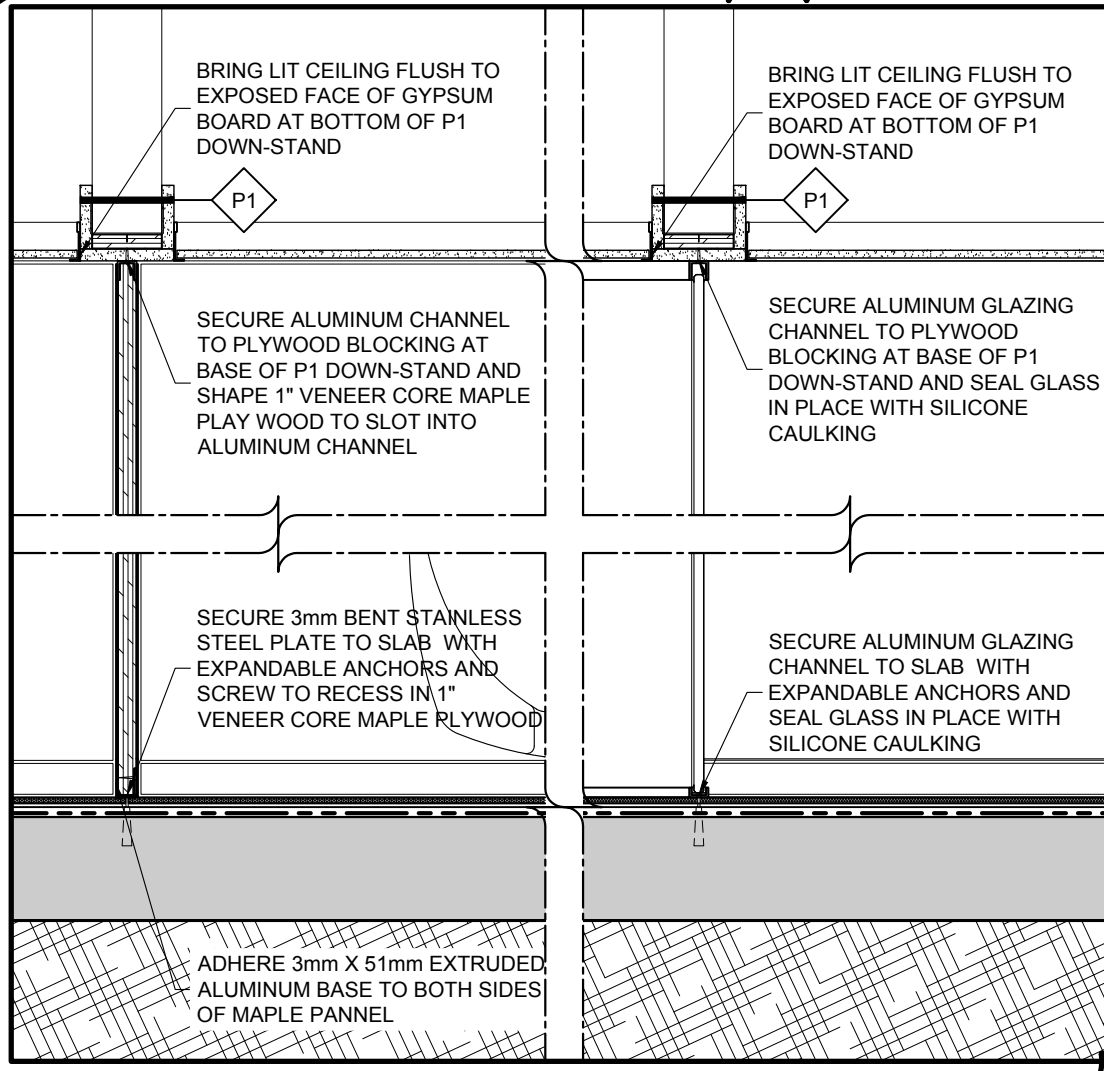


10 WASHROOM PARTITION DETAILS
A604 SCALE 1:10

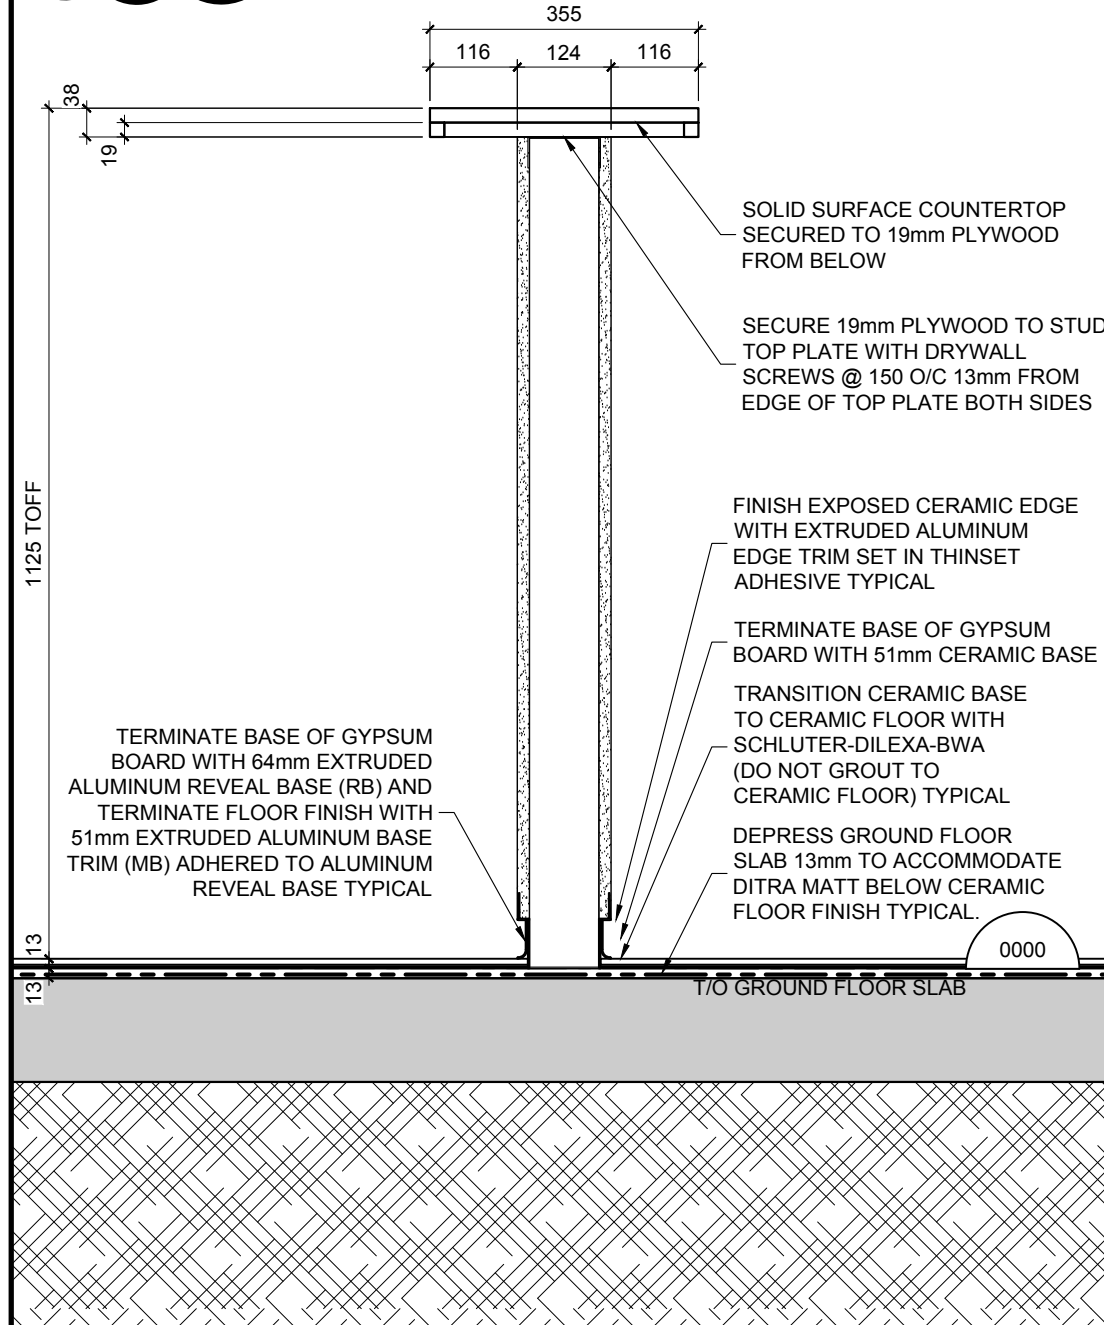


13 RESERVED
A604 SCALE 1:10

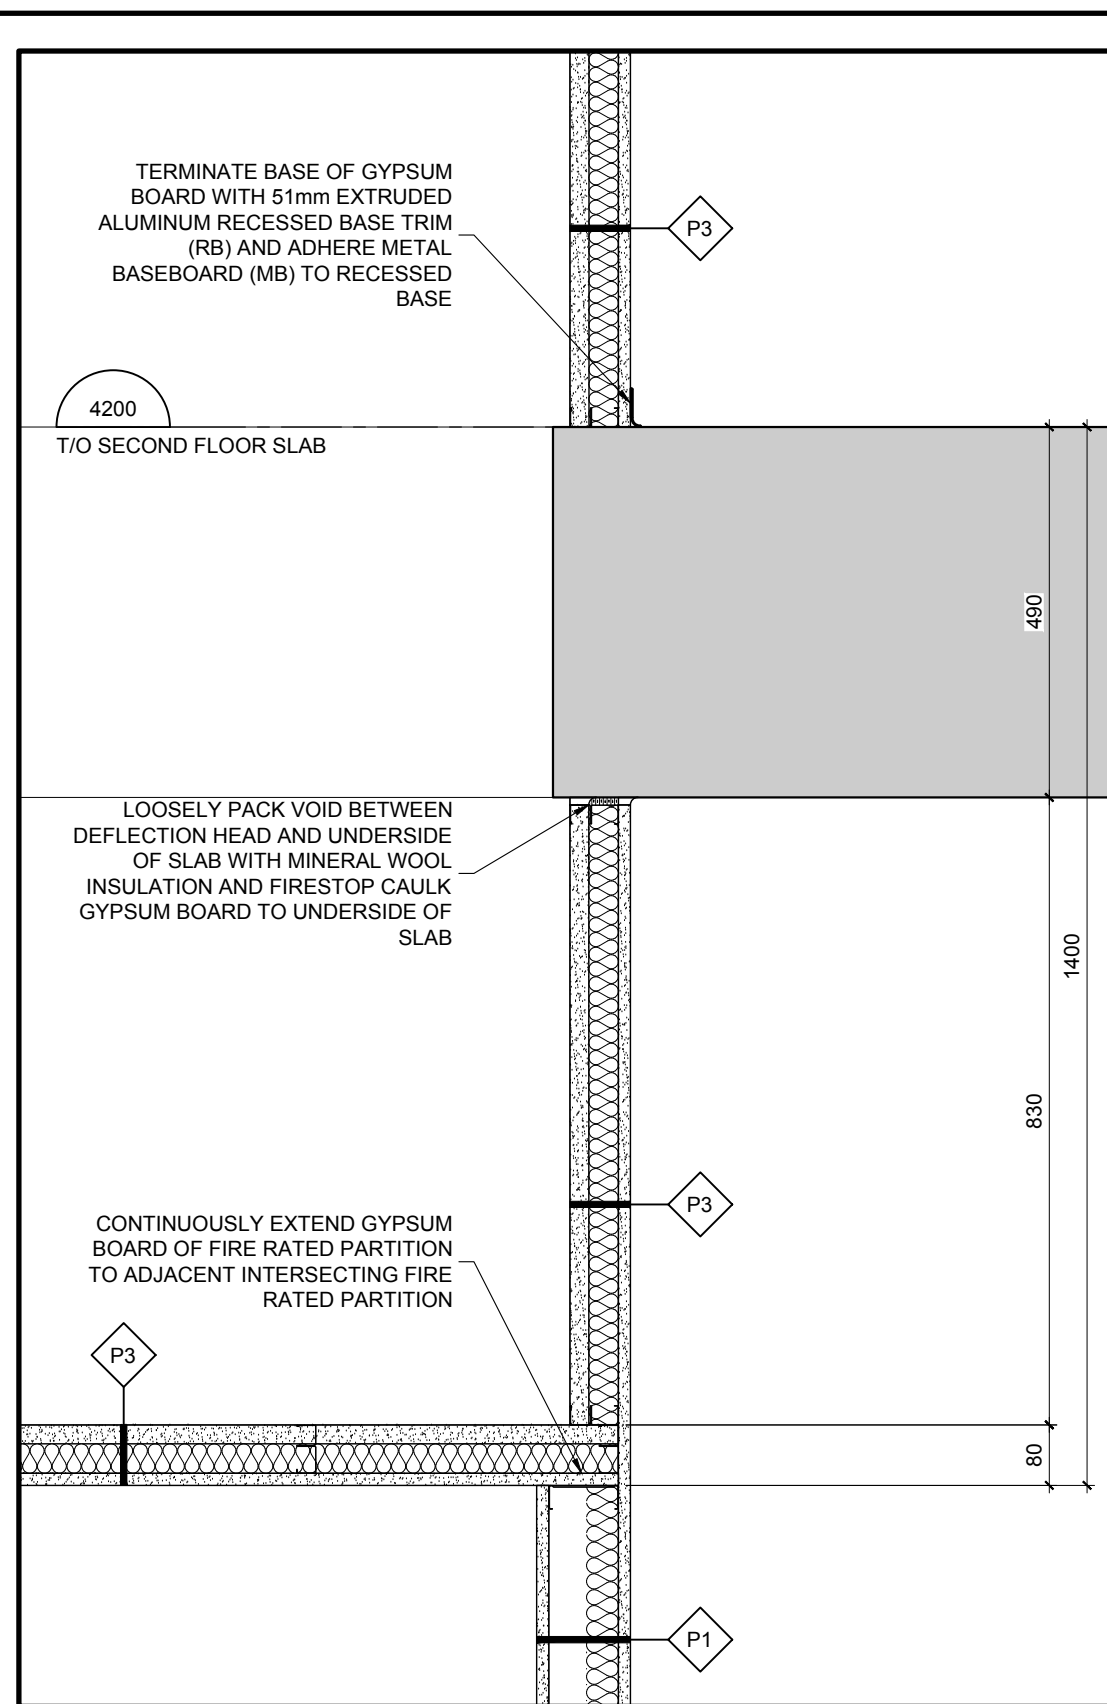


3 DETAIL SECTION AT BASE OF SHAFT
A604 SCALE 1:10

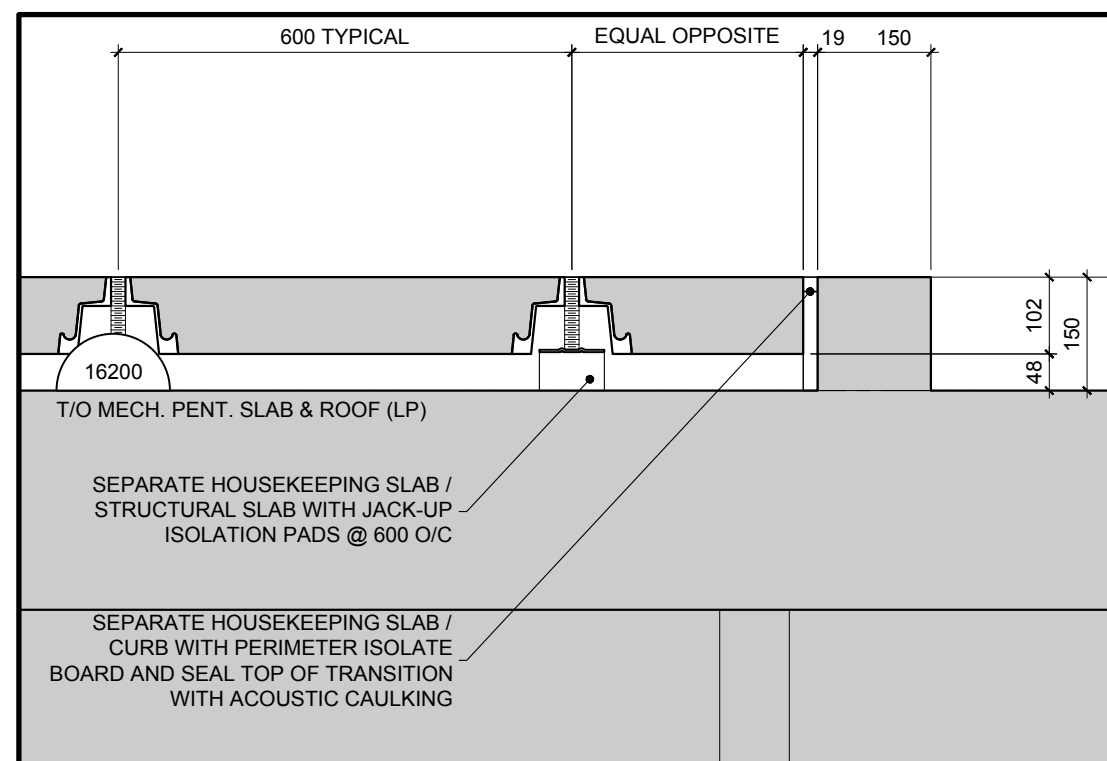


7 MECHANICAL ISOLATION PAD DETAIL
A604 SCALE 1:10

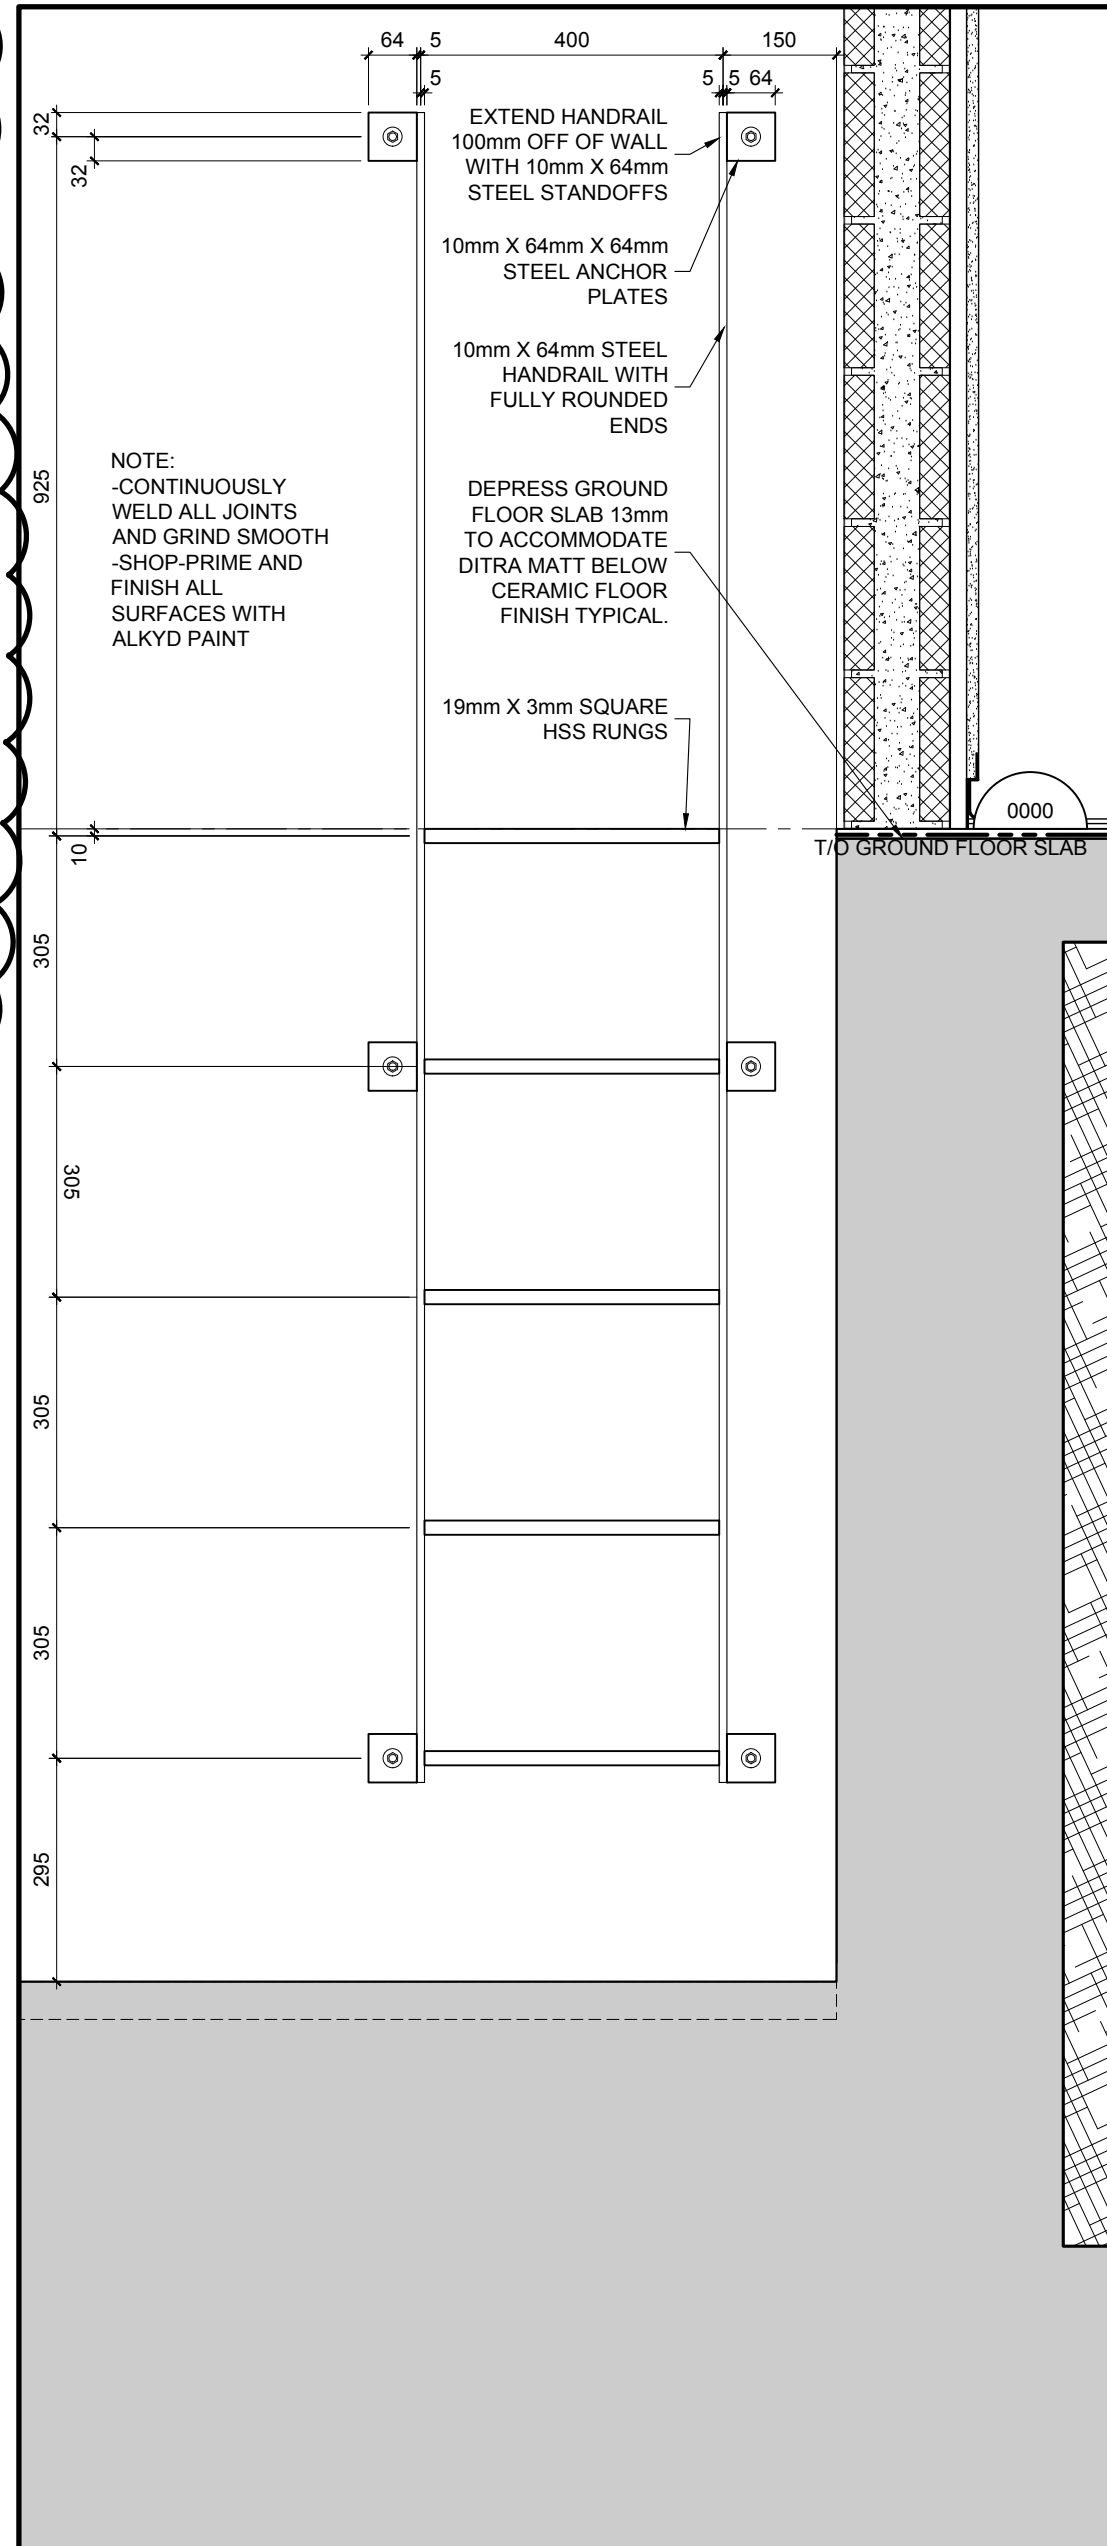


14 ELEVATOR PIT LADDER DETAIL
A604 SCALE 1:10

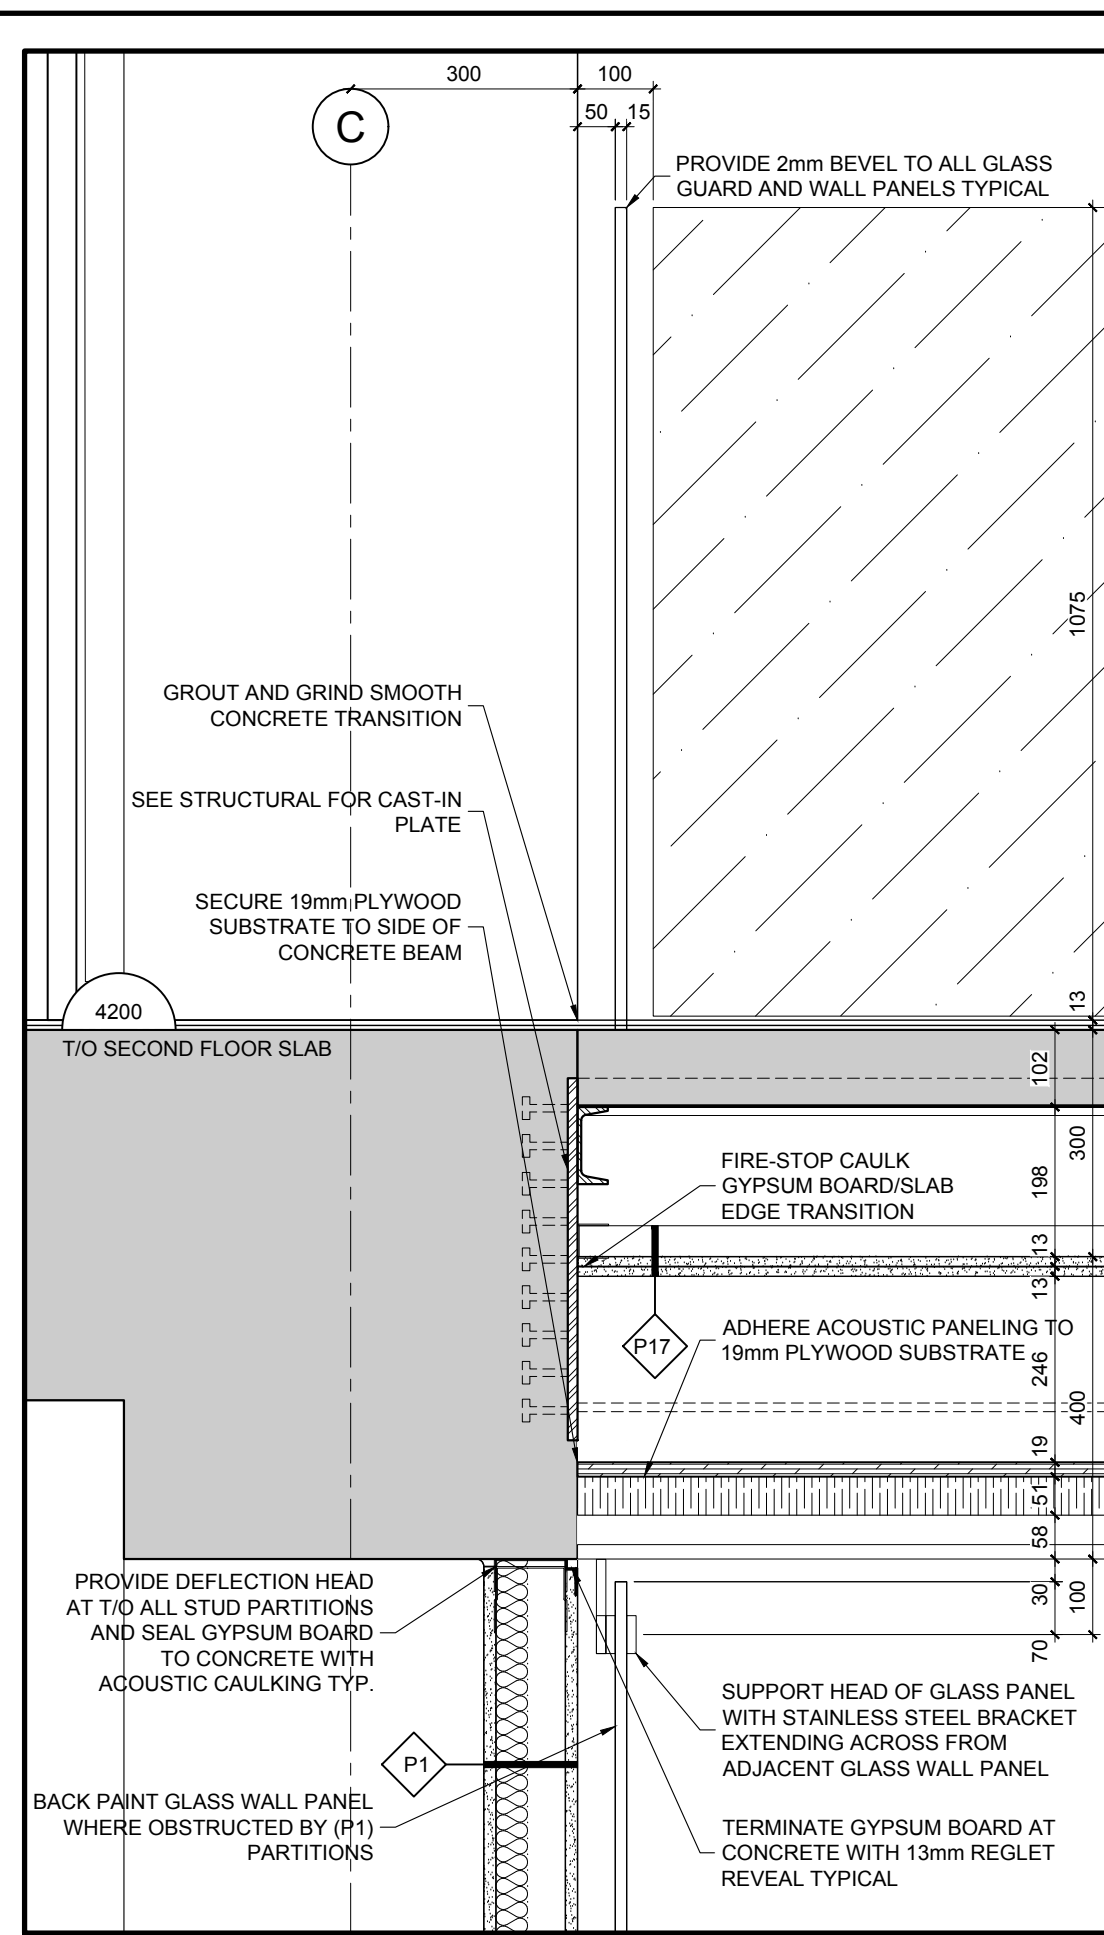


4 SMALL POD BRIDGE CONNECTION DETAIL
A604 SCALE 1:10

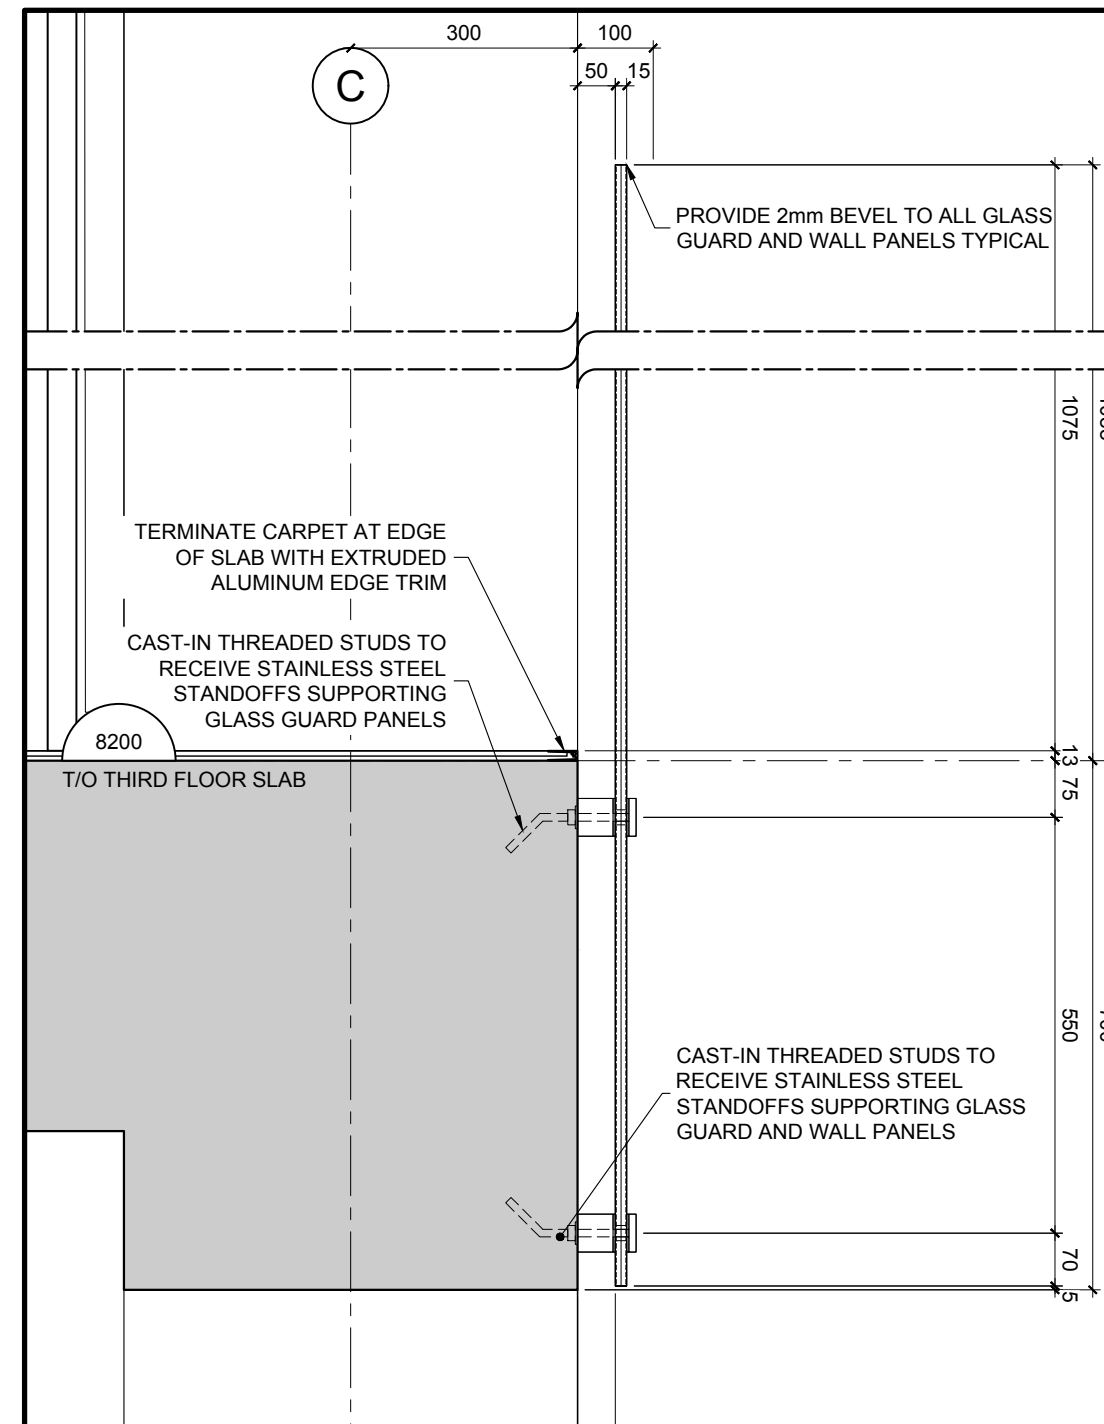


11 TYPICAL ATRIUM GUARD DETAIL
A604 SCALE 1:10

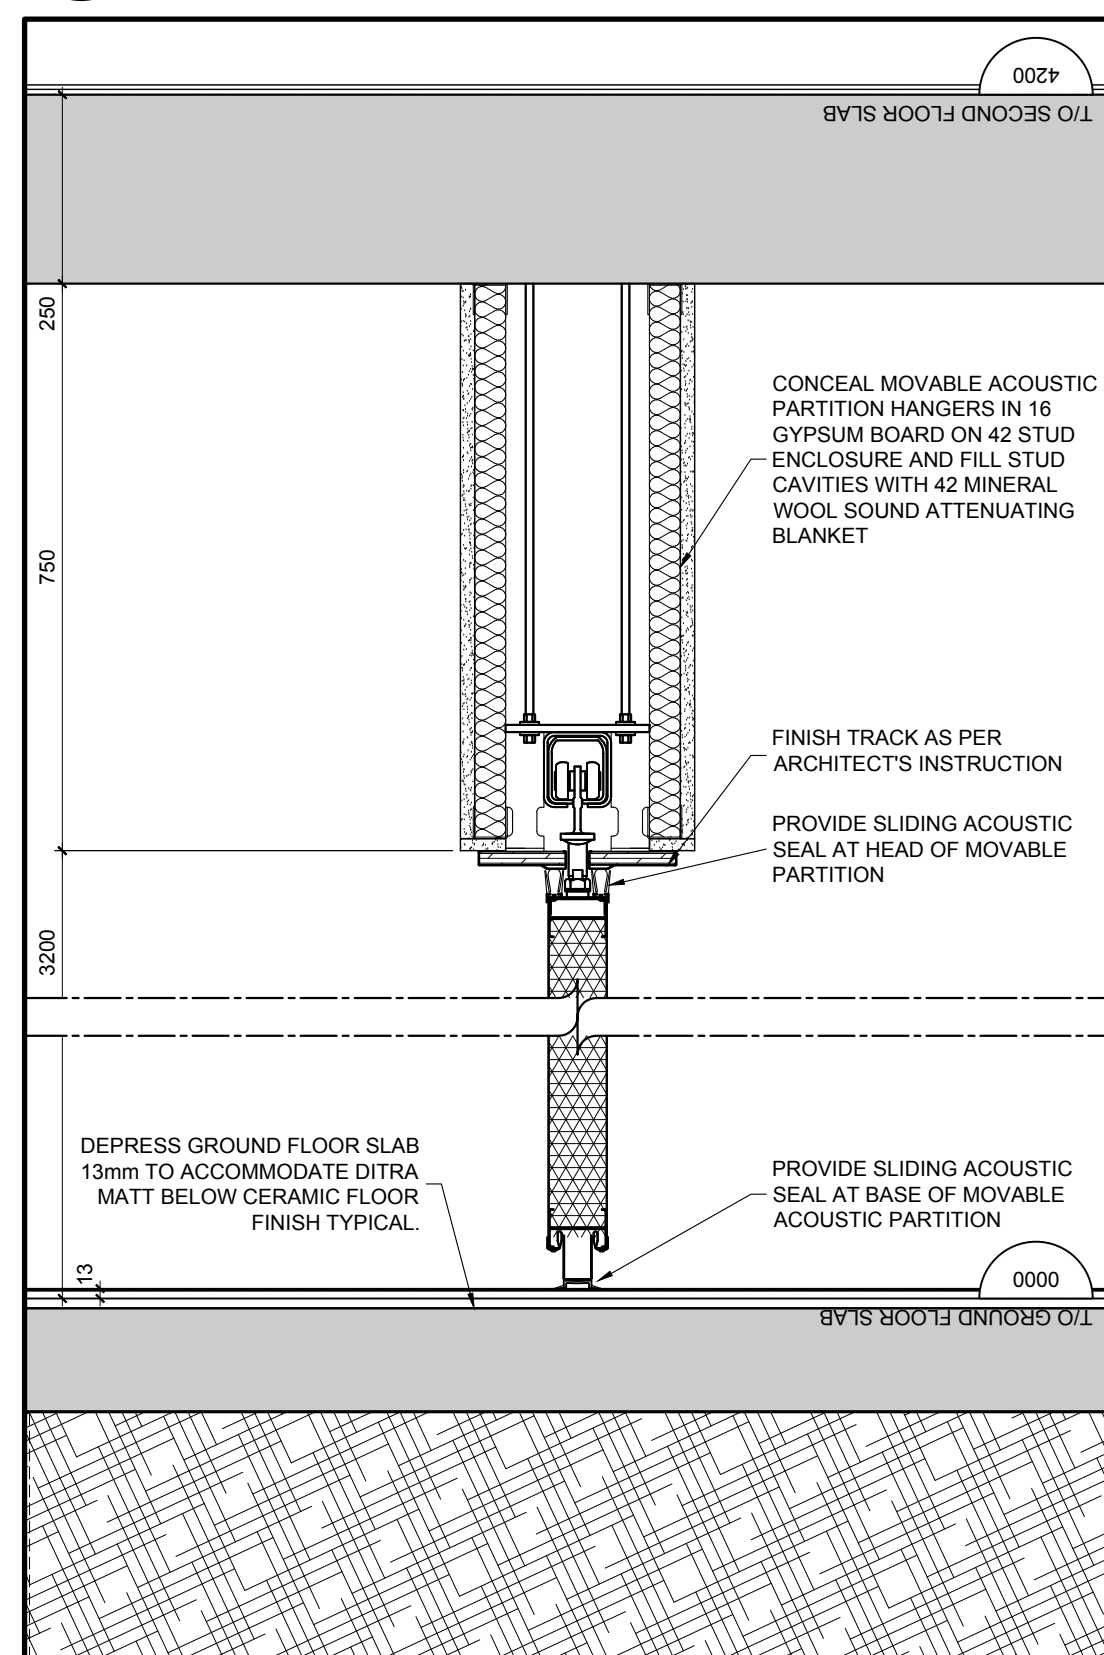


15 MOVABLE PARTITION SECTION DETAIL
A604 SCALE 1:10

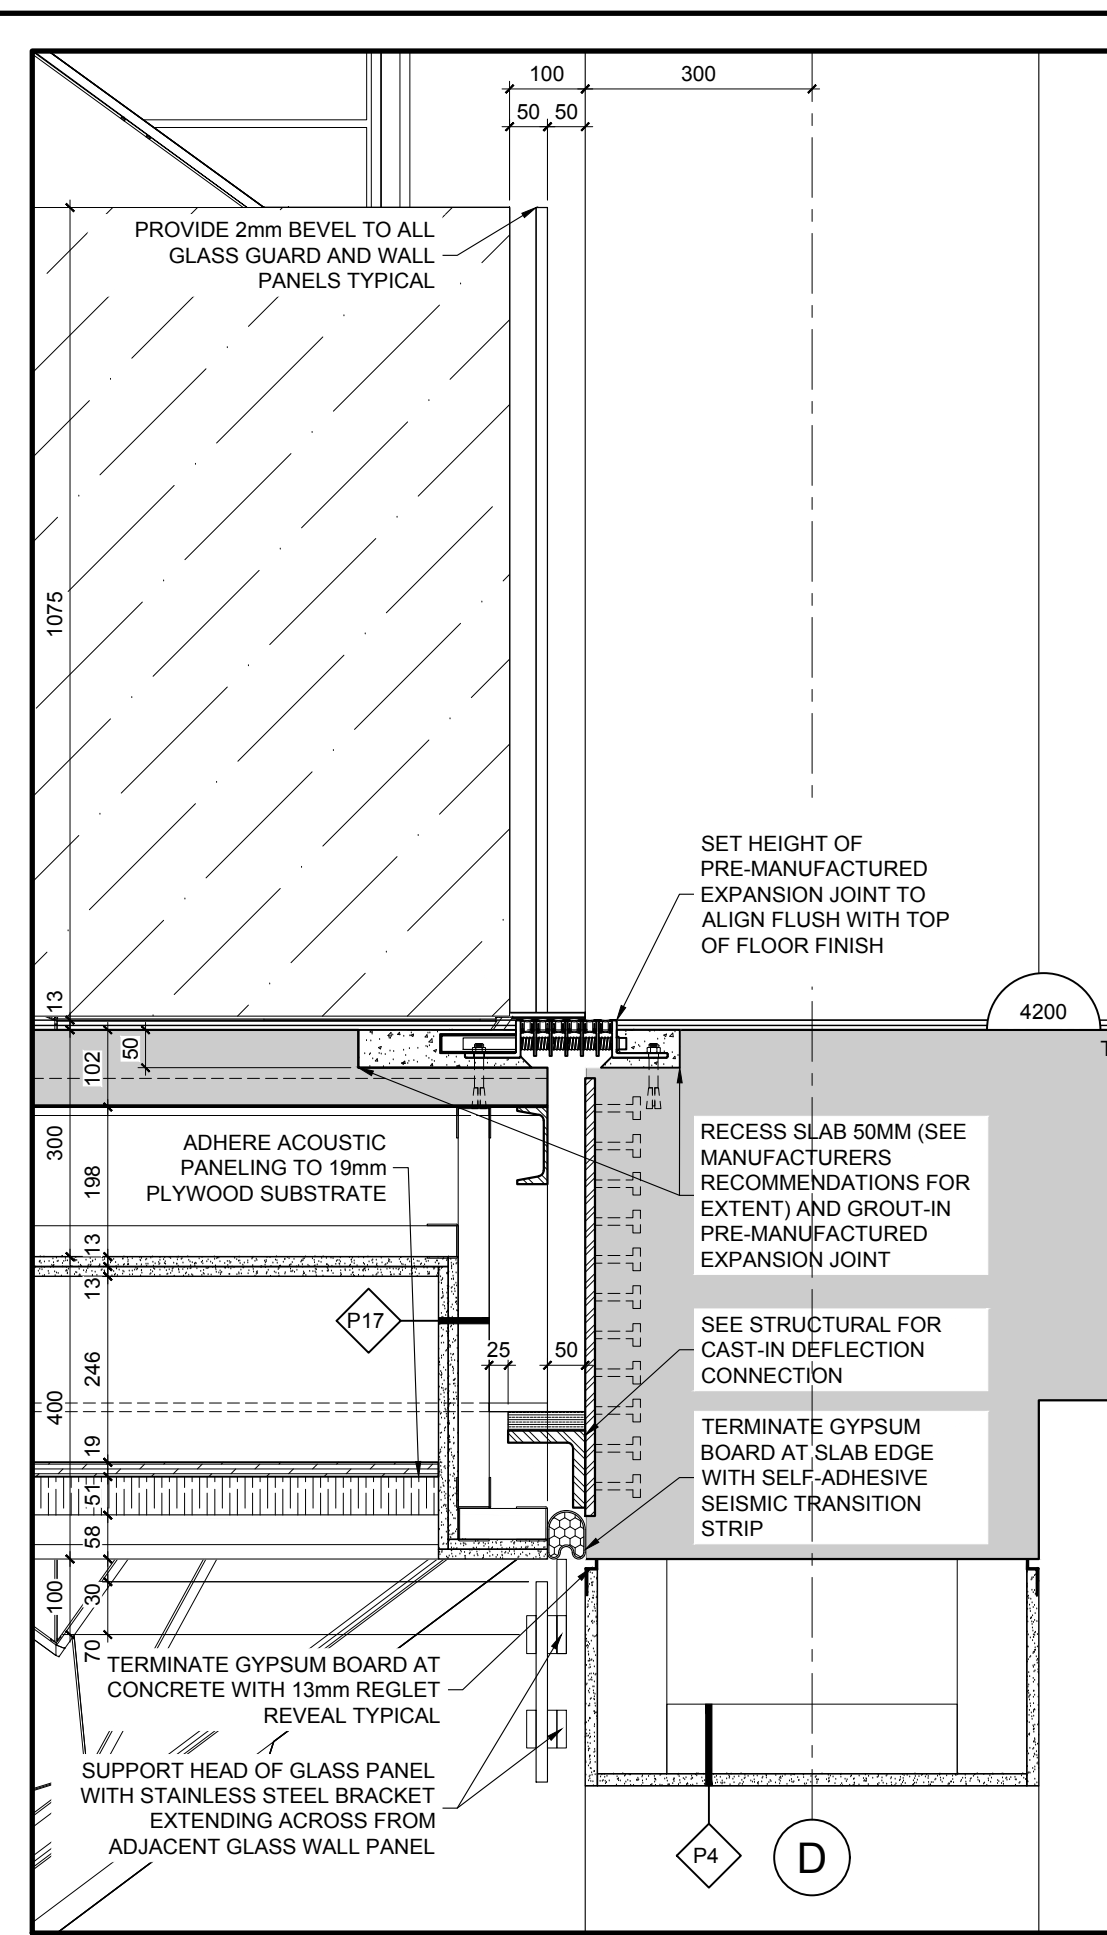


5 LARGE POD BRIDGE CONNECTION DETAIL
A604 SCALE 1:10

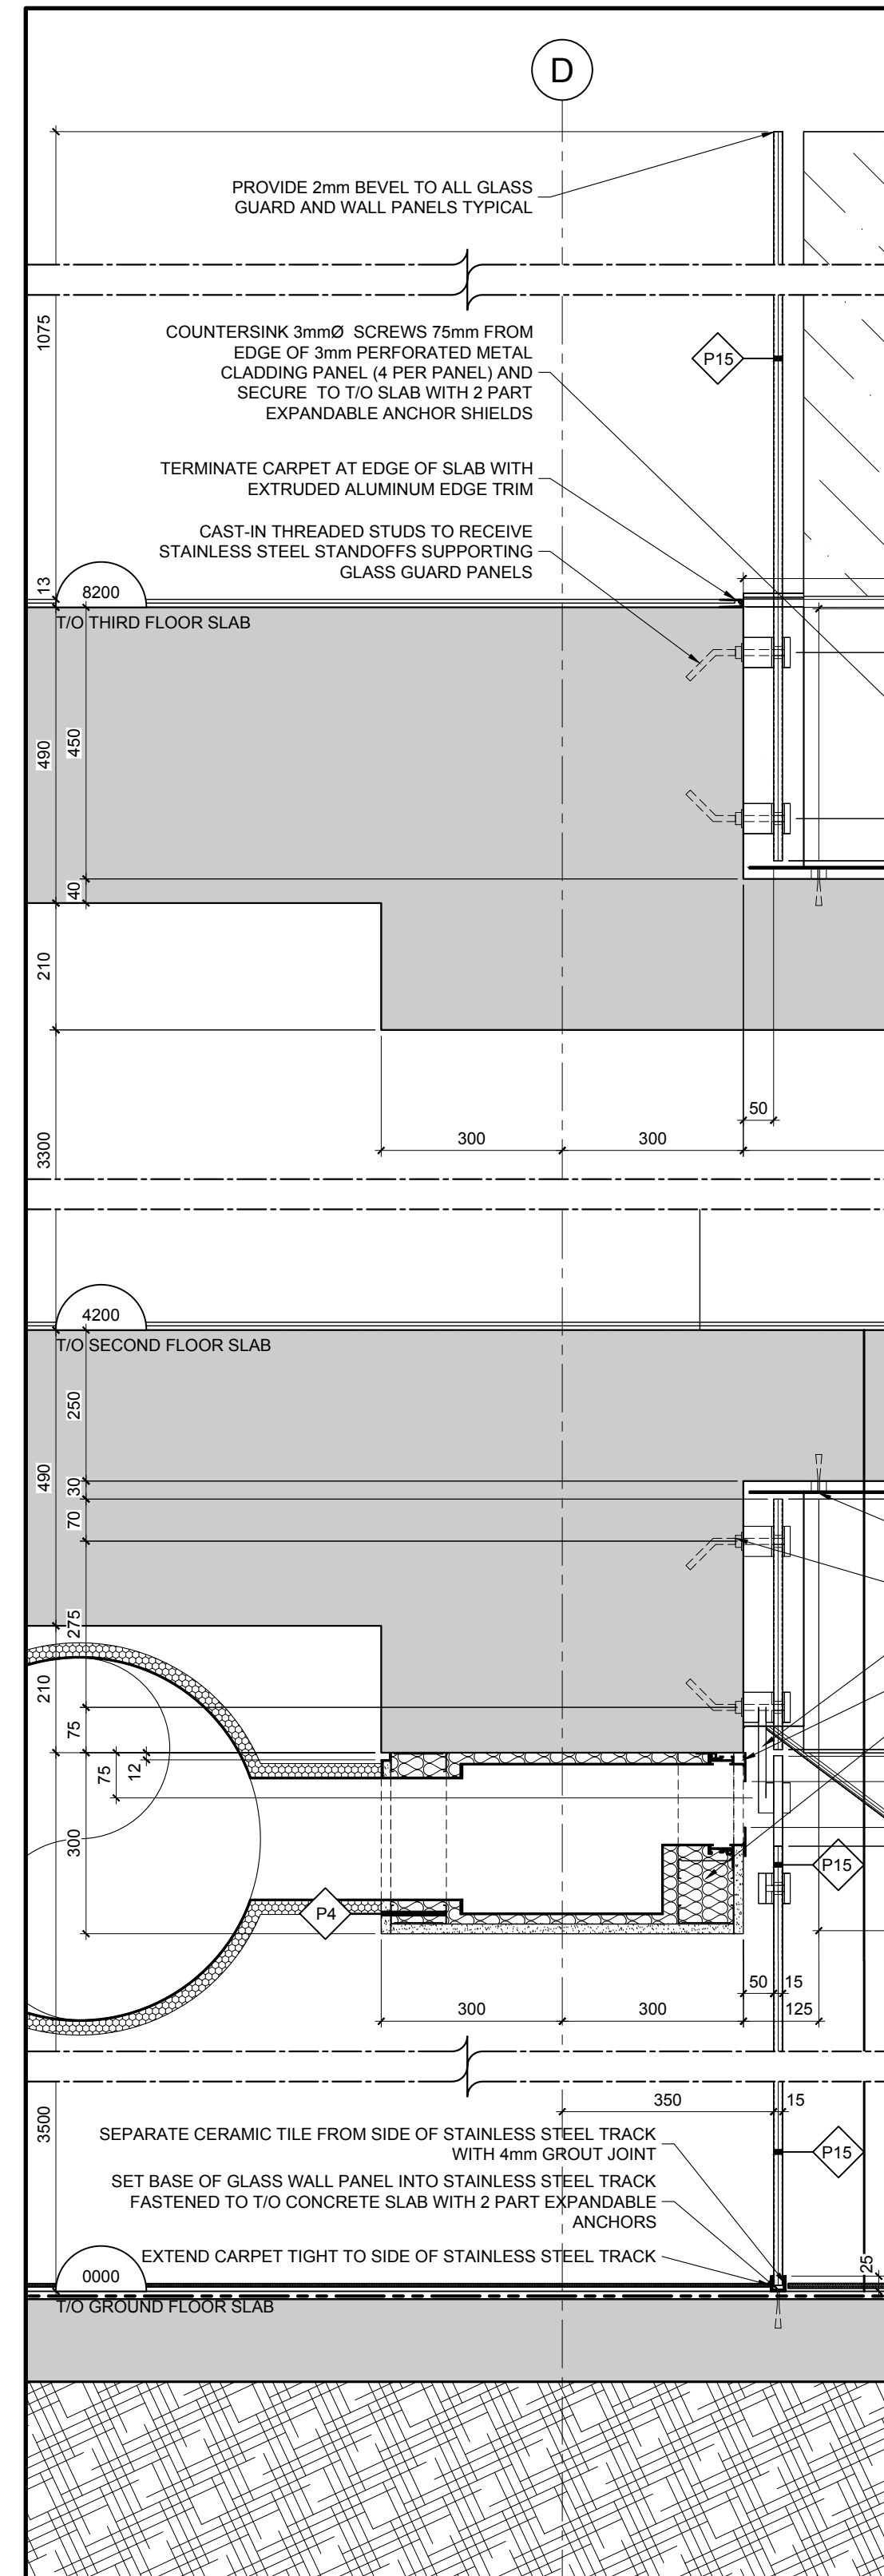


16 ATRIUM BOARDROOM SECTION DETAIL
A604 SCALE 1:10

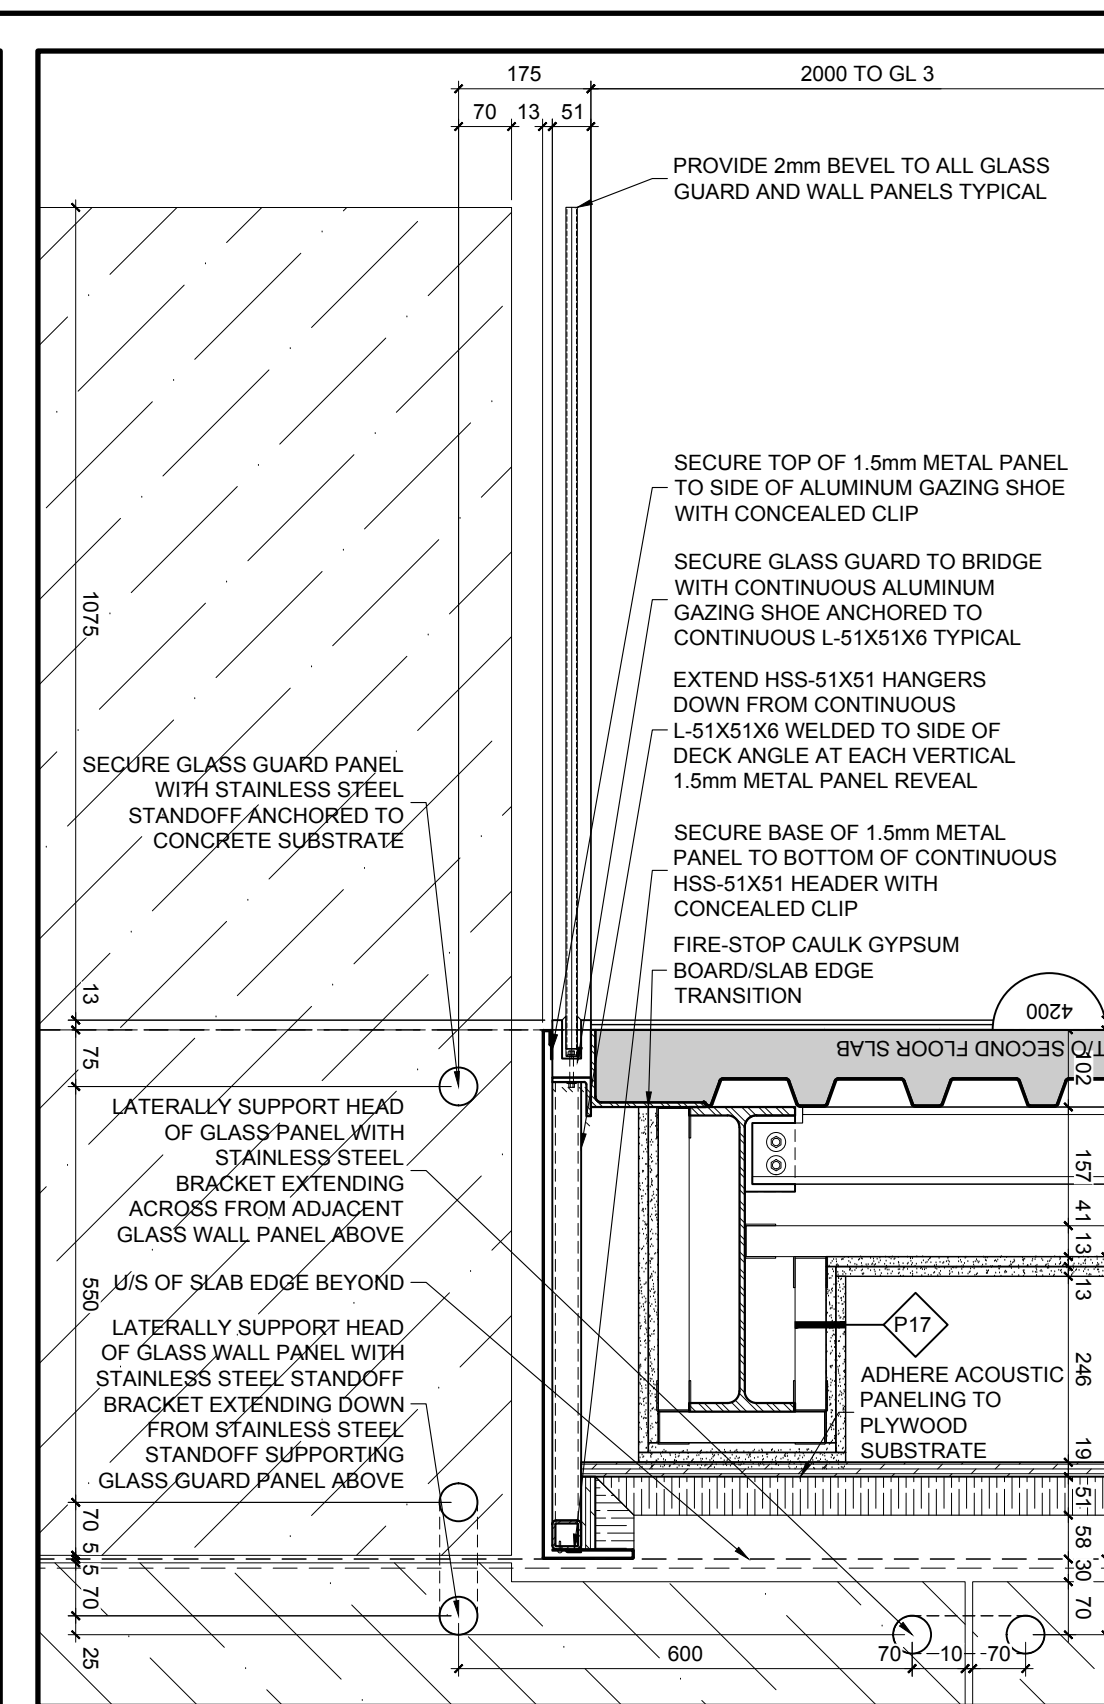

6 TYPICAL BRIDGE SECTION DETAIL
A604 SCALE 1:10

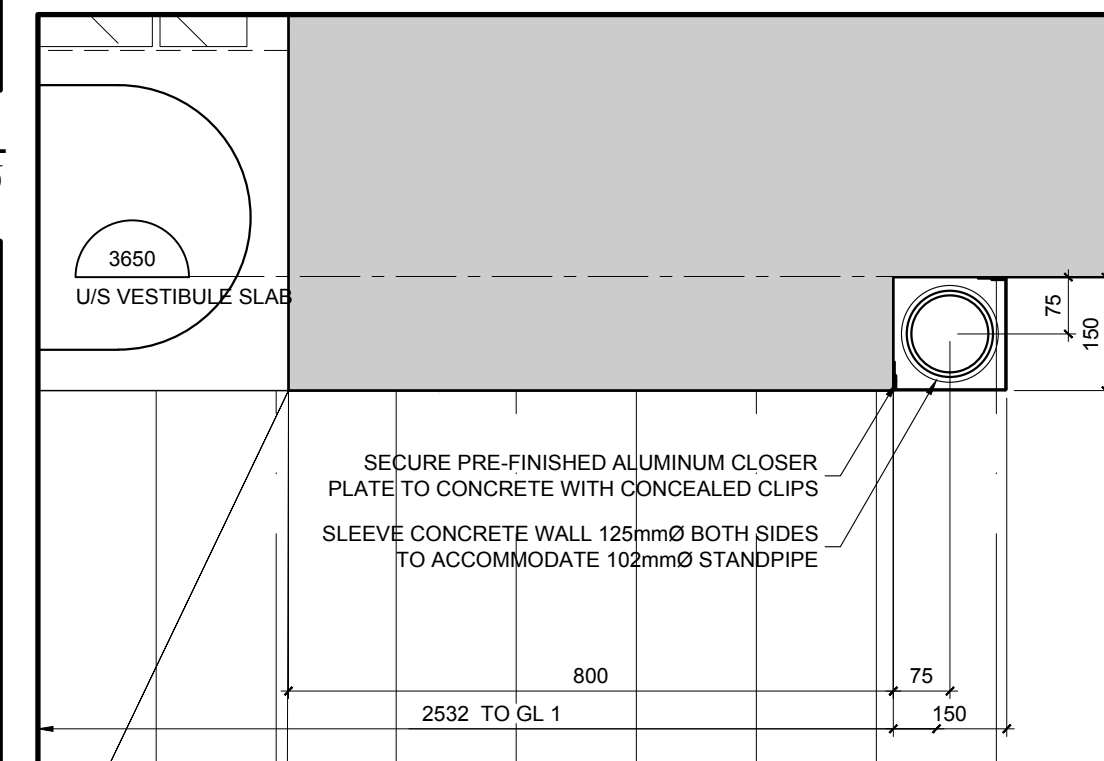

8 HORIZONTAL STANDPIPE CHASE DETAIL
A604 SCALE 1:10

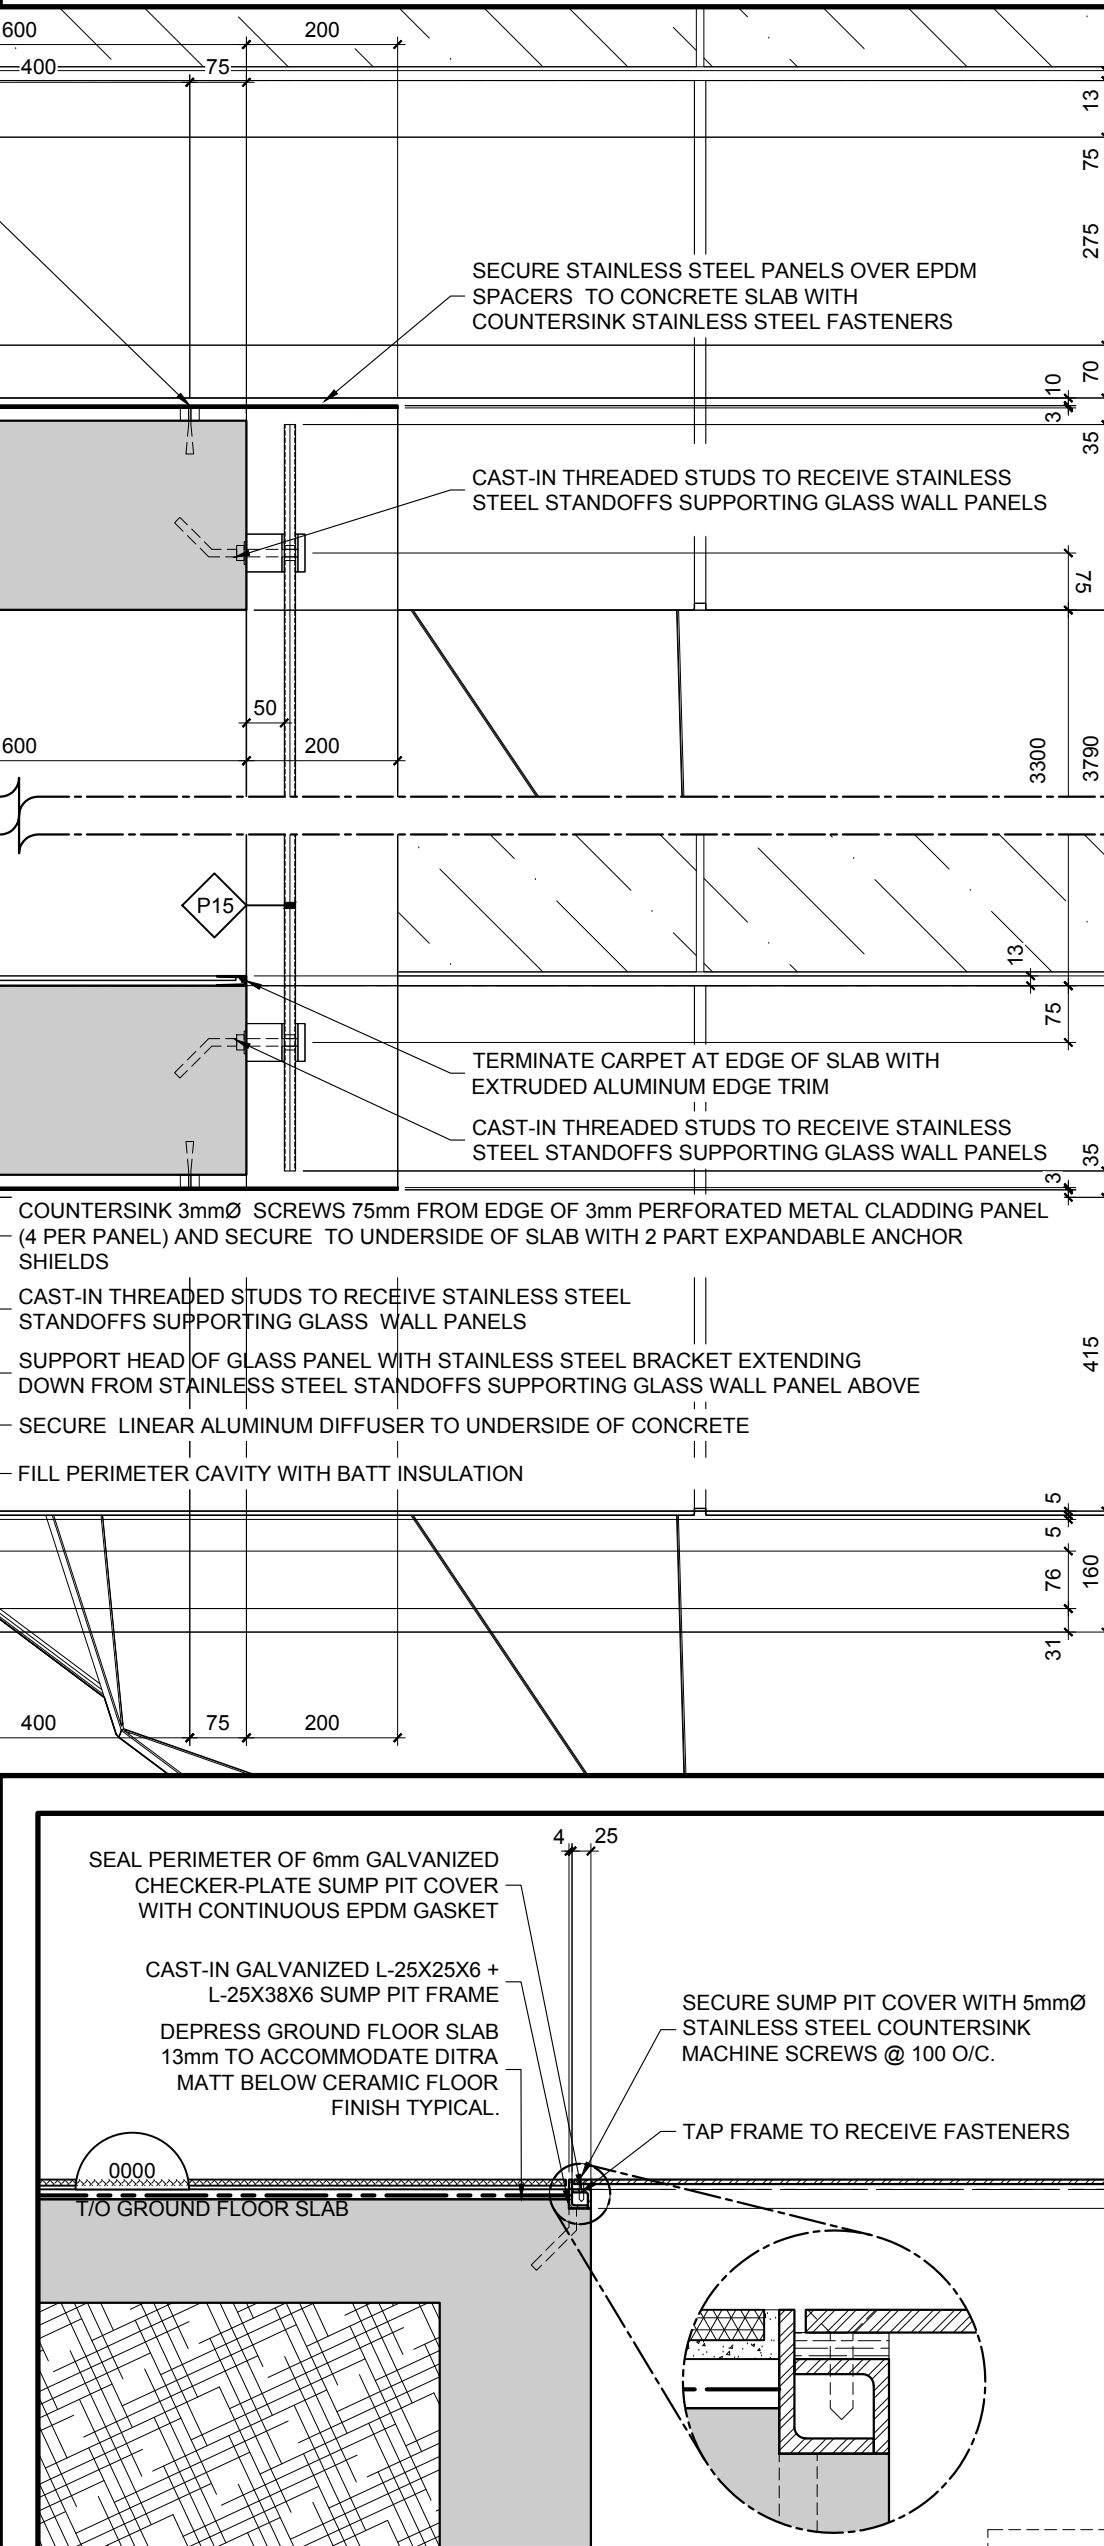


17 SUMP PIT COVER DETAIL
A604 SCALE 1:10

GENERAL NOTES

- THE CONTRACTOR SHALL CHECK AND VERIFY ALL DIMENSIONS ON SITE AND REPORT ALL DISCREPANCIES TO THE ARCHITECT.
- DO NOT SCALE DRAWINGS.
- ALL WORK SHALL COMPLY WITH THE ONTARIO BUILDING CODE AND THE REQUIREMENTS OF ALL AUTHORITIES HAVING JURISDICTION.
- THIS DRAWING IS THE EXCLUSIVE PROPERTY OF CHRISTOPHER SIMMONDS ARCHITECT INC. COPYRIGHT RESERVED.

06	CONSTRUCTION UPDATE	06/07/2017
05	CONSTRUCTION UPDATE	04/27/2017
04	CONSTRUCTION UPDATE	02/02/2017
03	ISSUED FOR CONSTRUCTION	11/11/2016
02	REVISED BUILDING PERMIT	09/23/2016
01	BUILDING PERMIT	08/05/2016

REV. ISSUED FOR MMDDYY

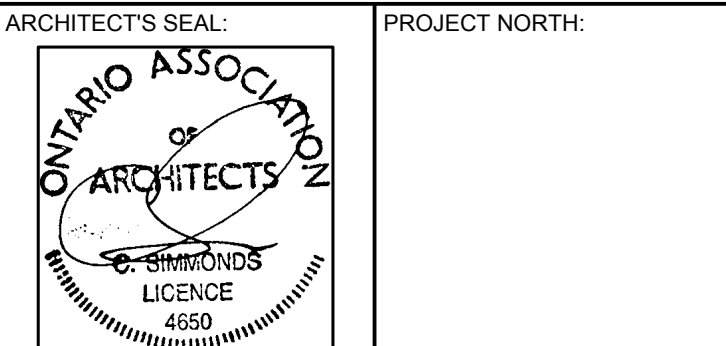

TOMLINSON
PROJECTS
PROJECTS
PROJECTS

THE ANNEX/4600/15 ST. OTTAWA ON K1R 4A3
613.547.7885 PHONE / 613.547.7528 FAX
csm@tomlinson.com

PROJECT: TOMLINSON
NEW BUILDING

DRAWING TITLE: SECTION DETAILS

DATE: 10/8/2015 DRAWING No: 574-15

SCALE: AS INDICATED

DRAWN BY: JK

JOB No: 574-15

A604




A THE CONTRACTOR SHALL CHECK AND VERIFY ALL DIMENSIONS ON SITE AND REPORT ALL DISCREPANCIES TO THE ARCHITECT.

B DO NOT SCALE DRAWINGS.

C ALL WORK SHALL COMPLY WITH THE ONTARIO BUILDING CODE AND THE REQUIREMENTS OF ALL AUTHORITIES HAVING JURISDICTION.

D THIS DRAWING IS THE EXCLUSIVE PROPERTY OF CHRISTOPHER SIMMONDS ARCHITECT INC. COPYRIGHT RESERVED.

ARCHITECT'S SEAL:

 

ONTARIO ASSOCIATION
OF ARCHITECTS
C. SHUTTLEWORTH
LICENCE
4650

PROJECT NORTH:



N




DRAWING TITLE:


ENLARGED G'ND & 2'ND & 3'RD PART. PLANS

DATE:	10/8/2015	DRAWING No:
SCALE:	AS INDICATED	
DRAWN BY:	JK	
JOB No:	574-15	


A701

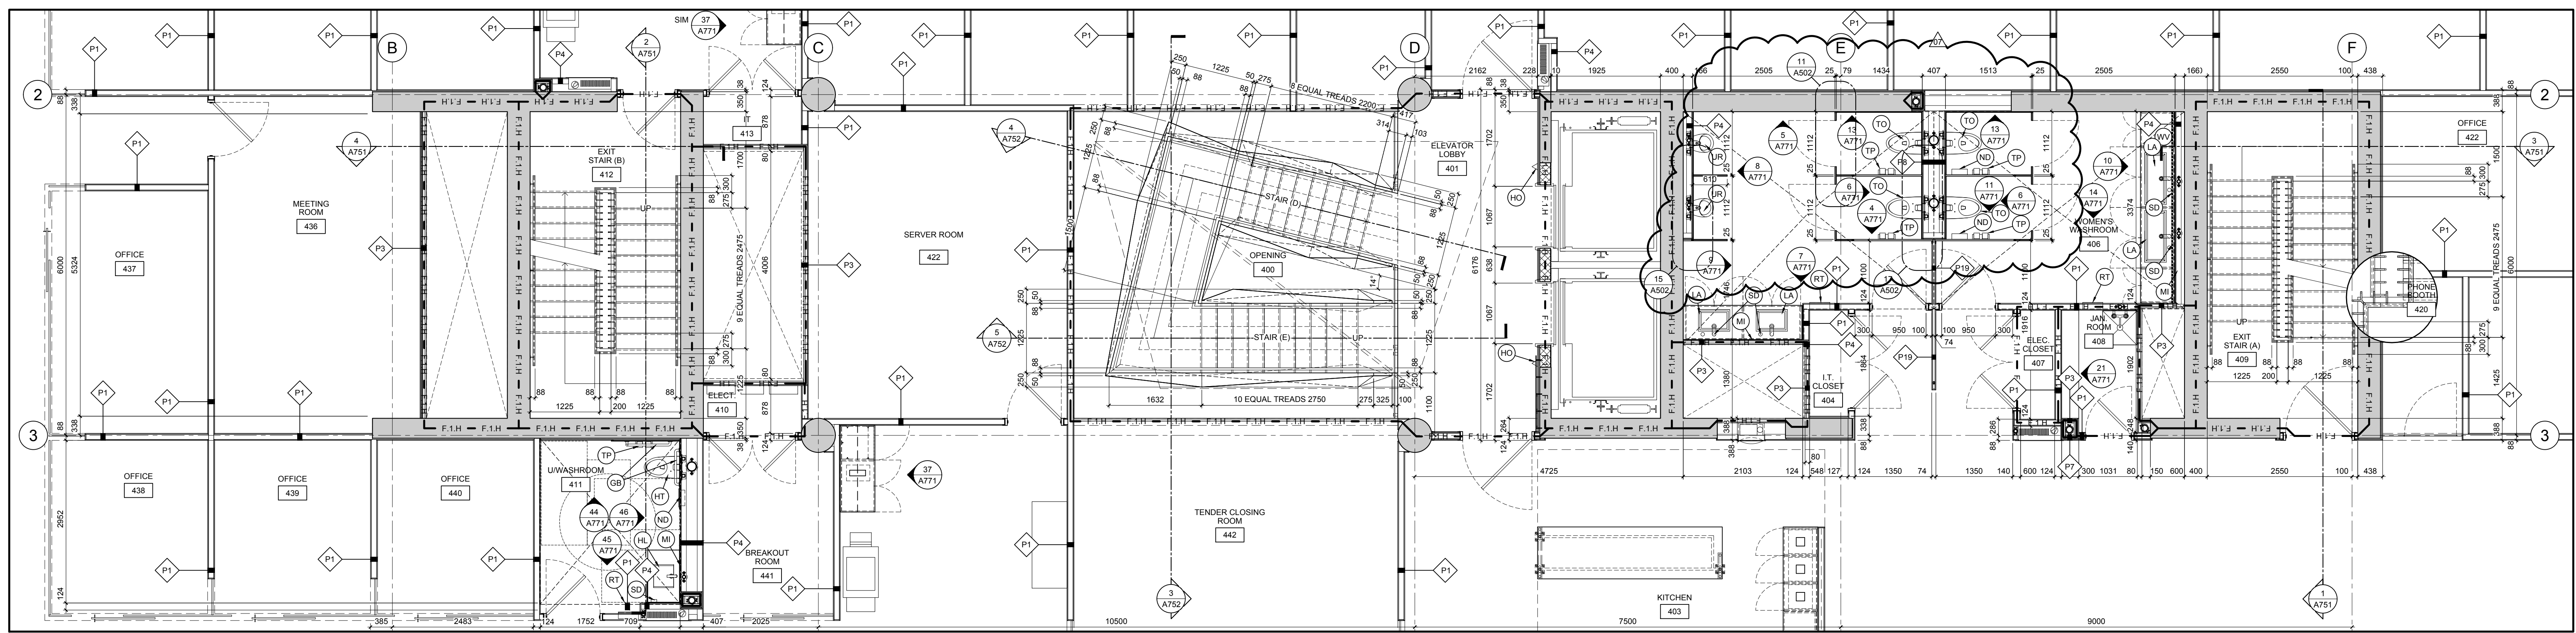


1 ENLARGED PARTIAL FOURTH FLOOR PLAN
A702 SCALE = 1:50

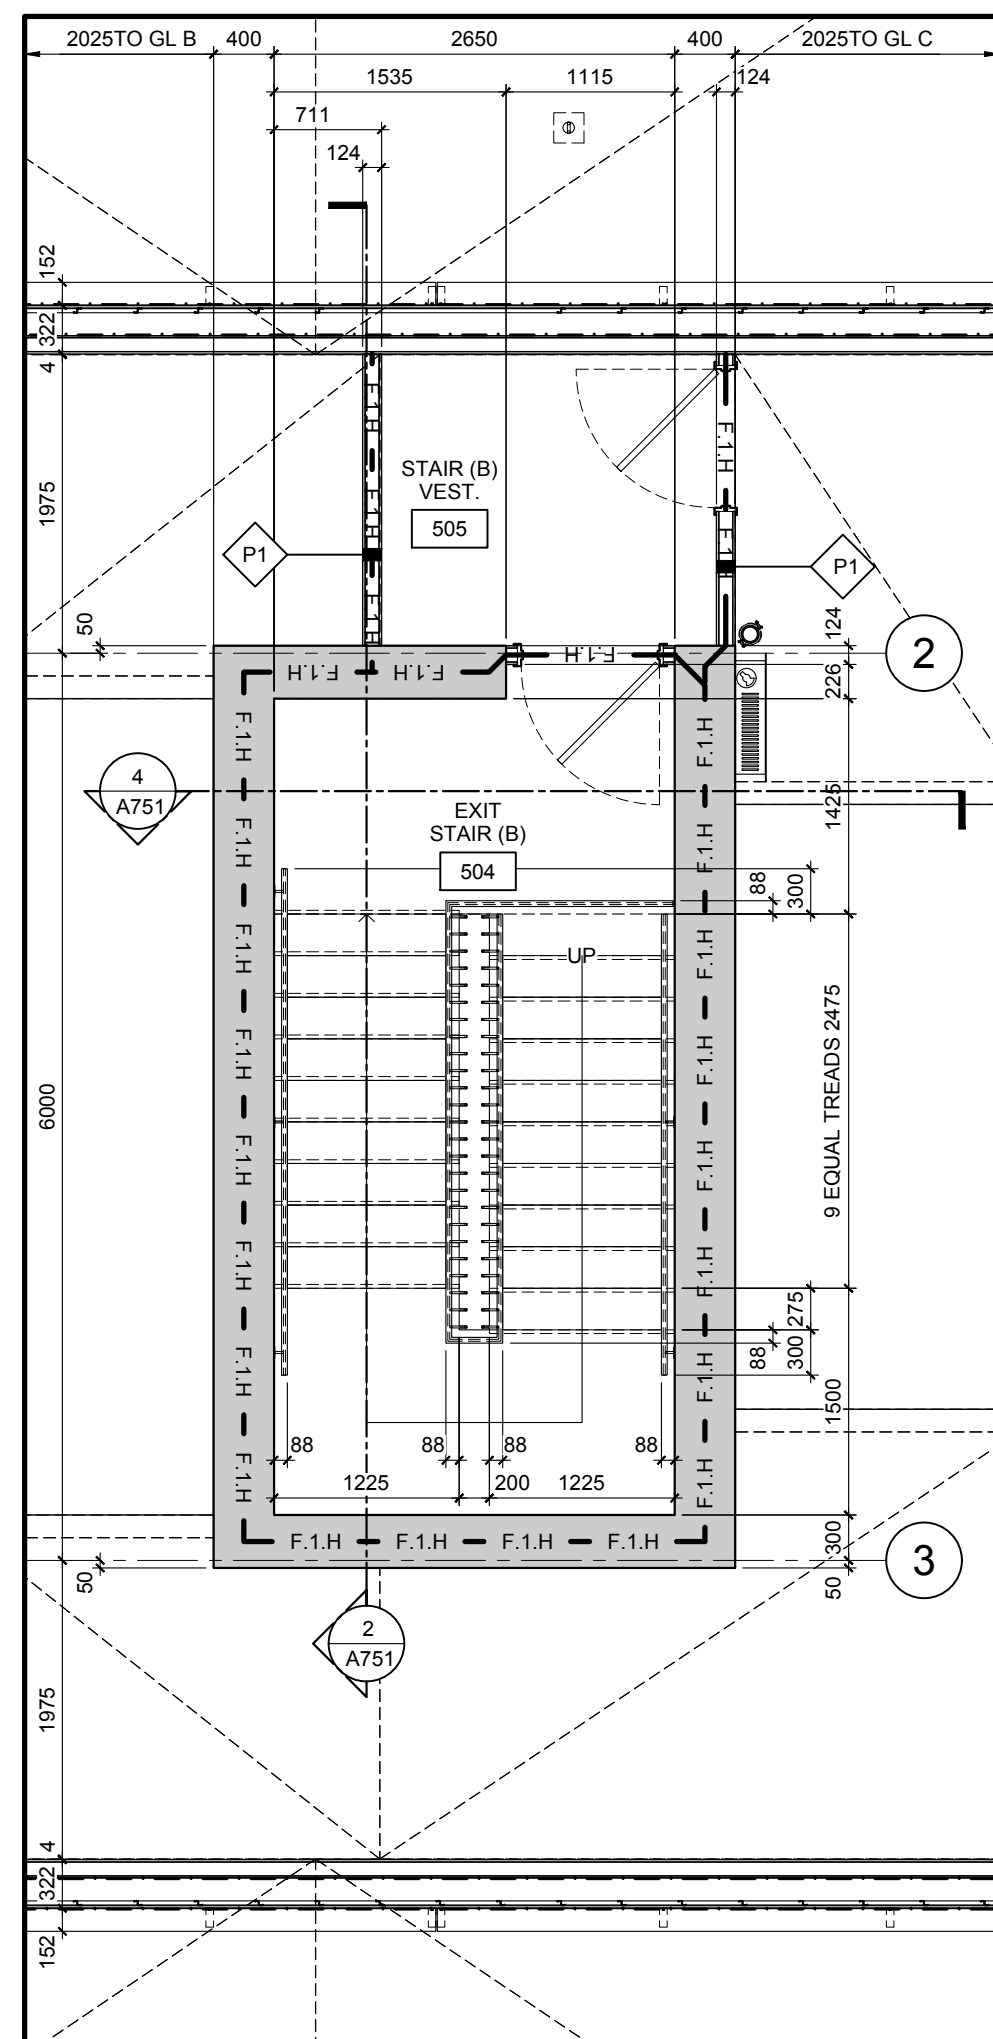


2 ENLARGED PARTIAL M. P. PLAN N.
A702 SCALE = 1:50

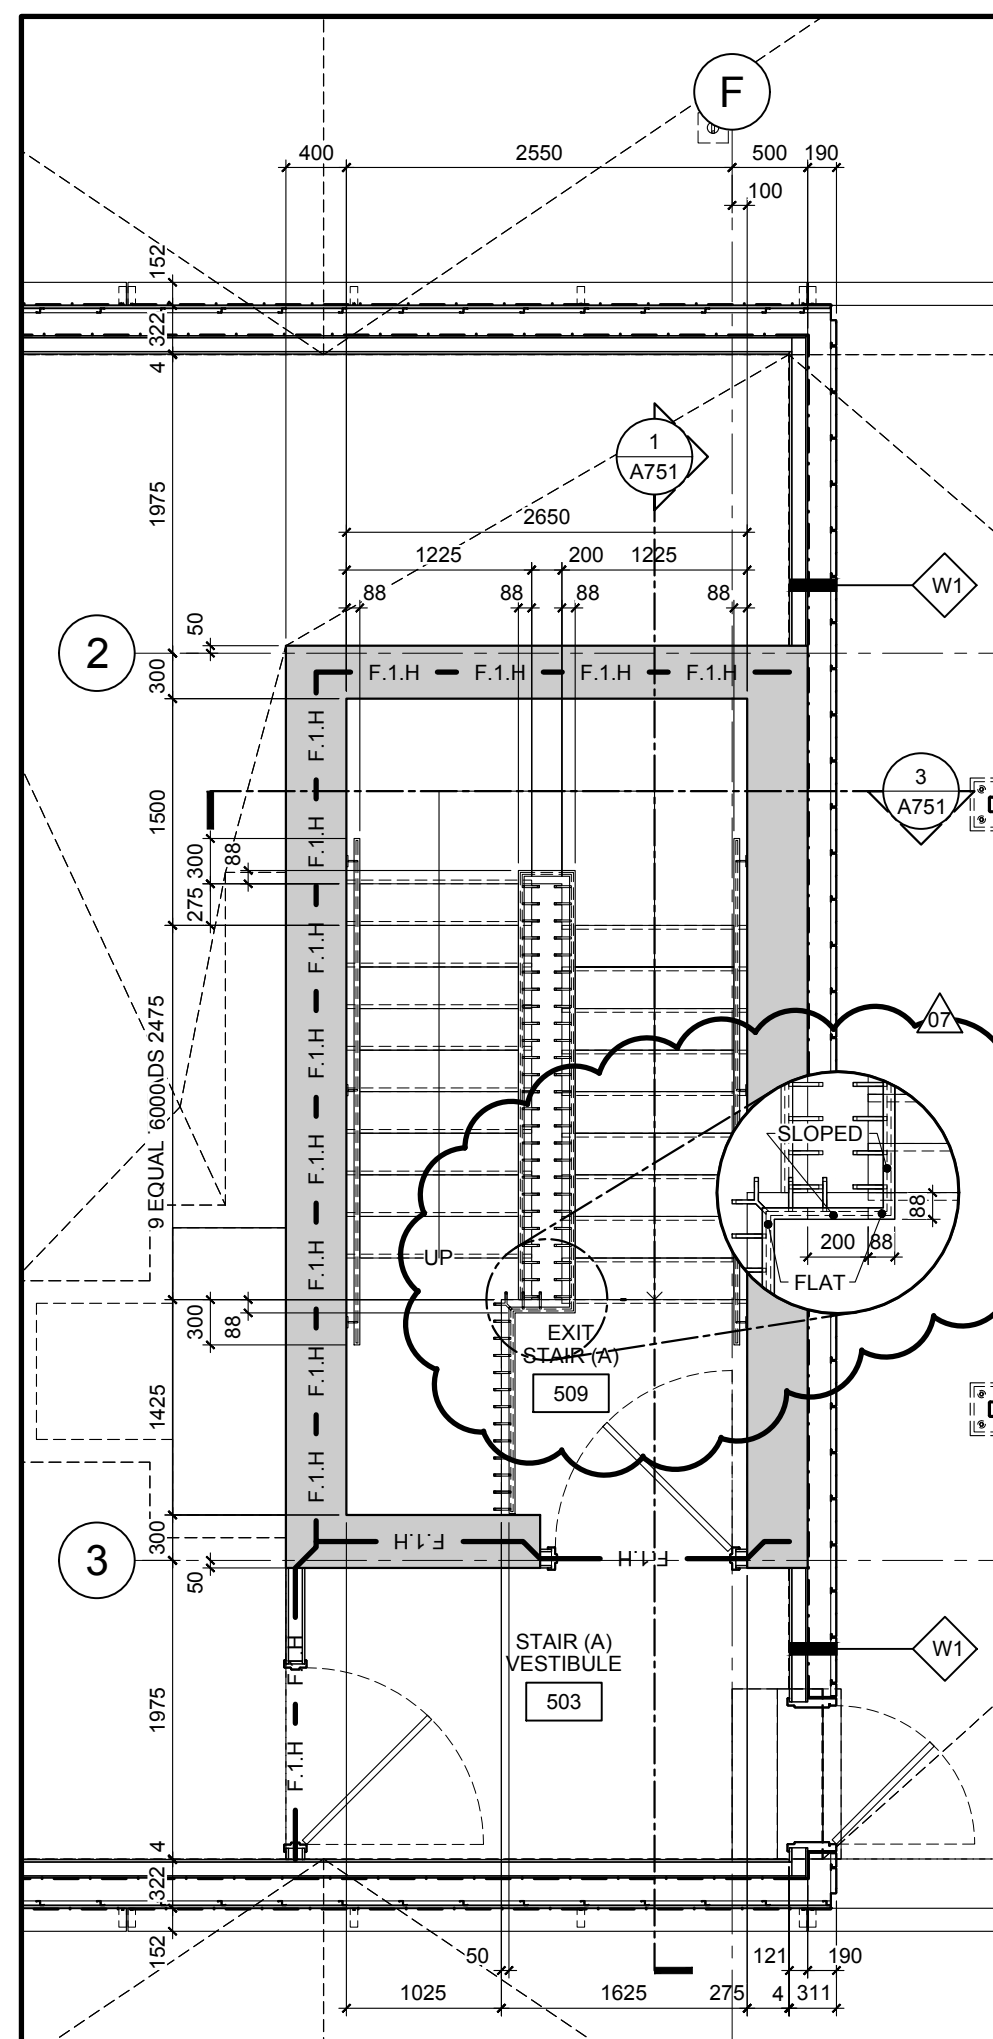


3 ENLARGED PARTIAL M. P. PLAN S.
A702 SCALE = 1:50

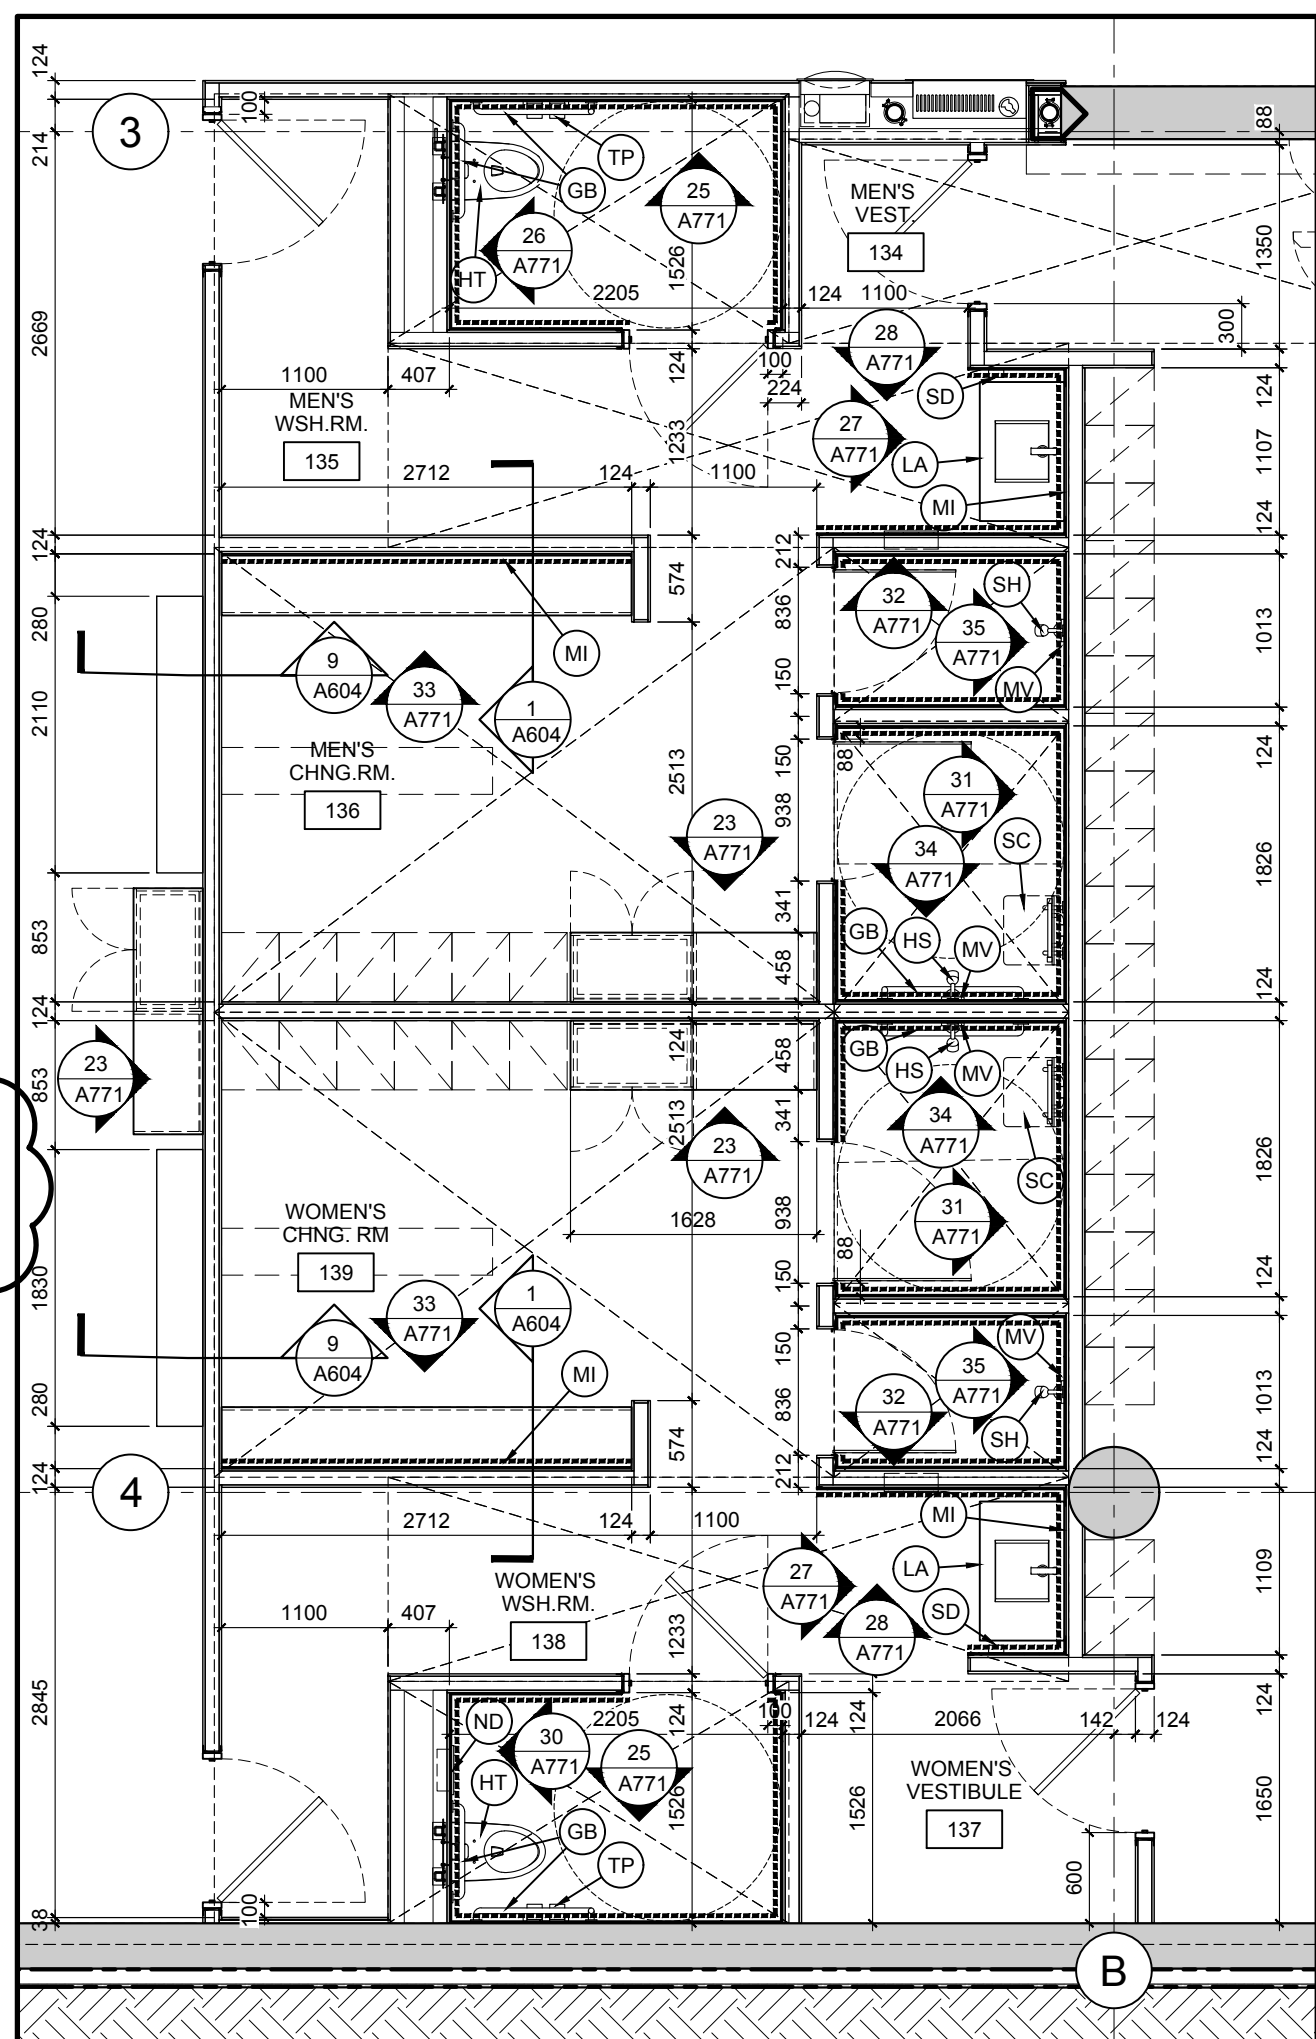


4 ENL. PART. GROUND FLOOR CHANGE ROOM PLAN
A702 SCALE = 1:50

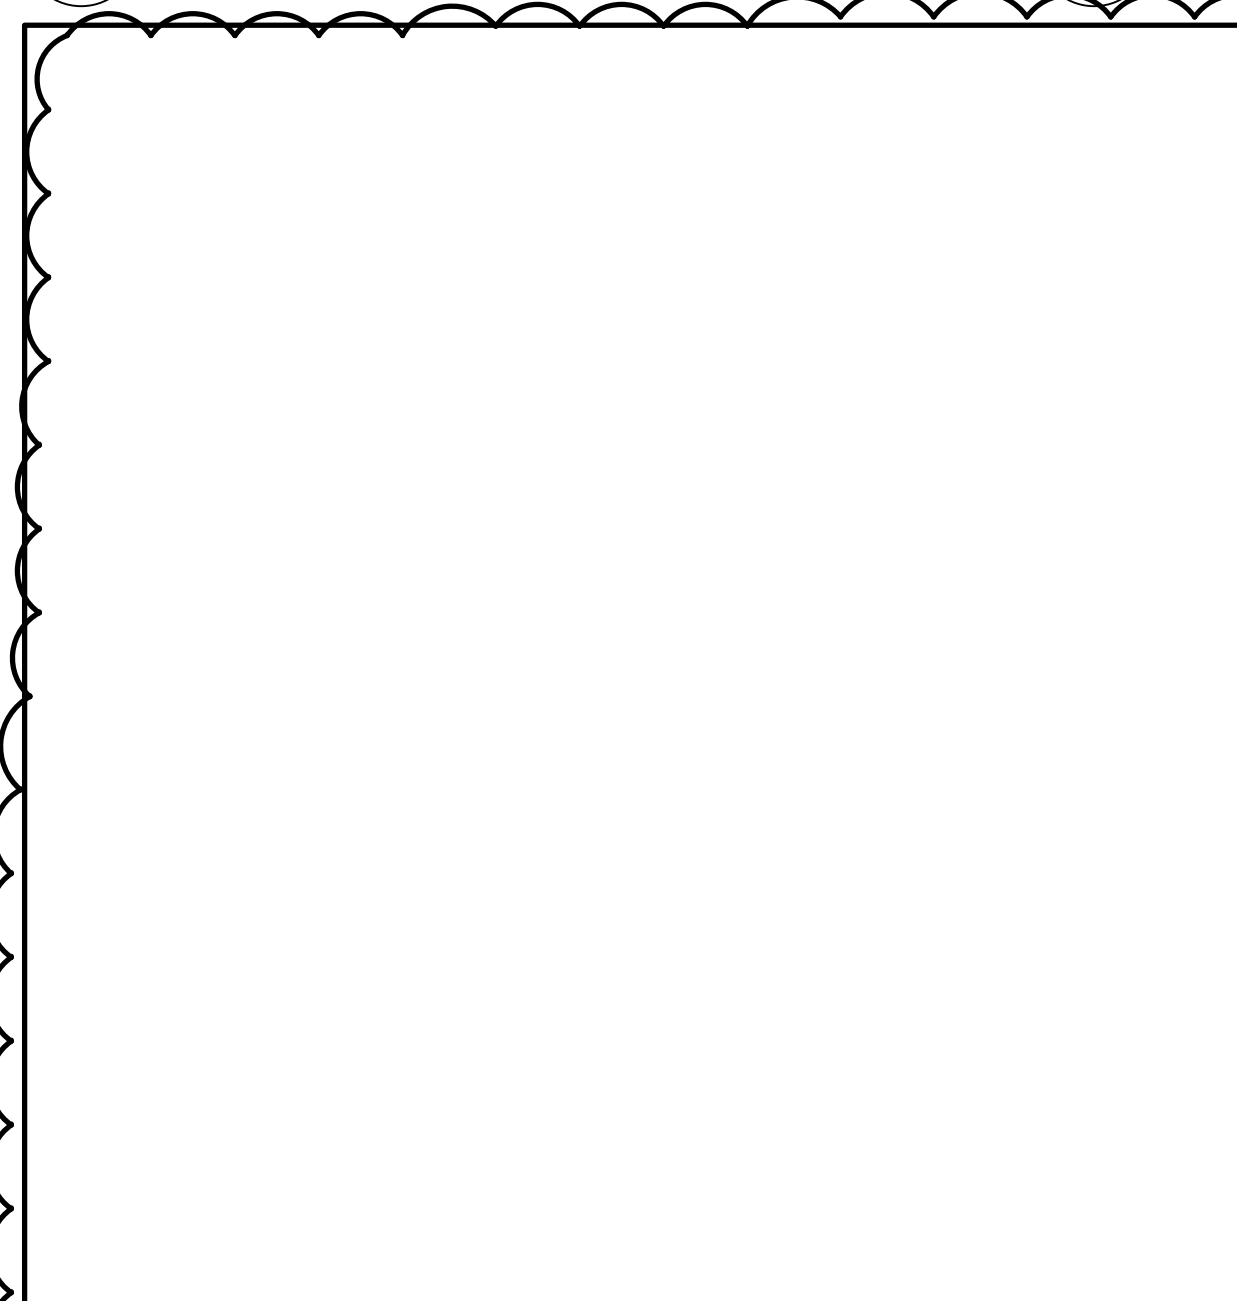


7 RESERVED
A702 SCALE = 1:50

 


8 RESERVED
A702 SCALE = 1:50

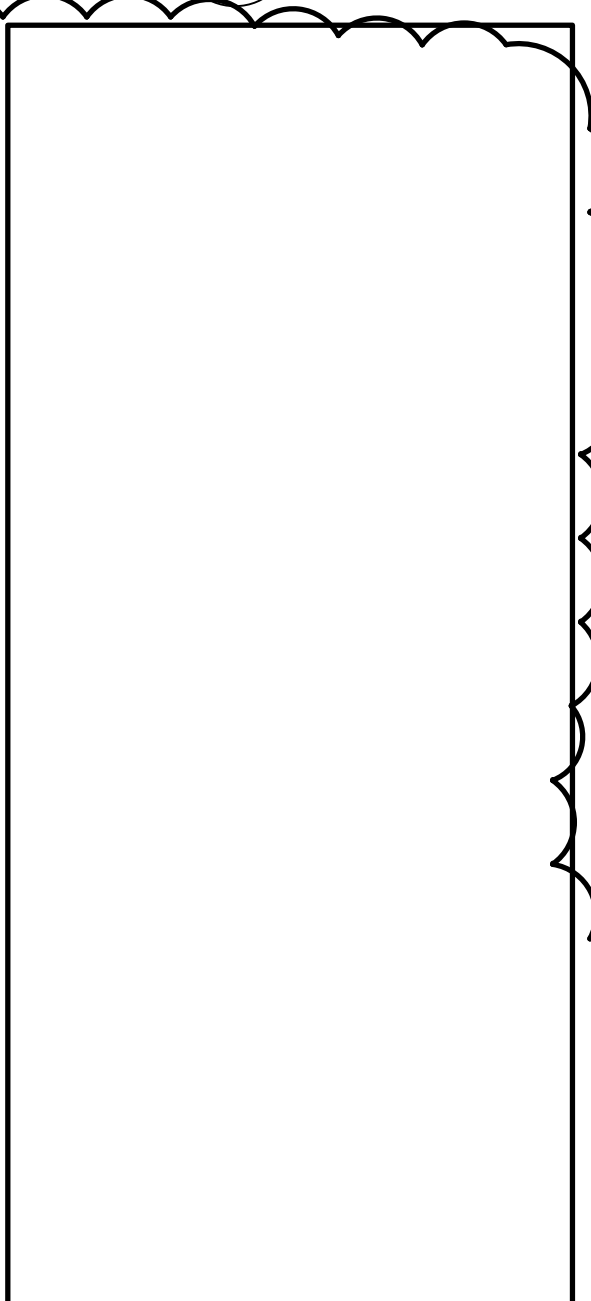


9 RESERVED
A702 SCALE = 1:50

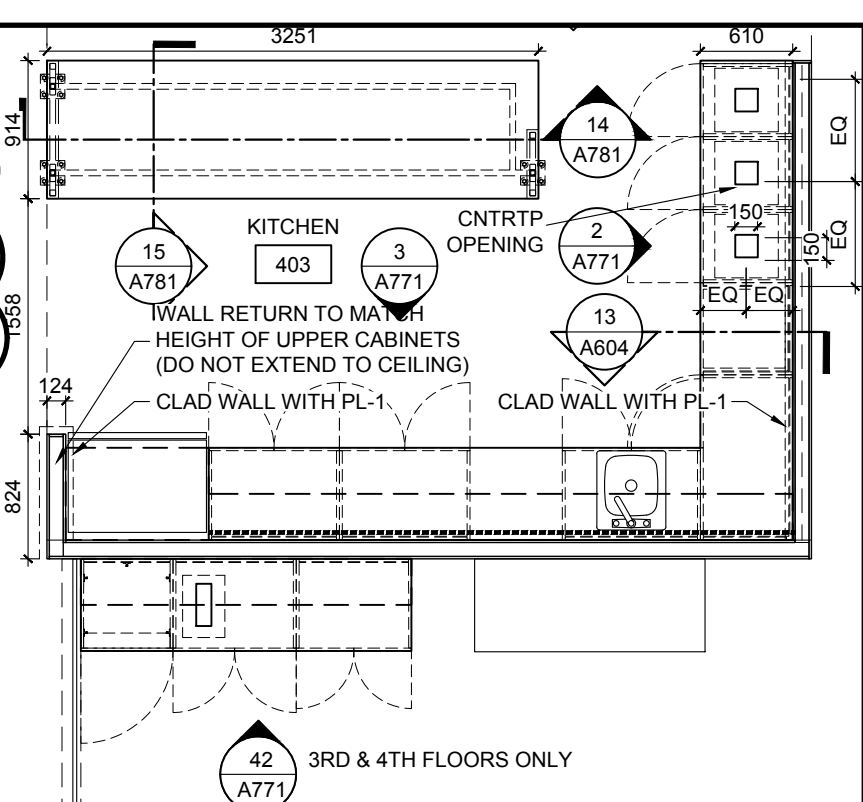


6 EN. PAR. '03 KITCHEN PLAN
A702

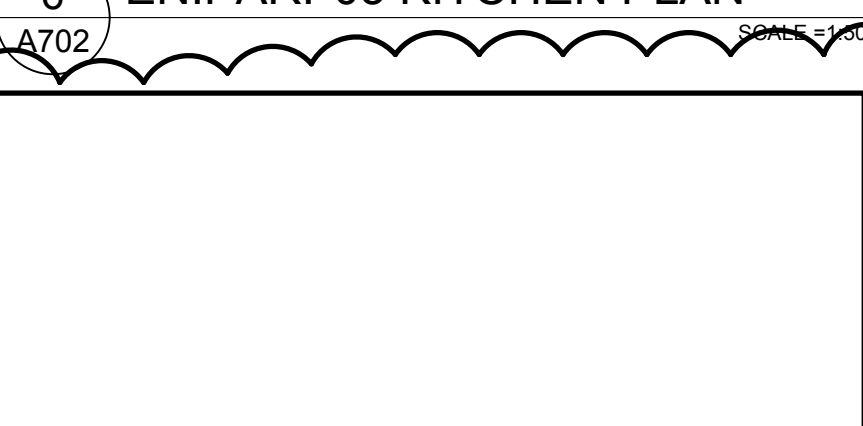


10 RESERVED
A702 SCALE = 1:50

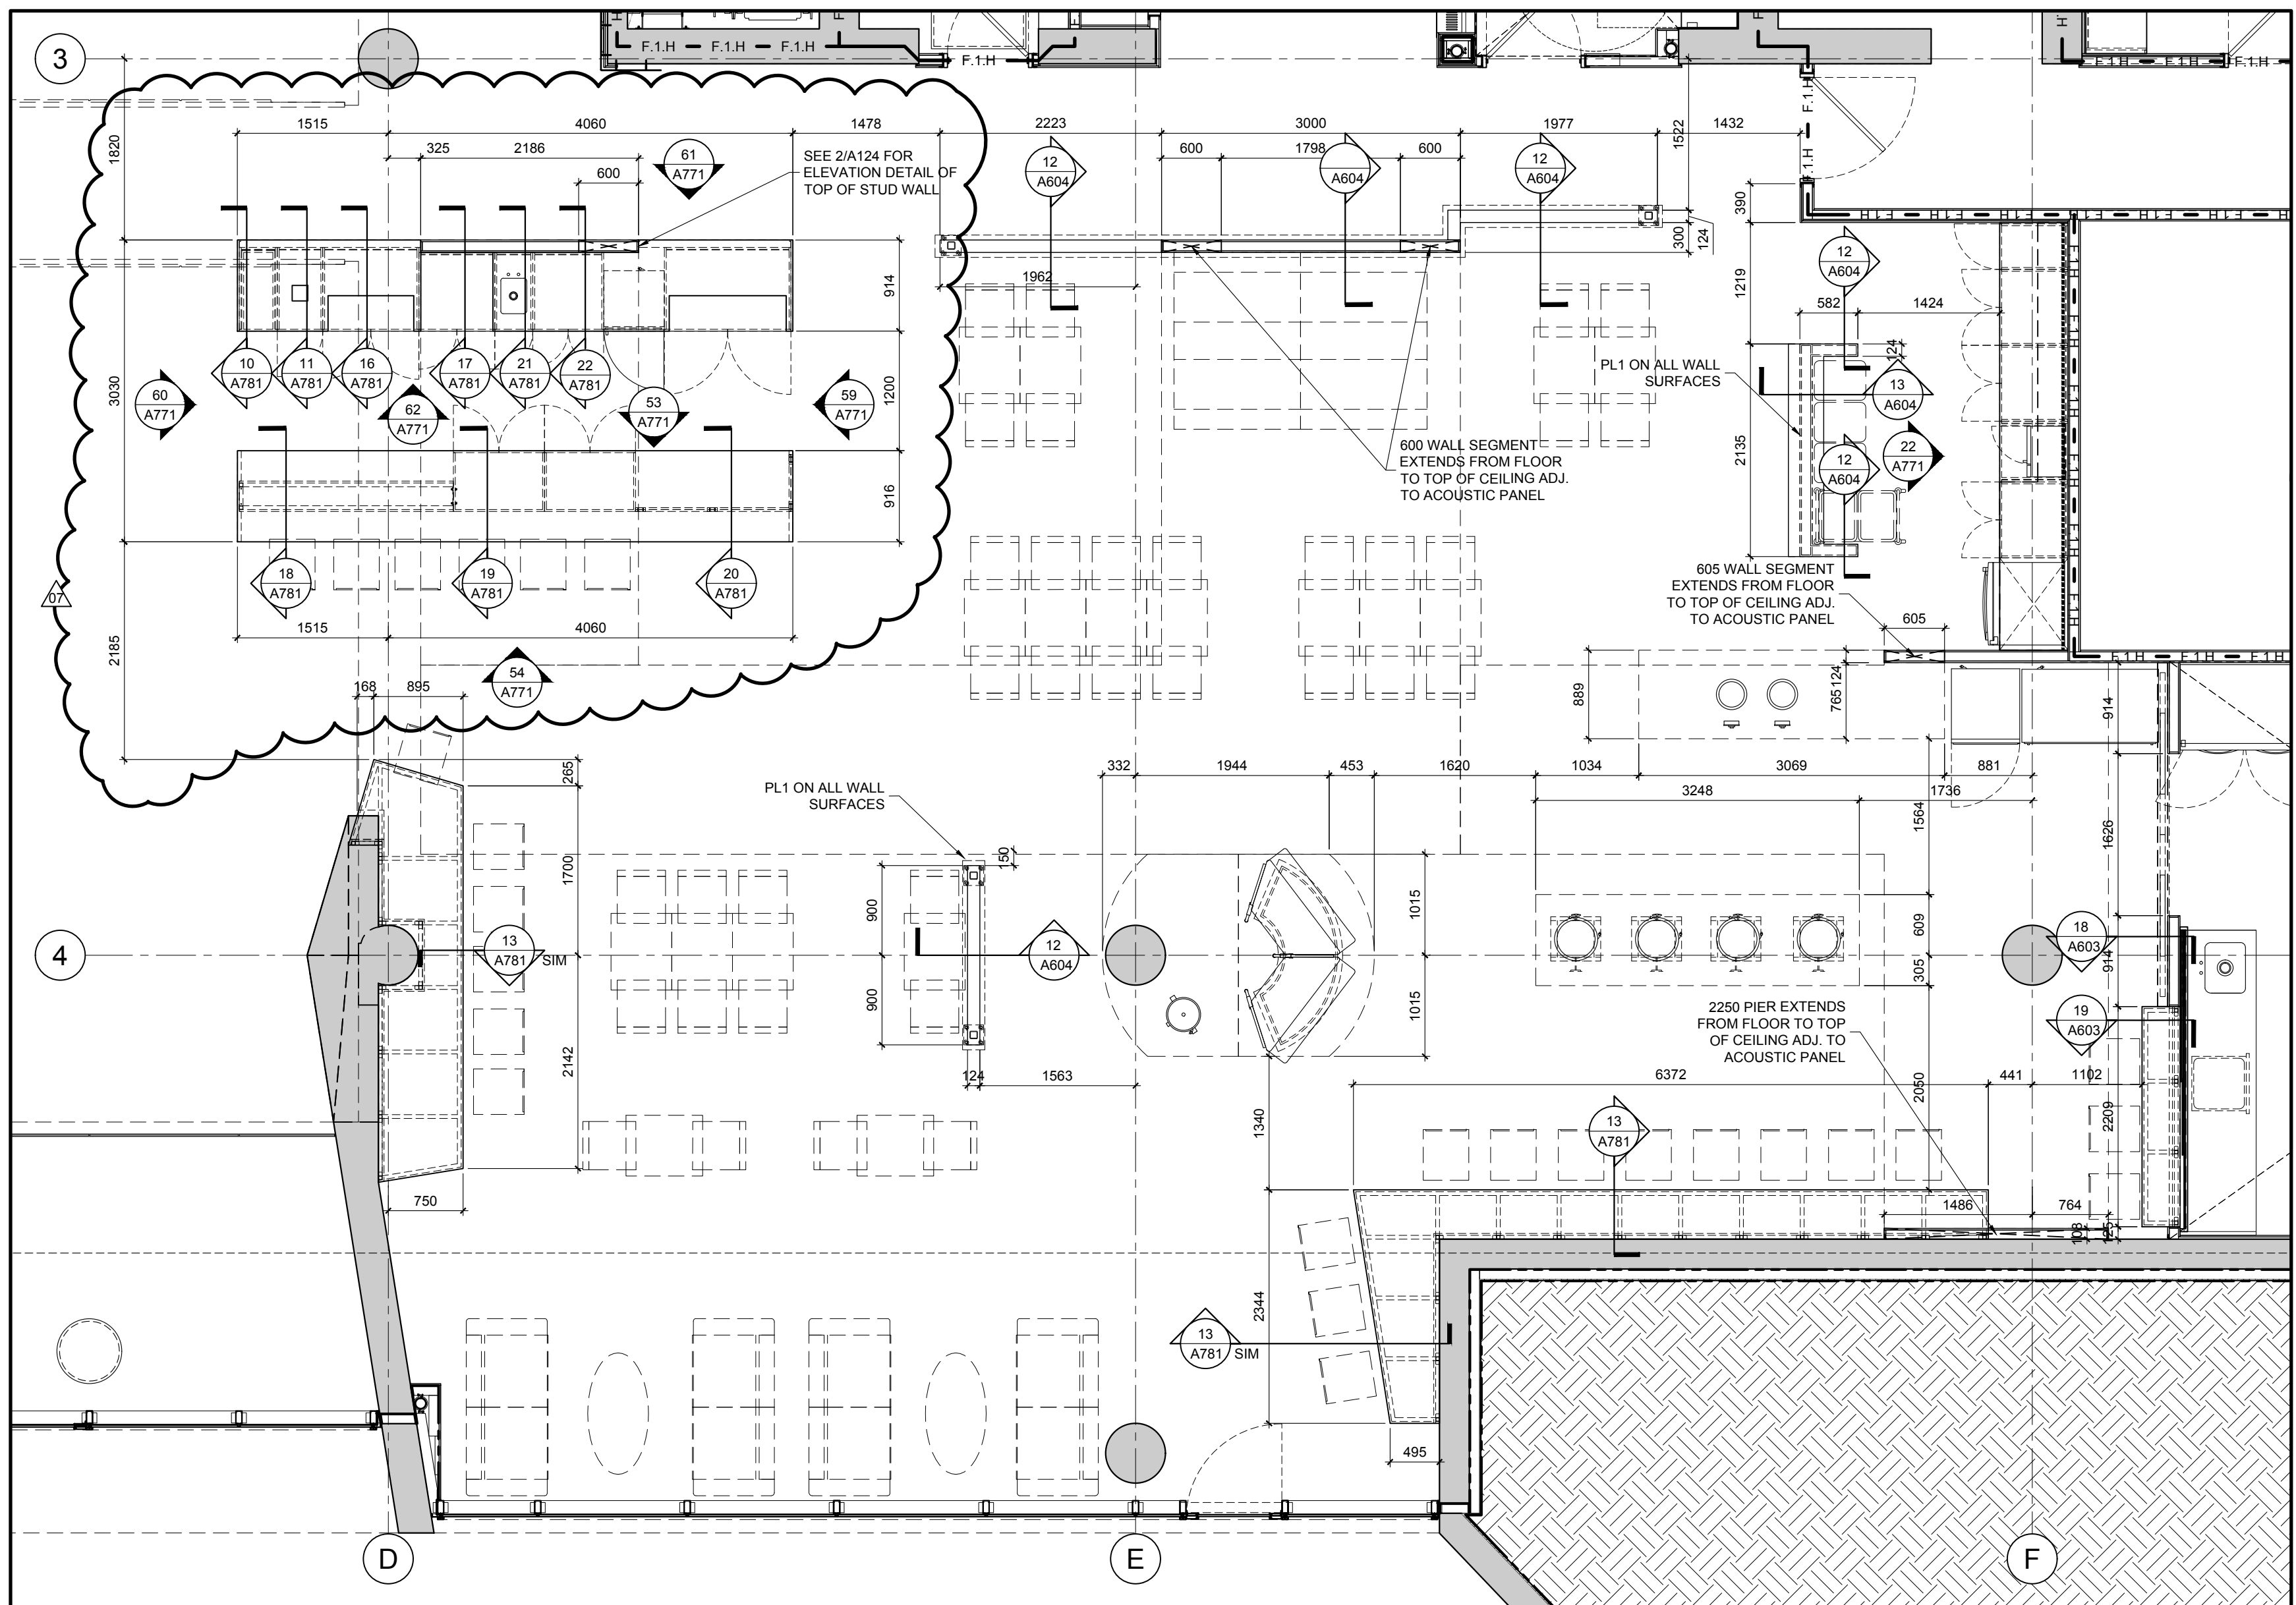


5 ENLARGED PARTIAL GROUND FLOOR CAFETERIA PLAN
A702 SCALE = 1:50

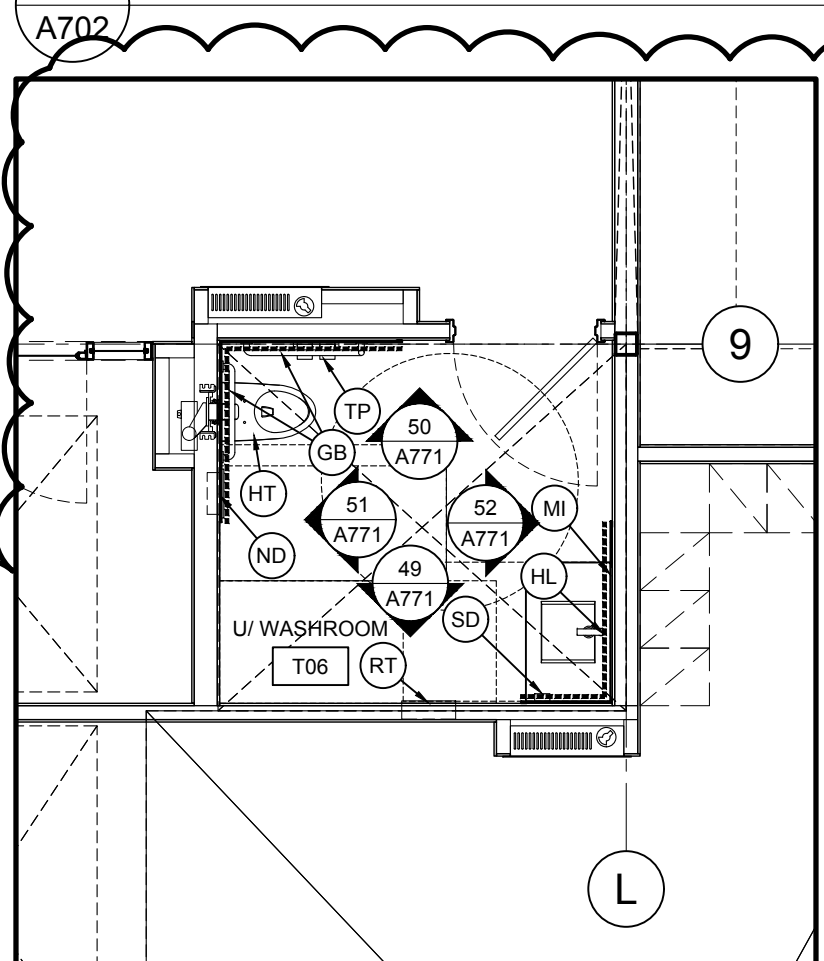

11 ENL. PARTIAL TF T08 PLAN
A702 SCALE = 1:50

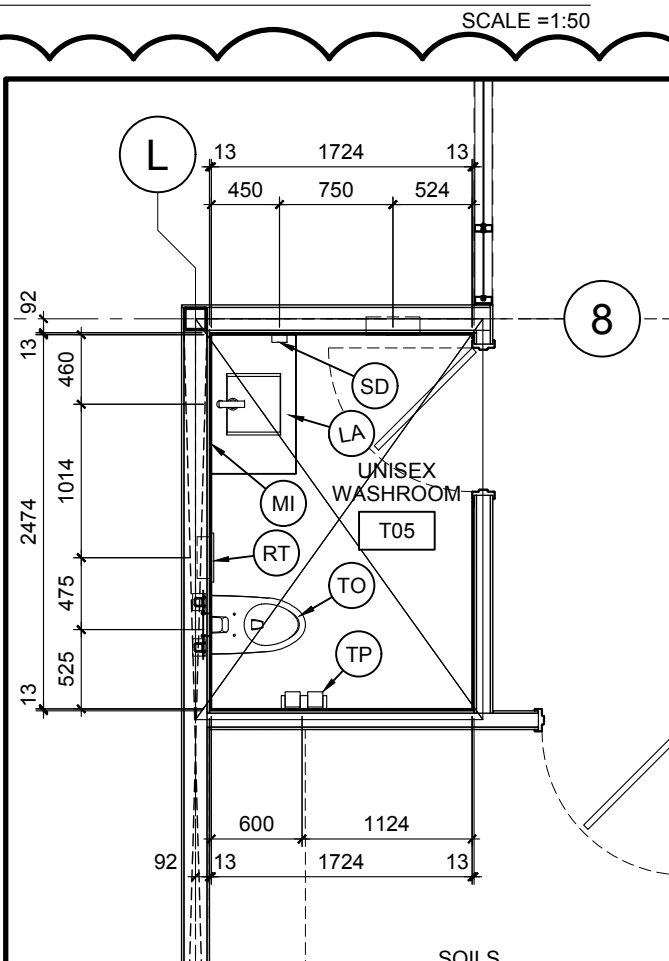

12 ENL. PART. TF T05 PLAN
A702 SCALE = 1:50

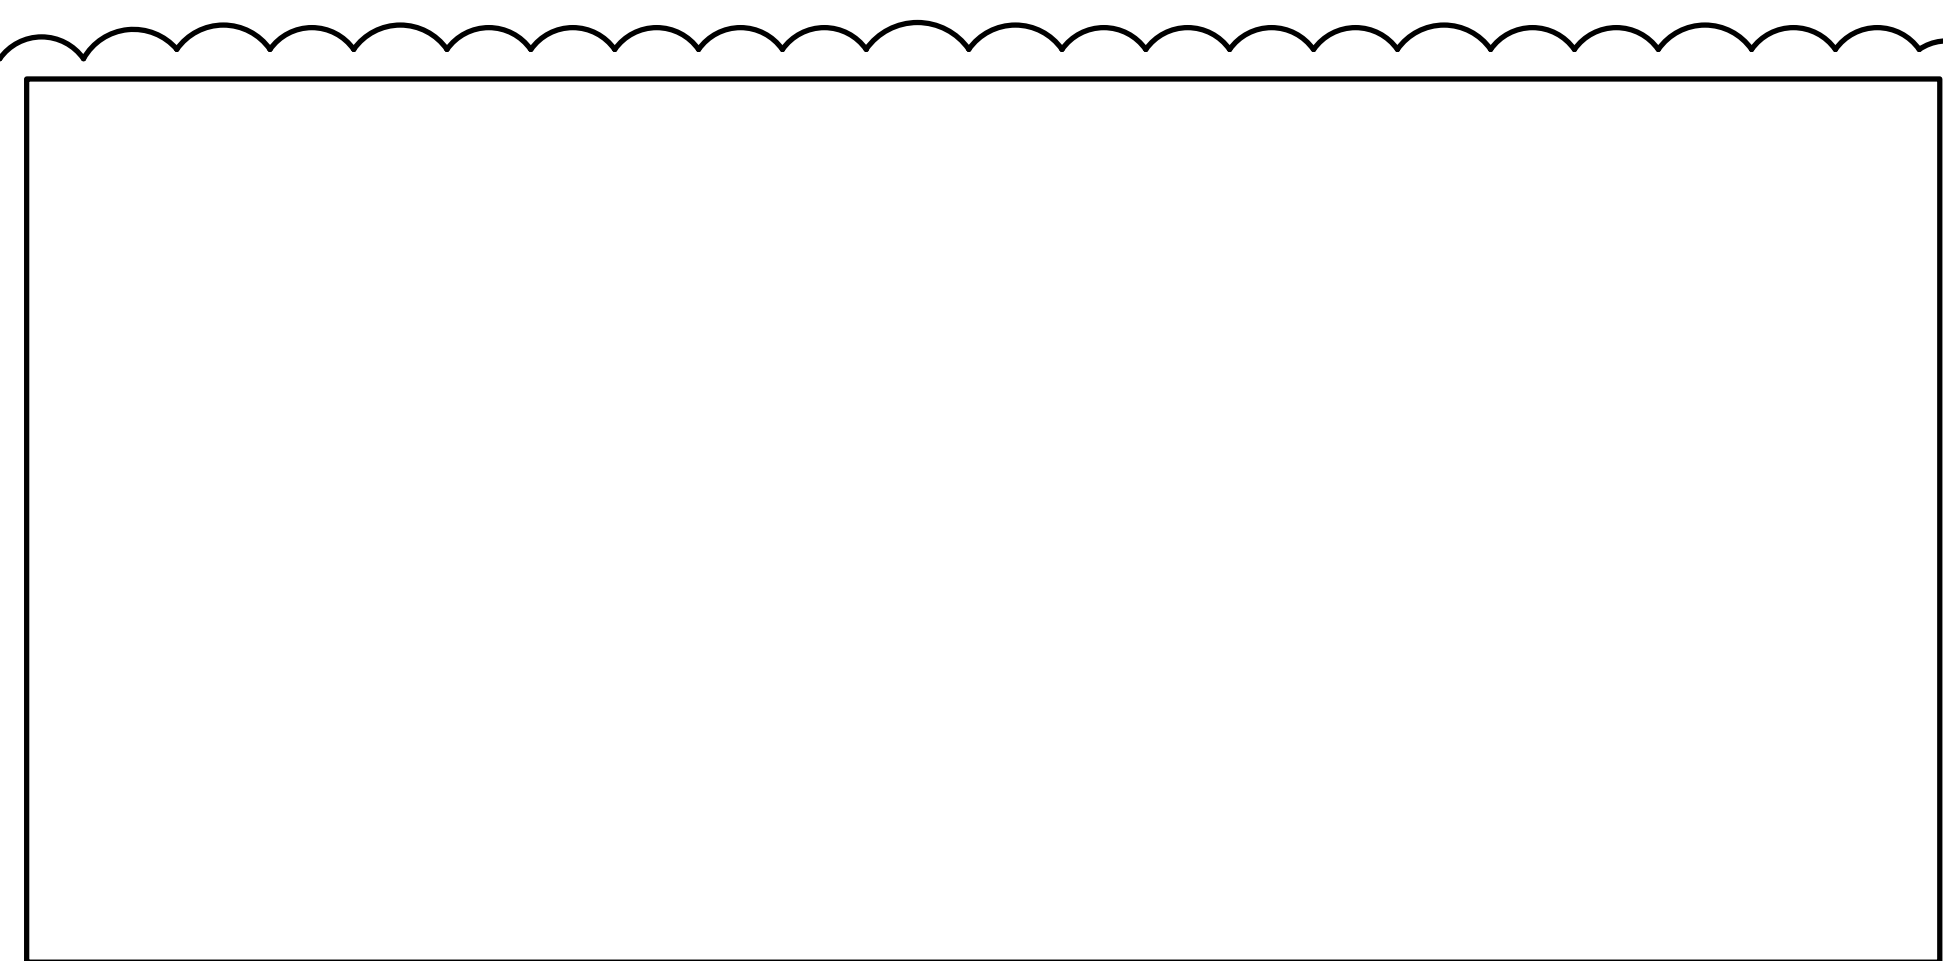


13 RESERVED
A702 SCALE = 1:50

GENERAL NOTES

- THE CONTRACTOR SHALL CHECK AND VERIFY ALL DIMENSIONS ON SITE AND REPORT ALL DISCREPANCIES TO THE ARCHITECT.
- DO NOT SCALE DRAWINGS.
- ALL WORK SHALL COMPLY WITH THE ONTARIO BUILDING CODE AND THE REQUIREMENTS OF ALL AUTHORITIES HAVING JURISDICTION.
- THIS DRAWING IS THE EXCLUSIVE PROPERTY OF CHRISTOPHER SIMMONDS ARCHITECT INC. COPYRIGHT RESERVED.

07	CONSTRUCTION UPDATE	06/05/2017
06	CONSTRUCTION UPDATE	27/04/2017
05	CONSTRUCTION UPDATE	03/14/2017
04	CONSTRUCTION UPDATE	02/02/2017
03	ISSUED FOR CONSTRUCTION	11/11/2016
02	REVISED BUILDING PERMIT	09/23/2016
01	BUILDING PERMIT	08/05/2016
REV.	ISSUED FOR	MM/DD/YYYY

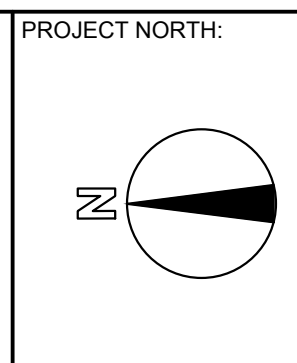

THE ANNEX - 66 CECIL ST. OTTAWA ON K1R 6A3
613.567.7888 PHONE / 613.567.7528 FAX
csarchitect.com

PROJECT: TOMLINSON NEW BUILDING

DRAWING TITLE:
ENLARGED G'ND & 4TH & M.P. PAR. PLANS

DATE: 10/8/2015 DRAWING No:
SCALE: AS INDICATED
DRAWN BY: JK
JOB No: 574-15

A702

