

Ontario 2012 Building Code Data Matrix						OBC Reference Reference are to Division B unless noted otherwise
SURGENOR TRUCK CENTRE ADDITION/ RENOVATIONS - BUILDING A						
Project Description: -	Canopy/ addition & renovation to existing office					-
Number of Storeys: -	2					
Building areas -	Existing Building A: 1572 m ² (ground floor) 1790 m ² (second floor) New Addition : 426 m ² (office), 170 m ² (canopy) Total Ground : 2168 m ²					-
Fire fighting: -	Facing 2 streets (50% of building perimeter)					
Building Classification: -	Group F, Div. 2 (Combustible & non-combustible construction permitted)					3.2.2.70
Standpipe Required: -	No					
Sprinklered:-	No					
Fire Alarm Required: -	No					
Water Service / Supply: -	Yes - Supply is adequate					
High Building: -	No					
Fire Separations: (floors) -	3/4hr F.S. (existing second floor)					
Service Garage: -	2 hr (exist)					3.3.5.5
Roof Assemblies: -	non rated					
Plumbing Requirements:	Existing is adequate					3.7.4.7
Part 11 - Renovation of Existing Building (5 Yrs or Older)						
Existing Building classification:	Not Applicable (no change of major occupancy)					11.2.1
Alteration to Existing Building:	Basic Renovation					11.3.3.1
Reduction in Performance Level:	Structural:	No				11.4.2.1
By increase in occupant load:		No				11.4.2.2
By change of major occupancy:		No				11.4.2.3
Plumbing:		No				11.4.2.4
Seavage system:		No				11.4.2.5
Compensating Construction:	Structural:	No				11.4.3.2
Increase in occupant load:		No				11.4.3.3
Change of major occupancy:		No				11.4.3.4
Plumbing:		No				11.4.3.5
Seavage system:		No				11.4.3.6
Compliance Alternatives Proposed:	No					11.5.1
Alternative Measures Proposed:	No					11.5.2
Spatial Separation:	Area (m ²)	Ratio	Limiting Distance (m)	Allowable % Openings	Proposed %	FRR
North Wall	173.0	6.4	16.7	57.1%	41.2%	1HR non-comb. cladding
West Wall	112.0	11.0	25.4	61%	49%	1HR non-comb. cladding

Ontario 2012 Building Code Data Matrix					OBC Reference Reference are to Division B unless noted otherwise	
SURGENOR TRUCK CENTRE ADDITION/ RENOVATIONS - BUILDING B						
Project Description: -		Service bay addition			-	
Number of Storeys: -		1				
Building areas -		Existing Building B: 337 sm (service shop) New Addition : 136 sm (wash bay) Total Ground : 473 sm				
Fire fighting: -		Facing 1 street				
Building Classification: -		Group F, Div. 2 (Combustible & non-combustible construction permitted)			3.2.2.71	
Standpipe Required: -		No				
Sprinklered:-		No				
Fire Alarm Required: -		No				
Water Service / Supply: -		Yes - Supply is adequate				
High Building: -		No				
Fire Separations: (floors) -		N/A				
Service Garage: -		2 hr				
Roof Assemblies: -		non rated				
Plumbing Requirements:		.			3.7.4.1 (3)	
Part 11 - Renovation of Existing Building (5 Yrs or Older)						
Existing Building classification:		Not Applicable (no change of major occupancy)			11.2.1	
Alteration to Existing Building:		Basic Renovation			11.3.3.1	
Reduction in Performance Level:		Structural:	No	11.4.2.1		
			No	11.4.2.2		
			No	11.4.2.3		
			No	11.4.2.4		
			No	11.4.2.5		
Compensating Construction:		Structural:	No	11.4.3.2		
			No	11.4.3.3		
			No	11.4.3.4		
			No	11.4.3.5		
			No	11.4.3.6		
Compliance Alternatives Proposed:		No			11.5.1	
Alternative Measures Proposed:		No			11.5.2	
Spatial Separation:	Area (m²)	Ratio	Limiting Distance (m)	Allowable % Openings	Proposed %	FRR
East Wall	42.9	2.4	14.7	100%	100%	-

LIGHT INDUSTRIAL – IL			
IL	PROVISIONS	PROPOSED SITE PLAN DESIGN	COMPLIANCE DETAILS
a) Minimum Lot Area	2000m ²	15742 m ²	Compliant with Zones
b) Minimum Lot Width	NO MINIMUM	90 m – Irregular Lot	Compliant with Zones
c) Maximum Lot Coverage	65 % LOT AREA	27 % – 4262 / 15742 m ²	Compliant with Zones
d) Minimum Front & Corner Yard	7.5m	7.6 m	Compliant with Zones
e) Minimum Interior Side Yard	7.5m	8.3m	Compliant with Zones
f) Minimum Rear Yard	7.5 m	14.7 m – Existing	Compliant with Zones
g) Maximum Floor Space Index	2	0.27	Compliant with Zones
h) Maximum Building Height	18 m	6.07m	Compliant with Zones
Required Parking (SECTION 101) N10 – Automobile Dealership	PARKING REQUIRED: 2 per 100m ² of sales area (641m ² ± 13) 2 per service bay (17 bays ± 34) 1 per 100m ² of other areas (472m ² ± 4) ± 51 spaces Typical Stall Size – 2.60 x 5.20 m HC Size – 3.40 X 5.2m	TOTAL PARKING SPACES: 52 parking spaces	Compliant with Zones
Required Bicycle Parking (Section 111)	1 per 1000m ² of gross floor area	1BIKE RACK	Compliant with Zones
Required Loading Zone (Section 113)	1 Vehicle Loading Spaces ±3.50m x 9.0mx4.2m HT	as per by-law	Compliant with Zones
Landscape Provisions for Parking Lots (Section 110)	Landscape Buffer Width i) abutting a street – 3 m ii) not abutting a street – 15m Refuse Collection Areas: i) 9.0 m from property line abutting a street ii) 3.0 m from other property lines iii) screened with minimum 2.0 m Minimum 15% Landscaping around Parking Lots	as per bylaw as per bylaw as per bylaw	Compliant with Zones
Applicable zone IL		BUILDING AREA EXISTING BLDG A 1572m ² EXISTING BLDG B 337m ² NEW WASH BAY 136m ² ANCILLARY BUILDING C (STORAGE) 301m ² NEW SALES/ OFFICES 426m ² TOTAL: 2772m ²	Compliant with Zones
Accessory/ Sales	Max 25% of Gross Floor Area	618.75m ² / 2475.33m ² ± 25%	Compliant with Zones

LOCATION MAP

DRAWING LIST

ARCHITECTURAL

A-00 COVERSHEET, OBC MATRIX, ZONING
A-01 OVERALL SITE PLAN, SITE DETAILS
A-02S NEW STORAGE BUILDING PLAN, CEILING PLAN, ELEVATIONS, BUILDING SECTION
A-03 OVERALL GROUND FLOOR PLAN, OVERALL SECOND FLOOR PLAN, PARTIAL SITE PLAN
A-03S NEW STORAGE BUILDING WALL SECTIONS
A-04 PARTIAL DEMOLITION GROUND FLOOR PLAN
A-04S NEW STORAGE BUILDING WALL SECTIONS, PLAN DETAIL
A-05 PARTIAL CONSTRUCTION GROUND FLOOR PLAN
A-06 PARTIAL CONSTRUCTION GROUND FLOOR PLAN
A-07 DEMOLITION/ CONSTRUCTION PARTIAL SECOND FLOOR PLAN, PARTIAL ROOF PLAN
A-08 DEMO/ CONSTRUCTION PARTIAL GROUND FLOOR REFLECTED CEILING PLAN, CEILING DETAILS
A-09 DEMO/ CONSTRUCTION SECOND FLOOR REFLECTED CEILING PLAN
A-10 DEMOLITION/ CONSTRUCTION ELEVATIONS
A-11 DEMOLITION/ CONSTRUCTION PARTIAL BUILDING SECTION S
A-12 CONSTRUCTION WALL SECTIONS
A-13 CONSTRUCTION WALL SECTIONS
A-14 CONSTRUCTION WALL SECTIONS
A-15 CONSTRUCTION WALL SECTIONS, PLAN DETAILS, SECTION DETAILS
A-16 CONSTRUCTION PLAN DETAILS
A-17 CONSTRUCTION WALL SECTIONS
A-18 MILLWORK ELEVATIONS, SECTIONS, WASHROOM ELEVATIONS
A-19 CONSTRUCTION ROOF DETAILS, PLAN DETAILS
A-20 WINDOW/ DOOR/ FRAME ELEVATIONS & DETAILS

CIVIL

G1 SERVICING, GRADING AND DRAINAGE PLAN

STRUCTURAL

S1 FOUNDATION PLAN - STORAGE BUILDING
S2 SECTIONS & DETAILS - STORAGE BUILDING
S01 GENERAL NOTES
S02 TYPICAL DETAILS
S03 TYPICAL DETAILS
S04 SCHEDULES
S100 PLANS
S101 PLANS
S200 BRACEFRAME ELEVATIONS
S300 SECTIONS
S301 SECTIONS
S302 SECTIONS
S303 SECTIONS

MECHANICAL

MD-1 GROUND FLOOR HVAC DEMOLITION
M-1 LEGEND, DRAWING LIST, DETAILS AND SCHEDULES
M-2 GROUND FLOOR PLUMBING AND FIRE PROTECTION
M-3 GROUND FLOOR HVAC NEW
M-4 WASH BAY LAYOUTS
M-5 SECOND FLOOR NEW

ELECTRICAL

ED-1 GROUND FLOOR - DEMOLITION
ED-2 SECOND FLOOR DEMOLITION
ES-1 ELECTRICAL SITE PLAN
E-2 GROUND FLOOR - LIGHTING
E-3 GROUND FLOOR - POWER AND SYSTEMS
E-4 SECOND FLOOR - LIGHTING
E-5 SECOND FLOOR - POWER AND SYSTEMS
E-6 STORAGE BUILDING & WASH BAY SYSTEMS

2	ISSUED FOR TENDER	JAN 17 2019
1	ISSUED FOR PERMIT	DEC 4 2018
NO.	ISSUE & REVISIONS	DATE

SEAL

PROJECT NORTH

Not for construction unless
SEALED and SIGNED

P & R
PYE & RICHARDS ARCHITECTS INC
884 MEATH STREET OTTAWA ONTARIO K1Z 6B8
TEL: 613 724-7700 FAX: 613 724-1289
EMAIL: staff@pnraroh.com
WEB SITE: www.pyeandrichardsarchitects.com


PROJECT
SURGENOR TRUCK CENTRE
EXPANSION

1571 LIVERPOOL COURT OTTAWA, ONTARIO

DRAWING
COVER SHEET
OBC MATRIX
ZONING

DO NOT SCALE. REFER ANY DIMENSIONAL ERROR AND/ OR
POSSIBLE TRADE INTERFERENCE/ CONFLICT TO THE ARCHITECT
FOR CLARIFICATION PRIOR TO COMMENCEMENT OF THE WORK.
THE CONDITIONS OF THE CONTRACT APPLY.

PROJECT NO.	18-18	DRAWING NO.
SCALE -	AS NOTED	A-00
DRAWN -		
CHECKED -		
PLOT DATE -	18 01 2019	PLOTTED FROM: DRACO

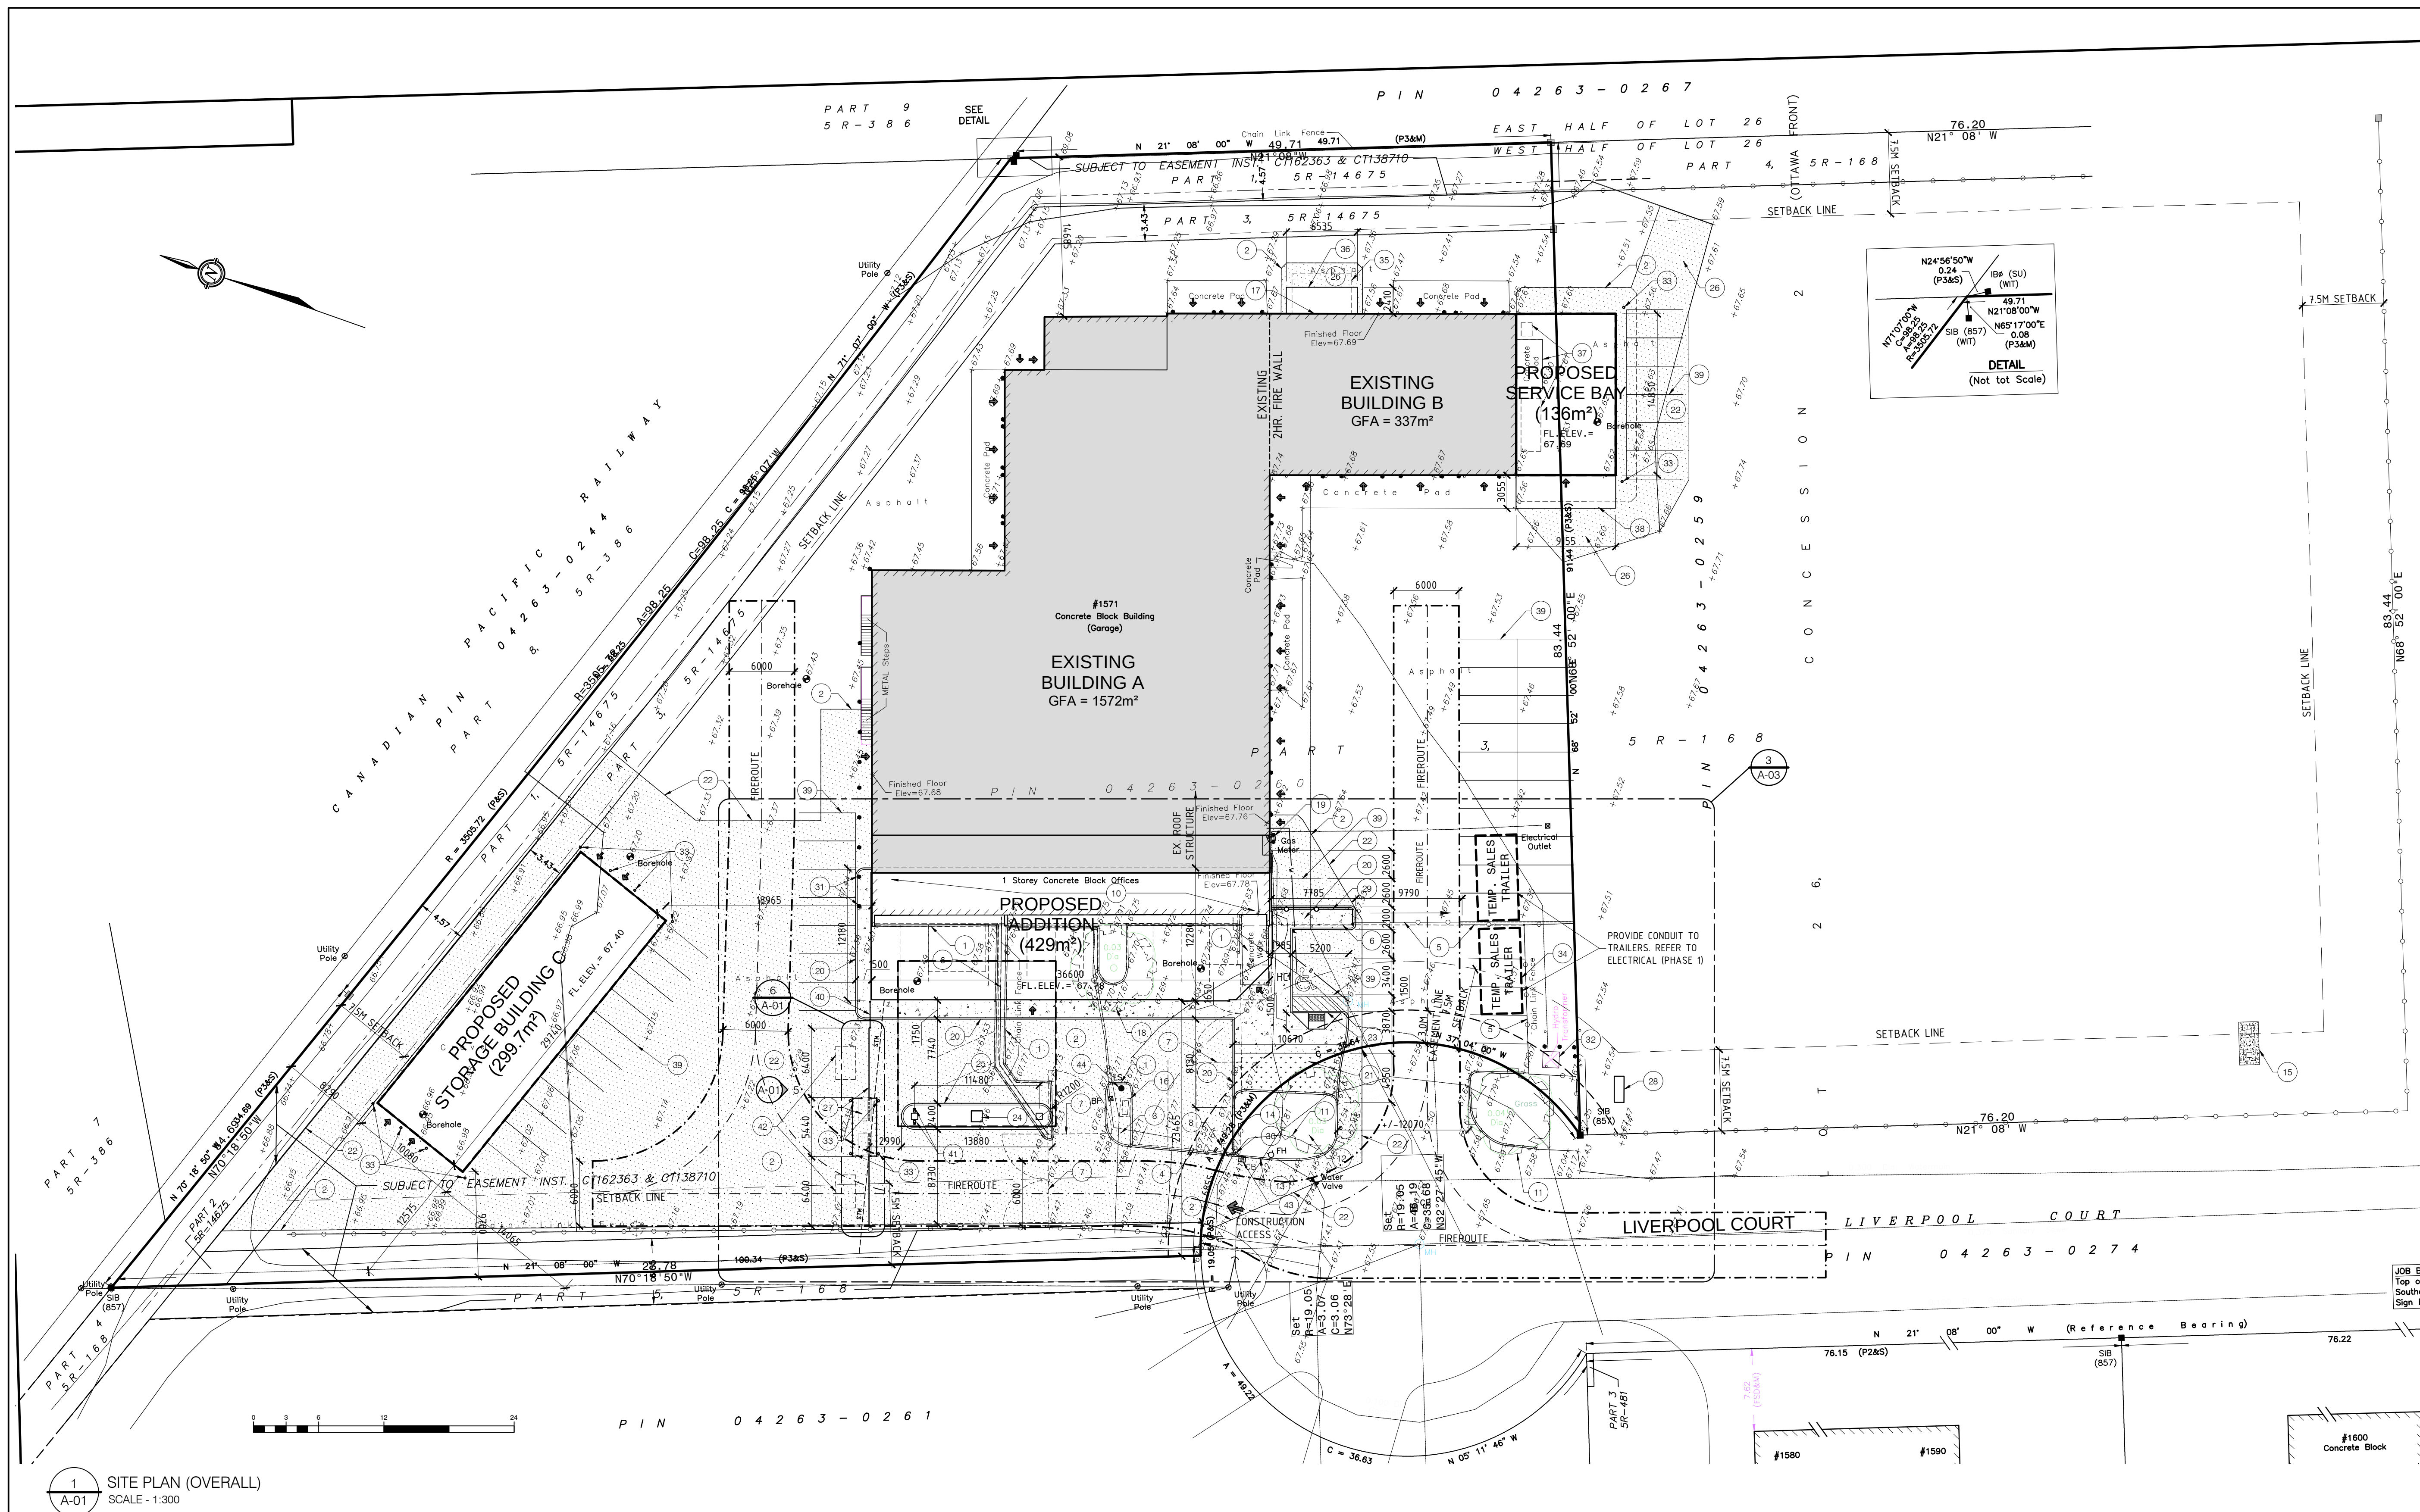

- SITE PLAN NOTES:**
1. REMOVE EXISTING CONCRETE CURB AND WALK WAY.
 2. REMOVE EXISTING ASPHALT PAVING.
 3. REMOVE EXISTING SOD.
 4. REMOVE EXISTING STEEL BOLLARD POST C/W CHAIN.
 5. EXISTING SECTION OF FENCE TO REMAIN. PROVIDE NEW GALV. GATE POST ON 100x18M HT SET IN 350 DIA. CONCRETE SOUTUBE PIER.
 6. REMOVE EXISTING SECTION OF FENCE.
 7. REMOVE EXISTING SWINGING GATE.
 8. EXISTING METAL COURRIER TO BE REMOVED AND RELOCATE
 9. DEMOLISH EXISTING ONE STOREY BUILDING INCLUDING FOUNDATIONS, FOOTINGS AND FLOOR SLAB.
 10. EXISTING TREE TO REMAIN.
 11. EXISTING SOD TO REMAIN. PROTECT DURING REMOVALS.
 12. EXISTING CURB TO REMAIN. PROTECT DURING REMOVALS.
 13. REMOVE EXISTING SURGENOR SIGNAGE.
 14. EXISTING VOLVO SIGNAGE TOWER TO REMAIN.
 15. EXISTING MACK SIGNAGE TOWER TO BE RELOCATED TO NEW LOCATION.
 16. EXTERIOR WALL INFILL COMPLETED BY OTHERS (N.I.C.)
 17. REMOVE EXISTING TREE.
 18. TEMPORARILY REMOVE EXISTING GAS METER. REINSTATE TO SUIT DEMOLITION.
 19. NEW CONCRETE CURB AND WALK WAY.
 20. NEW SOD ON 125mm TOP SOIL TO TIE IN W/ EXISTING.
 21. NEW HEAVY DUTY ASPHALT PAVING (SEE CIVIL) - TIE INTO EXISTING ASPHALT & MATCH DRAINAGE SLOPES
 22. NEW HEAVY DUTY ASPHALT PAVING (SEE CIVIL) - TIE INTO EXISTING ASPHALT & MATCH DRAINAGE SLOPES
 23. NEW TRANSFER AISLE W/ ACCESSIBILITY DEPRESSED CURB & SIGNAGE ON BUILDING FACADE. SEE 3, 4/A-01
 24. RELOCATE EXISTING METAL COURRIER CONTAINER.
 25. NEW CONCRETE ISLAND W/ CURB.
 26. REMOVE EXISTING ASPHALT AND RE-GRADE W/ HEAVY DUTY ASPHALT FOR DRAINAGE SLOPE TOWARDS DITCH. REFER TO CIVIL.
 27. NEW 2.4M HIGH x 6.4M WIDE VERTICAL LIFT GATE C/W OPERATOR ON CONCRETE PAD. SEE 5, 6, 7/A-01 (SEE ELECTRICAL)
 28. RELOCATE EXISTING "MACK" SIGNAGE TOWER ON NEW CONCRETE FOUNDATION (BY OTHERS). REINSTATE W/ 150mm GRANULAR A AT EXISTING GRADE.
 29. NEW 15M HT DECORATIVE IRON FENCING.
 30. NEW CURVED CONCRETE CURB TO TIE IN W/ EXISTING.
 31. REMOVE EXISTING BOLLARDS.
 32. EXISTING ELECTRICAL TRANSFORMER BOX TO REMAIN.
 33. NEW BOLLARD. SEE DETAIL 2/A-01
 34. SALES TRAILER PROVIDED BY OWNER.
 35. EXISTING SHIPPING CONTAINER AND SUPPORTING STRUCTURE BELOW TO BE REMOVED BY OWNER. REMOVE EXISTING FLASHING FASTENED TO EXTERIOR WALL ABOVE SHIPPING CONTAINER. PATCH & REPAIR EXTERIOR WALL SURFACES AFFECTED BY REMOVALS.
 36. PROVIDE NEW 150mm CONCRETE SLAB ON 200mm GRANULAR A ON 300mm GRANULAR B FOR USED OIL TANK. (RELOCATED BY OTHERS). APPROX. SLAB SIZE: 15M x 3.0M. REINSTATE ASPHALT AROUND PERIMETER OF NEW SLAB.
 37. EXISTING USED OIL TANK, PIPING & CAGES REMOVED BY OWNER. REMOVE EXISTING CONCRETE PAD.
 38. NEW CONCRETE APRON SLAB (TO MATCH EXISTING) 150mm CONCRETE ON 200mm GRANULAR A ON 450mm GRANULAR B
 39. NEW PAINTED PARKING STALL LINES.
 40. NEW 2.2M HT CHAIN LINK FENCE C/W FENCE POST.
 41. KEY SWITCH W/ TRUCK BOLLARD (SEE ELECTRICAL)
 42. FREE EXIT LOOP (SIZE: 1830x3048mm) LOCATE MIN. 1.2M FROM GATE
 43. REMOVE EXISTING CATCH BASIN. SEE CIVIL
 44. REMOVE EXISTING LIGHT STANDARD. REFER TO ELECTRICAL.

SURGENOR TRUCK GROUP

GENERAL SITE NOTES:

1. NO CONTRACTOR PARKING SPACES ARE AVAILABLE ON THE PROPERTY (EXCEPT WITHIN CONSTRUCTION HOARDING)
2. MAINTAIN WATER, STORE AND SANITARY SERVICES TO EXISTING OCCUPIED PARTS OF THE BUILDING AT ALL TIMES. MAKE PROVISIONS FOR TEMPORARY HOOK UPS AS REQUIRED.
3. ASPHALT PAVING OF PHASE 1 TO BE PERFORMED BY END OF AUGUST. ASPHALT PAVING OF PHASE 4 TO BE PERFORMED BY END OF OCTOBER.
4. REFER TO DRAWING A-03 FOR PHASING OF THE WORK.

SITE LEGEND:

- FH FIRE HYDRANT
- ▬ DEPRESSED CURB
- ▬ CONCRETE CURB
- ▬ NEW HEAVY DUTY ASPHALT (SEE CIVIL)
- ▬ 45mm SUPERPAVE 12.5
- ▬ 45mm SUPERPAVE 9
- ▬ 150mm GRANULAR A
- ▬ 450mm GRANULAR B
- CB CATCH BASIN
- MH MAN HOLE
- BH BORE HOLE
- ★ LS LIGHT STANDARD
- ▬ WL WALL MOUNT LIGHT FIXTURE
- ▬ WL WALL MOUNTED LIGHT
- PP POWER POLE
- GP GUARD POST
- ▬ N SIGN
- EXISTING GRADE
- G GAS METER
- ▬ HC HANDICAPPED PARKING SIGN
- ▬ FR FIRE ROUTE SIGN
- ▬ EXISTING CHAIN LINK FENCE
- ▬ NEW SOD ON 125mm TOPSOIL
- ▬ NEW CONCRETE WALK
- ▬ 125mm CONCRETE ON 200mm GRANULAR A

GENERAL DEMOLITION NOTES:







1. PAINT ALL EXISTING AREAS OF REMOVALS/ REPAIRS TO MATCH EXISTING COLOURS/ SHEEN/ WALL TEXTURES.
2. REMOVE ALL EXISTING FURNITURE FROM ALL AREAS OF WORK.
3. PATCH & REPAIR ALL SURFACES DAMAGED BY REMOVALS TO MAKE GOOD & MATCH EXISTING.

NO.	ISSUE & REVISIONS	DATE
3	ISSUED FOR TENDER	JAN 17 2019
2	ISSUED FOR PERMIT	DEC 4 2018
1	ISSUED FOR REVIEW	JULY 6 2018

Not for construction unless SEALED AND SIGNED.

P & R
PYE & RICHARDS ARCHITECTS INC
884 BRATH STREET OTTAWA ONTARIO K1Z 6B8
TEL: 613 724-7700 FAX: 613 724-1289
EMAIL: staff@pyerichards.com
WEB: www.pyerichardsarchitects.com

PROJECT: SURGENOR TRUCK CENTRE EXPANSION
DRAWING: OVERALL SITE PLAN SITE DETAILS
PROJECT NO. 18-18 DRAWING NO. A-01
SCALE: AS NOTED
DRAWN: [blank]
CHECKED: [blank]
PLOT DATE: 18 01 2019 PLOTTED FROM: DRACO

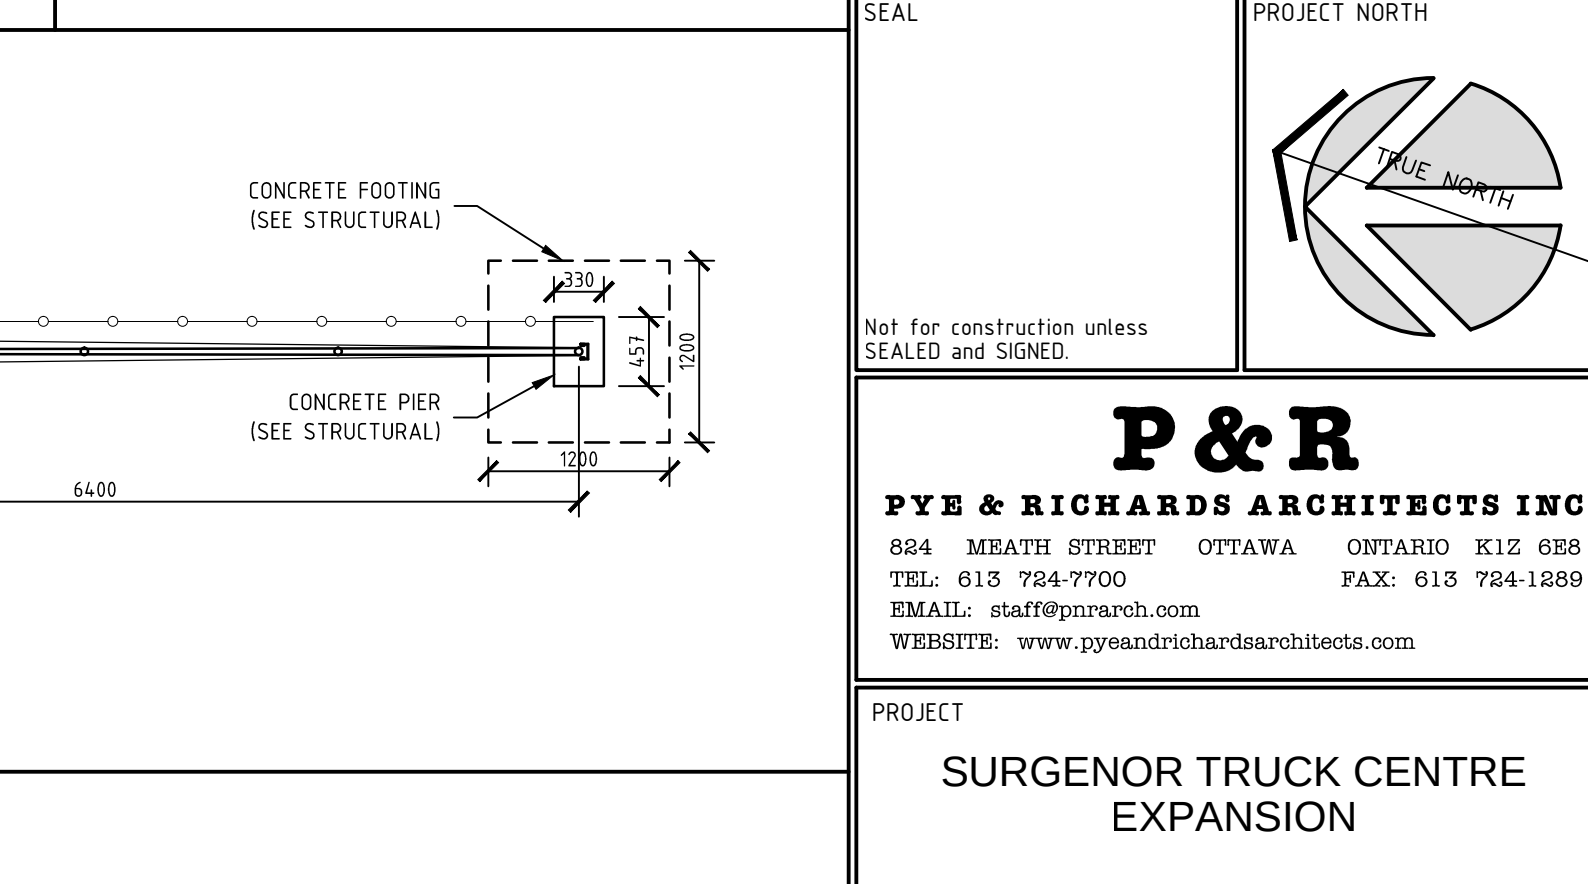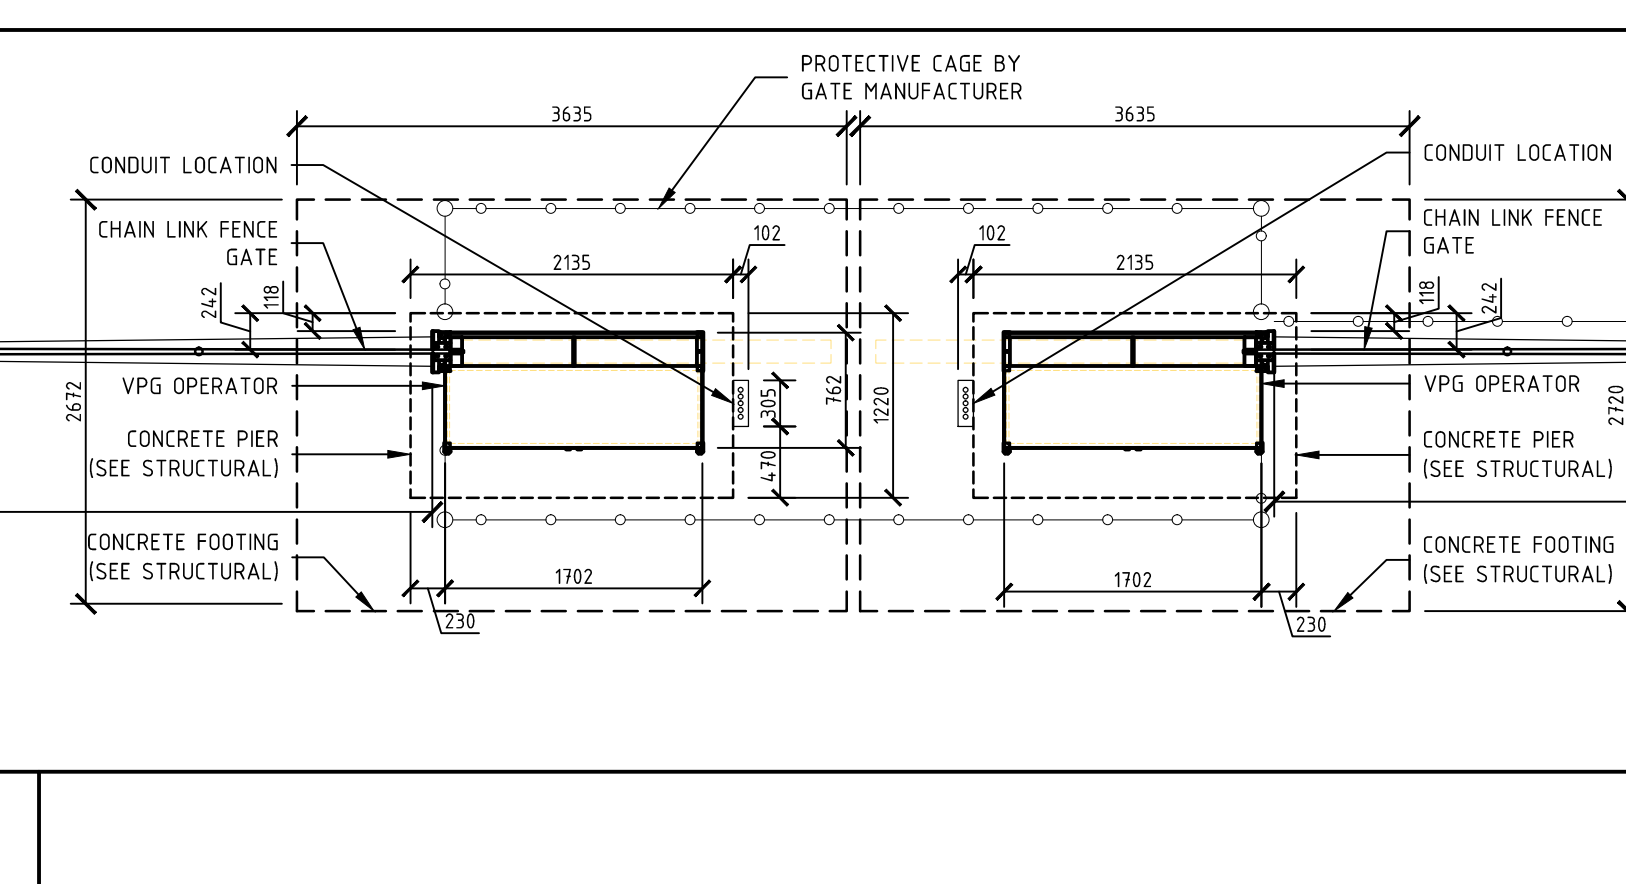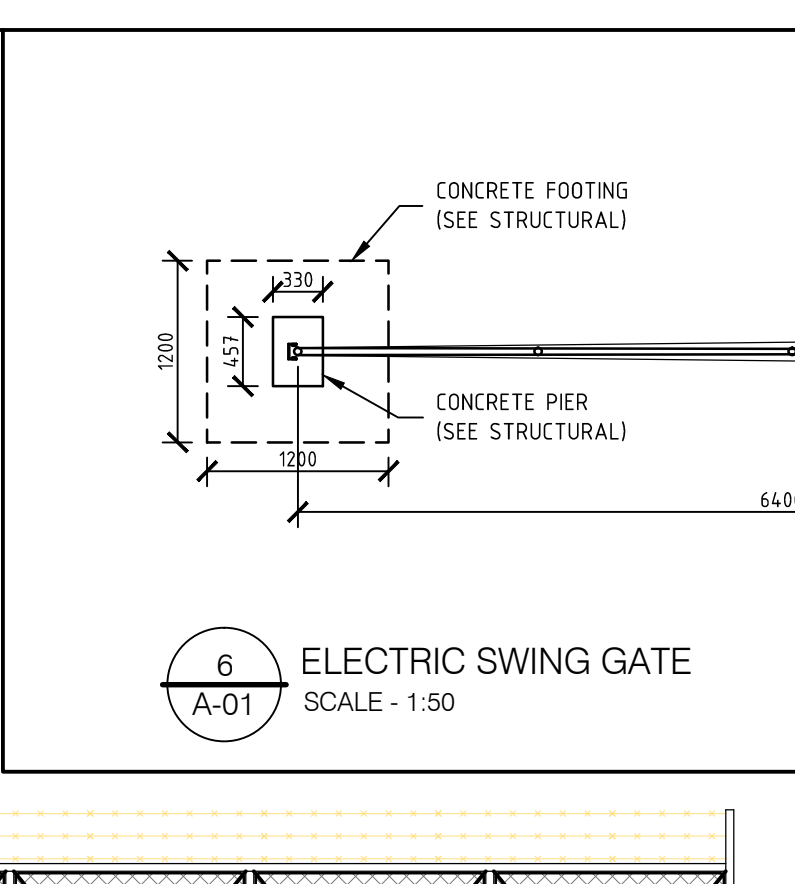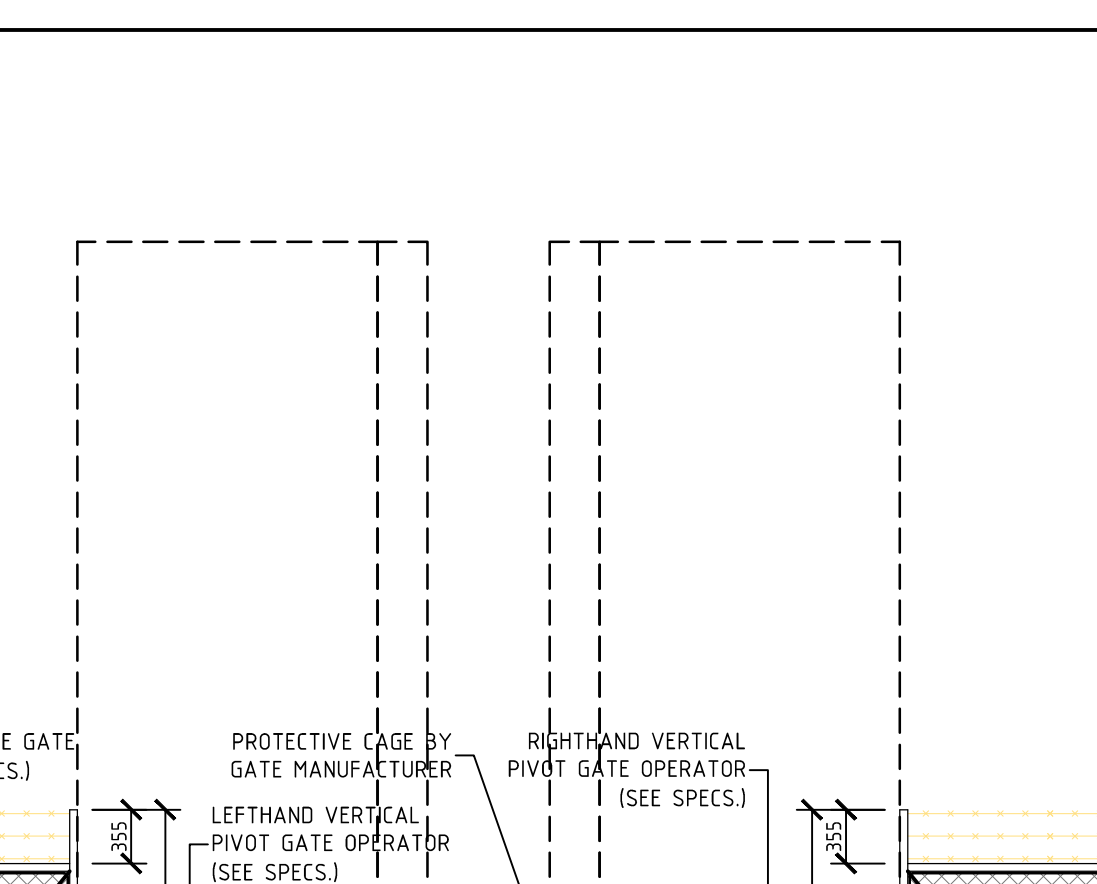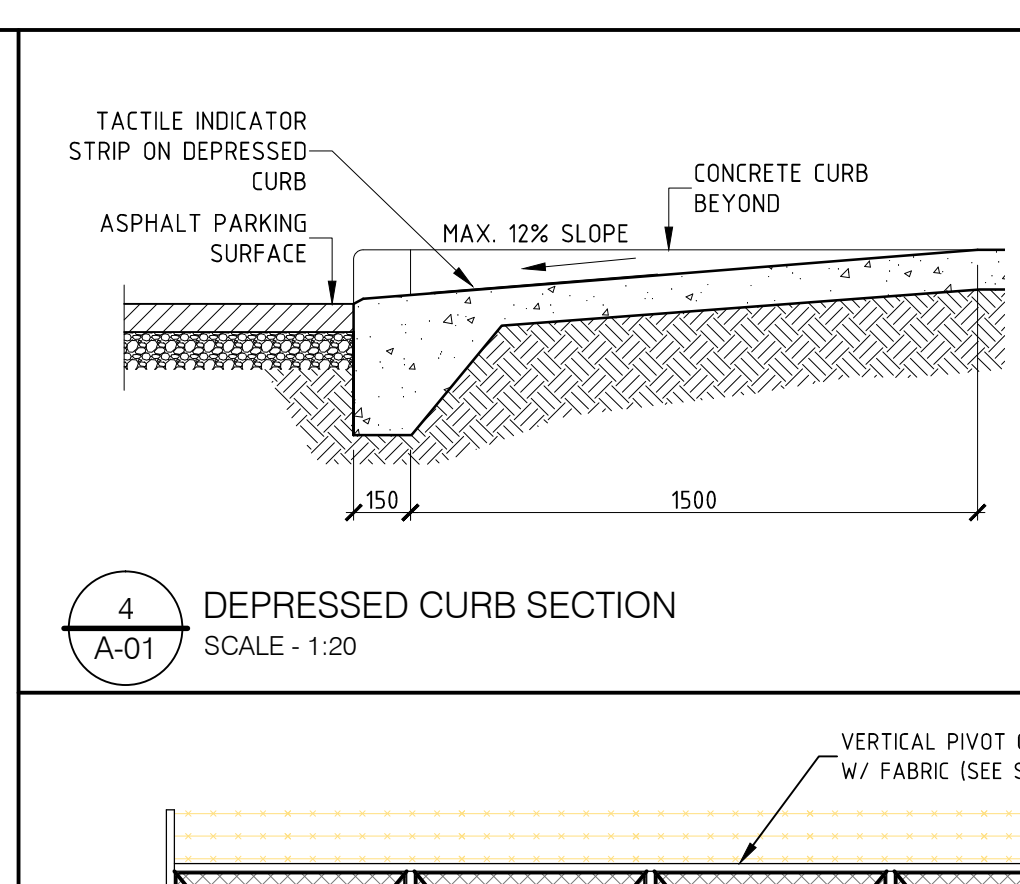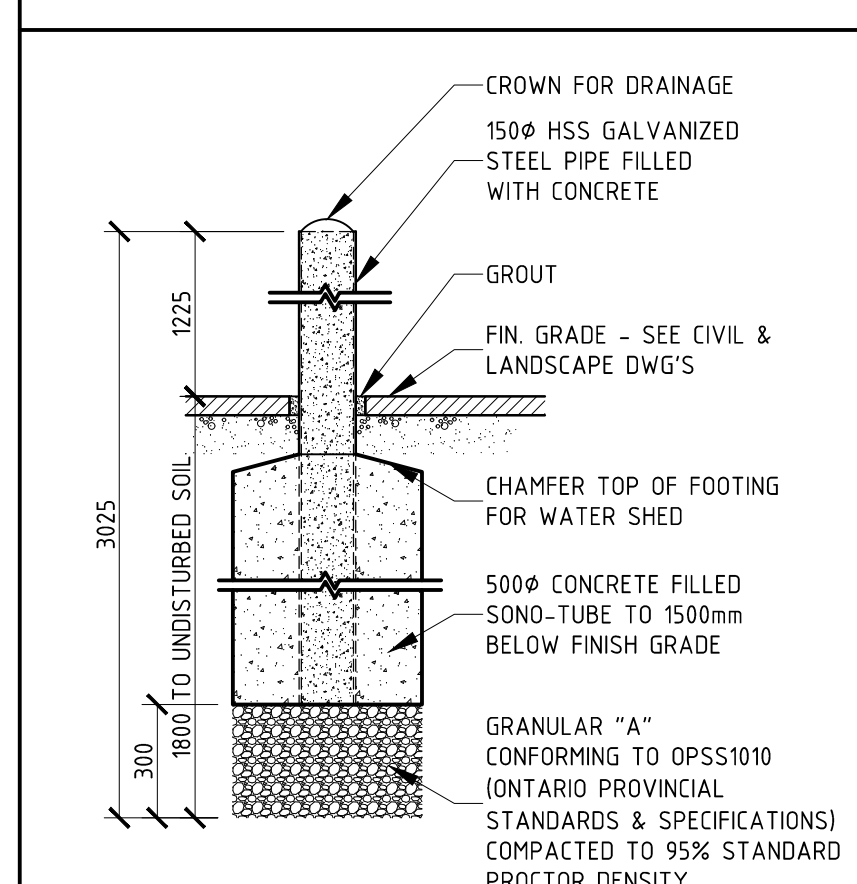

LEGEND:

- WALL PARTITION
- DOOR SYMBOL
- REMOVALS
- FULL HEIGHT CERAMIC TILE
- X
X ROOM NUMBER & ROOM NAME
- X PARTITION TYPE
- D X DOOR NUMBER
- X WINDOW TYPE
- W X EXTERIOR WALL TYPE
- X DRAWING NOTE
- FE FIRE EXTINGUISHER
- A AUTO DOOR OPERATOR
- FF FORCE FLOW HEATER (SEE ELECTRICAL)
- EP ELECTRICAL PANEL (SEE ELECTRICAL)
- TR ELECTRICAL TRANSFORMER BOX (SEE ELECTRICAL)
- HB SIAMESE CONNECTION (SEE MECHANICAL)
- E EXISTING GAS METER (SEE MECHANICAL)
- W EXISTING WATER METER (SEE MECHANICAL)

ASSEMBLY SCHEDULE :

FLOOR ASSEMBLY:

- F1 150 MM CONCRETE SLAB ON GRADE
6mm POLY VAPOUR BARRIER
200 MM GRANULAR A
GRANULAR B

ROOF ASSEMBLY:

- m DISTRIBUTION CENTRE
METAL STANDING SEAM ROOF
300 MM STEEL ROOF PURLINS
R20 BATT INSULATION
VINYL INNER LINER

EXTERIOR WALL ASSEMBLIES:

- w1 ONE HOUR FIRE RATED WALL ASSEMBLY
(ULC DESIGN NO. 6051)
26ga VERTICAL METAL PANEL
200 mm HORIZONTAL GALVANIZED GIRTS
@ 1220 mm C/C
R20 BATT INSULATION
24ga METAL LINER PANEL
- w2 VERTICAL METAL PANEL
200 mm HORIZONTAL GALVANIZED GIRTS
@ 1220 mm C/C
R20 MINERAL FIBRE INSULATION
24ga METAL LINER PANEL

GENERAL DEMOLITION NOTES:

1. PAINT ALL EXISTING AREAS OF REMOVALS/ REPAIRS TO MATCH EXISTING COLOURS/ SHEEN/ WALL TEXTURES.
2. REMOVE ALL EXISTING FURNITURE FROM ALL AREAS OF WORK.
3. PATCH & REPAIR ALL SURFACES DAMAGED BY REMOVALS TO MAKE GOOD & MATCH EXISTING.

ELEVATIONS NOTES, STORAGE BUILDING:

1. PREFINISHED METAL SIDING PANEL - COLOUR : NETWORK GRAY
2. PREFINISHED METAL SIDING PANEL - COLOUR : WEB GRAY
3. METAL ROOF PANEL
4. METAL DOOR & FRAME - COLOUR : NETWORK GRAY
5. PREFINISHED METAL FLASHING
6. STEEL OVERHEAD DOOR - COLOUR : NETWORK GRAY
7. WALL MOUNT LIGHT FIXTURE
8. METAL REVEAL
9. FLUE GAS PENETRATIONS - REFER TO MECHANICAL

3	ISSUED FOR TENDER	JAN 17 2019
2	ISSUED FOR PERMIT	DEC 4 2018
1	ISSUED FOR REVIEW	JULY 6 2018
NO.	ISSUE & REVISIONS	DATE

SEAL	PROJECT NORTH
Not for construction unless SEALED and SIGNED.	

P & R


PYE & RICHARDS ARCHITECTS INC
884 MEATH STREET OTTAWA ONTARIO K1Z 6B5
TEL: 613 724-7700 FAX: 613 724-1889
EMAIL: staff@pyearich.com
WEBSITE: www.pyearicharchitects.com

PROJECT	1571 LIVERPOOL COURT OTTAWA, ONTARIO
DRAWING	
NEW STORAGE BUILDING PLAN	
CEILING PLAN, ELEVATIONS	
BUILDING SECTION	

DO NOT SCALE. REFER ANY DIMENSIONAL ERROR AND/ OR POSSIBLE TRADE INTERFERENCE/ CONFLICT TO THE ARCHITECT FOR CLARIFICATION PRIOR TO COMMENCEMENT OF THE WORK. THE CONDITIONS OF THE CONTRACT APPLY.

PROJECT NO.	18-18	DRAWING NO.
SCALE -	AS NOTED	
DRAWN -	RJM	
CHECKED -	DM	
PLOT DATE -	18 01 2019	PLOTTED FROM: DRACO


A02S

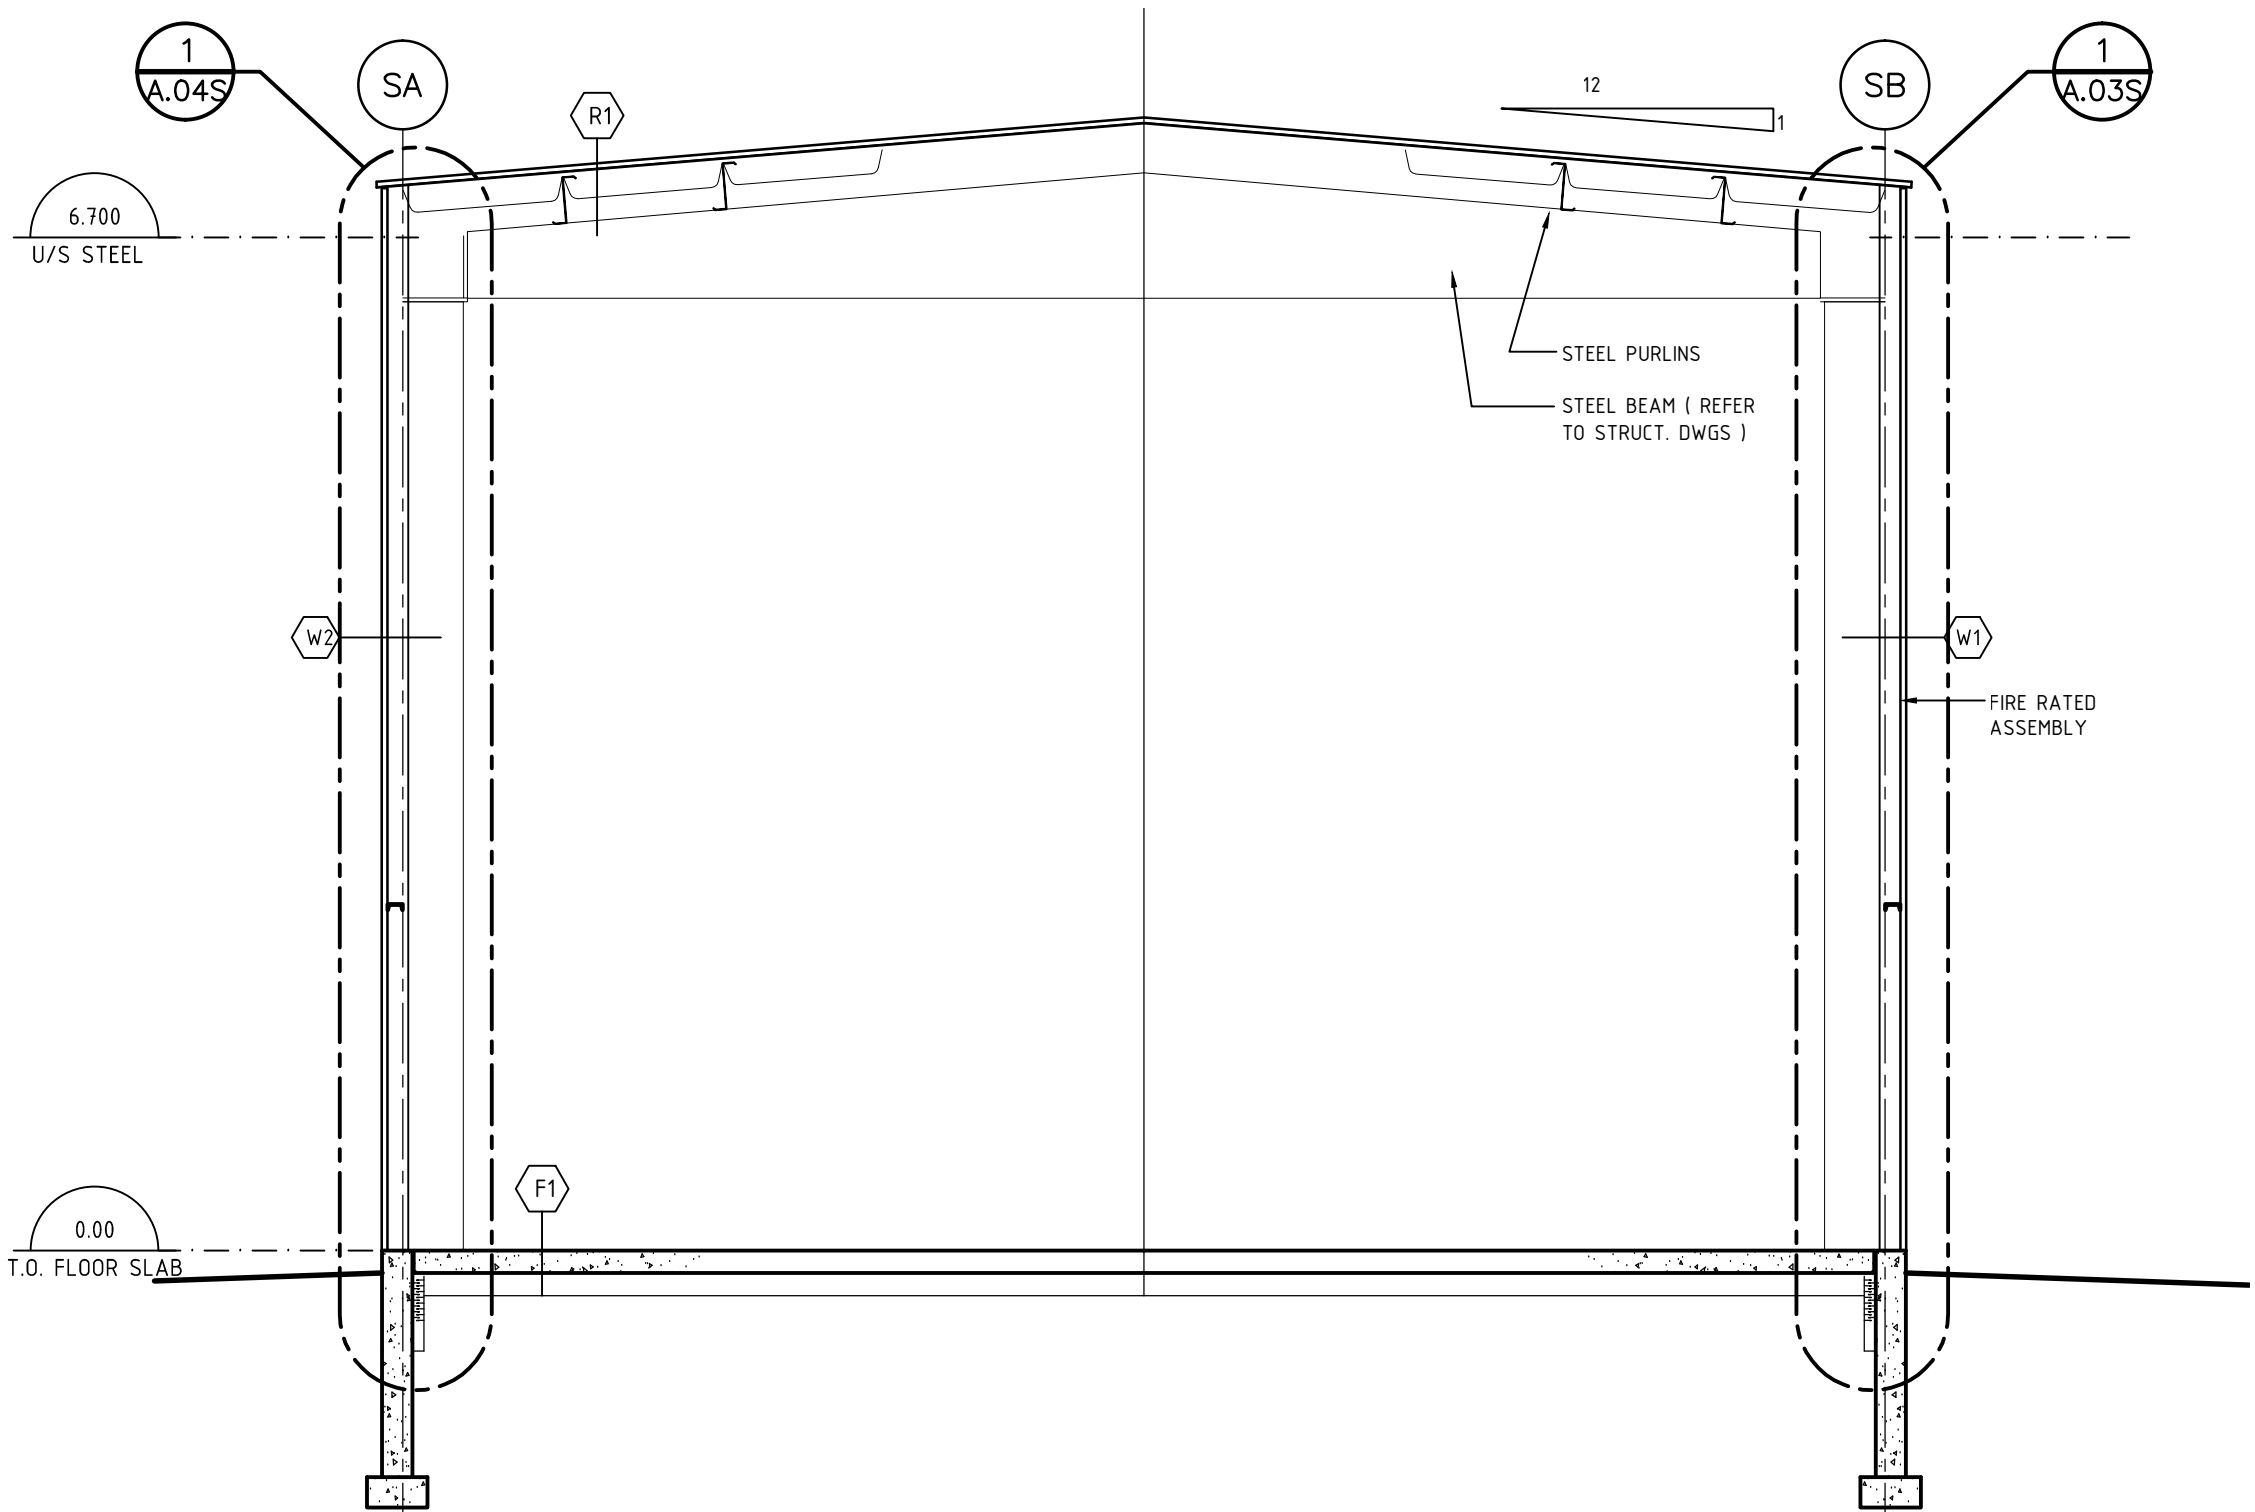


A-A NEW STORAGE BUILDING - CROSS SECTION
SCALE 1:50

REFLECTED CEILING PLAN NOTES:


5. NEW LIGHTS MOUNTED TO STRUCTURE ABOVE. REFER TO ELECTRICAL.
6. NEW HEAT RADIATORS MOUNTED TO STRUCTURE ABOVE. REFER TO ELECTRICAL/ MECHANICAL.

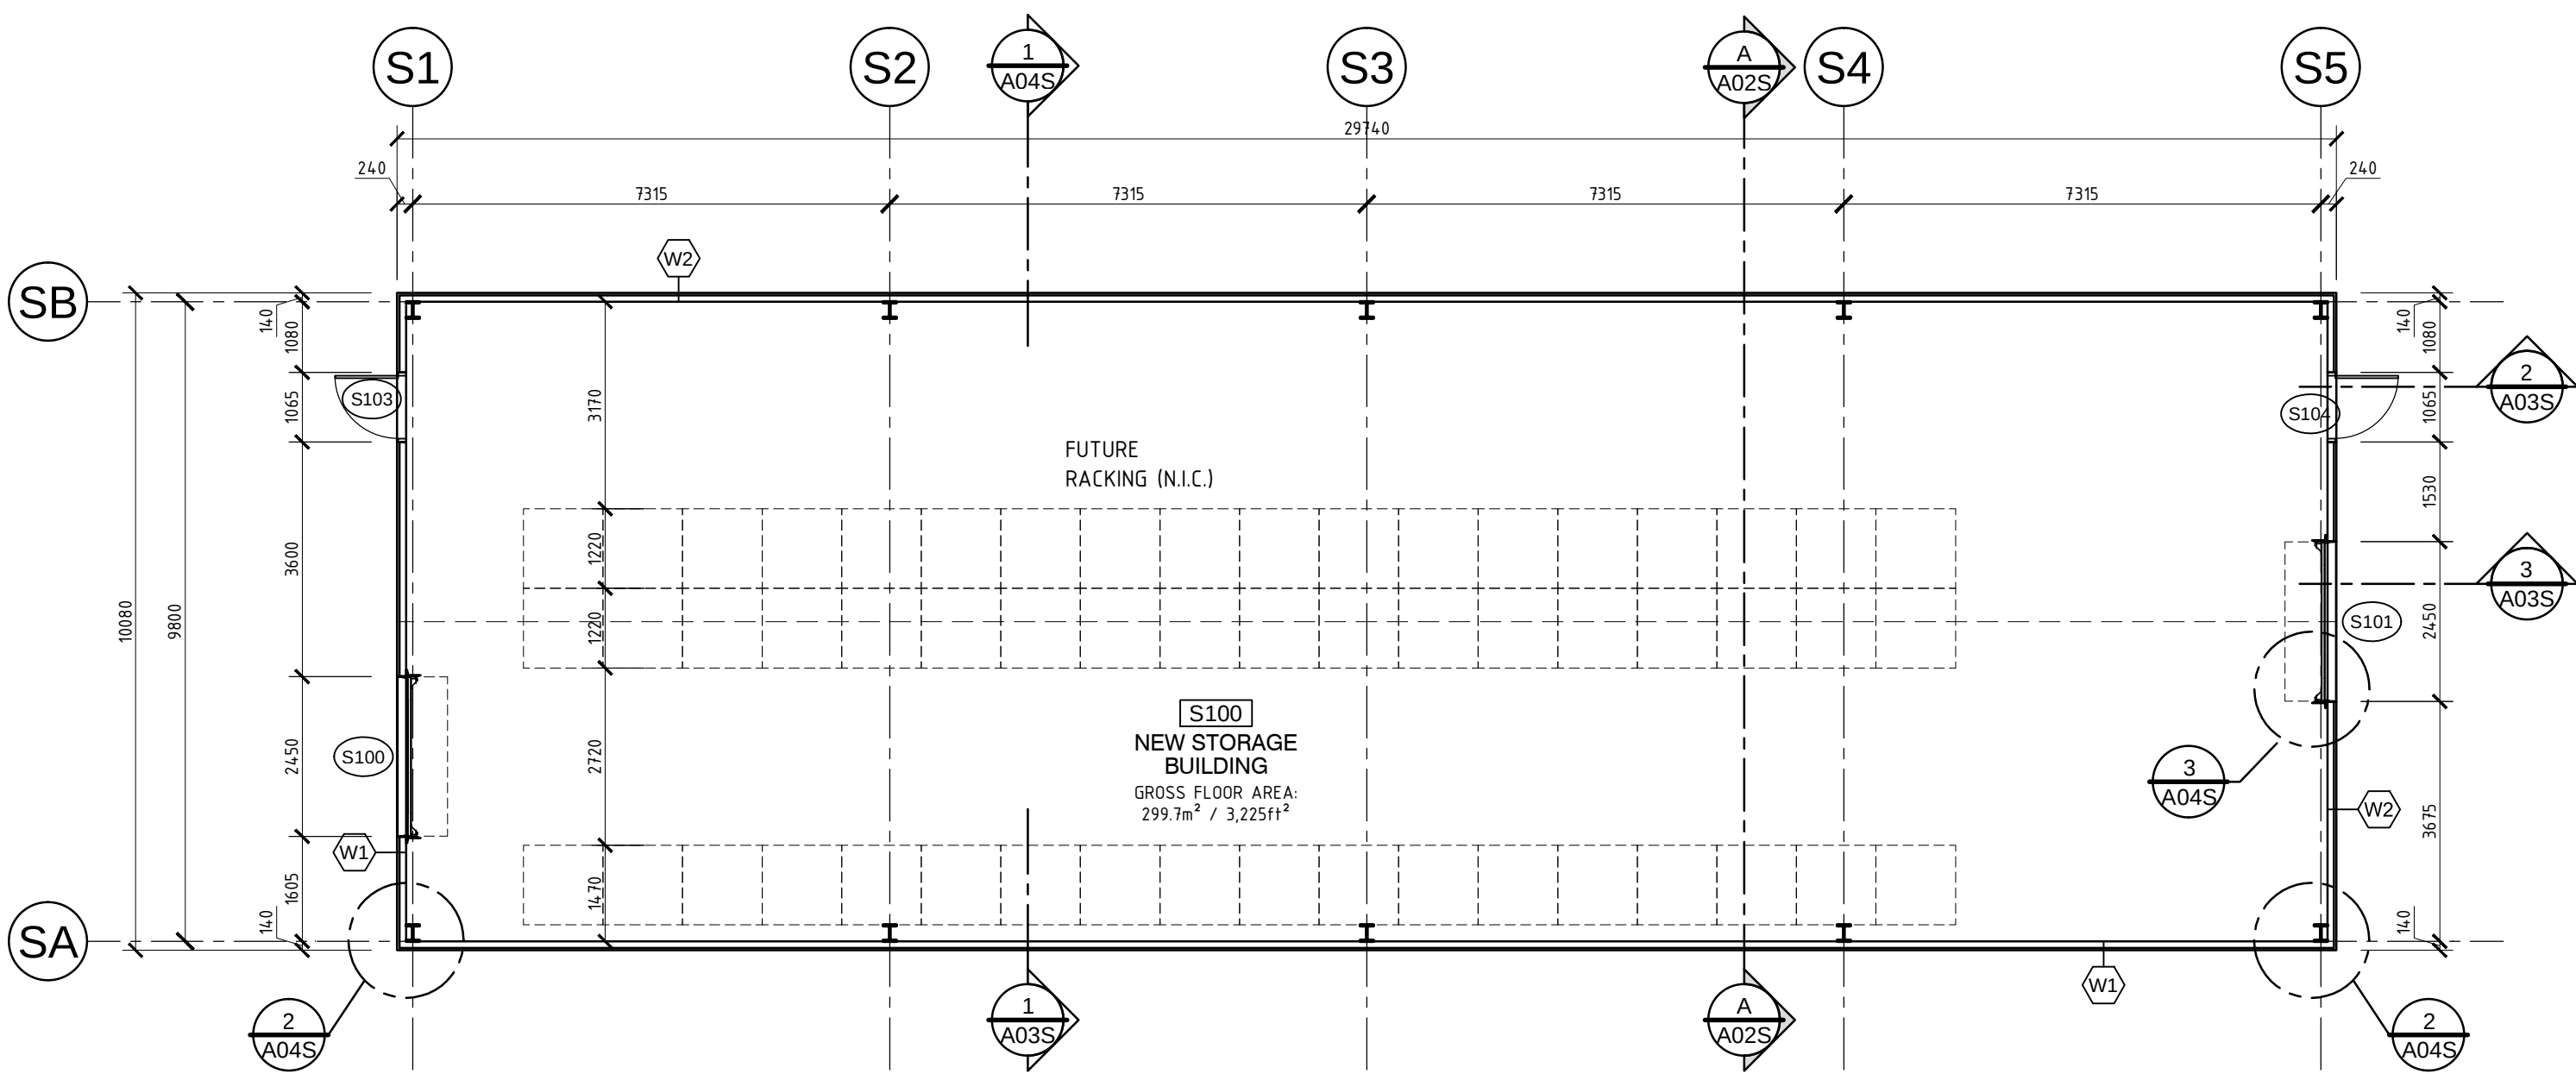


1 NEW STORAGE BUILDING - GROUND FLOOR PLAN
SCALE 1:100

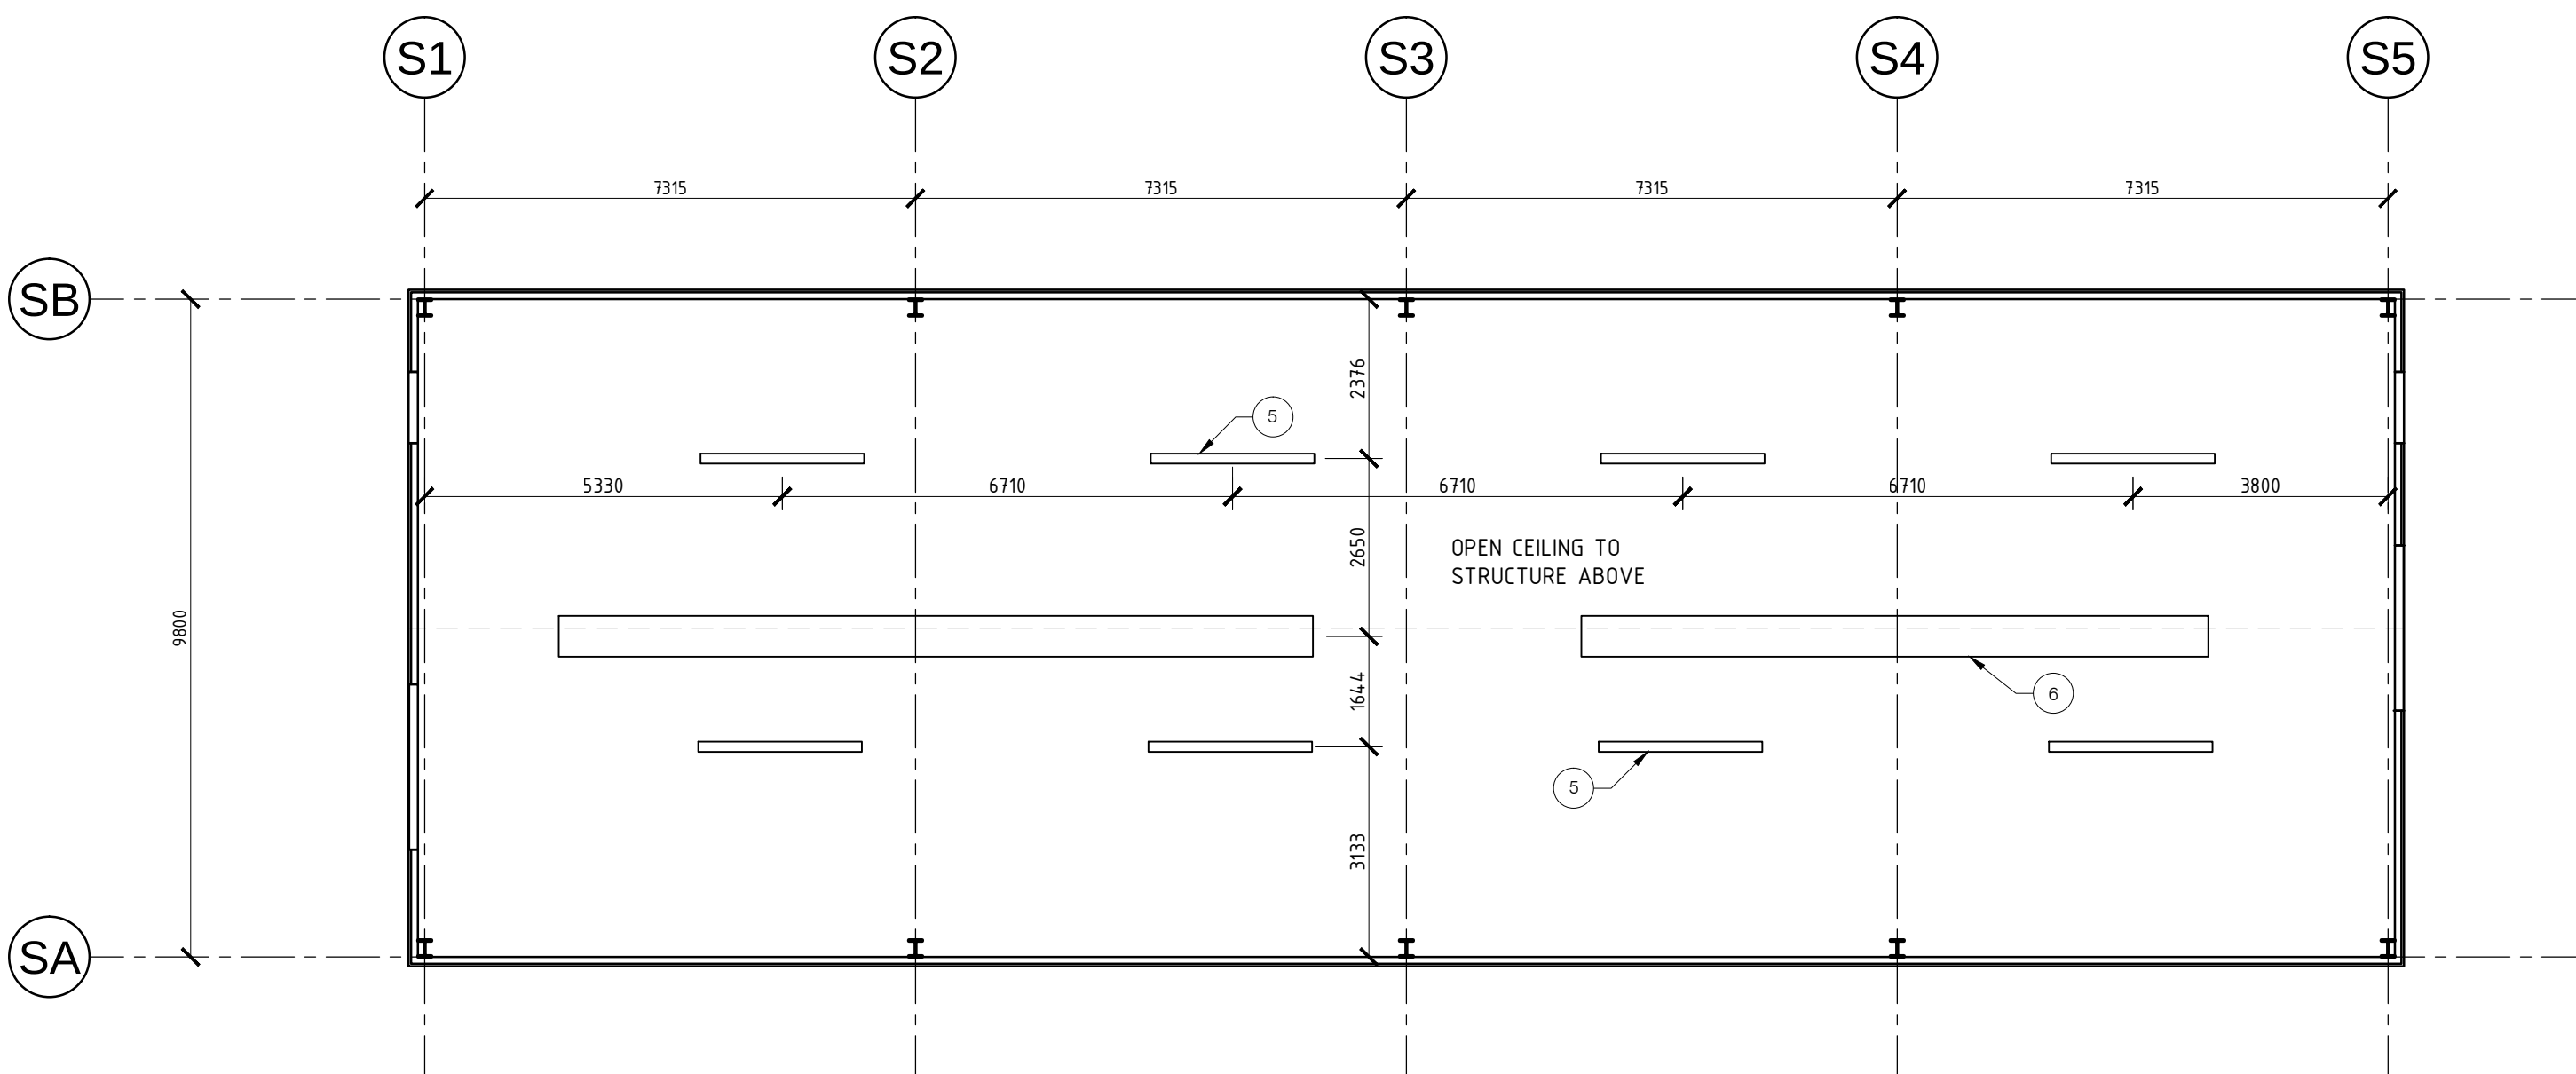


2 NEW STORAGE BUILDING - GROUND FLOOR PLAN REFLECTED CEILING PLAN
SCALE 1:100

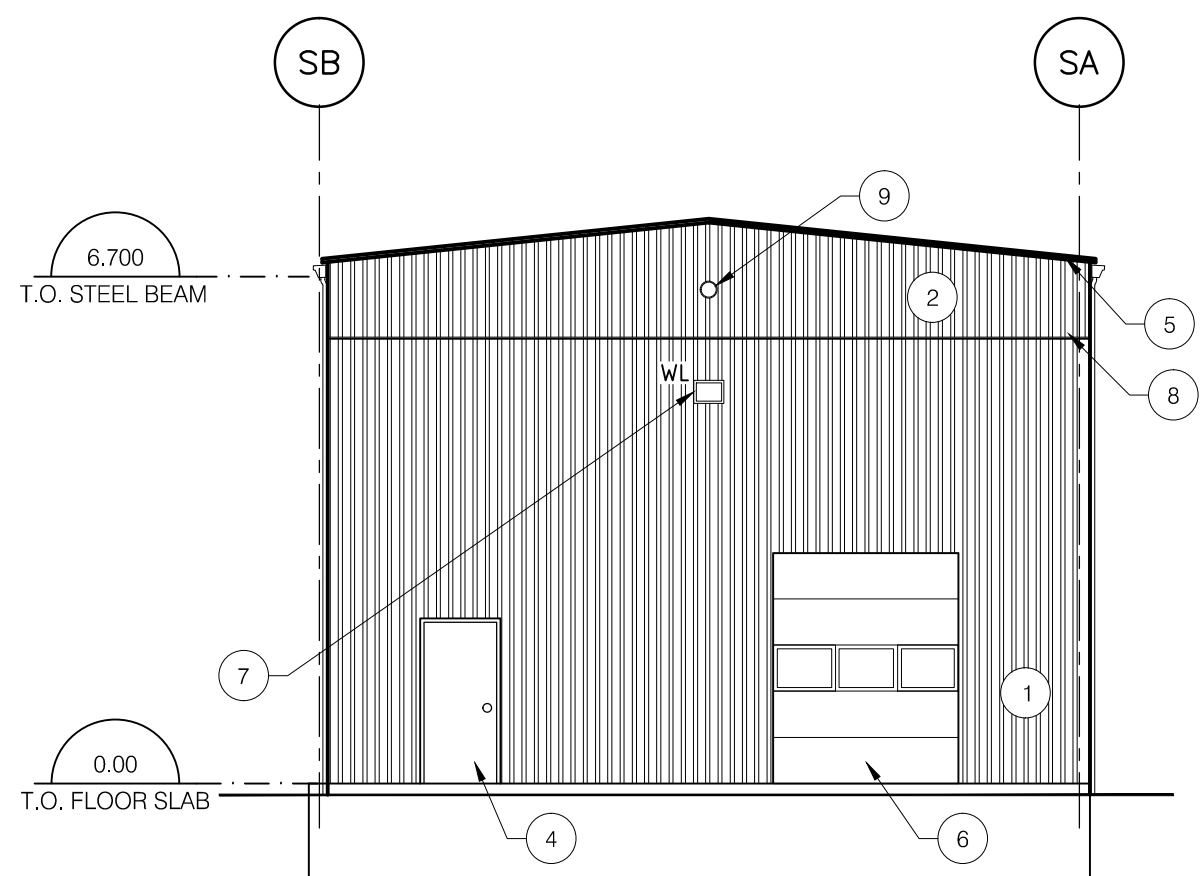


3 NEW STORAGE BUILDING - WEST ELEVATION
SCALE 1:100

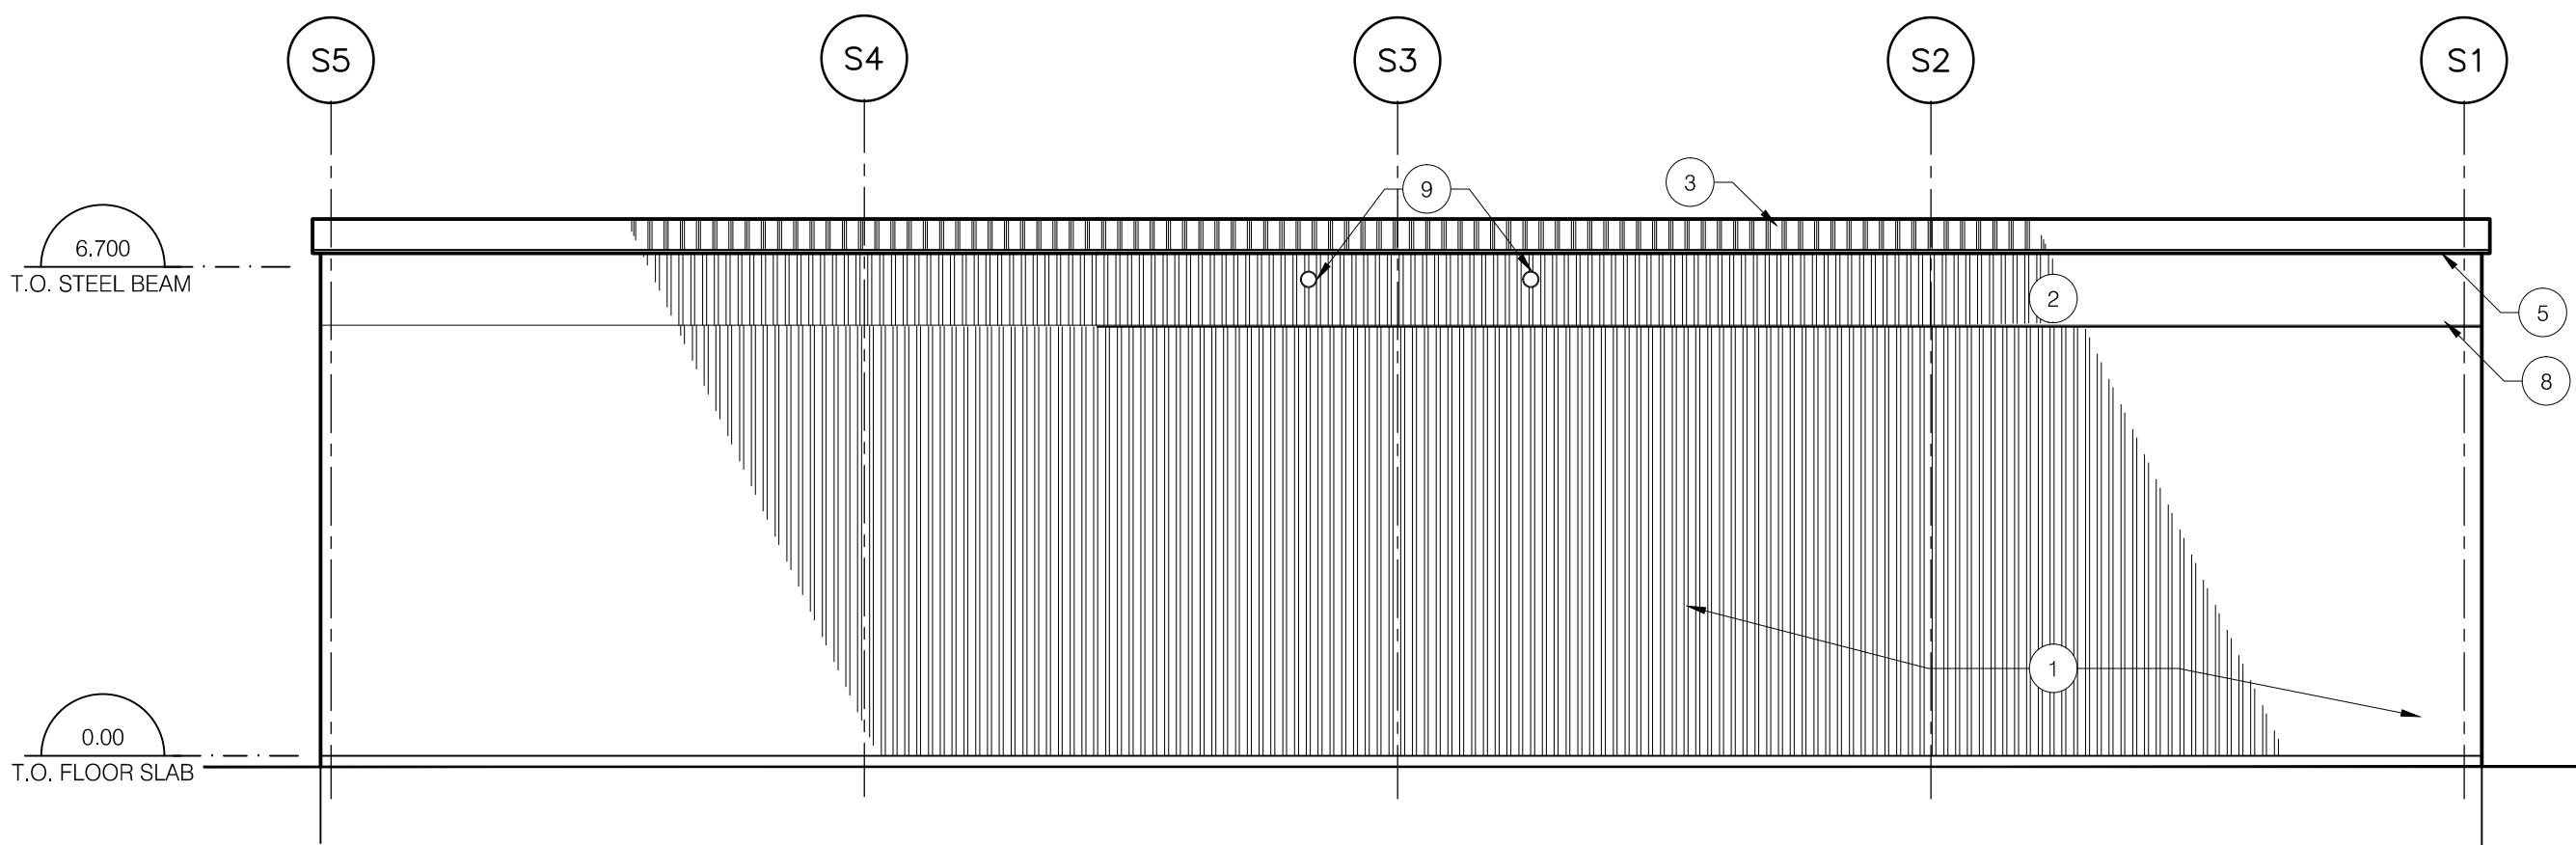


4 NEW STORAGE BUILDING - SOUTH ELEVATION
SCALE 1:100

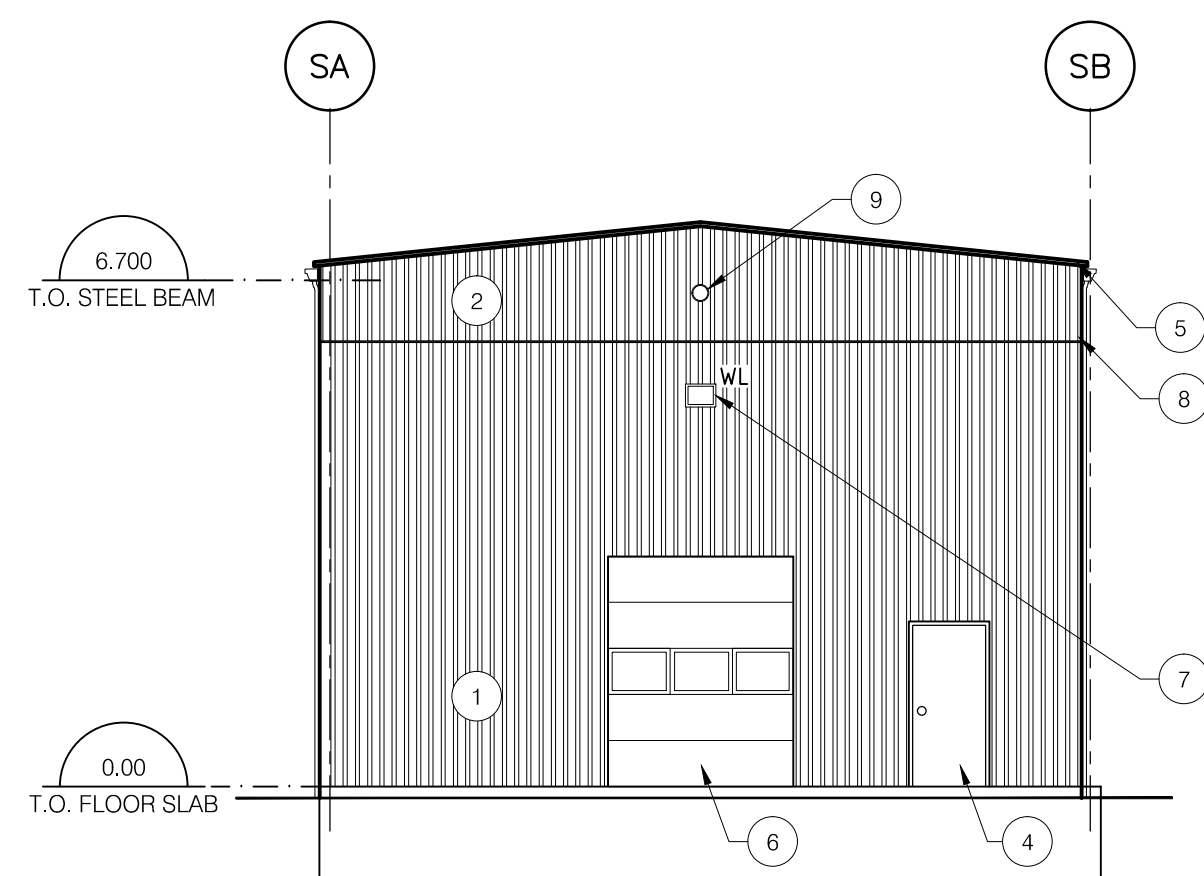

5 NEW STORAGE BUILDING - EAST ELEVATION
SCALE 1:100

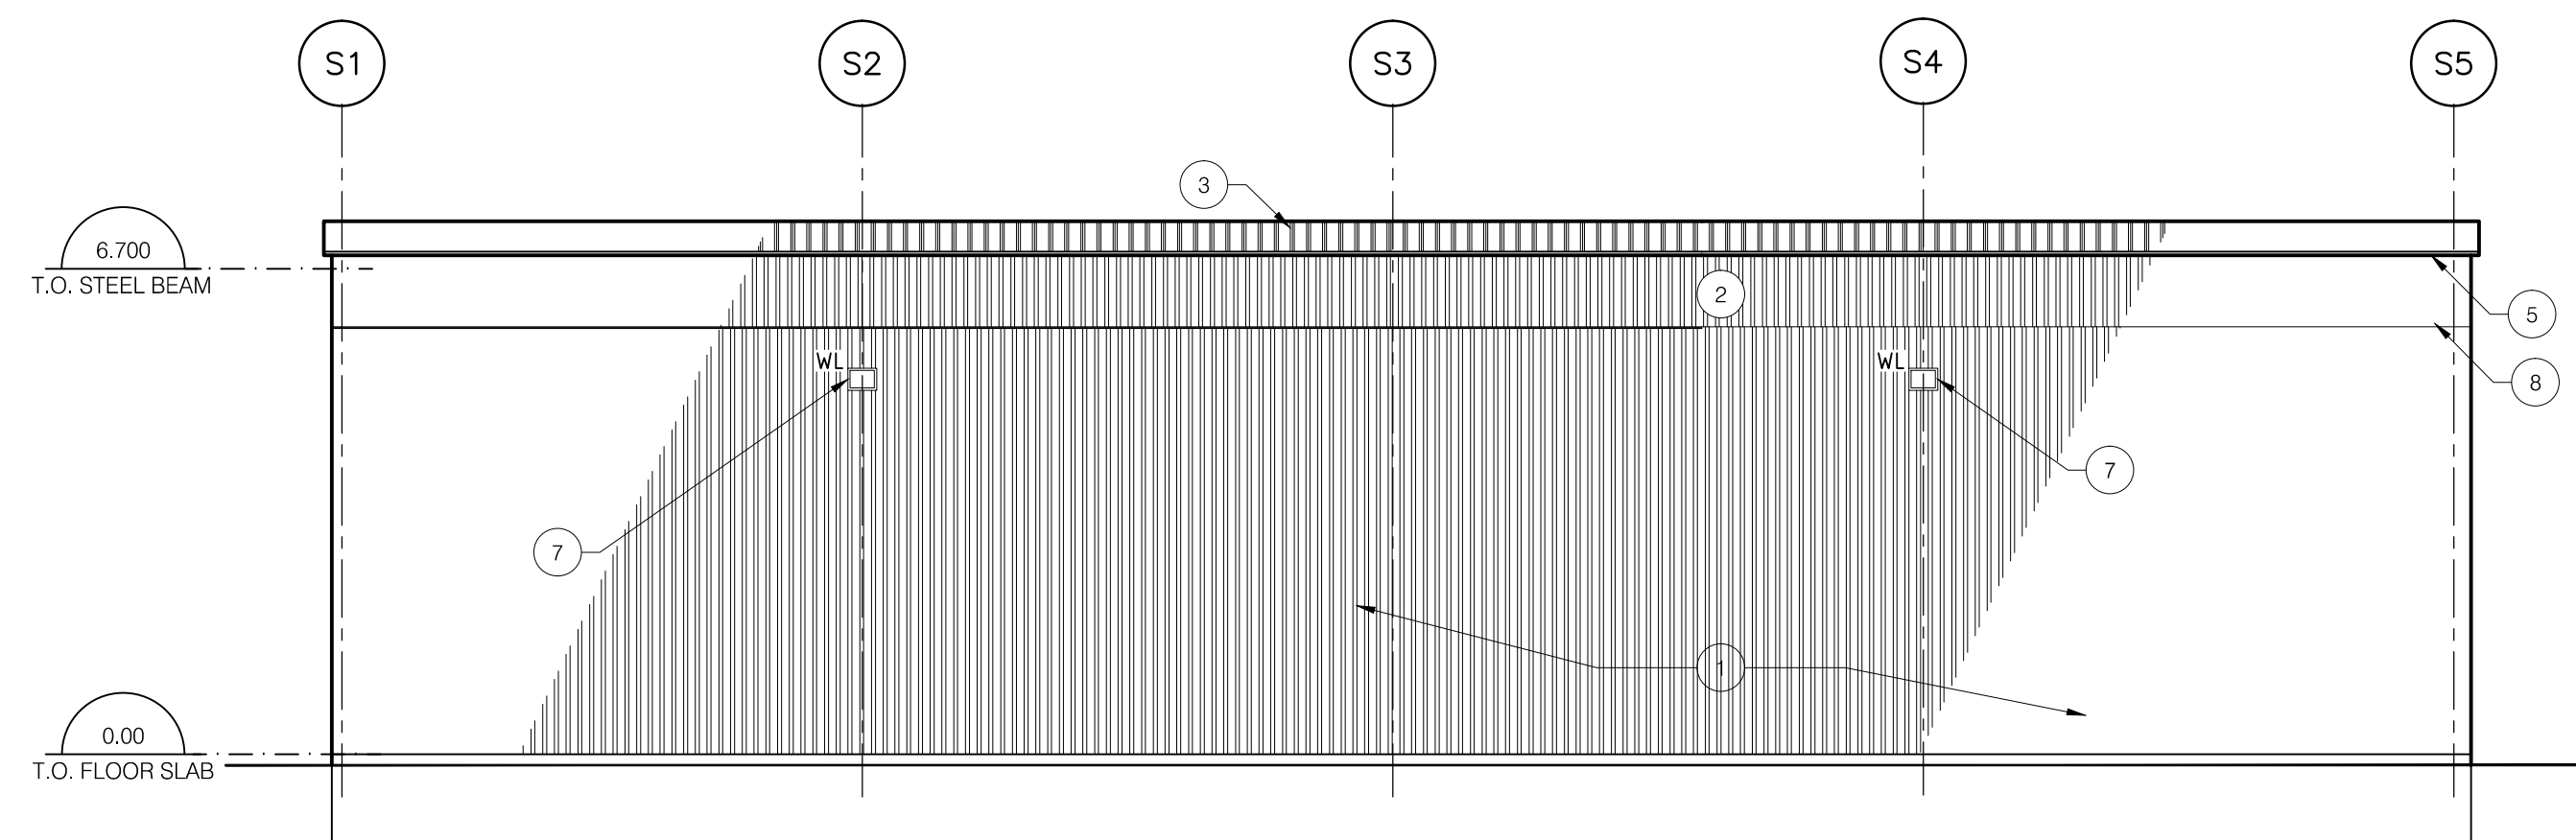

6 NEW STORAGE BUILDING - NORTH ELEVATION
SCALE 1:100

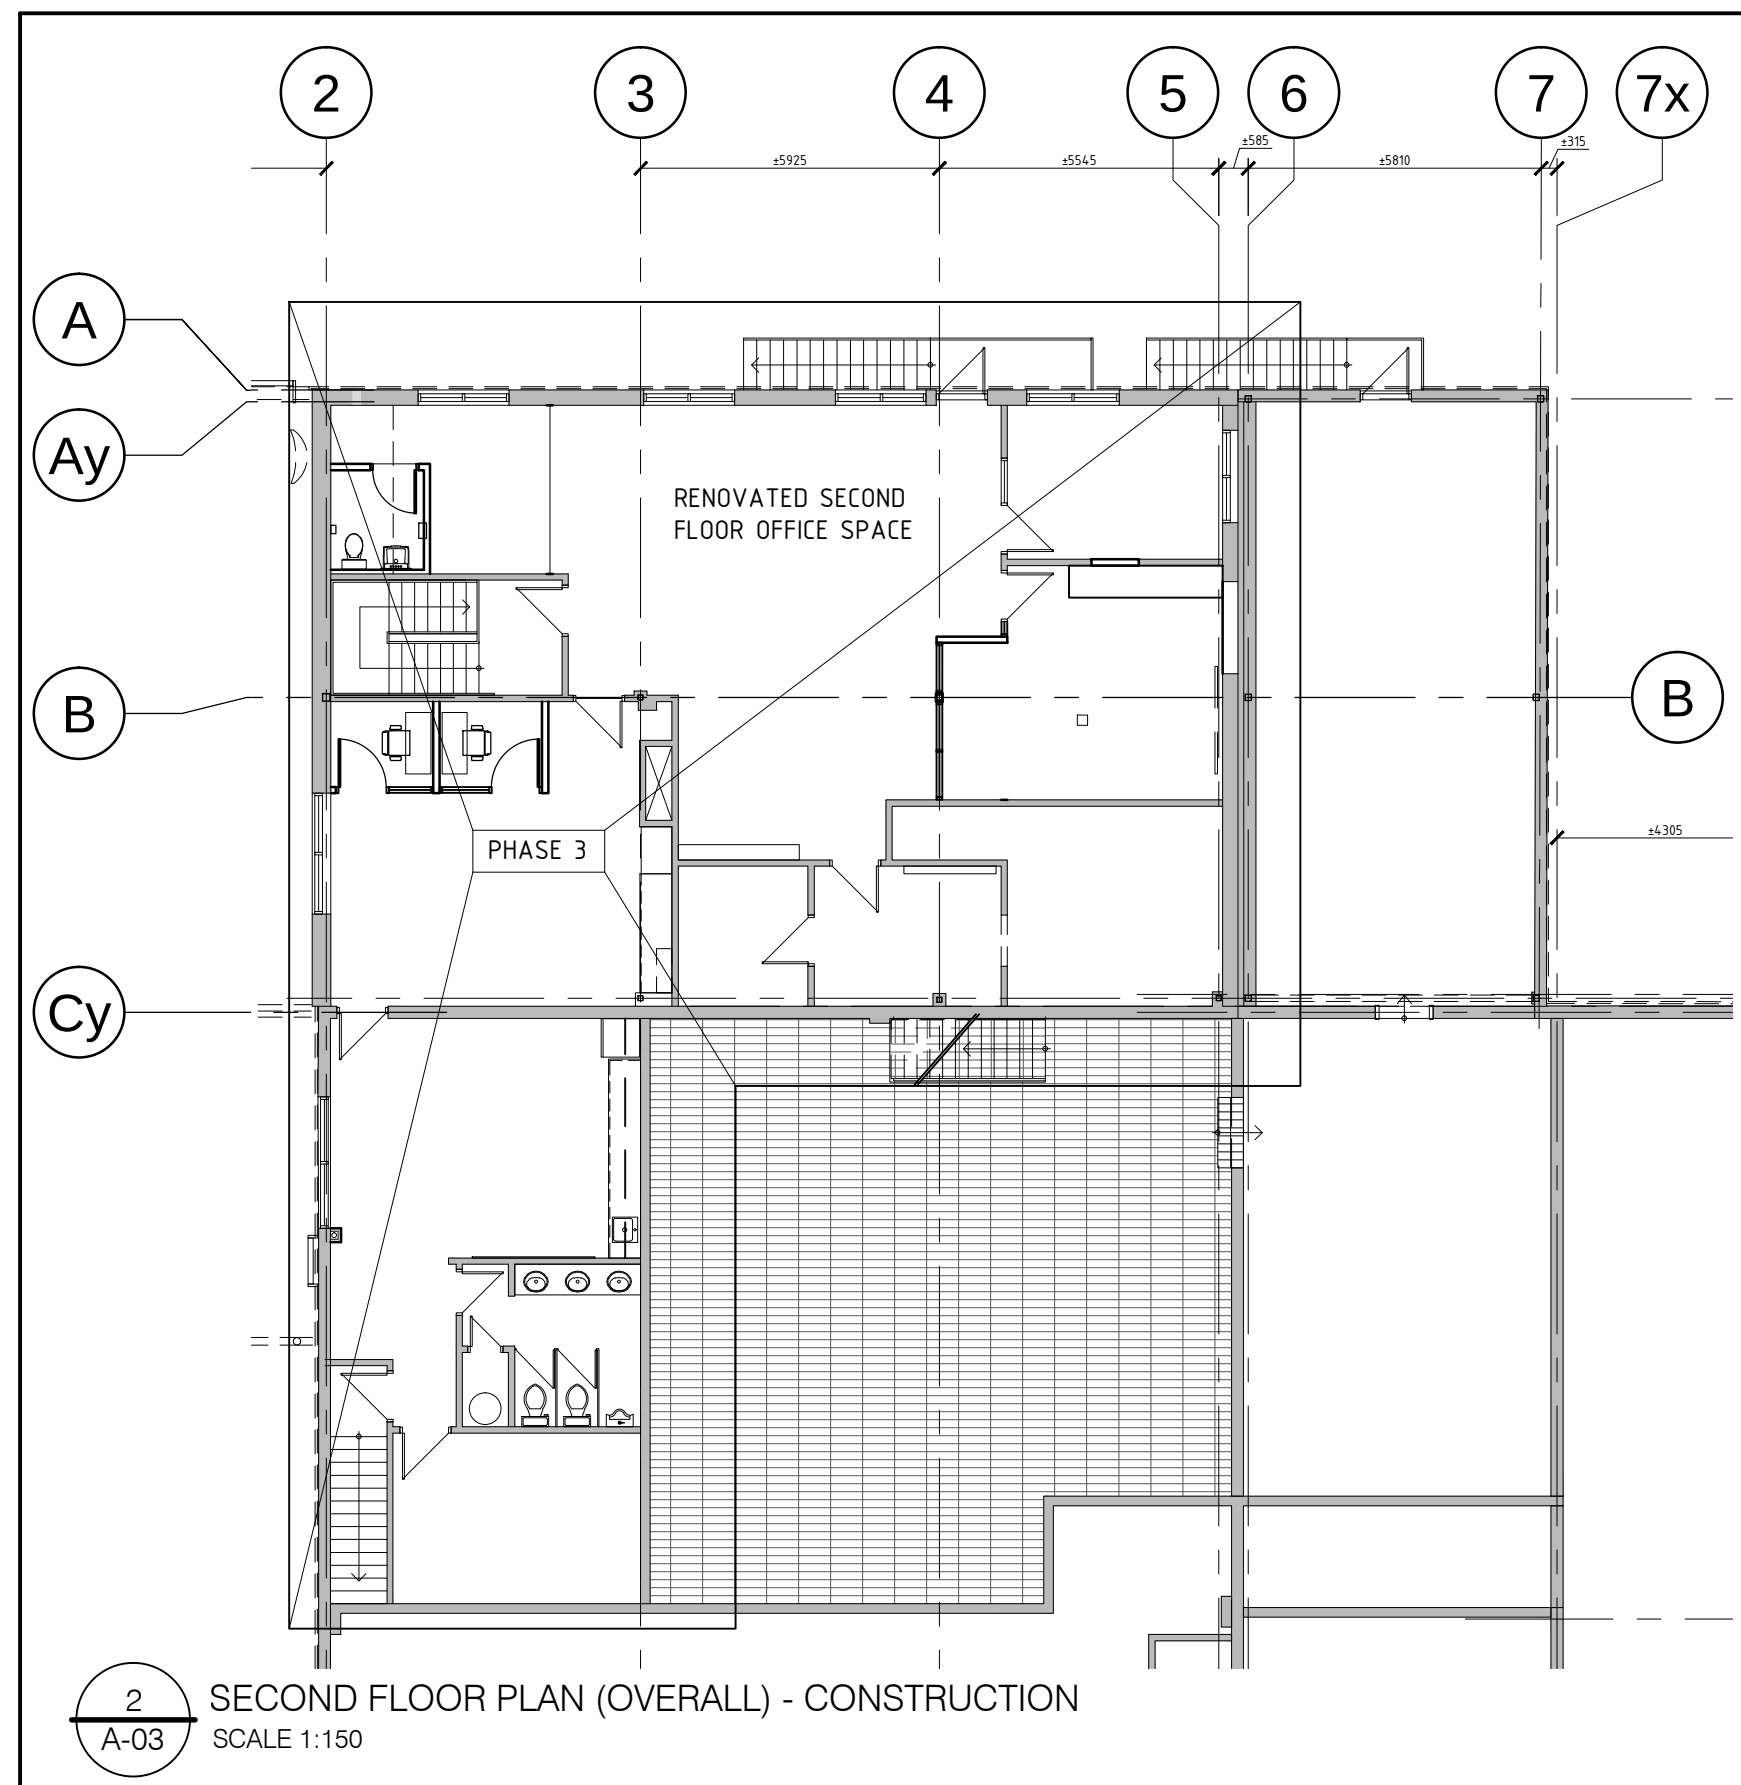

2 SECOND FLOOR PLAN (OVERALL) - CONSTRUCTION
SCALE 1:150

PHASING NOTES:

PHASE 1 (START: 15 APRIL 2019)

1. CONSTRUCT SITE HOARDING
2. COMMENCE DEMOLITION OF EXISTING 1 STOREY ADDITION (EXCLUDING SERVICE BAY)
3. DISCONNECT EXISTING RWL & ROOF DRAINS FROM 2ND FLOOR & TEMPORARILY PIPE TO DITCH
4. COMMENCE SITE WORK
5. TEMPORARILY RECONNECT EXISTING SANITARY SERVICE WITHIN ADDITION EXCAVATION TO ALLOW CONTINUED USE BY OCCUPANTS
6. CONSTRUCT ADDITION & STORAGE BUILDING

PHASE 2 (START: 15 JULY 2019)

1. START TOOL ROOM RENOVATION
2. START GROUND FLOOR RENOVATIONS INCLUDING SHIPPING/RECEIVING, CUSTOMER WAITING RENOVATION
3. CONTINUE WITH ADDITION & TIE INS TO EXISTING
4. OBTAIN PARTIAL OCCUPANCY PERMIT FOR 1 STOREY ADDITION, STORAGE BUILDING & GROUND FLOOR RENOVATION BY 1 SEPTEMBER 2019

PHASE 3 (START: 3 SEPTEMBER 2019)


1. START 2ND FLOOR OFFICE RENOVATIONS
2. COMPLETE SITE WORK FOR STORAGE BUILDING & ADDITION
3. OBTAIN 2ND PARTIAL OCCUPANCY PERMIT FOR ADDITION BY 1 OCTOBER 2019
4. START & COMPLETE SERVICE BAY ADDITION
5. COMPLETE SITE WORK
6. OBTAIN FINAL OCCUPANCY PERMIT BY 15 NOVEMBER 2019

GENERAL DEMOLITION NOTES:


1. PAINT ALL EXISTING AREAS OF REMOVALS/ REPAIRS TO MATCH EXISTING COLOURS/ SHEET/ WALL TEXTURES.
2. REMOVE ALL EXISTING FURNITURE FROM ALL AREAS OF WORK
3. PATCH & REPAIR ALL SURFACES DAMAGED BY REMOVALS TO MAKE GOOD & MATCH EXISTING

FIRE RATING LEGEND:

- 1 HOUR FIRE SEPARATION
- 2 HOUR FIRE SEPARATION

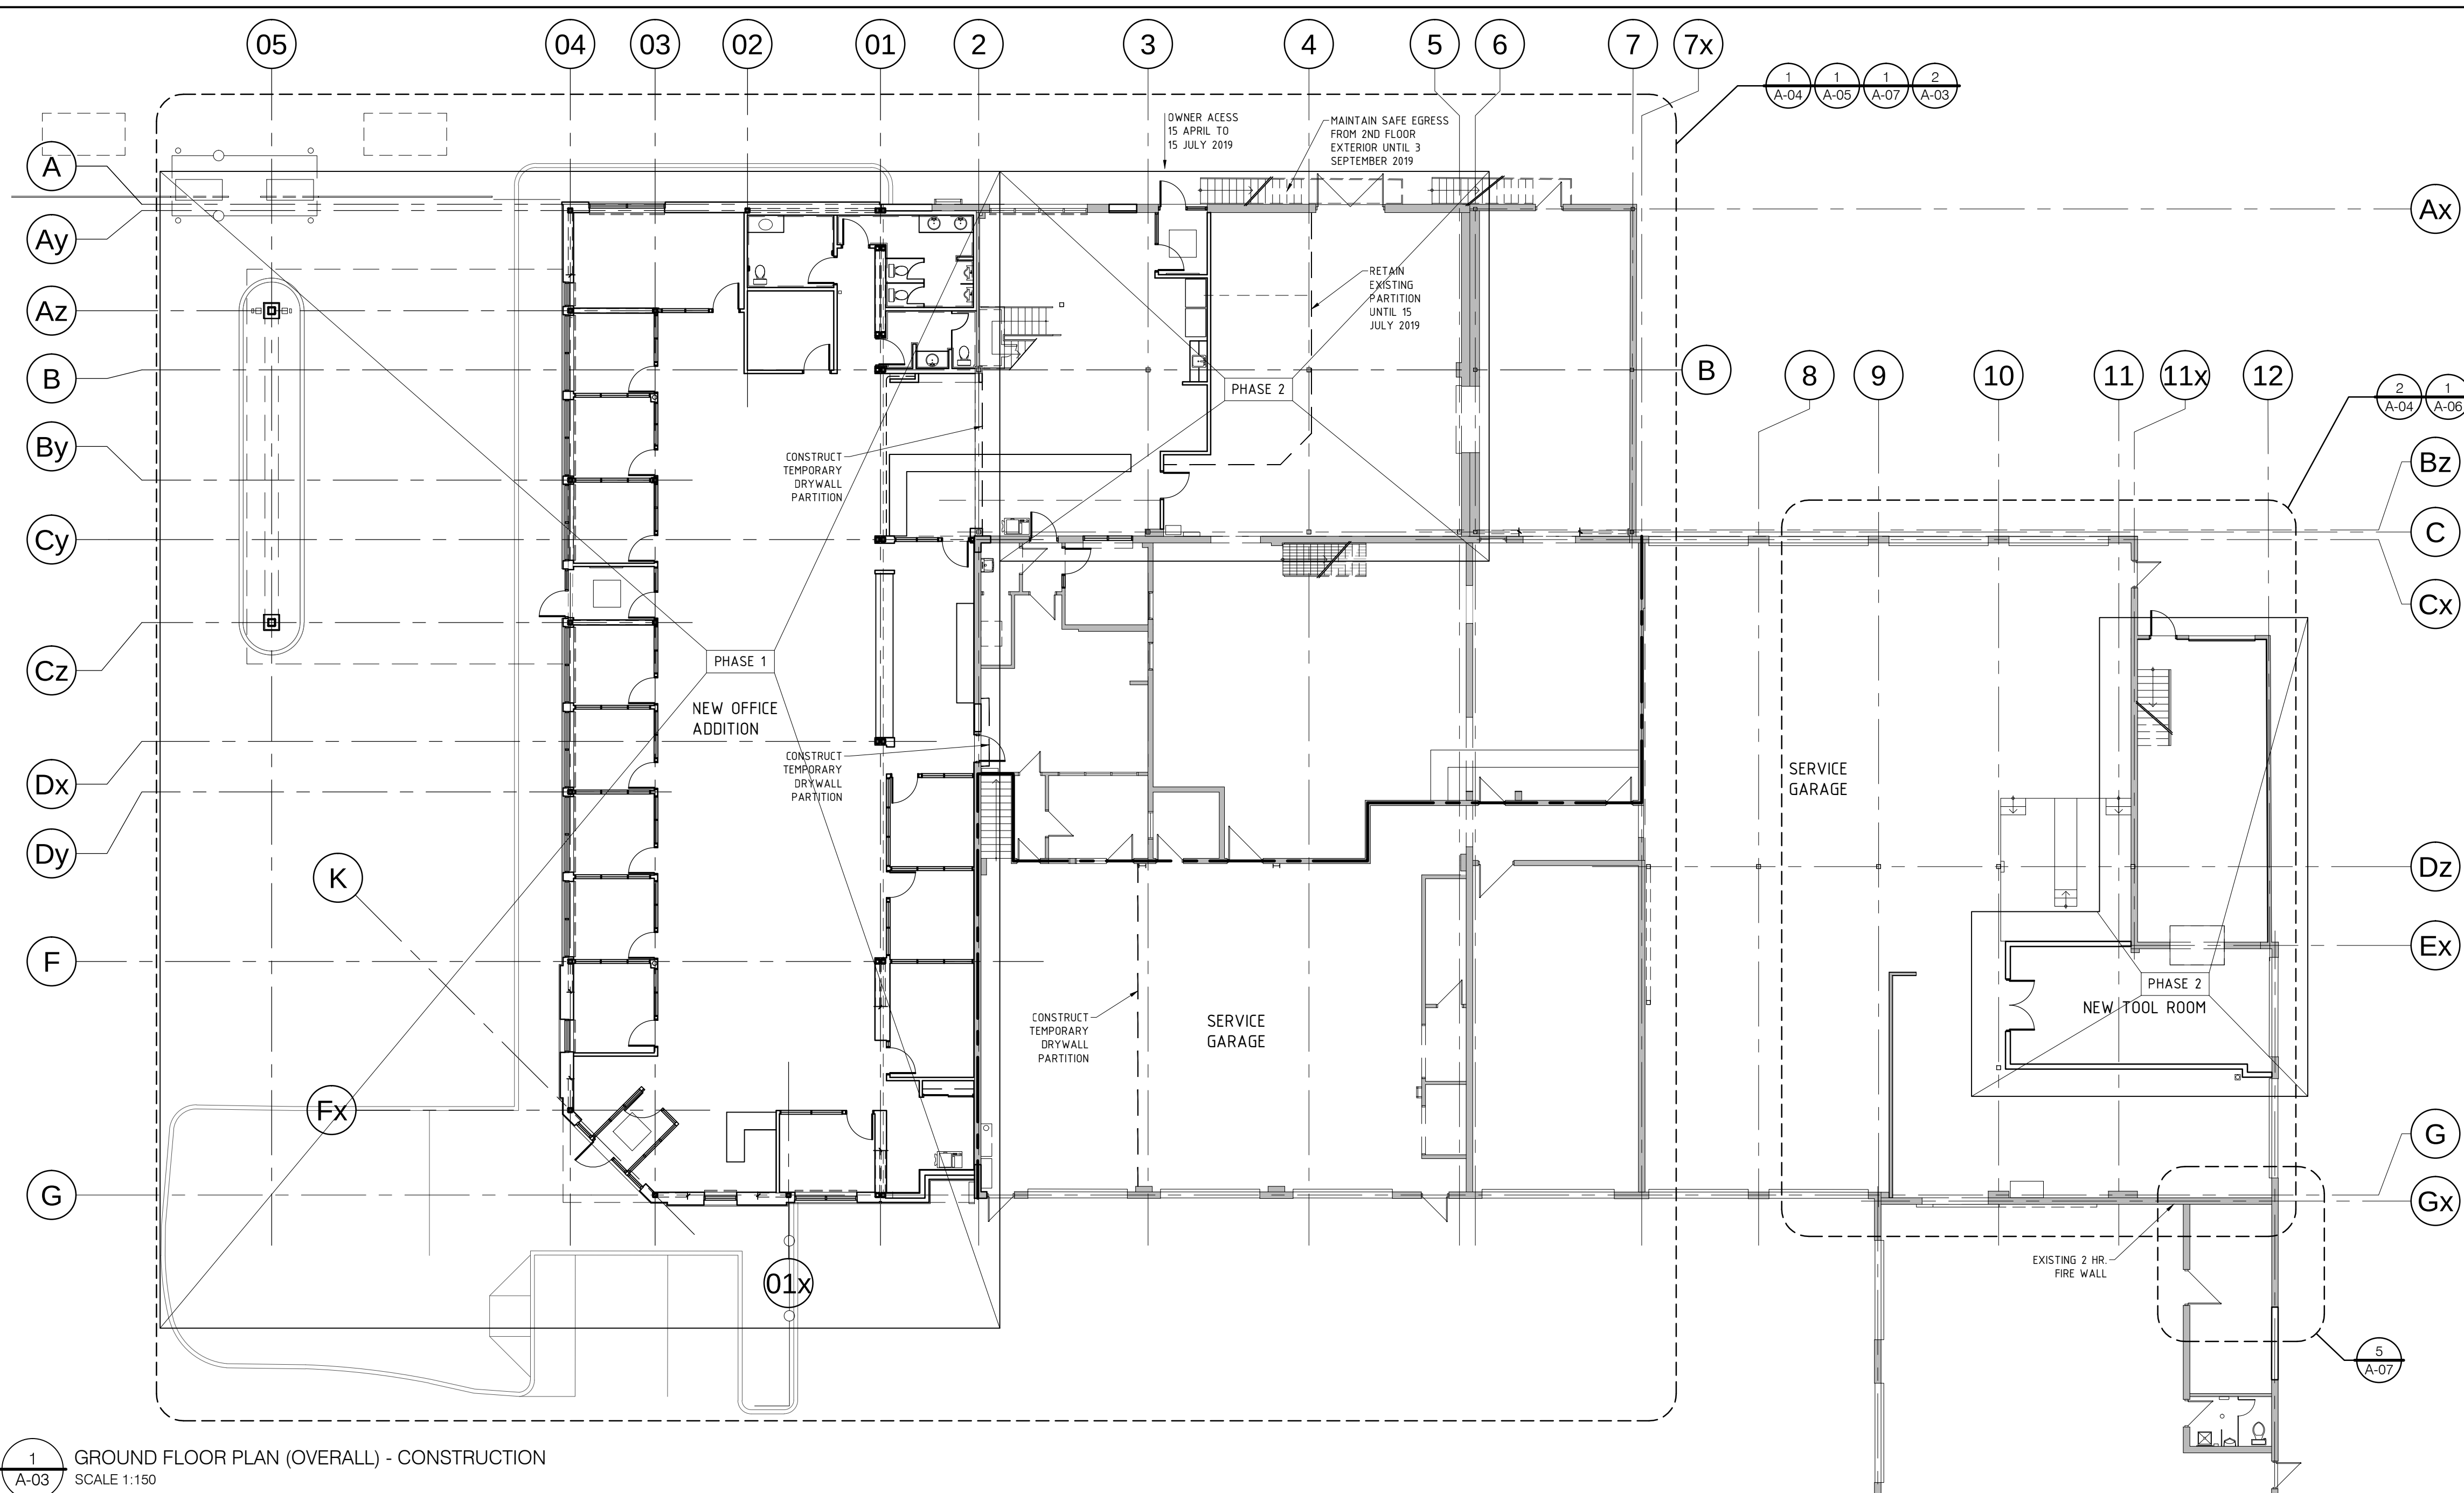

1 GROUND FLOOR PLAN (OVERALL) - CONSTRUCTION
SCALE 1:150

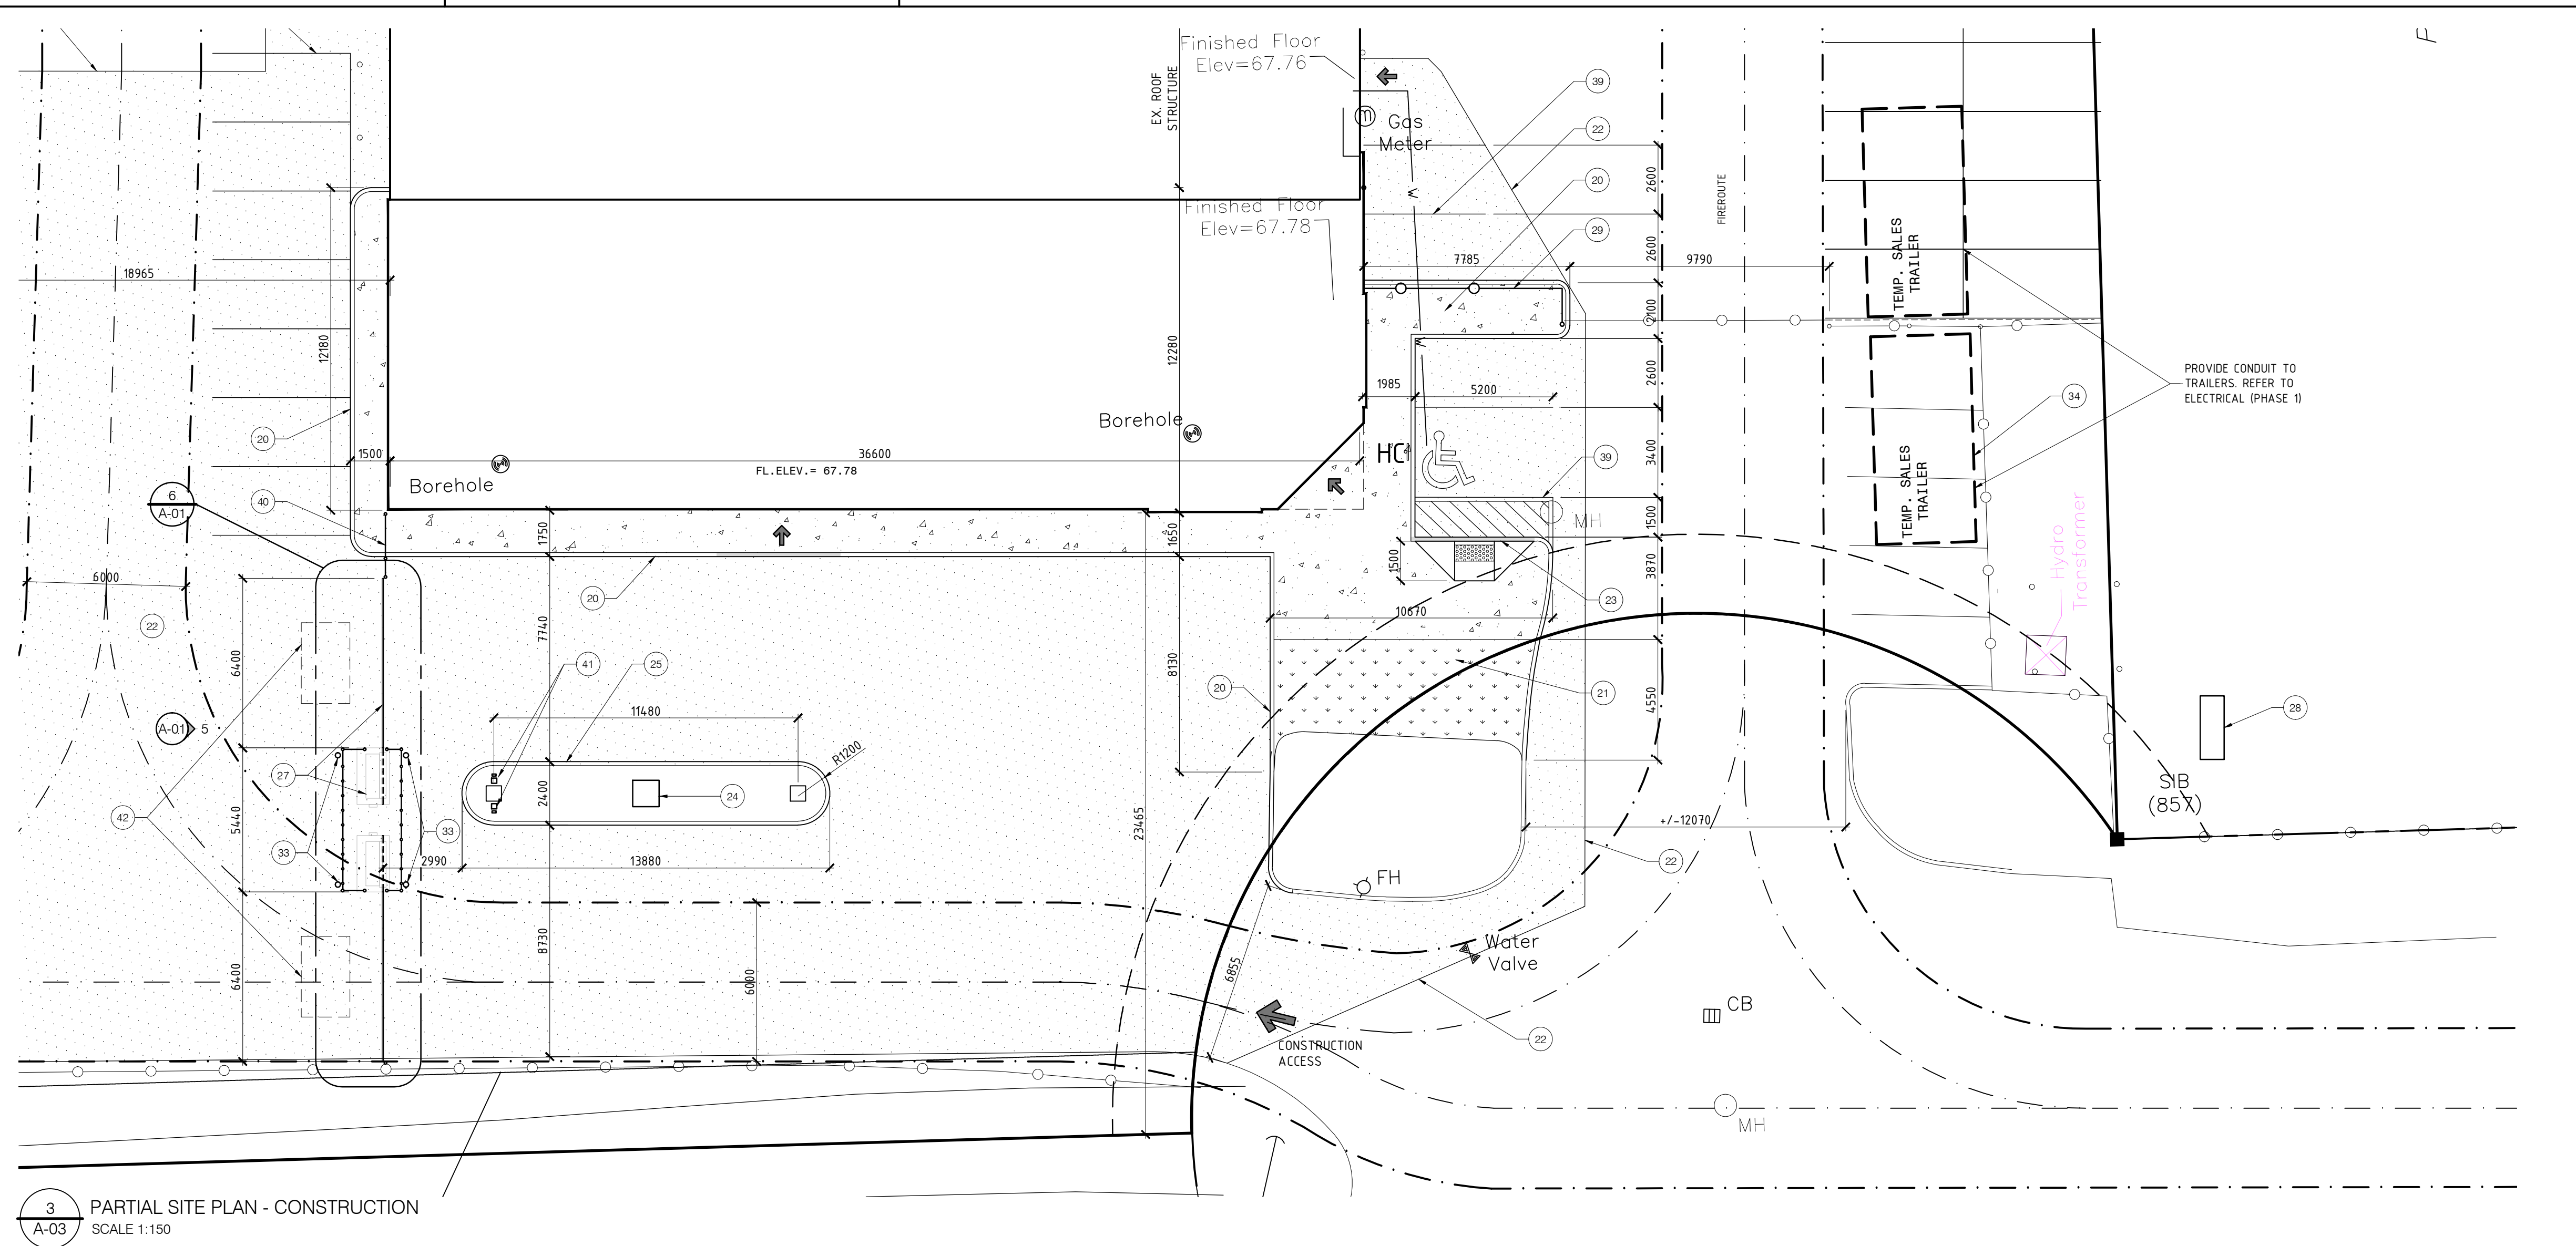


3 PARTIAL SITE PLAN - CONSTRUCTION
SCALE 1:150



SITE PLAN NOTES:

1. REMOVE EXISTING CONCRETE CURB AND WALK WAY.
2. REMOVE EXISTING ASPHALT PAVING.
3. REMOVE EXISTING SOD.
4. REMOVE EXISTING STEEL BOLLARD POST C/W CHAIN.
5. EXISTING SECTION OF FENCE TO REMAIN. PROVIDE NEW GALV. GATE POST ON 100x18M HT SET IN 350 DIA. CONCRETE SONOTUBE PIER.
6. REMOVE EXISTING SECTION OF FENCE.
7. REMOVE EXISTING SWINGING GATE.
8. EXISTING METAL COURIER TO BE REMOVED AND RELOCATE
10. DEMOLISH EXISTING ONE STOREY BUILDING INCLUDING FOUNDATIONS, FOOTINGS AND FLOOR SLAB.
11. EXISTING TREE TO REMAIN.
12. EXISTING SOD TO REMAIN. PROTECT DURING REMOVALS.
13. EXISTING CURB TO REMAIN. PROTECT DURING REMOVALS.
14. REMOVE EXISTING SURGENOR SIGNAGE.
15. EXISTING VOLVO SIGNAGE TOWER TO REMAIN.
16. EXISTING MACK SIGNAGE TOWER TO BE RELOCATED TO NEW LOCATION.
17. EXTERIOR WALL INFILL COMPLETED BY OTHERS (N.I.C.)
18. REMOVE EXISTING TREE.
19. TEMPORARILY REMOVE EXISTING GAS METER. REINSTATE TO SUIT DEMOLITION
20. NEW CONCRETE CURB AND WALK WAY.
21. NEW SOD ON 125mm TOP SOIL TO TIE IN W/ EXISTING.
22. NEW HEAVY DUTY ASPHALT PAVING (SEE CIVIL) - TIE INTO EXISTING ASPHALT & MATCH DRAINAGE SLOPES
23. NEW TRANSFER AISLE W/ ACCESSIBILITY DEPRESSED CURB & SIGNAGE ON BUILDING FACADE. SEE 3, 4/A-01
24. RELOCATE EXISTING METAL COURIER CONTAINER.
25. NEW CONCRETE ISLAND W/ CURB.
26. REMOVE EXISTING ASPHALT AND RE-GRADE W/ HEAVY DUTY ASPHALT FOR DRAINAGE SLOPE TOWARDS DITCH. REFER TO CIVIL.
27. NEW 2.4M HIGH x 6.4M WIDE VERTICAL LIFT GATE C/W OPERATOR ON CONCRETE PAD. SEE 5, 6, 7/A-01 (SEE ELECTRICAL)
28. RELOCATE EXISTING "MACK" SIGNAGE TOWER ON NEW CONCRETE FOUNDATION (BY OTHERS). REINSTATE W/ 150mm GRANULAR A AT EXISTING GRADE.
29. NEW 1.5M HT DECORATIVE IRON FENCING.
30. NEW CURVED CONCRETE CURB TO TIE IN W/ EXISTING.
31. REMOVE EXISTING BOLLARDS.
32. EXISTING ELECTRICAL TRANSFORMER BOX TO REMAIN.
33. NEW BOLLARD. SEE DETAIL 2/A-01
34. SALES TRAILER PROVIDED BY OWNER.
35. EXISTING SHIPPING CONTAINER AND SUPPORTING STRUCTURE BELOW TO BE REMOVED BY OWNER. REMOVE EXISTING FLASHING FASTENED TO EXTERIOR WALL ABOVE SHIPPING CONTAINER. PATCH & REPAIR EXTERIOR WALL SURFACES AFFECTED BY REMOVALS.
36. PROVIDE NEW 150mm CONCRETE SLAB ON 200mm GRANULAR A ON 300mm GRANULAR B FOR USED OIL TANK (RELOCATED BY OTHERS). APPROX. SLAB SIZE: 15M x 3.0M. REINSTATE ASPHALT AROUND PERIMETER OF NEW SLAB.
37. EXISTING USED OIL TANK, PIPING & CAGES REMOVED BY OWNER. REMOVE EXISTING CONCRETE PAD.

3	ISSUED FOR TENDER	JAN 17 2019
2	ISSUED FOR PERMIT	DEC 4 2018
1	ISSUED FOR REVIEW	JULY 6 2018
NO.	ISSUE & REVISIONS	DATE

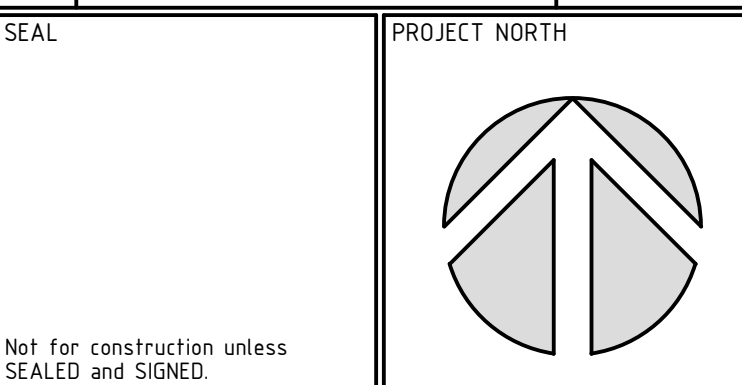

P & R
PYE & RICHARDS ARCHITECTS INC
884 MBATH STREET OTTAWA ONTARIO K1Z 6B8
TEL: 613 724-7700 FAX: 613 724-1289
EMAIL: info@pyerichards.com
WEBSITE: www.pyerichardsarchitects.com




PROJECT
SURGENOR TRUCK CENTRE EXPANSION
1571 LIVERPOOL COURT OTTAWA, ONTARIO

DRAWING
OVERALL GROUND FLOOR PLAN
OVERALL SECOND FLOOR PLAN
PARTIAL SITE PLAN

DO NOT SCALE. REFER ANY DIMENSIONAL ERROR AND/ OR POSSIBLE TRADE INTERFERENCE/ CONFLICT TO THE ARCHITECT FOR CLARIFICATION PRIOR TO COMMENCEMENT OF THE WORK. THE CONDITIONS OF THE CONTRACT APPLY.

PROJECT NO.	18-18	DRAWING NO.
SCALE -	AS NOTED	
DRAWN -		
CHECKED -		
PLOT DATE -	18 01 2019	PLOTTED FROM: DRACO

A-03

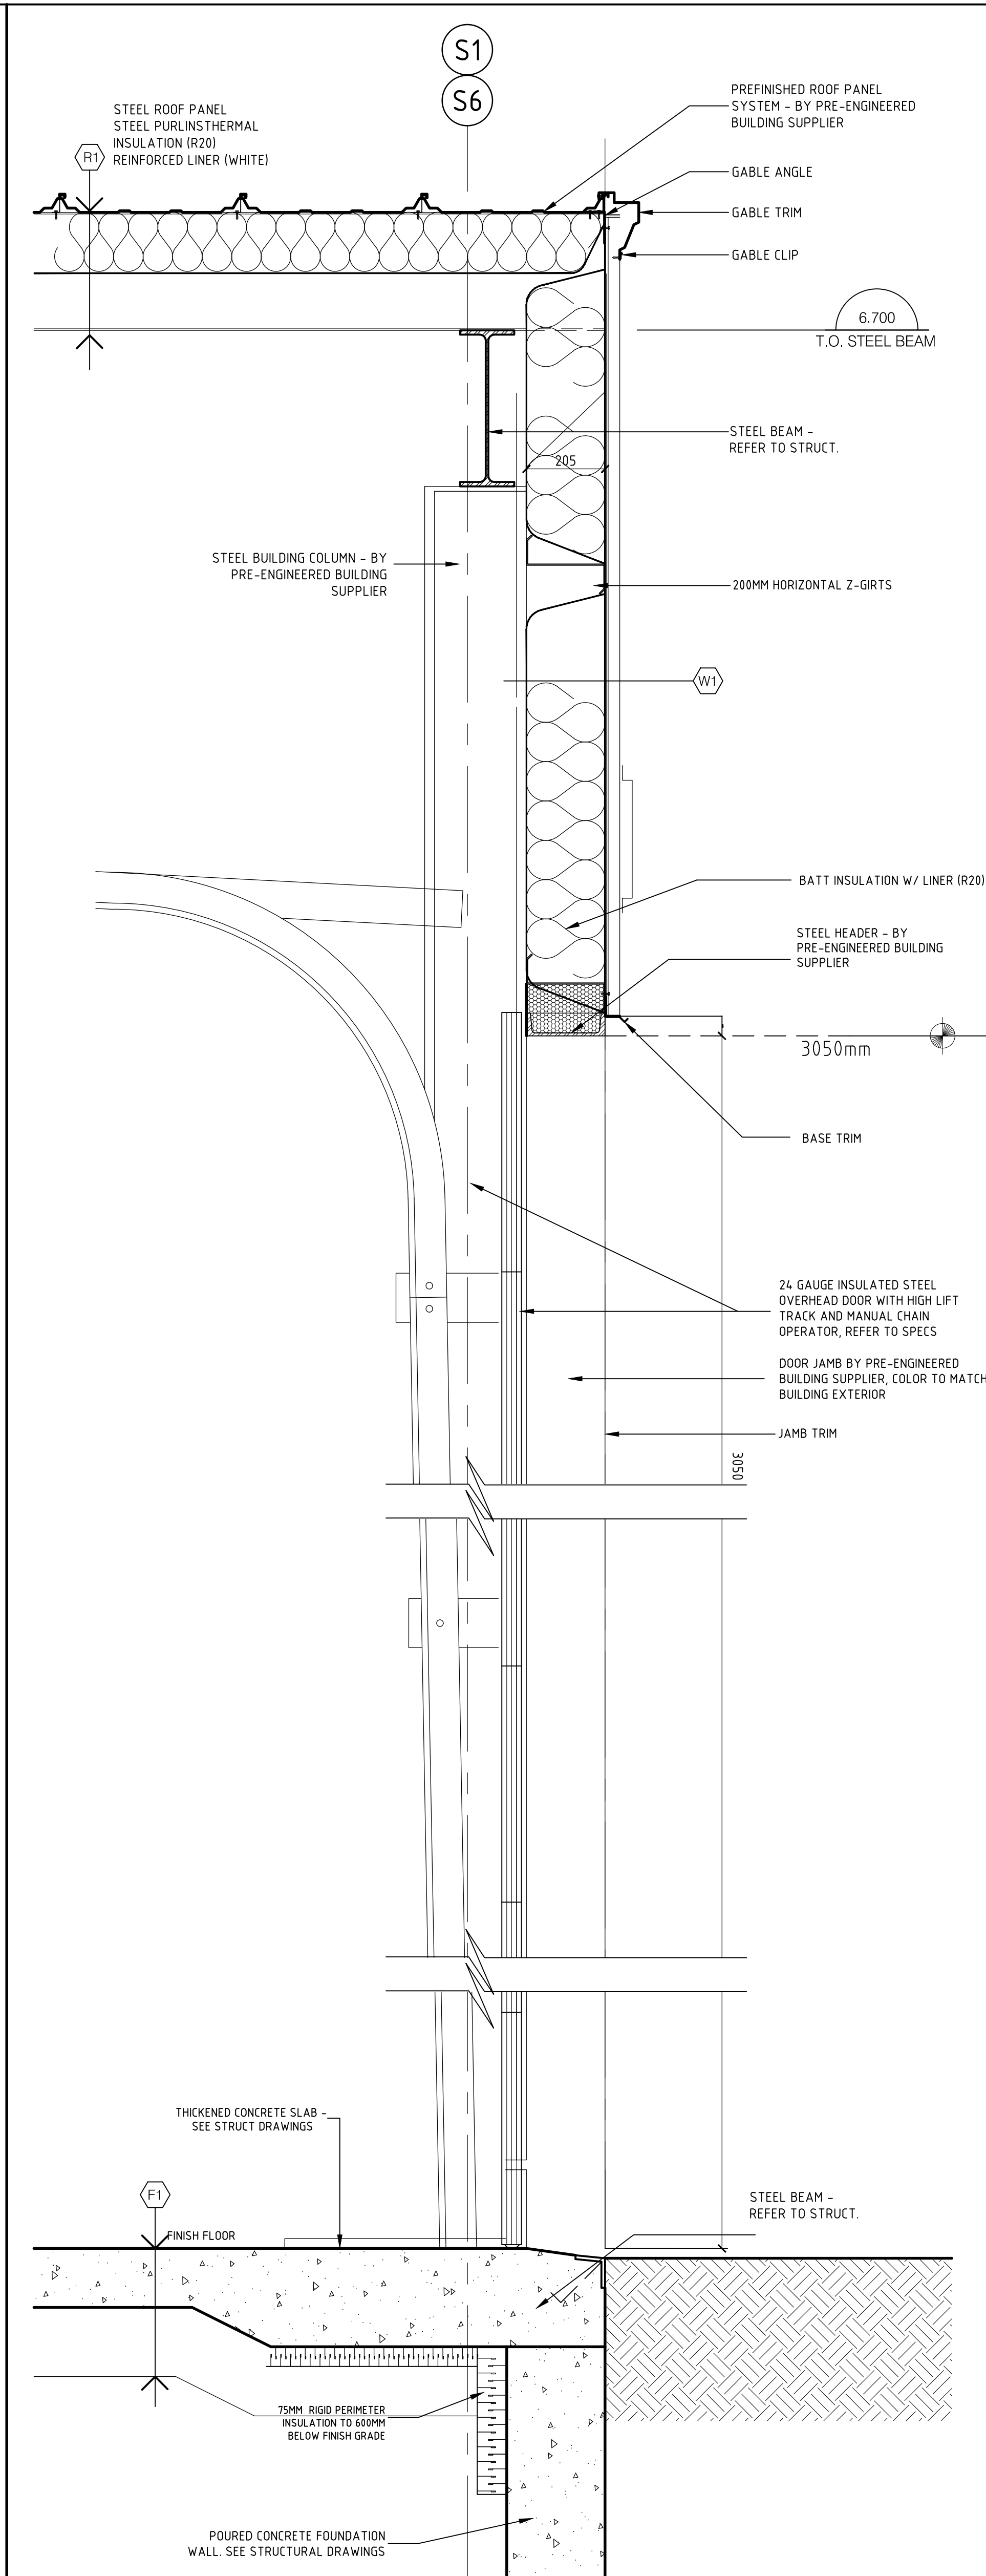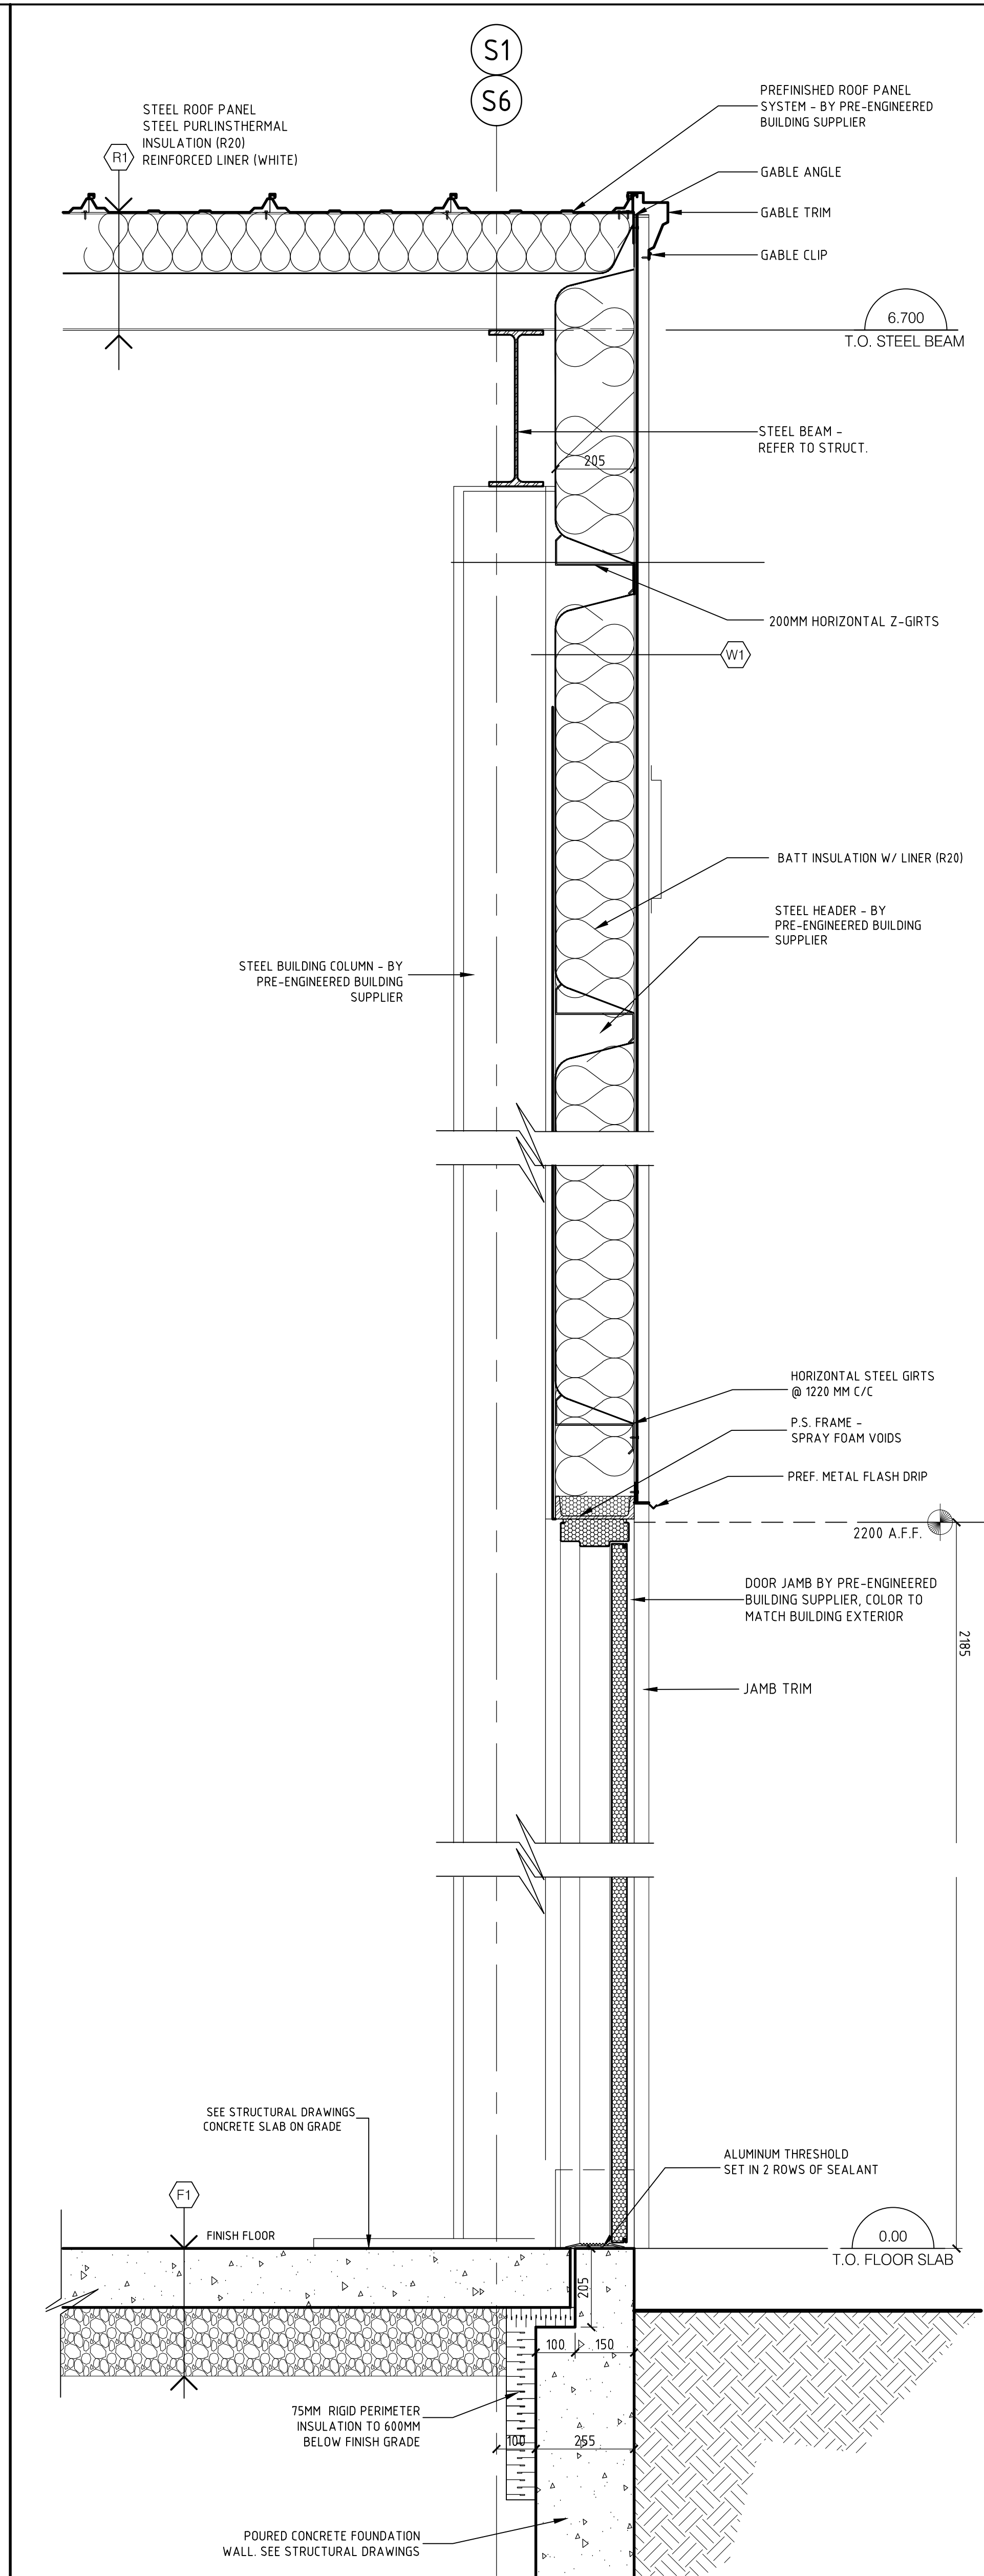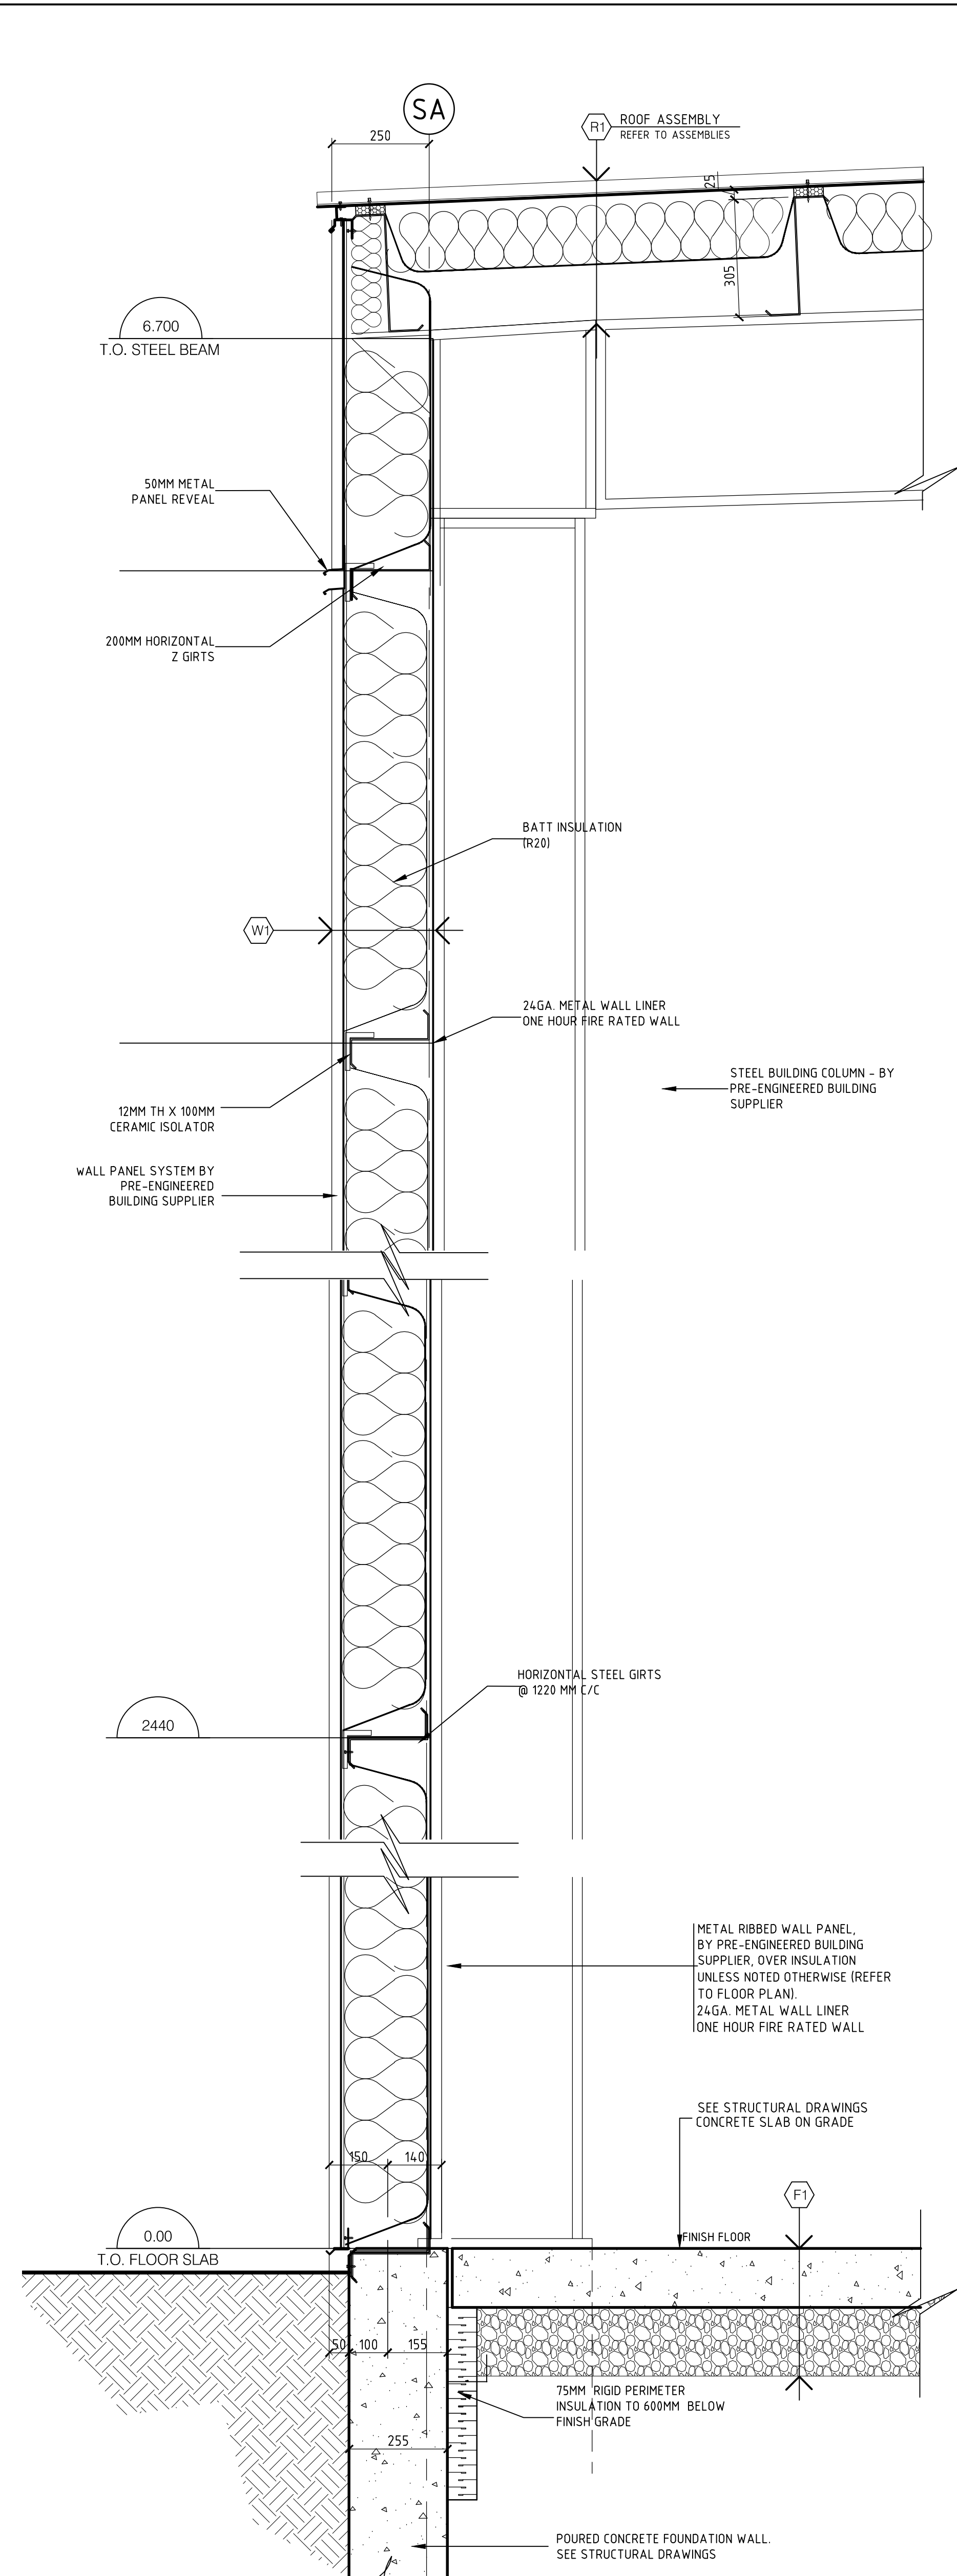

- GENERAL DEMOLITION NOTES:
1. PAINT ALL EXISTING AREAS OF REMOVALS/ REPAIRS TO MATCH EXISTING COLOURS/ SHEEN/ WALL TEXTURES.
 2. REMOVE ALL EXISTING FURNITURE FROM ALL AREAS OF WORK.
 3. PATCH & REPAIR ALL SURFACES DAMAGED BY REMOVALS TO MAKE GOOD & MATCH EXISTING.

3	ISSUED FOR TENDER	JAN 17 2019
2	ISSUED FOR PERMIT	DEC 4 2018
1	ISSUED FOR REVIEW	JULY 6 2018
NO.	ISSUE & REVISIONS	DATE

SEAL	PROJECT NORTH
Not for construction unless SEALED and SIGNED.	


P & R
PYE & RICHARDS ARCHITECTS INC
884 MEATH STREET OTTAWA ONTARIO K1Z 6B8
TEL: 613 724-7700 FAX: 613 724-1889
EMAIL: staff@pyearich.com
WEBSITE: www.pyearicharchitects.com

PROJECT
**SURGENOR TRUCK CENTRE
EXPANSION**
1571 LIVERPOOL COURT OTTAWA, ONTARIO


DRAWING
**NEW STORAGE BUILDING
WALL SECTIONS**

DO NOT SCALE. REFER ANY DIMENSIONAL ERROR AND/ OR POSSIBLE TRADE INTERFERENCE/ CONFLICT TO THE ARCHITECT FOR CLARIFICATION PRIOR TO COMMENCEMENT OF THE WORK. THE CONDITIONS OF THE CONTRACT APPLY.


PROJECT NO.	18-18	DRAWING NO.
SCALE -	AS NOTED	A-03S
DRAWN -	RJM	
CHECKED -	DM	
PLOT DATE -	18 01 2019	PLOTTED FROM: DRACO

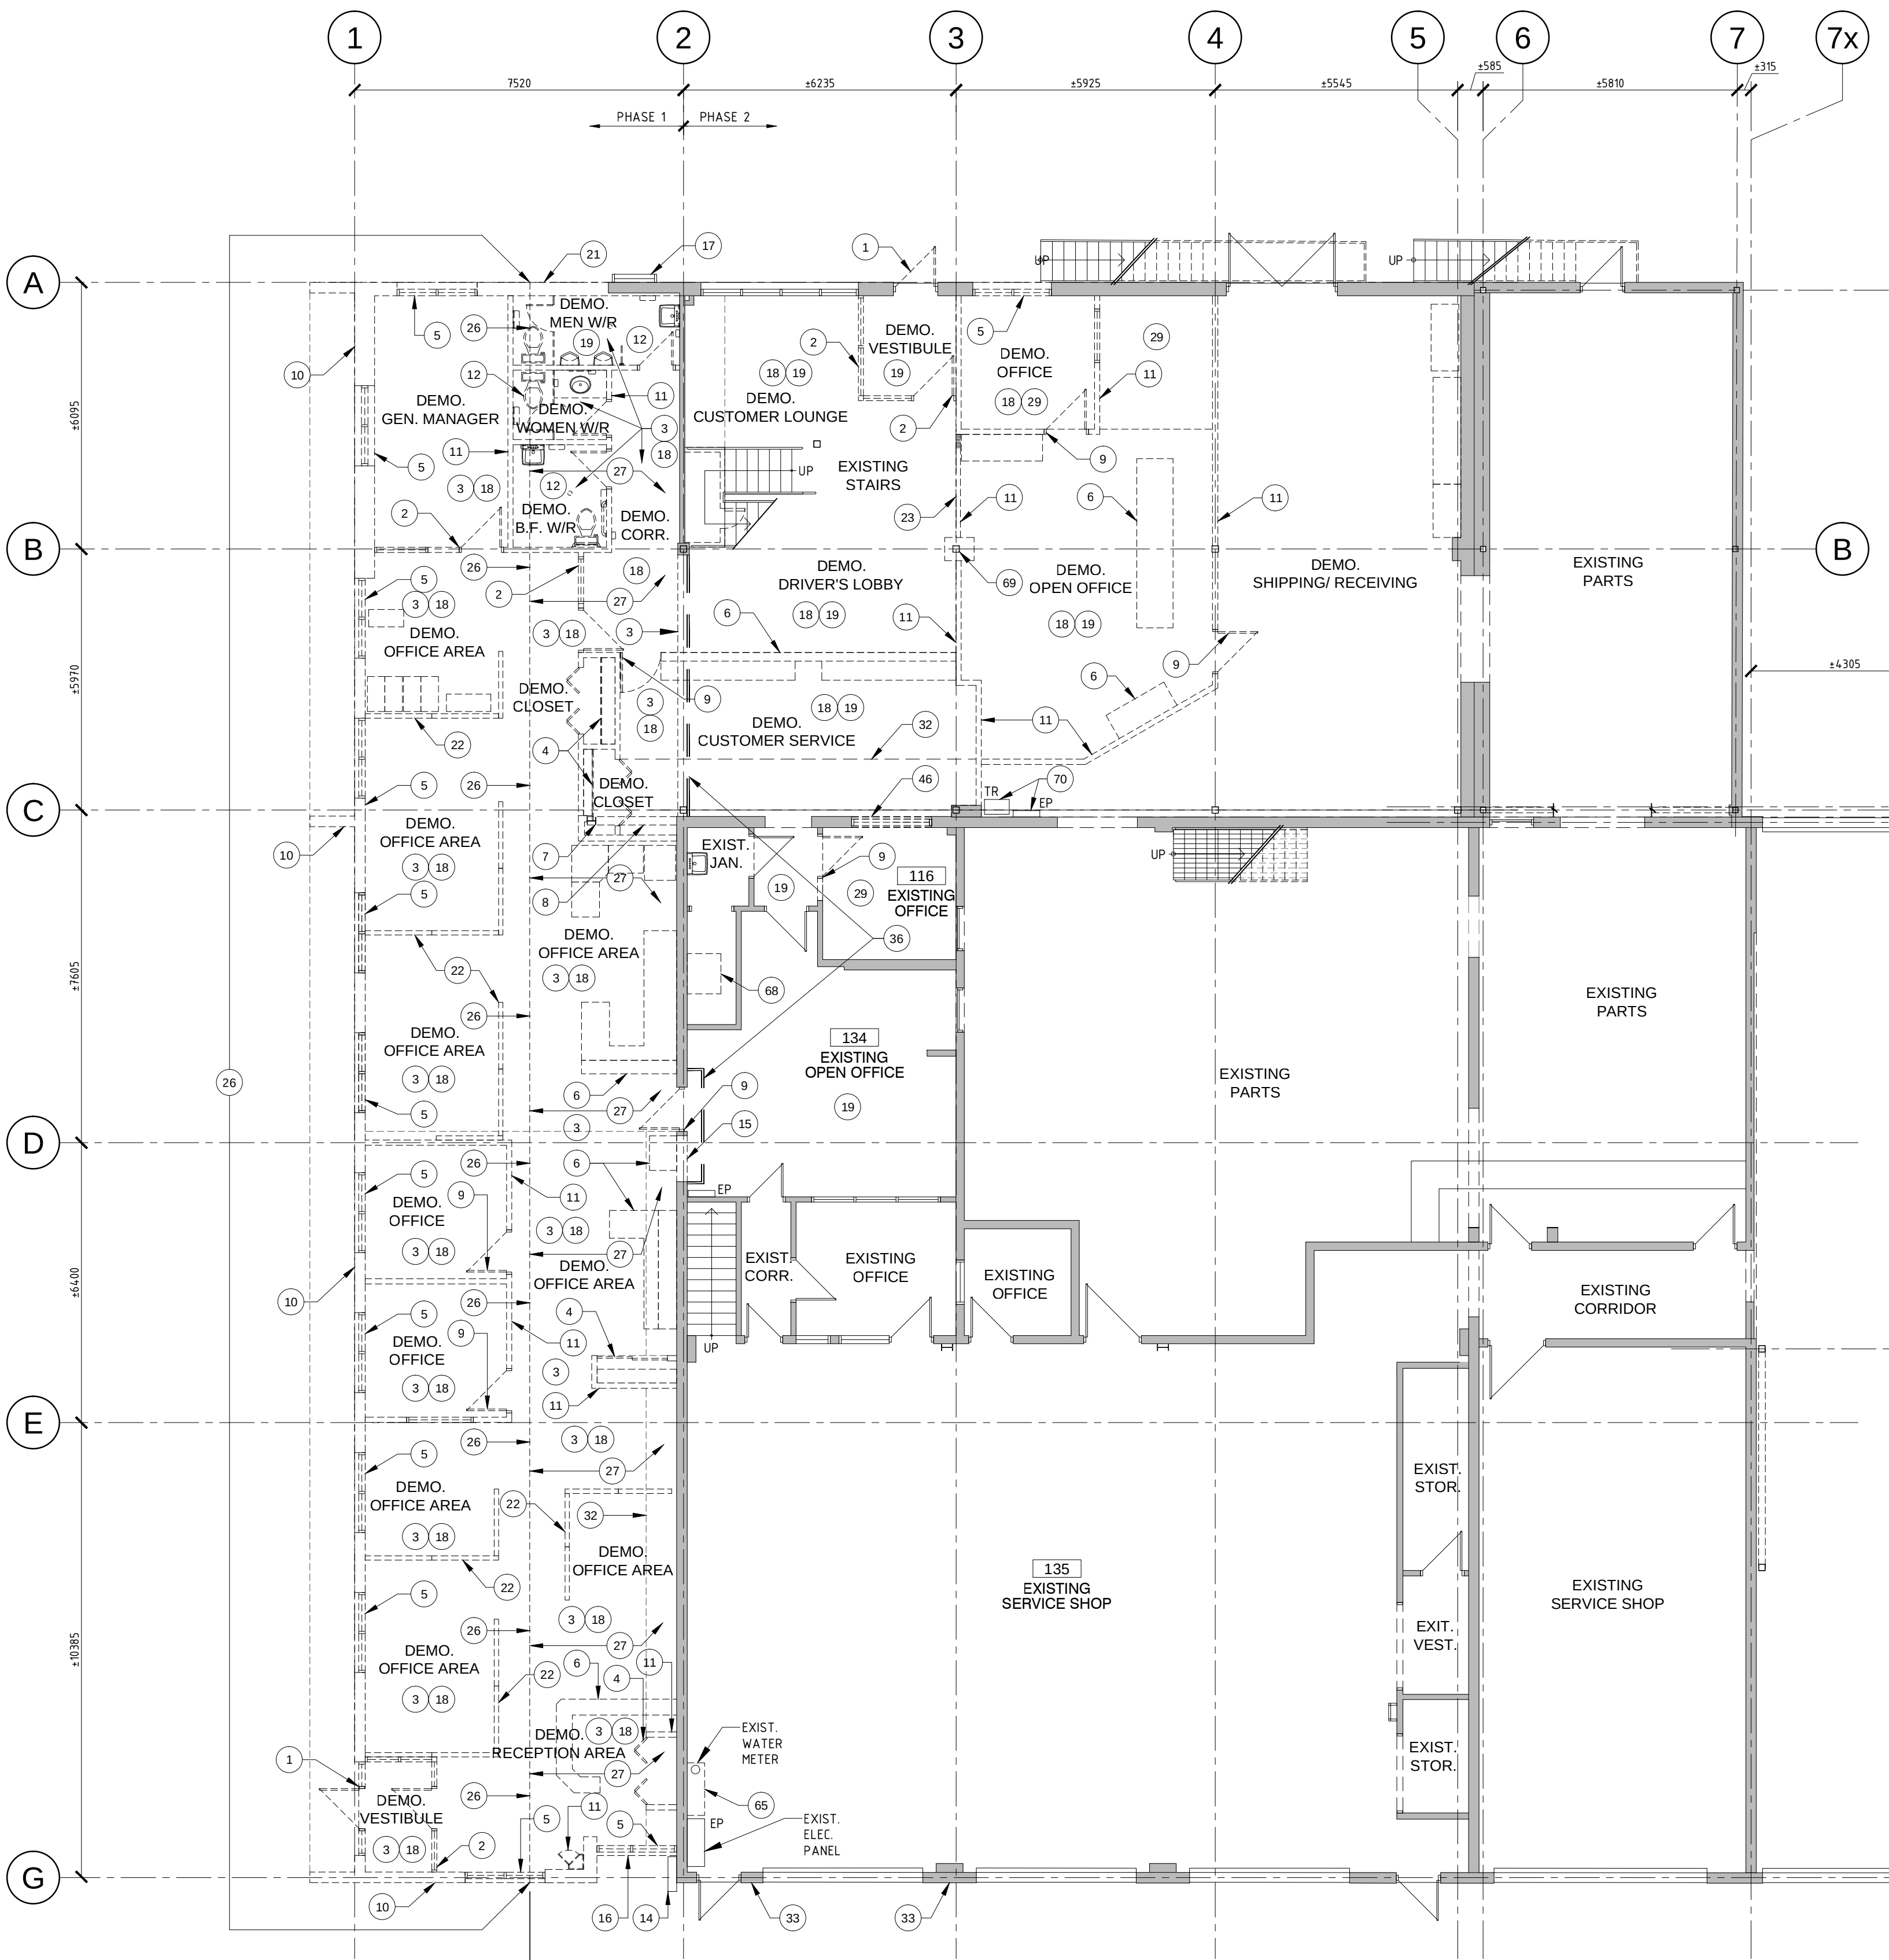

1 PARTIAL GROUND FLOOR PLAN (OFFICES) - DEMOLITION
SCALE 1:100

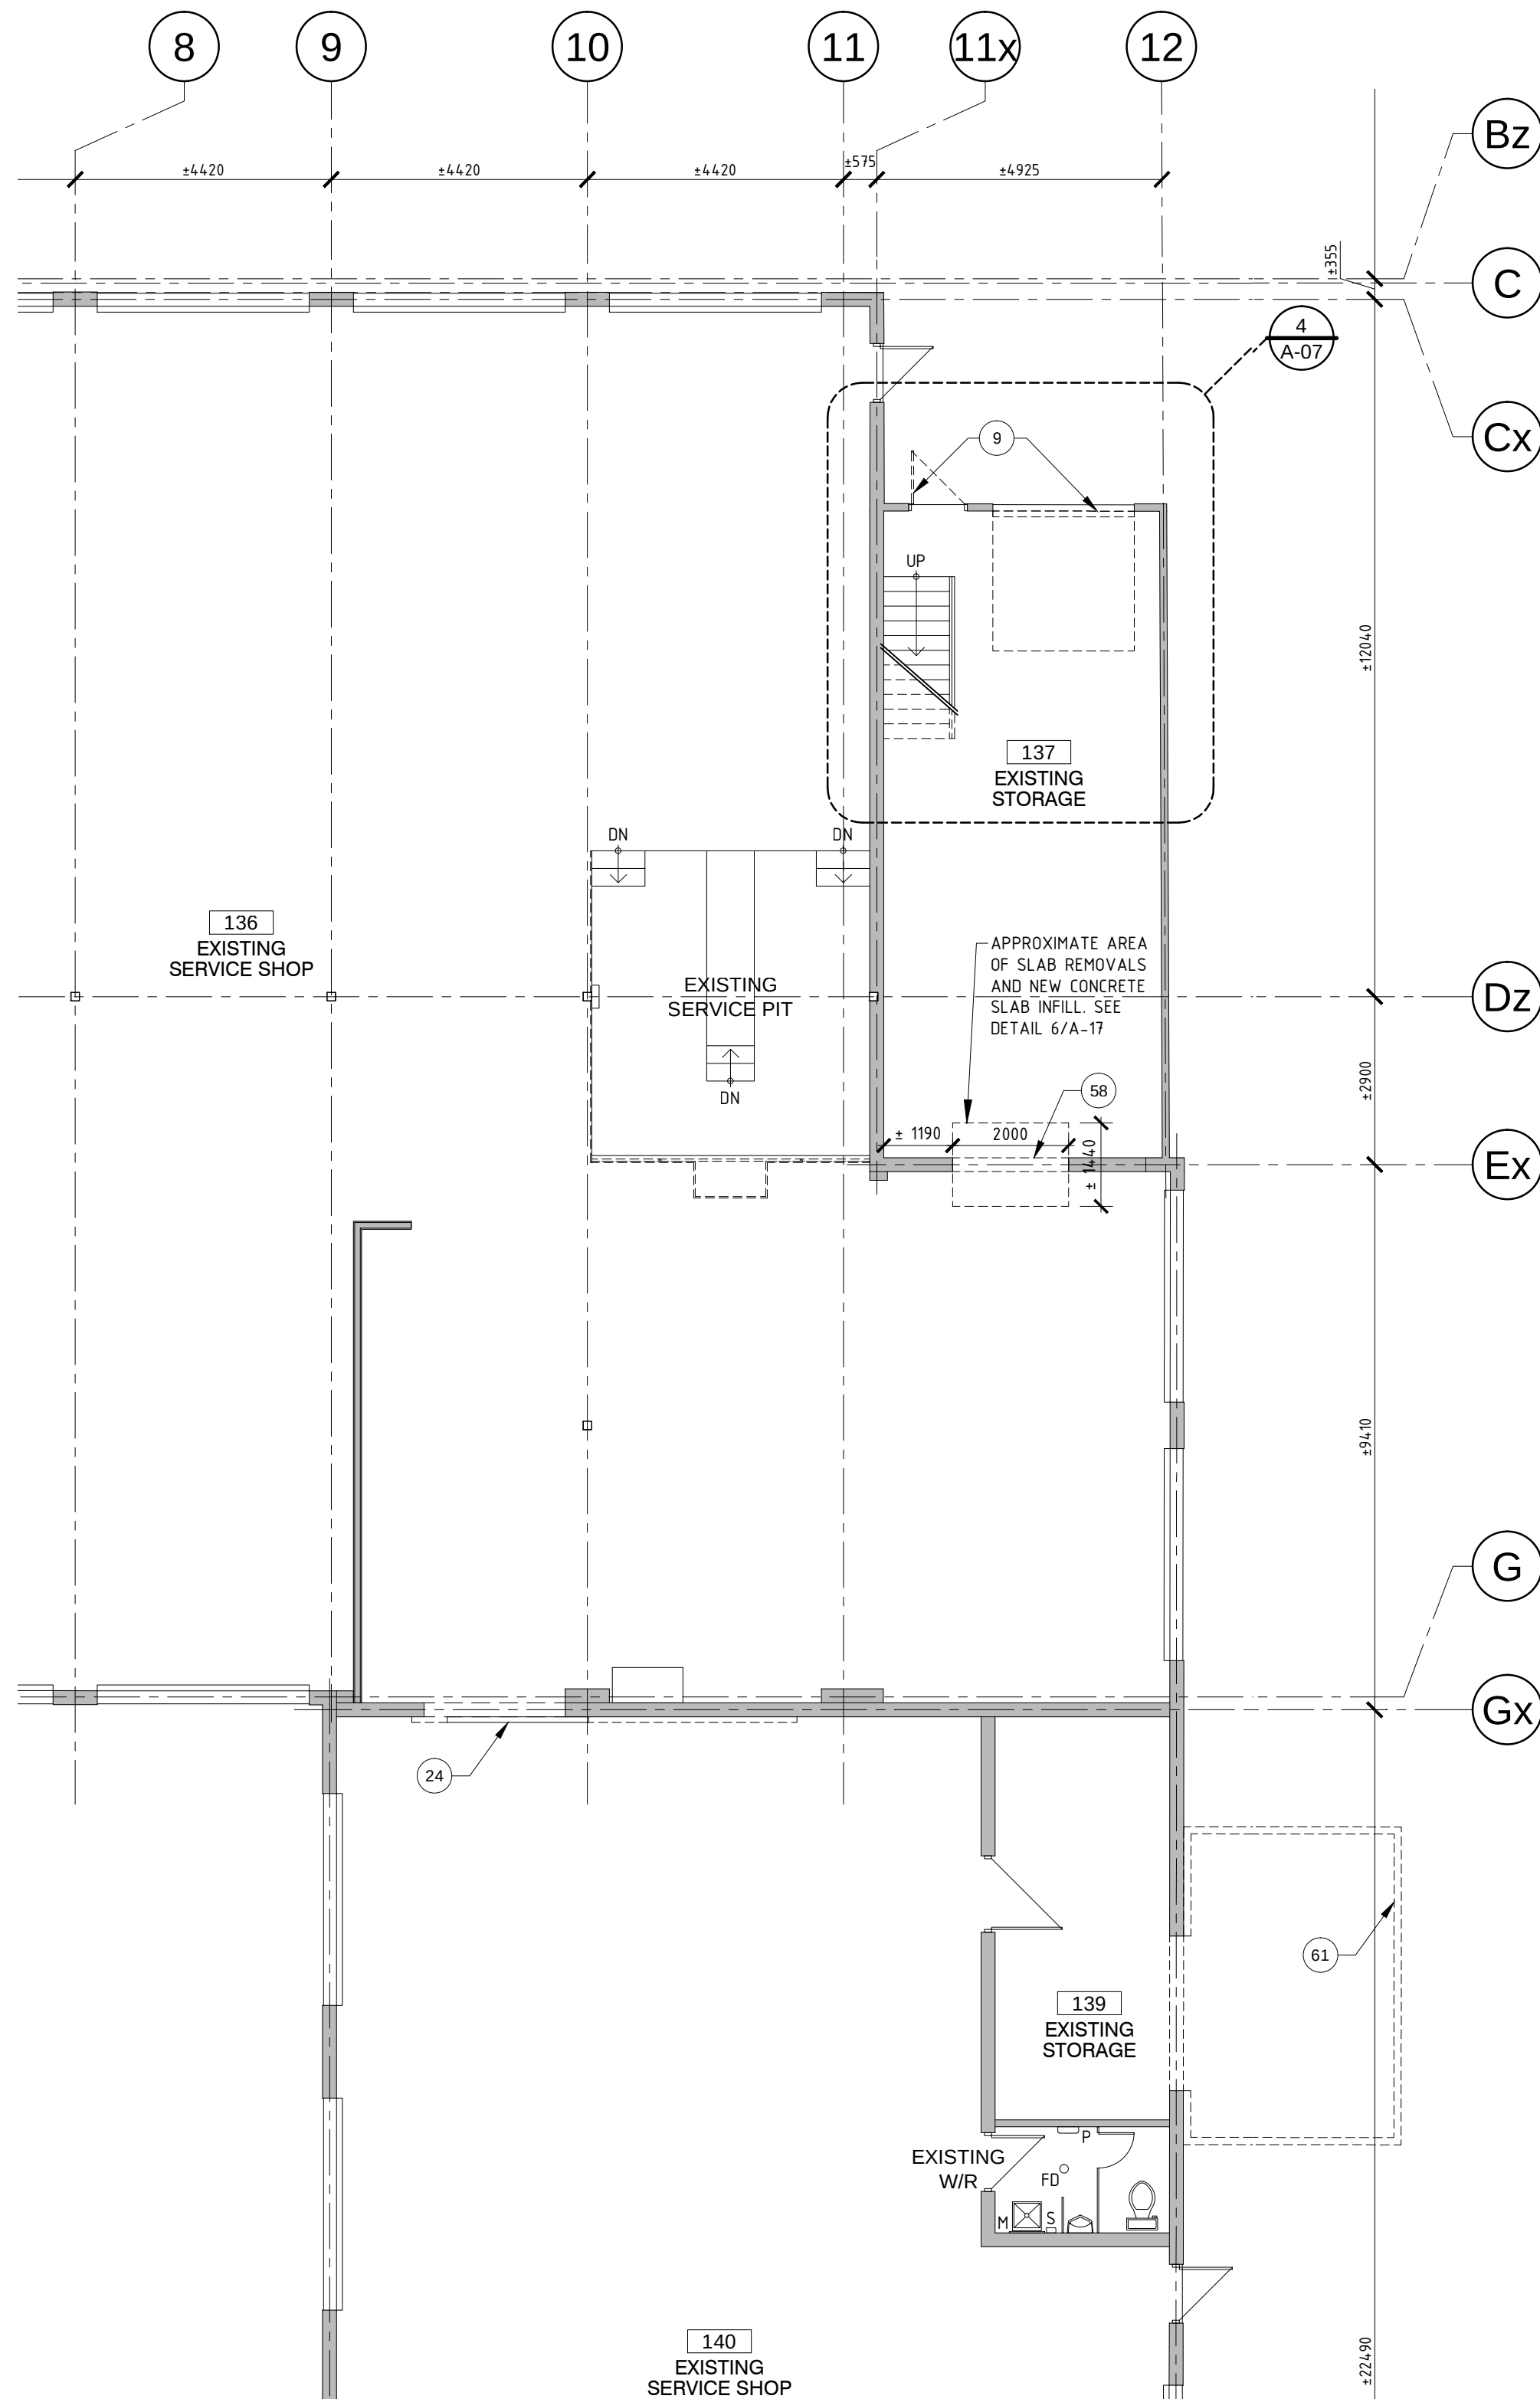

2 PARTIAL GROUND FLOOR PLAN (SHOP AREA) - DEMOLITION
SCALE 1:100

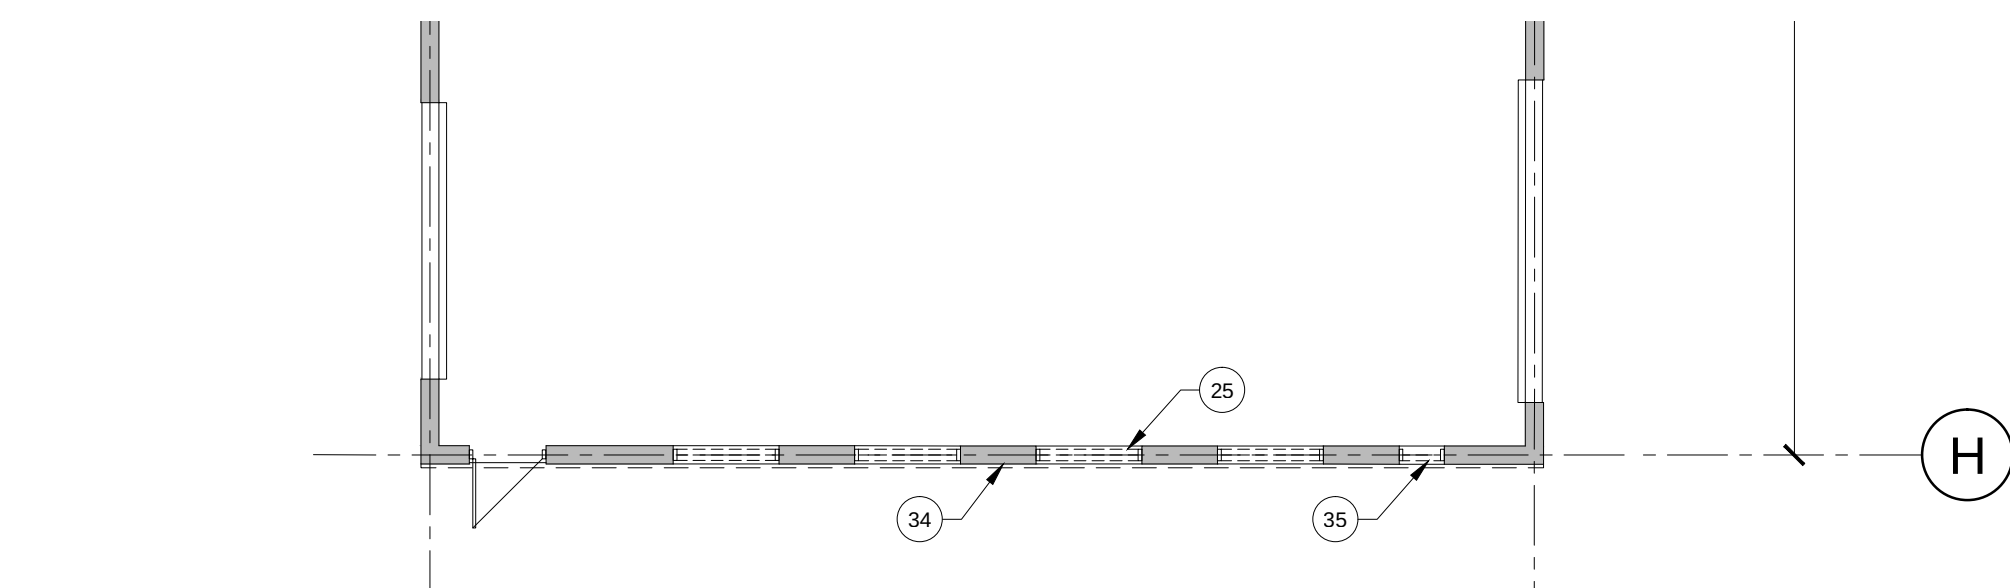

3 PARTIAL GROUND FLOOR PLAN (SHOP AREA) - DEMOLITION
SCALE 1:100

- 82 INSTALL NEW STEEL BOLLARD W/ PLATE ANCHORED INTO EXISTING CONCRETE SLAB TO PROTECT PARTITION CORNER.
- 83 INFILL W/ NEW 150mm CONCRETE DOWELED INTO EXISTING. SEE SECTION 6/A-17
- 84 TOOTH IN CONCRETE BLOCKS FOR NEW OPENING.
- 85 INSTALL NEW OVERHEAD DOOR C/W TRACK SYSTEM & OPERATOR. SEE ELECTRICAL
- 86 NEW INSULATED HOLLOW METAL DOOR W/ INSULATED PRESSED STEEL FRAME. SEE DOOR SCHEDULE
- 87 SEE STRUCTURAL FOR GROUTING EXISTING BLOCK & CONNECTION TO NEW STEEL COLUMN.
- 88 BELOW GRADE FOUNDATION WALL. REFER TO STRUCTURAL

- 71 NEW PORCELAIN TILE FLOOR & BASE (SEE ROOM FINISH SCHEDULE)
- 72 INSTALL NEW FIRE RATED SLIDING FIRE SHUTTER ON EXISTING BLOCK WALL.
- 73 NEW CONCRETE FLOOR ASSEMBLY. SEE FLOOR ASSEMBLIES & WALL SECTIONS
- 74 ENCLOSE EXISTING COLUMN IN GYPSUM PARTITION. SEE PARTITION TYPES
- 75 EXISTING VCT & BASE TO REMAIN.
- 76 PATCH & REPAIR SURFACES AT AREA OF REMOVALS. MAKE GOOD & PAINT TO MATCH EXISTING.
- 77 INSTALL NEW VCT & BASE (SEE ROOM FINISH SCHEDULE) PATCH/ REPAIR BETWEEN REMOVALS & EXISTING.
- 78 PROVIDE NEW UPSERS. REMOVE EXISTING COUNTERTOP & NEW PLAM COUNTERTOPS ON EXISTING BASE CABINETS. SEE INTERIOR ELEVATIONS.
- 79 PROVIDE 1:8 TRANSITION SLOPE (±50mm) AT DOOR OPENING.
- 80 BLAST TRACK EXISTING SLAB, SKIM COAT AND APPLY EPOXY PAINT
- 81 INSTALL DOOR OPERATOR ON NEW BOLLARD (TYP. DETAIL 2/A-01). SEE ELECTRICAL FOR UNDERGROUND WIRING CONNECTION TO NEW DOOR.

- 60 NEW ROOF TOP UNIT ON NEW CURB. REFER TO MECHANICAL AND STRUCTURAL
- 61 REMOVE EXISTING SHIPPING CONTAINER.
- 62 NEW SINK IN NEW MILLWORK BASE CABINET. SEE MECHANICAL & MILLWORK DETAILS
- 63 NEW VENDING MACHINES PROVIDED BY OWNER.
- 64 NEW FORCE FLOW HEATER MOUNTED ON GYPSUM BOARD PARTITION. REFER TO MECHANICAL.
- 65 SAWCUT EXISTING SLAB ON GRADE FOR WATER SERVICE. CORE DRILL EXISTING FOUNDATION WALL. REINSTATE WITH GRANULAR A, BACKFILL, 6mil POLY VAPOUR BARRIER AND 125mm CONCRETE SLAB. SEE STRUCTURAL
- 66 INFILL W/ NEW CONCRETE BLOCK TO SUIT. TIE IN W/ NEW STRUCTURAL COLUMN. SEE STRUCTURAL FOR CONNECTION.
- 67 INSTALL NEW ROLLER BLINDS ON U/S OF WINDOW HEAD. (TYPICAL FOR ALL WINDOWS)
- 68 SAWCUT EXISTING SLAB ON GRADE FOR NEW STORM WATER SERVICE. CORE DRILL EXISTING FOUNDATION WALL. REINSTATE WITH GRANULAR A, BACKFILL, 6mil POLY VAPOUR BARRIER AND 125mm CONCRETE SLAB. SEE STRUCTURAL. COORDINATE W/ MECHANICAL
- 69 EXISTING COLUMN TO REMAIN. PROTECT DURING REMOVALS
- 70 EXISTING ELECTRICAL PANEL AND TRANSFORMER TO REMAIN. PROTECT DURING REMOVALS

DEMOLITION & NEW FLOOR PLAN NOTES:

- 1 REMOVE EXISTING GLAZED ALUMINUM ENTRANCE FRAME C/W DOOR & HARDWARE.
- 2 REMOVE EXISTING GLAZED INTERIOR FRAMING & DOOR
- 3 REMOVE EXISTING CONCRETE SLAB ON GRADE.
- 4 REMOVE EXISTING CLOSET DOORS & SHELVES.
- 5 REMOVE EXISTING TYPICAL ALUMINUM FRAMED GLAZED UNIT C/W BLINDS.
- 6 REMOVE AND DISPOSE OF EXISTING MILLWORK.
- 7 REMOVE EXISTING STRUCTURAL STEEL COLUMN (SEE STRUCTURAL)
- 8 REMOVE EXISTING BLOCK ON BEAM ABOVE CEILING.
- 9 REMOVE EXISTING DOOR & FRAME.
- 10 REMOVE EXISTING CONCRETE BLOCK, FOUNDATIONS & FOOTINGS.
- 11 REMOVE EXISTING INTERIOR GYPSUM PARTITION.
- 12 REMOVE EXISTING PLUMBING FIXTURES IN EXISTING WASHROOMS. REFER TO MECHANICAL DRAWINGS.
- 13 REMOVE EXISTING WASHROOM ACCESSORIES IN EXISTING WASHROOMS.
- 14 TEMPORARILY REMOVE EXISTING GAS METER. REINSTALL TO SUIT NEW CONSTRUCTION. REFER TO MECHANICAL
- 15 SAW CUT EXISTING BLOCK WALL FOR NEW DOOR OPENING. (SEE STRUCTURAL)
- 16 SAWCUT AND REMOVE EXISTING EXTERIOR BLOCK WALL AND EXISTING WINDOW UNIT.
- 17 EXISTING EXTERIOR WALL MOUNTED LADDER TO REMAIN.
- 18 REMOVE EXISTING L.I.T. CEILING ABOVE.
- 19 REMOVE EXISTING CERAMIC FLOOR TILE & BASE. PROVIDE NEW 3mm LEVELLING SKIM COAT.
- 20 SAW CUT AND REMOVE EXISTING FLOOR SLAB TO RECONNECT EXISTING PLUMBING LINE TO NEW FIXTURES. REFER TO MECHANICAL. REINSTATE WITH MINIMUM 100mm CONCRETE ON POLY ON GRANULAR A.
- 21 SAWCUT AND REMOVE PART OF EXISTING BLOCK WALL FOR STRUCTURAL TIE-IN. REFER TO STRUCTURAL.
- 22 REMOVE EXISTING DE-MOUNTABLE PARTITIONS.
- 23 REMOVE EXISTING SLIDING GATE.
- 24 REINSTATE FUSIBLE LINK TO EXISTING SLIDING 2 HR FIRE DOOR AFTER HARDWARE REPAIR AS REQD.
- 25 REMOVE EXISTING HIGH LEVEL WINDOWS.
- 26 SAWCUT & REMOVE PART OF EXISTING DWSJ & STEEL DECK (SEE STRUCTURAL). SHORE EXISTING STRUCTURE AS REQD.
- 27 REMOVE EXISTING ROOF ASSEMBLY, FLASHINGS, CURBS.
- 28 EXISTING METAL LOCKERS TO BE REMOVED BY OWNER.
- 29 REMOVE EXISTING VCT AND BASE.
- 30 REMOVE EXISTING RWL ON LOW ROOF AND PIPE PENETRATION THRU UPPER WALL CLADDING. SPRAY FOAM OPENING IN WALL & PATCH METAL SIDING. MATCH TEMPORARY PROVISION FOR DRAINAGE DURING CONSTRUCTION.
- 31 PROTECT EXISTING SATELLITE DISH. DISCONNECT & RECONNECT CABLE AFTER ROOF WORK.
- 32 REMOVE EXISTING BASE & DRYWALL BULKHEAD ABOVE.
- 33 REMOVE CRACKED CONCRETE BLOCK AT PILASTER. CORNER INSTALL NEW 290 CONCRETE BLOCK. GROUT SOLID, & TOOTH INTO EXISTING. ALLOW FOR 2.4M HT x 1 BLOCK WIDE (TYP.)
- 34 REMOVE EXISTING METAL CLADDING FASCIA & GIRTS.
- 35 REMOVE EXISTING LOUVRE (REFER TO MECHANICAL). INFILL OPENING W/ CONCRETE BLOCK.
- 36 CONSTRUCT TEMPORARY FULL HT. WALL:
13mm GYPSUM SHEATHING
92mm STEEL STUDS
BATT INSULATION
13mm GYPSUM BOARD
(CAULK & TAPE ALL PERIMETERS FOR DRAFT SEAL)
- 37 REMOVE EXISTING SHOWER STALL, DOORS, PLUMBING FIXTURES, CURTAIN & ROD. CAP PLUMBING SERVICES. PATCH/ REPAIR SURFACES AFFECTED BY REMOVALS. SEE MECHANICAL. PATCH CONCRETE SLAB AT SANITARY. DRAIN
- 38 RECESSED FLOOR MONUMENT. SEE ELECTRICAL
- 39 1m X 1m RECESSED FLOOR MAT TRAY.
- 40 PROVIDE POWER FOR MICROWAVE & COFFEE MACHINE (INLC.). SEE ELECTRICAL
- 41 NEW COAT ROD IN CLOSET @ 1825mm A.F.F. SEE 5/A-05
- 42 DOUBLE STRUCTURAL BRACING W/ 50mm EXPANSION GAP IN BETWEEN
- 43 INFILL OPENING WITH CONCRETE BLOCK TO MATCH EXISTING. PATCH/ REPAIR DAMAGED WALL AREAS AND MAKE GOOD.
- 44 NEW MILLWORK. SEE A-18 FOR MILLWORK DETAILS
- 45 NEW WALL-MOUNTED PROJECTOR SCREEN
- 46 REMOVE EXISTING DRYWALL INFILL ON BOTH SIDES OF PARTITION. REMOVE EXISTING GLAZED SCREEN. INSTALL NEW PS GLAZED FRAME & FIRE SHUTTER ON OFFICE SIDE. SEE DETAIL 8/A-17 & DOOR ELEVATIONS.
- 47 NEW STAIR TREAD TO MATCH NEW GROUND FLOOR FLOORING FINISHES.
- 48 50mm EXPANSION COVER PLATE IN GYPSUM BOAR.
- 49 REINSTATE EXISTING GAS METER ON EXISTING BLOCK WALL. SEE MECHANICAL
- 50 INFILL EXISTING OPENING IN EXTERIOR WALL TO MATCH EXISTING WALL ASSEMBLY.
- 51 BULKHEAD ABOVE CLOSET AREA
- 52 NEW ALUMINUM COMPOSITE PANEL FASTENED ONTO STRUCTURAL STEEL CANOPY COLUMN. SEE DETAILS
- 53 NEW CONCRETE CURB. SEE CIVIL.
- 54 EDGE OF NEW CANOPY OVERHANG ABOVE.
- 55 NEW FULL-HEIGHT ACCORDION SECURITY LOCKABLE SCREEN.
- 56 50mm EXPANSION JOINT IN CLADDING W/ BATT INSULATION FILLING VOID.
- 57 PAINT EXTERIOR SIDE OF NEW BLOCK TO MATCH EXISTING.
- 58 SAWCUT & REMOVE EXISTING BLOCK TO CREATE 2.0M WIDE X 2.2M HT OPENING. PATCH, REPAIR SLAB & BLOCKS & PAINT SURFACES AFFECTED BY REMOVALS.
- 59 NEW 18ga CLEAR ANODIZED ALUMINUM ON 16mm GYPSUM BOARD ON BOTH SIDES OF 92mm STEEL STUD POST.

LEGEND:

- WALL PARTITION
- DOOR SYMBOL
- REMOVALS
- FULL HEIGHT CERAMIC TILE
- ROOM NUMBER & ROOM NAME
- PARTITION TYPE
- DOOR NUMBER
- WINDOW TYPE
- EXTERIOR WALL TYPE
- DRAWING NOTE
- FIRE EXTINGUISHER
- AUTO DOOR OPERATOR
- FORCE FLOW HEATER (SEE ELECTRICAL)
- ELECTRICAL PANEL (SEE ELECTRICAL)
- ELECTRICAL TRANSFORMER BOX (SEE ELECTRICAL)
- SIAMESE CONNECTION (SEE MECHANICAL)
- EXISTING GAS METER (SEE MECHANICAL)
- EXISTING WATER METER (SEE MECHANICAL)

GENERAL DEMOLITION NOTES:

- PAIN ALL EXISTING AREAS OF REMOVALS/ REPAIRS TO MATCH EXISTING COLOURS/ SHEEN/ WALL TEXTURES.
- REMOVE ALL EXISTING FURNITURE FROM ALL AREAS OF WORK.
- PATCH & REPAIR ALL SURFACES DAMAGED BY REMOVALS TO MAKE GOOD & MATCH EXISTING.

3	ISSUED FOR TENDER	JAN 17 2019
2	ISSUED FOR PERMIT	DEC 6 2018
1	ISSUED FOR REVIEW	JULY 6 2018

NO.	ISSUE & REVISIONS	DATE

PROJECT NORTH

Not for construction unless SEALED and SIGNED.

P & R
PYE & RICHARDS ARCHITECTS INC
884 MBATH STREET OTTAWA ONTARIO K1Z 6B8
TEL: 613 724-7700 FAX: 613 724-1289
EMAIL: staff@pyerichards.com
WEB: www.pyerichardsarchitects.com

PROJECT

SURGENOR TRUCK CENTRE EXPANSION


1571 LIVERPOOL COURT OTTAWA, ONTARIO

DRAWING


DEMOLITION PARTIAL GROUND FLOOR PLAN

DO NOT SCALE. REFER ANY DIMENSIONAL ERROR AND/ OR POSSIBLE TRADE INTERFERENCE/ CONFLICT TO THE ARCHITECT FOR CLARIFICATION PRIOR TO COMMENCEMENT OF THE WORK. THE CONDITIONS OF THE CONTRACT APPLY.


PROJECT NO.	18-18	DRAWING NO.
SCALE -	AS NOTED	A-04
DRAWN -		
CHECKED -		
PLOT DATE -	18 01 2019	PLOTTED FROM: DRACO

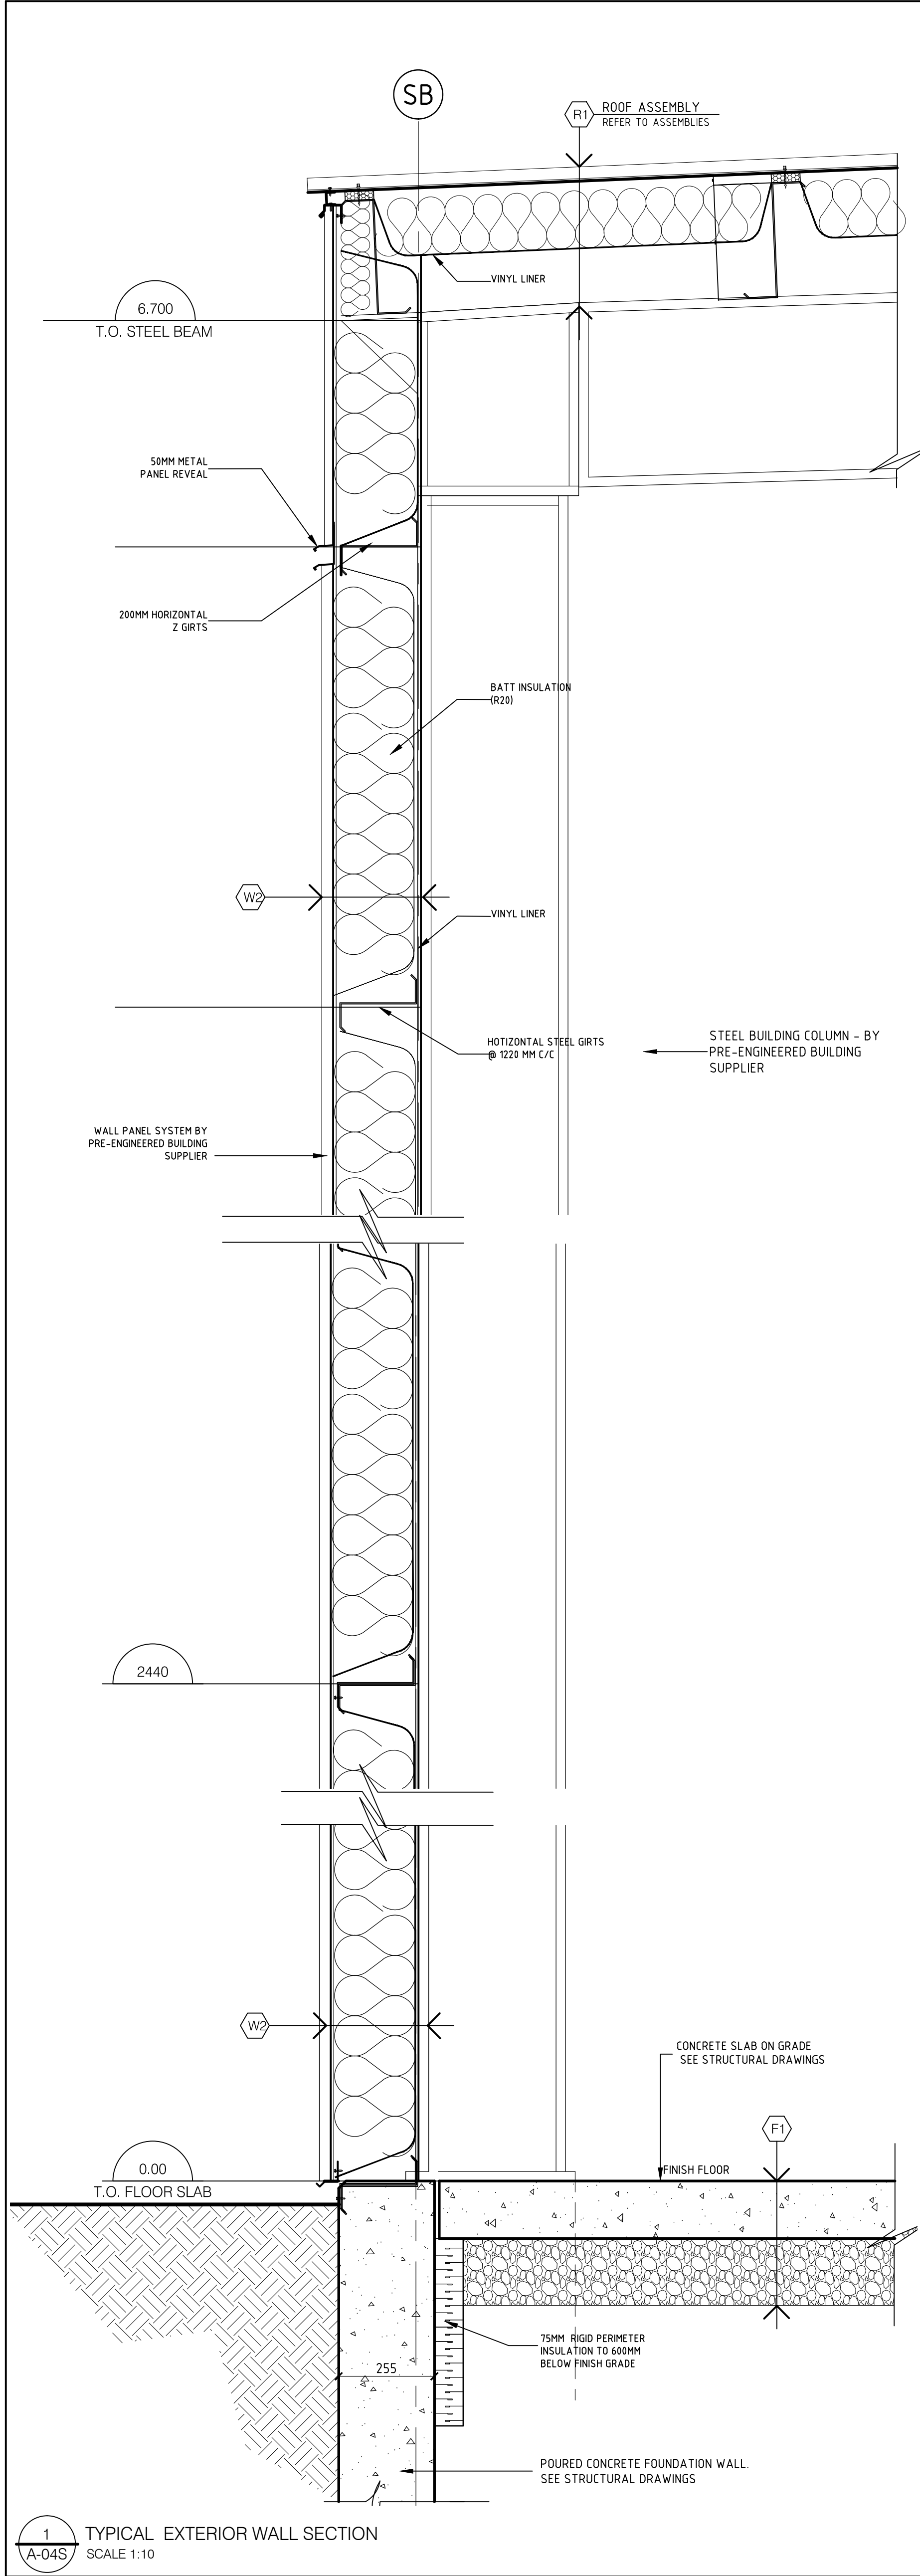


1 TYPICAL EXTERIOR WALL SECTION
A-04S SCALE 1:10

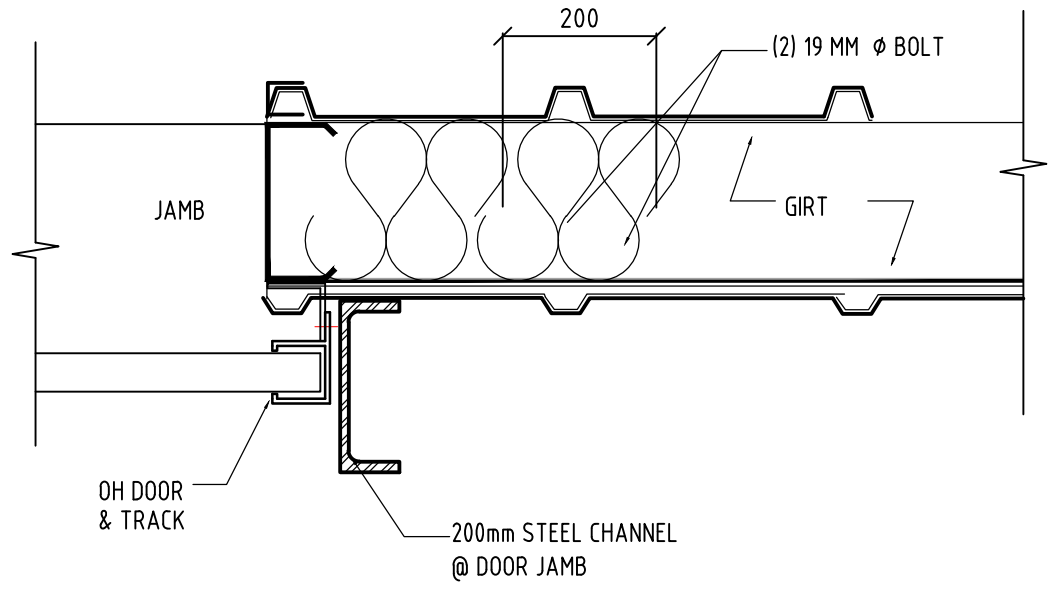

3 PLAN DETAIL @ TYPICAL OVERHEAD DOOR JAMB
A-04S SCALE 1:10

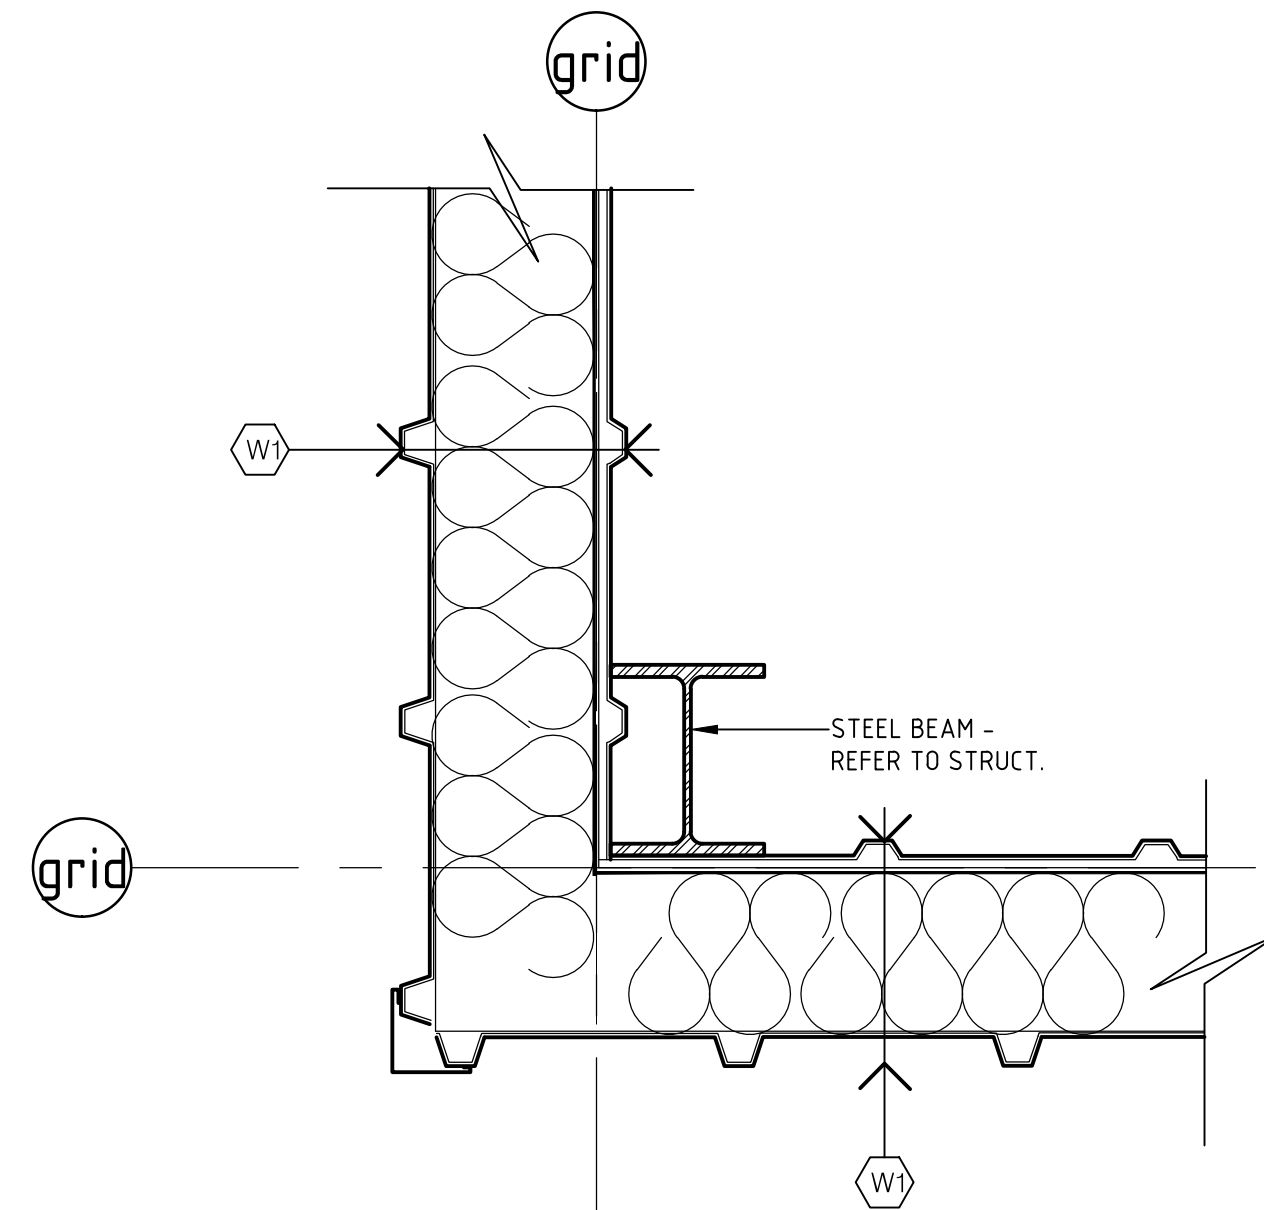

2 PLAN DETAIL @ TYPICAL WALL CORNER
A-04S SCALE 1:10

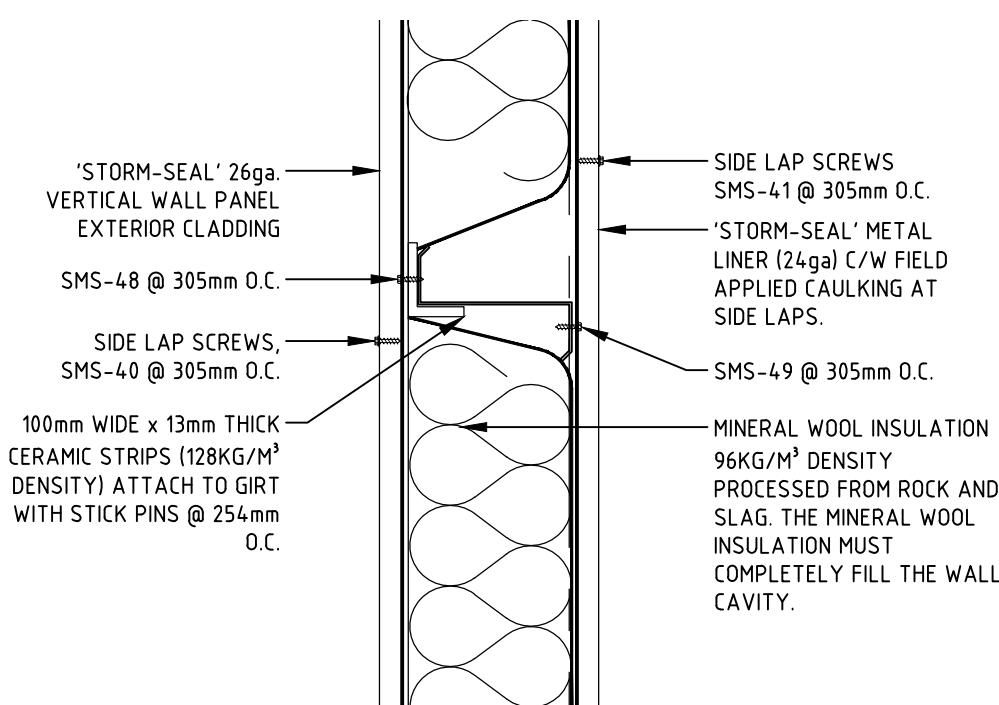

4 SECTION DETAIL - FIRE RATED WALL DETAIL (W1 EXTERIOR WALL ASSEMBLY)
A-04S SCALE 1:10

- GENERAL DEMOLITION NOTES:
1. PAINT ALL EXISTING AREAS OF REMOVALS/ REPAIRS TO MATCH EXISTING COLOURS/ SHEEN/ WALL TEXTURES.
 2. REMOVE ALL EXISTING FURNITURE FROM ALL AREAS OF WORK.
 3. PATCH & REPAIR ALL SURFACES DAMAGED BY REMOVALS TO MAKE GOOD & MATCH EXISTING.

3	ISSUED FOR TENDER	JAN 17 2019
2	ISSUED FOR PERMIT	DEC 4 2018
1	ISSUED FOR REVIEW	JULY 6 2018
NO.	ISSUE & REVISIONS	DATE

SEAL	PROJECT NORTH
Not for construction unless SEALED and SIGNED.	


P & R
PYE & RICHARDS ARCHITECTS INC
884 MEATH STREET OTTAWA ONTARIO K1Z 6B8
TEL: 613 724-7700 FAX: 613 724-1889
EMAIL: staff@pyerichards.com
WEBSITE: www.pyerichardsarchitects.com

PROJECT	SURGENOR TRUCK CENTRE EXPANSION
1571 LIVERPOOL COURT	OTTAWA, ONTARIO


DRAWING	NEW STORAGE BUILDING WALL SECTIONS, PLAN DETAIL
---------	--

DO NOT SCALE REFER ANY DIMENSIONAL ERROR AND/ OR POSSIBLE TRADE INTERFERENCE/ CONFLICT TO THE ARCHITECT FOR CLARIFICATION PRIOR TO COMMENCEMENT OF THE WORK. THE CONDITIONS OF THE CONTRACT APPLY.


PROJECT NO.	18-18	DRAWING NO.
SCALE -	AS NOTED	A-04S
DRAWN -		
CHECKED -		
PLOT DATE -	18 01 2019	
	18 01 2019	PLOTTED FROM: DRACO

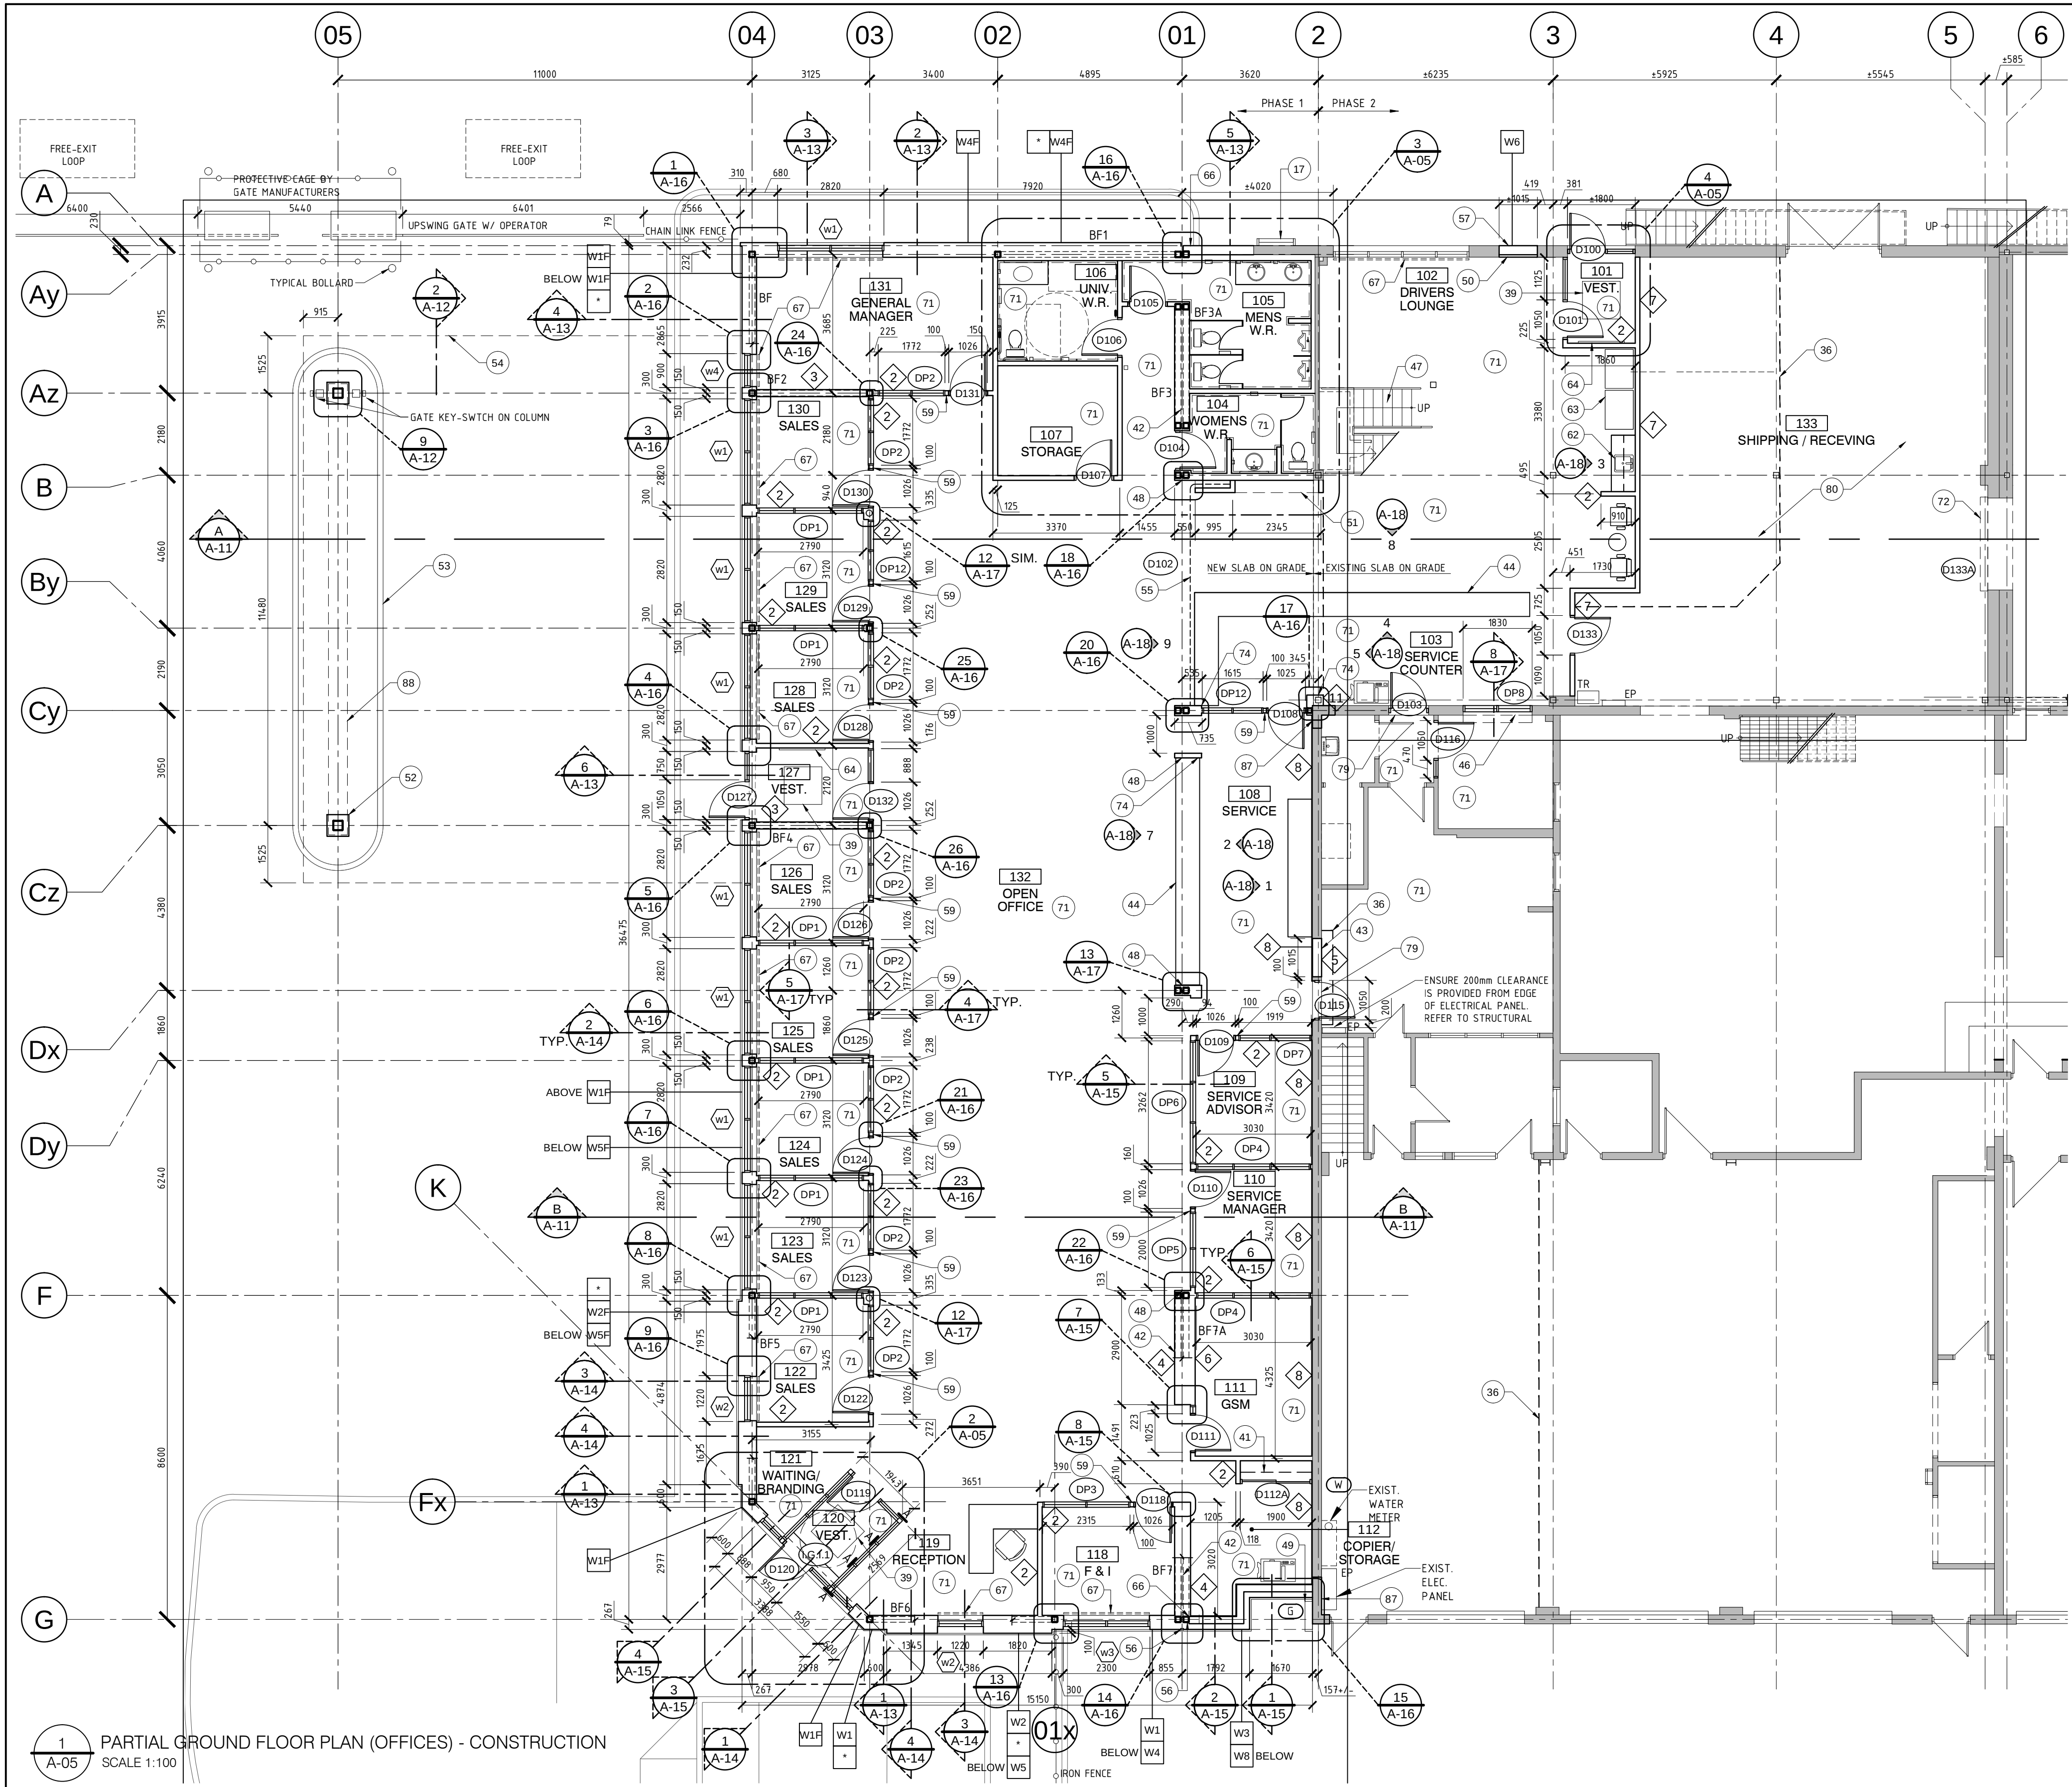


1 PARTIAL GROUND FLOOR PLAN (OFFICES) - CONSTRUCTION
SCALE 1:100

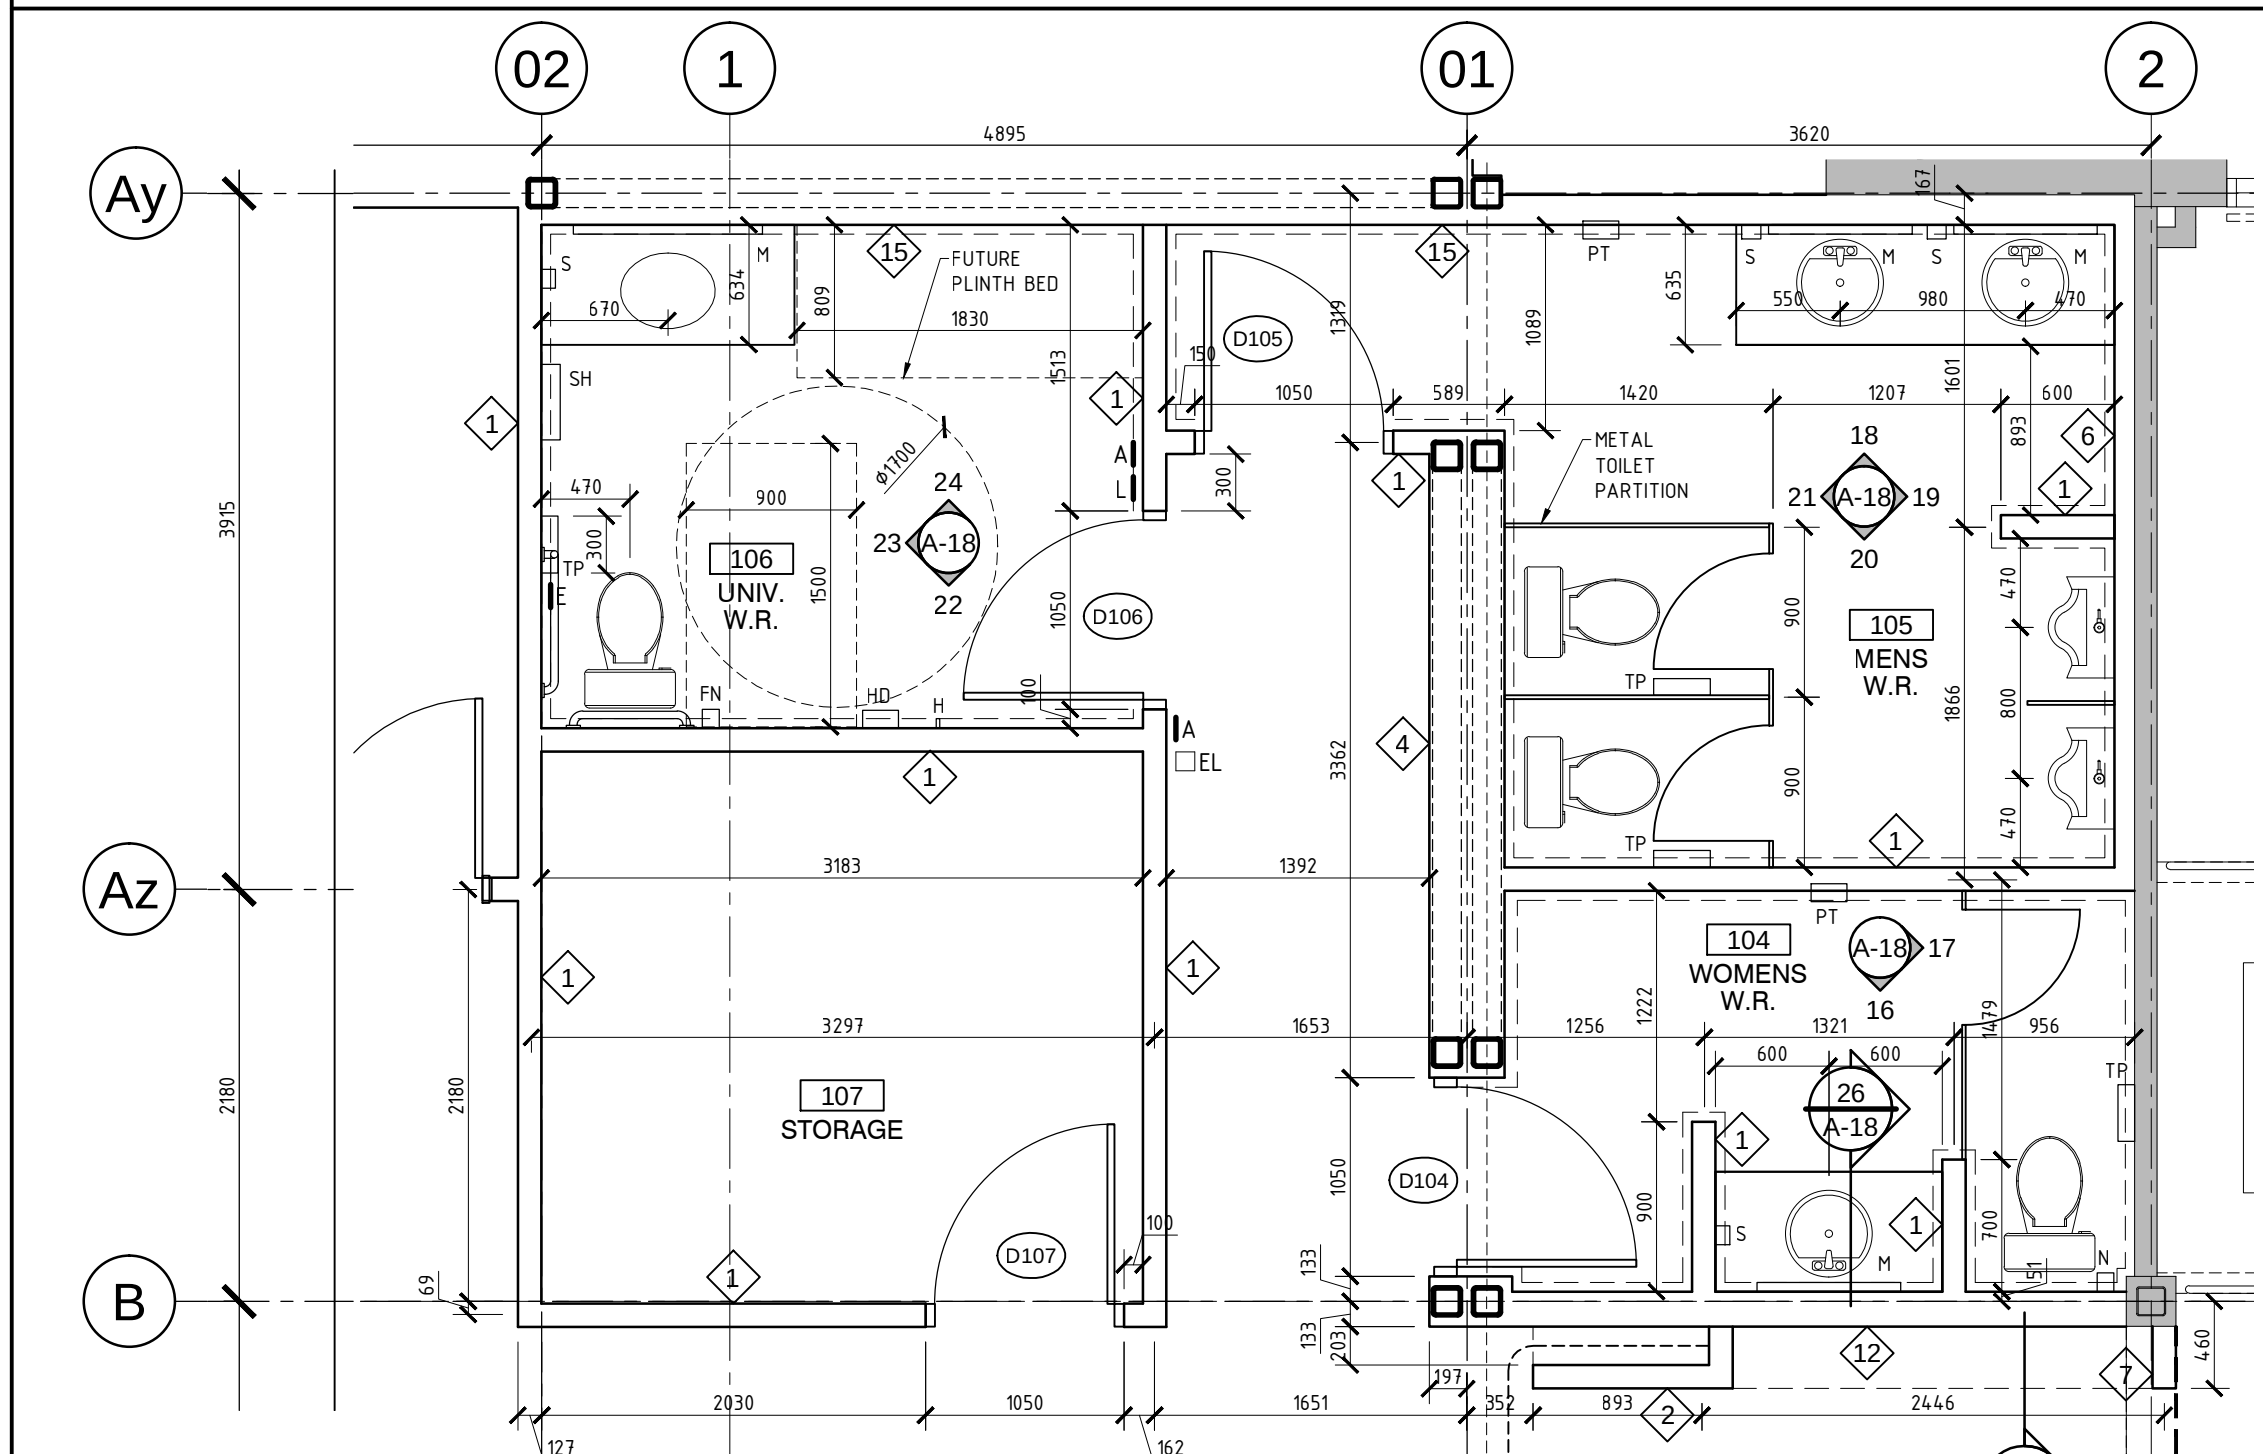

3 PARTIAL GROUND FLOOR PLAN (WASHROOMS) - CONSTRUCTION
SCALE 1:40

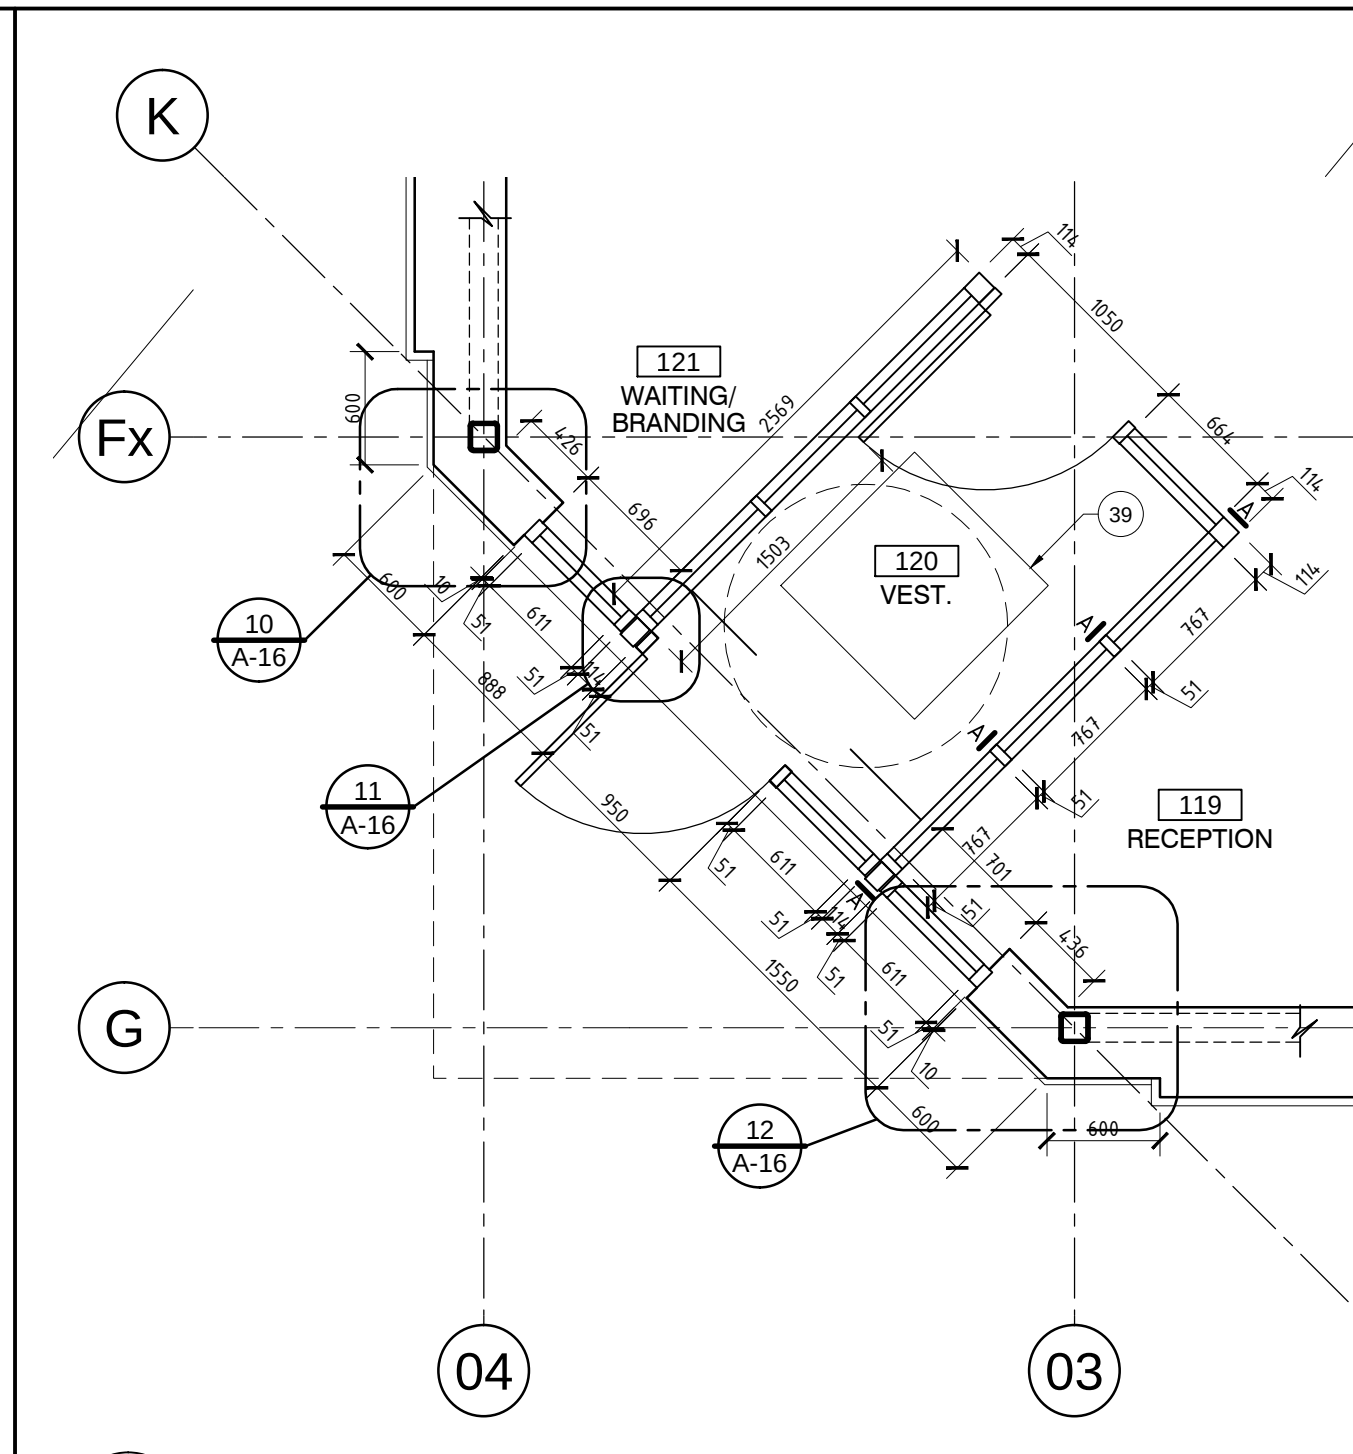


2 PARTIAL GROUND FLOOR PLAN (VESTIBULE) - CONSTRUCTION
SCALE 1:40

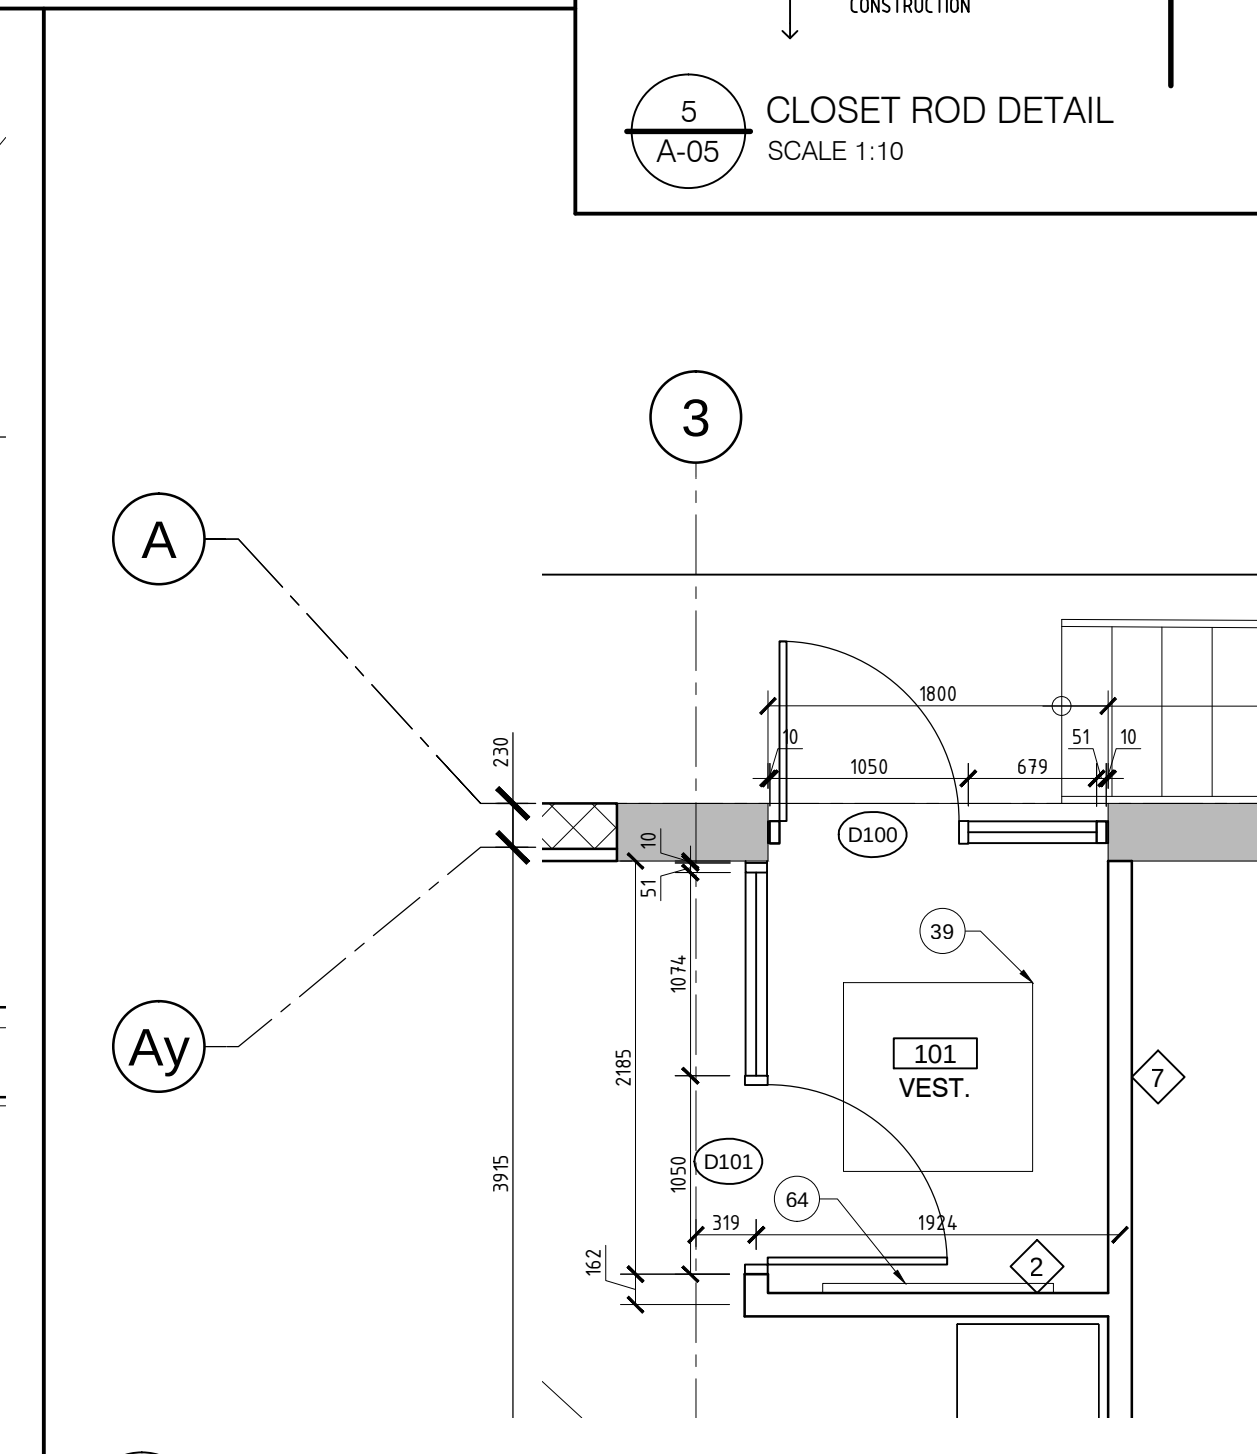

4 PARTIAL GROUND FLOOR PLAN (VESTIBULE) - CONSTRUCTION
SCALE 1:40

EXTERIOR WALL ASSEMBLIES

- W1 ALUMINUM PANEL STUD WALL
16mm GYPSUM BOARD ON BOTH SIDES OF
22mm HORIZONTAL HAT CHANNELS ON
75mm THERMAL SPACERS W/
75mm MINERAL FIBRE INSULATION ON
TYVEK AIR BARRIER ON
13mm GYPSUM SHEATHING ON
152-43mm STRUCT. STEEL STUDS @ 400mm O.C. W/
BATT INSULATION ON
6mm POLY VAPOUR BARRIER ON
16mm GYPSUM BOARD
- W1F ALUMINUM PANEL STUD WALL - THR RATED (SB-2)
SAME AS W1 EXCEPT
2 LAYERS 13mm TYPE 'X' GYPSUM BOARD ON INSIDE FACE
- W2 ALUMINUM PANEL ACENT WALL
ALUMINUM COMPOSITE PANEL ON
FASTENERS W/ SPACERS AS REQ'D ON
125mm HORIZONTAL GRTS ON
75mm THERMAL SPACERS W/
75mm MINERAL FIBRE INSULATION ON
TYVEK AIR BARRIER ON
13mm GYPSUM SHEATHING ON
152-43mm STRUCT. STEEL STUDS @ 400mm O.C. W/
BATT INSULATION ON
6mm POLY VAPOUR BARRIER ON
16mm GYPSUM BOARD
- W2F ALUMINUM PANEL ACENT WALL - THR RATED (SB-2)
SAME AS W2 EXCEPT
2 LAYERS 13mm TYPE 'X' GYPSUM BOARD ON INSIDE FACE
- W3 ALUMINUM PANEL BLOCK WALL
ALUMINUM COMPOSITE PANEL ON
FASTENERS W/ SPACERS AS REQ'D ON
22mm HORIZONTAL HAT CHANNELS ON
75mm THERMAL SPACERS W/
75mm MINERAL FIBRE INSULATION ON
TYVEK AIR BARRIER ON
190mm CONCRETE BLOCK WALL ON
16mm GYPSUM BOARD (LAMINATED)
- W4 ARCHITECTURAL BLOCK WALL BASE
90mm ARCHITECTURAL BLOCK W/
CLADDING TIES ANCHORED TO STUD FRAMING
30mm AIR SPACE ON
75mm MINERAL FIBRE INSULATION ON
TYVEK AIR BARRIER ON
13mm EXTERIOR GRADE PLYWOOD ON
152-43mm STRUCT. STEEL STUDS @ 400mm O.C. ON
6mm POLY VAPOUR BARRIER ON
16mm GYPSUM BOARD
- W4F ARCHITECTURAL BLOCK VENEER WALL - THR RATED (SB-2)
SAME AS W4 EXCEPT
2 LAYERS 13mm TYPE 'X' GYPSUM BOARD ON INSIDE FACE EXISTING PLYWOOD
- W5 90mm ARCHITECTURAL BLOCK WALL BASE
CLADDING TIES ANCHORED TO STUD FRAMING
30mm AIR SPACE ON
75mm MINERAL FIBRE INSULATION ON
TYVEK AIR BARRIER ON
13mm EXTERIOR GRADE PLYWOOD ON
152-43mm STRUCT. STEEL STUDS @ 400mm O.C. ON
6mm POLY VAPOUR BARRIER ON
16mm GYPSUM BOARD
- W5F ARCHITECTURAL BLOCK WALL BASE - THR RATED (SB-2)
SAME AS W5 EXCEPT
2 LAYERS 13mm TYPE 'X' GYPSUM BOARD ON INSIDE FACE
- W6 CONCRETE BLOCK INFILL WALL
240mm CONCRETE BLOCK ON
6mm POLY VAPOUR BARRIER ON
150mm MINERAL FIBRE INSULATION ON
2 LAYERS 13mm TYPE 'X' GYPSUM BOARD
- W7 VERTICAL METAL SIDING ROOF WALL
VERTICAL METAL SIDING ON
22mm HORIZONTAL FURRING CHANNELS ON
75mm THERMAL SPACERS W/
75mm MINERAL FIBRE INSULATION ON
TYVEK AIR BARRIER ON
13mm GYPSUM SHEATHING ON
152-43mm STRUCT. STEEL STUDS @ 400mm O.C. ON
6mm POLY VAPOUR BARRIER ON
16mm GYPSUM BOARD
- W8 ARCHITECTURAL BLOCK WALL ON BLOCK
90mm ARCHITECTURAL BLOCK W/
CLADDING TIES ANCHORED TO STUD FRAMING
30mm AIR SPACE ON
75mm MINERAL FIBRE INSULATION ON
TYVEK AIR BARRIER ON
190mm CONCRETE BLOCK WALL ON
16mm GYPSUM BOARD (LAMINATED)
- W9 VERTICAL METAL SIDING BLOCK WALL (SERVICE BAY)
VERTICAL METAL SIDING ON
22mm HORIZONTAL FURRING CHANNELS
25mm AIR SPACE ON
75mm THERMAL SPACERS W/
75mm MINERAL FIBRE INSULATION ON
TYVEK AIR BARRIER ON
240mm CONCRETE BLOCK WALL
- W10 ARCHITECTURAL BLOCK WALL (SERVICE BAY)
90mm ARCHITECTURAL BLOCK W/
CLADDING TIES ANCHORED TO STUD FRAMING
30mm AIR SPACE ON
75mm MINERAL FIBRE INSULATION ON
TYVEK AIR BARRIER ON
240mm CONCRETE BLOCK WALL
- TYPICAL FOR EXTERIOR WALLS W/ BRACE FRAMES
(SAME AS THE LISTED ASSEMBLY EXCEPT
PROVIDE 25mm HORIZONTAL FURRING CHANNELS ON
INTERIOR SIDE OF STEEL STUDS TO SUPPORT
GYPSUM BOARD (SEE PLAN DETAILS))

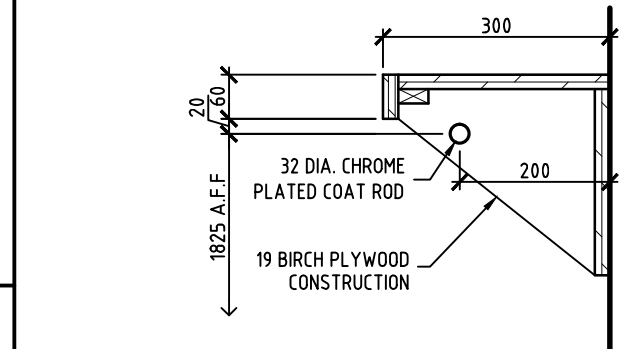

5 CLOSET ROD DETAIL
SCALE 1:10

NEW ASSEMBLY TYPES

- INTERIOR PARTITION TYPES
- 1 GYPSUM PARTITION, FULL HEIGHT
16mm GYPSUM BOARD ON BOTH SIDES OF
92mm STEEL STUDS @ 400mm O.C.
C/W BATT INSULATION FILLING STUD VOID
(EXTEND PARTITION FULL HEIGHT TO U/S ROOF DECK.
PROVIDE MOISTURE-RESISTANT GYPSUM ON
WASHROOM SIDE ONLY, WHERE APPLICABLE.)
- 2 GYPSUM PARTITION, CEILING HEIGHT
16mm GYPSUM BOARD ON BOTH SIDES OF
92mm STEEL STUDS @ 400mm O.C.
C/W BATT INSULATION FILLING STUD VOID
EXTEND STUDS FULL HT
(TERMINATE GYPSUM ABOVE FINISHED CEILING)
- 3 GYPSUM PARTITION, FULL HEIGHT
16mm GYPSUM BOARD ON BOTH SIDES OF
152mm STEEL STUDS @ 400mm O.C.
C/W BATT INSULATION FILLING STUD VOID
(EXTEND PARTITION TO U/S ROOF DECK)
PROVIDE MOISTURE-RESISTANT GYPSUM ON
WASHROOM SIDE ONLY, WHERE APPLICABLE.)
- 4 GYPSUM PARTITION INFILL WALL AT DOUBLE BRACING
16mm GYPSUM BOARD ON BOTH SIDES OF
2 ROWS 152mm STEEL STUDS @ 400mm O.C.
C/W BATT INSULATION FILLING STUD VOID
(EXTEND PARTITION TO U/S ROOF DECK)
PROVIDE MOISTURE-RESISTANT GYPSUM ON
WASHROOM SIDE ONLY, WHERE APPLICABLE.)
- 5 MASONRY CONCRETE BLOCK INFILL (TYP.)
240mm MASONRY CONCRETE BLOCK
GYPSUM PARTITION (FURRED WALL)
16mm GYPSUM BOARD ON BOTH SIDES OF
2 ROWS 152mm STEEL STUDS @ 400mm O.C.
C/W BATT INSULATION FILLING STUD VOID
(EXTEND PARTITION TO U/S CEILING)
PROVIDE MOISTURE-RESISTANT GYPSUM ON
WASHROOM SIDE ONLY, WHERE APPLICABLE.)
- 6 1 HR FIRE RATED ULC W407
1 LAYER 16mm TYPE 'X' GYPSUM
BOARD ON BOTH SIDES OF
92mm STEEL STUDS @ 400mm O.C.
(EXTEND PARTITION FULL HT, FIRESTOP ALL
PERIMETERS AND PENETRATIONS)
- 7 GYPSUM LAMINATE
LAMINATED 16mm GYPSUM BOARD ON EXISTING
FULL HEIGHT STUD WALL
6mm POLY VAPOUR BARRIER ON BOTH SIDES OF
20ga 152mm STEEL STUDS @ 400mm O.C.
- 8 FULL HEIGHT, METAL LINER
METAL LINER ON THIS SIDE OF
EXISTING PLYWOOD
- 9 3/4" HR FIRE RATED COLUMN PARTITION
16mm TYPE 'X' GYPSUM BOARD ON
4mm STEEL STUDS
(EXTEND PARTITION FULL HT, FIRESTOP ALL
PERIMETERS AND PENETRATIONS)
- 10 1 HR FIRE RATED ULC W407
1 LAYER 16mm TYPE 'X' GYPSUM
BOARD ON BOTH SIDES OF
152mm STEEL STUDS @ 400mm O.C.
C/W BATT INSULATION IN STUD VOID
(EXTEND PARTITION FULL HT, FIRESTOP ALL
PERIMETERS AND PENETRATIONS)
- 11 TECTUM PARTITION, FULL HEIGHT
1 LAYER 25mm TECTUM PANELS ON THIS SIDE OF
92mm STEEL STUDS @ 400mm O.C.
C/W BATT INSULATION IN STUD VOID
(EXTEND PARTITION FULL HT)
- 12 CHASE PARTITION
16mm GYPSUM BOARD ON
4mm STEEL STUDS @ 400mm O.C.
EXTEND STUDS FULL HT
(TERMINATE GYPSUM ABOVE FINISHED CEILING)
- 13 THR RATED GYPSUM FURRED PARTITION
2 LAYERS OF 15mm TYPE 'X' GYPSUM BOARD ON
64mm STEEL STUDS @ 400mm O.C.
(EXTEND PARTITION FULL HT, FIRESTOP ALL
PERIMETERS AND PENETRATIONS)
- 14 NEW ROOF TOP UNIT ON NEW CURB. REFER TO MECHANICAL
AND STRUCTURAL
- 15 REMOVE EXISTING SHIPPING CONTAINER.
- 16 NEW SINK IN NEW MILLWORK BASE CABINET. SEE
MECHANICAL & MILLWORK DETAILS
- 17 NEW VENDING MACHINES PROVIDED BY OWNER.
- 18 NEW FORCE FLOW HEATER MOUNTED ON GYPSUM BOARD
PARTITION. REFER TO MECHANICAL.
- 19 SAWCUT EXISTING SLAB ON GRADE FOR WATER SERVICE.
CORE DRILL EXISTING FOUNDATION WALL. REINSTATE WITH
GRANULAR A, BACKFILL, 6mm POLY VAPOUR BARRIER AND
152mm CONCRETE SLAB. SEE STRUCTURAL
- 20 INFILL W/ NEW CONCRETE BLOCK TO SUE. TIE IN W/ NEW
STRUCTURAL COLUMN. SEE STRUCTURAL FOR CONNECTION.
- 21 INSTALL NEW ROLLER BLINDS ON U/S OF WINDOW HEAD
(TYPICAL FOR ALL WINDOWS)
- 22 SAWCUT EXISTING SLAB ON GRADE FOR NEW STORM
WATER SERVICE. CORE DRILL EXISTING FOUNDATION WALL
REINSTATE WITH GRANULAR A, BACKFILL, 6mm POLY
VAPOUR BARRIER AND 152mm CONCRETE SLAB. SEE
STRUCTURAL. COORDINATE W/ MECHANICAL
- 23 EXISTING COLUMN TO REMAIN. PROTECT DURING REMOVALS
- 24 EXISTING ELECTRICAL PANEL AND TRANSFORMER TO
REMAIN. PROTECT DURING REMOVALS
- 25 NEW PORCELAIN TILE FLOOR & BASE (SEE ROOM FINISH
SCHEDULE)
- 26 INSTALL NEW FIRE RATED SLIDING FIRE SHUTTER ON
EXISTING BLOCK WALL
- 27 NEW CONCRETE FLOOR ASSEMBLY. SEE FLOOR ASSEMBLIES &
WALL SECTIONS
- 28 ENCLOSE EXISTING COLUMN IN GYPSUM PARTITION. SEE
PARTITION TYPES
- 29 EXISTING VCT & BASE TO REMAIN.
- 30 PATCH & REPAIR SURFACES AT AREA OF REMOVALS. MAKE
GOOD & PAINT TO MATCH EXISTING.
- 31 INSTALL NEW VCT & BASE (SEE ROOM FINISH SCHEDULE)
PATCH/ REPAIR BETWEEN REMOVALS & EXISTING.
- 32 PROVIDE NEW UPPERS. REMOVE EXISTING COUNTERTOP &
NEW PLAM COUNTERTOPS ON EXISTING BASE CABINETS.
SEE INTERIOR ELEVATIONS.
- 33 PROVIDE 1:8 TRANSITION SLOPE (1:50mm) AT DOOR OPENING.
- 34 BLAST TRACK EXISTING SLAB, SKIM COAT AND APPLY
EPOXY PAINT
- 35 INSTALL DOOR OPERATOR ON NEW BOLLARD (TYP. DETAIL
2/A-01). SEE ELECTRICAL FOR UNDERGROUND WIRING
CONNECTION TO NEW DOOR.
- 36 INSTALL NEW STEEL BOLLARD W/ PLATE ANCHORED INTO
EXISTING CONCRETE SLAB TO PROTECT PARTITION CORNER.
- 37 INFILL W/ NEW 150mm CONCRETE DOWELED INTO EXISTING.
SEE SECTION 6/A-17
- 38 TOOTH IN CONCRETE BLOCKS FOR NEW OPENING.
- 39 INSTALL NEW OVERHEAD DOOR C/W TRACK SYSTEM &
OPERATOR. SEE ELECTRICAL
- 40 NEW INSULATED HOLLOW METAL DOOR W/ INSULATED
PRESSED STEEL FRAME. SEE DOOR SCHEDULE
- 41 SET STRUCTURAL FOR GROUTING EXISTING BLOCK &
CONNECTION TO NEW STEEL COLUMN.
- 42 BELOW GRADE FOUNDATION WALL. REFER TO STRUCTURAL

DEMOLITION & NEW FLOOR PLAN NOTES:

- REMOVE EXISTING GLAZED ALUMINUM ENTRANCE FRAME
C/W DOOR & HARDWARE.
- REMOVE EXISTING GLAZED INTERIOR FRAMING & DOOR
- REMOVE EXISTING CONCRETE SLAB ON GRADE.
- REMOVE EXISTING CLOSET DOORS & SHELVES.
- REMOVE EXISTING TYPICAL ALUMINUM FRAMED GLAZED
UNIT C/W BLINDS.
- REMOVE AND DISPOSE OF EXISTING MILLWORK.
- REMOVE EXISTING STRUCTURAL STEEL COLUMN (SEE
STRUCTURAL)
- REMOVE EXISTING BLOCK ON BEAM ABOVE CEILING.
- REMOVE EXISTING DOOR & FRAME.
- REMOVE EXISTING CONCRETE BLOCK, FOUNDATIONS &
FOOTINGS.
- REMOVE EXISTING INTERIOR GYPSUM PARTITION.
- REMOVE EXISTING PLUMBING FIXTURES IN EXISTING
WASHROOMS. REFER TO MECHANICAL DRAWINGS.
- REMOVE EXISTING WASHROOM ACCESSORIES IN EXISTING
WASHROOMS.
- TEMPORARILY REMOVE EXISTING GAS METER. REINSTALL
TO SUIT NEW CONSTRUCTION. REFER TO MECHANICAL
- SAW CUT EXISTING BLOCK WALL FOR NEW DOOR OPENING.
(SEE STRUCTURAL)
- SAWCUT AND REMOVE EXISTING EXTERIOR BLOCK WALL
AND EXISTING WINDOW UNIT.
- EXISTING EXTERIOR WALL MOUNTED LADDER TO REMAIN.
- REMOVE EXISTING L.I.T. CEILING ABOVE.
- REMOVE EXISTING CERAMIC FLOOR TILE & BASE. PROVIDE
NEW 3mm LEVELLING SKIM COAT.
- SAW CUT AND REMOVE EXISTING FLOOR SLAB TO
RECONNECT EXISTING PLUMBING LINE TO NEW FIXTURES.
REFER TO MECHANICAL. REINSTATE WITH MINIMUM 100mm
CONCRETE ON POLY ON GRANULAR A.
- SAWCUT AND REMOVE PART OF EXISTING BLOCK WALL
FOR STRUCTURAL TIE-IN. REFER TO STRUCTURAL.
- REMOVE EXISTING DE-MOUNTABLE PARTITIONS.
- REMOVE EXISTING SLIDING GATE.
- REINSTATE FUSIBLE LINK TO EXISTING SLIDING 2 HR FIRE
DOOR AFTER HARDWARE REPAIR AS REQ'D.
- REMOVE EXISTING HIGH LEVEL WINDOWS.
- 1 LAYER 25mm TECTUM PANELS ON THIS SIDE OF
92mm STEEL STUDS @ 400mm O.C.
C/W BATT INSULATION IN STUD VOID
(EXTEND PARTITION FULL HT)
- REMOVE EXISTING ROOF ASSEMBLY, FLASHINGS, CURBS.
- EXISTING METAL LOCKERS TO BE REMOVED BY OWNER.
- REMOVE EXISTING VCT AND BASE.
- REMOVE EXISTING RWL ON LOW ROOF AND PIPE
PENETRATION THRU UPPER WALL CLADDING. SPRAY FOAM
OPENING IN WALL & PATCH METAL SIDING. MATCH
TEMPORARY PROVISION FOR DRAINAGE DURING
CONSTRUCTION.
- PROTECT EXISTING SATELLITE DISH. DISCONNECT &
RECONNECT CABLE AFTER ROOF WORK.
- REMOVE EXISTING BASE & DRYWALL BULKHEAD ABOVE.
- REMOVE CRACKED CONCRETE BLOCK AT PILASTER CORNER
INSTALL NEW 290 CONCRETE BLOCK. GROUT SOLID, &
TOOTH INTO EXISTING. ALLOW FOR 2.4M HT x 1 BLOCK
WIDE (TYP.)
- REMOVE EXISTING METAL CLADDING FASCIA & GIRTS.
- REMOVE EXISTING LOUVER (REFER TO MECHANICAL). INFILL
OPENING W/ CONCRETE BLOCK.
- CONSTRUCT TEMPORARY FULL HT. WALL:
13mm GYPSUM SHEATHING
92mm STEEL STUDS
BATT INSULATION
13mm GYPSUM BOARD
(CAULK & TAPE ALL PERIMETERS FOR DRAFT SEAL)
- REMOVE EXISTING SHOWER STALL, DOORS, PLUMBING
FIXTURES, CURTAIN & ROD. CAP PLUMBING SERVICES.
PATCH/ REPAIR SURFACES AFFECTED BY REMOVALS. SEE
MECHANICAL. PATCH CONCRETE SLAB AT SANITARY DRAIN
- RECESSED FLOOR MONUMENT. SEE ELECTRICAL.
- 1m x 1m RECESSED FLOOR MAT TRAY.
- PROVIDE POWER FOR MICROWAVE & COFFEE MACHINE
(N.I.C.). SEE ELECTRICAL
- NEW COAT ROD IN CLOSET @ 1825mm A.F.F. SEE 5/A-05
- DOUBLE STRUCTURAL BRACING W/ 50mm
EXPANSION GAP IN BETWEEN
- INFILL OPENING WITH CONCRETE BLOCK TO MATCH
EXISTING. PATCH/ REPAIR DAMAGED WALL AREAS AND
MAKE GOOD.
- NEW MILLWORK. SEE A-18 FOR MILLWORK DETAILS
- NEW WALL-MOUNTED PROJECTOR SCREEN
- REMOVE EXISTING DRYWALL INFILL ON BOTH SIDES OF
PARTITION. REMOVE EXISTING GLAZED SCREEN. INSTALL
NEW PS GLAZED FRAME & FIRE SHUTTER ON OFFICE SIDE.
SEE DETAIL 8/A-17 & DOOR ELEVATIONS.
- NEW STAIR TREAD TO MATCH NEW GROUND FLOOR
FLOORING FINISHES.
- 50mm EXPANSION COVER PLATE IN GYPSUM BOARD.
- REINSTATE EXISTING GAS METER ON EXISTING
BLOCK WALL. SEE MECHANICAL
- INFILL EXISTING OPENING IN EXTERIOR WALL TO MATCH
EXISTING WALL ASSEMBLY.
- BULKHEAD ABOVE CLOSET AREA
- NEW ALUMINUM COMPOSITE PANEL FASTENED ONTO
STRUCTURAL STEEL CANOPY COLUMN. SEE DETAILS
- NEW CONCRETE CURB. SEE CIVIL.
- EDGE OF NEW CANOPY OVERHANG ABOVE.
- NEW FULL-HEIGHT ACCORDION SECURITY LOCKABLE SCREEN.
- 50mm EXPANSION JOINT IN CLADDING W/ BATT INSULATION
FILLING VOID.
- PAINT EXTERIOR SIDE OF NEW BLOCK TO MATCH EXISTING.
- SAWCUT & REMOVE EXISTING BLOCK TO CREATE
2.0M WIDE X 2.2M HT OPENING. PATCH, REPAIR SLAB &
BLOCKS & PAINT SURFACES AFFECTED BY REMOVALS.
- NEW 18ga CLEAR ANODIZED ALUMINUM ON 16mm GYPSUM
BOARD ON BOTH SIDES OF 92mm STEEL STUD POST.

SURGENOR TRUCK GROUP

LEGEND:

- WALL PARTITION
- DOOR SYMBOL
- REMOVALS
- FULL HEIGHT CERAMIC TILE
- ROOM NUMBER & ROOM NAME
- PARTITION TYPE
- DOOR NUMBER
- WINDOW TYPE
- EXTERIOR WALL TYPE
- DRAWING NOTE
- FIRE EXTINGUISHER
- AUTO DOOR OPERATOR
- FORCE FLOW HEATER (SEE ELECTRICAL)
- ELECTRICAL PANEL (SEE ELECTRICAL)
- ELECTRICAL TRANSFORMER BOX (SEE ELECTRICAL)
- SIAMSE CONNECTION (SEE MECHANICAL)
- EXISTING GAS METER (SEE MECHANICAL)
- EXISTING WATER METER (SEE MECHANICAL)

WASHROOM LEGEND:

- TP - TOILET PAPER
- FN - NAPKIN DISPOSAL
- M - MIRROR
- H - COAT HOOK
- HD - HAND DRYER
- EL - EMERGENCY LIGHT & ALARM
- E - EMERGENCY BUTTON C/W SIGN
- "IN THE EVENT OF AN EMERGENCY PUSH EMERGENCY BUTTON AND AUDIBLE AND VISUAL SIGNAL WILL ACTIVATE FOR ASSISTANCE"
- L - LETTERS TO BE 1" HT W/ 0.2" STROKE
- A - PUSH TO LOCK BUTTON
- S - SOAP DISPENSER
- SH - SHELF
- PT - PAPER TOWEL DISPENSER & WASTE UNIT

MOUNTING HEIGHTS FOR DEVICES & MISC. FIXTURES

DEVICES & MISC. FIXTURES	HEIGHT
SENSORS, THERMOSTAT, FIRE ALARM PULL STATION	1220mm
WASHROOM PAPER TOWEL DISPENSER, SOAP DISPENSER, ROBE HOOK, S/S SHELF	1092mm
"PUSH-BUTTON" AUTO OPERATOR:	990mm
SWITCHES:	1040mm
FIRE EXTINGUISHER (FE):	800mm
TOILET PAPER DISPENSER:	510mm
ELECTRICAL RECEPTACLES:	405mm
NAPKIN DISPENSER:	762-838mm

GENERAL DEMOLITION NOTES:

- PAINT ALL EXISTING AREAS OF REMOVALS/ REPAIRS TO MATCH EXISTING COLOURS/ SHEEN/ WALL TEXTURES.
- REMOVE ALL EXISTING FURNITURE FROM ALL AREAS OF WORK.
- PATCH & REPAIR ALL SURFACES DAMAGED BY REMOVALS TO MAKE GOOD & MATCH EXISTING.

NO.	ISSUED FOR	DATE
3	ISSUED FOR TENDER	JAN 17 2019
2	ISSUED FOR PERMIT	DEC 4 2018
1	ISSUED FOR REVIEW	JULY 6 2018

NO.	ISSUE & REVISIONS	DATE
1	ISSUED FOR REVIEW	JULY 6 2018

PROJECT NORTH

Not for construction unless
SEALED and SIGNED.

P & R
PYE & RICHARDS ARCHITECTS INC
884 MBATH STREET OTTAWA ONTARIO K1Z 6B9
TEL: 613 724-7700 FAX: 613 724-1889
EMAIL: staff@pyerichards.com WEBSITE: www.pyerichardsarchitects.com

PROJECT
SURGENOR TRUCK CENTRE
EXPANSION

1571 LIVERPOOL COURT OTTAWA, ONTARIO

DRAWING
CONSTRUCTION PARTIAL
GROUND FLOOR PLAN


DO NOT SCALE. REFER ANY DIMENSIONAL ERROR AND/OR POSSIBLE TRADE INTERFERENCE/ CONFLICT TO THE ARCHITECT FOR CLARIFICATION PRIOR TO COMMENCEMENT OF THE WORK. THE CONDITIONS OF THE CONTRACT APPLY.

PROJECT NO.	18-18	DRAWING NO.
SCALE	AS NOTED	
DRAWN		
CHECKED		


A-05

PROJECT NO.	18-18	DRAWING NO.
SCALE	AS NOTED	
DRAWN		
CHECKED		

PLOT DATE - 18 01 2019 PLOTTED FROM: DRACO

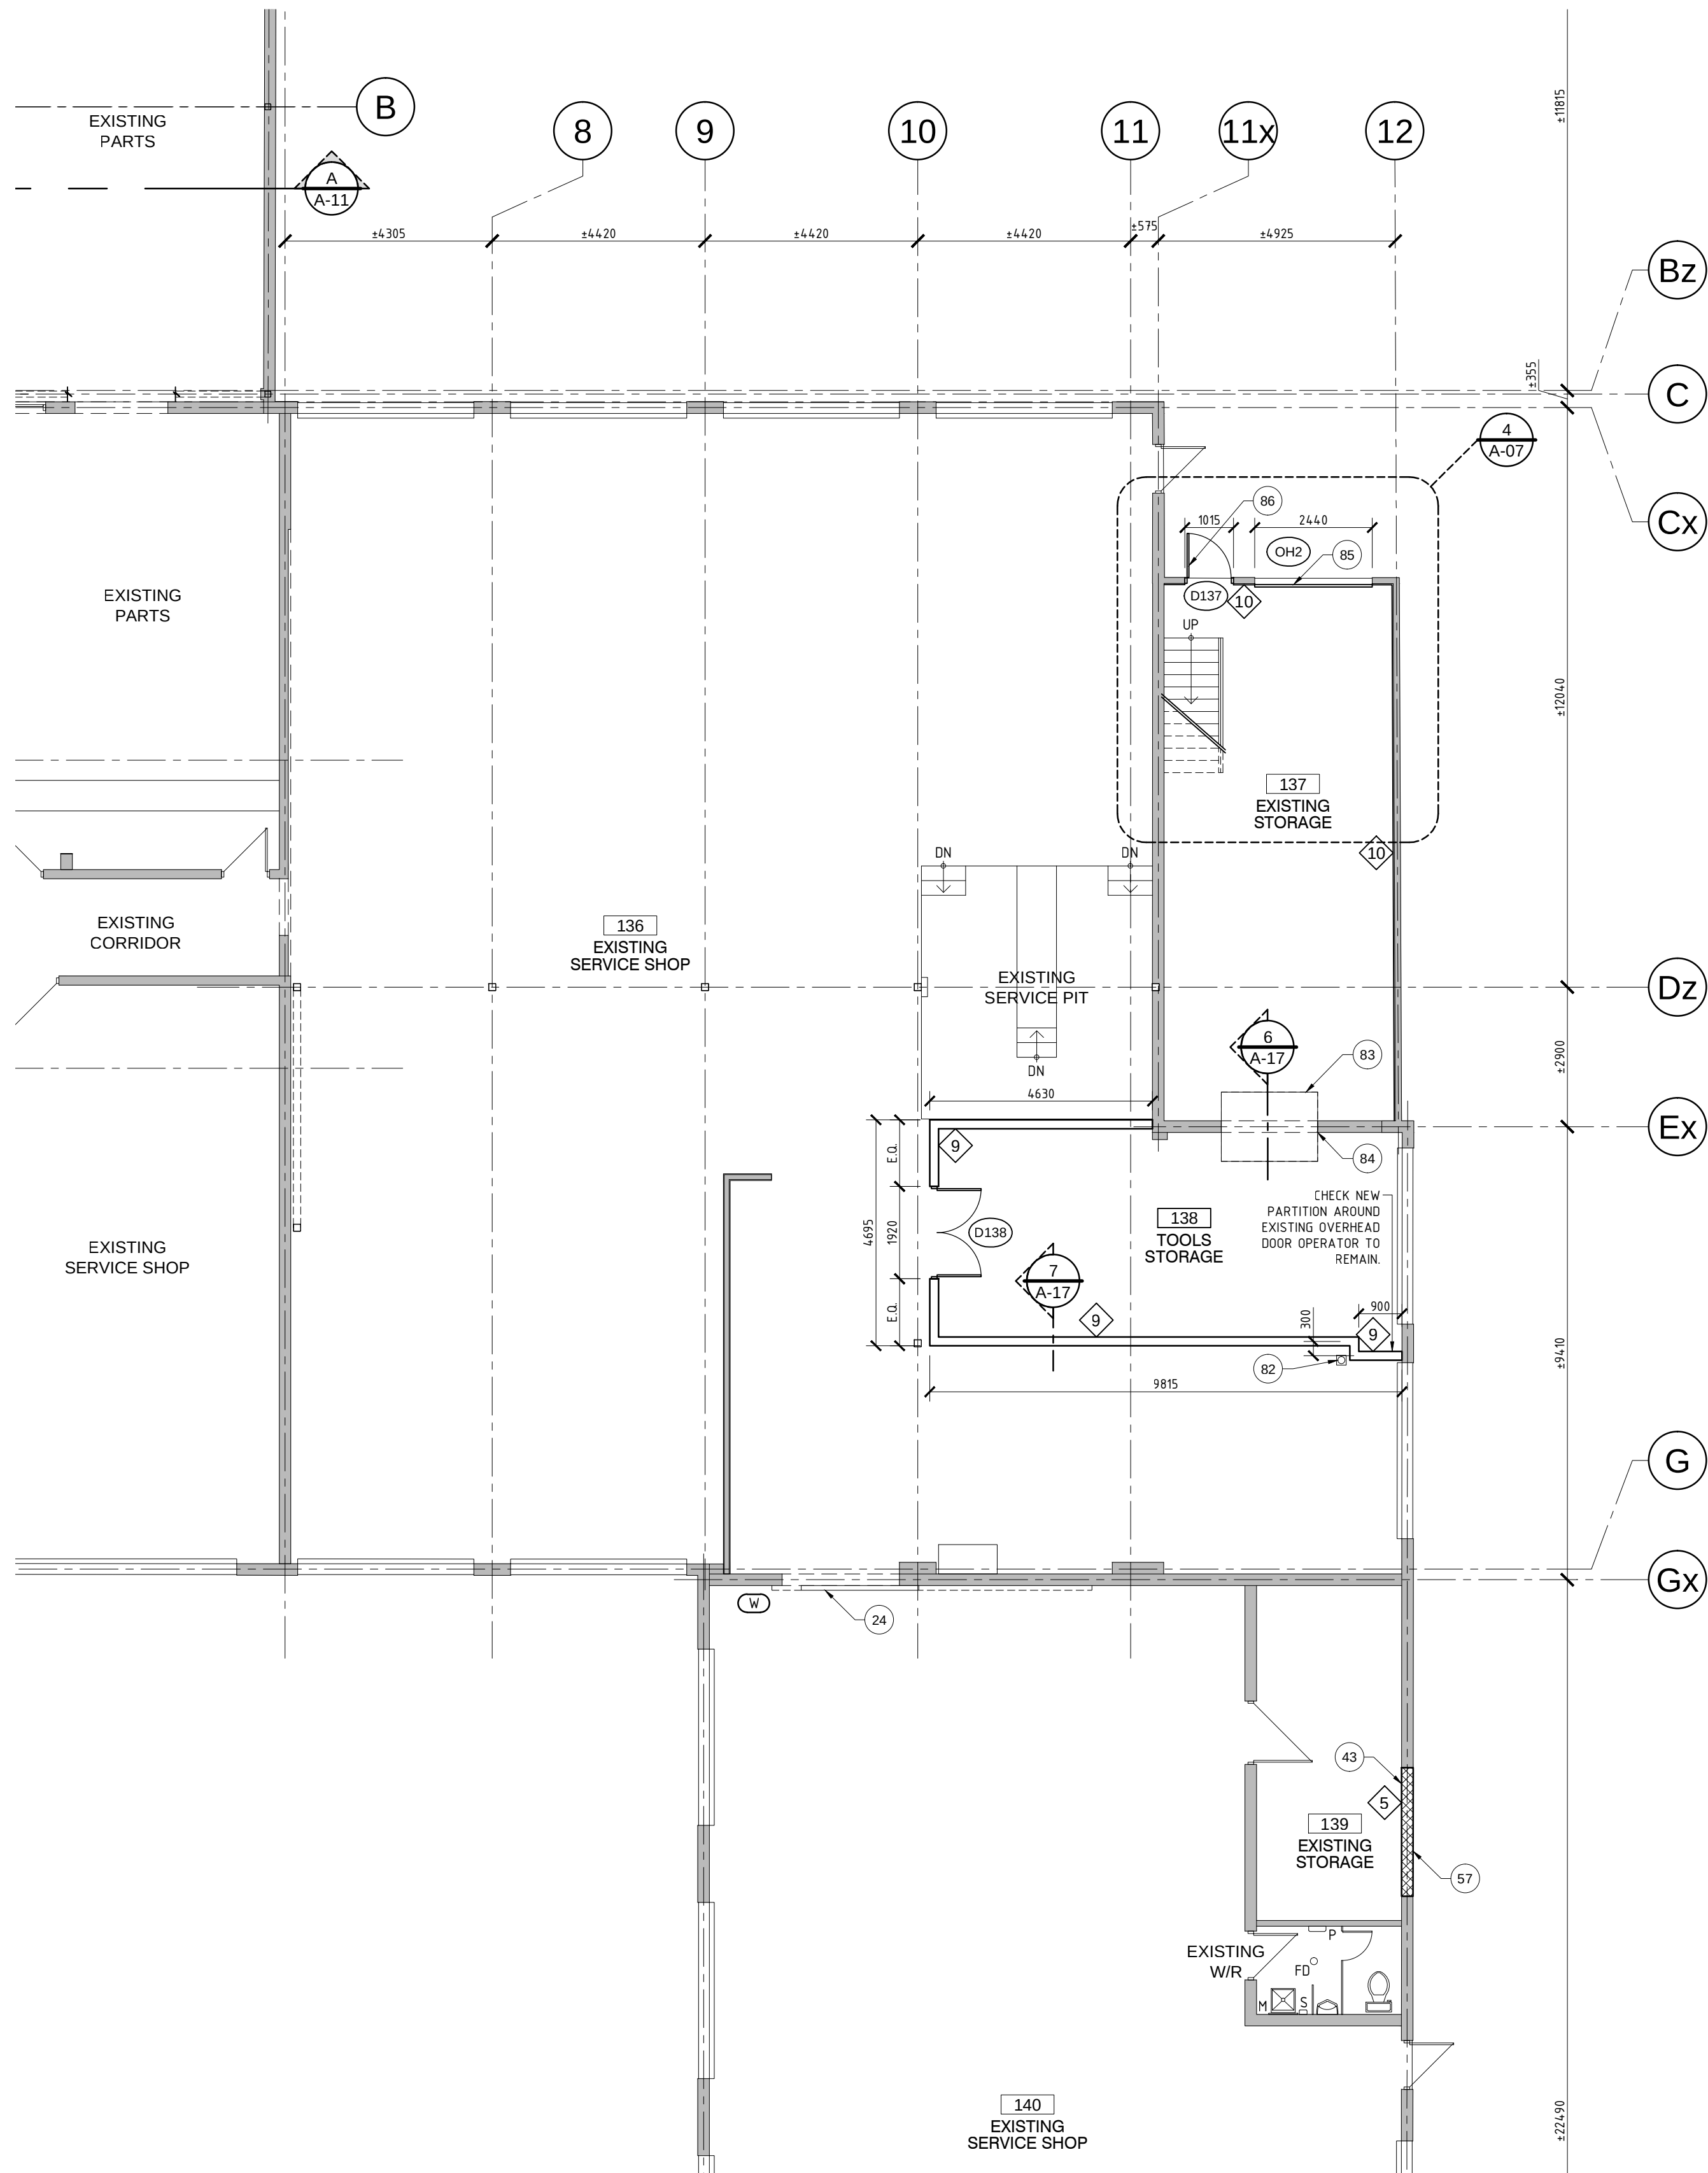

1 PARTIAL GROUND FLOOR PLAN (SHOP AREA) - CONSTRUCTION
SCALE 1:100

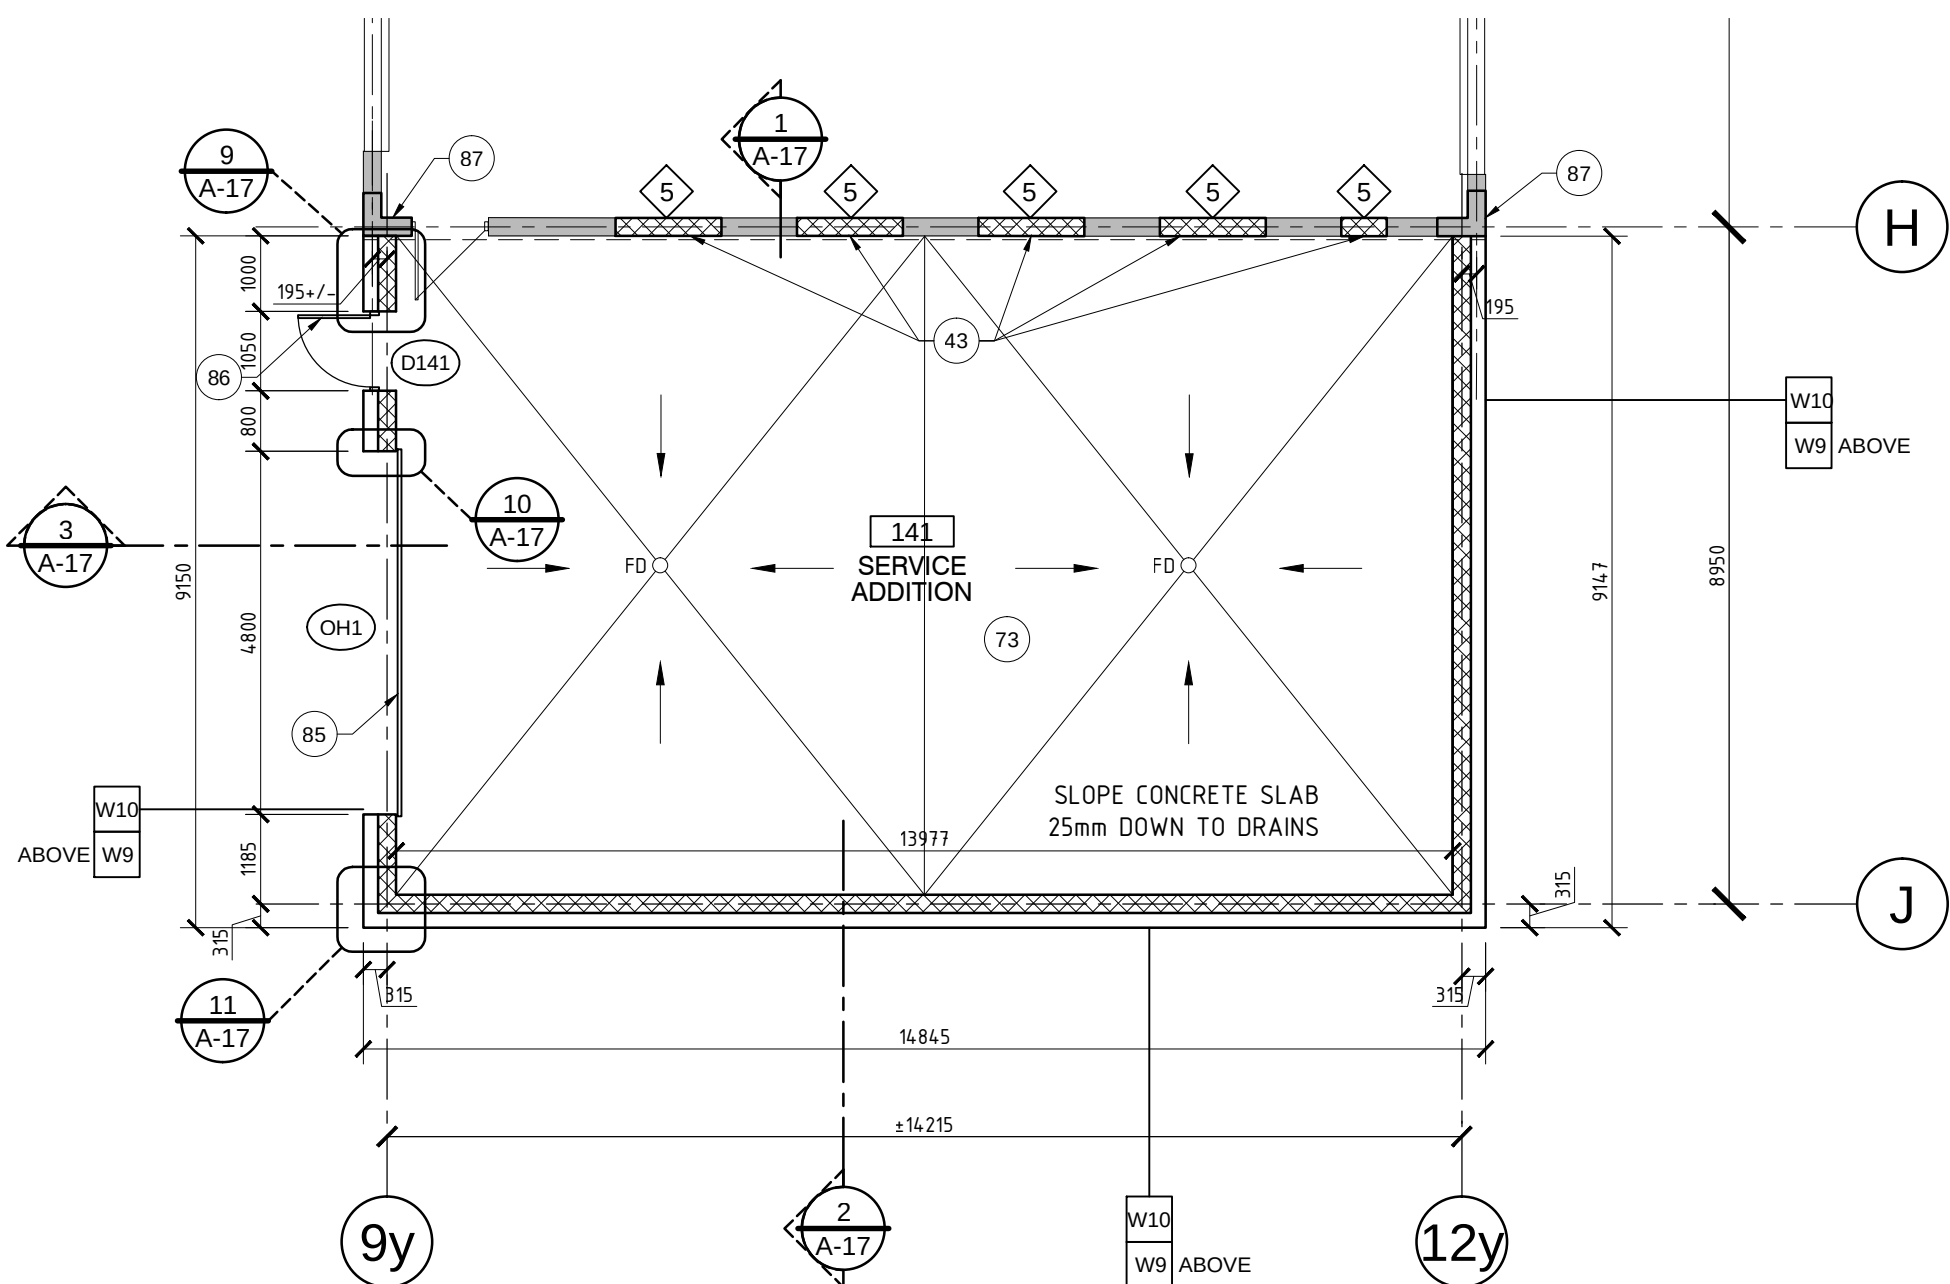

2 PARTIAL GROUND FLOOR PLAN (SERVICE BAY) - CONSTRUCTION
SCALE 1:100

EXTERIOR WALL ASSEMBLIES

- W1 ALUMINUM PANEL STUD WALL
ALUMINUM COMPOSITE PANEL ON
FASTENERS W/ SPACERS AS REQ'D ON
22mm HORIZONTAL HAT CHANNELS ON
75mm THERMAL SPACERS W/
75mm MINERAL FIBRE INSULATION ON
TYVEK AIR BARRIER ON
13mm GYPSUM SHEATHING ON
152-43mil STRUCT. STEEL STUDS @ 400mm O.C. W/
BATT INSULATION ON
6mil POLY VAPOUR BARRIER ON
16mm GYPSUM BOARD
- W1F ALUMINUM PANEL STUD WALL - 1HR RATED (SB-2)
SAME AS W1 EXCEPT
2 LAYERS 13mm TYPE 'X' GYPSUM BOARD ON INSIDE FACE
- W2 ALUMINUM PANEL ACENT WALL
ALUMINUM COMPOSITE PANEL ON
FASTENERS W/ SPACERS AS REQ'D ON
125mm HORIZONTAL GRTS ON
75mm THERMAL SPACERS W/
75mm MINERAL FIBRE INSULATION ON
TYVEK AIR BARRIER ON
13mm GYPSUM SHEATHING ON
152-43mil STRUCT. STEEL STUDS @ 400mm O.C. W/
BATT INSULATION ON
6mil POLY VAPOUR BARRIER ON
16mm GYPSUM BOARD
- W2F ALUMINUM PANEL ACENT WALL - 1HR RATED (SB-2)
SAME AS W2 EXCEPT
2 LAYERS 13mm TYPE 'X' GYPSUM BOARD ON INSIDE FACE
- W3 ALUMINUM PANEL BLOCK WALL
ALUMINUM COMPOSITE PANEL ON
FASTENERS W/ SPACERS AS REQ'D ON
22mm HORIZONTAL HAT CHANNELS ON
75mm THERMAL SPACERS W/
75mm MINERAL FIBRE INSULATION ON
TYVEK AIR BARRIER ON
13mm GYPSUM SHEATHING ON
152-43mil STRUCT. STEEL STUDS @ 400mm O.C. ON
6mil POLY VAPOUR BARRIER ON
16mm GYPSUM BOARD
- W4 ARCHITECTURAL BLOCK WALL BASE
90mm ARCHITECTURAL BLOCK W/
CLADDING TIES ANCHORED TO STUD FRAMING
30mm AIR SPACE ON
75mm MINERAL FIBRE INSULATION ON
TYVEK AIR BARRIER ON
13mm EXTERIOR GRADE PLYWOOD ON
152-43mil STRUCT. STEEL STUDS @ 400mm O.C. ON
6mil POLY VAPOUR BARRIER ON
16mm GYPSUM BOARD
- W4F ARCHITECTURAL BLOCK VENER WALL - 1HR RATED (SB-2)
SAME AS W4 EXCEPT
2 LAYERS 13mm TYPE 'X' GYPSUM BOARD ON INSIDE FACE
- W5 90mm ARCHITECTURAL BLOCK WALL BASE
CLADDING TIES ANCHORED TO STUD FRAMING
130mm AIR SPACE ON
75mm MINERAL FIBRE INSULATION ON
TYVEK AIR BARRIER ON
13mm EXTERIOR GRADE PLYWOOD ON
152-43mil STRUCT. STEEL STUDS @ 400mm O.C. ON
6mil POLY VAPOUR BARRIER ON
16mm GYPSUM BOARD
- W5F ARCHITECTURAL BLOCK WALL BASE - 1HR RATED (SB-2)
SAME AS W5 EXCEPT
2 LAYERS 13mm TYPE 'X' GYPSUM BOARD ON INSIDE FACE
- W6 CONCRETE BLOCK INFILL WALL
240mm CONCRETE BLOCK ON
6mil POLY VAPOUR BARRIER ON
50mm MINERAL FIBRE INSULATION ON
2 LAYERS 13mm TYPE 'X' GYPSUM BOARD
- W7 VERTICAL METAL SIDING ROOF WALL
VERTICAL METAL SIDING ON
22mm HORIZONTAL FURRING CHANNELS ON
75mm THERMAL SPACERS W/
75mm MINERAL FIBRE INSULATION ON
TYVEK AIR BARRIER ON
13mm GYPSUM SHEATHING ON
152-43mil STRUCT. STEEL STUDS @ 400mm O.C. ON
6mil POLY VAPOUR BARRIER ON
16mm GYPSUM BOARD
- W8 ARCHITECTURAL BLOCK WALL ON BLOCK
90mm ARCHITECTURAL BLOCK W/
CLADDING TIES ANCHORED TO STUD FRAMING
30mm AIR SPACE ON
75mm MINERAL FIBRE INSULATION ON
TYVEK AIR BARRIER ON
190mm CONCRETE BLOCK WALL ON
16mm GYPSUM BOARD (LAMINATED)
- W9 VERTICAL METAL SIDING BLOCK WALL (SERVICE BAY)
VERTICAL METAL SIDING ON
22mm HORIZONTAL FURRING CHANNELS
25mm AIR SPACE ON
75mm THERMAL SPACERS W/
75mm MINERAL FIBRE INSULATION ON
TYVEK AIR BARRIER ON
240mm CONCRETE BLOCK WALL
- W10 ARCHITECTURAL BLOCK WALL (SERVICE BAY)
90mm ARCHITECTURAL BLOCK W/
CLADDING TIES ANCHORED TO STUD FRAMING
30mm AIR SPACE ON
75mm MINERAL FIBRE INSULATION ON
TYVEK AIR BARRIER ON
240mm CONCRETE BLOCK WALL
- TYPICAL FOR EXTERIOR WALLS W/ BRACE FRAMES
(SAME AS THE LISTED ASSEMBLY EXCEPT
PROVIDE 25mm HORIZONTAL FURRING CHANNELS ON
INTERIOR SIDE OF STEEL STUDS TO SUPPORT
GYPSUM BOARD (SEE PLAN DETAILS))

NEW ASSEMBLY TYPES

- INTERIOR PARTITION TYPES
- 1 GYPSUM PARTITION, FULL HEIGHT
16mm GYPSUM BOARD ON BOTH SIDES OF
92mm STEEL STUDS @ 400mm O.C.
C/W BATT INSULATION FILLING STUD VOID
(EXTEND PARTITION FULL HEIGHT TO U/S ROOF DECK.
PROVIDE MOISTURE-RESISTANT GYPSUM ON
WASHROOM SIDE ONLY, WHERE APPLICABLE)
- 2 GYPSUM PARTITION, CEILING HEIGHT
16mm GYPSUM BOARD ON BOTH SIDES OF
92mm STEEL STUDS @ 400mm O.C.
C/W BATT INSULATION FILLING STUD VOID
EXTEND STUDS FULL HT
(TERMINATE GYPSUM ABOVE FINISHED CEILING)
- 3 GYPSUM PARTITION, FULL HEIGHT
16mm GYPSUM BOARD ON BOTH SIDES OF
152mm STEEL STUDS @ 400mm O.C.
C/W BATT INSULATION FILLING STUD VOID
(EXTEND PARTITION TO U/S ROOF DECK)
PROVIDE MOISTURE-RESISTANT GYPSUM ON
WASHROOM SIDE ONLY, WHERE APPLICABLE)
- 4 GYPSUM PARTITION INFILL WALL AT DOUBLE BRACING
16mm GYPSUM BOARD ON BOTH SIDES OF
2 ROWS 152mm STEEL STUDS @ 400mm O.C.
C/W BATT INSULATION FILLING STUD VOID
(EXTEND PARTITION TO U/S ROOF DECK)
PROVIDE MOISTURE-RESISTANT GYPSUM ON
WASHROOM SIDE ONLY, WHERE APPLICABLE)
- 5 MASONRY CONCRETE BLOCK INFILL (TYP.)
240mm MASONRY CONCRETE BLOCK
- 6 GYPSUM PARTITION (FURRED WALL)
16mm GYPSUM BOARD ON BOTH SIDES OF
92mm STEEL STUDS @ 400mm O.C.
C/W BATT INSULATION FILLING STUD VOID
(EXTEND PARTITION TO U/S CEILING)
PROVIDE MOISTURE-RESISTANT GYPSUM ON
WASHROOM SIDE ONLY, WHERE APPLICABLE)
- 7 1HR FIRE RATED ULC W407
1 LAYER 16mm TYPE 'X' GYPSUM
BOARD ON BOTH SIDES OF
92mm STEEL STUDS @ 400mm O.C.
(EXTEND PARTITION FULL HT, FIRESTOP ALL
PERIMETERS AND PENETRATIONS)
- 8 GYPSUM LAMINATE
LAMINATED 16mm GYPSUM BOARD ON EXISTING
FULL HEIGHT STUD WALL ON BOTH SIDES OF
16mm GYPSUM BOARD ON EXISTING STUD WALL
20ga. 152mm STEEL STUDS @ 400mm O.C.
- 9 FULL HEIGHT, METAL LINER
METAL LINER ON THIS SIDE OF
EXISTING PLYWOOD
- 10 3/4 HR FIRE RATED COLUMN PARTITION
16mm TYPE 'X' GYPSUM BOARD ON
4mm STEEL STUDS
(EXTEND PARTITION FULL HT, FIRESTOP ALL
PERIMETERS AND PENETRATIONS)
- 11 1HR FIRE RATED ULC W407
1 LAYER 16mm TYPE 'X' GYPSUM
BOARD ON BOTH SIDES OF
92mm STEEL STUDS @ 400mm O.C.
C/W BATT INSULATION IN STUD VOID
(EXTEND PARTITION FULL HT, FIRESTOP ALL
PERIMETERS AND PENETRATIONS)
- 12 1HR FIRE RATED ULC W407
1 LAYER 16mm TYPE 'X' GYPSUM
BOARD ON BOTH SIDES OF
92mm STEEL STUDS @ 400mm O.C.
C/W BATT INSULATION IN STUD VOID
(EXTEND PARTITION FULL HT, FIRESTOP ALL
PERIMETERS AND PENETRATIONS)
- 13 TECTUM PARTITION, FULL HEIGHT
1 LAYER 25mm TECTUM PANELS ON THIS SIDE OF
92mm STEEL STUDS @ 400mm O.C.
C/W BATT INSULATION IN STUD VOID
(EXTEND PARTITION FULL HT)
- 14 CHASE PARTITION
16mm GYPSUM BOARD ON
4mm STEEL STUDS @ 400mm O.C.
EXTEND STUDS FULL HT
(TERMINATE GYPSUM ABOVE FINISHED CEILING)
- 15 1HR RATED GYPSUM FURRED PARTITION
2 LAYERS OF 16mm TYPE 'X' GYPSUM BOARD ON
64mm STEEL STUDS @ 400mm O.C.
(EXTEND PARTITION FULL HT, FIRESTOP ALL
PERIMETERS AND PENETRATIONS)
- 16 NEW ROOF TOP UNIT ON NEW CURB. REFER TO MECHANICAL
AND STRUCTURAL
- 17 REMOVE EXISTING SHIPPING CONTAINER.
- 18 NEW SINK IN NEW MILLWORK BASE CABINET. SEE
MECHANICAL & MILLWORK DETAILS
- 19 NEW VENDING MACHINES PROVIDED BY OWNER.
- 20 NEW FORCE FLOW HEATER MOUNTED ON GYPSUM BOARD
PARTITION. REFER TO MECHANICAL.
- 21 SAWCUT EXISTING SLAB ON GRADE FOR WATER SERVICE.
CORE DRILL EXISTING FOUNDATION WALL REINSTATE WITH
GRANULAR A, BACKFILL, 6mil POLY VAPOUR BARRIER AND
125mm CONCRETE SLAB. SEE STRUCTURAL.
- 22 INFILL W/ NEW CONCRETE BLOCK TO SUIT. TIE IN W/ NEW
STRUCTURAL COLUMN. SEE STRUCTURAL FOR CONNECTION.
- 23 INSTALL NEW ROLLER BLINDS ON U/S OF WINDOW HEAD.
(TYPICAL FOR ALL WINDOWS)
- 24 SAWCUT EXISTING SLAB ON GRADE FOR NEW STORM
WATER SERVICE. CORE DRILL EXISTING FOUNDATION WALL
REINSTATE WITH GRANULAR A, BACKFILL, 6mil POLY
VAPOUR BARRIER AND 125mm CONCRETE SLAB. SEE
STRUCTURAL. COORDINATE W/ MECHANICAL
- 25 EXISTING COLUMN TO REMAIN. PROTECT DURING REMOVALS
- 26 EXISTING ELECTRICAL PANEL AND TRANSFORMER TO
REMAIN. PROTECT DURING REMOVALS
- 27 NEW PORCELAIN TILE FLOOR & BASE (SEE ROOM FINISH
SCHEDULE)
- 28 INSTALL NEW FIRE RATED SLIDING FIRE SHUTTER ON
EXISTING BLOCK WALL.
- 29 NEW CONCRETE FLOOR ASSEMBLY. SEE FLOOR ASSEMBLIES
& WALL SECTIONS
- 30 ENCLOSE EXISTING COLUMN IN GYPSUM PARTITION. SEE
PARTITION TYPES
- 31 EXISTING VCT & BASE TO REMAIN
- 32 PATCH & REPAIR SURFACES AT AREA OF REMOVALS. MAKE
GOOD & PAINT TO MATCH EXISTING.
- 33 INSTALL NEW VCT & BASE (SEE ROOM FINISH SCHEDULE)
PATCH/ REPAIR BETWEEN REMOVALS & EXISTING.
- 34 PROVIDE NEW UPPERS. REMOVE EXISTING COUNTERTOP &
NEW PLAM COUNTERTOPS ON EXISTING BASE CABINETS.
SEE INTERIOR ELEVATIONS.
- 35 PROVIDE 1:8 TRANSITION SLOPE (±50mm) AT DOOR OPENING.
- 36 BLAST TRACK EXISTING SLAB, SKIM COAT AND APPLY
EPOXY PAINT
- 37 INSTALL DOOR OPERATOR ON NEW BOLLARD (TYP. DETAIL
2/A-01). SEE ELECTRICAL FOR UNDERGROUND WIRING
CONNECTION TO NEW DOOR.
- 38 INSTALL NEW STEEL BOLLARD W/ PLATE ANCHORED INTO
EXISTING CONCRETE SLAB TO PROTECT PARTITION CORNER.
- 39 INFILL W/ NEW 150mm CONCRETE DOWELED INTO EXISTING.
SEE SECTION 6/A-17
- 40 TOOTH IN CONCRETE BLOCKS FOR NEW OPENING.
- 41 INSTALL NEW OVERHEAD DOOR C/W TRACK SYSTEM &
OPERATOR. SEE ELECTRICAL
- 42 NEW INSULATED HOLLOW METAL DOOR W/ INSULATED
PRESSED STEEL FRAME. SEE DOOR SCHEDULE
- 43 SEE STRUCTURAL FOR GROUTING EXISTING BLOCK &
CONNECTION TO NEW STEEL COLUMN.
- 44 BELOW GRADE FOUNDATION WALL. REFER TO STRUCTURAL

DEMOLITION & NEW FLOOR PLAN NOTES:

- 1 REMOVE EXISTING GLAZED ALUMINUM ENTRANCE FRAME
C/W DOOR & HARDWARE.
- 2 REMOVE EXISTING GLAZED INTERIOR FRAMING & DOOR
- 3 REMOVE EXISTING CONCRETE SLAB ON GRADE.
- 4 REMOVE EXISTING CLOSET DOORS & SHELVS.
- 5 REMOVE EXISTING TYPICAL ALUMINUM FRAMED GLAZED
UNIT C/W BLINDS.
- 6 REMOVE AND DISPOSE OF EXISTING MILLWORK.
- 7 REMOVE EXISTING STRUCTURAL STEEL COLUMN. (SEE
STRUCTURAL)
- 8 REMOVE EXISTING BLOCK ON BEAM ABOVE CEILING.
- 9 REMOVE EXISTING DOOR & FRAME.
- 10 REMOVE EXISTING CONCRETE BLOCK, FOUNDATIONS &
FOOTINGS.
- 11 REMOVE EXISTING INTERIOR GYPSUM PARTITION.
- 12 REMOVE EXISTING PLUMBING FIXTURES IN EXISTING
WASHROOMS. REFER TO MECHANICAL DRAWINGS.
- 13 REMOVE EXISTING WASHROOM ACCESSORIES IN EXISTING
WASHROOMS.
- 14 TEMPORARILY REMOVE EXISTING GAS METER. REINSTALL
TO SUIT NEW CONSTRUCTION. REFER TO MECHANICAL.
- 15 SAW CUT EXISTING BLOCK WALL FOR NEW DOOR OPENING.
(SEE STRUCTURAL)
- 16 SAWCUT AND REMOVE EXISTING EXTERIOR BLOCK WALL
AND EXISTING WINDOW UNIT.
- 17 EXISTING EXTERIOR WALL MOUNTED LADDER TO REMAIN.
- 18 REMOVE EXISTING L.I.T. CEILING ABOVE.
- 19 REMOVE EXISTING CERAMIC FLOOR TILE & BASE. PROVIDE
NEW 3mm LEVELLING SKIM COAT.
- 20 SAW CUT AND REMOVE EXISTING FLOOR SLAB TO
RECONNECT EXISTING PLUMBING LINE TO NEW FIXTURES.
REFER TO MECHANICAL. REINSTATE WITH MINIMUM 100mm
CONCRETE ON POLY ON GRANULAR A.
- 21 SAWCUT AND REMOVE PART OF EXISTING BLOCK WALL
FOR STRUCTURAL TIE-IN. REFER TO STRUCTURAL.
- 22 REMOVE EXISTING DE-MOUNTABLE PARTITIONS.
- 23 REMOVE EXISTING SLIDING GATE.
- 24 REINSTATE FUSIBLE LINK TO EXISTING SLIDING 2 HR FIRE
DOOR AFTER HARDWARE REPAIR AS REQ'D.
- 25 REMOVE EXISTING HIGH LEVEL WINDOWS.
- 26 SAWCUT & REMOVE PART OF EXISTING OWSJ & STEEL
DECK (SEE STRUCTURAL). SHORE EXISTING STRUCTURE
AS REQ'D.
- 27 REMOVE EXISTING ROOF ASSEMBLY, FLASHINGS, CURBS.
- 28 EXISTING METAL LOCKERS TO BE REMOVED BY OWNER.
- 29 REMOVE EXISTING VCT AND BASE.
- 30 REMOVE EXISTING RWL ON LOW ROOF AND PIPE
PENETRATION THRU UPPER WALL CLADDING. SPRAY FOAM
OPENING IN WALL & PATCH METAL SIDING. MATCH
TEMPORARY PROVISION FOR DRAINAGE DURING
CONSTRUCTION.
- 31 PROTECT EXISTING SATELLITE DISH. DISCONNECT &
RECONNECT CABLE AFTER ROOF WORK.
- 32 REMOVE EXISTING BASE & DRYWALL BULKHEAD ABOVE.
- 33 REMOVE CRACKED CONCRETE BLOCK AT PILASTER. CORNER
INSTALL NEW 290 CONCRETE BLOCK. GROUT SOLID, &
TOOTH INTO EXISTING. ALLOW FOR 2.4M HT x 1 BLOCK
WIDE (TYP.)
- 34 REMOVE EXISTING METAL CLADDING FASCIA & GIRTS.
- 35 REMOVE EXISTING LOUVER (REFER TO MECHANICAL). INFILL
OPENING W/ CONCRETE BLOCK.
- 36 CONSTRUCT TEMPORARY FULL HT. WALL:
13mm GYPSUM SHEATHING
12mm STEEL STUDS
BATT INSULATION
13mm GYPSUM BOARD
(CAULK & TAPE ALL PERIMETERS FOR DRAFT SEAL)
- 37 REMOVE EXISTING SHOWER STALL, DOORS, PLUMBING
FIXTURES, CURTAIN & ROD. CAP PLUMBING SERVICES.
PATCH/ REPAIR SURFACES AFFECTED BY REMOVALS. SEE
MECHANICAL. PATCH CONCRETE SLAB AT SANITARY. DRAIN
- 38 RECESSED FLOOR MONUMENT. SEE ELECTRICAL
- 39 1m X 1m RECESSED FLOOR MAT TRAY.
- 40 PROVIDE POWER FOR MICROWAVE & COFFEE MACHINE
(N.I.C.). SEE ELECTRICAL
- 41 NEW COAT ROD IN CLOSET @ 1825mm A.F.F. SEE 5/A-05
- 42 DOUBLE STRUCTURAL BRACING W/ 50mm
EXPANSION GAP IN BETWEEN
- 43 INFILL OPENING WITH CONCRETE BLOCK TO MATCH
EXISTING. PATCH/ REPAIR DAMAGED WALL AREAS AND
MAKE GOOD.
- 44 NEW MILLWORK. SEE A-18 FOR MILLWORK DETAILS
- 45 NEW WALL-MOUNTED PROJECTOR SCREEN
- 46 REMOVE EXISTING DRYWALL INFILL ON BOTH SIDES OF
PARTITION. REMOVE EXISTING GLAZED SCREEN. INSTALL
NEW PS GLAZED FRAME & FIRE SHUTTER ON OFFICE SIDE.
SEE DETAIL 8/A-17 & DOOR ELEVATIONS.
- 47 NEW STAIR TREAD TO MATCH NEW GROUND FLOOR
FLOORING FINISHES.
- 48 50mm EXPANSION COVER PLATE IN GYPSUM BOAR.
- 49 REINSTATE EXISTING GAS METER ON EXISTING
BLOCK WALL. SEE MECHANICAL
- 50 INFILL EXISTING OPENING IN EXTERIOR WALL TO MATCH
EXISTING WALL ASSEMBLY.
- 51 BULKHEAD ABOVE CLOSET AREA
- 52 NEW ALUMINUM COMPOSITE PANEL FASTENED ONTO
STRUCTURAL STEEL CANOPY COLUMN. SEE DETAILS
- 53 NEW CONCRETE CURB. SEE CIVIL.
- 54 EDGE OF NEW CANOPY OVERHANG ABOVE.
- 55 NEW FULL-HEIGHT ACCORDION SECURITY LOCKABLE SCREEN.
- 56 50mm EXPANSION JOINT IN CLADDING W/ BATT INSULATION
FILLING VOID.
- 57 PAINT EXTERIOR SIDE OF NEW BLOCK TO MATCH EXISTING.
- 58 SAWCUT & REMOVE EXISTING BLOCK TO CREATE
2.0M WIDE X 2.2M HT OPENING. PATCH, REPAIR SLAB &
BLOCKS & PAINT SURFACES AFFECTED BY REMOVALS.
- 59 NEW 18ga CLEAR ANODIZED ALUMINUM ON 16mm GYPSUM
BOARD ON BOTH SIDES OF 92mm STEEL STUD POST.




LEGEND:

- WALL PARTITION
- DOOR SYMBOL
- REMOVALS
- FULL HEIGHT CERAMIC TILE
- ROOM NUMBER
& ROOM NAME
- PARTITION TYPE
- DOOR NUMBER
- WINDOW TYPE
- EXTERIOR WALL TYPE
- DRAWING NOTE
- FIRE EXTINGUISHER
- AUTO DOOR OPERATOR
- FORCE FLOW HEATER (SEE ELECTRICAL)
- ELECTRICAL PANEL (SEE ELECTRICAL)
- ELECTRICAL TRANSFORMER BOX
(SEE ELECTRICAL)
- SIAMSE CONNECTION (SEE MECHANICAL)
- EXISTING GAS METER (SEE MECHANICAL)
- EXISTING WATER METER (SEE MECHANICAL)

GENERAL DEMOLITION NOTES:

1. PAINT ALL EXISTING AREAS OF REMOVALS/ REPAIRS TO
MATCH EXISTING COLOURS/ SHEEN/ WALL TEXTURES.
2. REMOVE ALL EXISTING FURNITURE FROM ALL AREAS OF
WORK.
3. PATCH & REPAIR ALL SURFACES DAMAGED BY
REMOVALS TO MAKE GOOD & MATCH EXISTING.

3	ISSUED FOR TENDER	JAN 17 2019
2	ISSUED FOR PERMIT	DEC 4 2018
1	ISSUED FOR REVIEW	JULY 6 2018
NO.	ISSUE & REVISIONS	DATE

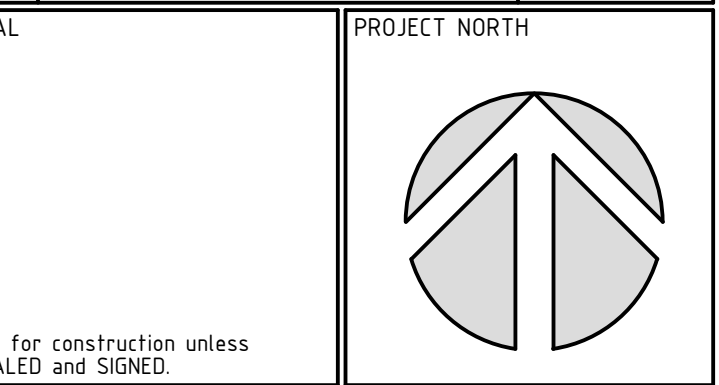

Not for construction unless
SEALED and SIGNED.

P & R
PYE & RICHARDS ARCHITECTS INC
884 MBATH STREET OTTAWA ONTARIO K1Z 6B8
TEL: 613 724-7700 FAX: 613 724-1889
EMAIL: staff@pyerichards.com
WEBSITE: www.pyerichardsarchitects.com

PROJECT
**SURGENOR TRUCK CENTRE
EXPANSION**


1571 LIVERPOOL COURT OTTAWA, ONTARIO

DRAWING
**CONSTRUCTION PARTIAL
GROUND FLOOR PLAN**


DO NOT SCALE. REFER ANY DIMENSIONAL ERROR AND/ OR
POSSIBLE TRADE INTERFERENCE/ CONFLICT TO THE ARCHITECT
FOR CLARIFICATION PRIOR TO COMMENCEMENT OF THE WORK.
THE CONDITIONS OF THE CONTRACT APPLY.

PROJECT NO.	18-18	DRAWING NO.
SCALE -	AS NOTED	
DRAWN -		
CHECKED -		
PROJECT NO.	18-18	DRAWING NO.
DATE -	18 01 2019	PLOTTED FROM: DRACO


A-06

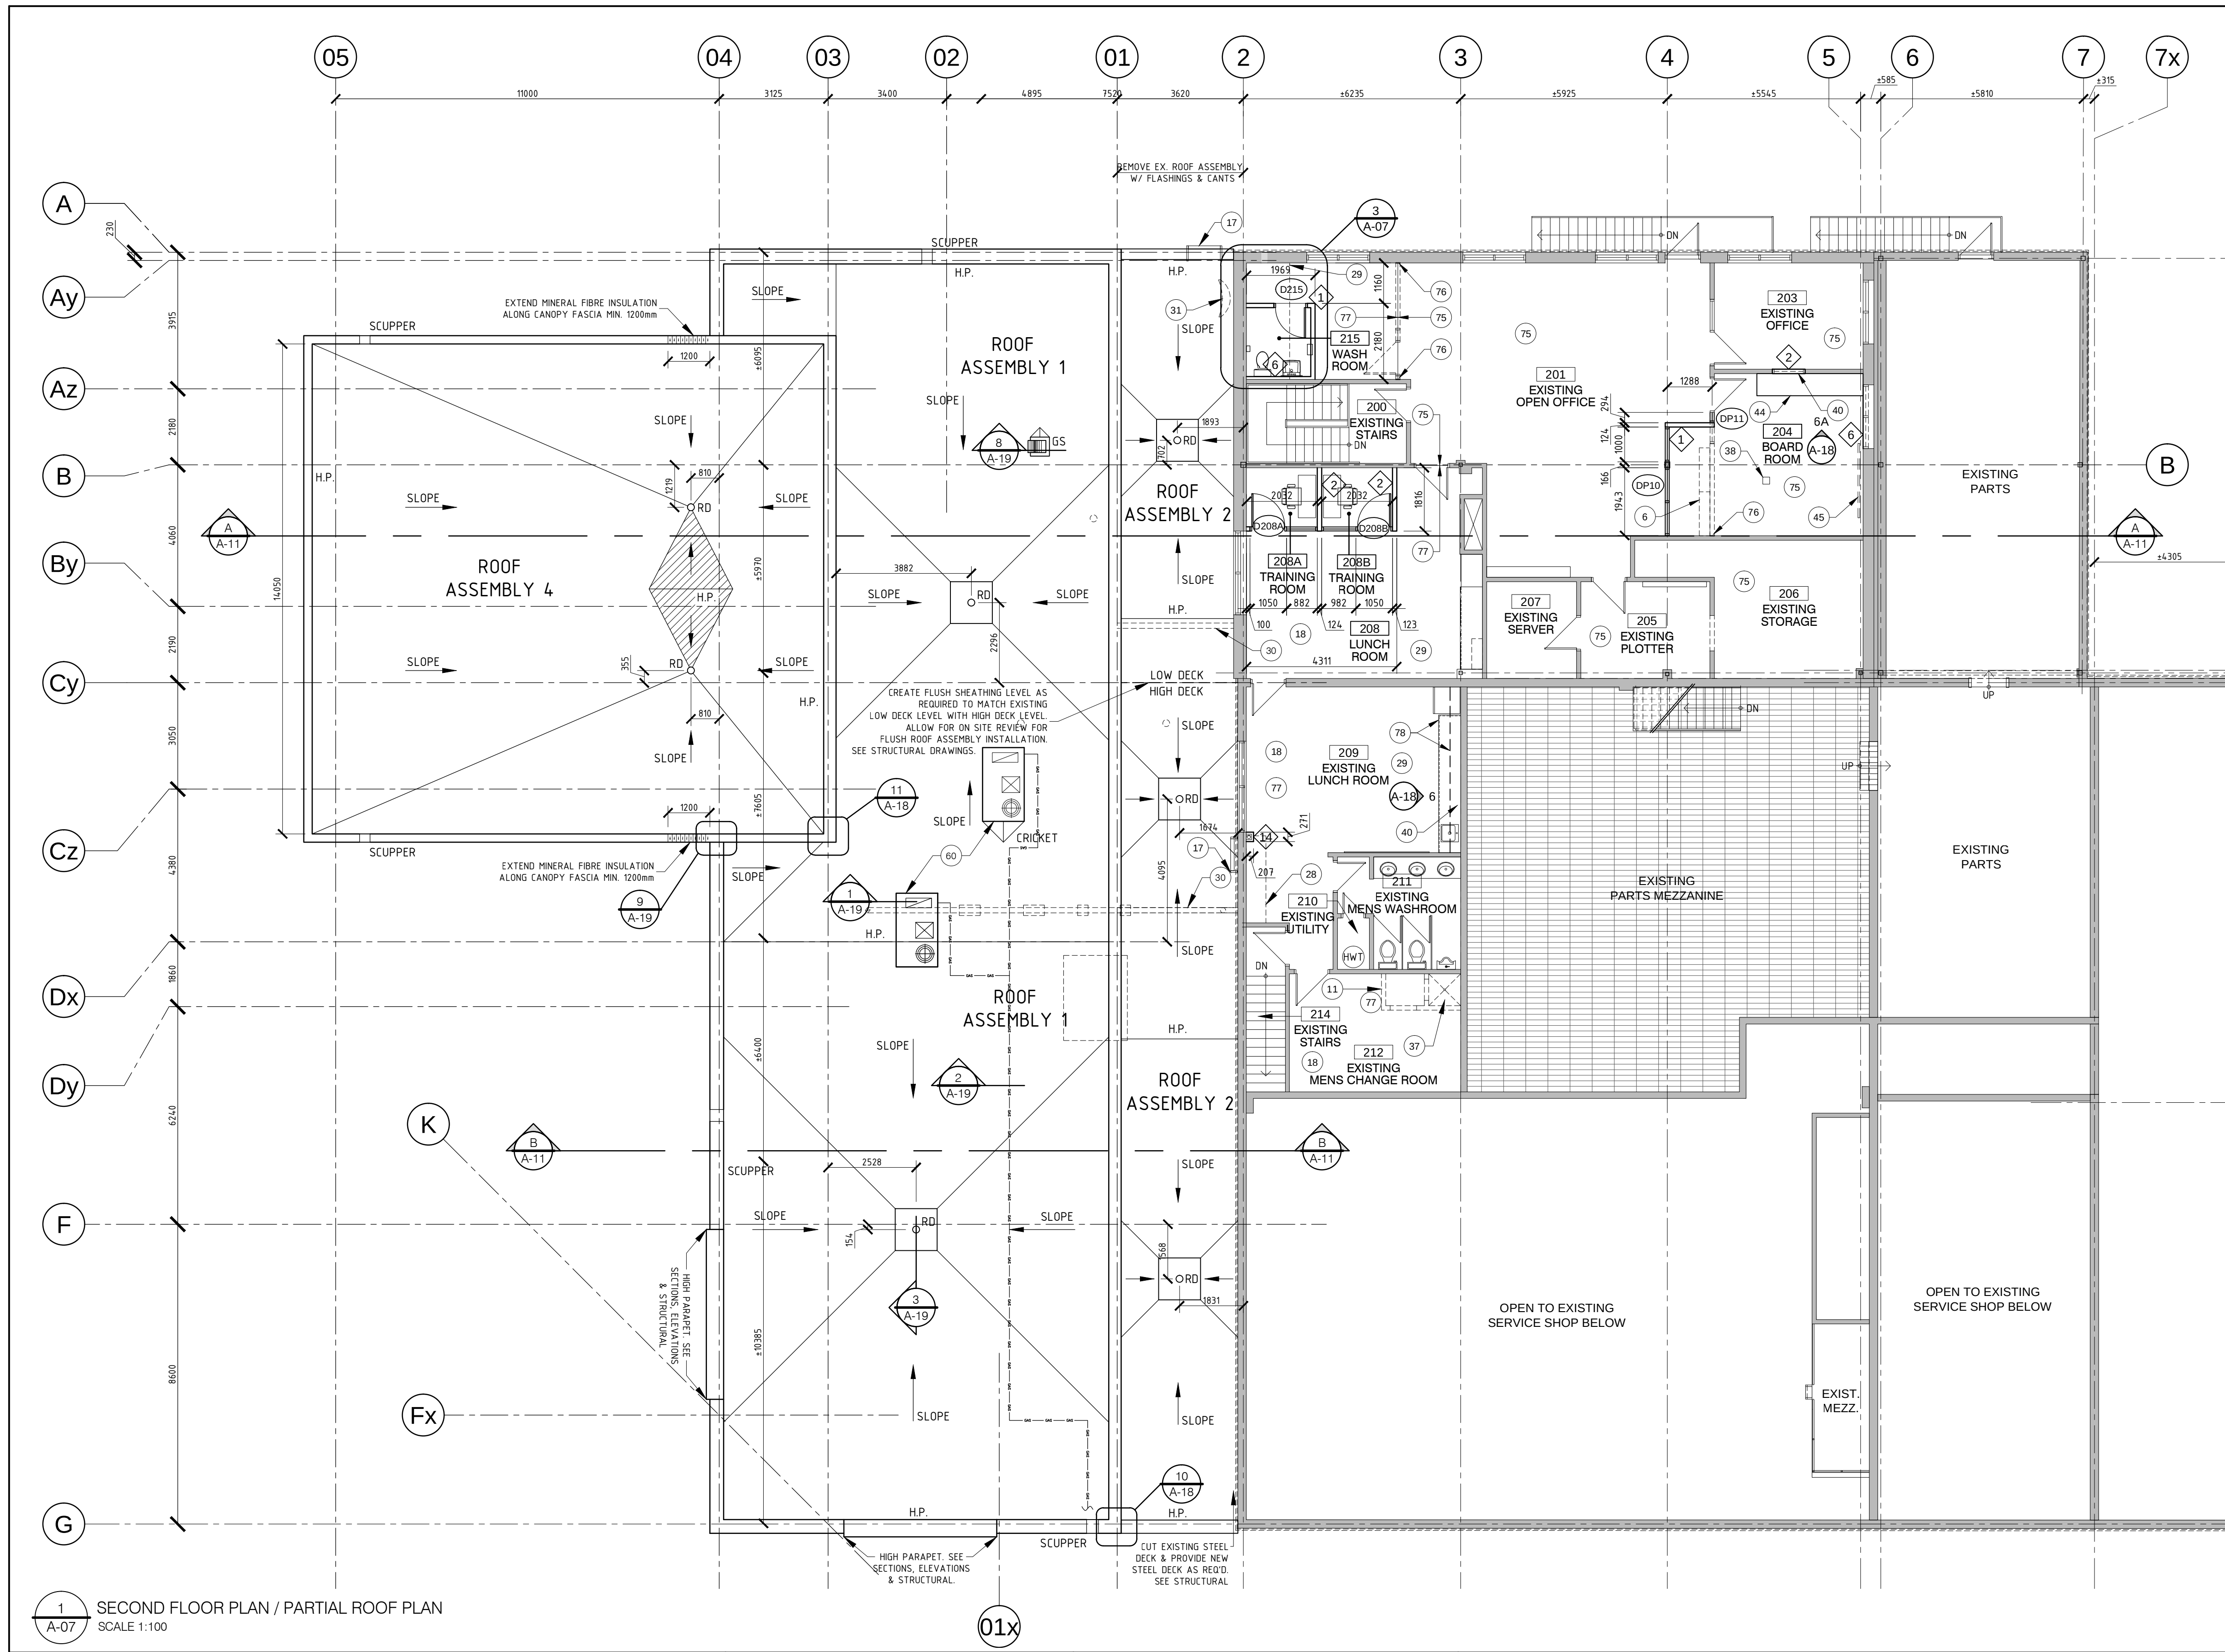


1 SECOND FLOOR PLAN / PARTIAL ROOF PLAN
SCALE 1:100

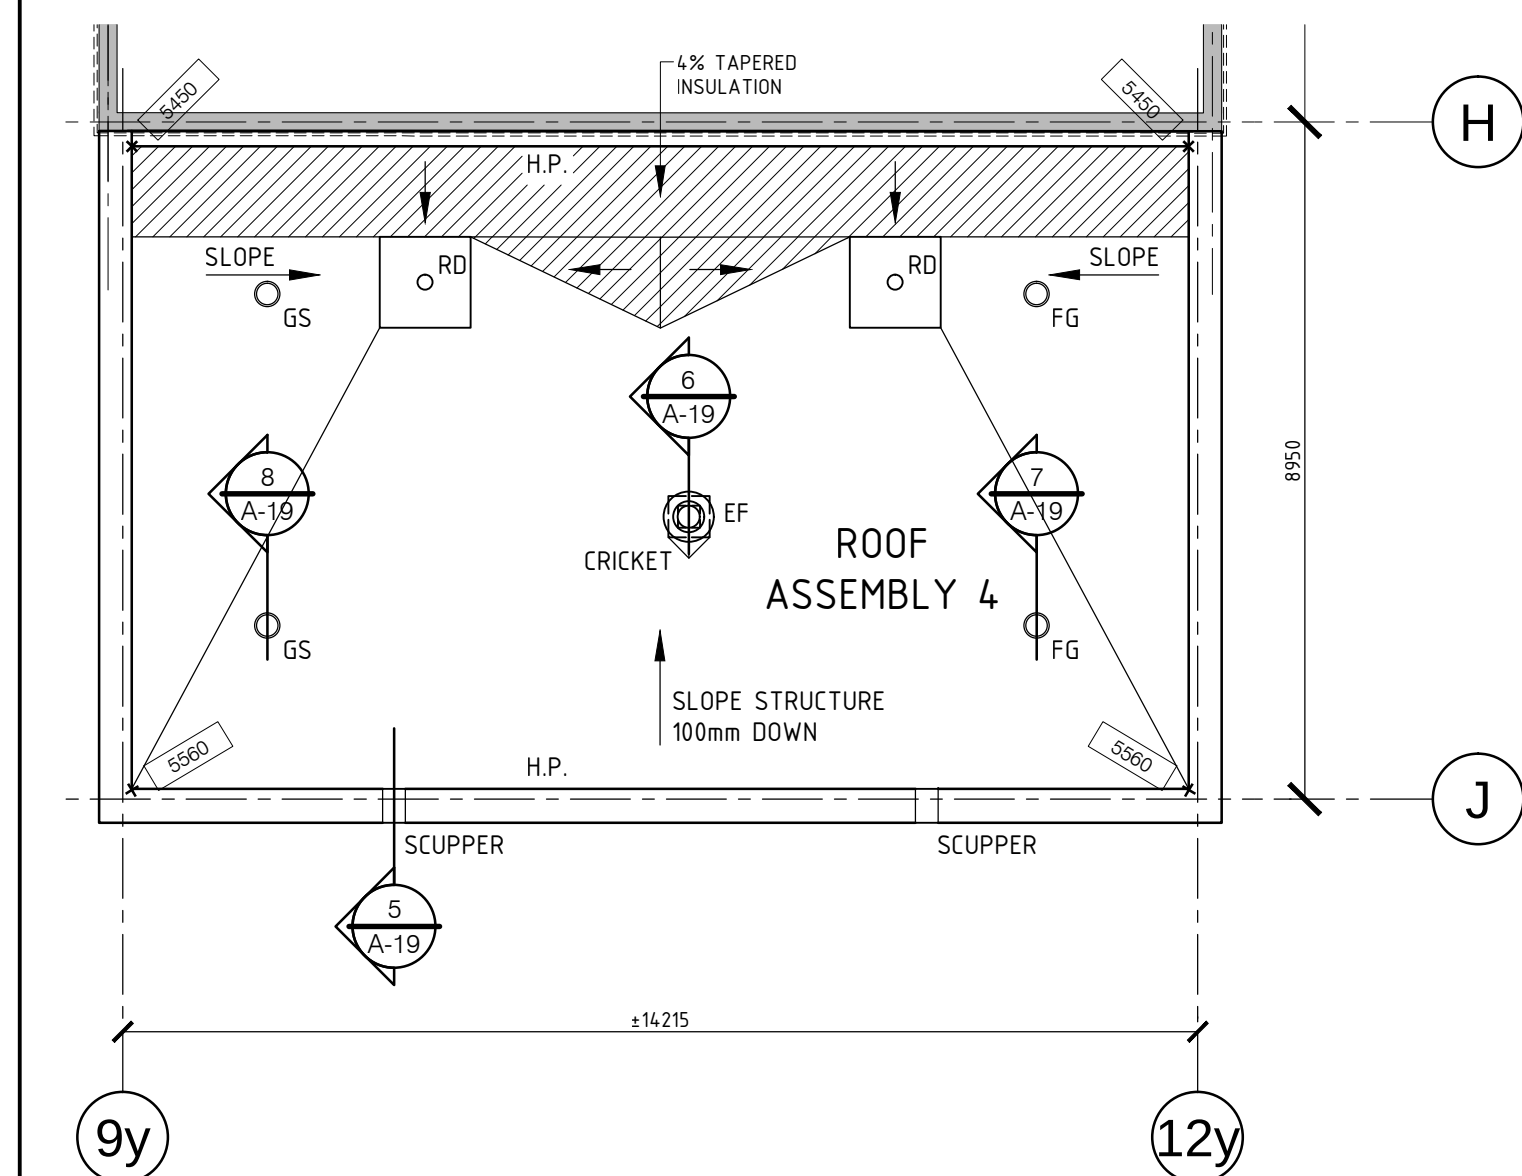


2 PARTIAL ROOF PLAN
SCALE 1:100

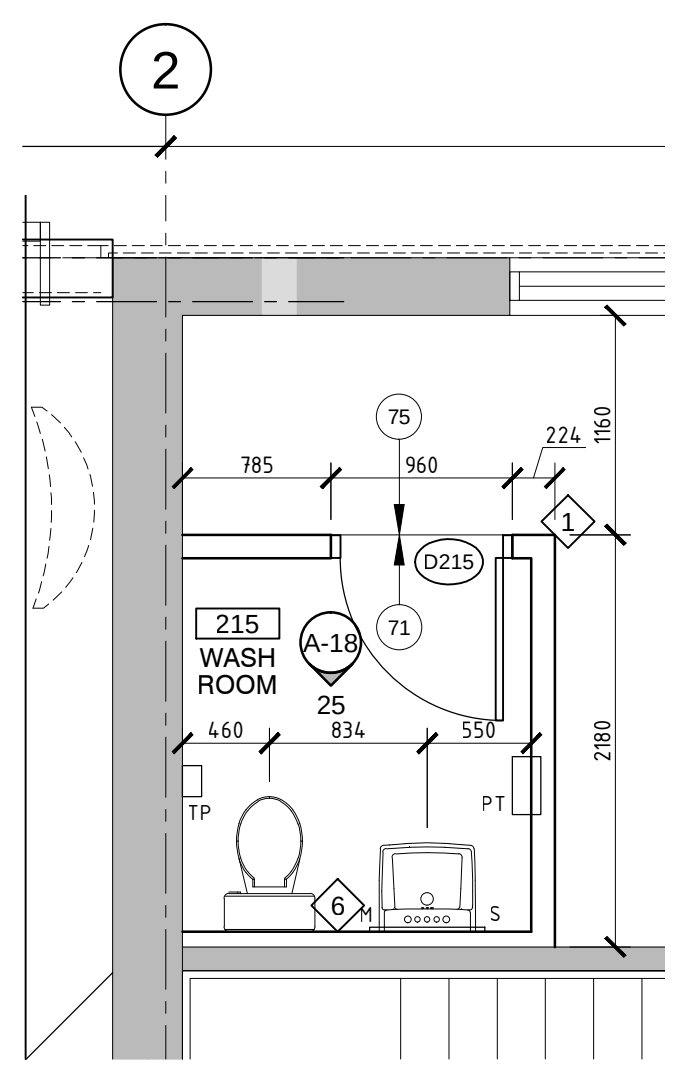

3 PARTIAL SECOND FLOOR PLAN
SCALE 1:40

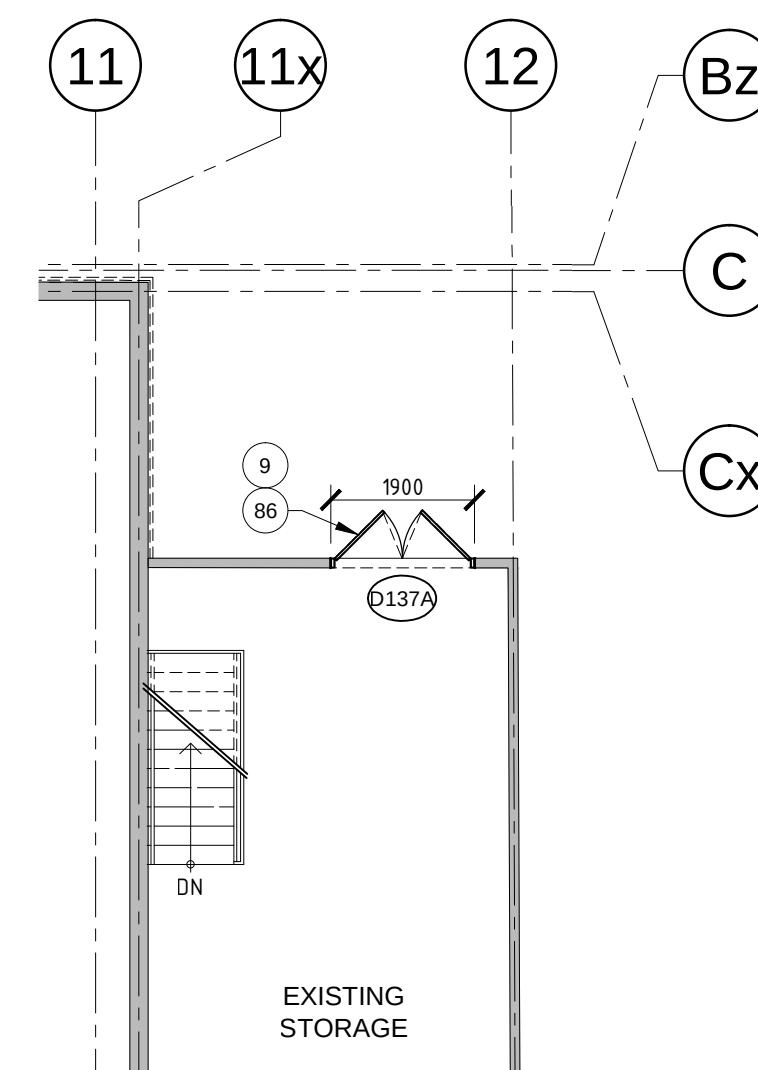

4 UPPER EXISTING STORAGE - RM137
SCALE 1:100

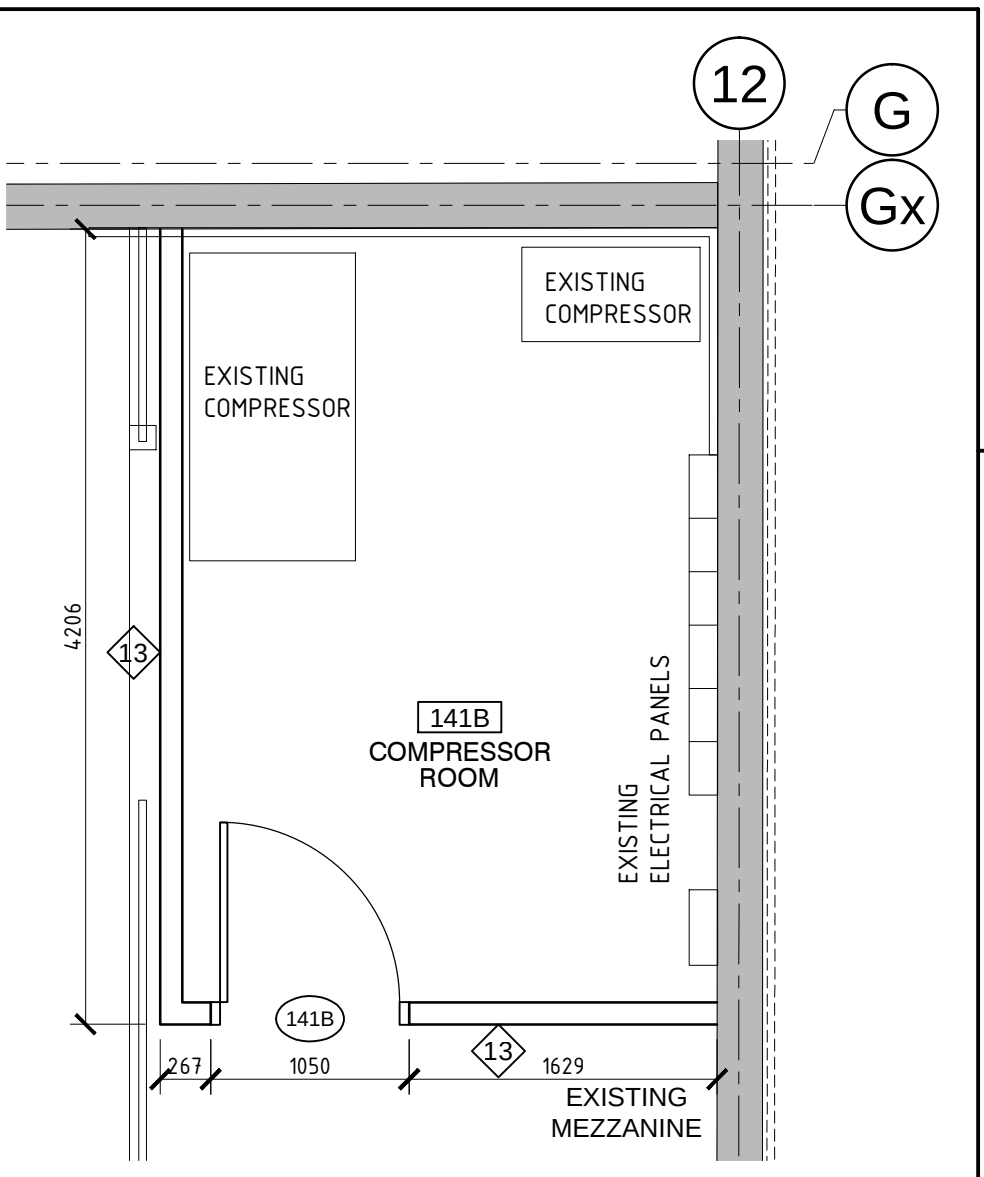

5 EXISTING MEZZANINE AREA
SCALE 1:40

ROOF LEGEND

- FG FLUE GAS
- EV EXHAUST VENT

ROOF LEGEND

- RD ROOF DRAIN
- NEW TAPERED INSULATION
- NEW PARAPET CAP FLASHING
- RD NEW ROOF DRAIN
- EF NEW EXHAUST FAN
- U/S STEEL DECK HEIGHT A.F.F.

ROOF LEGEND

- PROVIDE 18 TRANSITION SLOPE (+50mm) AT DOOR OPENING.
- BLAST TRACK EXISTING SLAB, SKIM COAT AND APPLY EPOXY PAINT
- INSTALL DOOR OPERATOR ON NEW BOLLARD (TYP. DETAIL 2/A-01). SEE ELECTRICAL FOR UNDERGROUND WIRING CONNECTION TO NEW DOOR.
- INSTALL NEW BOLLARD W/ PLATE ANCHORED INTO EXISTING CONCRETE SLAB TO PROTECT PARTITION CORNER.
- INFILL W/ NEW 150mm CONCRETE DOWELED INTO EXISTING. SEE SECTION 6/A-17
- TOOTH IN CONCRETE BLOCKS FOR NEW OPENING.
- INSTALL NEW OVERHEAD DOOR C/W TRACK SYSTEM & OPERATOR. SEE ELECTRICAL
- NEW INSULATED HOLLOW METAL DOOR W/ INSULATED PRESSED STEEL FRAME. SEE DOOR SCHEDULE
- SEE STRUCTURAL FOR GROUTING EXISTING BLOCK & CONNECTION TO NEW STEEL COLUMN
- BELOW GRADE FOUNDATION WALL. REFER TO STRUCTURAL.

ROOF ASSEMBLIES

- ROOF ASSEMBLY 1:
2 PLY MOD BIT MEMBRANE
6mm PROTECTION BOARD
25% TAPERED ISO INSULATION
75mm BASE LAYER OF ISO INSULATION
VAPOUR BARRIER
13mm GYPSUM SHEATHING
30mm STEEL DECK
- ROOF ASSEMBLY 2:
2 PLY MOD BIT MEMBRANE
6mm PROTECTION BOARD
25% TAPERED ISO INSULATION
90mm BASE LAYER OF ISO INSULATION
VAPOUR BARRIER
13mm GYPSUM SHEATHING
30mm STEEL DECK
- ROOF ASSEMBLY 3:
2 PLY MOD BIT MEMBRANE
13mm CEMENT BOARD
30mm STEEL DECK
- ROOF ASSEMBLY 4:
2 PLY MOD BIT MEMBRANE
6mm PROTECTION BOARD
25% TAPERED ISO INSULATION
150mm BASE LAYER OF ISO INSULATION
VAPOUR BARRIER
13mm GYPSUM SHEATHING
30mm STEEL DECK

NEW ASSEMBLY TYPES

INTERIOR PARTITION TYPES

- GYPSUM PARTITION, FULL HEIGHT
16mm GYPSUM BOARD ON BOTH SIDES OF
92mm STEEL STUDS @ 400mm O.C.
C/W BATT INSULATION FILLING STUD VOID
(EXTEND PARTITION FULL HEIGHT TO U/S ROOF DECK.
PROVIDE MOISTURE-RESISTANT GYPSUM ON
WASHROOM SIDE ONLY, WHERE APPLICABLE)
- GYPSUM PARTITION, CEILING HEIGHT
16mm GYPSUM BOARD ON BOTH SIDES OF
92mm STEEL STUDS @ 400mm O.C.
C/W BATT INSULATION FILLING STUD VOID
EXTEND STUDS FULL HT.
(TERMINATE GYPSUM ABOVE FINISHED CEILING)
- GYPSUM PARTITION, FULL HEIGHT
16mm GYPSUM BOARD ON BOTH SIDES OF
152mm STEEL STUDS @ 400mm O.C.
C/W BATT INSULATION FILLING STUD VOID
(EXTEND PARTITION TO U/S ROOF DECK)
PROVIDE MOISTURE-RESISTANT GYPSUM ON
WASHROOM SIDE ONLY, WHERE APPLICABLE)
- GYPSUM PARTITION (INFILL WALL AT DOUBLE BRACING)
16mm GYPSUM BOARD ON BOTH SIDES OF
2 ROWS 152mm STEEL STUDS @ 400mm O.C.
C/W BATT INSULATION FILLING STUD VOID
(EXTEND PARTITION TO U/S ROOF DECK)
PROVIDE MOISTURE-RESISTANT GYPSUM ON
WASHROOM SIDE ONLY, WHERE APPLICABLE)
- MASONRY CONCRETE BLOCK INFILL (TYP.)
240mm MASONRY CONCRETE BLOCK
- GYPSUM PARTITION (FURRED WALL)
16mm GYPSUM BOARD ON THIS SIDE OF
92mm STEEL STUDS @ 400mm O.C.
(EXTEND PARTITION TO U/S CEILING)
PROVIDE MOISTURE-RESISTANT GYPSUM ON
WASHROOM SIDE ONLY, WHERE APPLICABLE)
- 1 HR FIRE RATED ULC W402
1 LAYER 16mm TYPE 'X' GYPSUM
BOARD ON BOTH SIDES OF
92mm STEEL STUDS @ 400mm O.C.
(EXTEND PARTITION FULL HT, FIRESTOP ALL
PERIMETERS AND PENETRATIONS)
- GYPSUM LAMINATE
LAMINATED 16mm GYPSUM BOARD ON EXISTING
FULL HEIGHT STUD WALL
16mm G/S PLYWOOD ON BOTH SIDES OF
20ga 152mm STEEL STUDS @ 400mm O.C.
- FULL HEIGHT METAL LINER
METAL LINER ON THIS SIDE OF
EXISTING PLYWOOD
- 3/4 HR FIRE RATED COLUMN PARTITION
16mm TYPE 'X' GYPSUM BOARD ON
4mm STEEL STUDS
(EXTEND PARTITION FULL HT, FIRESTOP
ALL PERIMETERS AND PENETRATIONS)
- 1 HR FIRE RATED ULC W407
1 LAYER 16mm TYPE 'X' GYPSUM
BOARD ON BOTH SIDES OF
152mm STEEL STUDS @ 400mm O.C.
C/W BATT INSULATION IN STUD VOID
(EXTEND PARTITION FULL HT, FIRESTOP ALL
PERIMETERS AND PENETRATIONS)
- TECTUM PARTITION, FULL HEIGHT
1 LAYER 25mm TECTUM PANELS ON THIS SIDE OF
92mm STEEL STUDS @ 400mm O.C.
C/W BATT INSULATION IN STUD VOID
(EXTEND PARTITION FULL HT)
- CHASE PARTITION
16mm GYPSUM BOARD ON
4mm STEEL STUDS @ 400mm O.C.
EXTEND STUDS FULL HT
(TERMINATE GYPSUM ABOVE FINISHED CEILING)
- 1HR RATED GYPSUM FURRED PARTITION
2 LAYERS OF 16mm TYPE 'X' GYPSUM BOARD ON
64mm STEEL STUDS @ 400mm O.C.
(EXTEND PARTITION FULL HT, FIRESTOP ALL
PERIMETERS AND PENETRATIONS)

- NEW ROOF TOP UNIT ON NEW CURB. REFER TO MECHANICAL AND STRUCTURAL
- REMOVE EXISTING SHIPPING CONTAINER.
- NEW SINK IN NEW MILLWORK BASE CABINET. SEE MECHANICAL & MILLWORK DETAILS
- NEW VENDING MACHINES PROVIDED BY OWNER.
- NEW FORCE FLOW HEATER MOUNTED ON GYPSUM BOARD PARTITION. REFER TO MECHANICAL
- SAWCUT EXISTING SLAB ON GRADE FOR WATER SERVICE. CORE DRILL EXISTING FOUNDATION WALL REINSTATE WITH GRANULAR A, BACKFILL, 6mil POLY VAPOUR BARRIER AND 125mm CONCRETE SLAB. SEE STRUCTURAL
- INFILL W/ NEW CONCRETE BLOCK TO SUIT. TIE IN W/ NEW STRUCTURAL COLUMN. SEE STRUCTURAL FOR CONNECTION.
- INSTALL NEW ROLLER BLINDS ON U/S OF WINDOW HEAD. (TYPICAL FOR ALL WINDOWS)
- SAWCUT EXISTING SLAB ON GRADE FOR NEW STORM WATER SERVICE. CORE DRILL EXISTING FOUNDATION WALL REINSTATE WITH GRANULAR A, BACKFILL, 6mil POLY VAPOUR BARRIER AND 125mm CONCRETE SLAB. SEE STRUCTURAL. COORDINATE A.F.F.
- EXISTING COLUMN TO REMAIN. PROTECT DURING REMOVALS
- EXISTING ELECTRICAL PANEL AND TRANSFORMER TO REMAIN. PROTECT DURING REMOVALS
- NEW PORCELAIN TILE FLOOR & BASE (SEE ROOM FINISH SCHEDULE)
- INSTALL NEW FIRE RATED SLIDING FIRE SHUTTER ON EXISTING BLOCK WALL.
- NEW CONCRETE FLOOR ASSEMBLY. SEE FLOOR ASSEMBLIES & WALL SECTIONS
- ENCLOSE EXISTING COLUMN IN GYPSUM PARTITION. SEE PARTITION TYPES
- EXISTING VCT & BASE TO REMAIN.
- PATCH & REPAIR SURFACES AT AREA OF REMOVALS. MAKE GOOD & PAINT TO MATCH EXISTING.
- INSTALL NEW VCT & BASE (SEE ROOM FINISH SCHEDULE) PATCH/ REPAIR SURFACES AFFECTED BY REMOVALS.
- PROVIDE NEW UPPEERS. REMOVE EXISTING COUNTERTOP & NEW PLAM COUNTERTOPS ON EXISTING BASE CABINETS. SEE INTERIOR ELEVATIONS.

DEMOLITION & NEW FLOOR PLAN NOTES:

- REMOVE EXISTING GLAZED ALUMINUM ENTRANCE FRAME C/W DOOR & HARDWARE.
- REMOVE EXISTING GLAZED INTERIOR FRAMING & DOOR
- REMOVE EXISTING CONCRETE SLAB ON GRADE.
- REMOVE EXISTING CLOSET DOORS & SHELVES.
- REMOVE EXISTING TYPICAL ALUMINUM FRAMED GLAZED UNIT C/W BLINDS.
- REMOVE AND DISPOSE OF EXISTING MILLWORK.
- REMOVE EXISTING STRUCTURAL STEEL COLUMN. (SEE STRUCTURAL)
- REMOVE EXISTING BLOCK ON BEAM ABOVE CEILING.
- REMOVE EXISTING DOOR & FRAME.
- REMOVE EXISTING CONCRETE BLOCK, FOUNDATIONS & FOOTINGS.
- REMOVE EXISTING INTERIOR GYPSUM PARTITION.
- REMOVE EXISTING PLUMBING FIXTURES IN EXISTING WASHROOMS. REFER TO MECHANICAL DRAWINGS.
- REMOVE EXISTING WASHROOM ACCESSORIES IN EXISTING WASHROOMS.
- TEMPORARILY REMOVE EXISTING GAS METER. REINSTALL TO SUIT NEW CONSTRUCTION. REFER TO MECHANICAL.
- SAW CUT EXISTING BLOCK WALL FOR NEW DOOR OPENING. (SEE STRUCTURAL)
- SAWCUT AND REMOVE EXISTING EXTERIOR BLOCK WALL AND EXISTING WINDOW UNIT.
- EXISTING EXTERIOR WALL MOUNTED LADDER TO REMAIN.
- REMOVE EXISTING L.I.T. CEILING ABOVE.
- REMOVE EXISTING CERAMIC FLOOR TILE & BASE. PROVIDE NEW 3mm LEVELLING SKIM COAT.
- SAW CUT AND REMOVE EXISTING FLOOR SLAB TO RECONNECT EXISTING PLUMBING LINE TO NEW FIXTURES. REFER TO MECHANICAL. REINSTATE WITH MINIMUM 100mm CONCRETE ON POLY ON GRANULAR A.
- SAWCUT AND REMOVE PART OF EXISTING BLOCK WALL FOR STRUCTURAL TIE-IN. REFER TO STRUCTURAL.
- REMOVE EXISTING DE-MOUNTABLE PARTITIONS.
- REMOVE EXISTING SLIDING GATE.
- REINSTATE FUSIBLE LINK TO EXISTING SLIDING 2 HR FIRE DOOR AFTER HARDWARE REPAIR AS REQ'D.
- REMOVE EXISTING HIGH LEVEL WINDOWS.
- SAWCUT & REMOVE PART OF EXISTING OWSJ & STEEL DECK (SEE STRUCTURAL). SHORE EXISTING STRUCTURE AS REQ'D.
- REMOVE EXISTING ROOF ASSEMBLY, FLASHINGS, CURBS.
- EXISTING METAL LOCKERS TO BE REMOVED BY OWNER.
- REMOVE EXISTING VCT AND BASE.
- REMOVE EXISTING RWL ON LOW ROOF AND PIPE PENETRATION THRU UPPER WALL CLADDING. SPRAY FOAM OPENING IN WALL & PATCH METAL SIDING. MATCH TEMPORARY PROVISION FOR DRAINAGE DURING CONSTRUCTION.
- PROTECT EXISTING SATELLITE DISH. DISCONNECT & RECONNECT CABLE AFTER ROOF WORK.
- REMOVE EXISTING BASE & DRYWALL BULKHEAD ABOVE.
- REMOVE CRACKED CONCRETE BLOCK AT PILASTER. CORNER INSTALL NEW 290 CONCRETE BLOCK. GROUT SOLID, & TOOTH INTO EXISTING. ALLOW FOR 2.4M HT x 1 BLOCK WIDE (TYP.)
- REMOVE EXISTING METAL CLADDING FASCIA & GIRTS.
- REMOVE EXISTING LOUVER (REFER TO MECHANICAL). INFILL OPENING W/ CONCRETE BLOCK.
- CONSTRUCT TEMPORARY FULL HT. WALL:
13mm GYPSUM SHEATHING
92mm STEEL STUDS
BATT INSULATION
13mm GYPSUM BOARD
(CAULK & TAPE ALL PERIMETERS FOR DRAFT SEAL)
- REMOVE EXISTING SHOWER STALL, DOORS, PLUMBING FIXTURES, CURTAIN & ROD. CAP PLUMBING SERVICES. PATCH/ REPAIR SURFACES AFFECTED BY REMOVALS. SEE MECHANICAL. PATCH CONCRETE SLAB AT SANITARY. DRAIN
- RECESSED FLOOR MONUMENT. SEE ELECTRICAL
- 1m X 1m RECESSED FLOOR MAT TRAY.
- PROVIDE POWER FOR MICROWAVE & COFFEE MACHINE (I.N.C.). SEE ELECTRICAL
- NEW COAT ROD IN CLOSET @ 1825mm A.F.F. SEE 5/A-05
- DOUBLE STRUCTURAL BRACING W/ 50mm EXPANSION GAP IN BETWEEN
- INFILL OPENING WITH CONCRETE BLOCK TO MATCH EXISTING. PATCH/ REPAIR DAMAGED WALL AREAS AND MAKE GOOD.
- NEW MILLWORK. SEE A-18 FOR MILLWORK DETAILS
- NEW WALL-MOUNTED PROJECTOR SCREEN
- REMOVE EXISTING DRYWALL INFILL ON BOTH SIDES OF PARTITION. REMOVE EXISTING GLAZED SCREEN. INSTALL NEW PS GLAZED FRAME & FIRE SHUTTER ON OFFICE SIDE. SEE DETAIL 8/A-17 & DOOR ELEVATIONS.
- NEW STAIR TREAD TO MATCH NEW GROUND FLOOR FLOORING FINISHES.
- 50mm EXPANSION COVER PLATE IN GYPSUM BOAR.
- REINSTATE EXISTING GAS METER ON EXISTING BLOCK WALL. SEE MECHANICAL
- INFILL EXISTING OPENING IN EXTERIOR WALL TO MATCH EXISTING WALL ASSEMBLY.
- BULKHEAD ABOVE CLOSET AREA
- NEW ALUMINUM COMPOSITE PANEL FASTENED ONTO STRUCTURAL STEEL CANOPY COLUMN. SEE DETAILS
- NEW CONCRETE CURB. SEE CIVIL.
- EDGE OF NEW CANOPY OVERHANG ABOVE.
- NEW FULL-HEIGHT ACCORDION SECURITY LOCKABLE SCREEN.
- 50mm EXPANSION JOINT IN CLADDING W/ BATT INSULATION FILLING VOID.
- PAINT EXTERIOR SIDE OF NEW BLOCK TO MATCH EXISTING.
- SAWCUT & REMOVE EXISTING BLOCK TO CREATE 2.0M WIDE X 2.2M HT OPENING. PATCH, REPAIR SLAB & BLOCKS & PAINT SURFACES AFFECTED BY REMOVALS.
- NEW 18ga CLEAR ANODIZED ALUMINUM ON 16mm GYPSUM BOARD ON BOTH SIDES OF 92mm STEEL STUD POST.

LEGEND:

- WALL PARTITION
- DOOR SYMBOL
- REMOVALS
- FULL HEIGHT CERAMIC TILE
- ROOM NUMBER & ROOM NAME
- PARTITION TYPE
- DOOR NUMBER
- WINDOW TYPE
- EXTERIOR WALL TYPE
- DRAWING NOTE
- FIRE EXTINGUISHER
- AUTO DOOR OPERATOR
- FORCE FLOW HEATER (SEE ELECTRICAL)
- ELECTRICAL PANEL (SEE ELECTRICAL)
- ELECTRICAL TRANSFORMER BOX (SEE ELECTRICAL)
- SIAMSE CONNECTION (SEE MECHANICAL)
- EXISTING GAS METER (SEE MECHANICAL)
- EXISTING WATER METER (SEE MECHANICAL)

WASHROOM LEGEND:

- TP - TOILET PAPER
- FN - NAPKIN DISPOSAL
- M - MIRROR
- H - COAT HOOK
- HD - HAND DRYER
- EL - EMERGENCY LIGHT & ALARM
- E - EMERGENCY BUTTON C/W SIGN
- "IN THE EVENT OF AN EMERGENCY PUSH EMERGENCY BUTTON AND AUDIBLE AND VISUAL SIGNAL WILL ACTIVATE FOR ASSISTANCE"
- (LETTERS TO BE 1" HT W/ 0.2" STROKE)
- L - PUSH TO LOCK BUTTON
- A - AUTOMATIC DOOR OPENER
- S - SOAP DISPENSER
- SH - SHELF
- PT - PAPER TOWEL DISPENSER & WASTE UNIT

MOUNTING HEIGHTS FOR DEVICES & MISC. FIXTURES

SENSORS, THERMOSTAT, FIRE ALARM PULL STATION	1220mm
WASHROOM PAPER TOWEL DISPENSER, SOAP DISPENSER, ROBE HOOK, S/S SHELF	1092mm
"PUSH-BUTTON" AUTO OPERATOR	990mm
SWITCHES	1041mm
FIRE EXTINGUISHER (FE)	800mm
TOILET PAPER DISPENSER	610mm
ELECTRICAL RECEPTACLES	406mm
NAPKIN DISPENSER	762-838mm

NOTE:
DIMENSION CENTERLINE OF FIXTURE AND/OR OPERABLE BOTTOM OF NEW DEVICE ABOVE FINISHED FLOOR.

GENERAL DEMOLITION NOTES:

- PAINT ALL EXISTING AREAS OF REMOVALS/ REPAIRS TO MATCH EXISTING COLOURS/ SHEEN/ WALL TEXTURES.
- REMOVE ALL EXISTING FURNITURE FROM ALL AREAS OF WORK.
- PATCH & REPAIR ALL SURFACES DAMAGED BY REMOVALS TO MAKE GOOD & MATCH EXISTING.

3	ISSUED FOR TENDER	JAN 17 2019
2	ISSUED FOR PERMIT	DEC 6 2018
1	ISSUED FOR REVIEW	JULY 6 2018
NO.	ISSUE & REVISIONS	DATE

SEAL

PROJECT NORTH

Not for construction unless SEALED AND SIGNED.

P & R
PYE & RICHARDS ARCHITECTS INC
884 MBATH STREET OTTAWA ONTARIO K1Z 6B8
TEL: 613 724-7700
EMAIL: staff@pyerichards.com
WEB: www.pyerichardsarchitects.com

PROJECT

SURGENOR TRUCK CENTRE EXPANSION

1571 LIVERPOOL COURT OTTAWA, ONTARIO

DRAWING

DEMOLITION/ CONSTRUCTION

PARTIAL SECOND FLOOR PLAN


PARTIAL ROOF PLAN

DO NOT SCALE. REFER ANY DIMENSIONAL ERROR AND/ OR POSSIBLE TRADE INTERFERENCE/ CONFLICT TO THE ARCHITECT FOR CLARIFICATION PRIOR TO COMMENCEMENT OF THE WORK. THE CONDITIONS OF THE CONTRACT APPLY.


PROJECT NO.	18-18	DRAWING NO.
SCALE	AS NOTED	
DRAWN		
CHECKED		
PROJECT DATE	18 01 2019	PLOTTED FROM:

A-07


DRACO

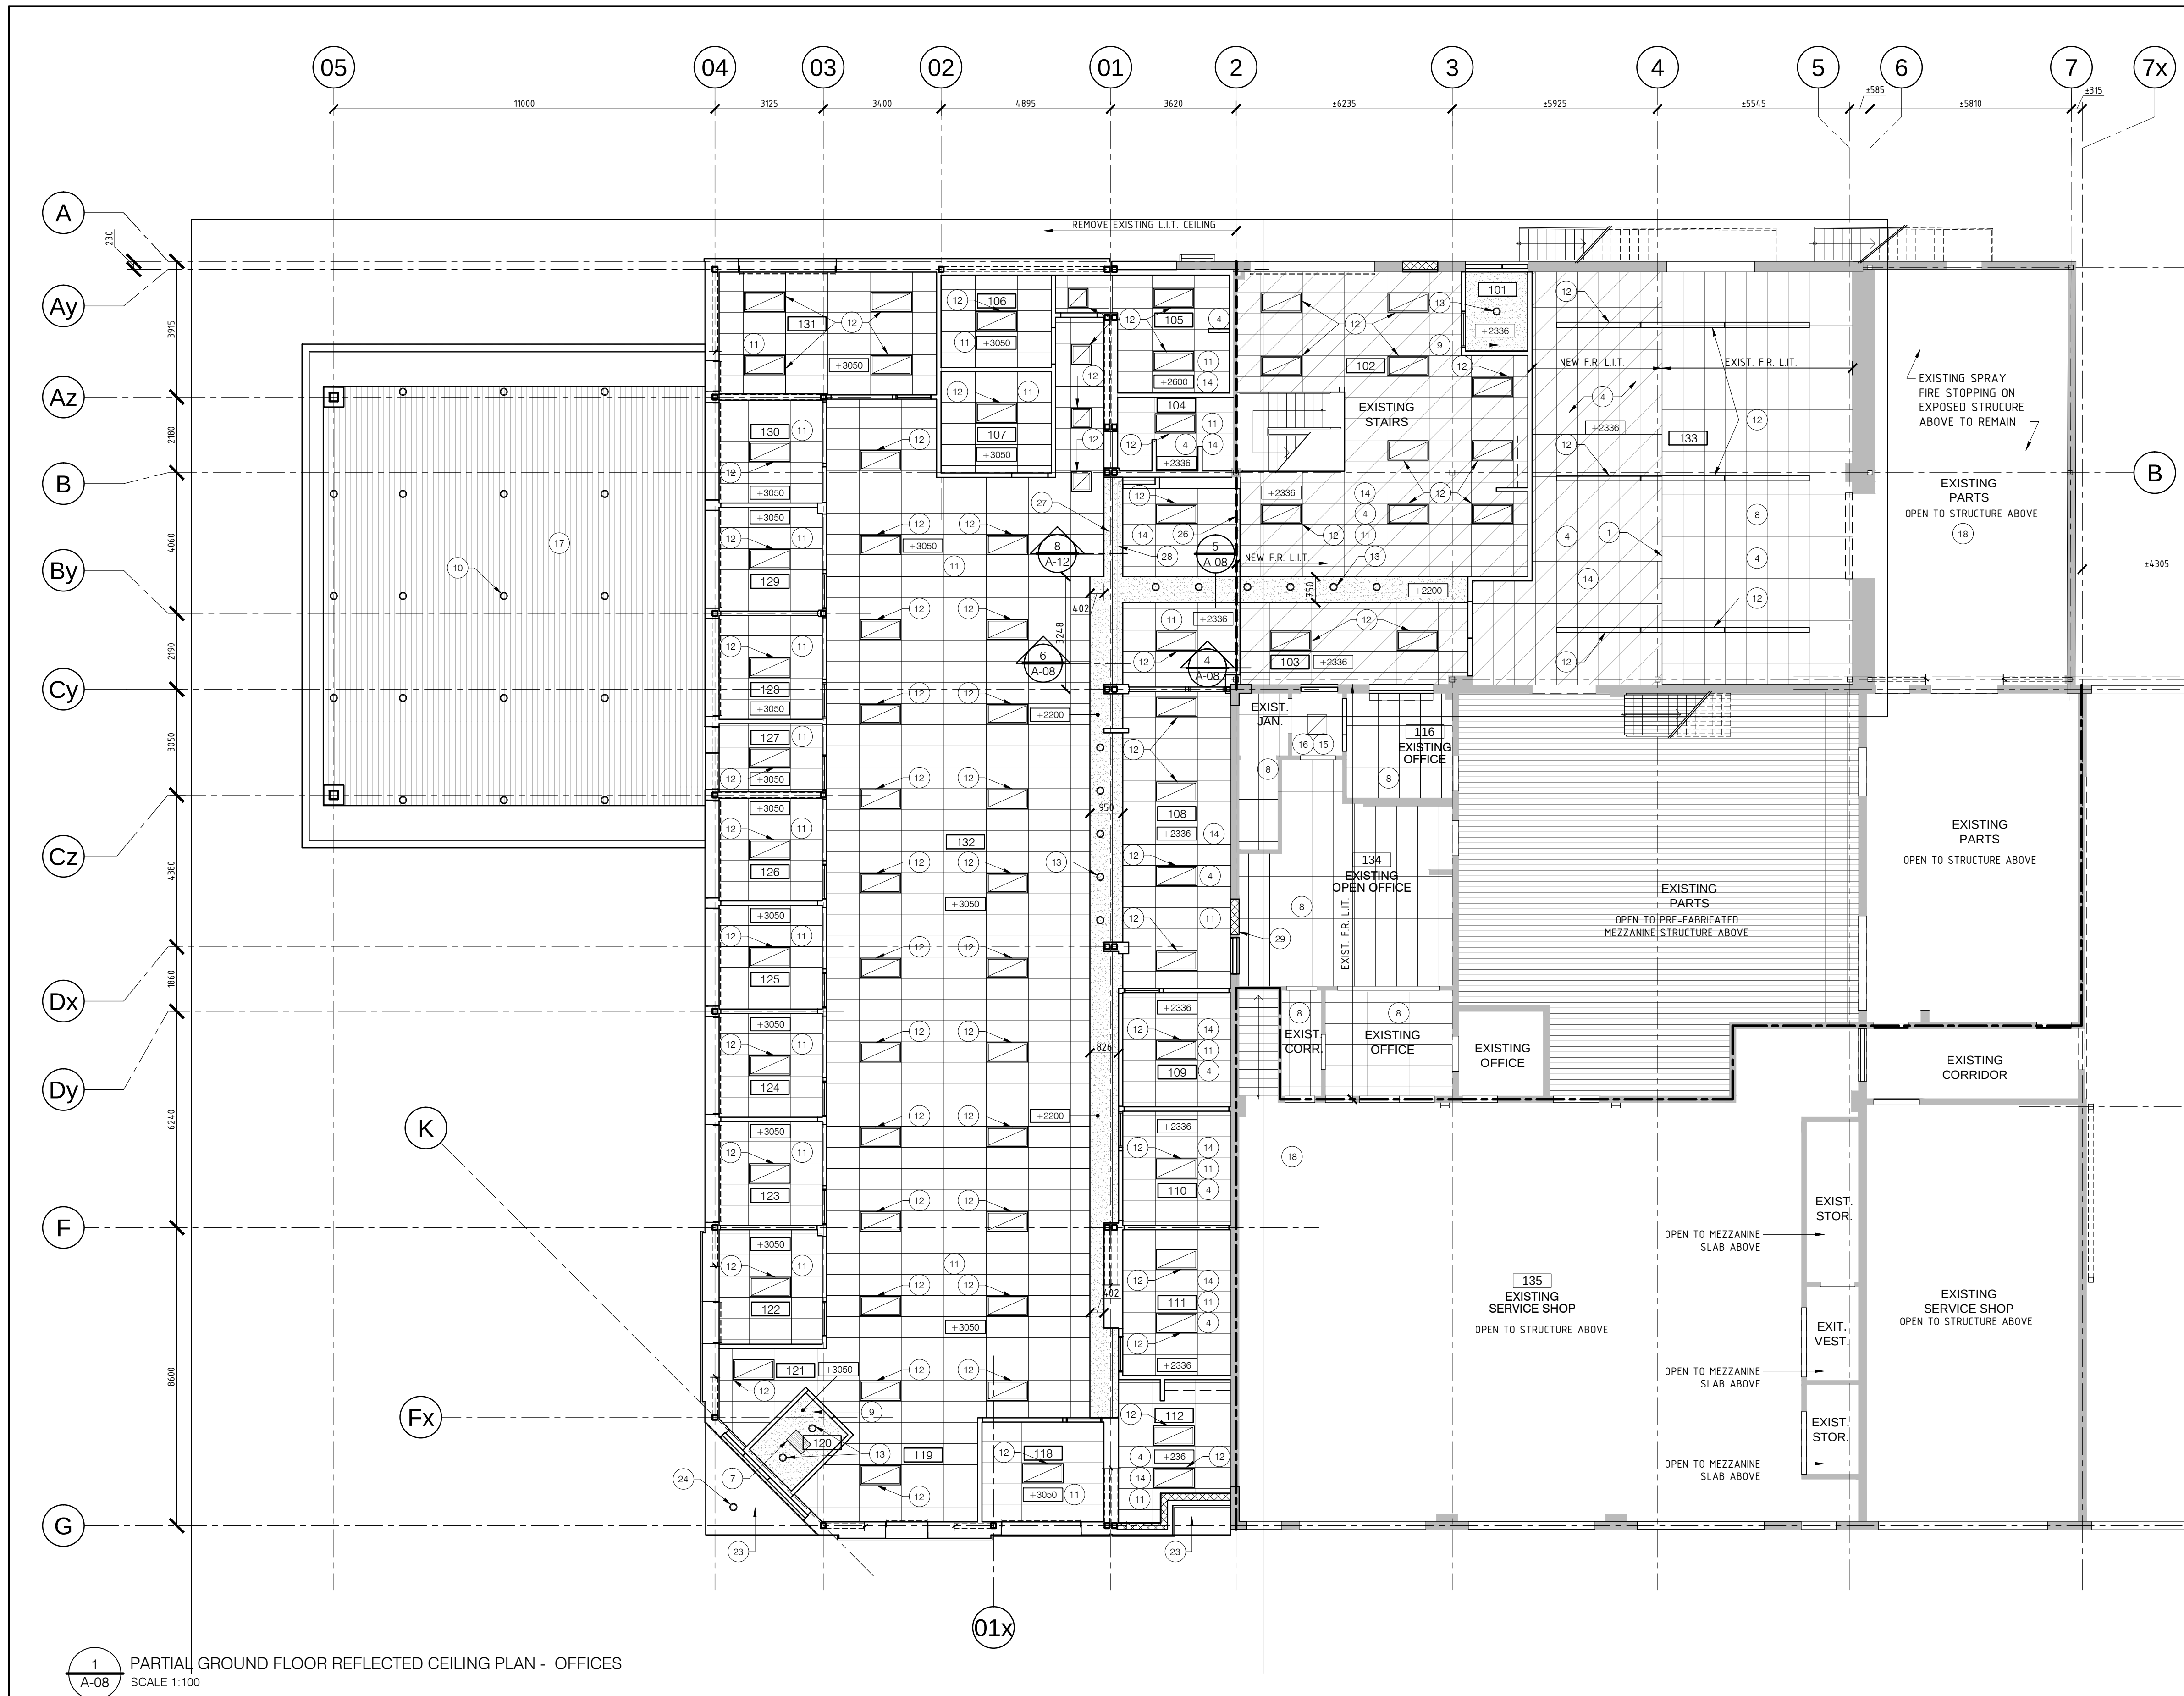


1 PARTIAL GROUND FLOOR REFLECTED CEILING PLAN - OFFICES
SCALE 1:100

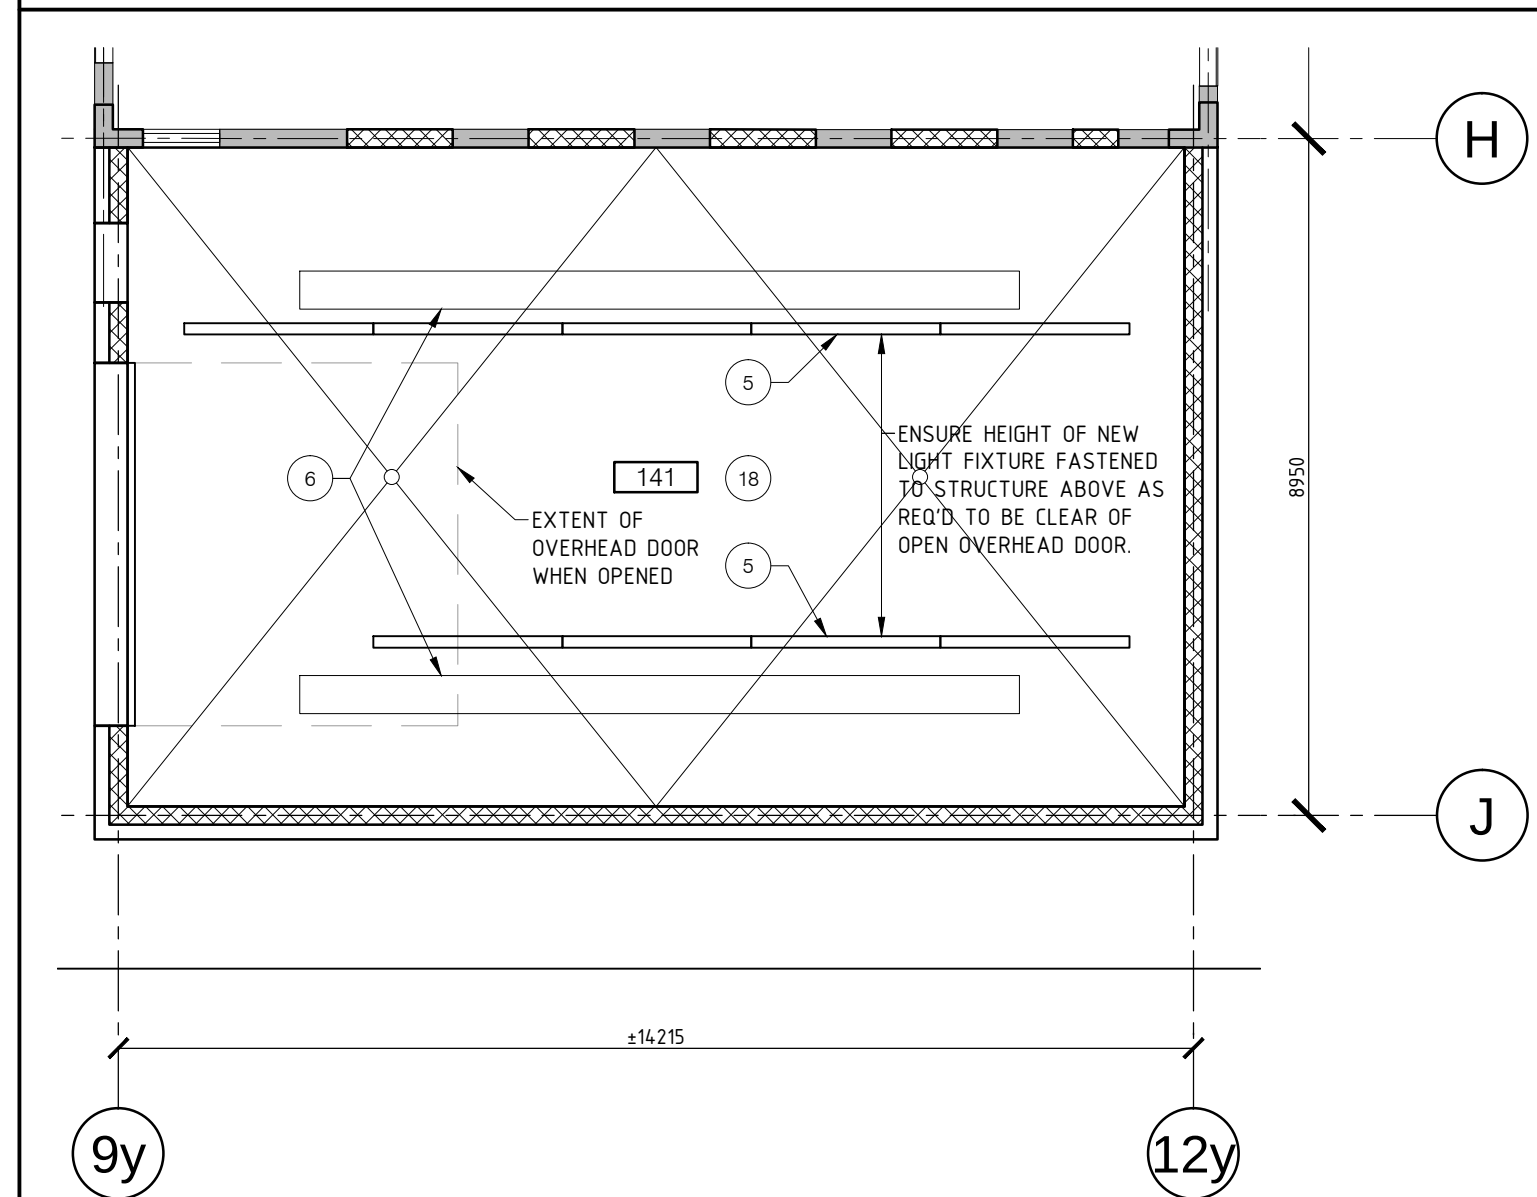


2 PARTIAL GROUND FLOOR REFLECTED CEILING PLAN
SCALE 1:100

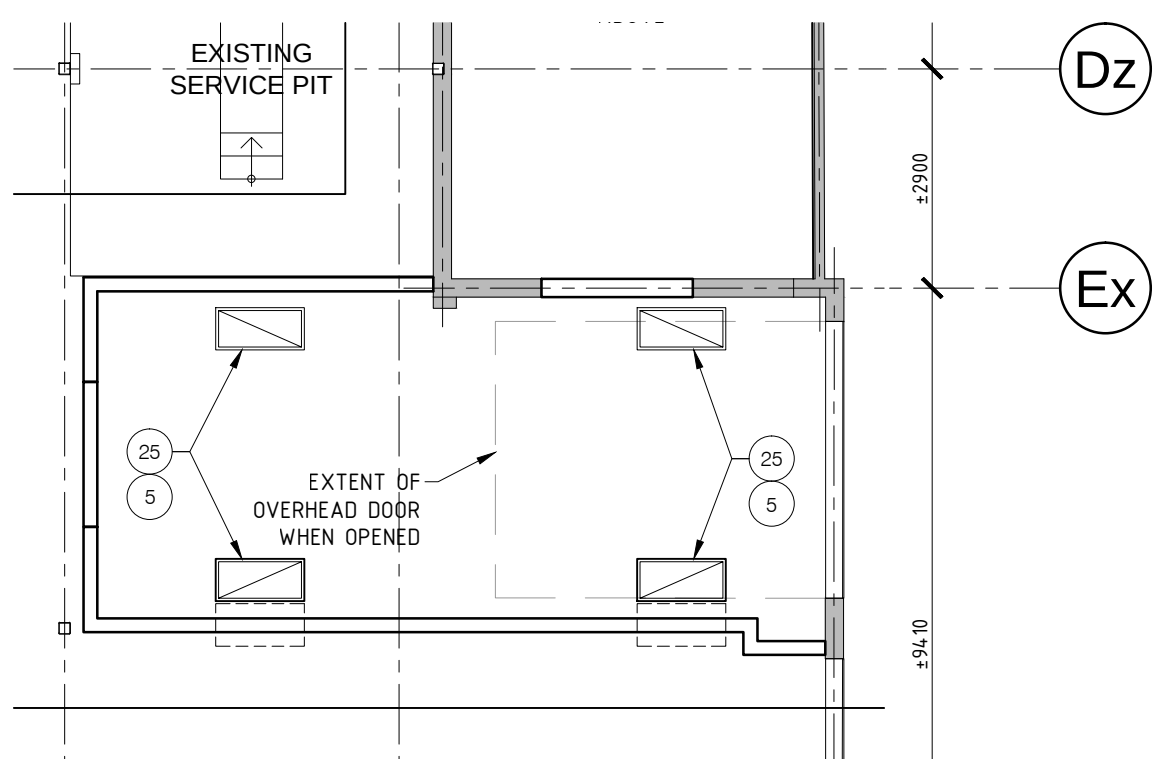


3 PARTIAL GROUND FLOOR REFLECTED CEILING PLAN
SCALE 1:100

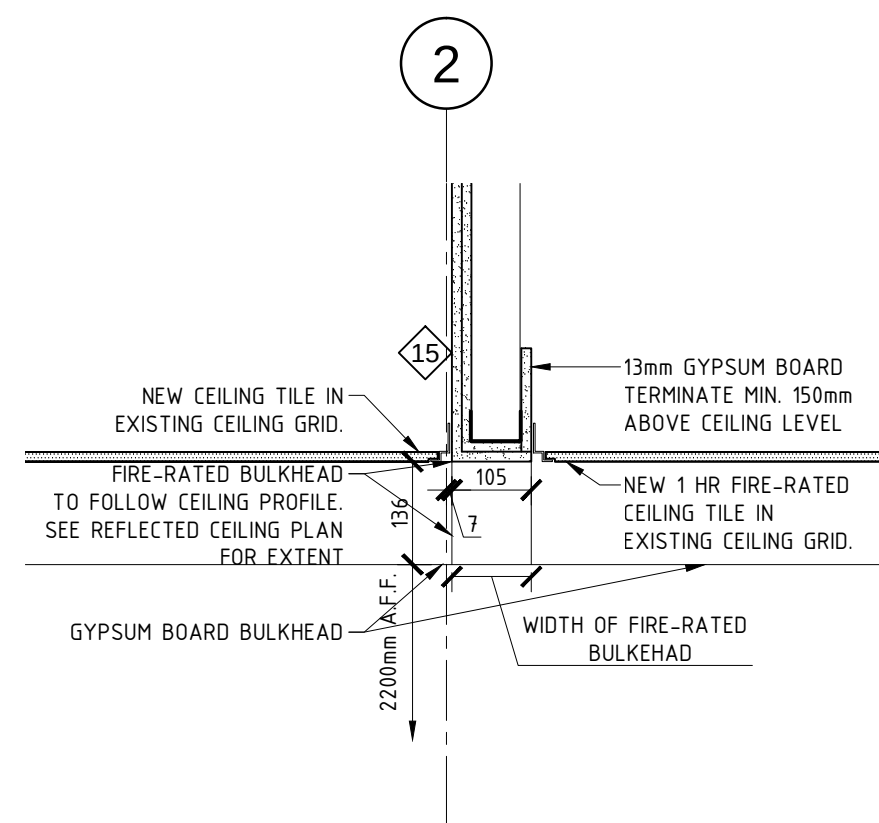

4 BULKHEAD SECTION DETAIL
SCALE 1:10

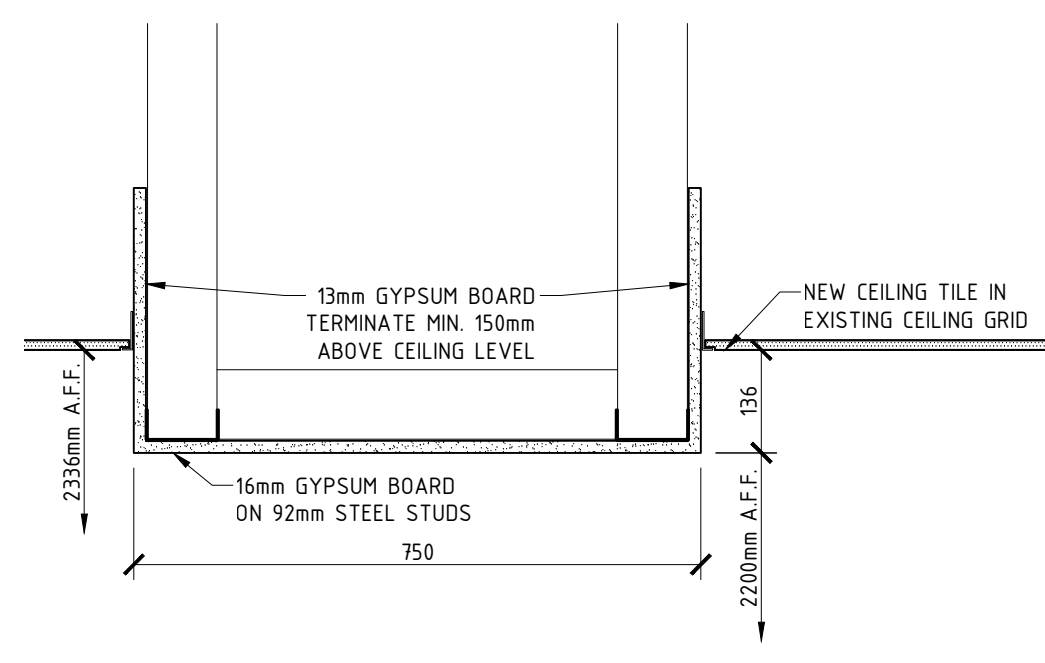

5 BULKHEAD SECTION DETAIL
SCALE 1:10

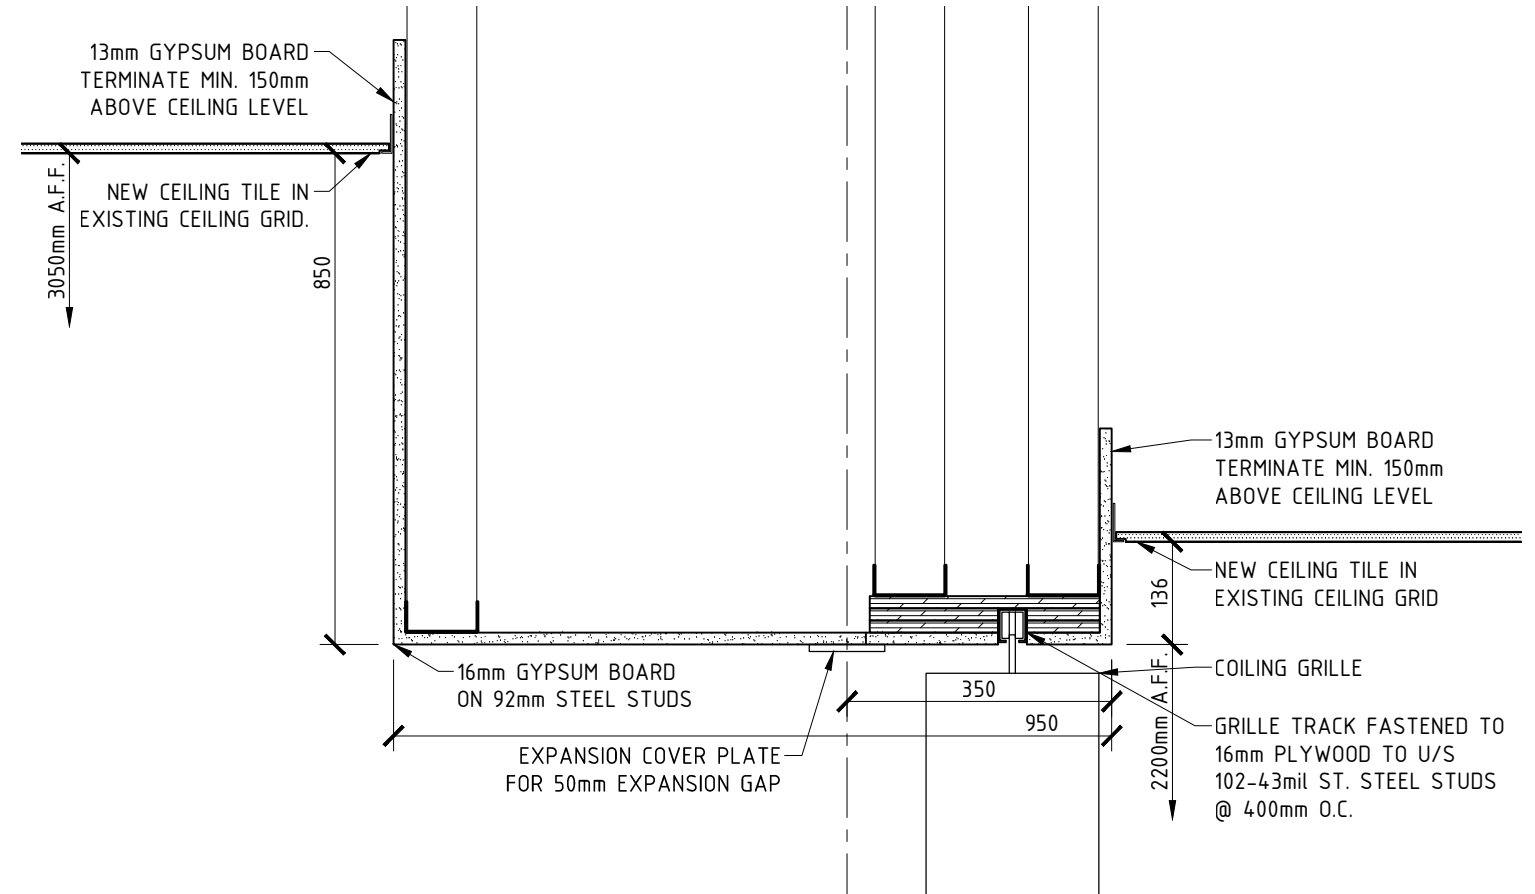

6 BULKHEAD SECTION DETAIL
SCALE 1:10

REFLECTED CEILING PLAN NOTES:

- 1 EXTEND NEW FIRE-RATED L.I.T. CEILING, TIE INTO EXISTING.
- 2 REPLACE AND INFILL DAMAGED AND MISSING L.I.T. IN EXISTING CEILING GRID.
- 3 REMOVE L.I.T. AS REQUIRED IN AREA OF WORK. CUT T-BAR GRID & PROVIDE NEW WALL MOLDING.
- 4 REMOVE EXISTING LIGHTS. REFER TO ELECTRICAL.
- 5 NEW LIGHTS MOUNTED TO STRUCTURE ABOVE. REFER TO ELECTRICAL.
- 6 NEW HEAT RADIATORS MOUNTED TO STRUCTURE ABOVE. REFER TO ELECTRICAL/ MECHANICAL.
- 7 NEW RECESSED F.F. HEATER IN G.B. CEILING. SEE MECH.
- 8 EXISTING L.I.T. CEILING TO REMAIN. REMOVE & REINSTALL EX. F.R. CEILING TILES AS REQ'D FOR MECH. & ELEC. WORK.
- 9 INSTALL NEW GYPSUM BOARD CEILING.
- 10 NEW EXTERIOR GRADE POTLIGHTS IN LINEAR METAL CEILING. REFER TO ELECTRICAL.
- 11 INSTALL NEW L.I.T. CEILING.
- 12 NEW LIGHT FIXTURES IN L.I.T. CEILING GRID. REFER TO ELEC.
- 13 NEW POTLIGHT FIXTURE IN GYPSUM BOARD CEILING.
- 14 REMOVE EXISTING L.I.T. CEILING.
- 15 EXISTING GYPSUM BOARD TO REMAIN.
- 16 EXISTING LIGHTS TO REMAIN.
- 17 NEW METAL LINEAR CEILING.
- 18 EXISTING EXPOSED STRUCTURE.
- 19 REMOVE EXISTING LAY-IN TILES. EXISTING GRID TO REMAIN.
- 20 INSTALL NEW LAY-IN-TILES IN THE EXISTING GRID TO REMAIN & PAINT EXISTING CEILING GRID.
- 21 REMOVE & RELOCATE EXISTING LIGHT TO NEW LOCATION. SEE ELECTRICAL.
- 22 INSTALL EXISTING RELOCATED LIGHT FIXTURE IN L.I.T. CEILING.
- 23 NEW ALUMINUM COMPOSITE PANEL SOFFIT C/W FASTENERS.
- 24 INSTALL EXTERIOR GRADE POTLIGHT IN ALUMINUM COMPOSITE PANEL SOFFIT. SEE ELECTRICAL.
- 25 REFER TO ELECTRICAL DRAWINGS FOR LIGHTING WORK IN NEW TOOL ROOM.
- 26 FRAME U/S FIRE-RATED BULKHEAD TO BE FLUSH W/ U/S L.I.T. CEILING.
- 27 NEW EXPANSION COVER PLATE ON GYPSUM BULKHEAD.
- 28 NEW SECURITY GRILLE TRACK IN GYPSUM BULKHEAD.
- 29 INFILL EXISTING WALL OPENING ABOVE CEILING AND GROUT SOLID. REFER TO STRUCTURAL DRAWINGS.
- 30 SAWCUT & REMOVE EXISTING BLOCK. EXTERIOR WALL ASSEMBLY ABOVE CEILING LEVEL AS REQUIRED FOR NEW EXHAUST LOUVER. REFER TO MECHANICAL.



CEILING LEGEND:

- NEW 0.75HR FIRE RATED L.I.T. CEILING ULC (21)
- NEW L.I.T. CEILING (NON RATED)
- NEW GYPSUM BOARD CEILING
- 1220x610 LIGHT (SEE ELECTRICAL)
- 610x610 LIGHT (SEE ELECTRICAL)
- POTLIGHT (SEE ELECTRICAL)
- LINEAR LIGHT (SEE ELECTRICAL)


GENERAL DEMOLITION NOTES:

1. PAINT ALL EXISTING AREAS OF REMOVALS/ REPAIRS TO MATCH EXISTING COLOURS/ SHEEN/ WALL TEXTURES.
2. REMOVE ALL EXISTING FURNITURE FROM ALL AREAS OF WORK.
3. PATCH & REPAIR ALL SURFACES DAMAGED BY REMOVALS TO MAKE GOOD & MATCH EXISTING.

FIRE RATING LEGEND:

- 1 HOUR FIRE SEPARATION
- 2 HOUR FIRE SEPARATION

3	ISSUED FOR TENDER	JAN 17 2019
2	ISSUED FOR PERMIT	DEC 4 2018
1	ISSUED FOR REVIEW	JULY 6 2018
NO.	ISSUE & REVISIONS	DATE

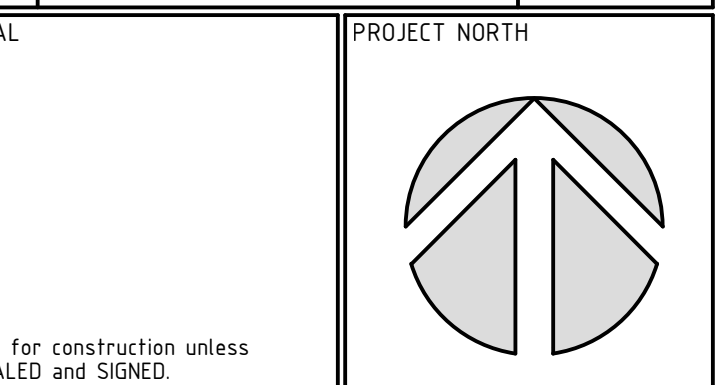

P & R
PYE & RICHARDS ARCHITECTS INC
884 MBATH STREET OTTAWA ONTARIO K1Z 6B8
TEL: 613 724-7700
EMAIL: staff@pyeandrichards.com
WEB: www.pyeandrichardsarchitects.com

PROJECT
SURGENOR TRUCK CENTRE
EXPANSION


1571 LIVERPOOL COURT OTTAWA, ONTARIO

DRAWING
DEMOLITION/ CONSTRUCTION
PARTIAL GROUND FLOOR RCP
CEILING DETAILS

DO NOT SCALE. REFER ANY DIMENSIONAL ERROR AND/ OR POSSIBLE TRADE INTERFERENCE/ CONFLICT TO THE ARCHITECT FOR CLARIFICATION PRIOR TO COMMENCEMENT OF THE WORK. THE CONDITIONS OF THE CONTRACT APPLY.

PROJECT NO.	18-18	DRAWING NO.
SCALE -	AS NOTED	
DRAWN -		
CHECKED -		
PLOT DATE -	18 01 2019	PLOTTED FROM: DRACO

A-08

 


- 3 EXTEND NEW FIRE-RATED L.I.T. CEILING. TIE INTO EXISTING.
- 2 REPLACE AND INFLIT DAMAGED AND MISSING L.I.T. IN EXISTING CEILING GRID.
- 3 REMOVE L.I.T. AS REQUIRED IN AREA OF WORK. CUT T-BAR GRID & PROVIDE NEW WALL MOLDING.
- 4 REMOVE EXISTING LIGHTS. REFER TO ELECTRICAL.
- 5 NEW LIGHTS MOUNTED TO STRUCTURE ABOVE. REFER TO ELECTRICAL.
- 6 NEW HEAT RADIATORS MOUNTED TO STRUCTURE ABOVE. REFER TO ELECTRICAL/ MECHANICAL.
- 7 NEW RECESSED F.F. HEATER IN G.B. CEILING. SEE MECH.
- 8 EXISTING L.I.T. CEILING TO REMAIN. REMOVE & REINSTALL EX. F.F. CEILING TILES AS REQ'D FOR MECH. & ELEC. WORK.
- 9 INSTALL NEW GYPSUM BOARD CEILING.
- 10 NEW EXTERIOR GRID POTLIGHTS IN LINEAR METAL CEILING. REFER TO ELECTRICAL.
- 11 INSTALL NEW L.I.T. CEILING.
- 12 NEW LIGHT FIXTURES IN L.I.T. CEILING GRID. REFER TO ELEC.
- 13 NEW POTLIGHT FIXTURE IN GYPSUM BOARD CEILING.
- 14 REMOVE EXISTING L.I.T. CEILING.
- 15 EXISTING GYPSUM BOARD TO REMAIN.
- 16 EXISTING LIGHTS TO REMAIN.
- 17 NEW METAL LINEAR CEILING.
- 18 EXISTING EXPOSED STRUCTURE.
- 19 REMOVE EXISTING LAY-IN-TILES. EXISTING GRID TO REMAIN.
- 20 INSTALL NEW LAY-IN-TILES IN THE EXISTING GRID TO REMAIN & PAINT EXISTING CEILING GRID.
- 21 REMOVE & RELOCATE EXISTING LIGHT TO NEW LOCATION. SEE ELECTRICAL.
- 22 INSTALL EXISTING RELOCATED LIGHT FIXTURE IN L.I.T. CEILING.
- 23 NEW ALUMINUM COMPOSITE PANEL SOFFIT C/W FASTENERS.
- 24 INSTALL EXTERIOR GRID POTLIGHT IN ALUMINUM COMPOSITE PANEL SOFFIT. SEE ELECTRICAL.
- 25 REFER TO ELECTRICAL DRAWINGS FOR LIGHTING WORK IN NEW TOOL ROOM.
- 26 FRAME U/S FIRE-RATED BULKHEAD TO BE FLUSH W/ U/S L.I.T. CEILING.
- 27 NEW EXPANSION COVER PLATE ON GYPSUM BULKHEAD.
- 28 NEW SECURITY GRILLE TRUCK IN GYPSUM BULKHEAD.
- 29 INFLIT EXISTING WALL OPENING ABOVE CEILING AND GROUT SOLID. REFER TO STRUCTURAL DRAWINGS.
- 30 SAWCUT & REMOVE EXISTING BULK. EXTERIOR WALL. RELOCATE EXISTING CEILING LEVEL AS REQUIRED FOR NEW EXHAUST LOUVER. REFER TO MECHANICAL.

	NEW 0.75HR FIRE RATED L.I.T. CEILING ULC 1211
	NEW L.I.T. CEILING (NON RATED)
	NEW GYPSUM BOARD CEILING
	1220x610 LIGHT (SEE ELECTRICAL)
	610x610 LIGHT (SEE ELECTRICAL)
	POTLIGHT (SEE ELECTRICAL)
	LINEAR LIGHT (SEE ELECTRICAL)

1. PAINT ALL EXISTING AREAS OF REMOVALS/ REPAIRS TO MATCH EXISTING COLOURS/ SHEEN/ WALL TEXTURES.
2. REMOVE ALL EXISTING FURNITURE FROM ALL AREAS OF WORK.
3. PATCH & REPAIR ALL SURFACES DAMAGED BY REMOVALS TO MAKE GOOD & MATCH EXISTING.

3	ISSUED FOR TENDER	JAN 17 20
2	ISSUED FOR PERMIT	DEC 4 20
1	ISSUED FOR REVIEW	JULY 6 20
NO.	ISSUE & REVISIONS	DATE

SEAL

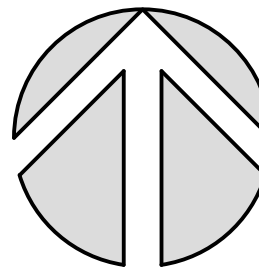

Not for construction unless
SEALED and SIGNED.

P & R

PYE & RICHARDS ARCHITECTS INC

824 MEATH STREET OTTAWA ONTARIO K1Z 6E8
TEL: 613 724-7700 FAX: 613 724-1285
EMAIL: staff@pnrarch.com
WEBSITE: www.pyeandrichardsarchitects.com

PROJECT

SURGENOR TRUCK CENTRE EXPANSION

1571 LIVERPOOL COURT

DRAWING

DEMOLITION/ CONSTRUCTION

PARTIAL SECOND FLOOR

REFLECTED CEILING PLAN

DO NOT SCALE. REFER ANY DIMENSIONAL ERROR AND/ OR
POSSIBLE TRADE INTERFERENCE/ CONFLICT TO THE ARCHITECT
FOR CLARIFICATION PRIOR TO COMMENCEMENT OF THE WORK.
THE CONDITIONS OF THE CONTRACT APPLY.

PROJECT NO. 18-18	DRAWING NO.
SCALE - AS NOTED	A-09
DRAWN -	
CHECKED -	
PLOT DATE - 18 01. 2019	PLOTTED FROM: DRAC

GENERAL DEMOLITION NOTES:

1. PAINT ALL EXISTING AREAS OF REMOVALS/ REPAIRS TO MATCH EXISTING COLOURS/ SHEEN/ WALL TEXTURES.
2. REMOVE ALL EXISTING FURNITURE FROM ALL AREAS OF WORK.
3. PATCH & REPAIR ALL SURFACES DAMAGED BY REMOVALS TO MAKE GOOD & MATCH EXISTING.

CONSTRUCTION NOTES:

1. NEW WEB GRAY PAINT ON EXISTING VERTICAL METAL SIDING
2. NEW WEB GRAY PAINT ON EXISTING METAL FLASHING
3. NEW NETWORK GRAY PAINT ON EXISTING DOOR & FRAME
4. NEW NETWORK GRAY PAINT ON EXISTING WINDOW FRAME
5. NEW NETWORK GRAY PAINT ON EXISTING CONCRETE BLOCK
6. NEW NETWORK GRAY PAINT ON EXISTING OVERHEAD DOOR
7. NEW WEB GRAY FINISH ON NEW ALUMINUM PANELS
8. NEW NETWORK GRAY PAINT ON NEW ALUMINUM PANELS
9. NEW ALUMINUM WINDOW FRAME W/ NEW NETWORK GRAY PAINT FINISH
10. NEW ALUMINUM SPANDREL PANELS W/ NETWORK GRAY PAINT FINISH
11. NEW BLACK PAINT ON ALUMINUM PANELS
12. NEW WHITE PAINT ON ALUMINUM PANELS
13. NEW WINDOW ALUMINUM FRAME W/ WHITE PAINT FINISH
14. NEW ENTRANCE ALUMINUM FRAME W/ NETWORK GRAY PAINT FINISH
15. INFILL OPENING TO MATCH ADJACENT EXTERIOR WALL ASSEMBLY
16. NEW MACK SIGN (N.I.C.) ON NEW ALUMINUM PANELS
17. NEW SURGENOR SIGN (N.I.C.) ON NEW ALUMINUM PANELS
18. NEW OVERHEAD DOOR W/ NEW NETWORK GRAY PAINT FINISH
19. NEW BLOCK W/ NEW NETWORK GRAY PAINT FINISH
20. NEW VERTICAL METAL SIDING W/ NEW WEB GRAY PAINT FINISH
21. NEW METAL FLASHING W/ NEW WEB GRAY PAINT FINISH
22. NEW NETWORK GRAY PAINT ON EXISTING VERTICAL METAL SIDING
23. NEW ALUMINUM WINDOW FRAME W/ BLACK PAINT
24. NEW VOLVO SIGN (N.I.C.) ON NEW ALUMINUM PANELS
25. NEW ARCHITECTURAL BLOCK VENEER. PAINT WEB GRAY.
26. NEW H.M. DOOR IN P.S. FRAME. PAINT NETWORK GREY
27. EXISTING FIXED LADDER TO REMAIN.
28. NEW MECHANICAL LOUVRE IN EXISTING WALL. SEE MECH.
29. EDGE OF ALUMINUM PANEL CLADDING ON CANOPY COLUMNS. SEE NORTH & SOUTH ELEVATIONS.
30. NEW WALL MOUNTED EXTERIOR LIGHT FIXTURE. SEE ELEC.
31. INSTALL NEW LOUVRE (AS PER MECHANICAL) IN NEW SAWCUT OPENING IN EXISTING EXTERIOR WALL. SEAL AROUND OPENING W/ CAULKING TO MAKE WEATHERPROOF.
32. NEW 30" x 30" LOUVRE W/ OPENING IN CONCRETE BLOCK WALL. REFER TO MECHANICAL.

3	ISSUED FOR TENDER	JAN 17 2019
2	ISSUED FOR PERMIT	DEC 4 2018
1	ISSUED FOR REVIEW	JULY 6 2018
NO.	ISSUE & REVISIONS	DATE

SEAL	PROJECT NORTH
Not for construction unless SEALED and SIGNED.	

P & R


PYE & RICHARDS ARCHITECTS INC
884 MBATH STREET OTTAWA ONTARIO K1Z 6B8
TEL: 613 724-7700 FAX: 613 724-1289
EMAIL: staff@pyearichs.com
WEBSITE: www.pyearichsarchitects.com

PROJECT	SURGENOR TRUCK CENTRE EXPANSION
1571 LIVERPOOL COURT	OTTAWA, ONTARIO


DRAWING	DEMOLITION/ CONSTRUCTION ELEVATIONS
---------	--

DO NOT SCALE REFER ANY DIMENSIONAL ERROR AND/ OR
POSSIBLE TRADE INTERFERENCE/ CONFLICT TO THE ARCHITECT
FOR CLARIFICATION PRIOR TO COMMENCEMENT OF THE WORK.
THE CONDITIONS OF THE CONTRACT APPLY.


PROJECT NO.	18-18	DRAWING NO.	A-10
SCALE -	AS NOTED		
DRAWN -			
CHECKED -			
PLOT DATE -	18 01 2019	PLOTTED FROM:	DRACO

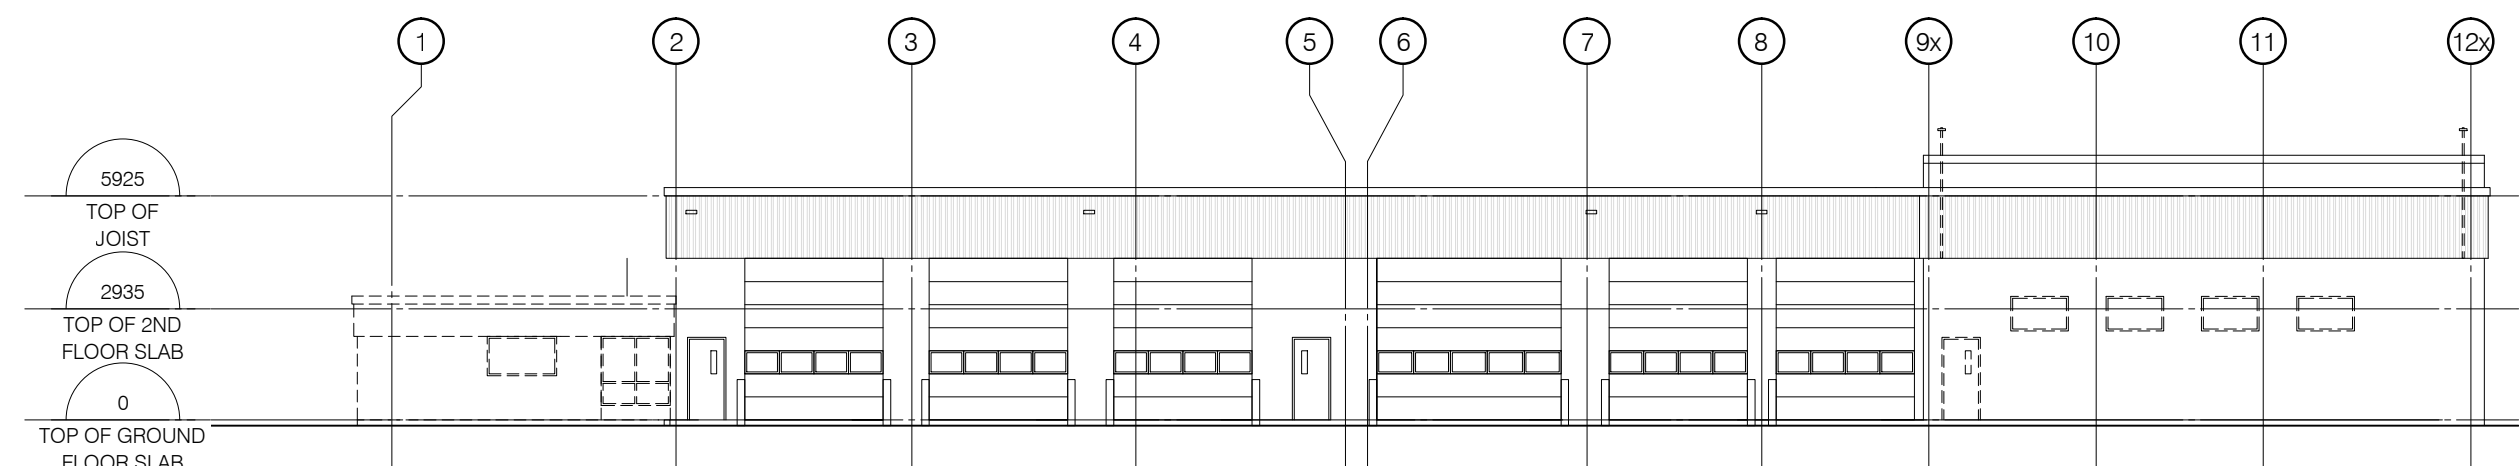


SOUTH ELEVATION - DEMOLITION
SCALE 1:200

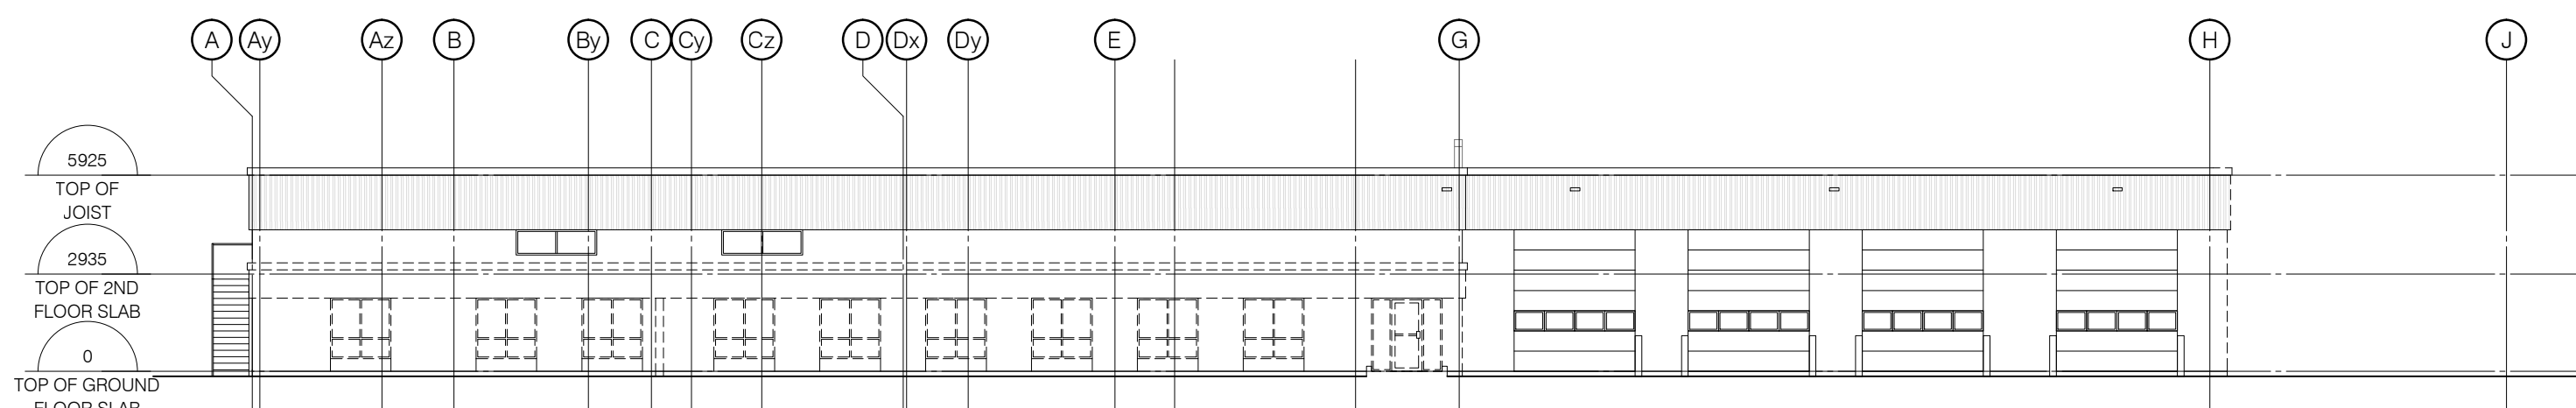


WEST ELEVATION - DEMOLITION
SCALE 1:200

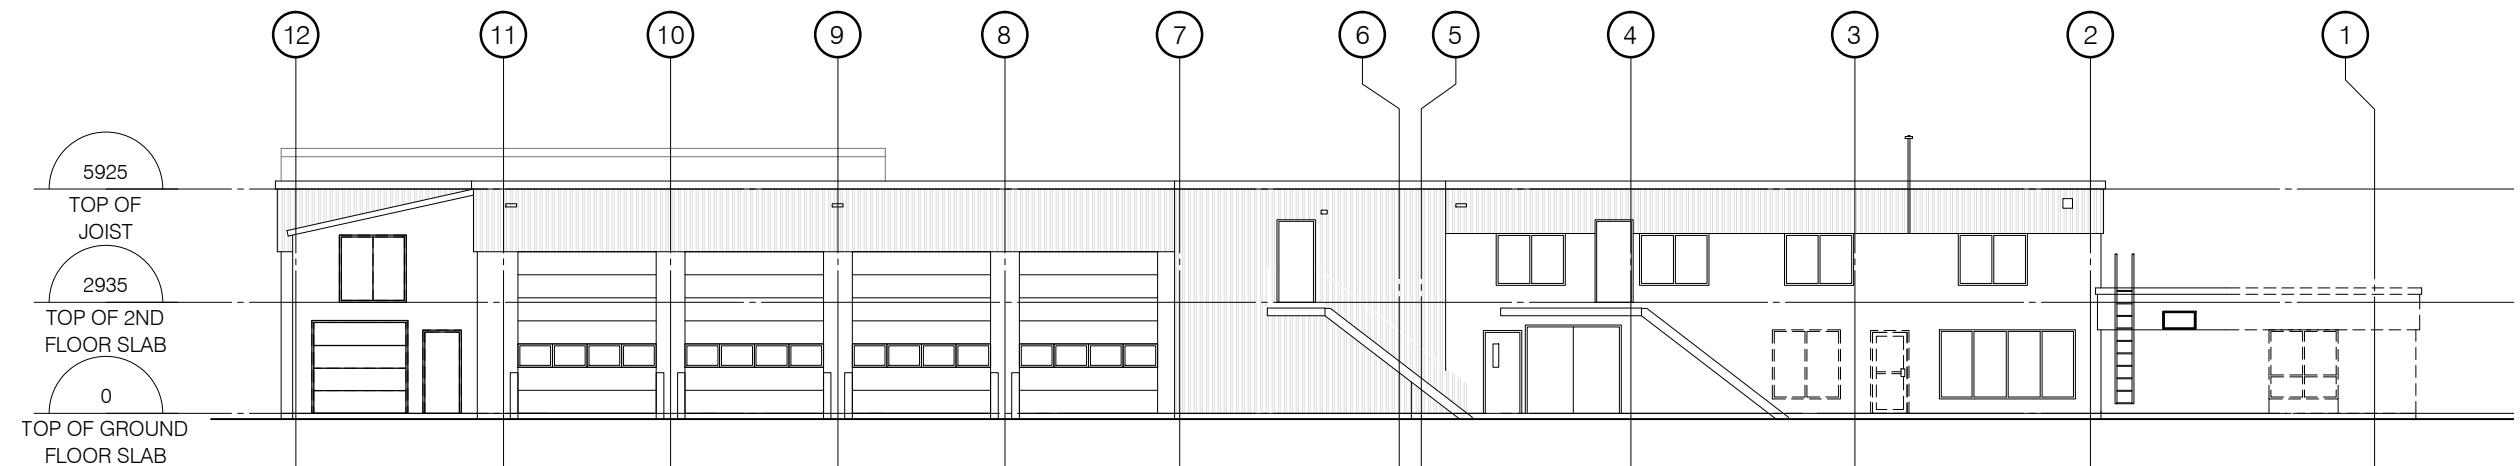


NORTH ELEVATION - DEMOLITION
SCALE 1:200

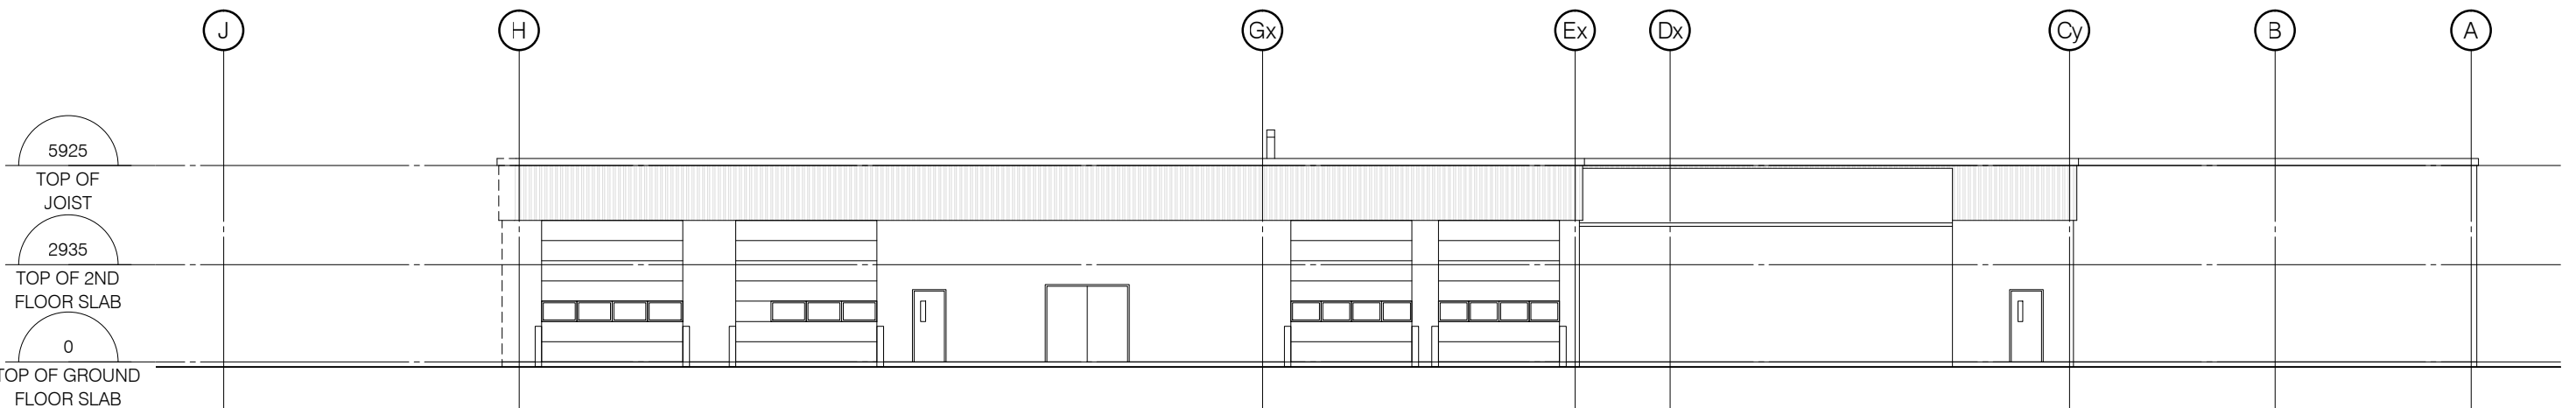


EAST ELEVATION - DEMOLITION
SCALE 1:200

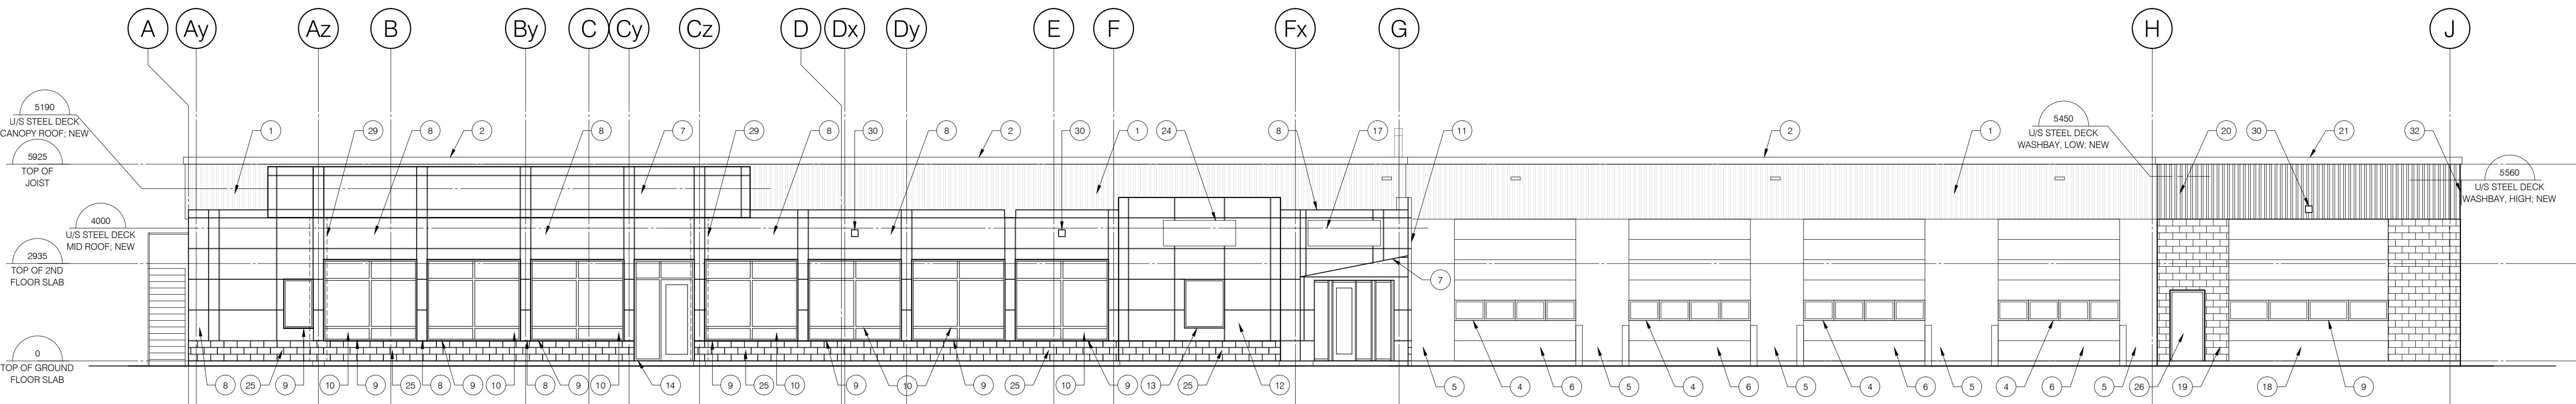

SOUTH ELEVATION - NEW
SCALE 1:100

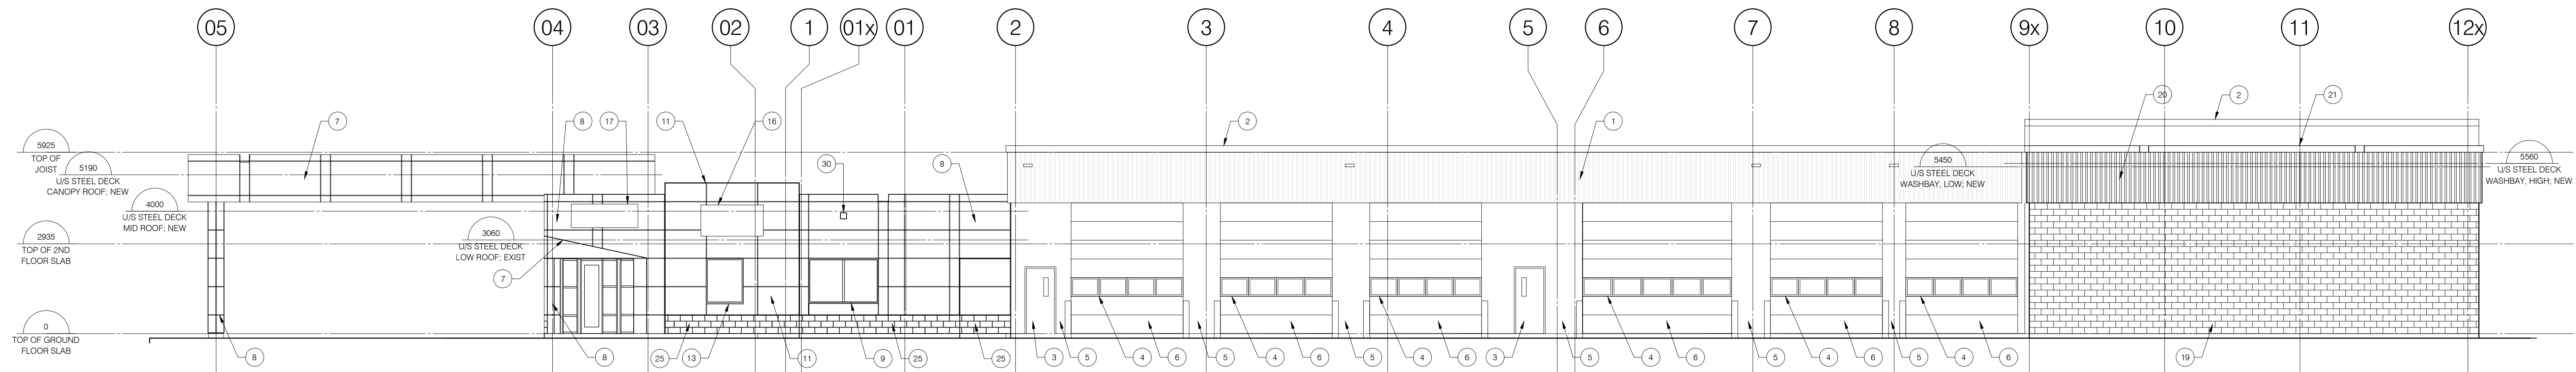


WEST ELEVATION - NEW
SCALE 1:100

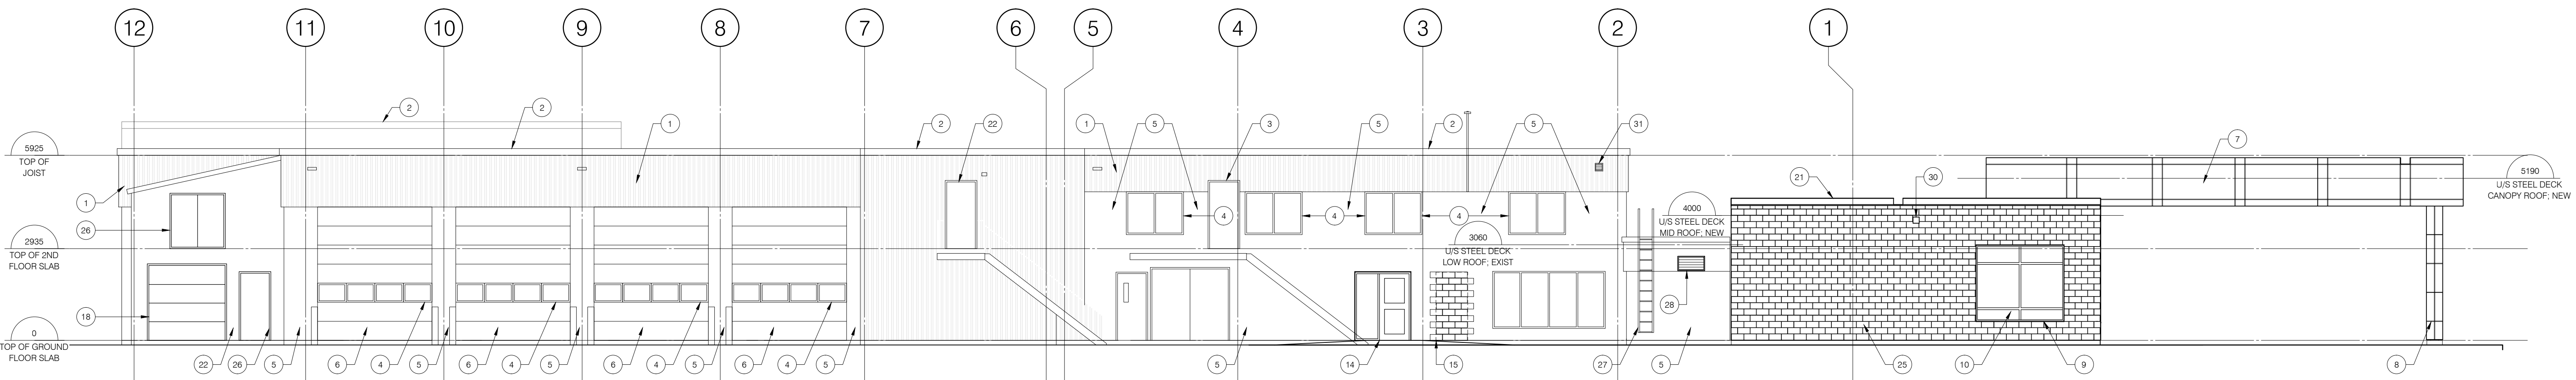


NORTH ELEVATION - NEW
SCALE 1:100

GENERAL DEMOLITION NOTES:


1. PAINT ALL EXISTING AREAS OF REMOVALS/ REPAIRS TO MATCH EXISTING COLOURS/ SHEEN/ WALL TEXTURES.
2. REMOVE ALL EXISTING FURNITURE FROM ALL AREAS OF WORK.
3. PATCH & REPAIR ALL SURFACES DAMAGED BY REMOVALS TO MAKE GOOD & MATCH EXISTING.

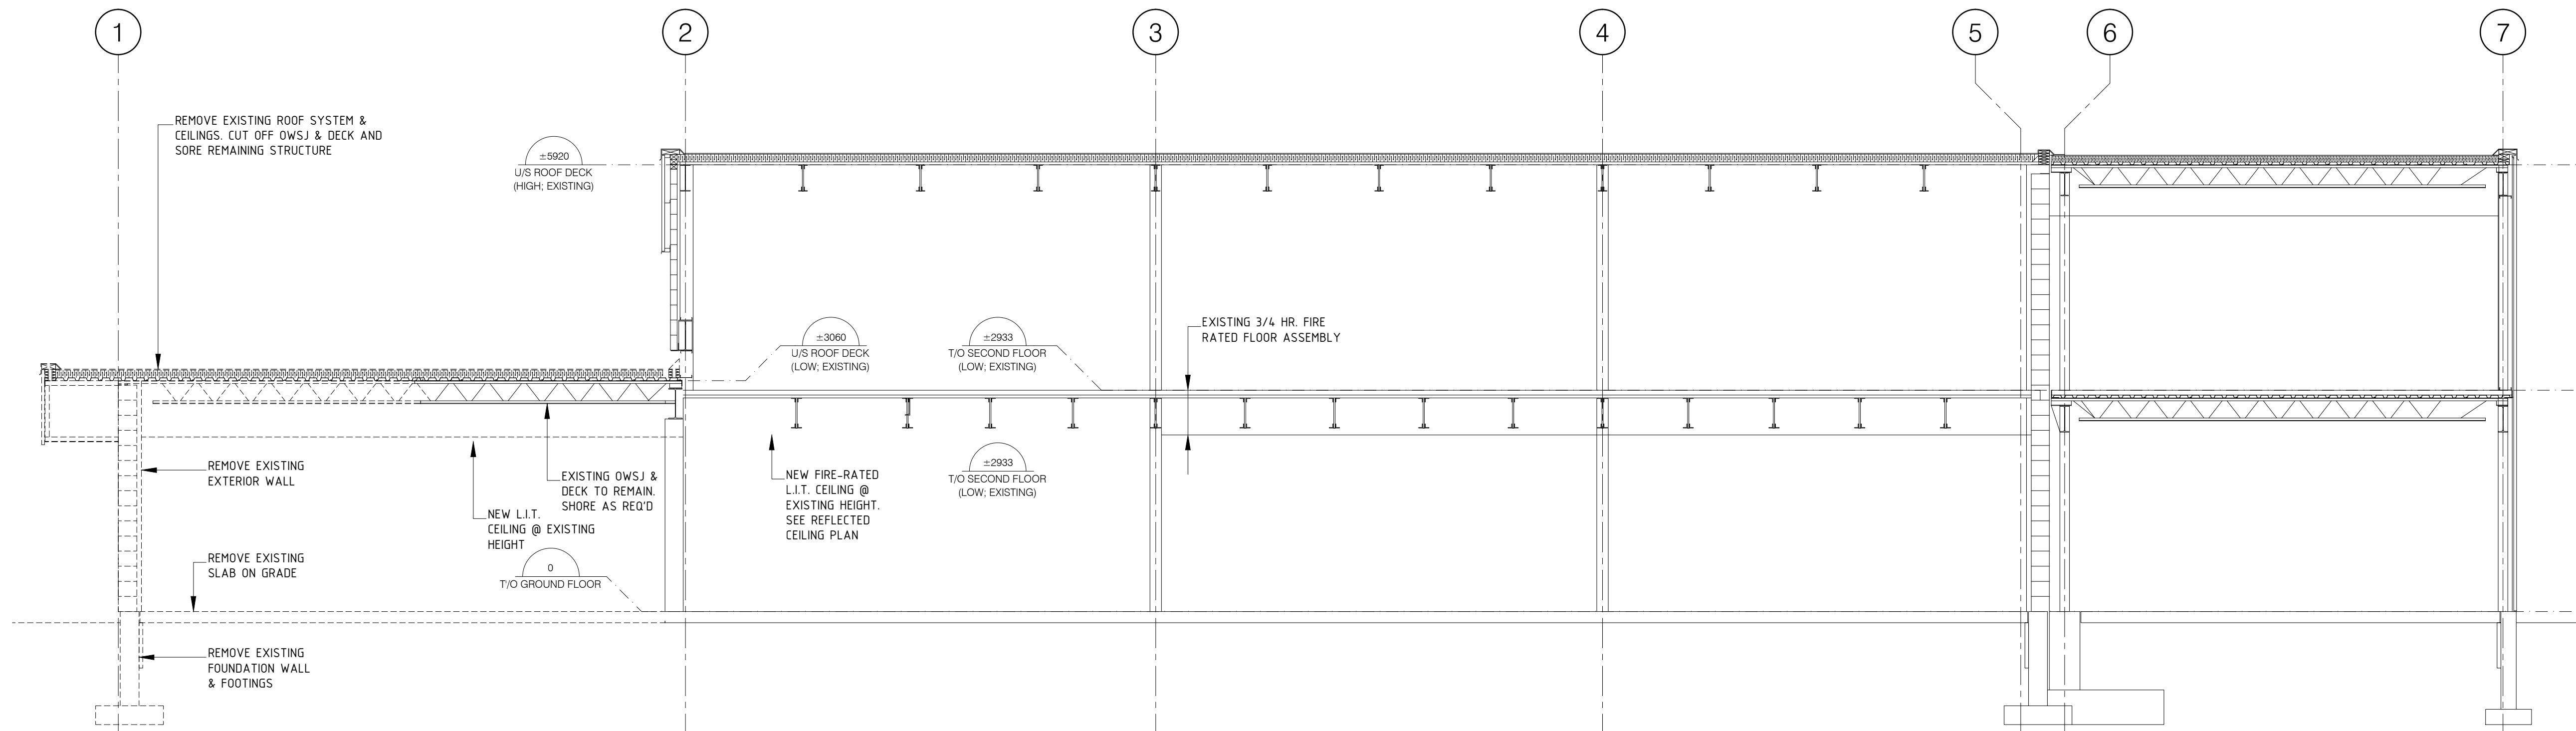

A-A BUILDING SECTION - DEMOLITION
SCALE 1:50

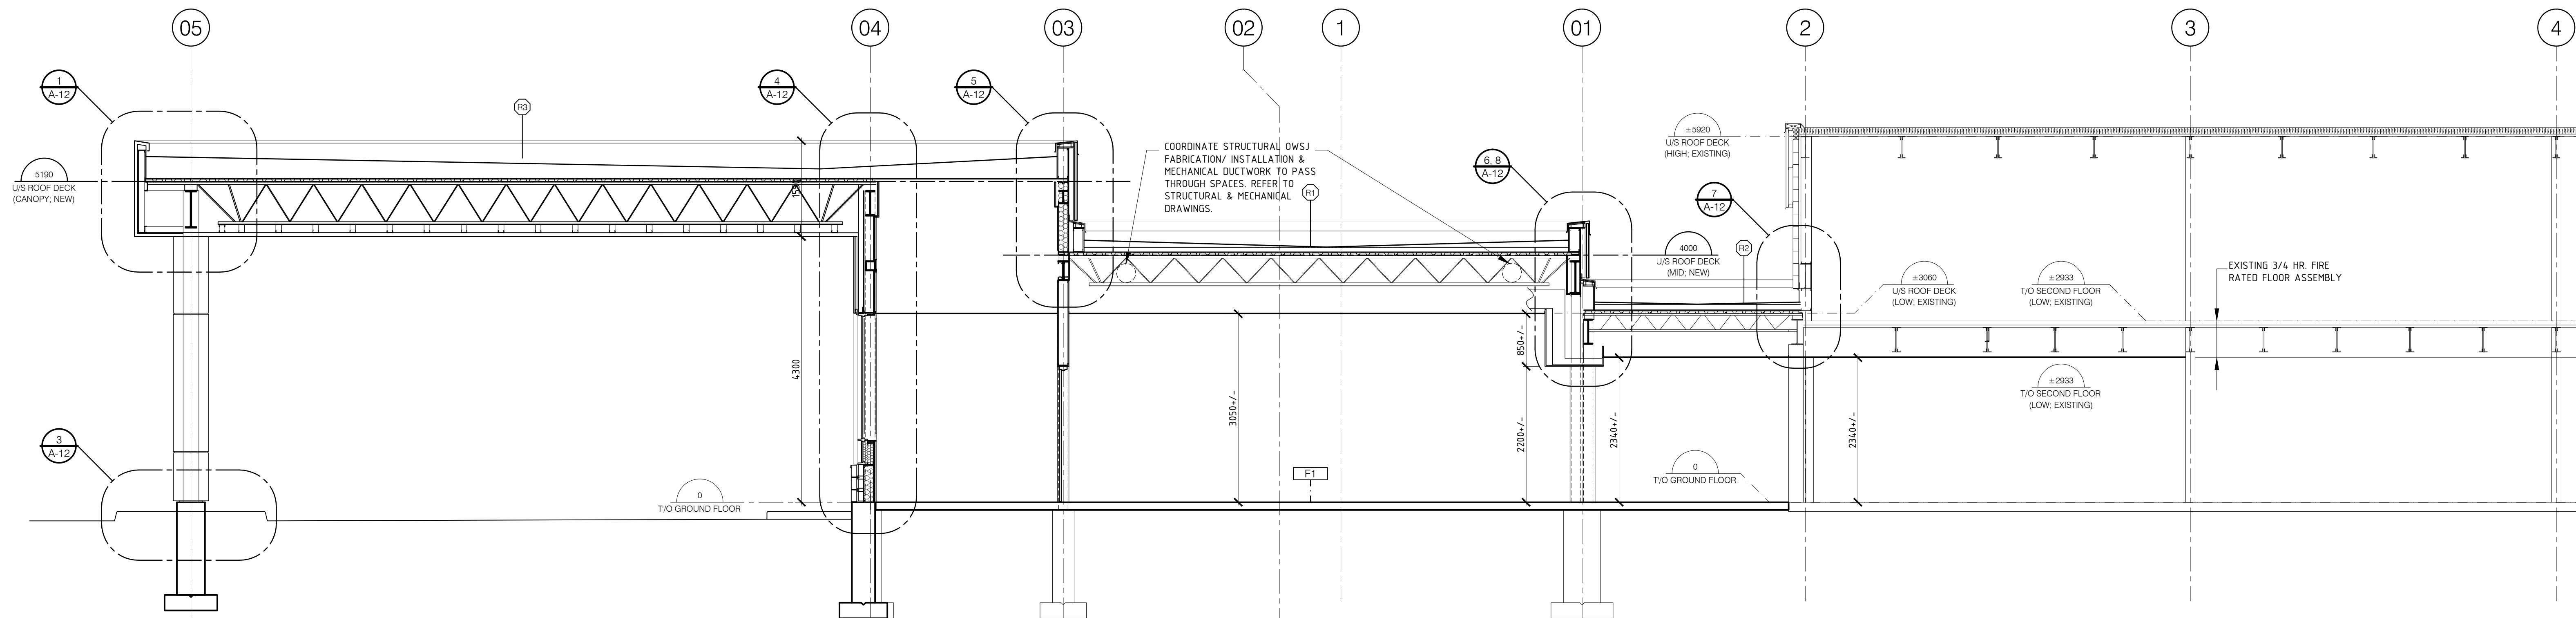

A-A BUILDING SECTION - NEW
SCALE 1:50

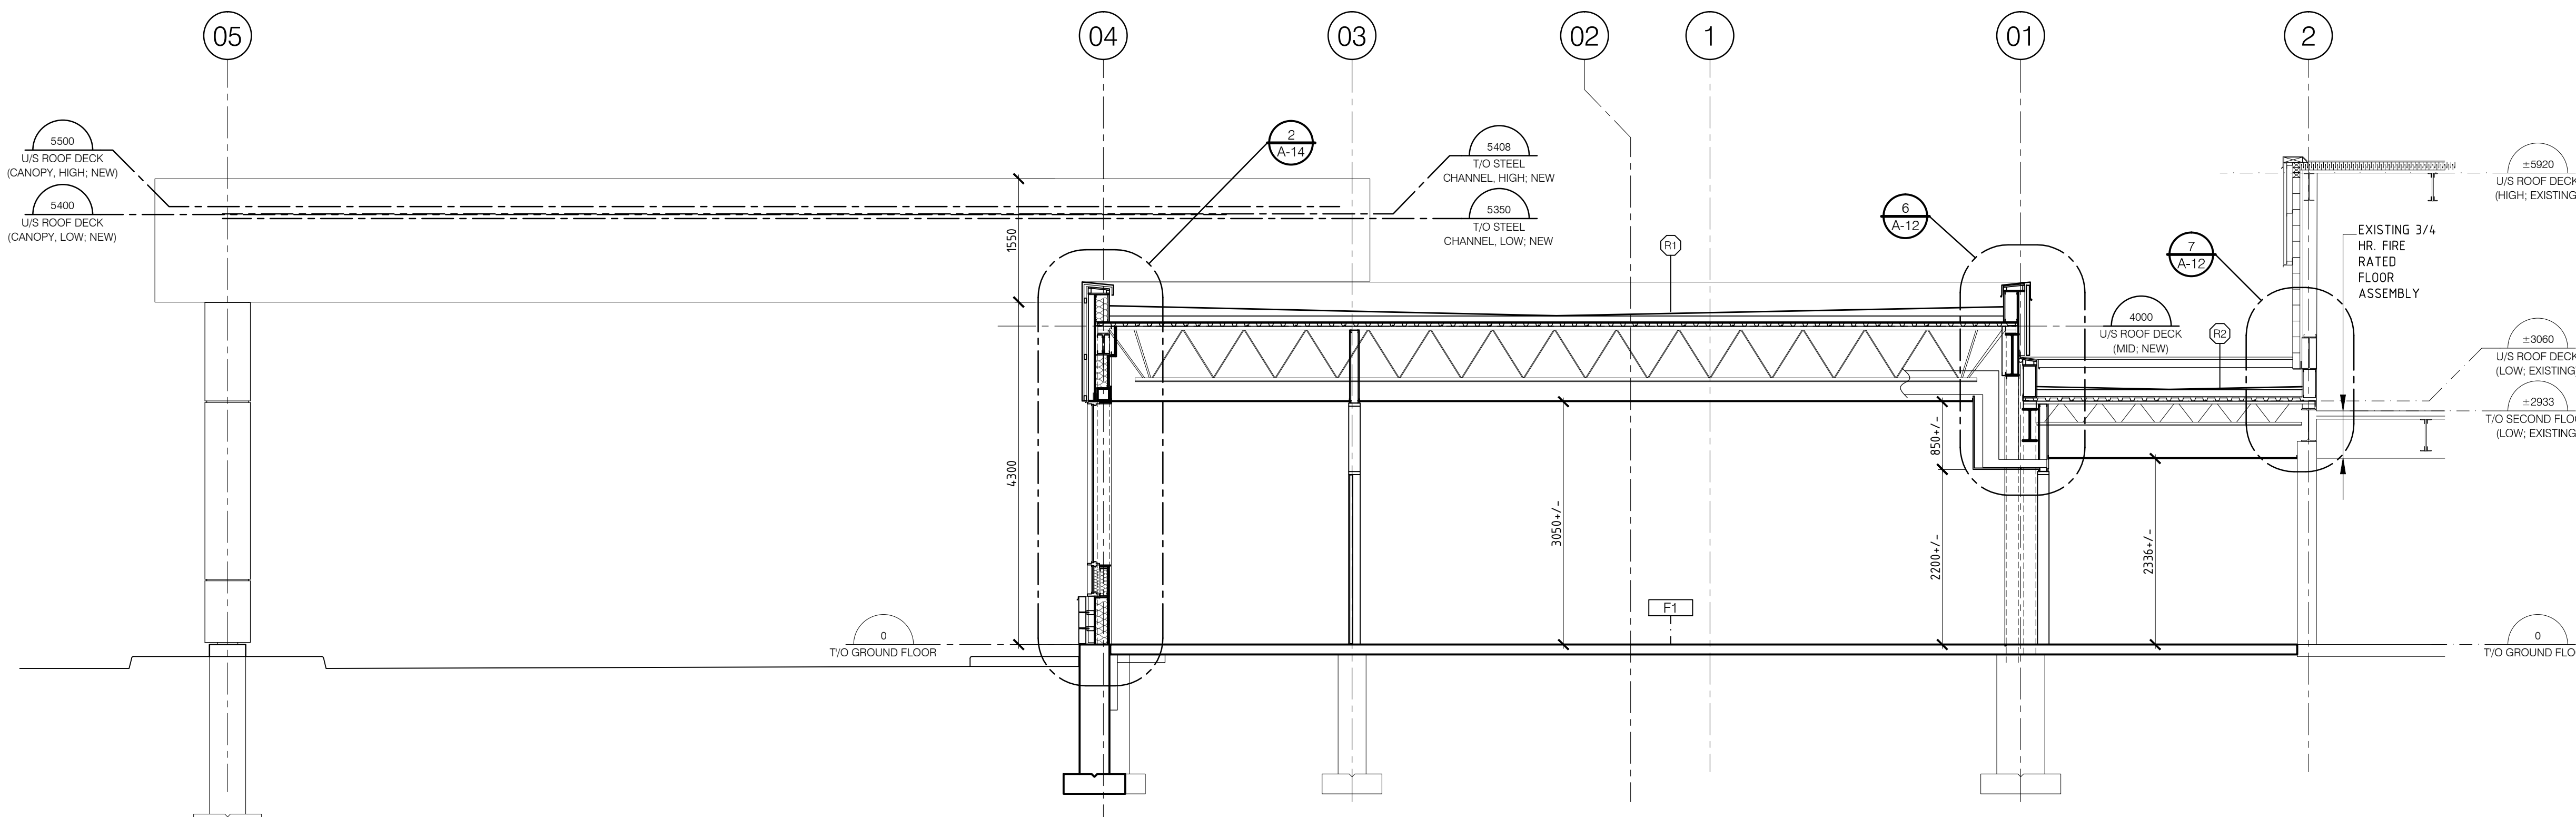

B-B BUILDING SECTION - NEW
SCALE 1:50

ROOF ASSEMBLIES

- (R1) ROOF ASSEMBLY 1:**
2 PLY MOD BIT MEMBRANE
6mm PROTECTION BOARD
2% TAPERED ISO INSULATION
75mm BASE LAYER OF ISO INSULATION
VAPOUR BARRIER
13mm GYPSUM SHEATHING
38mm STEEL DECK
- (R2) ROOF ASSEMBLY 2:**
2 PLY MOD BIT MEMBRANE
6mm PROTECTION BOARD
2% TAPERED ISO INSULATION
90mm BASE LAYER OF ISO INSULATION
VAPOUR BARRIER
13mm GYPSUM SHEATHING
38mm STEEL DECK
- (R3) ROOF ASSEMBLY 3:**
2 PLY MOD BIT MEMBRANE
13mm CEMENT BOARD
38mm STEEL DECK
- (R4) ROOF ASSEMBLY 4:**
2 PLY MOD BIT MEMBRANE
6mm PROTECTION BOARD
2% TAPERED ISO INSULATION
150mm BASE LAYER OF ISO INSULATION
VAPOUR BARRIER
13mm GYPSUM SHEATHING
38mm STEEL DECK

FLOOR ASSEMBLIES

- F1 NEW SLAB ON GRADE:**
125mm CONCRETE SLAB ON
6mil POLY VAPOUR BARRIER ON
150mm GRANULAR A ON
GRANULAR B
- F2 NEW SLAB ON GRADE (SERVICE GARAGE):**
150mm CONCRETE SLAB ON
6mil POLY VAPOUR BARRIER ON
150mm GRANULAR A ON
GRANULAR B

3	ISSUED FOR TENDER	JAN 17 2019
2	ISSUED FOR PERMIT	DEC 4 2018
1	ISSUED FOR REVIEW	JULY 6 2018

NO.	ISSUE & REVISIONS	DATE
3	ISSUED FOR TENDER	JAN 17 2019
2	ISSUED FOR PERMIT	DEC 4 2018
1	ISSUED FOR REVIEW	JULY 6 2018

P & R
PYE & RICHARDS ARCHITECTS INC
884 MBATH STREET OTTAWA ONTARIO K1Z 6B8
TEL: 613 724-7700 FAX: 613 724-1289
EMAIL: staff@pyerichards.com
WEBSITE: www.pyerichardsarchitects.com

PROJECT	1571 LIVERPOOL COURT OTTAWA, ONTARIO
DRAWING	DEMOLITION/ CONSTRUCTION PARTIAL BUILDING SECTIONS

DO NOT SCALE REFER ANY DIMENSIONAL ERROR AND/ OR POSSIBLE TRADE INTERFERENCE/ CONFLICT TO THE ARCHITECT FOR CLARIFICATION PRIOR TO COMMENCEMENT OF THE WORK. THE CONDITIONS OF THE CONTRACT APPLY.	
--	--

PROJECT NO.	18-18	DRAWING NO.	A-11
SCALE -	AS NOTED		
DRAWN -			
CHECKED -			
PLOT DATE -	18 01 2019	PLOTTED FROM:	DRACO

1 WALL SECTION
A-12 SCALE 1:10

2 WALL SECTION
A-12 SCALE 1:10

3
A-12

WALL SECTION
SCALE 1:10

Diagram illustrating the installation of the continuous 18ga. galvanized metal angle over the window and the lap peel & stick over the metal flashing.

CONCRETE SLAB, MATCH EXIST

150

375

9 PLAN DETAIL
A-12 SCALE 1:10

FLASHING W/ DRIP EDGE

50mm FLEXIBLE EXPANSION JOINT FILLER W/ BATT INSULATION

2 PLY MOD BIT MEMBRANE ON 16mm EXT. GRADE PLYWOOD

454

38

10

R2

WALL SECTION
SCALE 1:10

		FLOOR ASSEMBLIES	
	5mlt POLY VAPOUR BARRIER ON 16mm GYPSUM BOARD	F1	NEW SLAB ON GRADE: 125mm CONCRETE SLAB ON 6mlt POLY VAPOUR BARRIER ON 150mm GRANULAR A ON GRANULAR B
WSF	ARCHITECTURAL CONCRETE WALL BASE - 1HR RATED (SB-2) SAME AS WS EXCEPT, 2 LAYERS 13mm TYPE 'X' GYPSUM BOARD ON INSIDE FACE		
W6	CONCRETE BLOCK INFILL WALL 240mm CONCRETE BLOCK ON	F2	NEW SLAB ON GRADE (SERVICE GARAGE):

A-12 SCALE 1:10

21








8 WALL SECTION
A-12 SCALE 1:10

P6 ALUMINUM PANEL STUD - ACCENT WALL
SAME AS P4,
EXCEPT 122mm HORIZONTAL FURRING CHANNELS

P7 METAL SIDING BLOCK
VERTICAL METAL SIDING ON

Not for construction unless SEALED and SIGNED.	
P & B	

DRAWN -	A-12
CHECKED -	
DATE - 10-04-2010	DESIGNED BY -

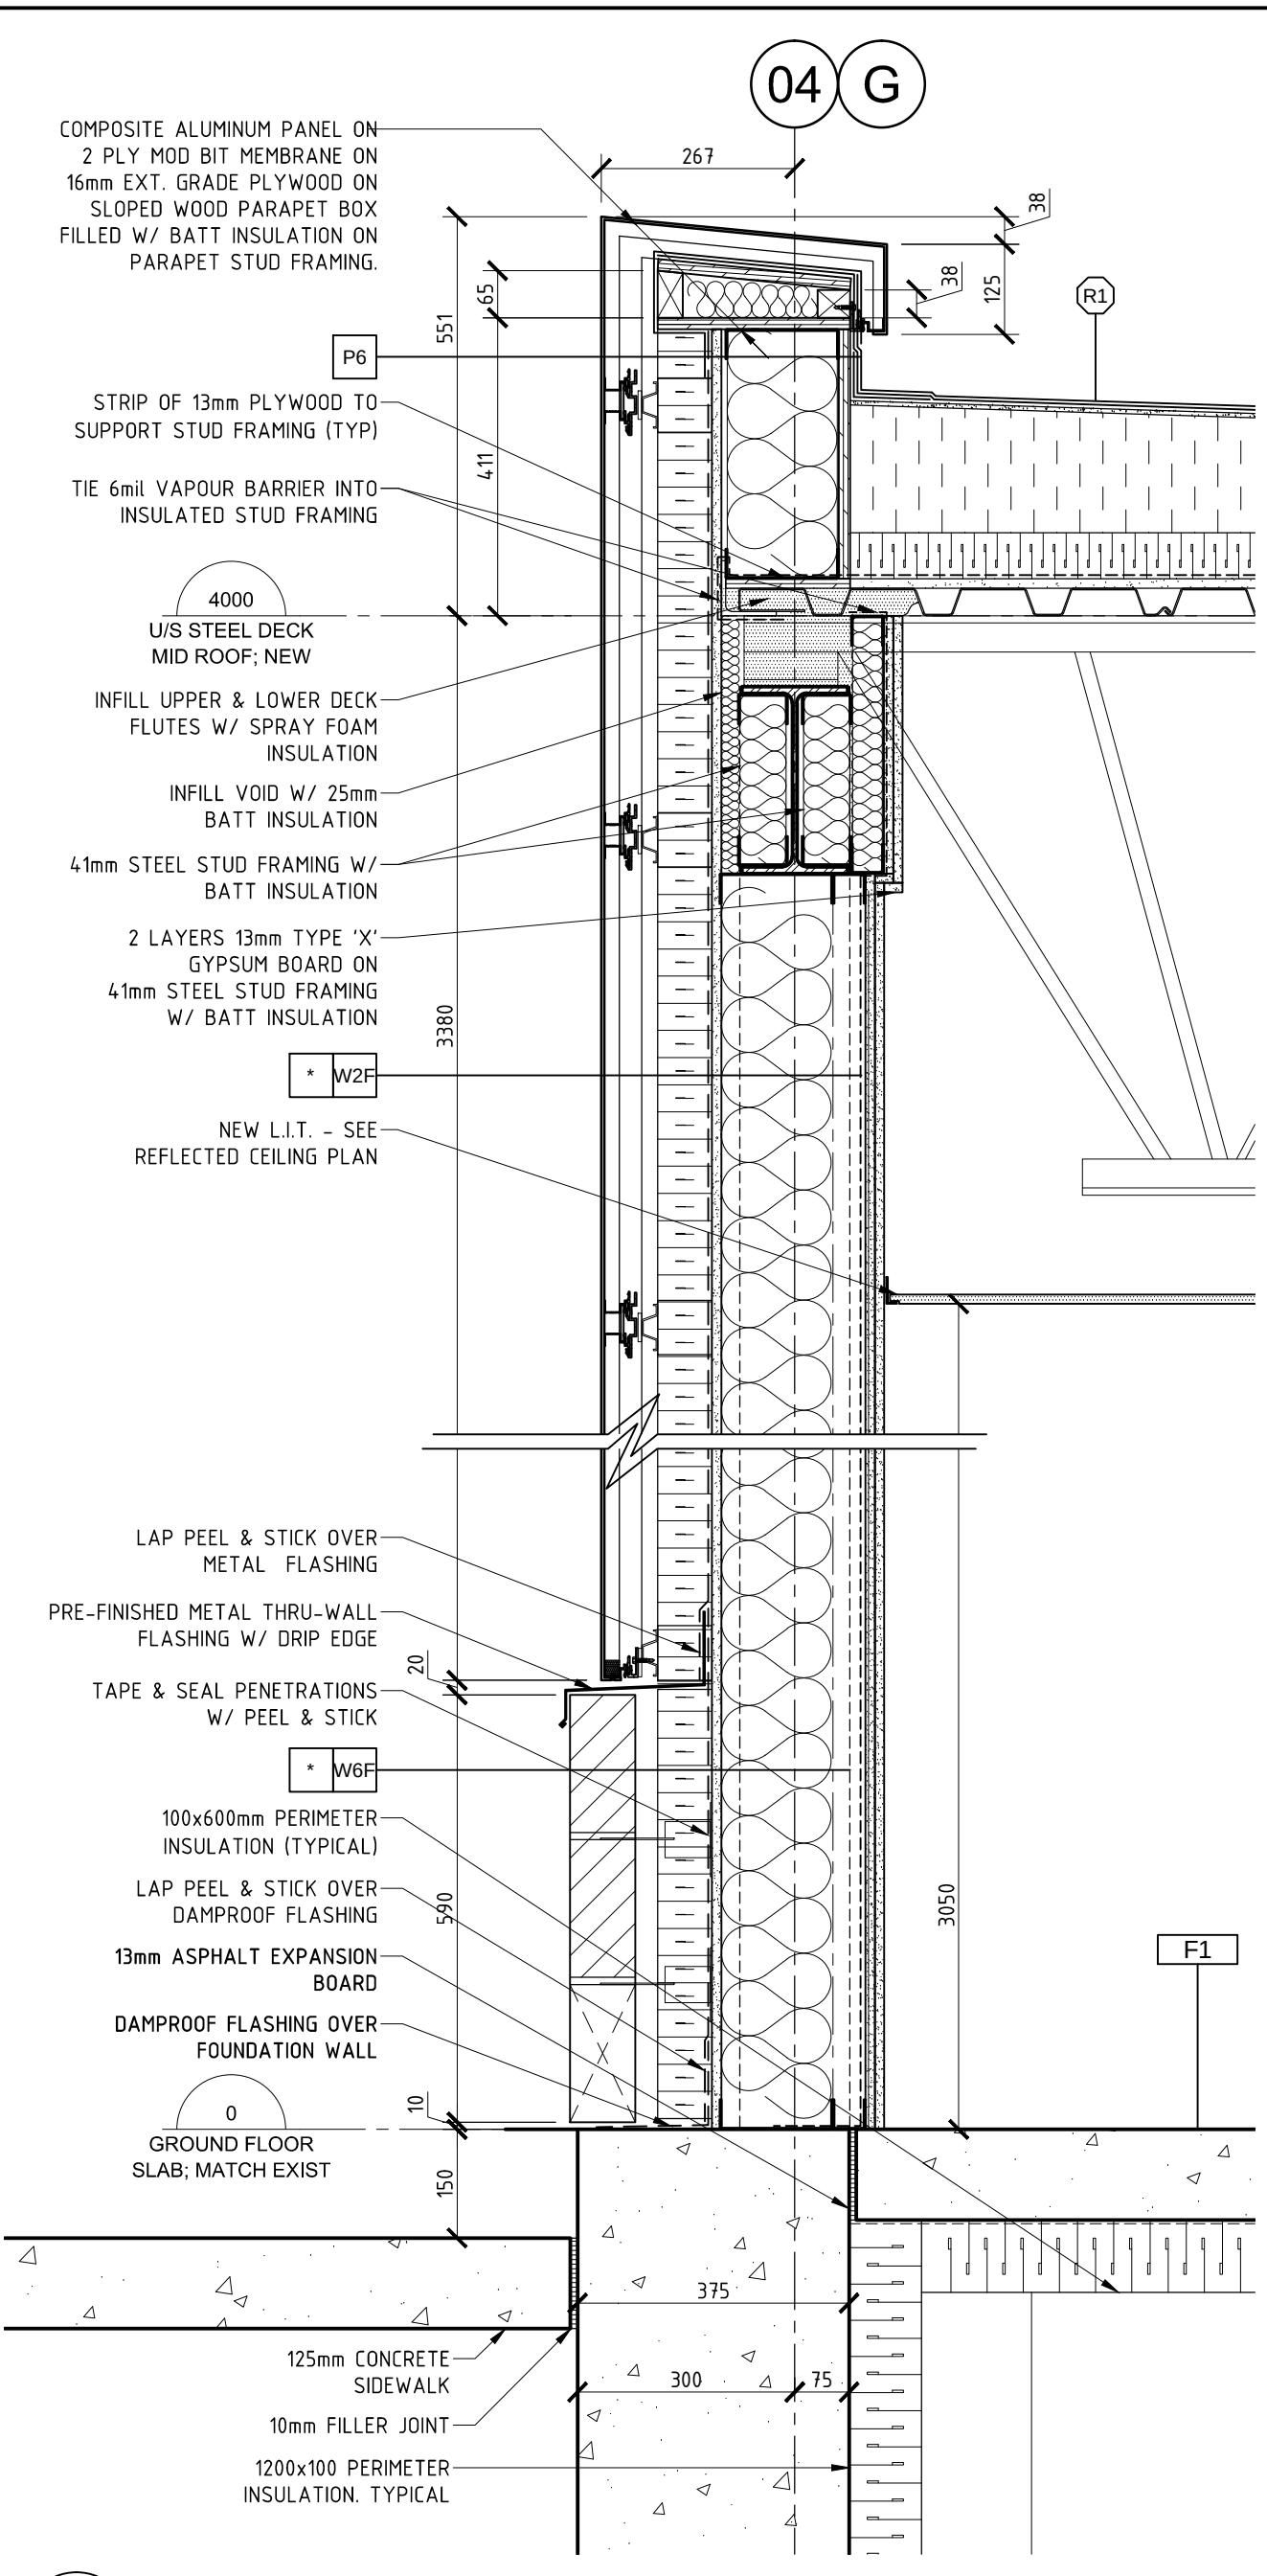 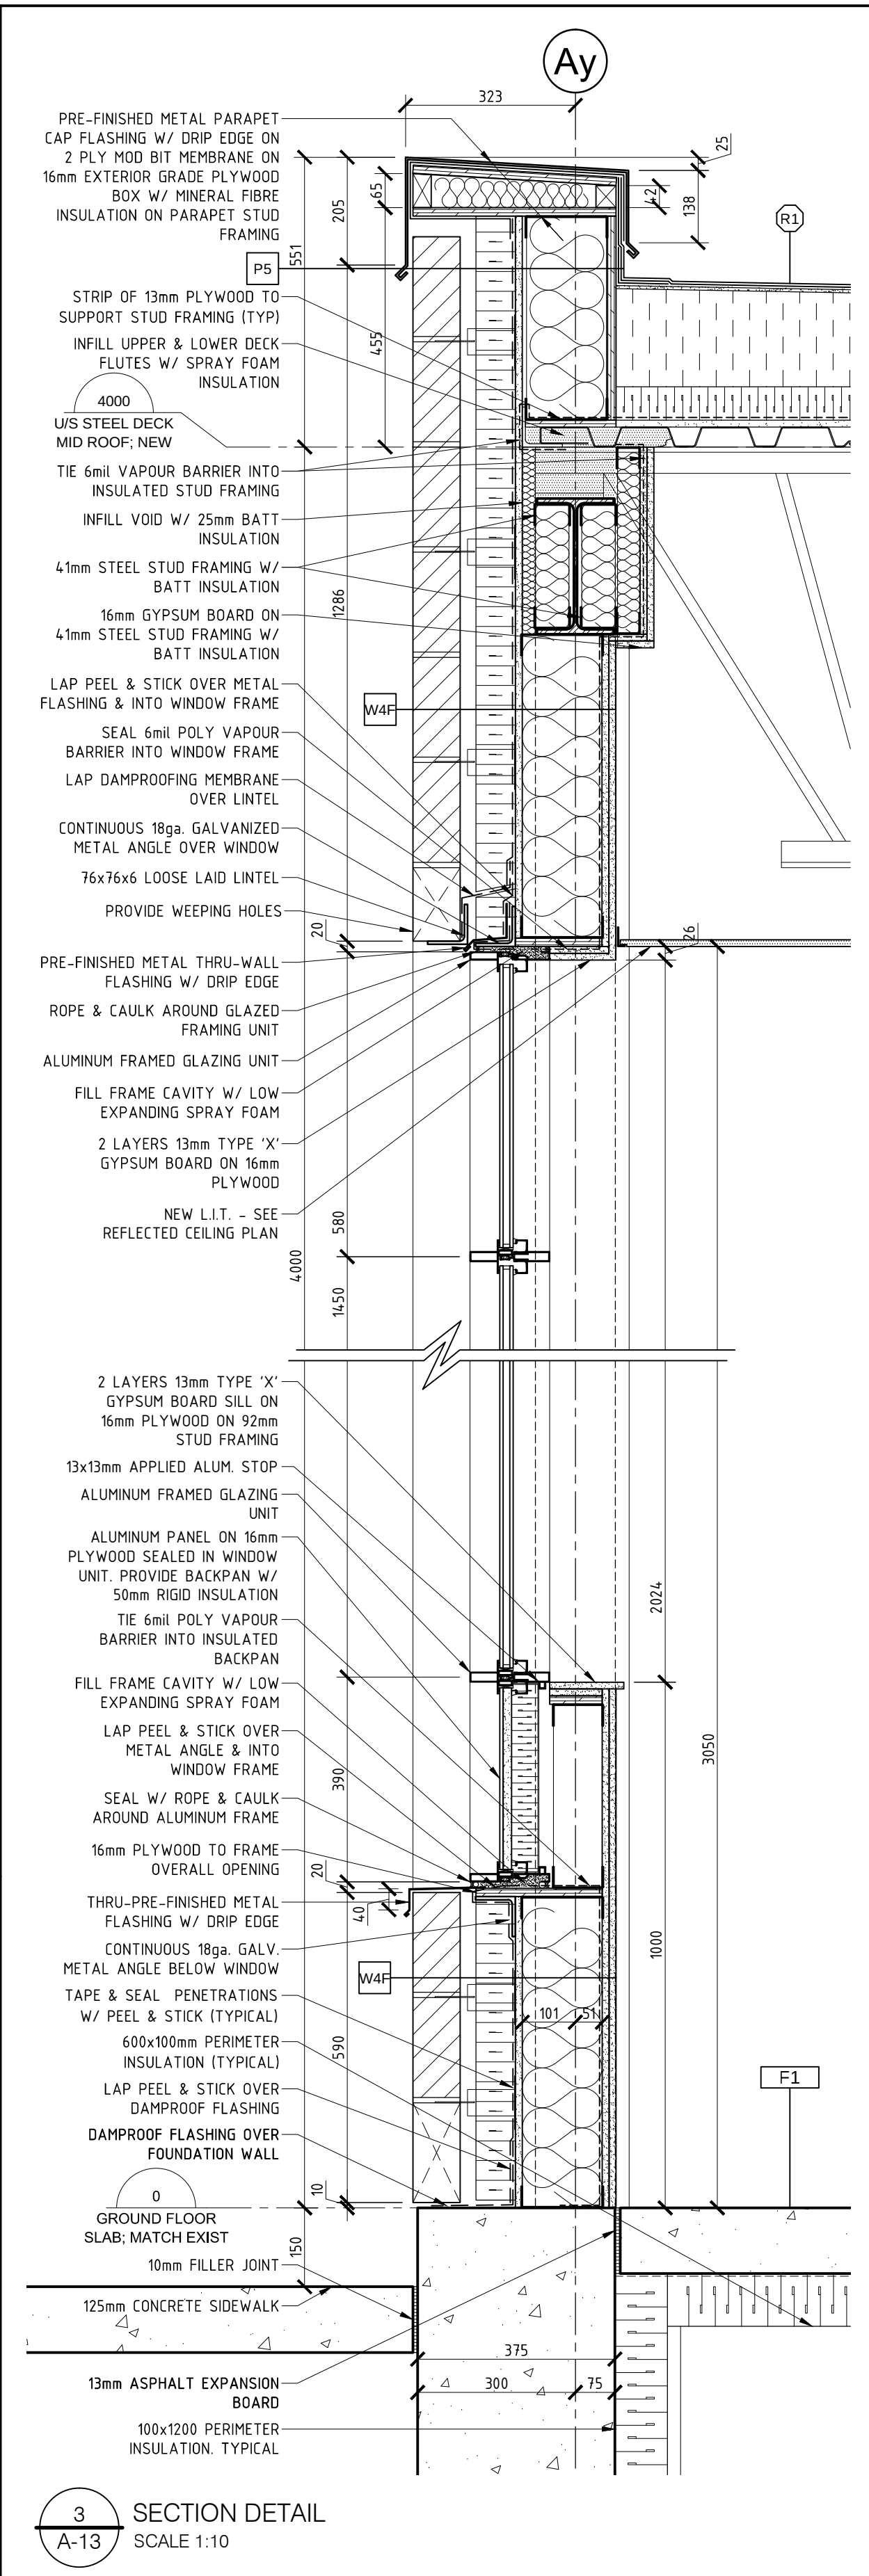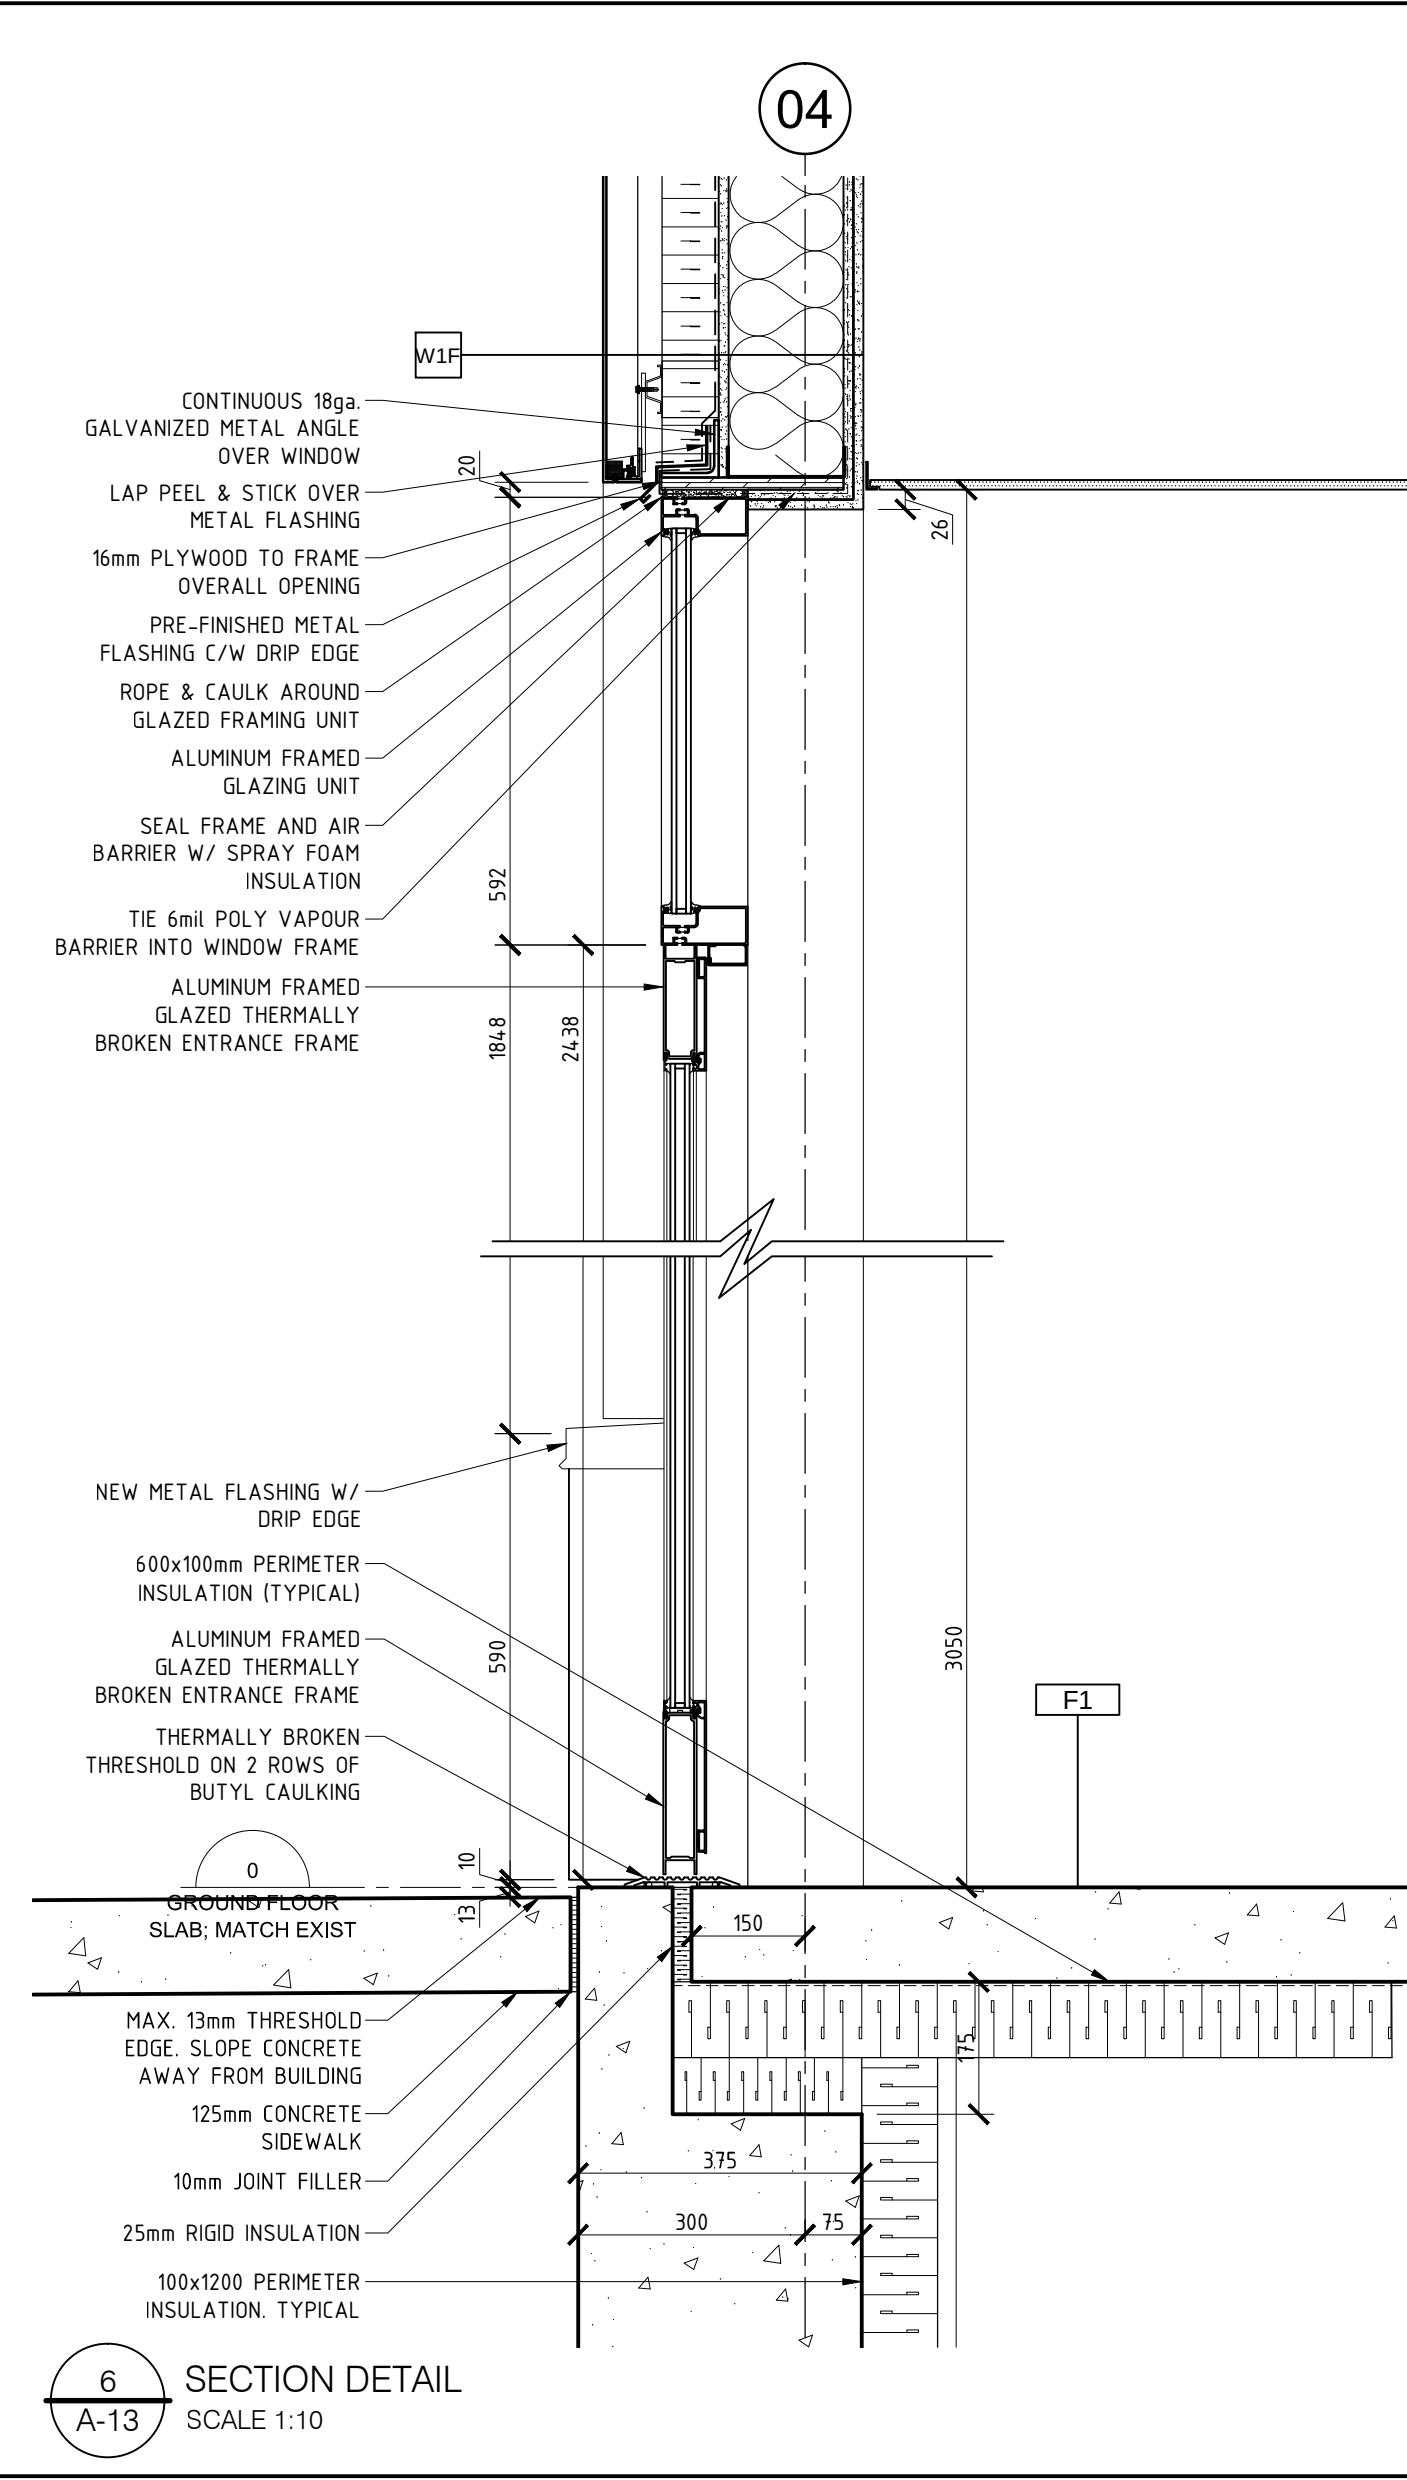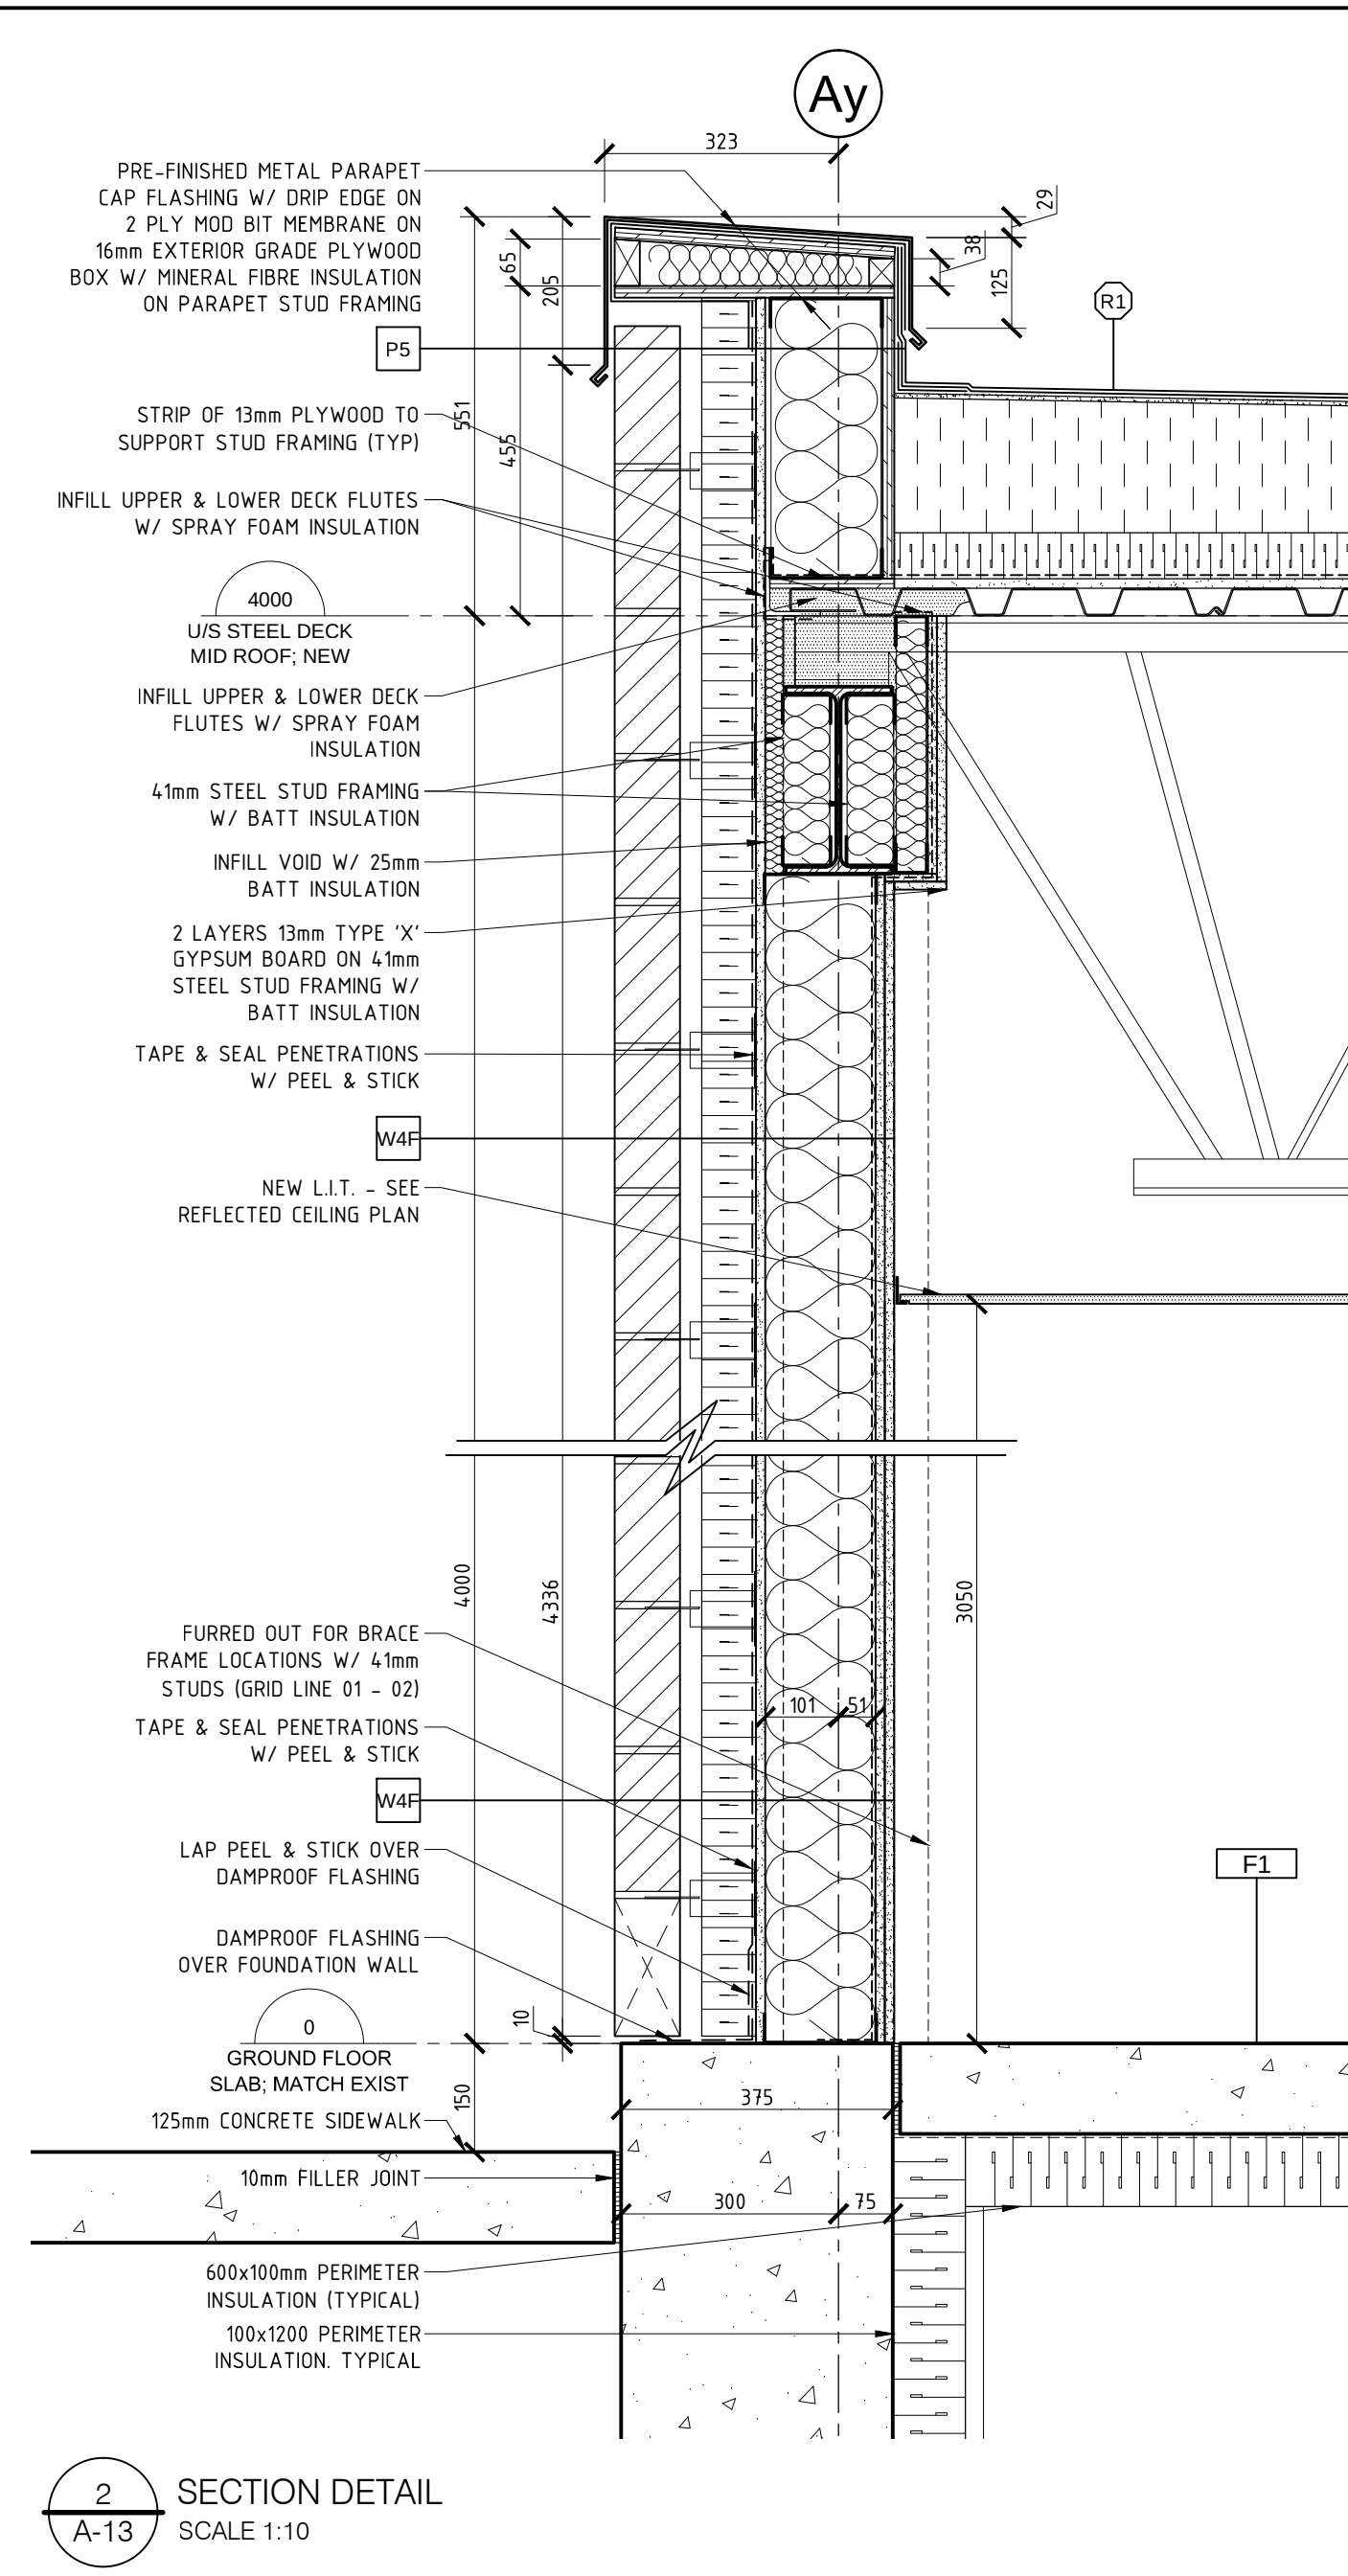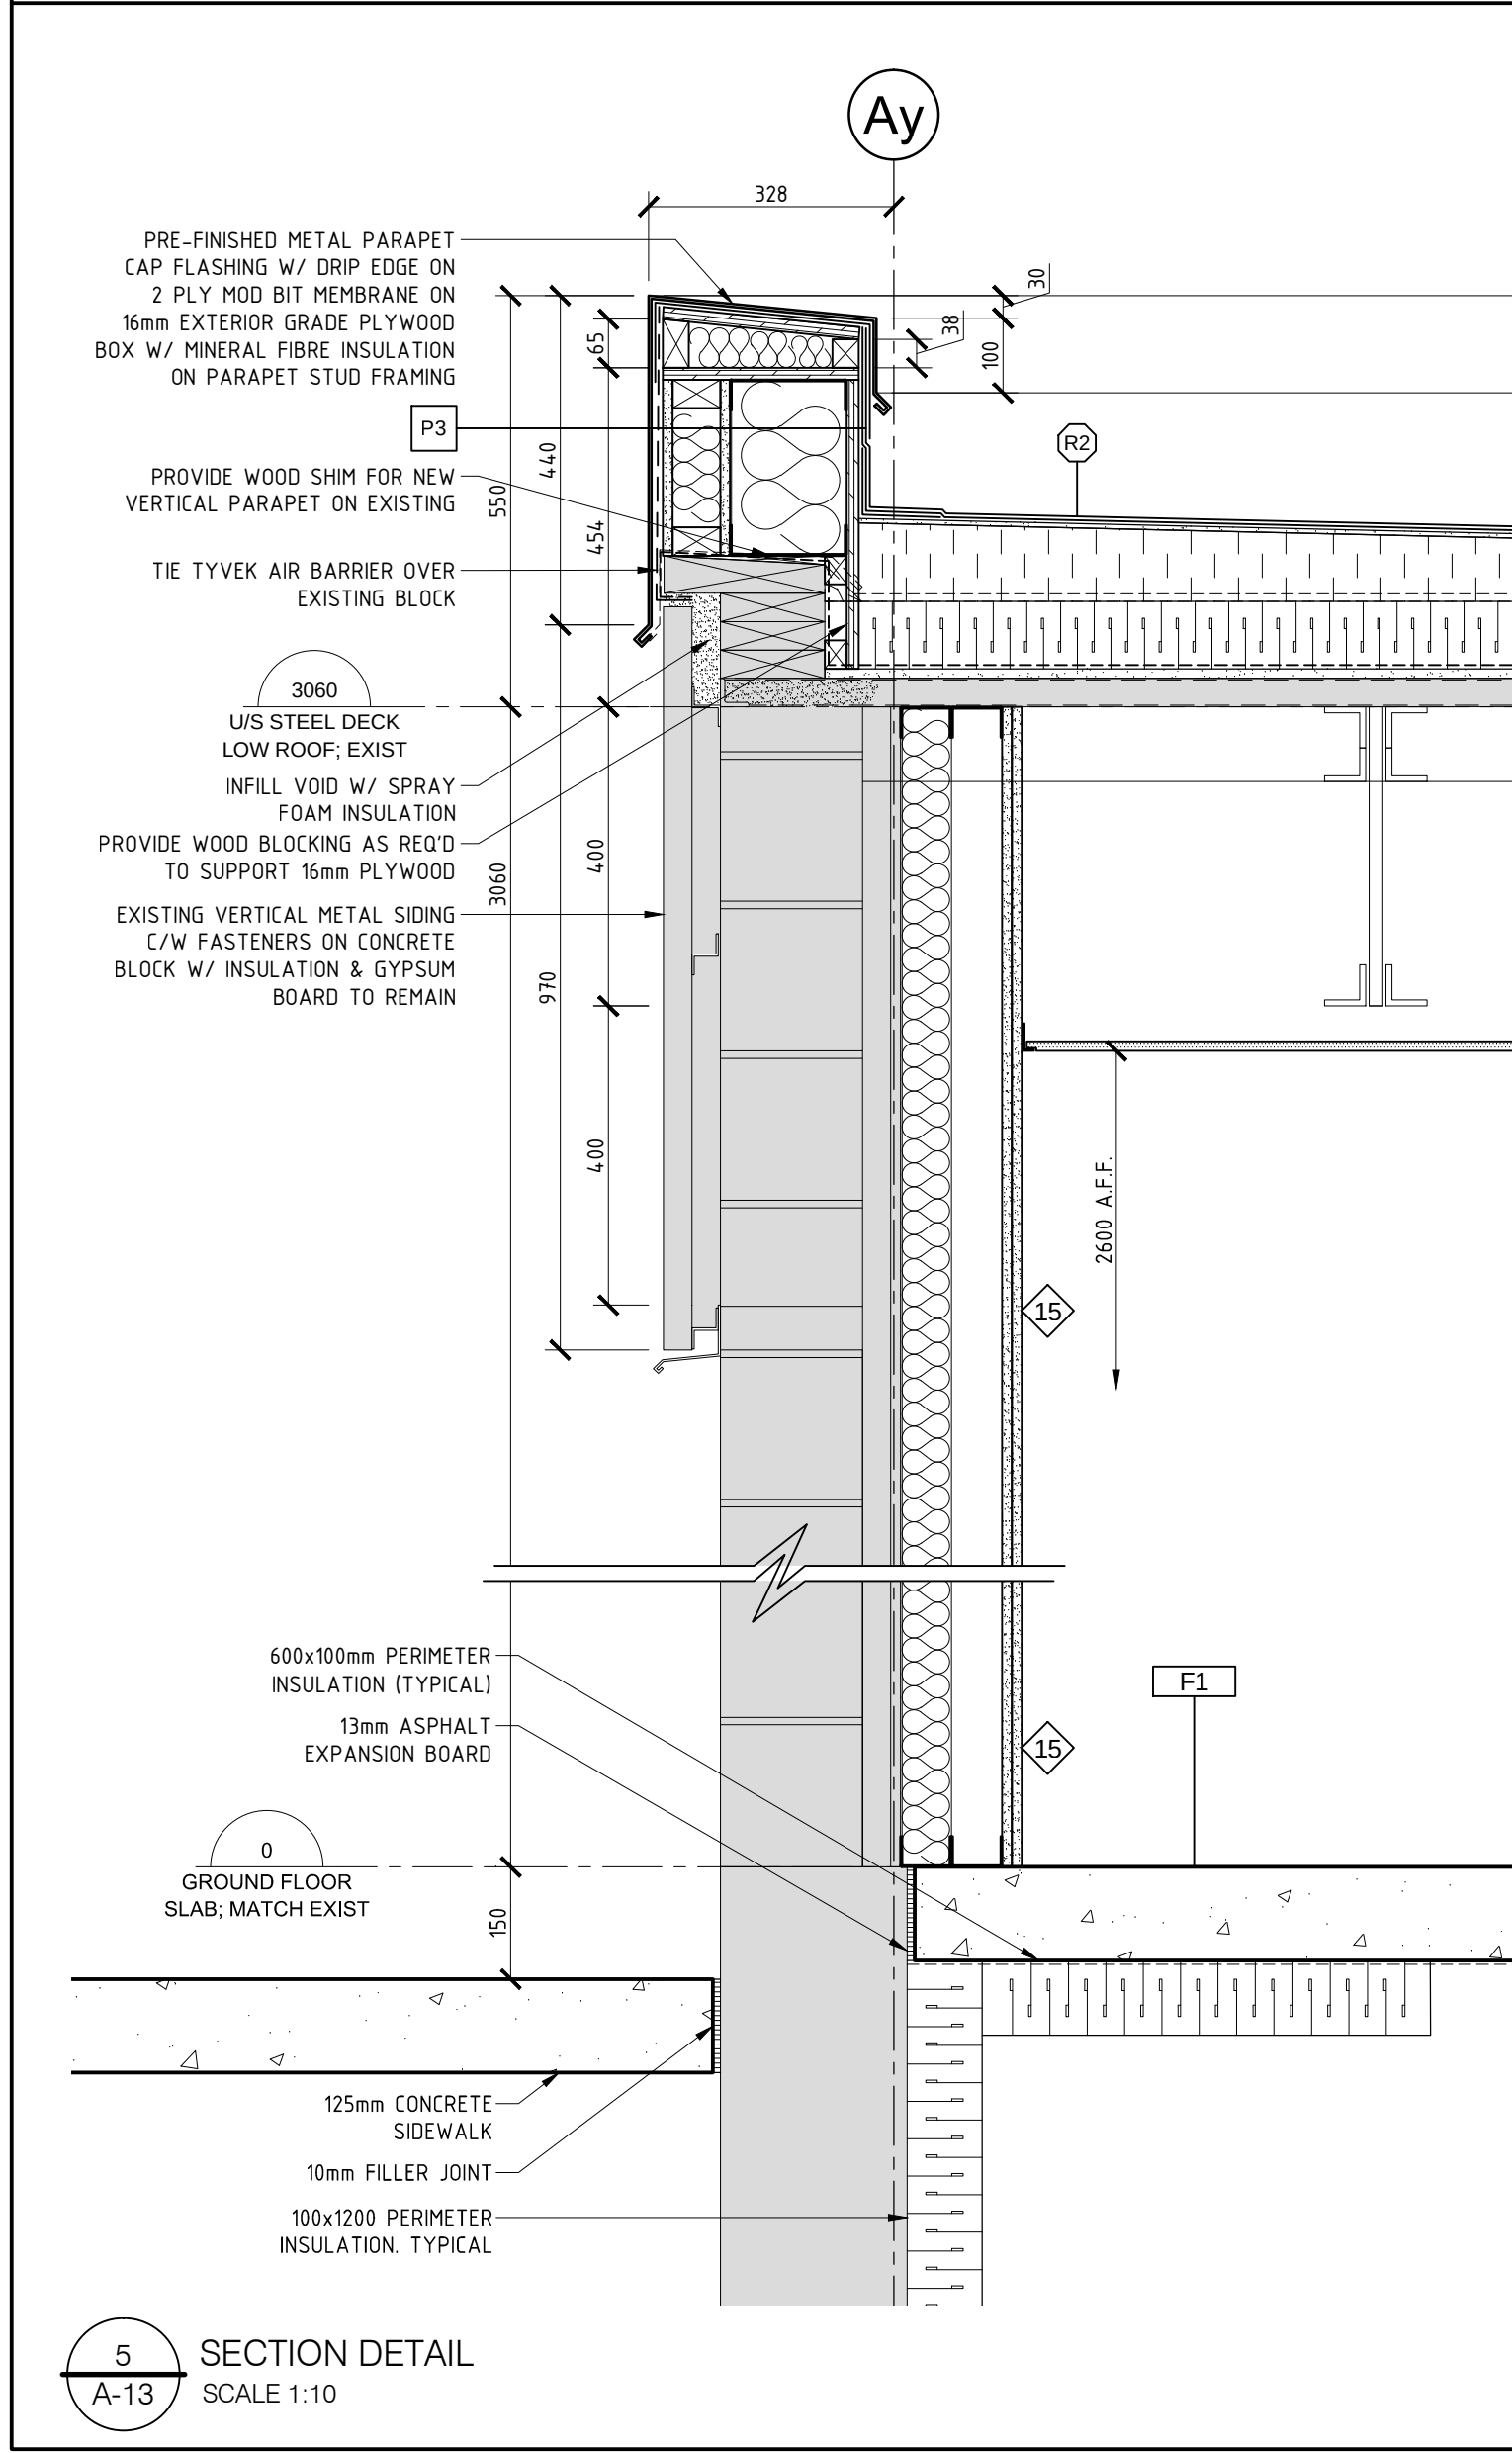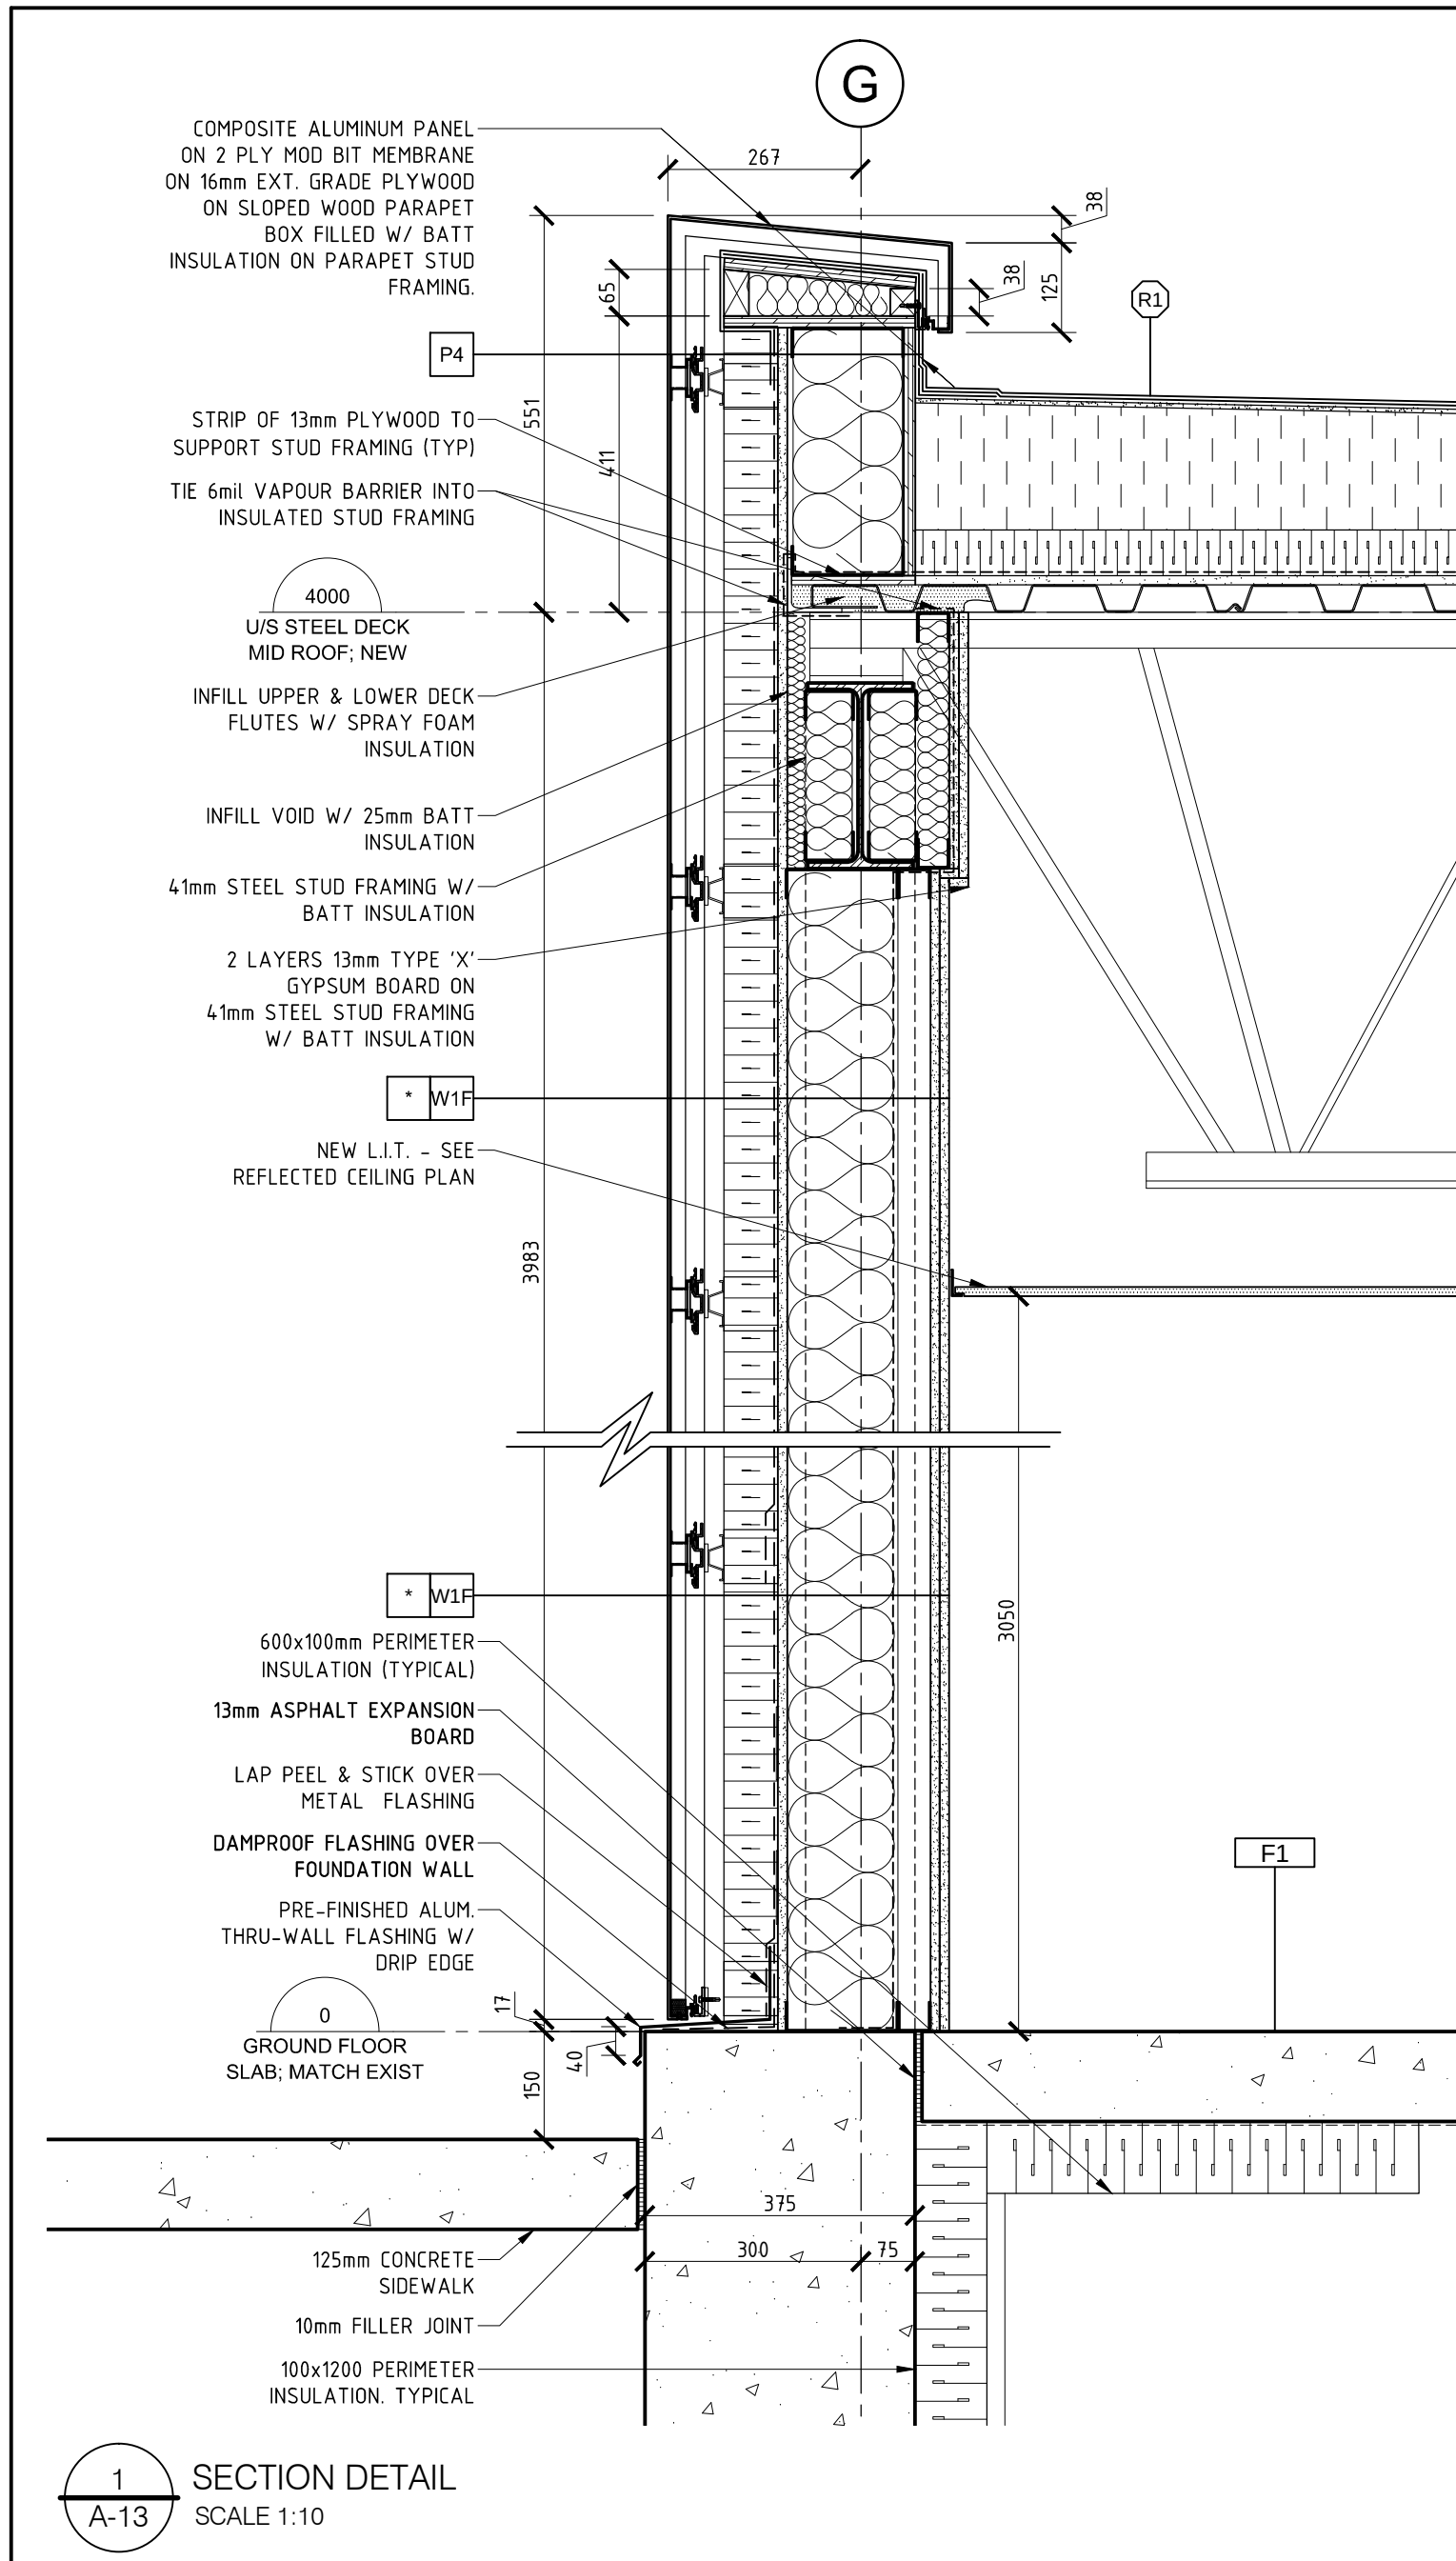

PARAPET ASSEMBLIES

P1 ALUMINUM COMPOSITE PANEL C/W FASTENERS ON INSIDE FACE

P2 METAL SIDING STUD VERTICAL METAL SIDING ON 22mm HORIZONTAL FURRING CHANNELS ON THERMAL SPACERS C/W 75mm MINERAL FIBRE INSULATION ON TYVEK AIR BARRIER ON 13mm EXT. GRADE PLYWOOD ON 2 PLY MOD BIT MEMBRANE

P3 METAL FLASHING STUD PRE-FINISHED METAL FLASHING W/ DRIP EDGE ON TYVEK AIR BARRIER ON 13mm EXT. GRADE PLYWOOD ON 13mm GYPSUM SHEATHING ON WOOD BLOCKING W/ BATT INSULATION ON 13mm GYPSUM SHEATHING ON 152mm STUDS @ 400mm O.C. ON 16mm EXT. GRADE PLYWOOD ON 2 PLY MOD BIT MEMBRANE

P4 ALUMINUM PANEL STUD ALUMINUM COMPOSITE PANEL C/W FASTENERS ON 22mm HORIZONTAL FURRING CHANNELS ON THERMAL SPACERS W/ 75mm MINERAL FIBRE INSULATION ON TYVEK AIR BARRIER ON 13mm EXT. GRADE PLYWOOD ON 16mm GYPSUM BOARD

P5 ARCH. BLOCK STUD 90mm ARCHITECTURAL BLOCK C/W BRICK TIES 30mm AIR SPACE ON 75mm MINERAL FIBRE INSULATION ON TYVEK AIR BARRIER ON 13mm GYPSUM SHEATHING ON 152mm STUDS @ 400mm O.C. W/ BATT INSULATION ON 16mm EXT. GRADE PLYWOOD ON 2 PLY MOD BIT MEMBRANE

P6 ALUMINUM PANEL STUD - ACCENT WALL SAME AS P4, EXCEPT 122mm HORIZONTAL FURRING CHANNELS

P7 METAL SIDING STUD VERTICAL METAL SIDING ON 22mm HORIZONTAL FURRING CHANNELS ON THERMAL SPACERS C/W 75mm MINERAL FIBRE INSULATION ON TYVEK AIR BARRIER ON 13mm GYPSUM SHEATHING ON 152mm STUDS @ 400mm O.C. W/ BATT INSULATION ON 16mm EXT. GRADE PLYWOOD ON 2 PLY MOD BIT MEMBRANE

P8 ALUMINUM PANEL STUD ALUMINUM COMPOSITE PANEL C/W FASTENERS ON 22mm HORIZONTAL FURRING CHANNELS ON THERMAL SPACERS W/ 75mm MINERAL FIBRE INSULATION ON TYVEK AIR BARRIER ON 13mm GYPSUM SHEATHING ON 152mm STUDS @ 400mm O.C. W/ BATT INSULATION ON 16mm EXT. GRADE PLYWOOD ON 2 PLY MOD BIT MEMBRANE

EXTERIOR WALL ASSEMBLIES

W1 ALUMINUM PANEL STUD WALL ALUMINUM COMPOSITE PANEL ON FASTENERS W/ SPACERS AS REQ'D ON 22mm HORIZONTAL HAT CHANNELS ON 75mm THERMAL SPACERS W/ 75mm MINERAL FIBRE INSULATION ON TYVEK AIR BARRIER ON 13mm GYPSUM SHEATHING ON 152-43ml STRUCT. STEEL STUDS @ 400mm O.C. W/ BATT INSULATION ON 16mm GYPSUM BOARD

W2 ALUMINUM PANEL STUD WALL - THR. RATED (SB-2) SAME AS W1 EXCEPT, 2 LAYERS 13mm TYPE 'X' GYPSUM BOARD ON INSIDE FACE

W3 ALUMINUM PANEL ACCENT WALL ALUMINUM COMPOSITE PANEL ON FASTENERS W/ SPACERS AS REQ'D ON 22mm HORIZONTAL HAT CHANNELS ON 75mm THERMAL SPACERS W/ 75mm MINERAL FIBRE INSULATION ON TYVEK AIR BARRIER ON 13mm GYPSUM SHEATHING ON 152-43ml STRUCT. STEEL STUDS @ 400mm O.C. W/ BATT INSULATION ON 16mm GYPSUM BOARD

W4 ALUMINUM PANEL BLOCK WALL ALUMINUM COMPOSITE PANEL ON FASTENERS W/ SPACERS AS REQ'D ON 22mm HORIZONTAL HAT CHANNELS ON 75mm THERMAL SPACERS W/ 75mm MINERAL FIBRE INSULATION ON TYVEK AIR BARRIER ON 13mm GYPSUM SHEATHING ON 152-43ml STRUCT. STEEL STUDS @ 400mm O.C. ON 16mm GYPSUM BOARD (LAMINATED)

W5 ARCHITECTURAL BLOCK WALL BASE 90mm ARCHITECTURAL BLOCK W/ CLADDING TIES ANCHORED TO STUD FRAMING 30mm AIR SPACE ON 75mm MINERAL FIBRE INSULATION ON TYVEK AIR BARRIER ON 13mm EXT. GRADE PLYWOOD ON 152-43ml STRUCT. STEEL STUDS @ 400mm O.C. ON 13mm GYPSUM SHEATHING ON 152mm STUDS @ 400mm O.C. W/ BATT INSULATION ON 16mm GYPSUM BOARD

W6 ARCHITECTURAL BLOCK VENER WALL - THR. RATED (SB-2) SAME AS W5 EXCEPT, 2 LAYERS 13mm TYPE 'X' GYPSUM BOARD ON INSIDE FACE

W7 ARCHITECTURAL BLOCK ACCENT WALL BASE 90mm ARCHITECTURAL BLOCK W/ CLADDING TIES ANCHORED TO STUD FRAMING 30mm AIR SPACE ON 75mm MINERAL FIBRE INSULATION ON TYVEK AIR BARRIER ON 13mm GYPSUM SHEATHING ON 152-43ml STRUCT. STEEL STUDS @ 400mm O.C. ON 13mm GYPSUM SHEATHING ON 152mm STUDS @ 400mm O.C. W/ BATT INSULATION ON 16mm GYPSUM BOARD

W8 ARCHITECTURAL BLOCK WALL ON BLOCK 90mm ARCHITECTURAL BLOCK W/ CLADDING TIES ANCHORED TO STUD FRAMING 30mm AIR SPACE ON 75mm MINERAL FIBRE INSULATION ON TYVEK AIR BARRIER ON 13mm GYPSUM SHEATHING ON 152-43ml ST. STUDS @ 400mm O.C. ON 100mm MINERAL FIBRE INSULATION ON 16mm GYPSUM BOARD

W9 ARCHITECTURAL BLOCK WALL (SERVICE BAY) VERTICAL METAL SIDING ON 22mm HORIZONTAL FURRING CHANNELS 25mm AIR SPACE ON 75mm THERMAL SPACERS W/ 75mm MINERAL FIBRE INSULATION ON TYVEK AIR BARRIER ON 240mm CONCRETE BLOCK WALL

W10 ARCHITECTURAL BLOCK WALL (SERVICE BAY) 90mm ARCHITECTURAL BLOCK W/ CLADDING TIES ANCHORED TO STUD FRAMING 30mm AIR SPACE ON 75mm MINERAL FIBRE INSULATION ON TYVEK AIR BARRIER ON 240mm CONCRETE BLOCK WALL

W11 TYPICAL FOR EXTERIOR WALLS W/ BRACE FRAMES SAME AS THE LISTED ASSEMBLY EXCEPT PROVIDE 25mm HORIZONTAL FURRING CHANNELS ON INTERIOR SIDE OF STEEL STUDS TO SUPPORT GYPSUM BOARD (SEE PLAN DETAILS)

ROOF ASSEMBLIES

R1 ROOF ASSEMBLY 1: 2 PLY MOD BIT MEMBRANE 6mm PROTECTION BOARD 2% TAPERED ISO INSULATION 75mm BASE LAYER OF ISO INSULATION VAPOUR BARRIER 13mm GYPSUM SHEATHING 38mm STEEL DECK

R2 ROOF ASSEMBLY 2: 2 PLY MOD BIT MEMBRANE 6mm PROTECTION BOARD 2% TAPERED ISO INSULATION 90mm BASE LAYER OF ISO INSULATION VAPOUR BARRIER 13mm GYPSUM SHEATHING 38mm STEEL DECK

R3 ROOF ASSEMBLY 3: 2 PLY MOD BIT MEMBRANE 6mm PROTECTION BOARD 13mm CEMENT BOARD 38mm STEEL DECK

R4 ROOF ASSEMBLY 4: 2 PLY MOD BIT MEMBRANE 6mm PROTECTION BOARD 2% TAPERED ISO INSULATION 150mm BASE LAYER OF ISO INSULATION VAPOUR BARRIER 13mm GYPSUM SHEATHING 38mm STEEL DECK

FLOOR ASSEMBLIES

F1 NEW SLAB ON GRADE: 125mm CONCRETE SLAB ON 6mil POLY VAPOUR BARRIER ON 150mm GRANULAR A ON GRANULAR B

F2 NEW SLAB ON GRADE (SERVICE GARAGE): 150mm CONCRETE SLAB ON 6mil POLY VAPOUR BARRIER ON 150mm GRANULAR A ON GRANULAR B

GENERAL DEMOLITION NOTES:

- PAINT ALL EXISTING AREAS OF REMOVALS/ REPAIRS TO MATCH EXISTING COLOURS/ SHEEN/ WALL TEXTURES.
- REMOVE ALL EXISTING FURNITURE FROM ALL AREAS OF WORK.
- PATCH & REPAIR ALL SURFACES DAMAGED BY REMOVALS TO MAKE GOOD & MATCH EXISTING.

NO.	ISSUE & REVISIONS	DATE
3	ISSUED FOR TENDER	JAN 17 2019
2	ISSUED FOR PERMIT	DEC 4 2018
1	ISSUED FOR REVIEW	JULY 6 2018

Not for construction unless SEALED and SIGNED.

P & R
PYE & RICHARDS ARCHITECTS INC
884 MBATH STREET OTTAWA ONTARIO K1Z 6B8
TEL: 613 724-7700 FAX: 613 724-1889
EMAIL: staff@pyerichards.com
WEBSITE: www.pyerichardsarchitects.com







PROJECT
SURGENOR TRUCK CENTRE EXPANSION

1571 LIVERPOOL COURT OTTAWA, ONTARIO

DRAWING
CONSTRUCTION
WALL SECTIONS

DO NOT SCALE. REFER ANY DIMENSIONAL ERROR AND/ OR POSSIBLE TRADE INTERFERENCE/ CONFLICT TO THE ARCHITECT FOR CLARIFICATION PRIOR TO COMMENCEMENT OF THE WORK. THE CONDITIONS OF THE CONTRACT APPLY.

PROJECT NO.	18-18	DRAWING NO.
SCALE	AS NOTED	A-13
DRAWN	-	
CHECKED	-	
PLOT DATE	18 01 2019	PLOTTED FROM: DRACO

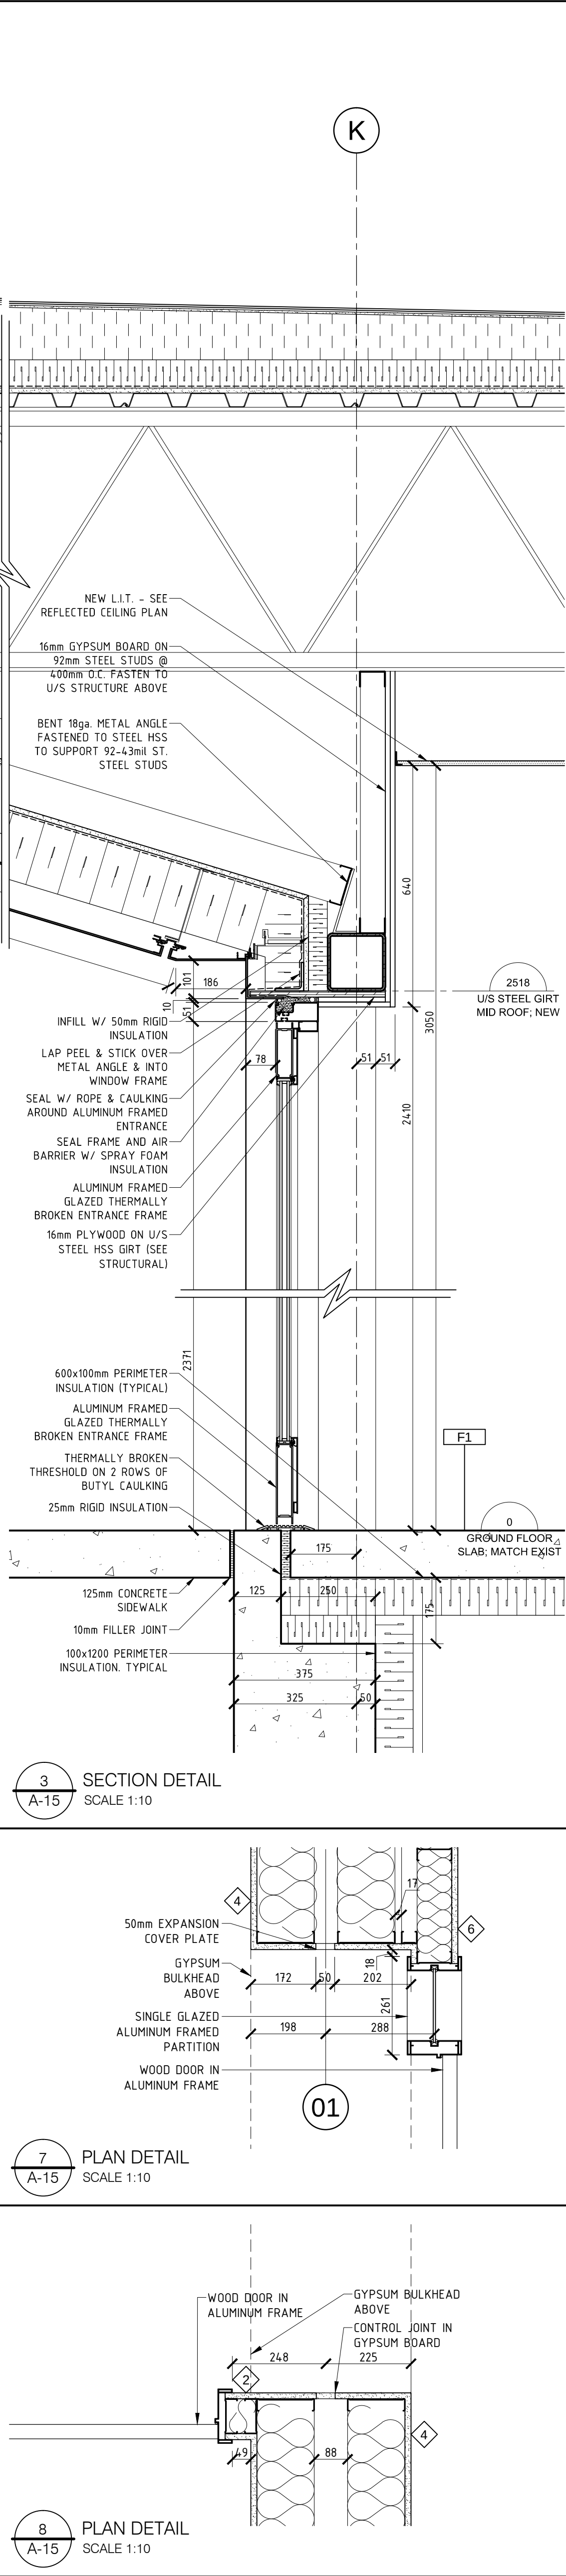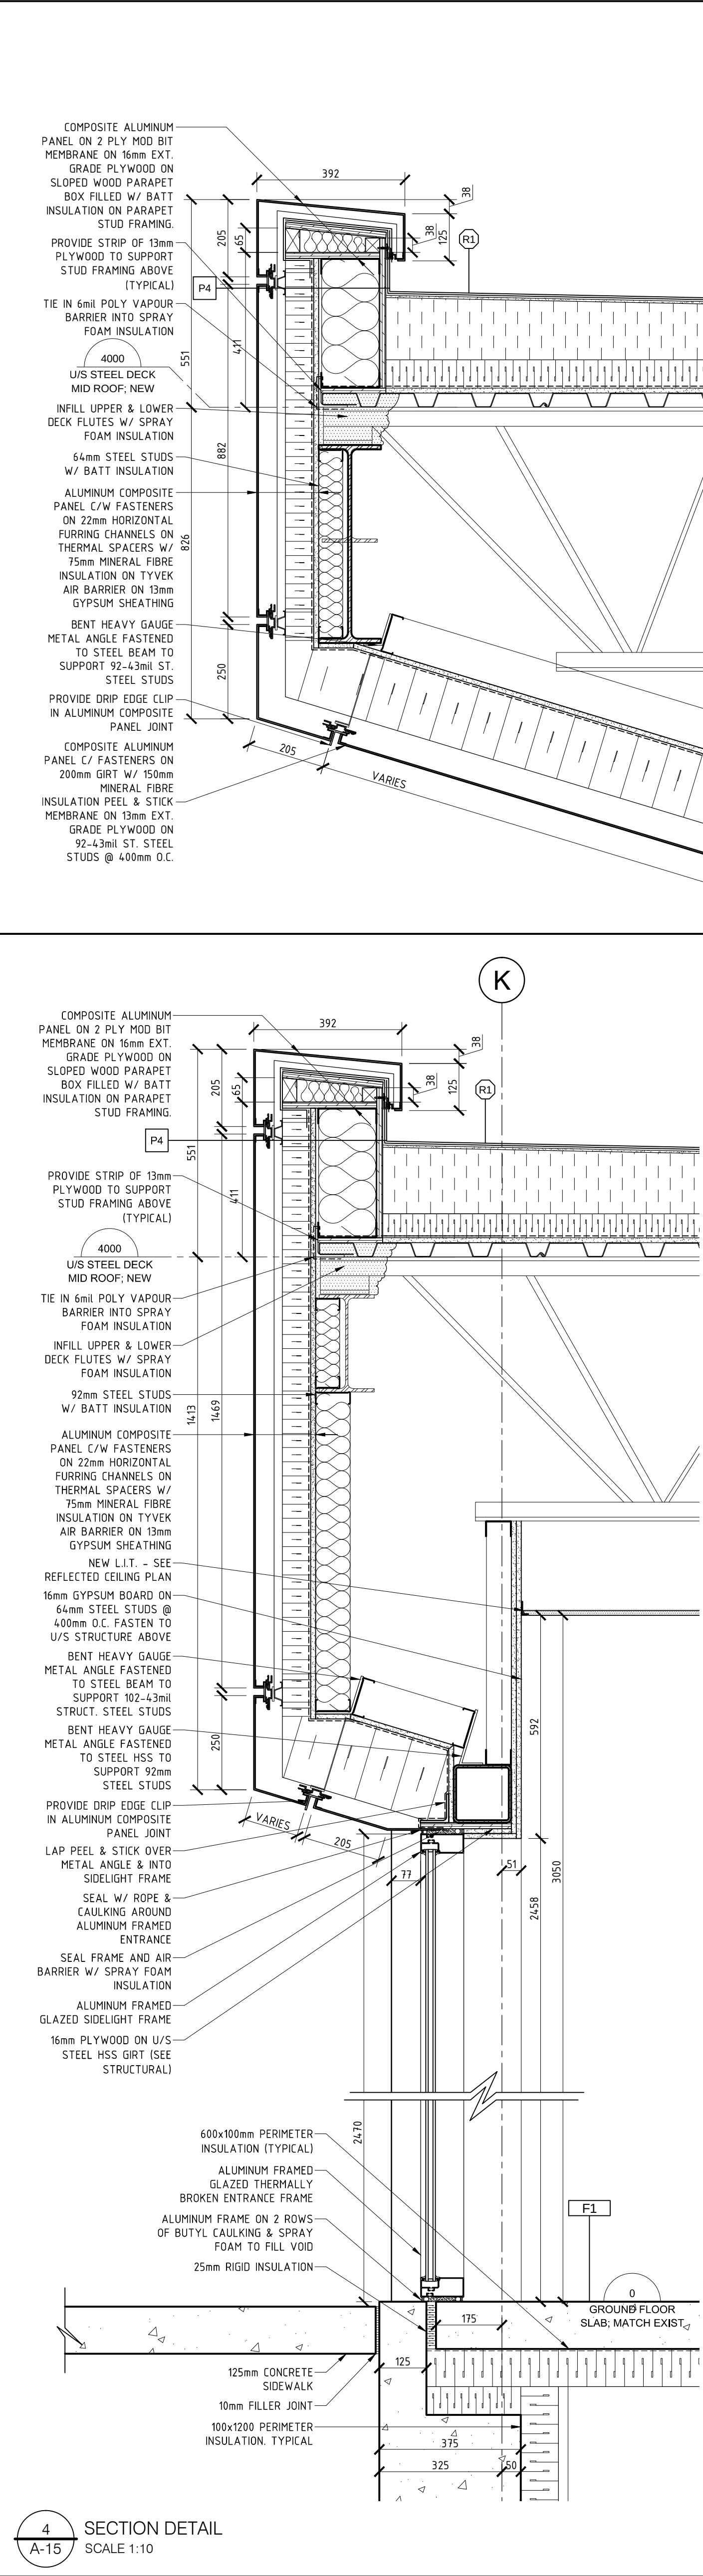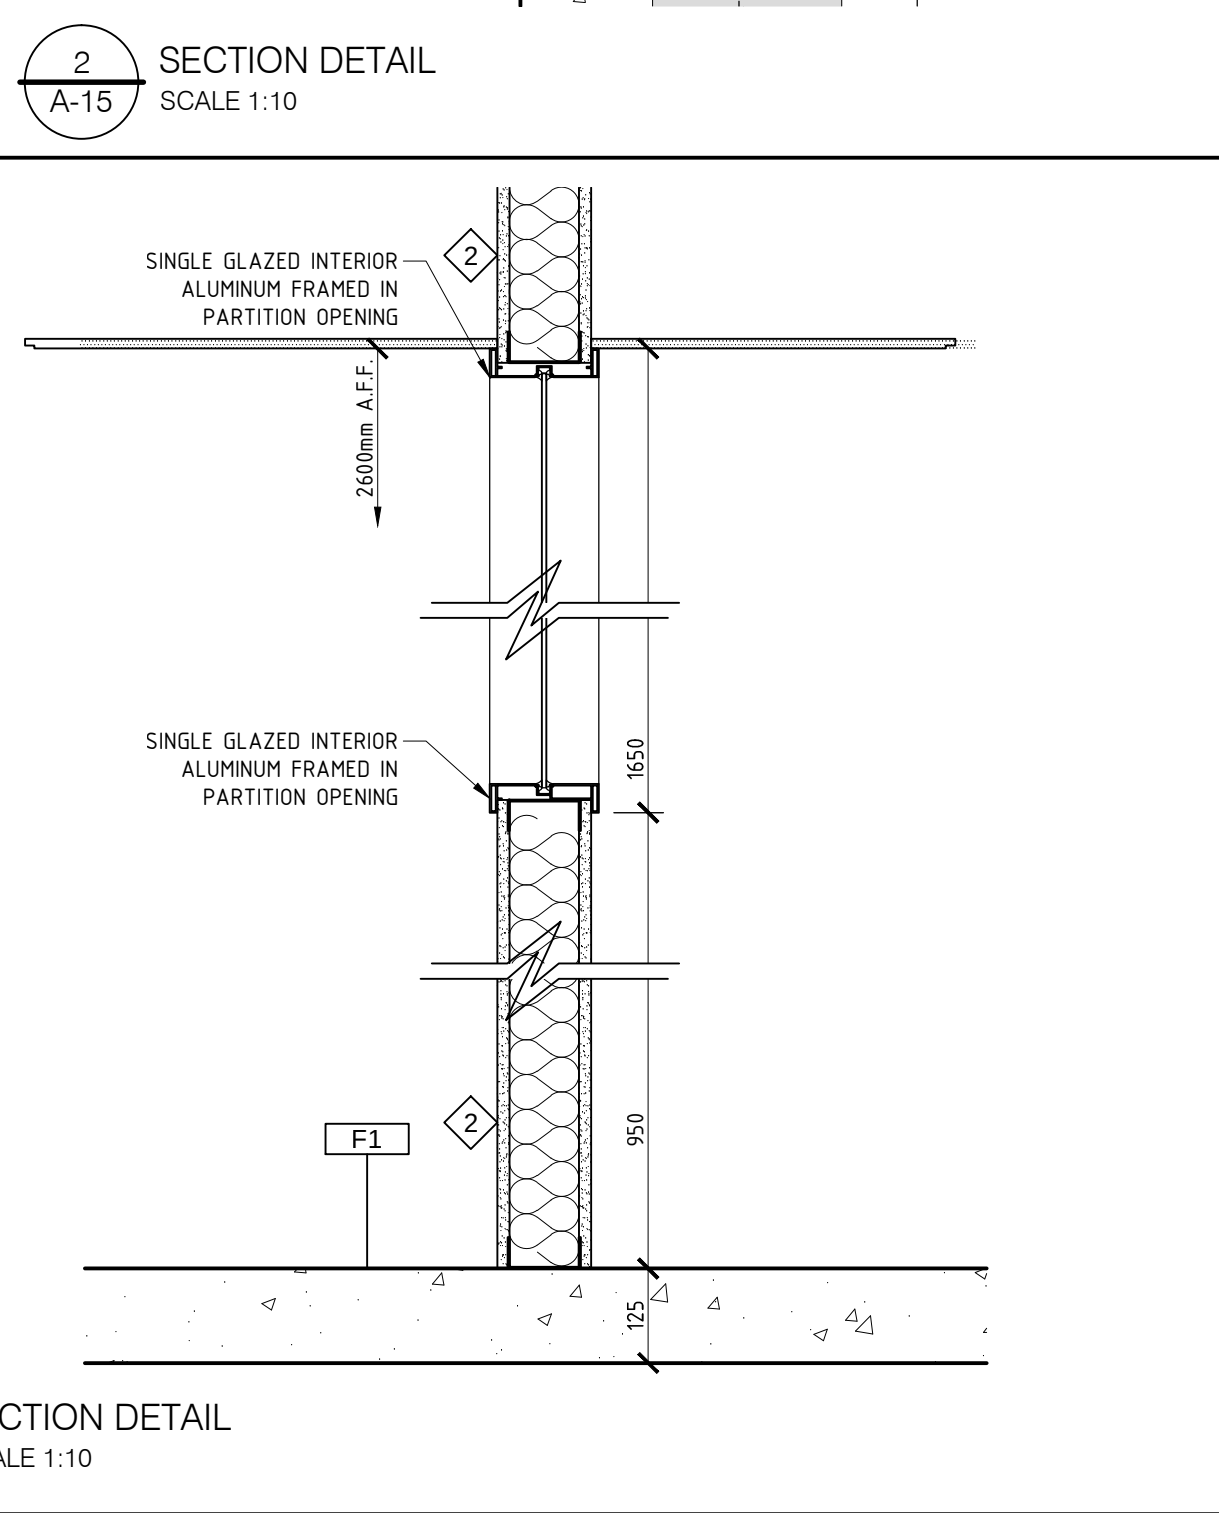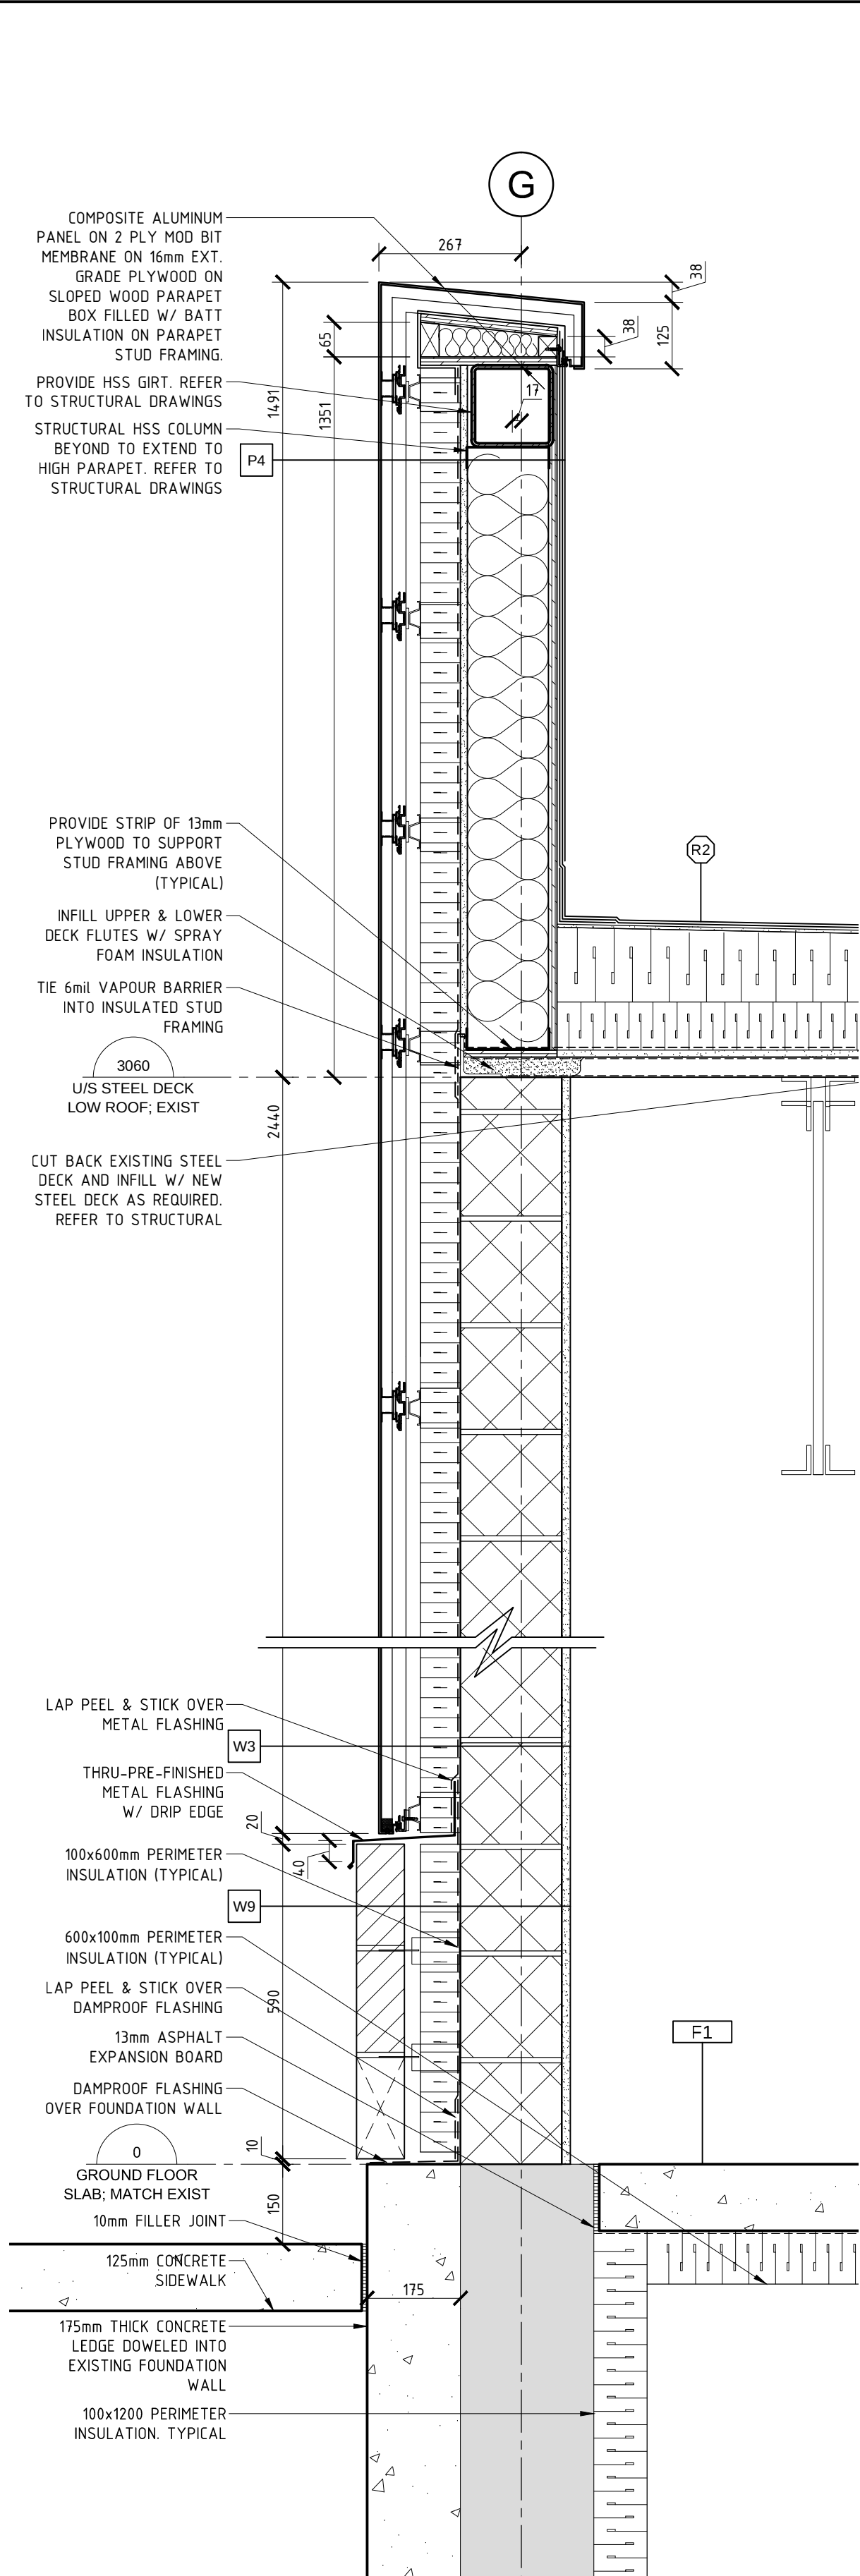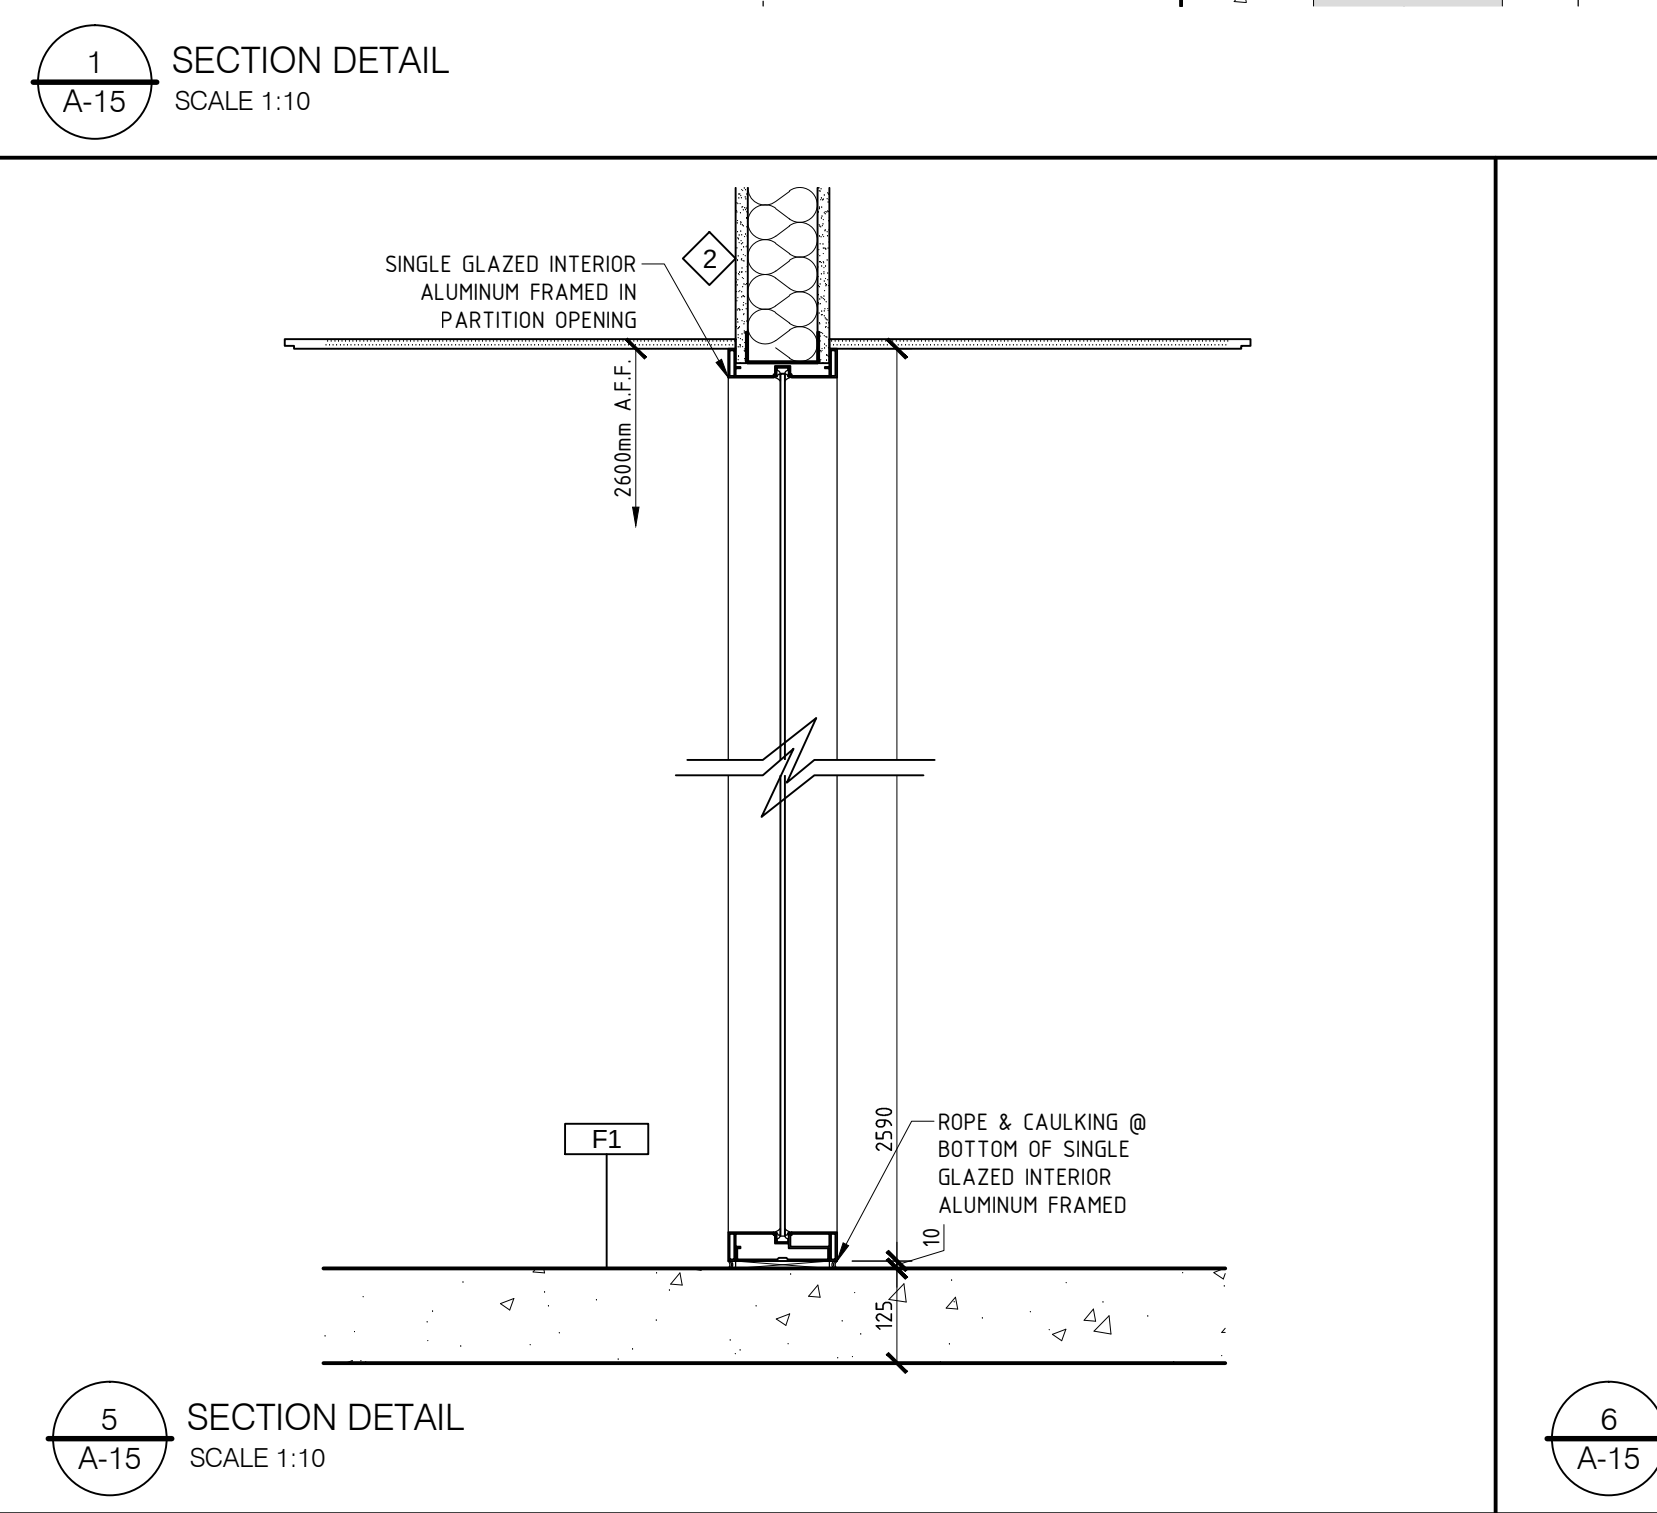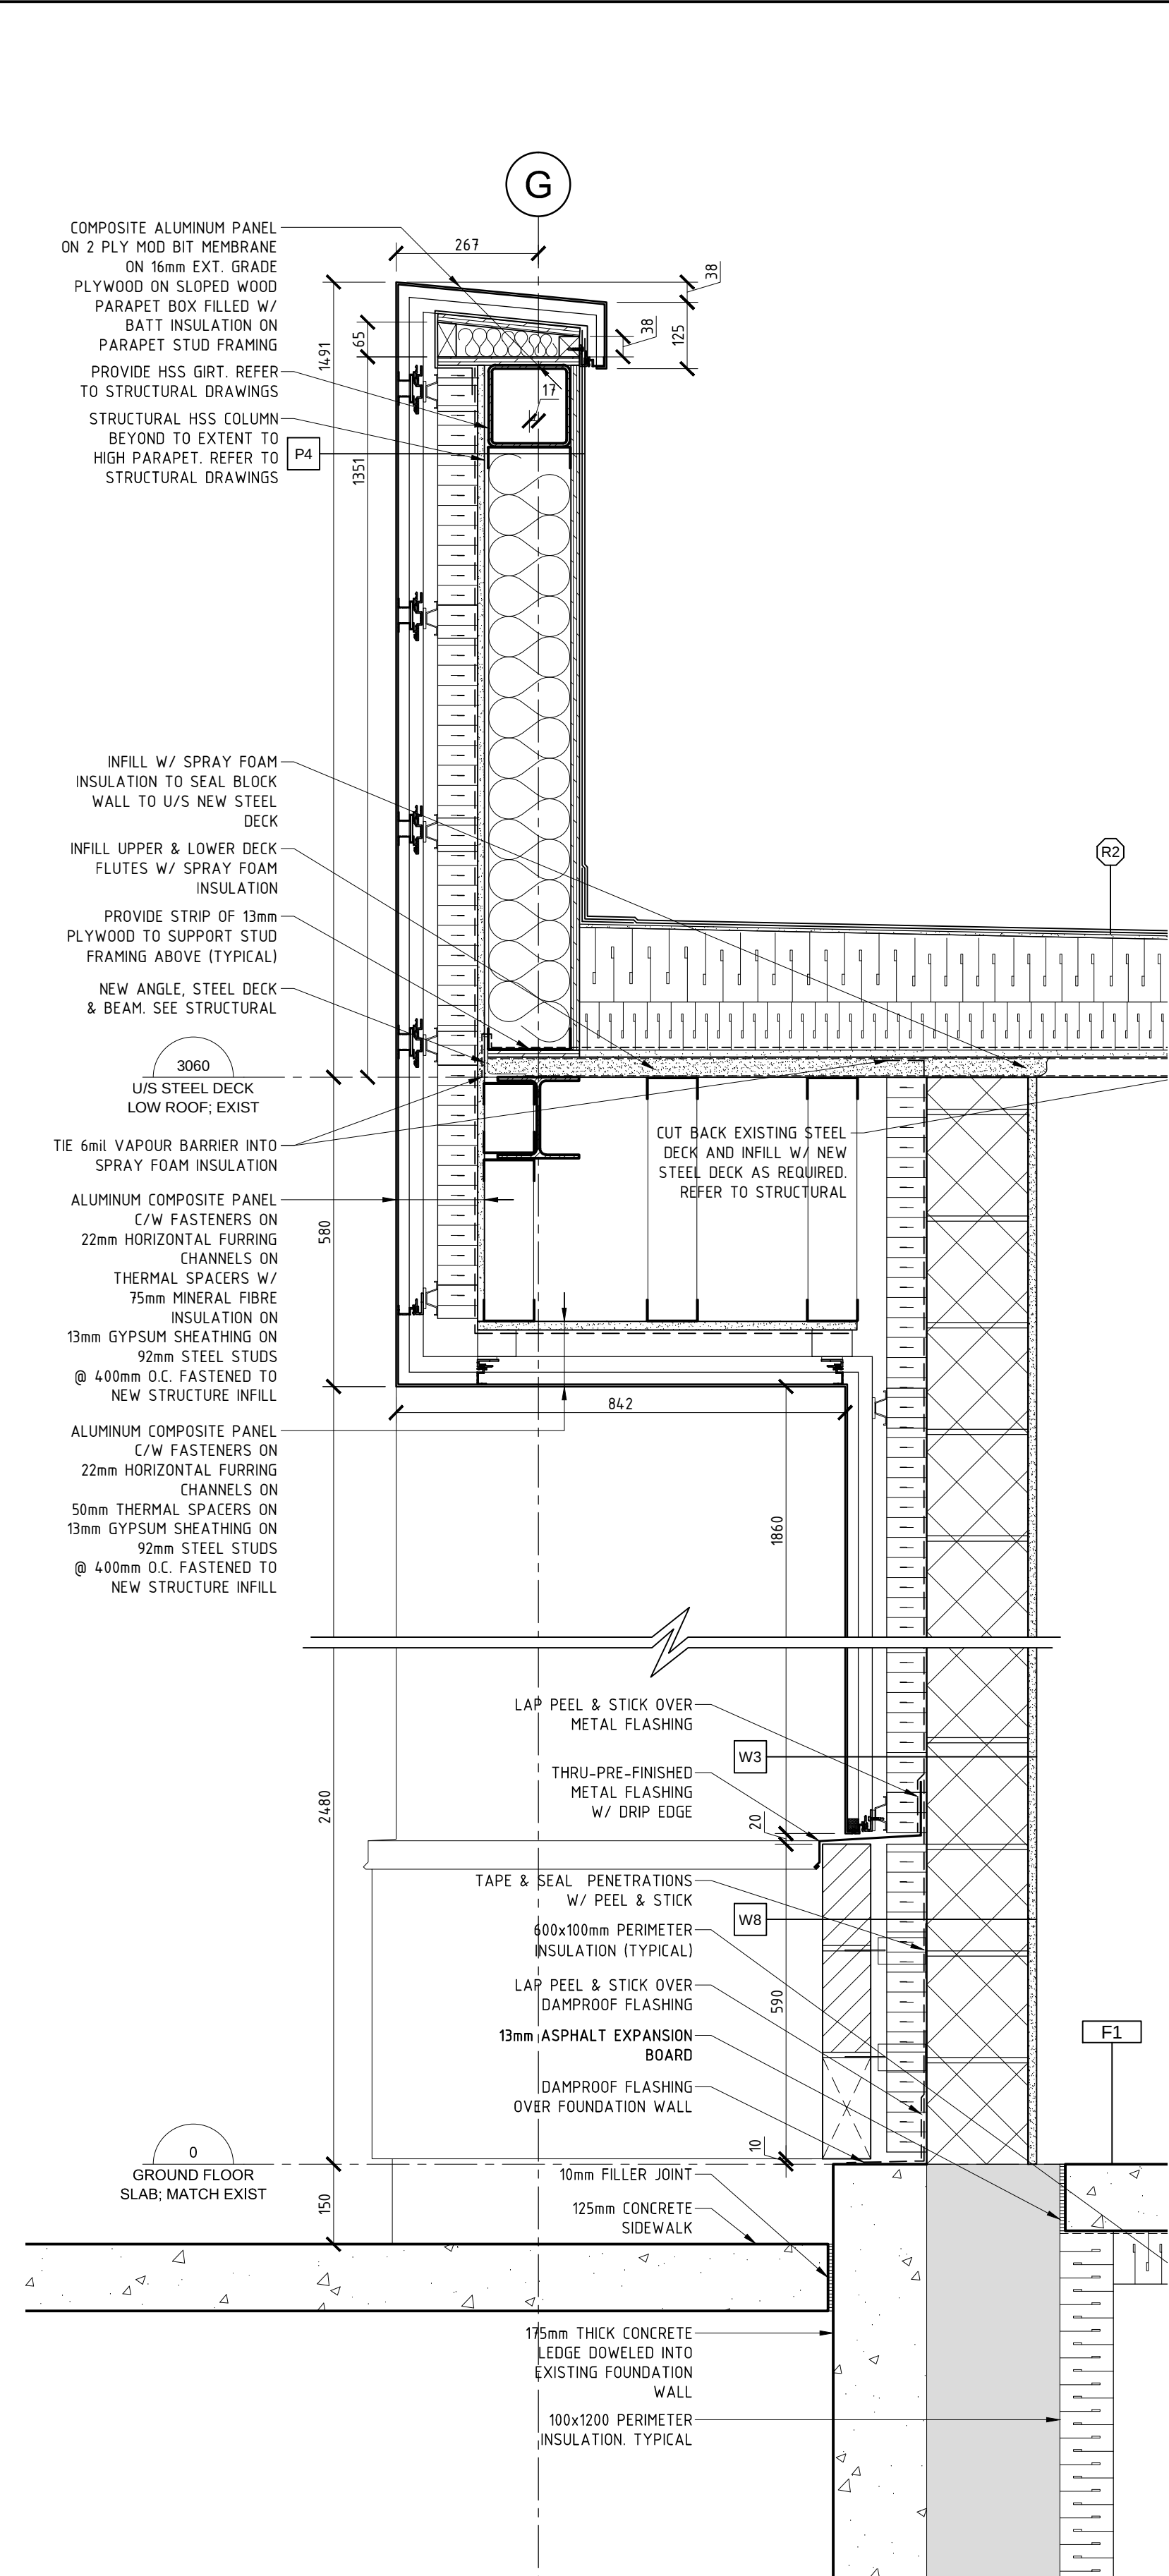

EXTERIOR WALL ASSEMBLIES		
W1	ALUMINUM PANEL STUD WALL	ALUMINUM COMPOSITE PANEL ON FASTENERS W/ SPACERS AS REQ'D ON 22mm HORIZONTAL HAT CHANNELS ON 15mm THERMAL SPACERS W/ 75mm MINERAL FIBRE INSULATION ON TYVEK AIR BARRIER ON 13mm GYPSUM SHEATHING ON 92-43ml STRUCT. STEEL STUDS @ 400mm O.C. W/ BATT INSULATION ON 16mm GYPSUM BOARD
W1F	ALUMINUM PANEL STUD WALL - IHR RATED (SB-2)	SAME AS W1 EXCEPT, 2 LAYERS 13mm TYPE 'X' GYPSUM BOARD ON INSIDE FACE
W2	ALUMINUM PANEL ACENT WALL	ALUMINUM COMPOSITE PANEL ON FASTENERS W/ SPACERS AS REQ'D ON 15mm HORIZONTAL GRITS ON 15mm THERMAL SPACERS W/ 75mm MINERAL FIBRE INSULATION ON TYVEK AIR BARRIER ON 13mm GYPSUM SHEATHING ON 92-43ml STRUCT. STEEL STUDS @ 400mm O.C. W/ BATT INSULATION ON 16mm GYPSUM BOARD
W2F	ALUMINUM PANEL ACENT WALL - IHR RATED (SB-2)	SAME AS W2 EXCEPT, 2 LAYERS 13mm TYPE 'X' GYPSUM BOARD ON INSIDE FACE
W3	ALUMINUM COMPOSITE PANEL ON FASTENERS W/ SPACERS AS REQ'D ON 22mm HORIZONTAL HAT CHANNELS ON 15mm THERMAL SPACERS W/ 75mm MINERAL FIBRE INSULATION ON TYVEK AIR BARRIER ON 13mm GYPSUM SHEATHING ON 92-43ml STRUCT. STEEL STUDS @ 400mm O.C. W/ BATT INSULATION ON 16mm GYPSUM BOARD	
W4	ARCHITECTURAL BLOCK WALL BASE	90mm ARCHITECTURAL BLOCK W/ LACING TIES ANCHORED TO STUD FRAMING 30mm AIR SPACE ON 15mm MINERAL FIBRE INSULATION ON TYVEK AIR BARRIER ON 13mm EXTERIOR GRADE PLYWOOD ON 15mm CONCRETE BLOCK WALL ON 16mm GYPSUM BOARD
W4F	ARCHITECTURAL BLOCK VENER WALL - IHR RATED (SB-2)	SAME AS W4 EXCEPT, 2 LAYERS 13mm TYPE 'X' GYPSUM BOARD ON INSIDE FACE
W5	ARCHITECTURAL BLOCK VENER WALL	90mm ARCHITECTURAL BLOCK W/ LACING TIES ANCHORED TO STUD FRAMING 30mm AIR SPACE ON 15mm MINERAL FIBRE INSULATION ON TYVEK AIR BARRIER ON 13mm EXTERIOR GRADE PLYWOOD ON 15mm CONCRETE BLOCK WALL ON 16mm GYPSUM BOARD
W5F	ARCHITECTURAL BLOCK WALL BASE - IHR RATED (SB-2)	SAME AS W5 EXCEPT, 2 LAYERS 13mm TYPE 'X' GYPSUM BOARD ON INSIDE FACE
W6	CONCRETE BLOCK INFILL WALL	240mm CONCRETE BLOCK ON 6mm POLY VAPOUR BARRIER ON 50mm MINERAL FIBRE INSULATION ON 2 LAYERS 13mm TYPE 'X' GYPSUM BOARD
W7	VERTICAL METAL SIDING ROOF WALL	VERTICAL METAL SIDING ON 22mm HORIZONTAL FURRING CHANNELS ON 15mm THERMAL SPACERS W/ 75mm MINERAL FIBRE INSULATION ON TYVEK AIR BARRIER ON 13mm GYPSUM SHEATHING ON 92-43ml STRUCT. STEEL STUDS @ 400mm O.C. W/ BATT INSULATION ON 16mm GYPSUM BOARD
W8	ARCHITECTURAL BLOCK WALL ON BLOCK	90mm ARCHITECTURAL BLOCK W/ LACING TIES ANCHORED TO STUD FRAMING 30mm AIR SPACE ON 15mm MINERAL FIBRE INSULATION ON TYVEK AIR BARRIER ON 13mm EXTERIOR GRADE PLYWOOD ON 15mm CONCRETE BLOCK WALL ON 16mm GYPSUM BOARD
W9	VERTICAL METAL SIDING BLOCK WALL (SERVICE BAY)	VERTICAL METAL SIDING ON 22mm HORIZONTAL FURRING CHANNELS ON 15mm THERMAL SPACERS W/ 75mm MINERAL FIBRE INSULATION ON TYVEK AIR BARRIER ON 13mm GYPSUM SHEATHING ON 92-43ml STRUCT. STEEL STUDS @ 400mm O.C. W/ BATT INSULATION ON 16mm GYPSUM BOARD
W10	TYPICAL ROOF EXTERIOR WALLS W/ BRACE FRAMES	SAME AS THE LISTED ASSEMBLY EXCEPT PROVIDE 25mm HORIZONTAL FURRING CHANNELS ON INTERIOR SIDE OF STEEL STUDS TO SUPPORT GYPSUM BOARD (SEE PLAN DETAILS)
ROOF ASSEMBLIES		
R1	ROOF ASSEMBLY 1	2 PLY MOD BIT MEMBRANE 6mm PROTECTION BOARD 2% TAPERED ISO INSULATION 75mm BASE LAYER OF ISO INSULATION VAPOUR BARRIER 13mm GYPSUM SHEATHING 38mm STEEL DECK
R2	ROOF ASSEMBLY 2	2 PLY MOD BIT MEMBRANE 6mm PROTECTION BOARD 2% TAPERED ISO INSULATION 90mm BASE LAYER OF ISO INSULATION VAPOUR BARRIER 13mm GYPSUM SHEATHING 38mm STEEL DECK
R3	ROOF ASSEMBLY 3	2 PLY MOD BIT MEMBRANE 6mm PROTECTION BOARD 13mm CEMENT BOARD 38mm STEEL DECK
R4	ROOF ASSEMBLY 4	2 PLY MOD BIT MEMBRANE 6mm PROTECTION BOARD 2% TAPERED ISO INSULATION 150mm BASE LAYER OF ISO INSULATION VAPOUR BARRIER 13mm GYPSUM SHEATHING 38mm STEEL DECK
FLOOR ASSEMBLIES		
F1	NEW SLAB ON GRADE	125mm CONCRETE SLAB ON 6mm POLY VAPOUR BARRIER ON 150mm GRANULAR A ON GRANULAR B
F2	NEW SLAB ON GRADE (SERVICE GARAGE)	150mm CONCRETE SLAB ON 6mm POLY VAPOUR BARRIER ON 150mm GRANULAR A ON GRANULAR B

PARAPET ASSEMBLIES

P1 ALUMINUM PANEL (CANOPY) ALUMINUM COMPOSITE PANEL C/W FASTENERS ON 22mm HORIZONTAL FURRING CHANNELS ON 15mm THERMAL SPACERS W/ 75mm MINERAL FIBRE INSULATION ON TYVEK AIR BARRIER ON 13mm GYPSUM SHEATHING ON 92-43ml STRUCT. STEEL STUDS @ 400mm O.C. W/ BATT INSULATION ON 16mm GYPSUM BOARD

P2 METAL SIDING STUD VERTICAL METAL SIDING ON 22mm HORIZONTAL FURRING CHANNELS ON 15mm THERMAL SPACERS W/ 75mm MINERAL FIBRE INSULATION ON TYVEK AIR BARRIER ON 13mm GYPSUM SHEATHING ON 92-43ml STRUCT. STEEL STUDS @ 400mm O.C. W/ BATT INSULATION ON 16mm GYPSUM BOARD

P3 METAL FLASHING STUD PRE-FINISHED METAL FLASHING W/ DRIP EDGE ON TYVEK AIR BARRIER ON 13mm EXTERIOR GRADE PLYWOOD ON 15mm CONCRETE BLOCK WALL ON 16mm GYPSUM BOARD

P4 ALUMINUM PANEL STUD ALUMINUM COMPOSITE PANEL C/W FASTENERS ON 22mm HORIZONTAL FURRING CHANNELS ON 15mm THERMAL SPACERS W/ 75mm MINERAL FIBRE INSULATION ON TYVEK AIR BARRIER ON 13mm GYPSUM SHEATHING ON 92-43ml STRUCT. STEEL STUDS @ 400mm O.C. W/ BATT INSULATION ON 16mm GYPSUM BOARD

P5 ARCH. BLOCK STUD 90mm ARCHITECTURAL BLOCK C/W BRICK TIES 30mm AIR SPACE ON 15mm MINERAL FIBRE INSULATION ON TYVEK AIR BARRIER ON 13mm GYPSUM SHEATHING ON 92-43ml STRUCT. STEEL STUDS @ 400mm O.C. W/ BATT INSULATION ON 16mm GYPSUM BOARD

P6 ALUMINUM PANEL STUD - ACCENT WALL SAME AS P4, EXCEPT 122mm HORIZONTAL FURRING CHANNELS

P7 METAL SIDING BLOCK VERTICAL METAL SIDING ON 22mm HORIZONTAL FURRING CHANNELS ON 15mm THERMAL SPACERS W/ 75mm MINERAL FIBRE INSULATION ON TYVEK AIR BARRIER ON 13mm GYPSUM SHEATHING ON 92-43ml STRUCT. STEEL STUDS @ 400mm O.C. W/ BATT INSULATION ON 16mm GYPSUM BOARD

P8 ALUMINUM PANEL STUD ALUMINUM COMPOSITE PANEL C/W FASTENERS ON 22mm HORIZONTAL FURRING CHANNELS ON 15mm THERMAL SPACERS W/ 75mm MINERAL FIBRE INSULATION ON TYVEK AIR BARRIER ON 13mm GYPSUM SHEATHING ON 92-43ml STRUCT. STEEL STUDS @ 400mm O.C. W/ BATT INSULATION ON 16mm GYPSUM BOARD

GENERAL DEMOLITION NOTES:

- PAINT ALL EXISTING AREAS OF REMOVALS/ REPAIRS TO MATCH EXISTING COLOURS/ SHEEN/ WALL TEXTURES.
- REMOVE ALL EXISTING FURNITURE FROM ALL AREAS OF WORK.
- PATCH & REPAIR ALL SURFACES DAMAGED BY REMOVALS TO MAKE GOOD & MATCH EXISTING.

2	ISSUED FOR TENDER	JAN 17 2019
1	ISSUED FOR PERMIT	DEC 4 2018
NO.	ISSUE & REVISIONS	DATE

Not for construction unless SEALED and SIGNED.

P & R
PYE & RICHARDS ARCHITECTS INC
 884 MBATH STREET OTTAWA ONTARIO K1Z 6B8
 TEL: 613 724-7700 FAX: 613 724-1889
 EMAIL: staff@pyerichards.com
 WEB: www.pyerichardsarchitects.com

PROJECT: 1571 LIVERPOOL COURT OTTAWA, ONTARIO


DRAWING: CONSTRUCTION WALL SECTIONS PLAN DETAILS

DO NOT SCALE. REFER ANY DIMENSIONAL ERROR AND/ OR POSSIBLE TRADE INTERFERENCE/ CONFLICT TO THE ARCHITECT FOR CLARIFICATION PRIOR TO COMMENCEMENT OF THE WORK. THE CONDITIONS OF THE CONTRACT APPLY.


PROJECT NO.	18-18	DRAWING NO.
SCALE	AS NOTED	A-15
DRAWN		
CHECKED		
PLOT DATE	18 01 2019	PLOTTED FROM: DRACO

GENERAL DEMOLITION NOTES:


1. PAINT ALL EXISTING AREAS OF REMOVALS/ REPAIRS TO MATCH EXISTING COLOURS/ SHEEN/ WALL TEXTURES.
2. REMOVE ALL EXISTING FURNITURE FROM ALL AREAS OF WORK.
3. PATCH & REPAIR ALL SURFACES DAMAGED BY REMOVALS TO MAKE GOOD & MATCH EXISTING.

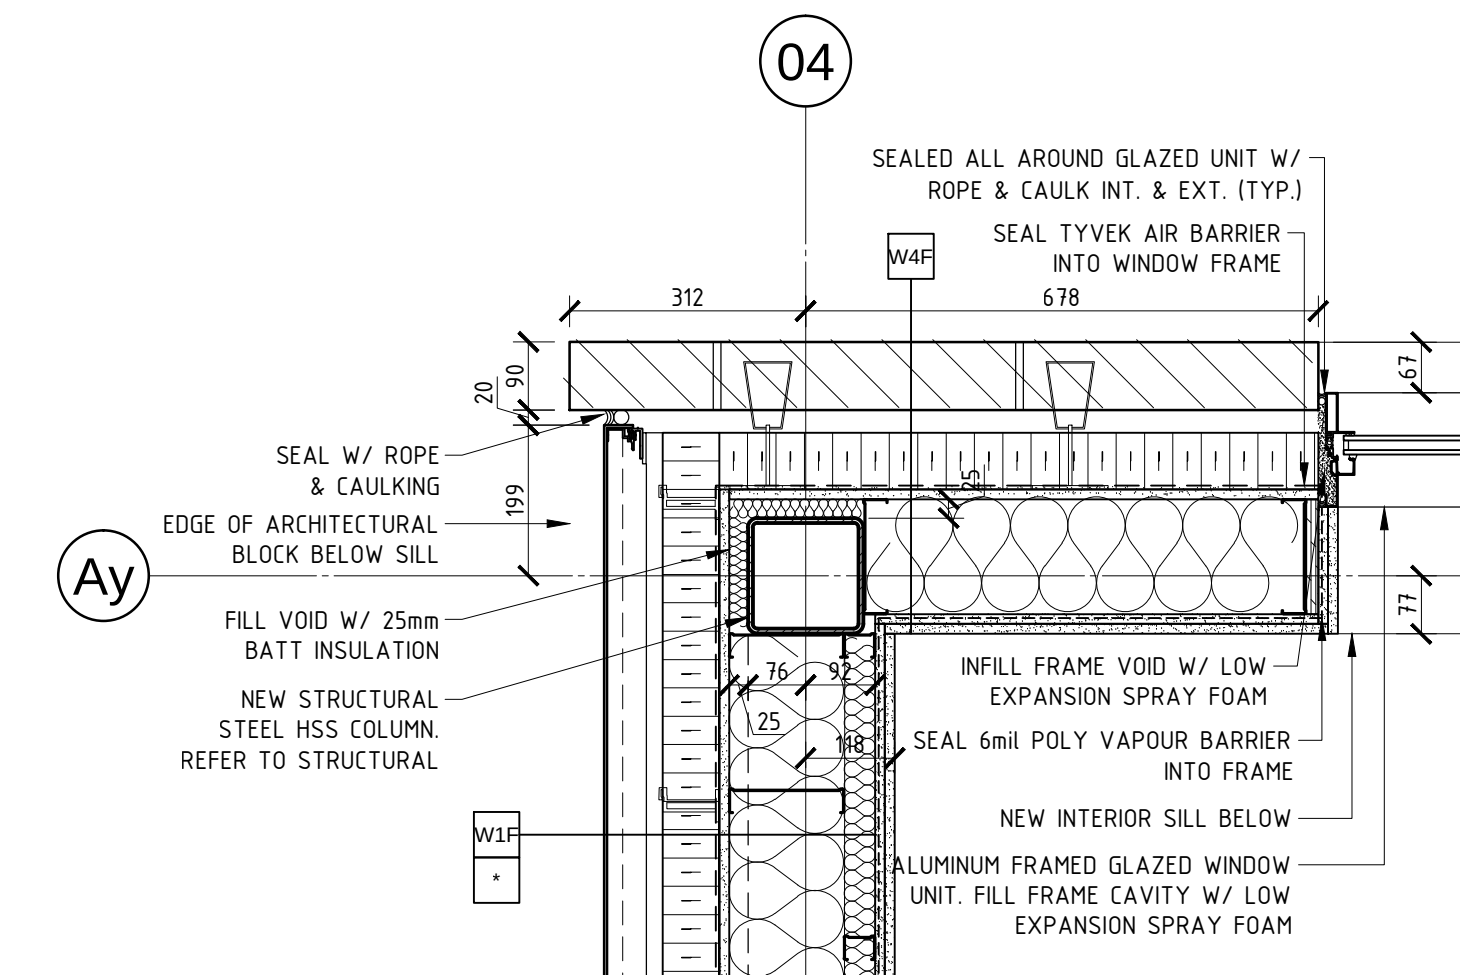


1
A-16
1:10
PLAN DETAIL

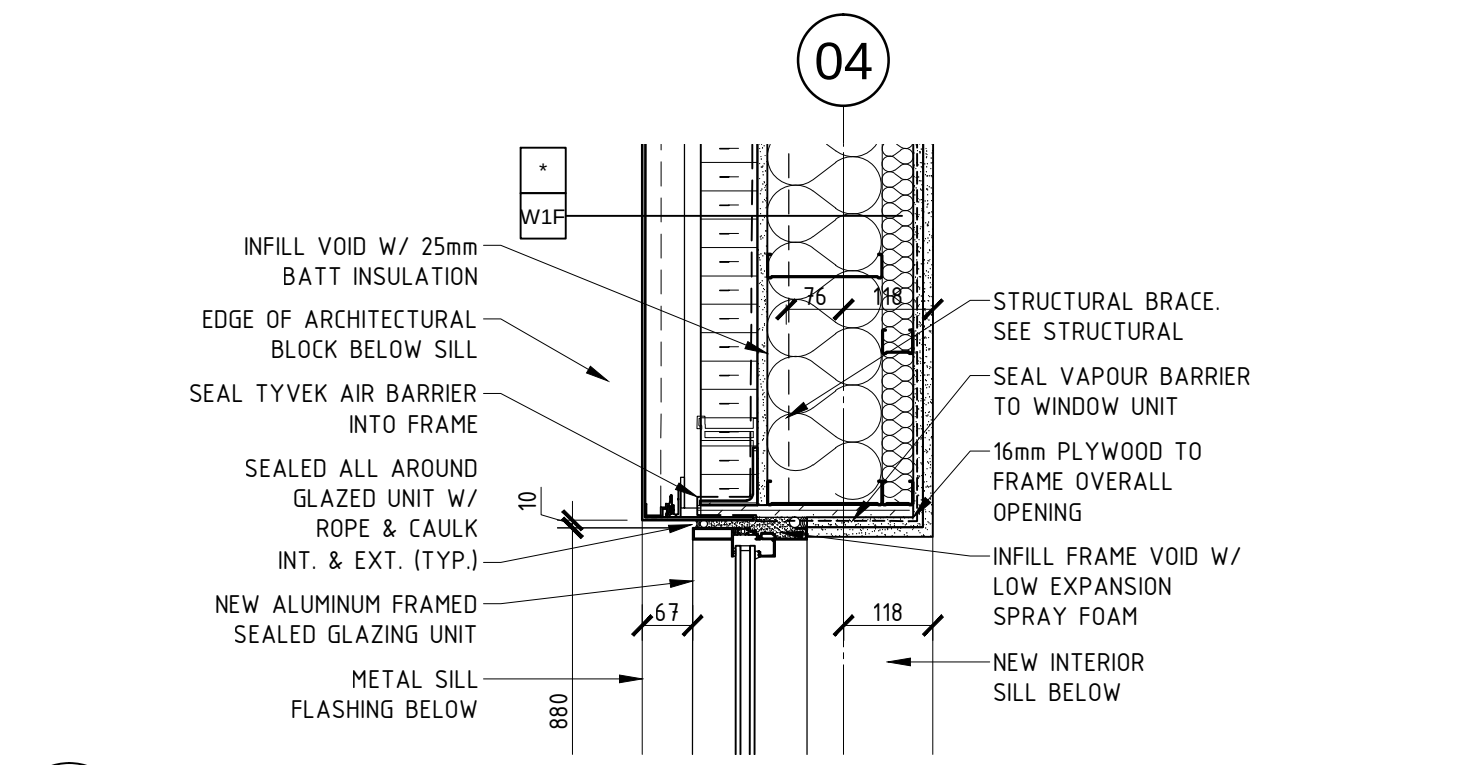


2
A-16
1:10
PLAN DETAIL

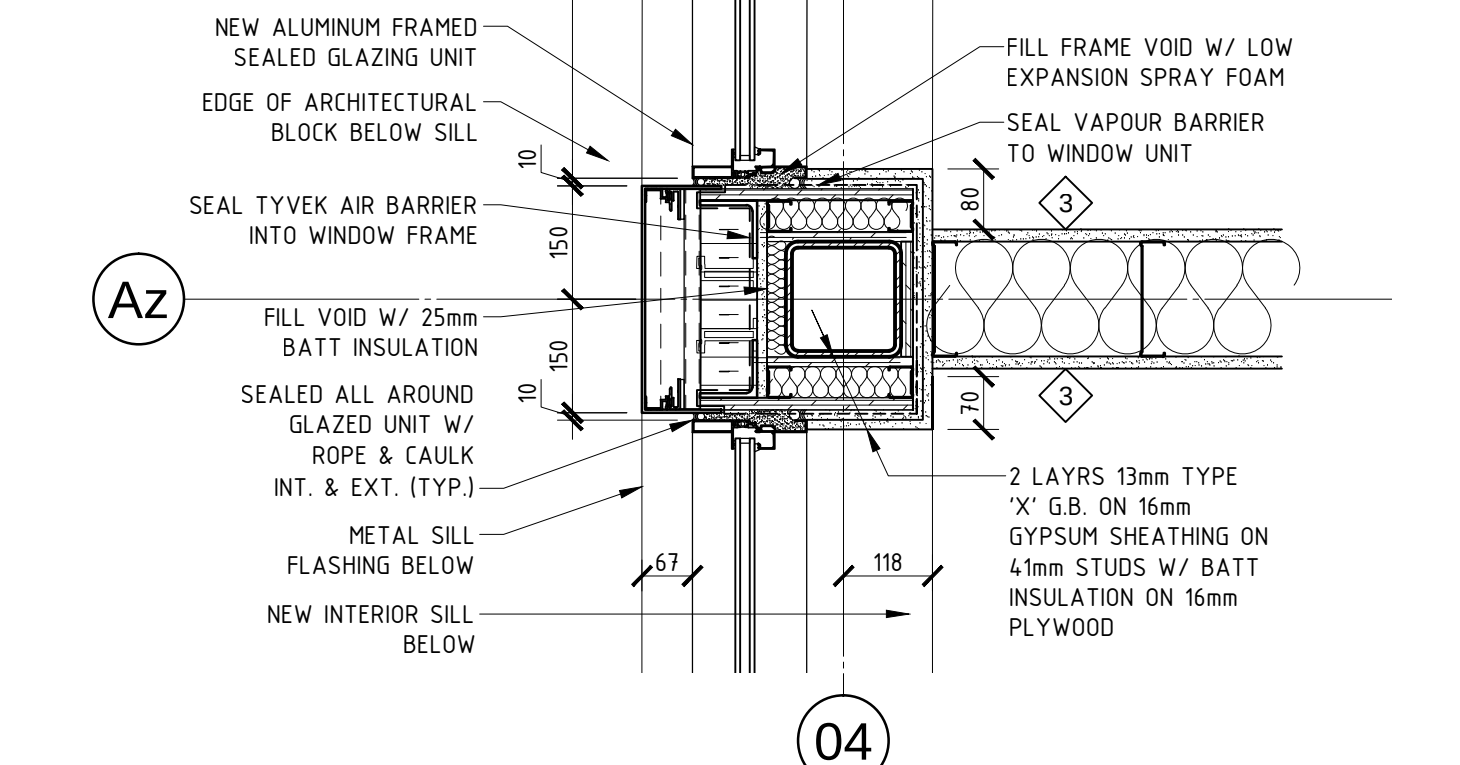


3
A-16
1:10
PLAN DETAIL

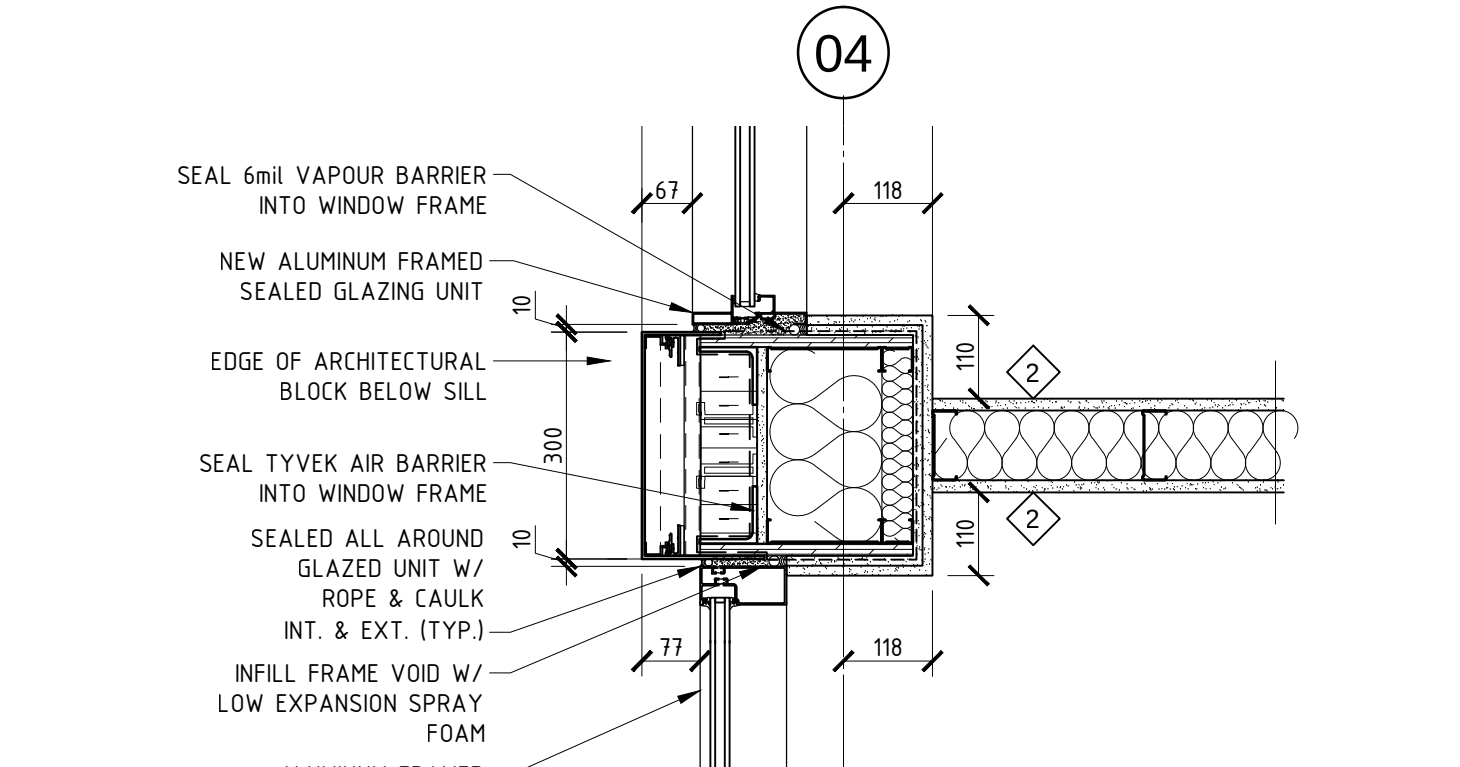


4
A-16
1:10
PLAN DETAIL

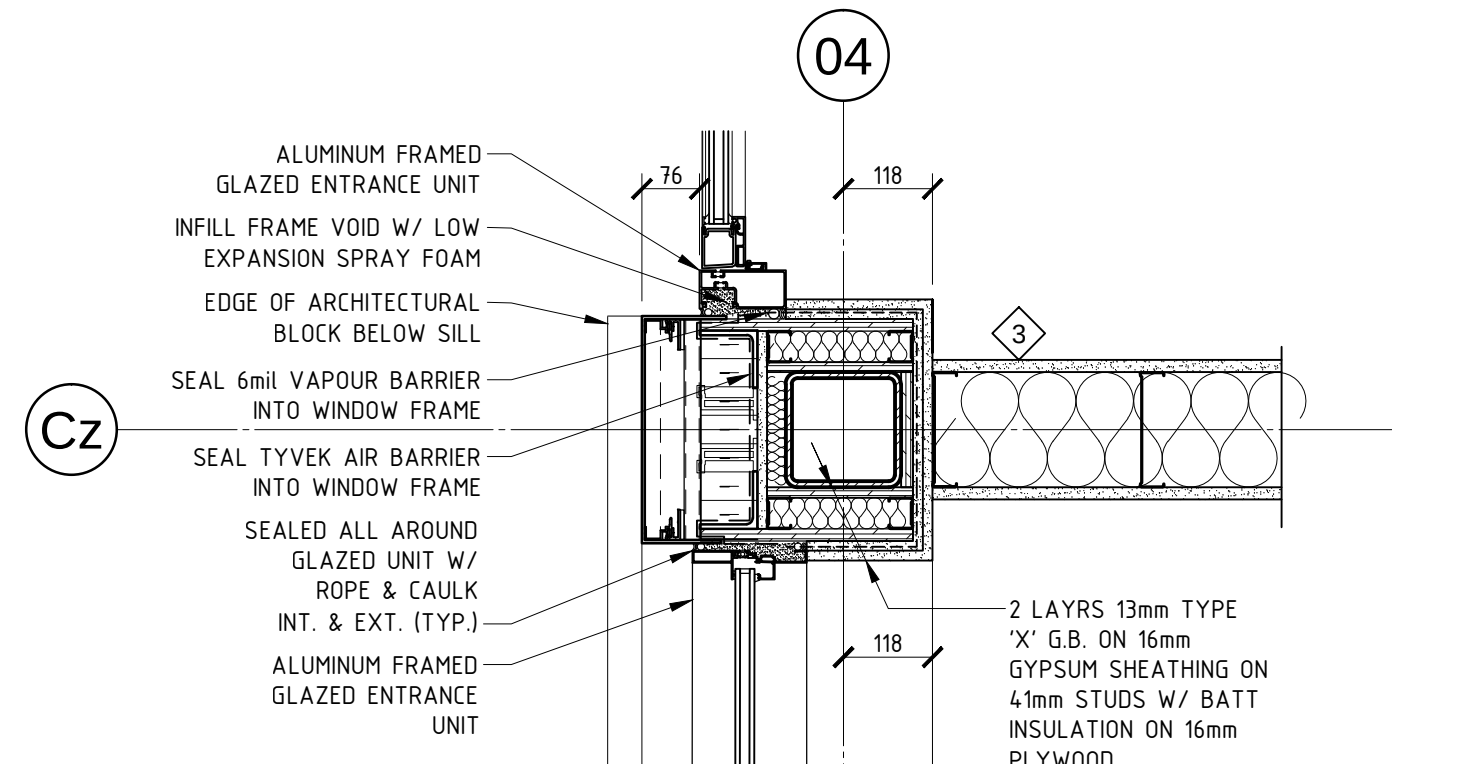


5
A-16
1:10
PLAN DETAIL

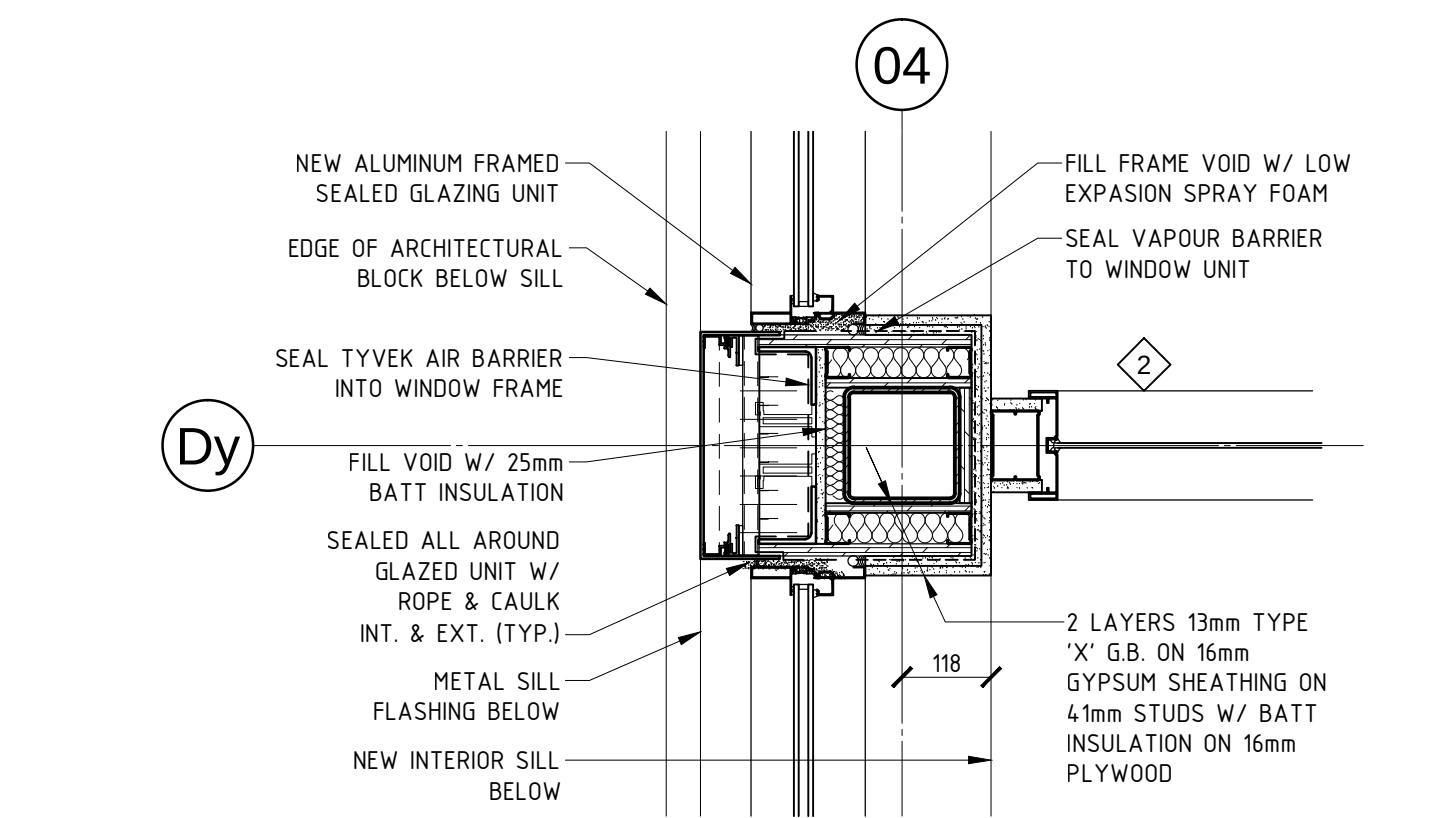


6
A-16
1:10
PLAN DETAIL

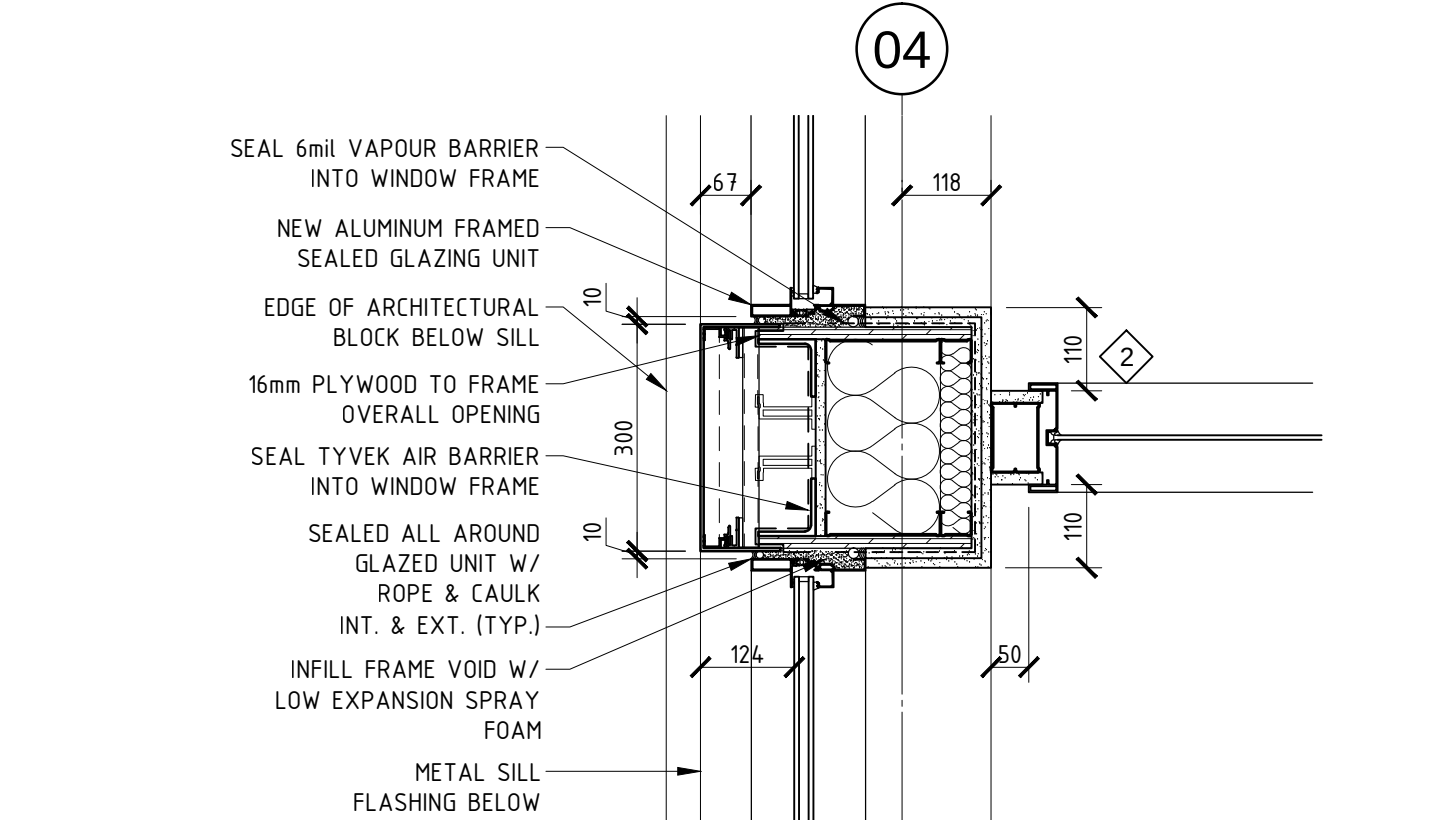


7
A-16
1:10
PLAN DETAIL

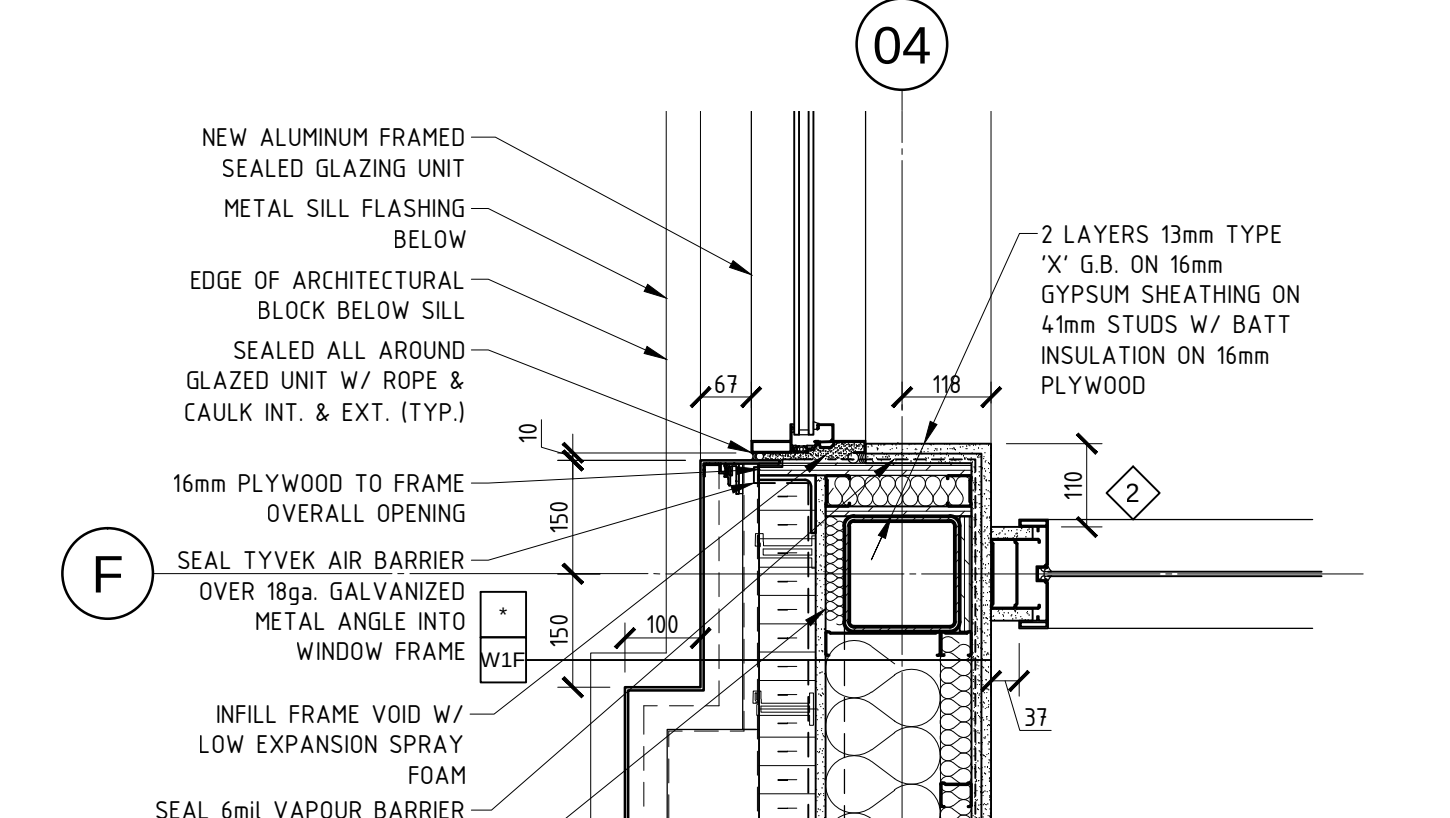


8
A-16
1:10
PLAN DETAIL

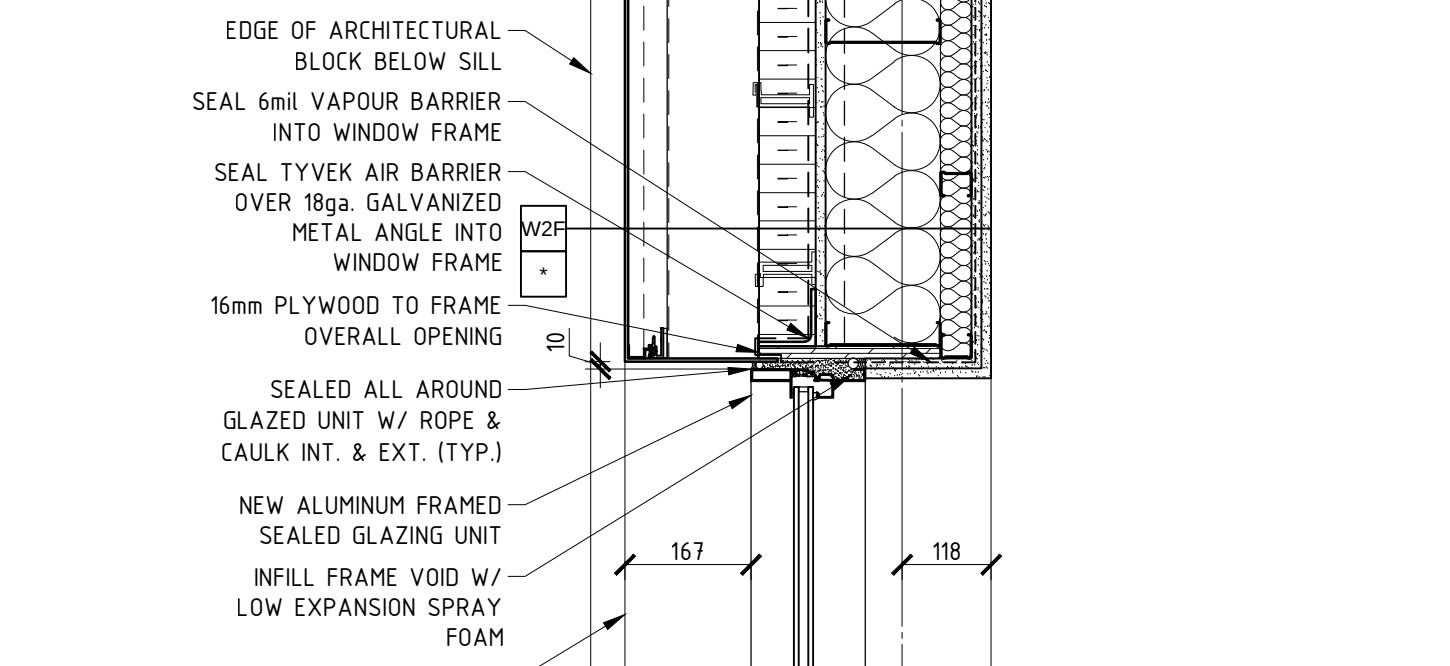


9
A-16
1:10
PLAN DETAIL

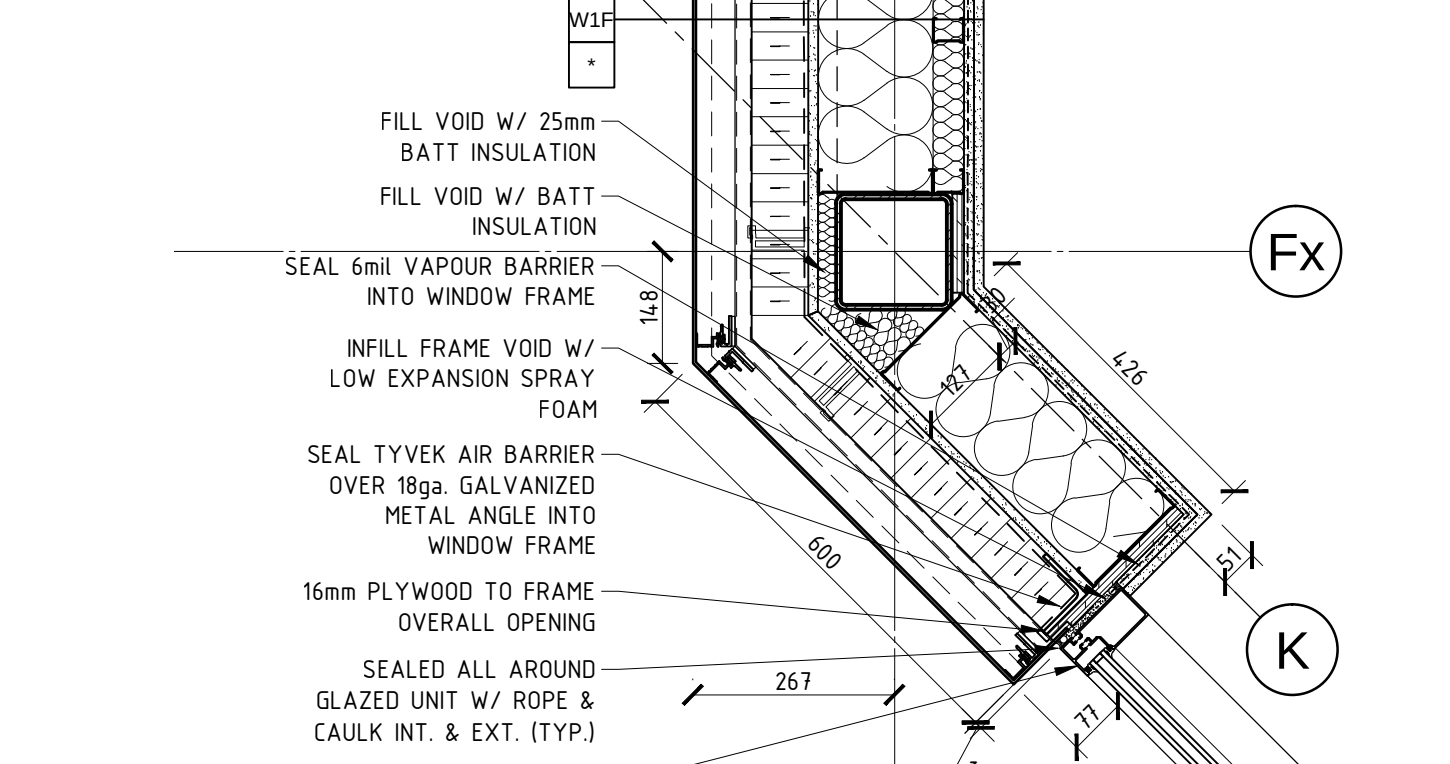


10
A-16
1:10
PLAN DETAIL

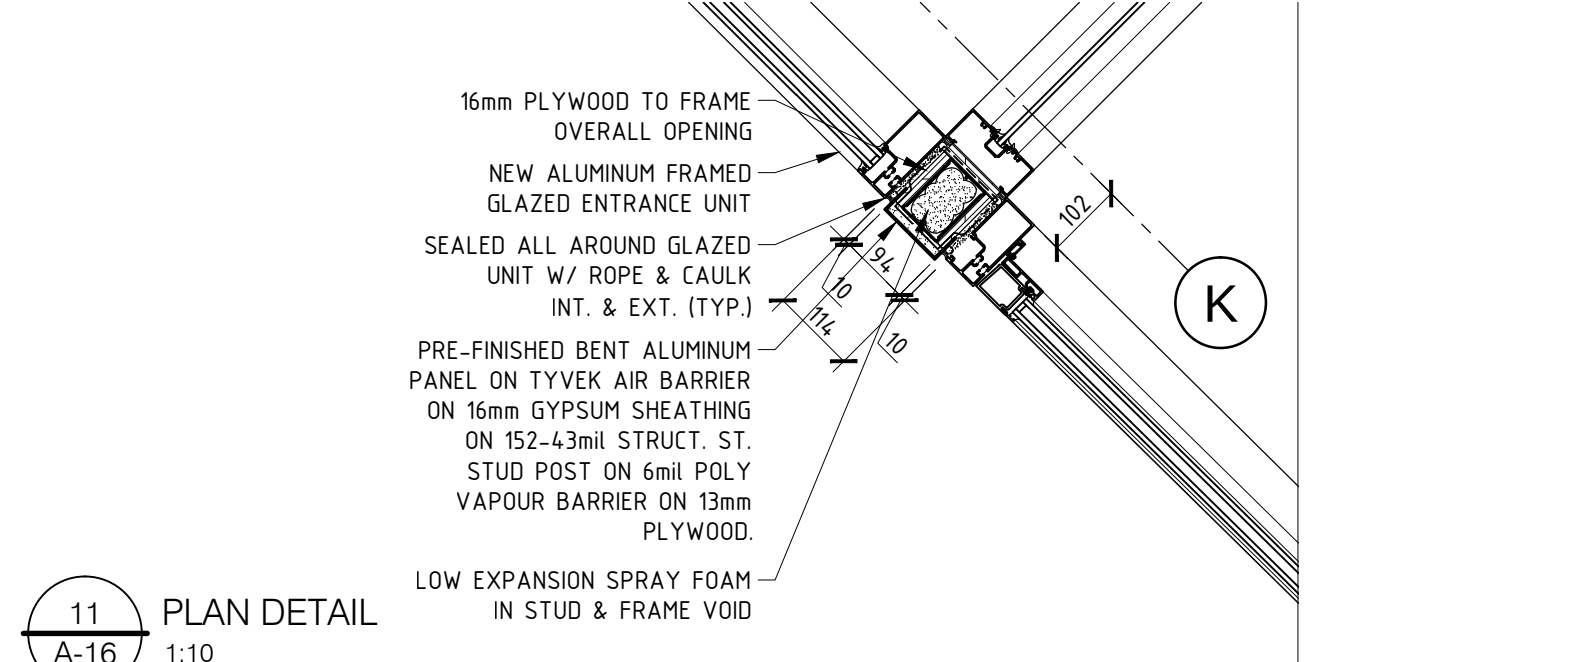


11
A-16
1:10
PLAN DETAIL

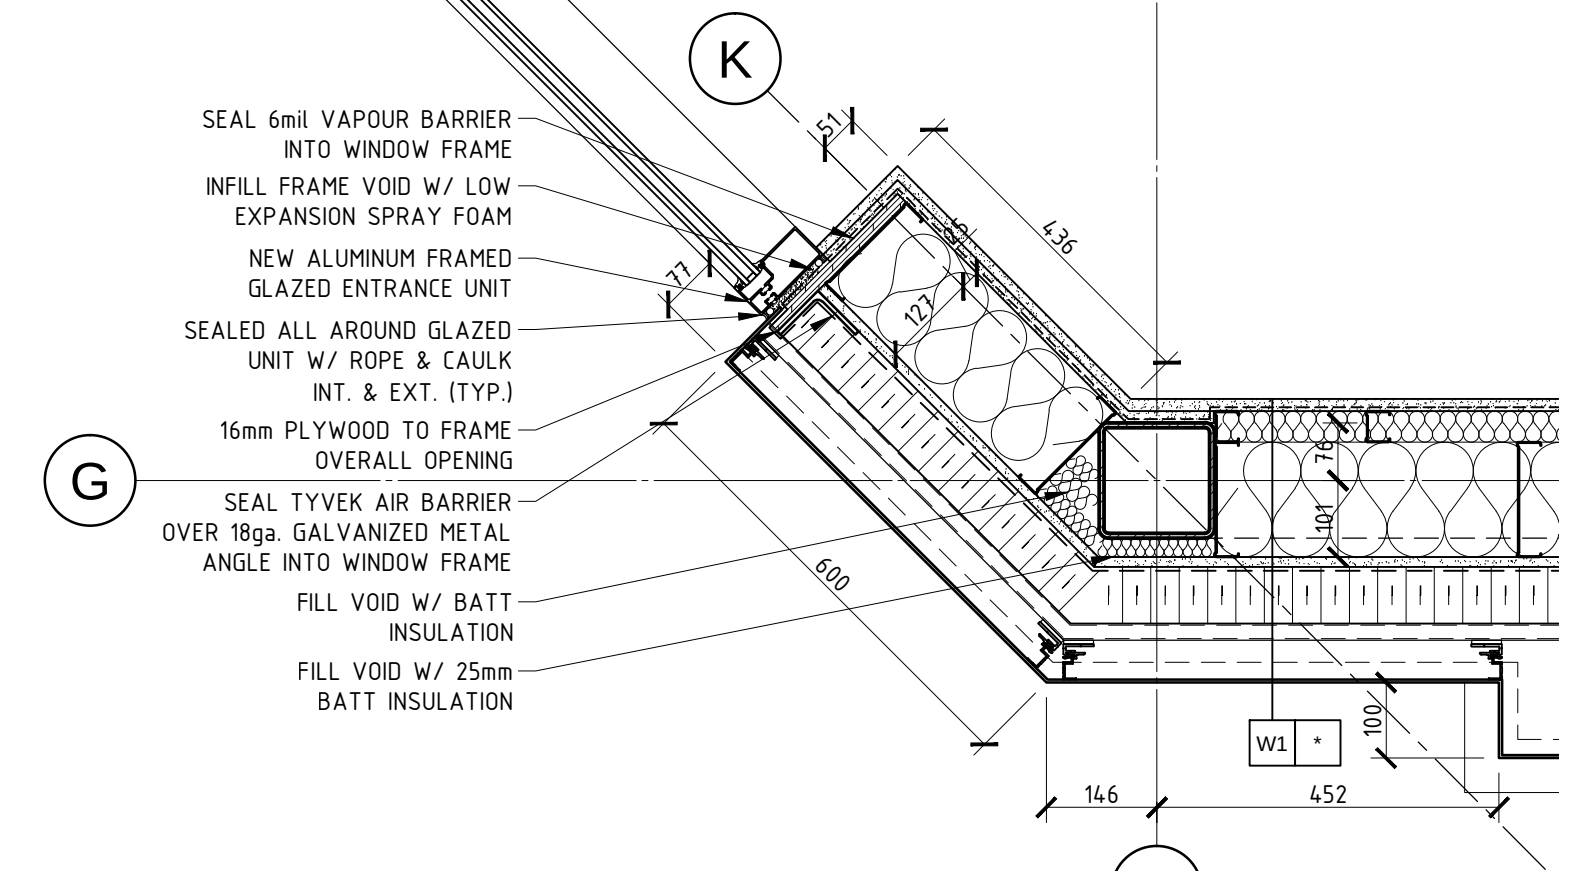


12
A-16
1:10
PLAN DETAIL

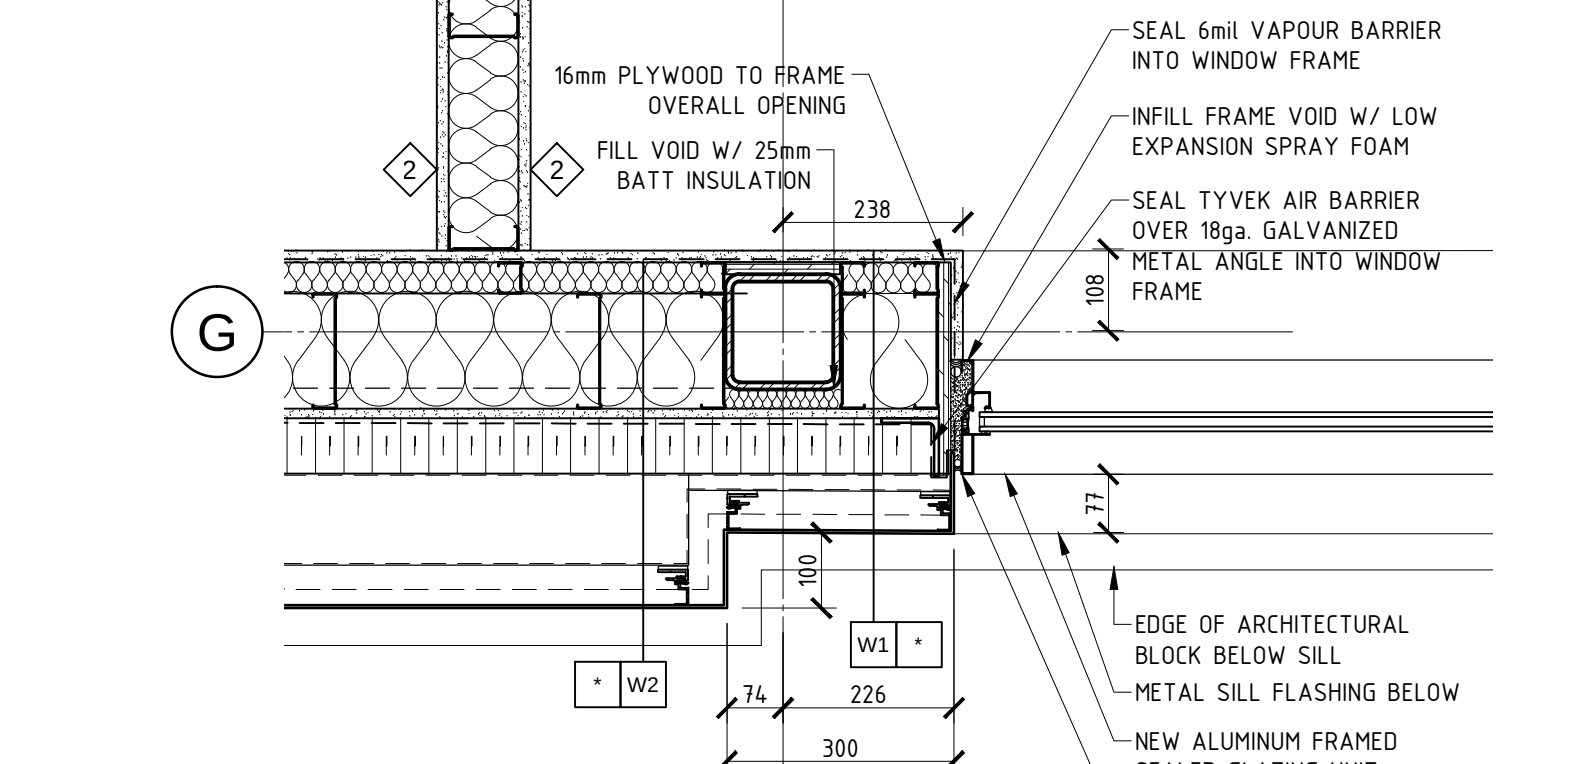


13
A-16
1:10
PLAN DETAIL

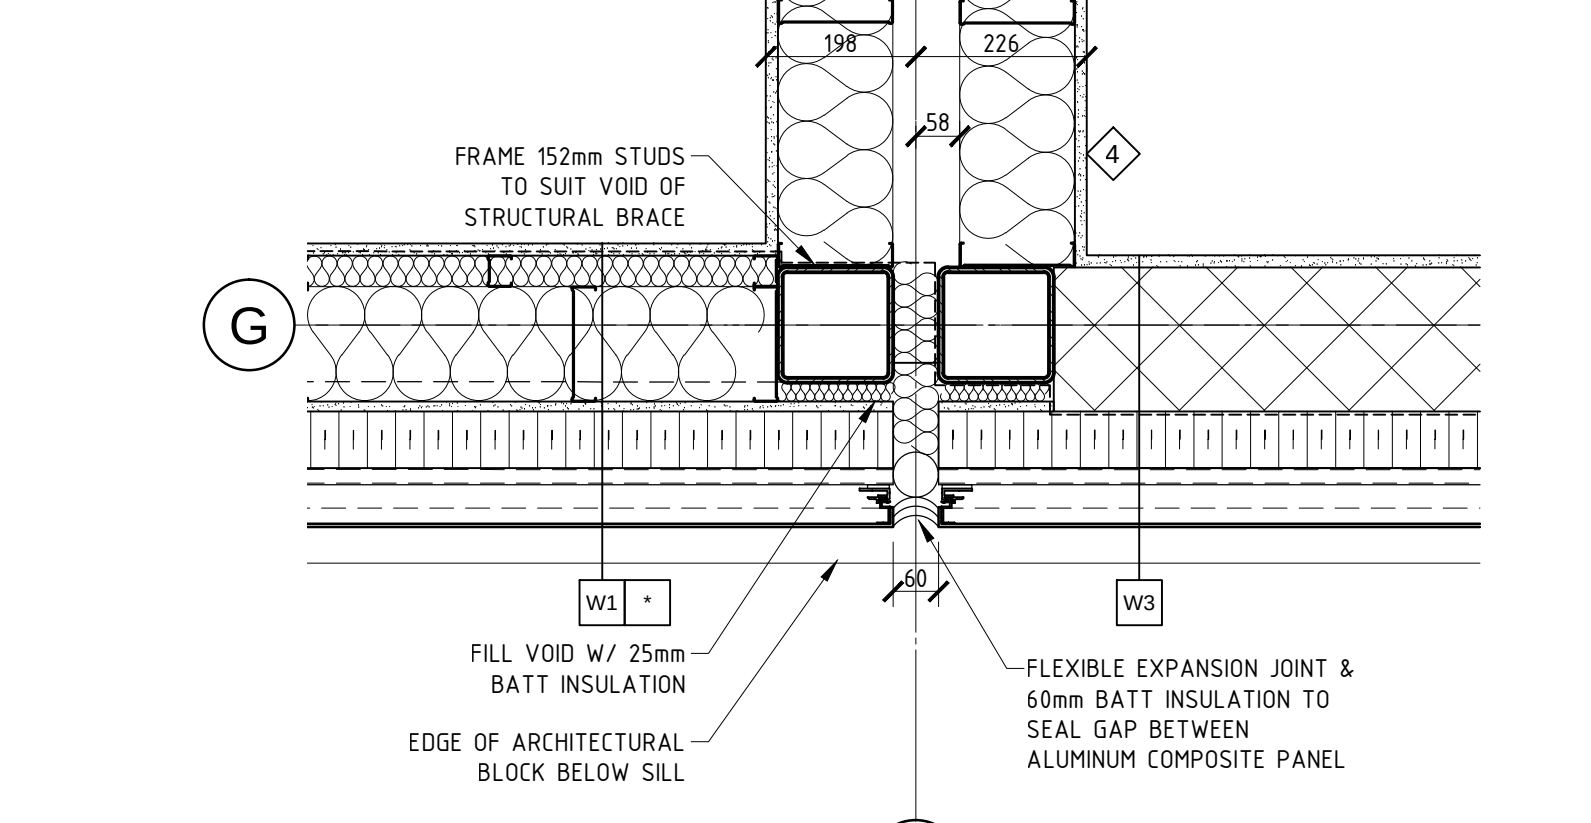


14
A-16
1:10
PLAN DETAIL

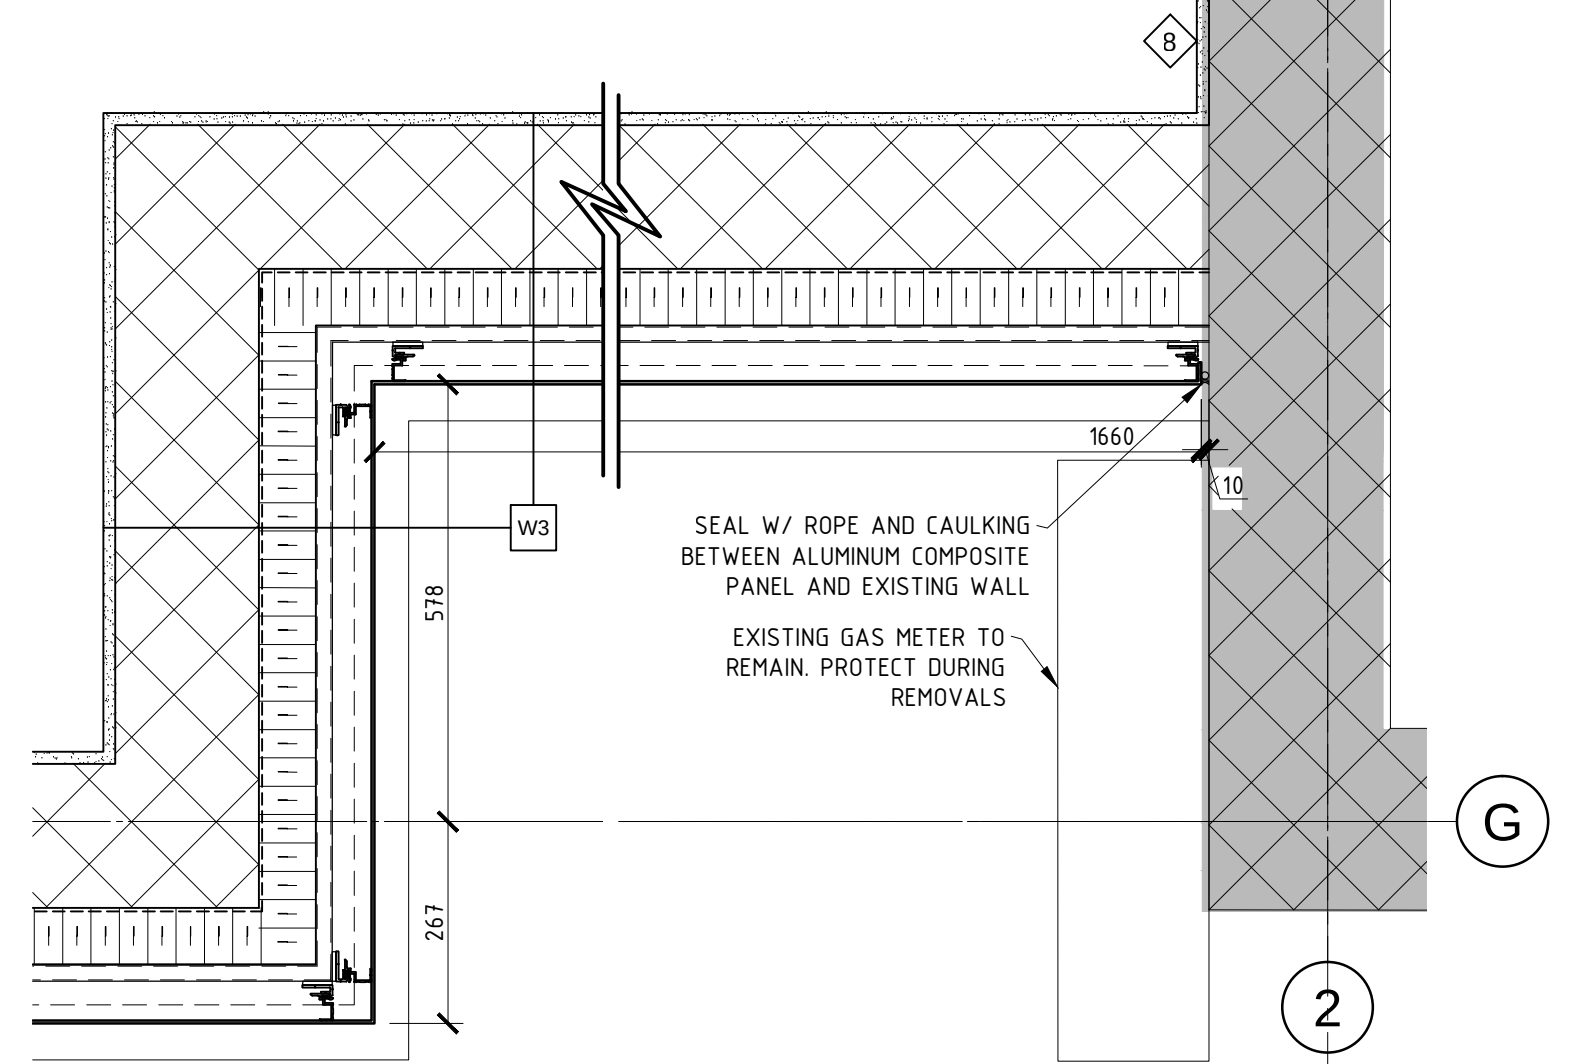


15
A-16
1:10
PLAN DETAIL

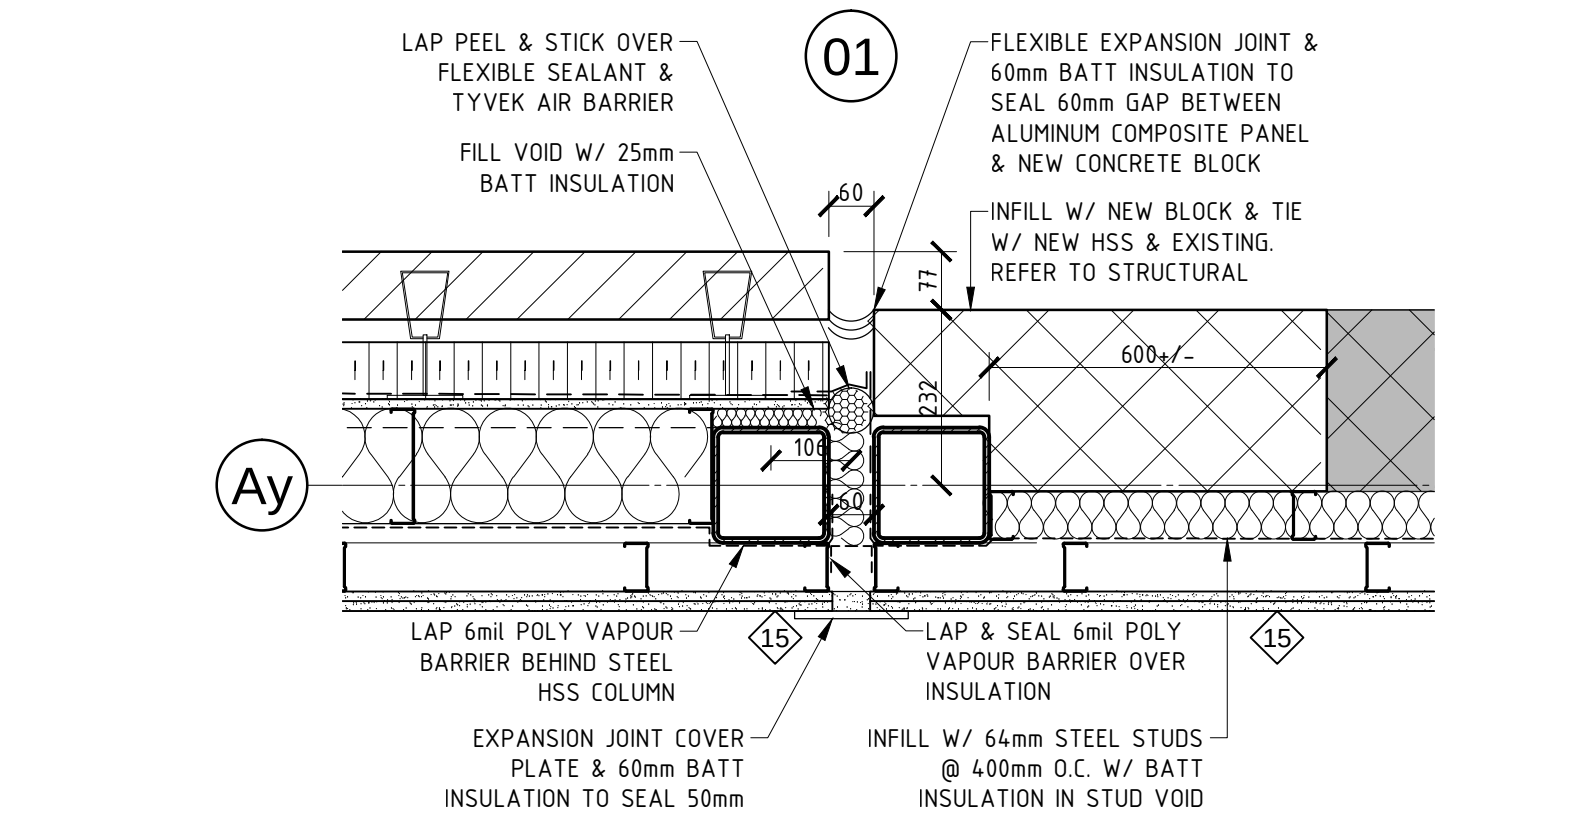


16
A-16
1:10
PLAN DETAIL

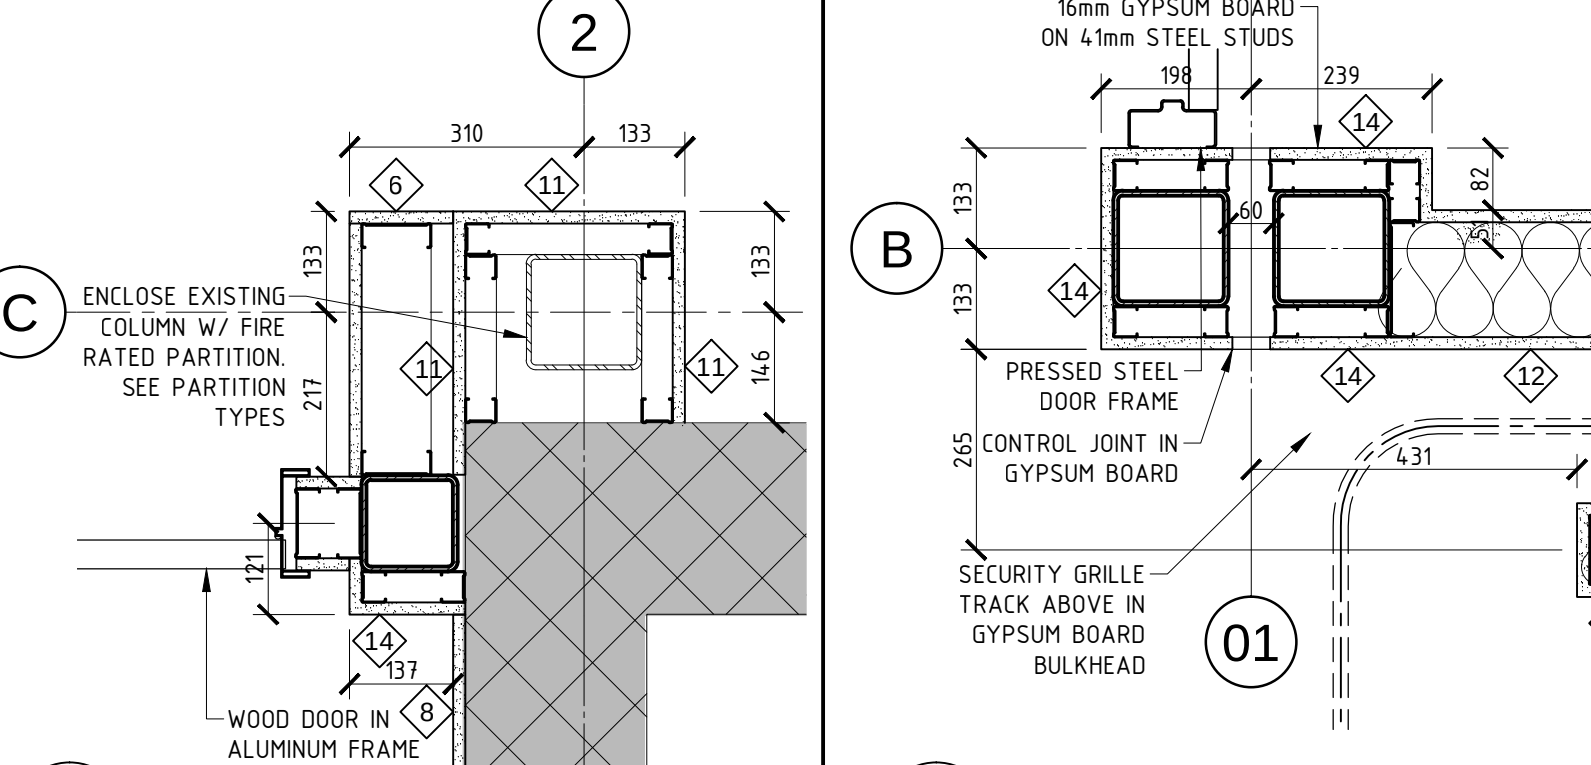


17
A-16
1:10
PLAN DETAIL

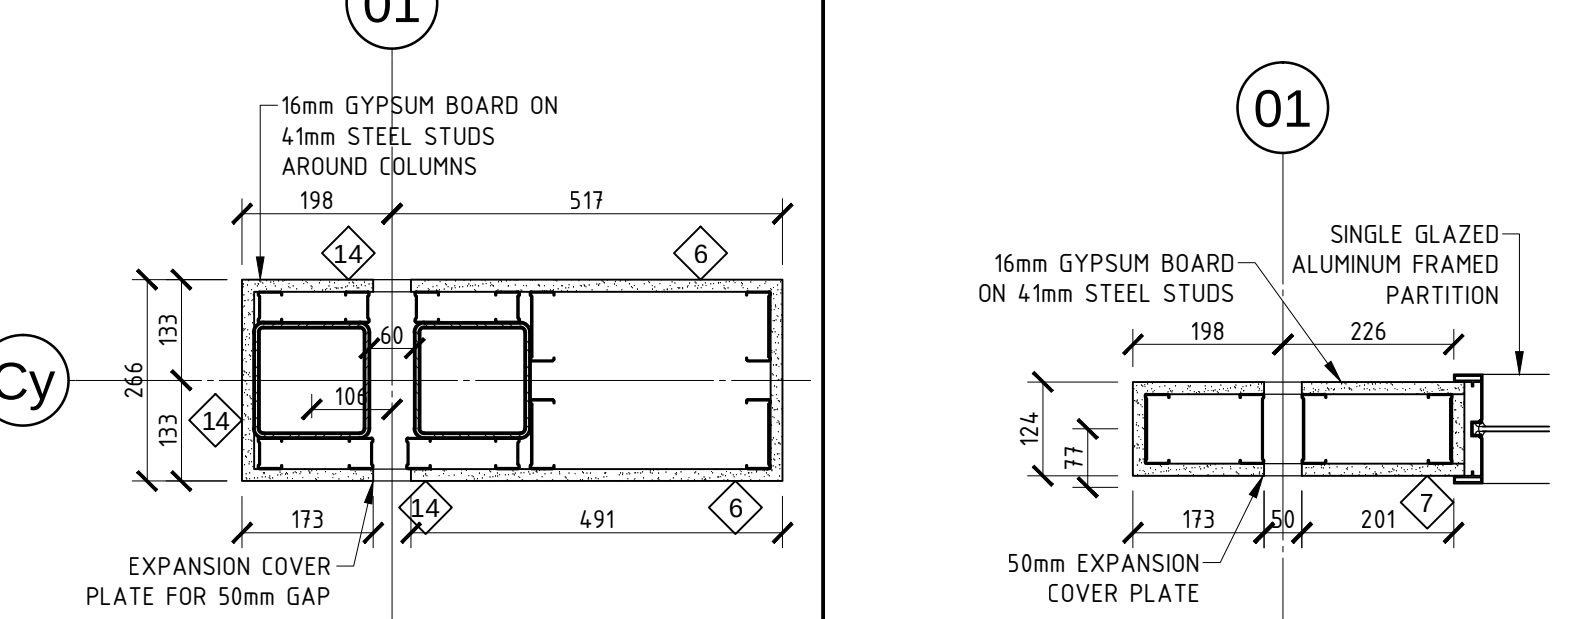


19
A-16
1:10
PLAN DETAIL

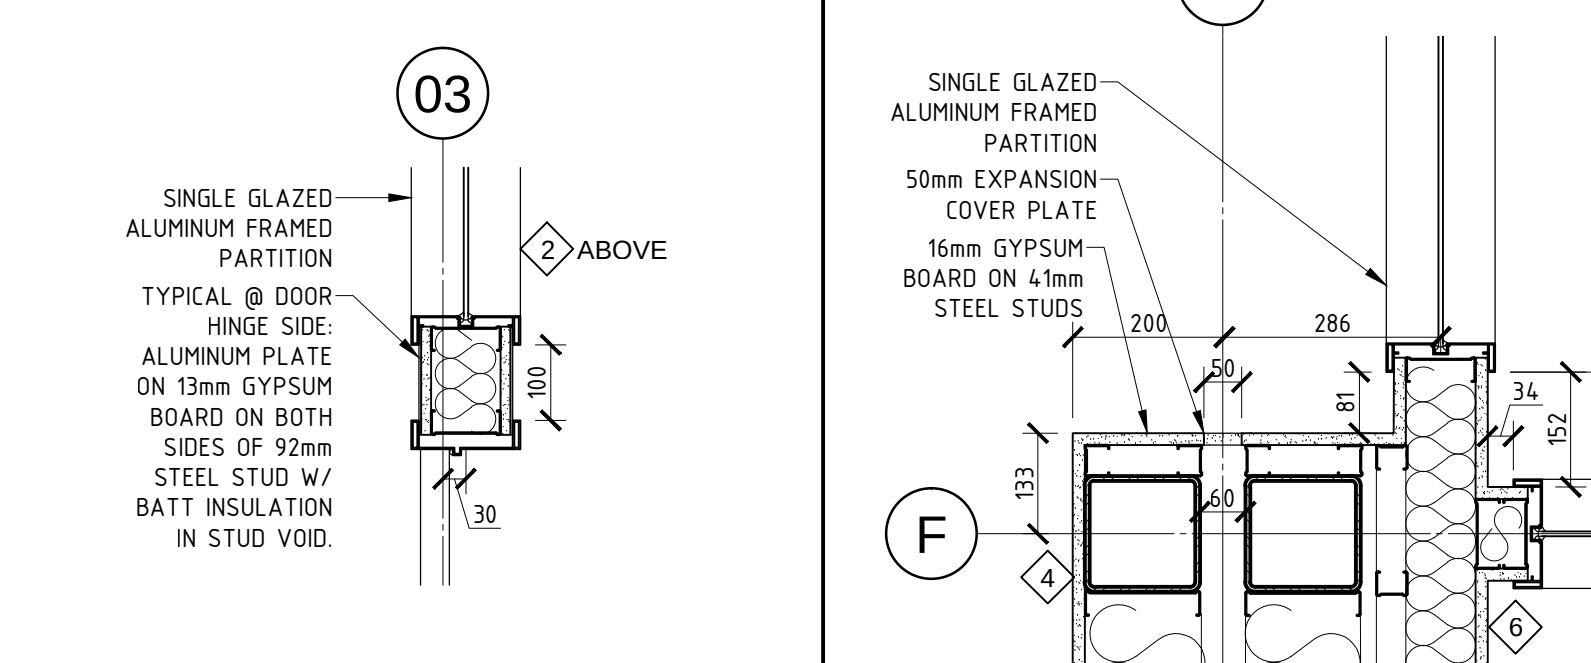


21
A-16
1:10
PLAN DETAIL

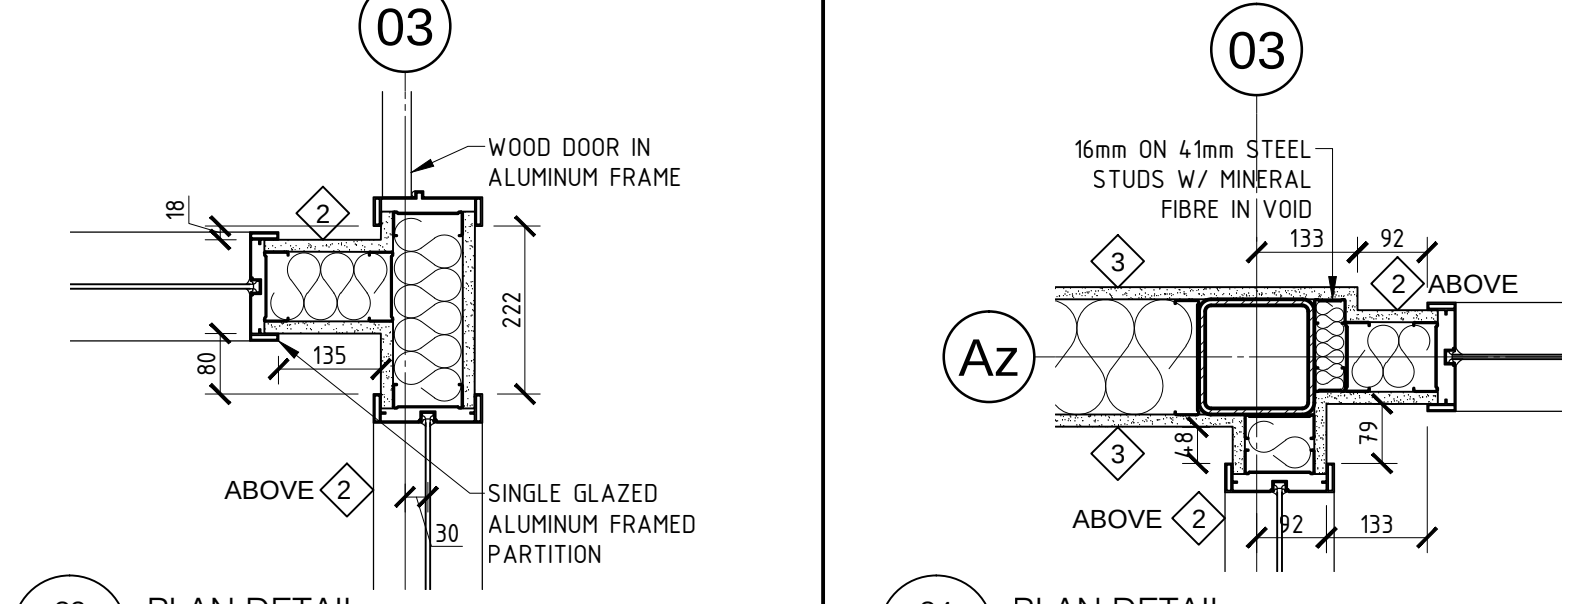


23
A-16
1:10
PLAN DETAIL

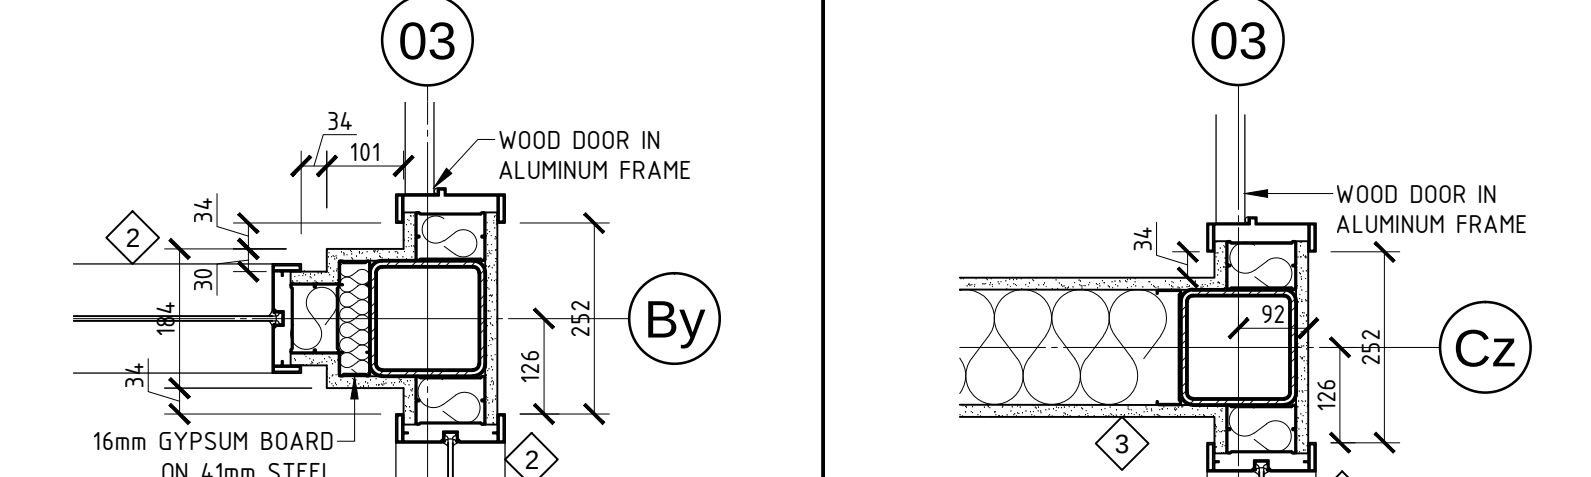


25
A-16
1:10
PLAN DETAIL

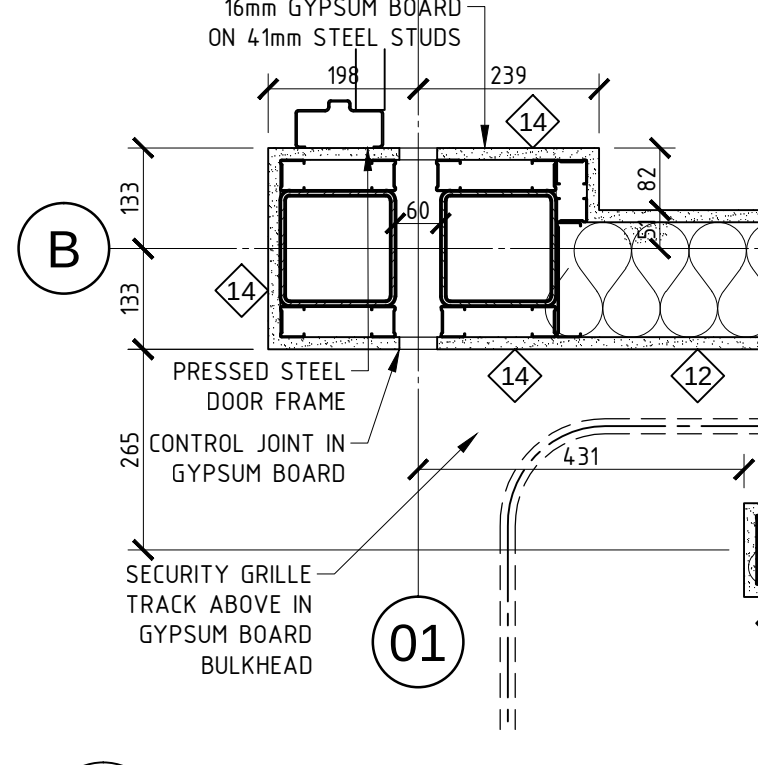


18
A-16
1:10
PLAN DETAIL

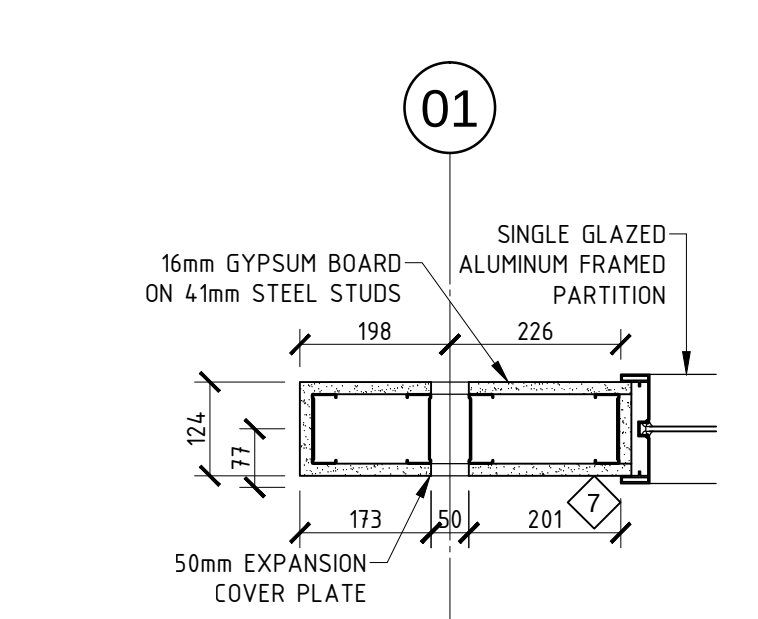


20
A-16
1:10
PLAN DETAIL

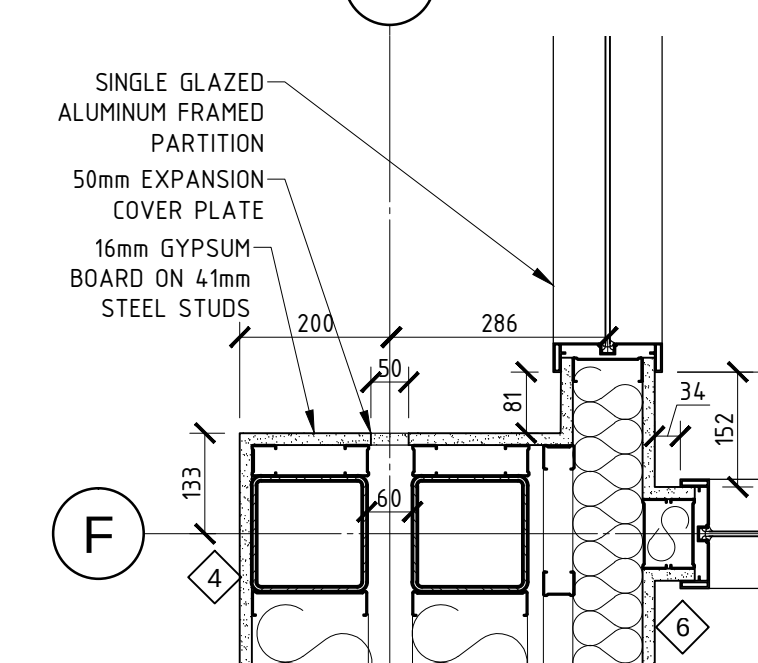

22
A-16
1:10
PLAN DETAIL

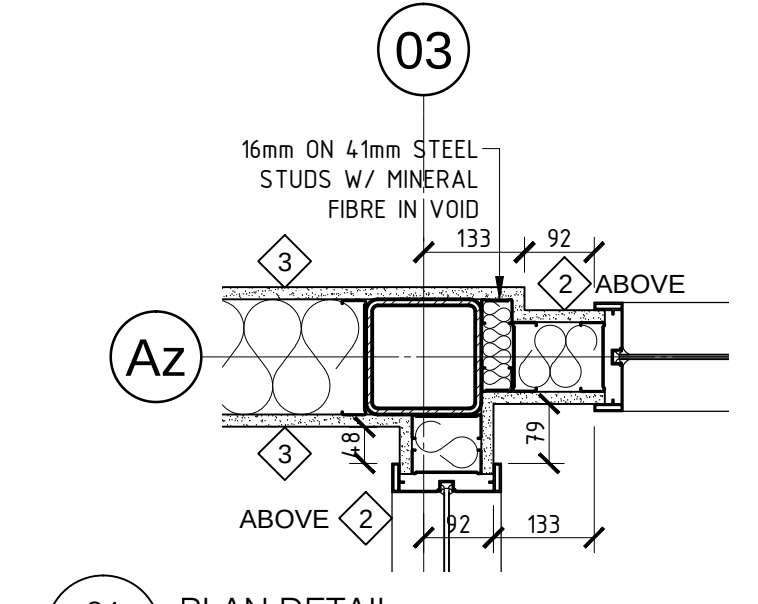

24
A-16
1:10
PLAN DETAIL

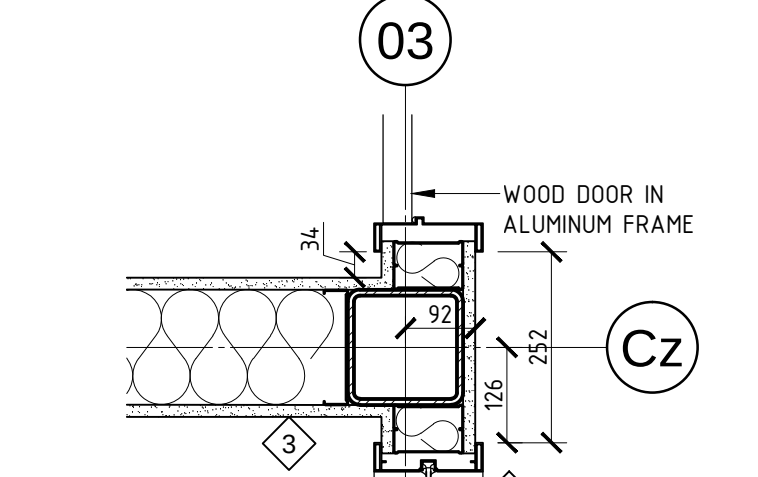

26
A-16
1:10
PLAN DETAIL

2	ISSUED FOR TENDER	JAN 17 2019
1	ISSUED FOR PERMIT	DEC 4 2018
NO.	ISSUE & REVISIONS	DATE

Not for construction unless
SEALED AND SIGNED.

P & R
PYE & RICHARDS ARCHITECTS INC
884 MBATH STREET OTTAWA ONTARIO K1Z 6B8
TEL: 613 724-7700 FAX: 613 724-1289
EMAIL: staff@pyerich.com
WEBSITE: www.pyericharchitects.com

PROJECT
**SURGENOR TRUCK CENTRE
EXPANSION**


1571 LIVERPOOL COURT OTTAWA, ONTARIO

DRAWING
**CONSTRUCTION
PLAN DETAILS**


DO NOT SCALE. REFER ANY DIMENSIONAL ERROR AND/OR POSSIBLE TRADE INTERFERENCE/ CONFLICT TO THE ARCHITECT FOR CLARIFICATION PRIOR TO COMMENCEMENT OF THE WORK. THE CONDITIONS OF THE CONTRACT APPLY.

PROJECT NO.	18-18	DRAWING NO.
SCALE -	AS NOTED	
DRAWN -		
CHECKED -		
PLOT DATE -	18 01 2019	PLOTTED FROM: DRACO


A-16

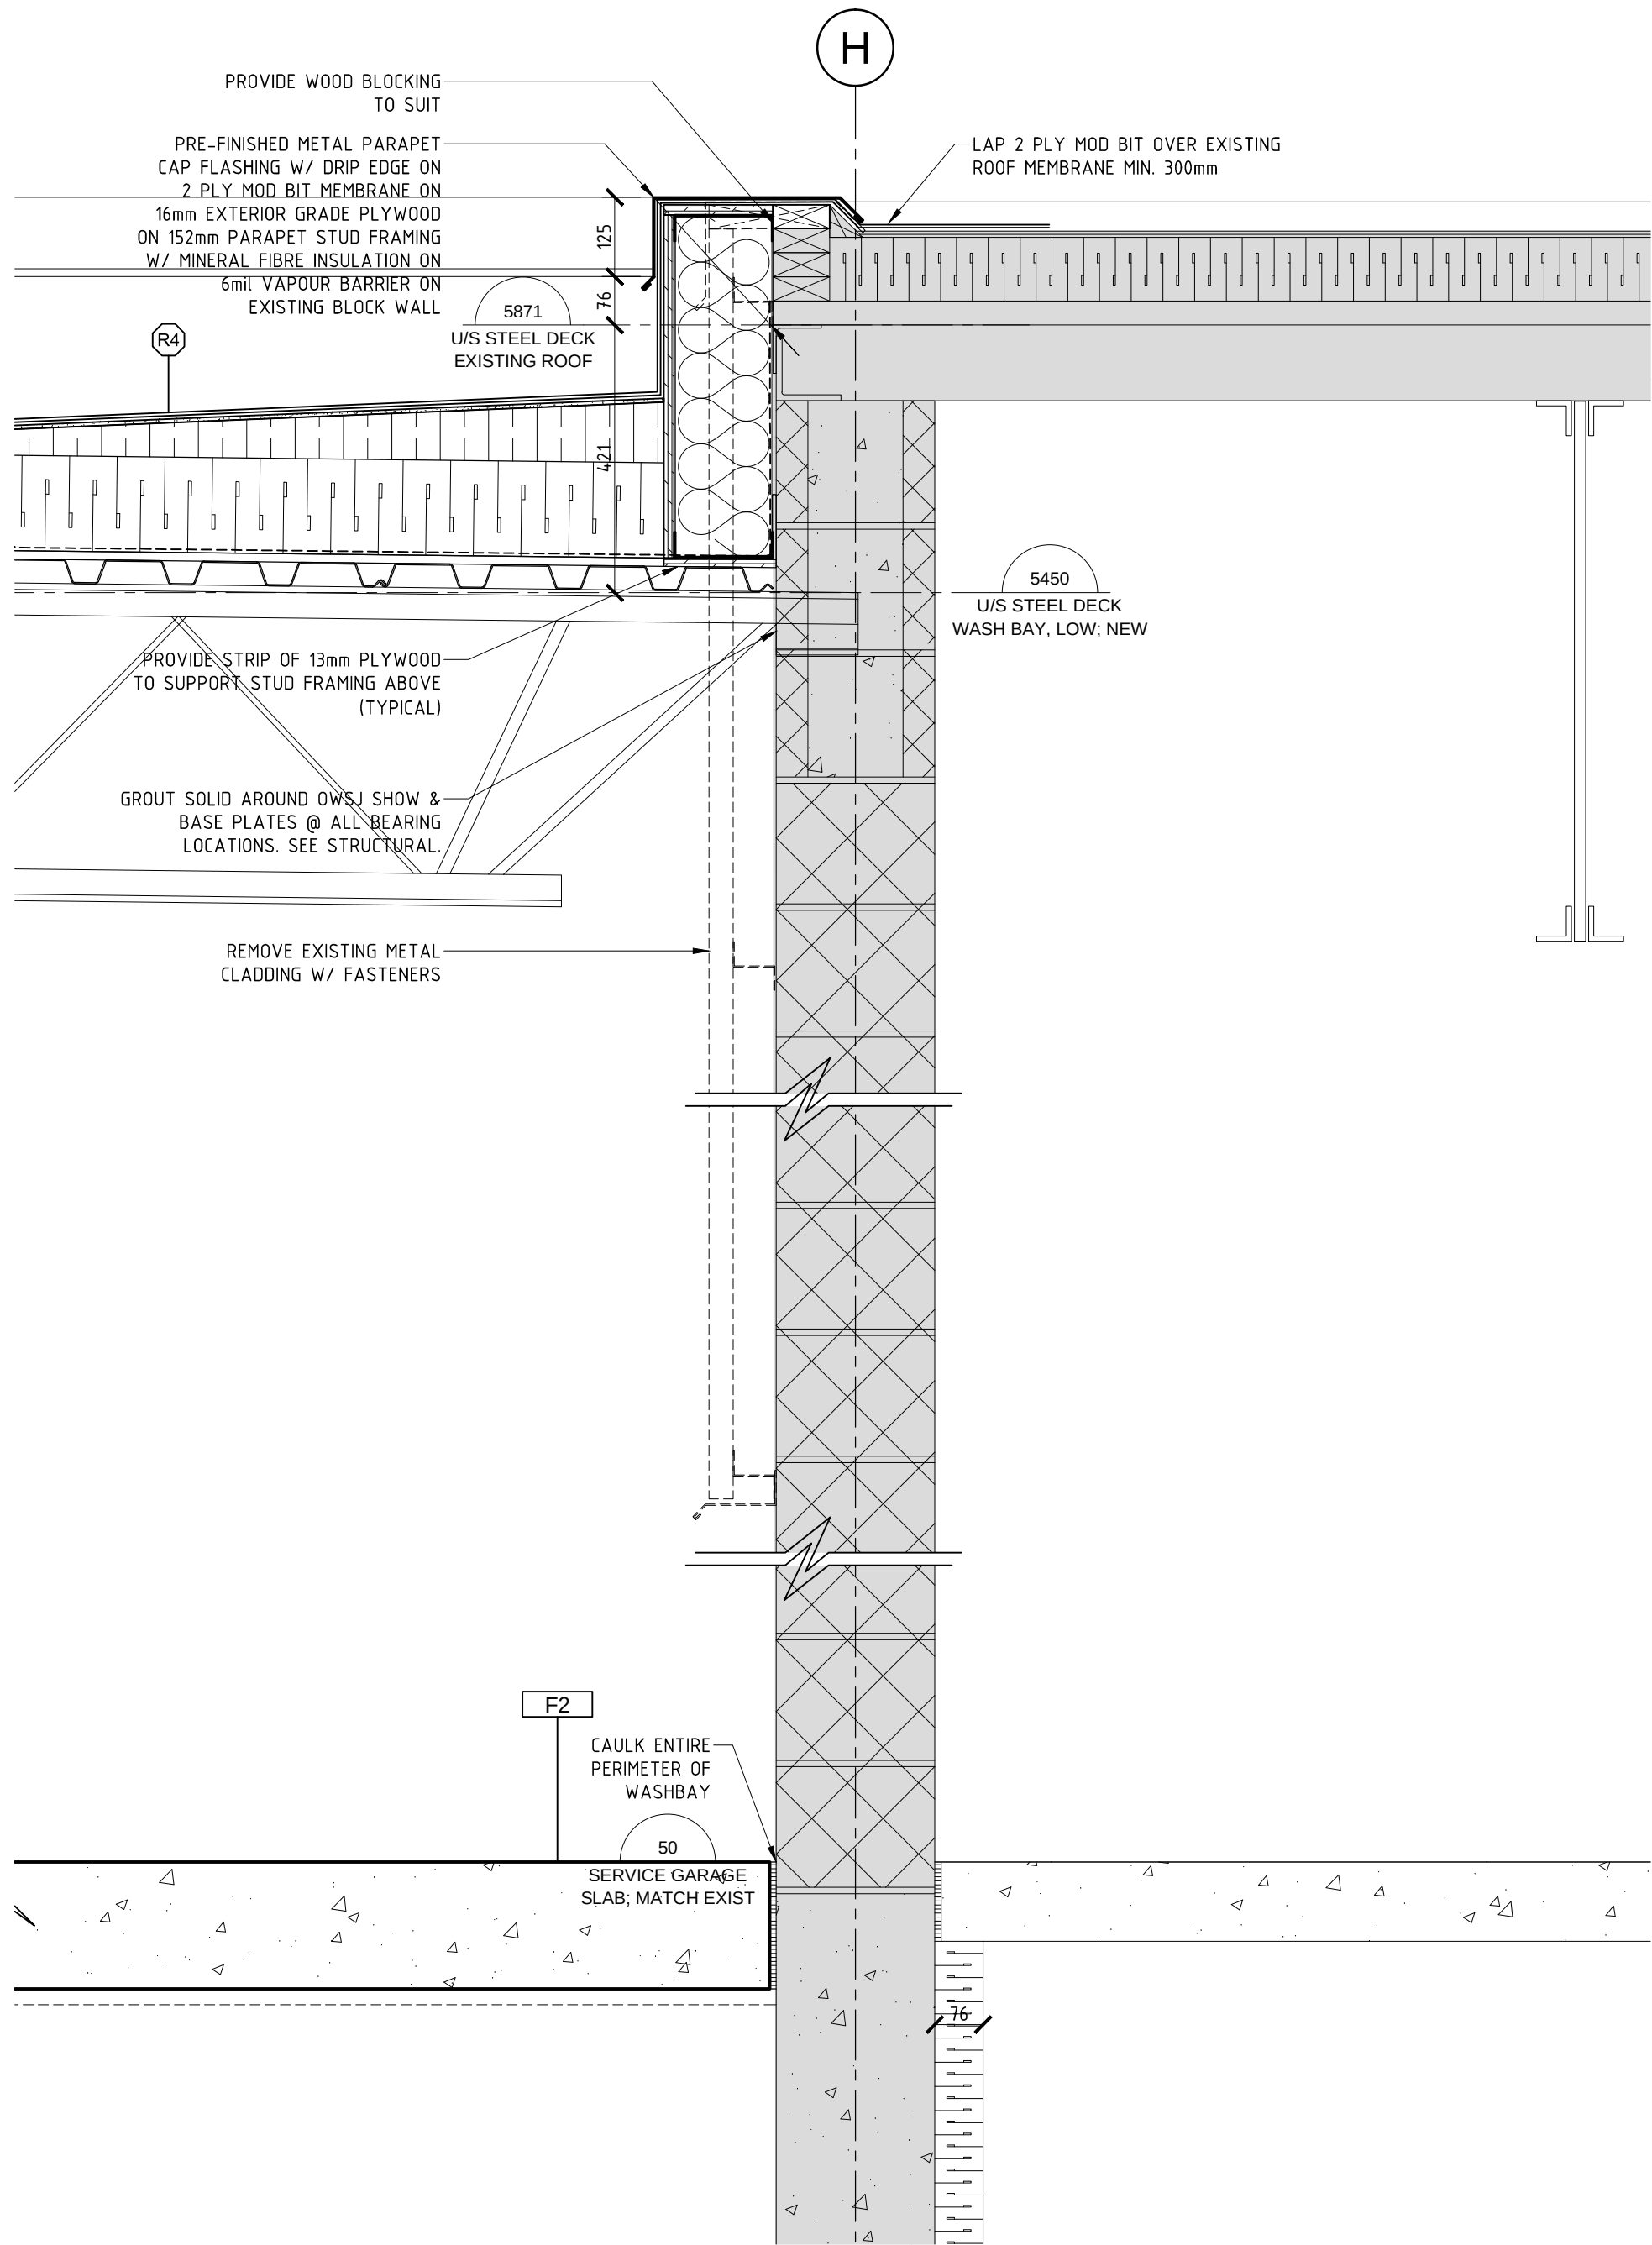


1 WALL SECTION
A-17 SCALE 1:10

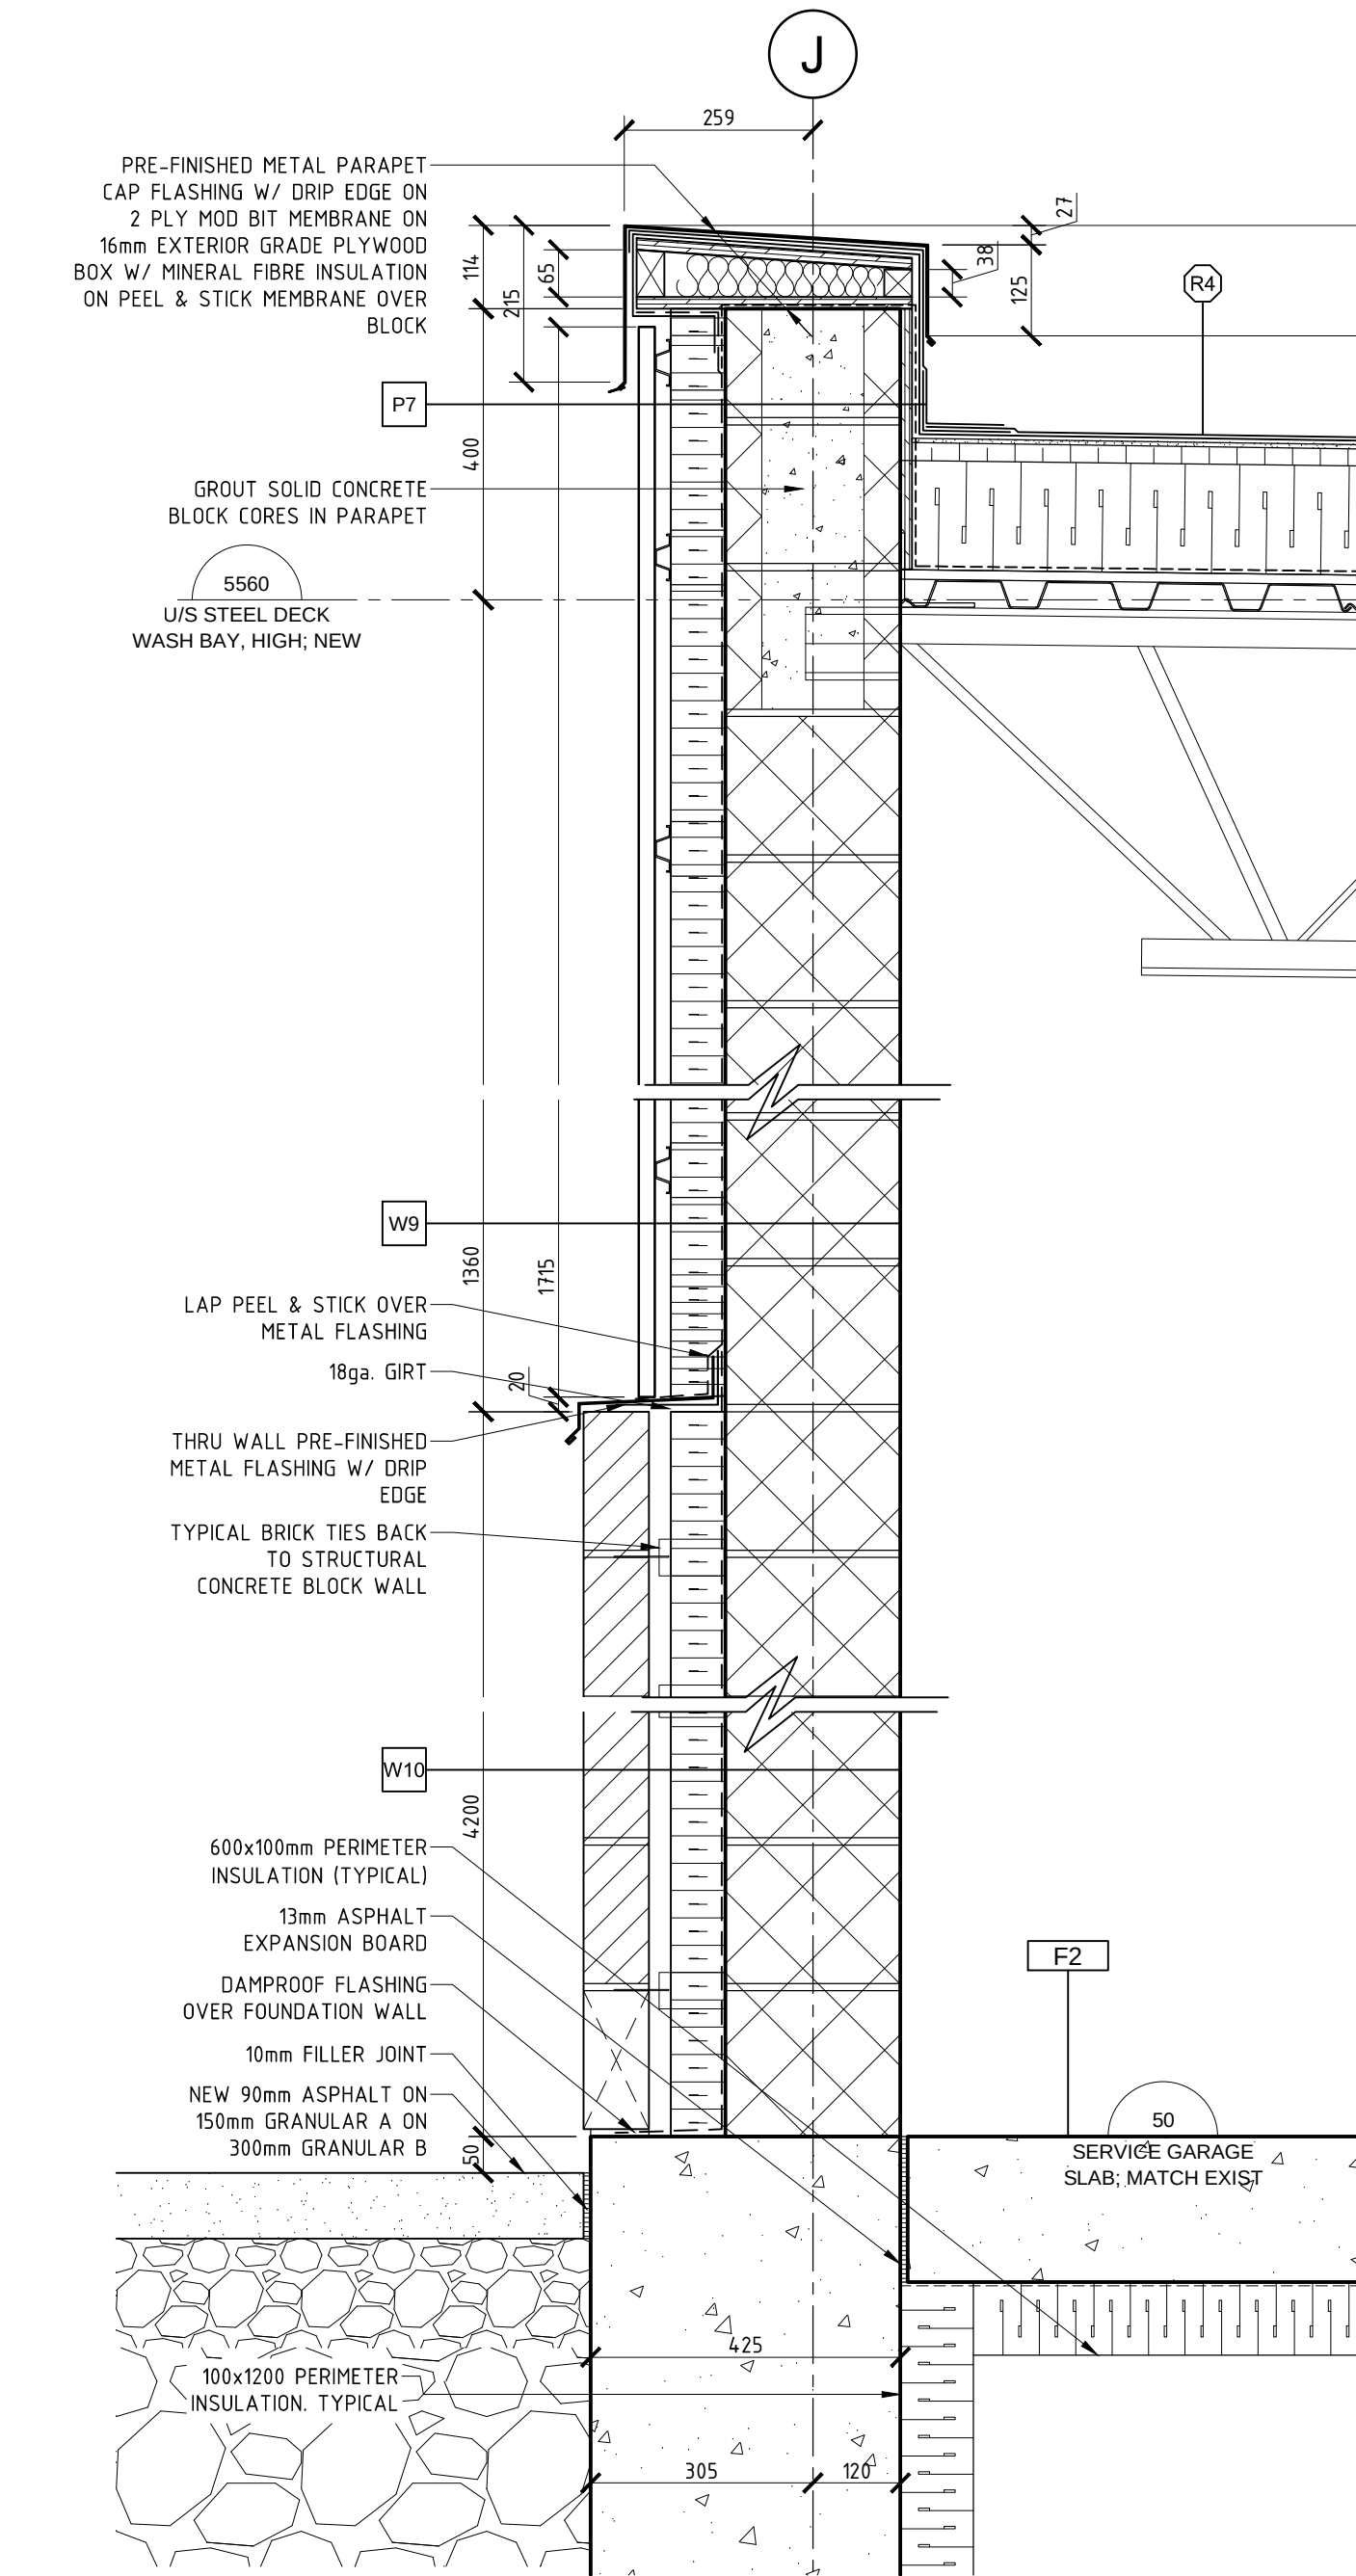


2 WALL SECTION
A-17 SCALE 1:10

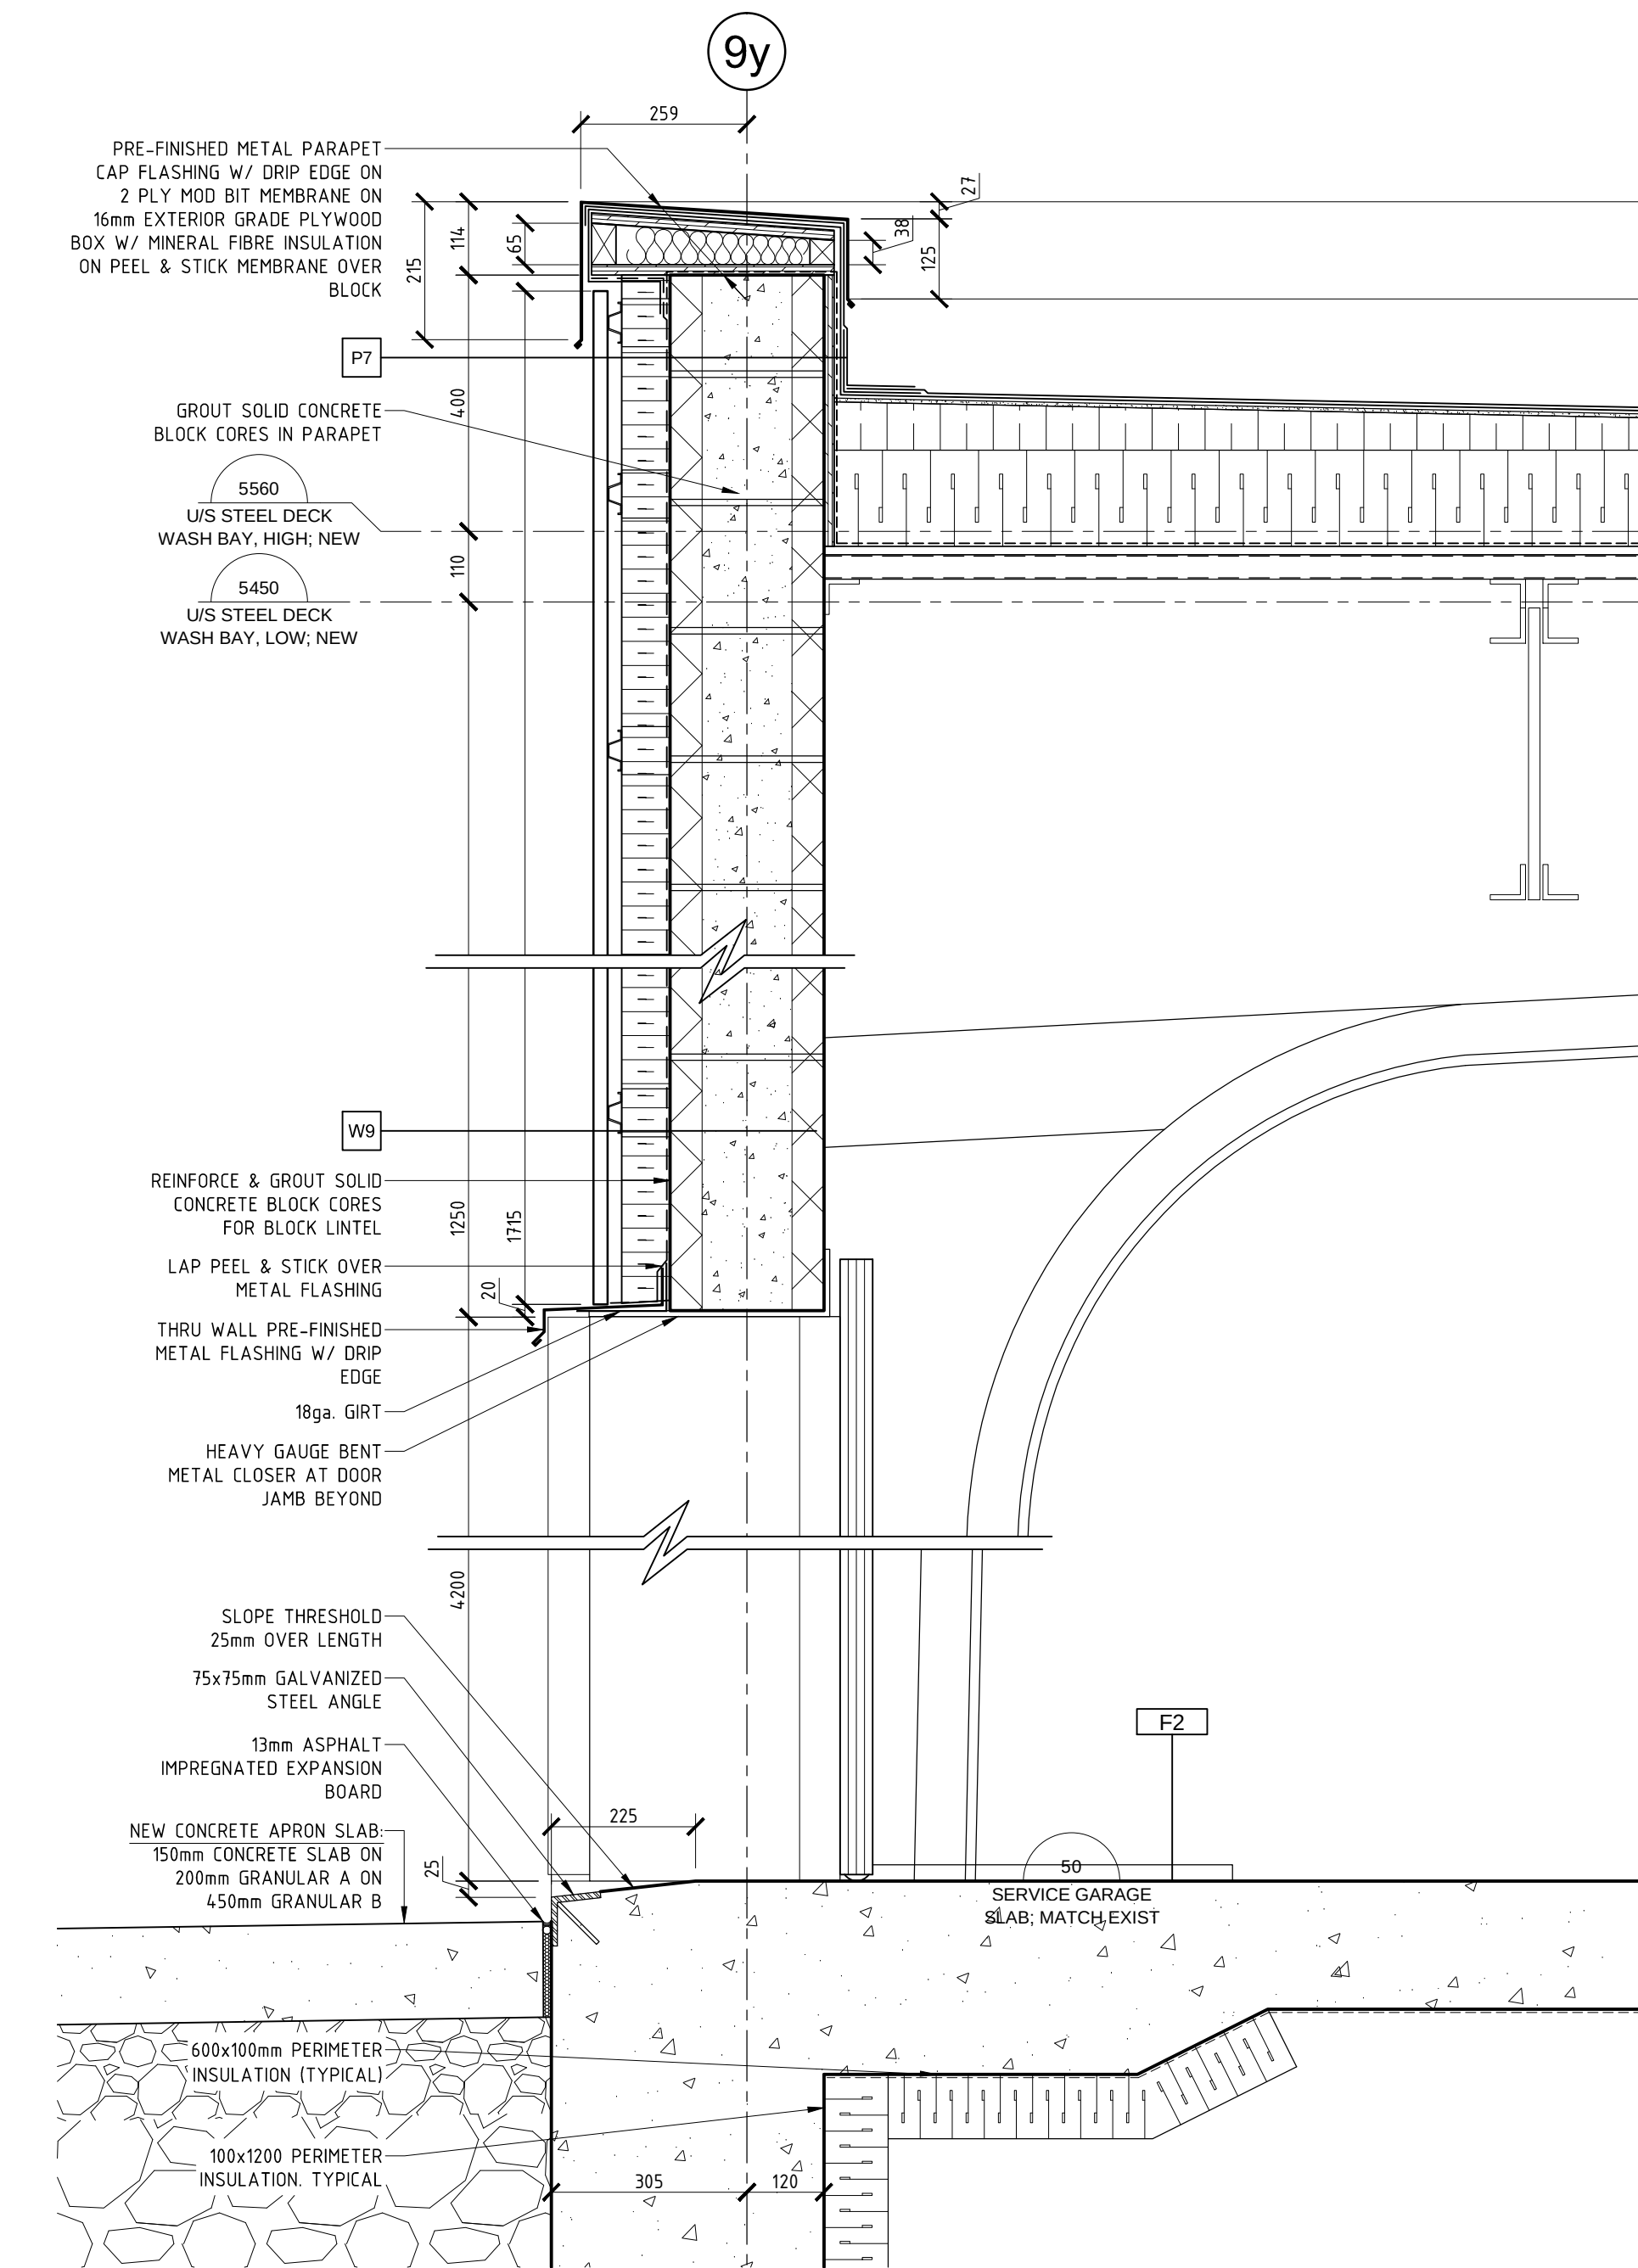


3 WALL SECTION
A-17 SCALE 1:10

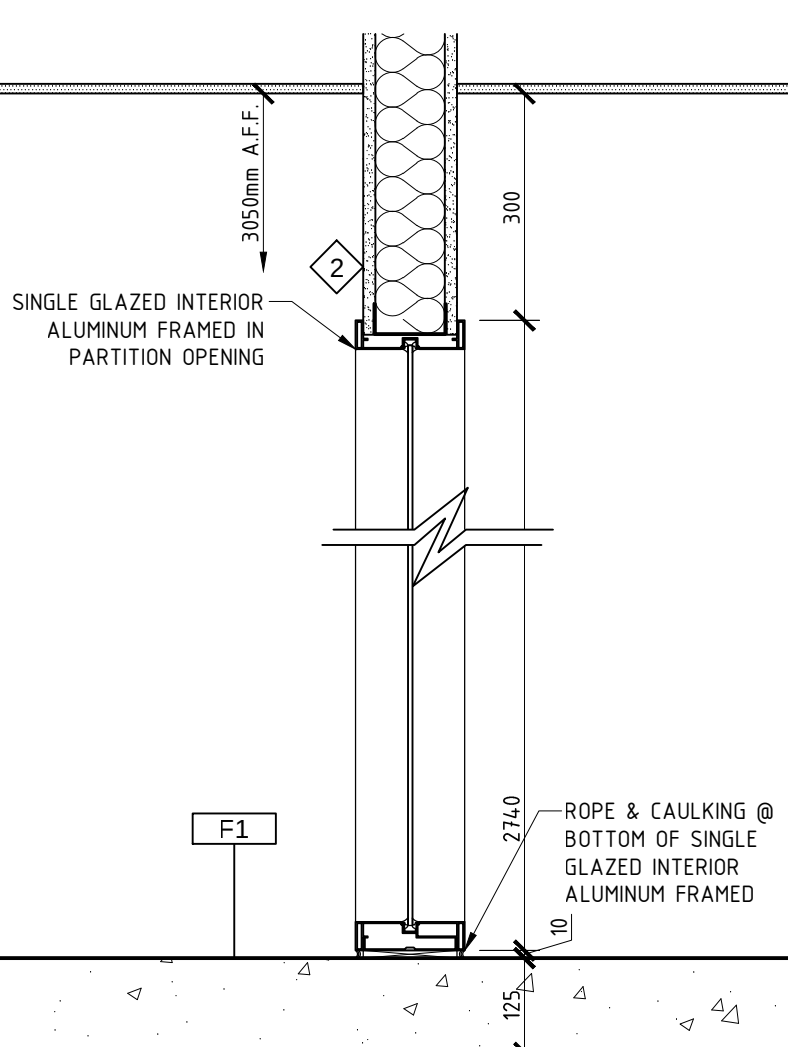


4 SECTION DETAIL
A-17 SCALE 1:10

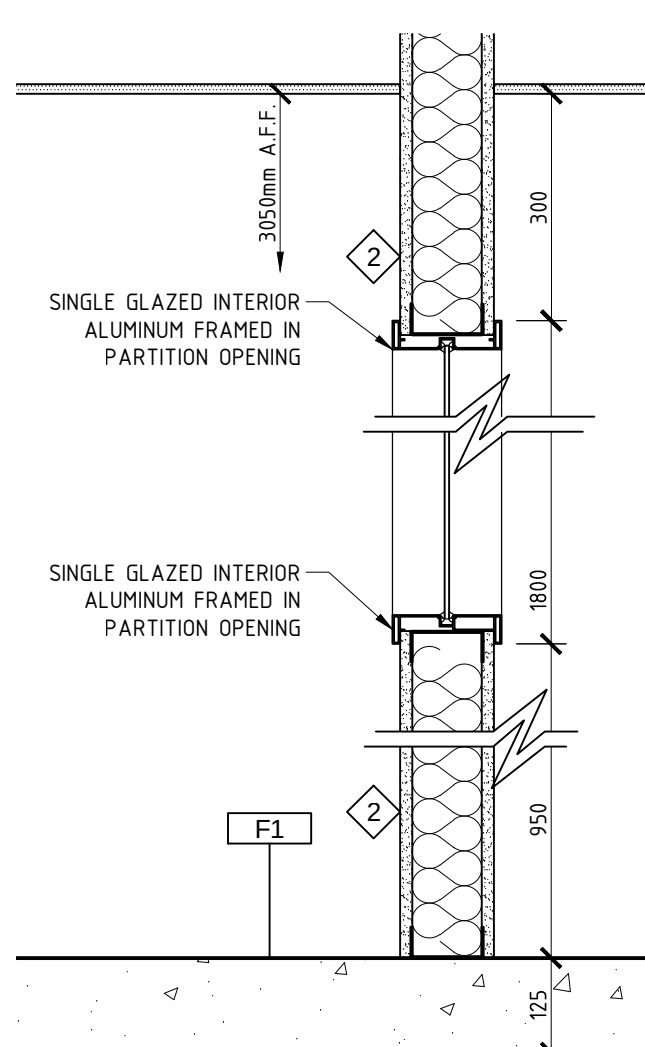


5 SECTION DETAIL
A-17 SCALE 1:10

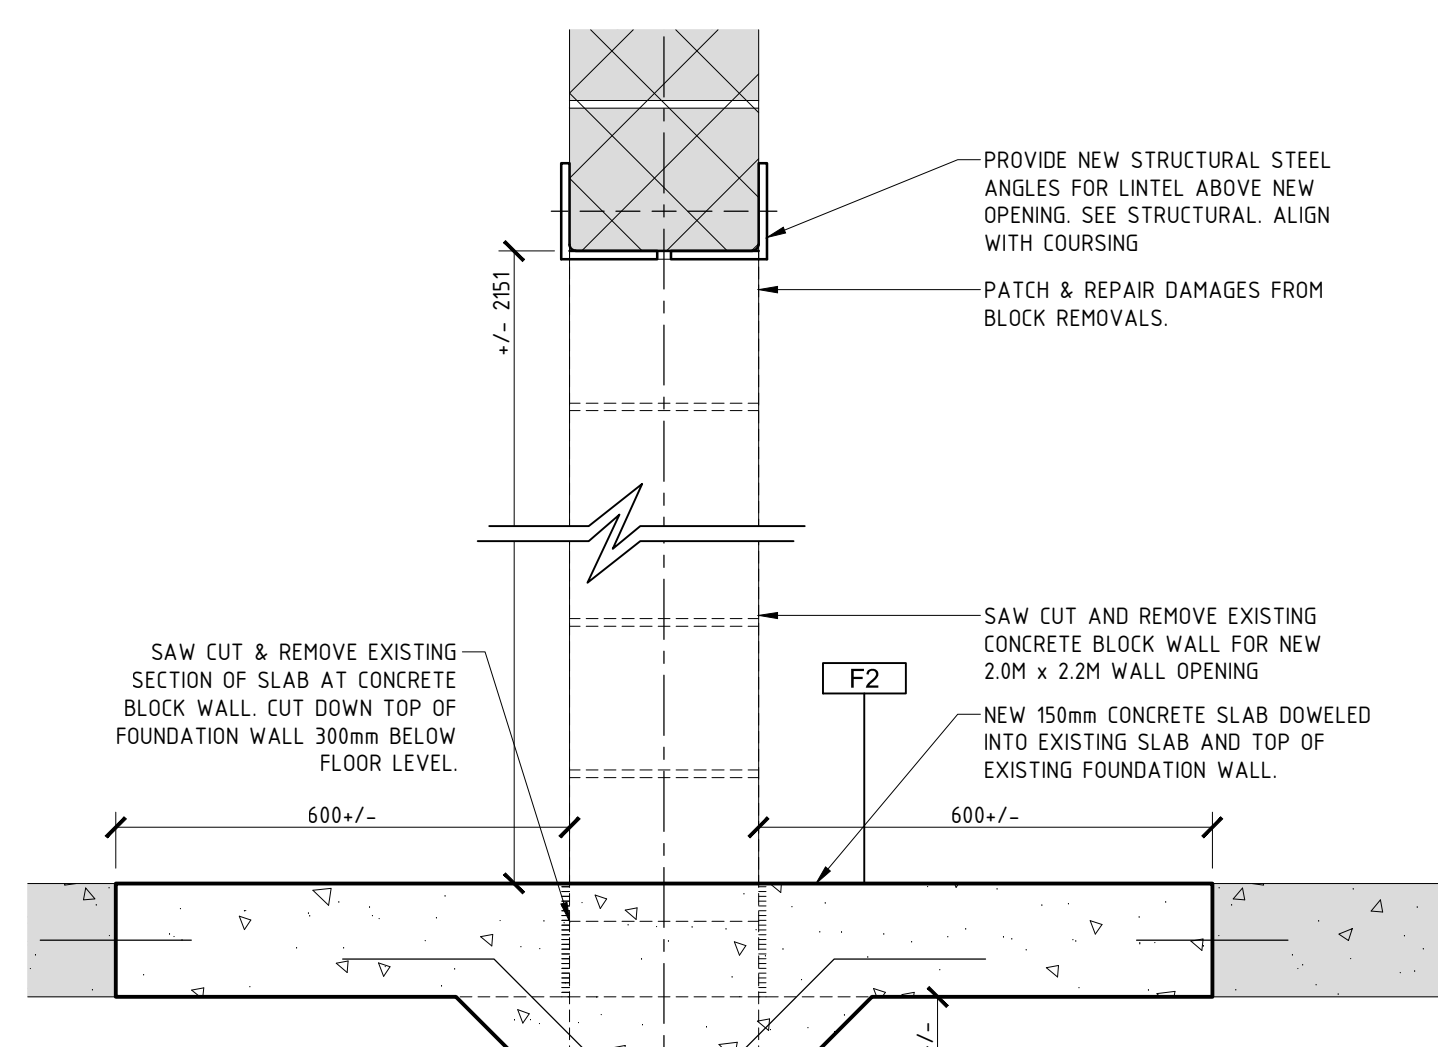


6 SECTION DETAIL
A-17 SCALE 1:10

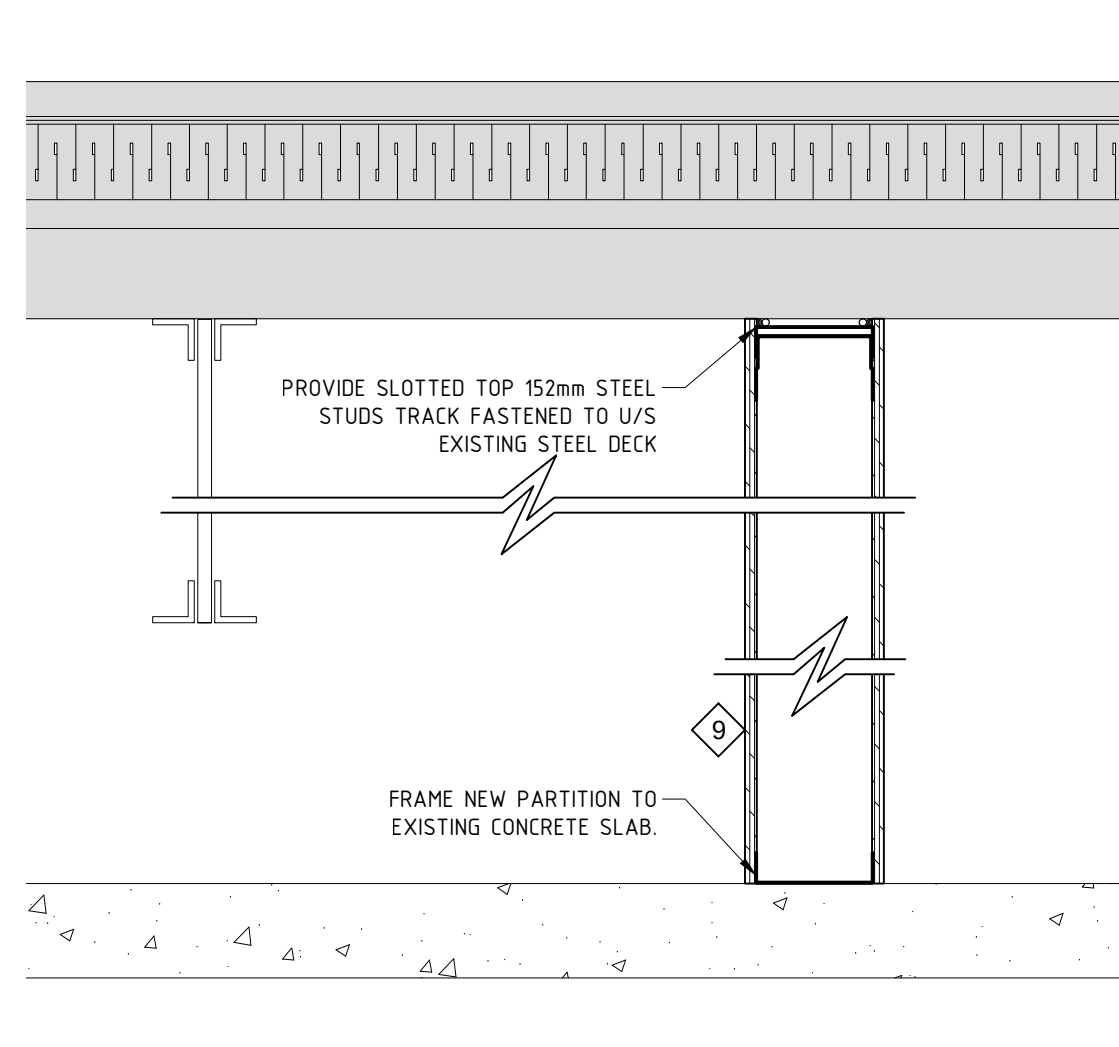


7 SECTION DETAIL
A-17 SCALE 1:10

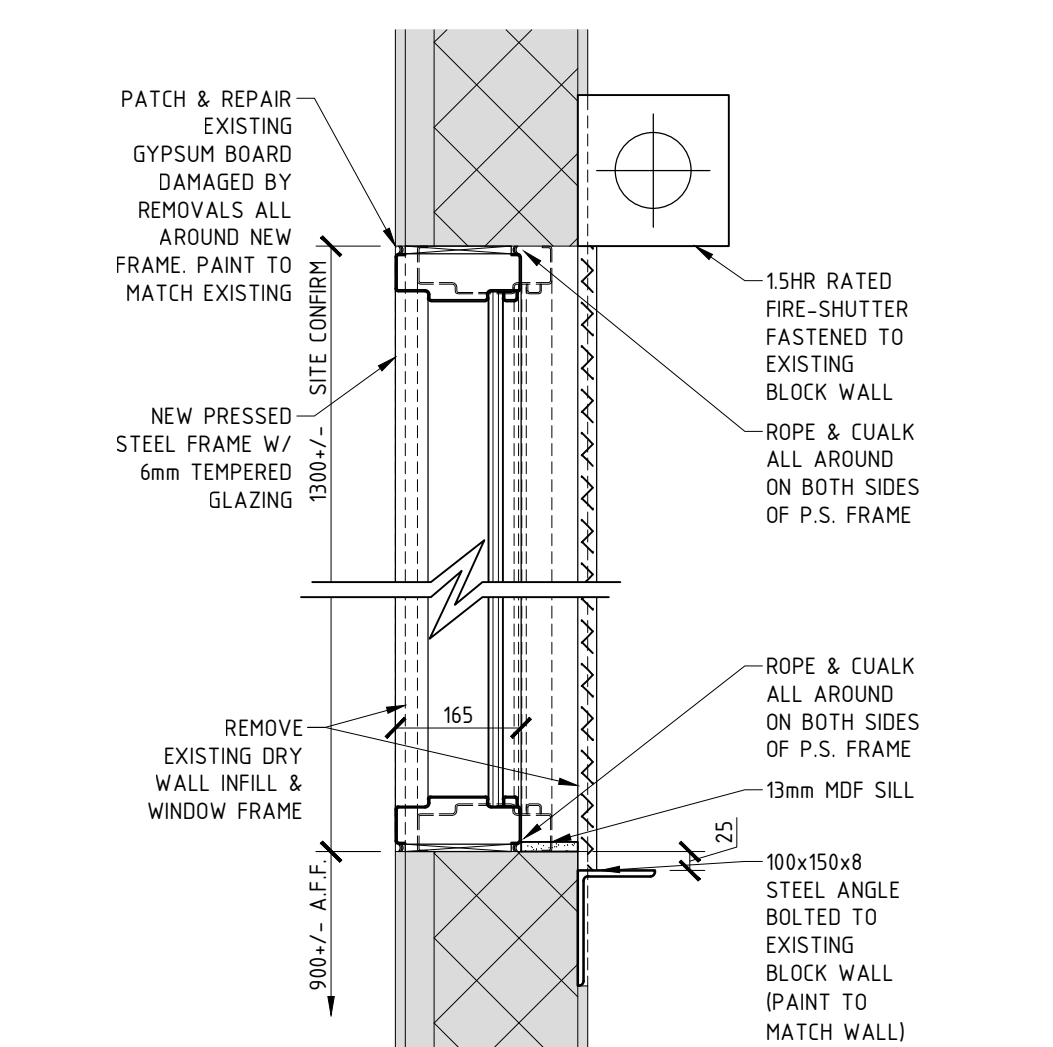


8 SECTION DETAIL
A-17 SCALE 1:10

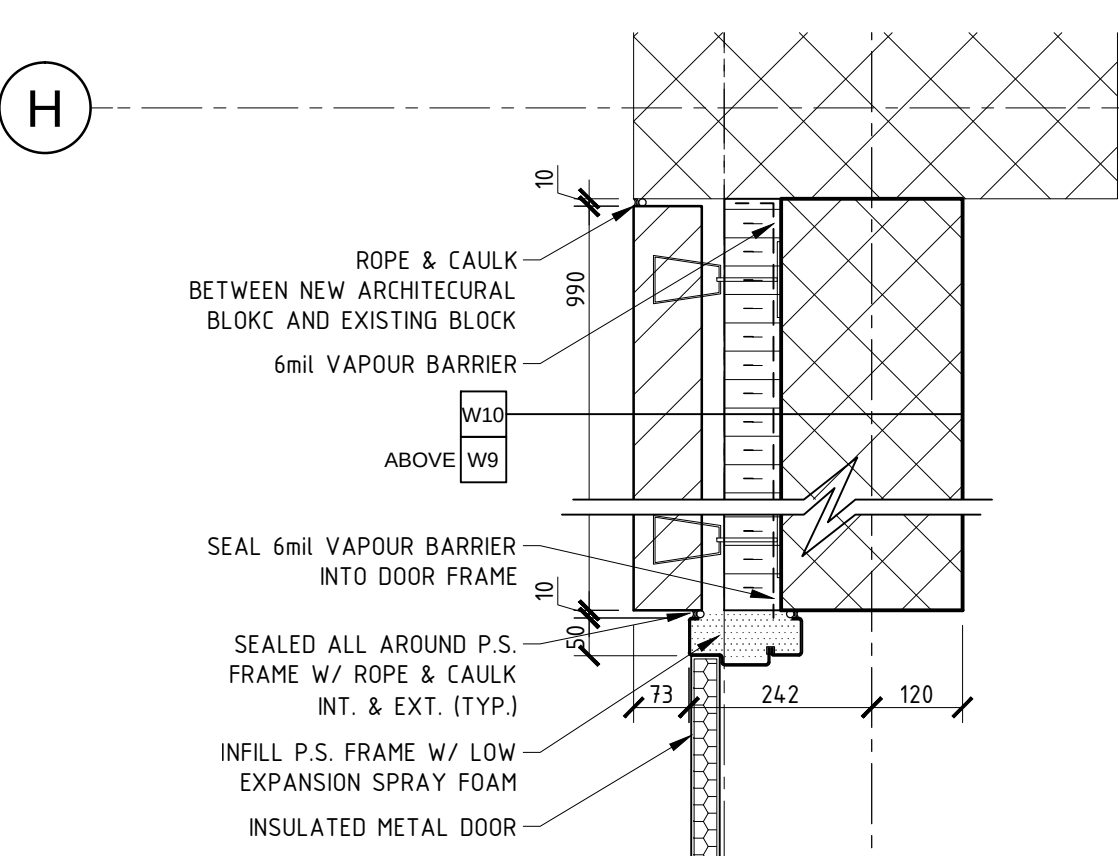


9 PLAN DETAIL
A-17 SCALE 1:10

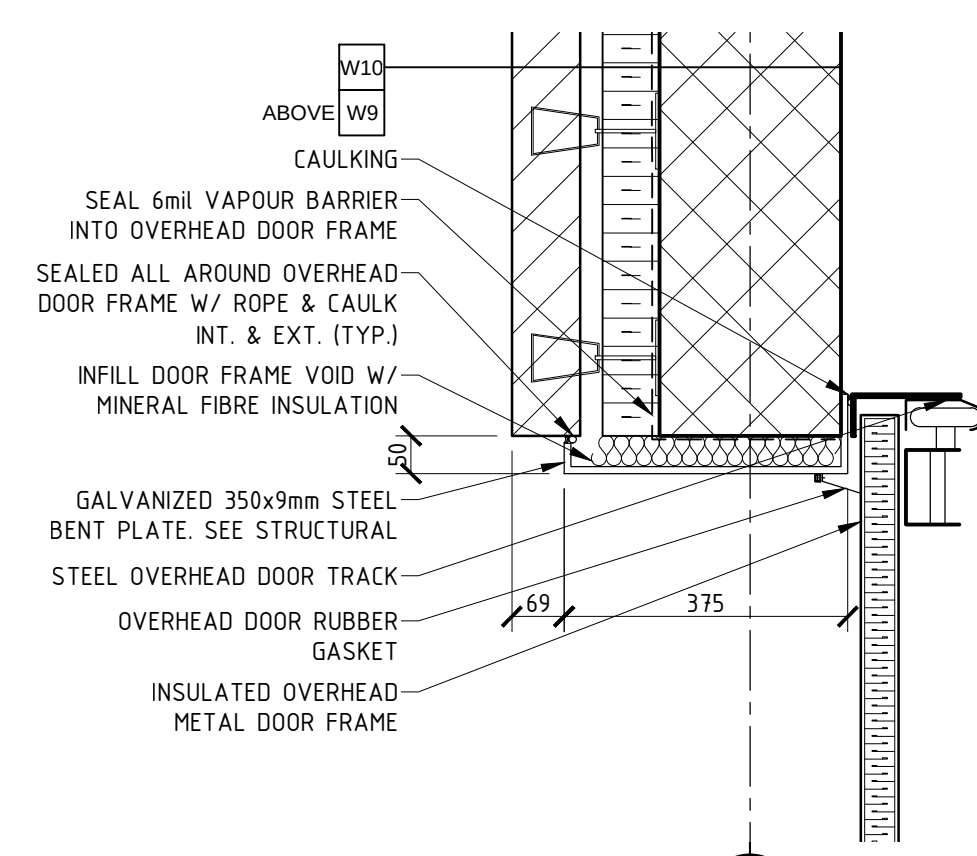


10 PLAN DETAIL
A-17 SCALE 1:10

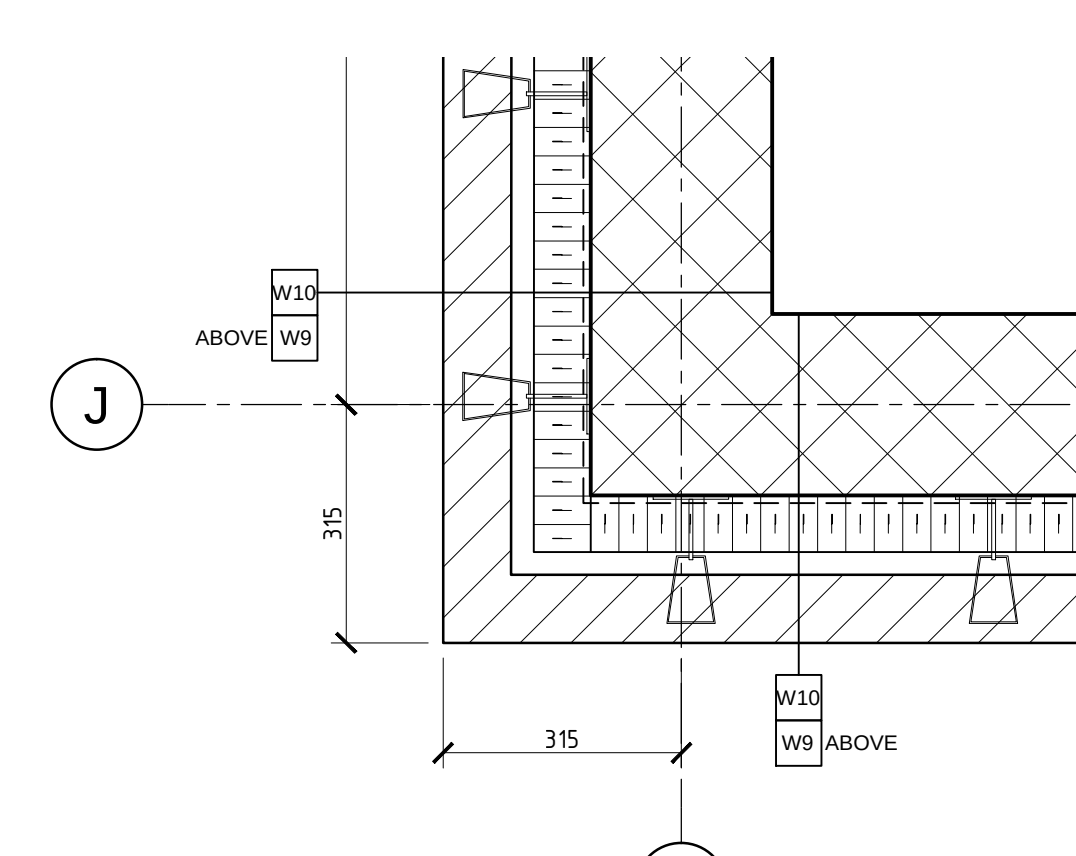

11 PLAN DETAIL
A-17 SCALE 1:10

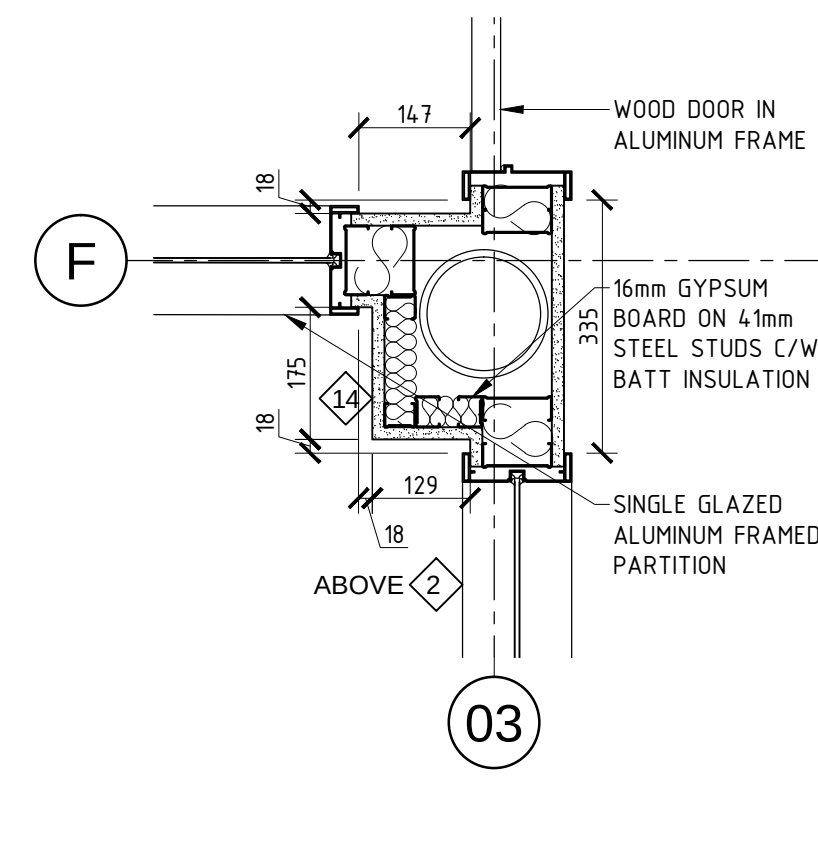

12 PLAN DETAIL
A-17 SCALE 1:10

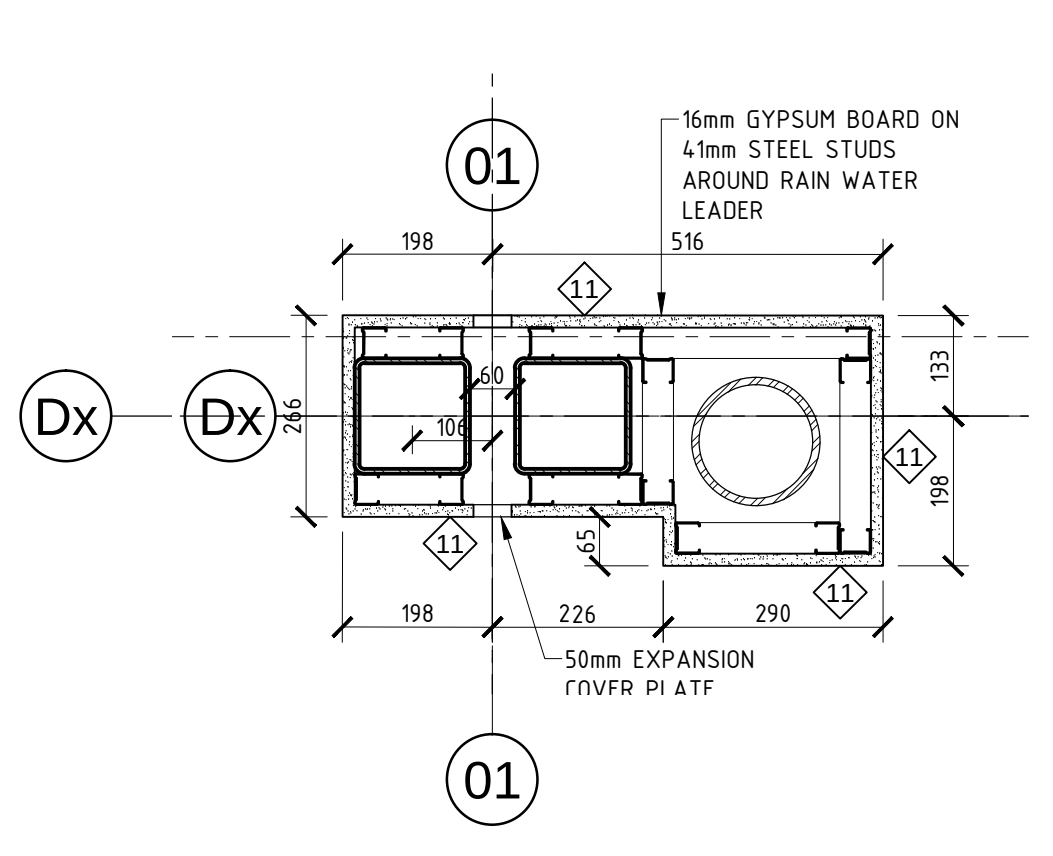

13 PLAN DETAIL
A-17 SCALE 1:10

EXTERIOR WALL ASSEMBLIES

- W1 ALUMINUM PANEL STUD WALL
ALUMINUM COMPOSITE PANEL ON FASTENERS W/ SPACERS AS REQ'D ON 22mm HORIZONTAL HAT CHANNELS ON 75mm THERMAL SPACERS W/ 75mm MINERAL FIBRE INSULATION ON TYVEK AIR BARRIER ON 13mm GYPSUM SHEATHING ON 152-43ml STRUCT. STEEL STUDS @ 400mm O.C. W/ BATT INSULATION ON 16mm GYPSUM BOARD
- W1F ALUMINUM PANEL STUD WALL - 1HR RATED (SB-2)
SAME AS W1 EXCEPT, 2 LAYERS 13mm TYPE 'X' GYPSUM BOARD ON INSIDE FACE
- W2 ALUMINUM PANEL ACENT WALL
ALUMINUM COMPOSITE PANEL ON FASTENERS W/ SPACERS AS REQ'D ON 15mm HORIZONTAL GRITS ON 75mm THERMAL SPACERS W/ 75mm MINERAL FIBRE INSULATION ON TYVEK AIR BARRIER ON 13mm GYPSUM SHEATHING ON 152-43ml STRUCT. STEEL STUDS @ 400mm O.C. W/ BATT INSULATION ON 16mm GYPSUM BOARD
- W2F ALUMINUM PANEL ACENT WALL - 1HR RATED (SB-2)
SAME AS W2 EXCEPT, 2 LAYERS 13mm TYPE 'X' GYPSUM BOARD ON INSIDE FACE
- W3 ALUMINUM COMPOSITE PANEL ON FASTENERS W/ SPACERS AS REQ'D ON 22mm HORIZONTAL HAT CHANNELS ON 75mm THERMAL SPACERS W/ 75mm MINERAL FIBRE INSULATION ON TYVEK AIR BARRIER ON 13mm GYPSUM SHEATHING ON 152-43ml STRUCT. STEEL STUDS @ 400mm O.C. W/ BATT INSULATION ON 16mm GYPSUM BOARD
- W4 ARCHITECTURAL BLOCK WALL BASE
90mm ARCHITECTURAL BLOCK W/ CLADDING TIES ANCHORED TO STUD FRAMING 30mm AIR SPACE ON 75mm MINERAL FIBRE INSULATION ON TYVEK AIR BARRIER ON 13mm EXTERIOR GRADE PLYWOOD ON 152-43ml STRUCT. STEEL STUDS @ 400mm O.C. ON 6mil POLY VAPOUR BARRIER ON 16mm GYPSUM BOARD
- W4F ARCHITECTURAL BLOCK VENER WALL - 1HR RATED (SB-2)
SAME AS W4 EXCEPT, 2 LAYERS 13mm TYPE 'X' GYPSUM BOARD ON INSIDE FACE
- W5 ARCHITECTURAL BLOCK ACENT WALL BASE
90mm ARCHITECTURAL BLOCK W/ CLADDING TIES ANCHORED TO STUD FRAMING 30mm AIR SPACE ON 75mm MINERAL FIBRE INSULATION ON TYVEK AIR BARRIER ON 13mm EXTERIOR GRADE PLYWOOD ON 152-43ml STRUCT. STEEL STUDS @ 400mm O.C. ON 6mil POLY VAPOUR BARRIER ON 16mm GYPSUM BOARD
- W5F ARCHITECTURAL BLOCK VENER WALL - 1HR RATED (SB-2)
SAME AS W5 EXCEPT, 2 LAYERS 13mm TYPE 'X' GYPSUM BOARD ON INSIDE FACE
- W6 CONCRETE BLOCK INFILL WALL
240mm CONCRETE BLOCK ON 6mil POLY VAPOUR BARRIER ON 50mm MINERAL FIBRE INSULATION ON 2 LAYERS 13mm TYPE 'X' GYPSUM BOARD
- W7 VERTICAL METAL SIDING ROOF WALL
VERTICAL METAL SIDING ON 22mm HORIZONTAL FURRING CHANNELS ON 75mm THERMAL SPACERS W/ 75mm MINERAL FIBRE INSULATION ON TYVEK AIR BARRIER ON 13mm GYPSUM SHEATHING ON 152-43ml STRUCT. STEEL STUDS @ 400mm O.C. ON 6mil POLY VAPOUR BARRIER ON 16mm GYPSUM BOARD
- W8 ARCHITECTURAL BLOCK WALL ON BLOCK
90mm ARCHITECTURAL BLOCK W/ CLADDING TIES ANCHORED TO STUD FRAMING 30mm AIR SPACE ON 75mm MINERAL FIBRE INSULATION ON TYVEK AIR BARRIER ON 13mm EXTERIOR GRADE PLYWOOD ON 152-43ml STRUCT. STEEL STUDS @ 400mm O.C. ON 6mil POLY VAPOUR BARRIER ON 16mm GYPSUM BOARD
- W9 VERTICAL METAL SIDING BLOCK WALL (SERVICE BAY)
VERTICAL METAL SIDING ON 22mm HORIZONTAL FURRING CHANNELS ON 75mm THERMAL SPACERS W/ 75mm MINERAL FIBRE INSULATION ON TYVEK AIR BARRIER ON 13mm GYPSUM SHEATHING ON 152-43ml STRUCT. STEEL STUDS @ 400mm O.C. ON 6mil POLY VAPOUR BARRIER ON 16mm GYPSUM BOARD
- W10 ARCHITECTURAL BLOCK WALL (SERVICE BAY)
90mm ARCHITECTURAL BLOCK W/ CLADDING TIES ANCHORED TO STUD FRAMING 30mm AIR SPACE ON 75mm MINERAL FIBRE INSULATION ON TYVEK AIR BARRIER ON 13mm EXTERIOR GRADE PLYWOOD ON 152-43ml STRUCT. STEEL STUDS @ 400mm O.C. ON 6mil POLY VAPOUR BARRIER ON 16mm GYPSUM BOARD
- W TYPICAL FOR EXTERIOR WALLS W/ BRACE FRAMES
SAME AS THE LISTED ASSEMBLY EXCEPT PROVIDE 25mm HORIZONTAL FURRING CHANNELS ON INTERIOR SIDE OF STEEL STUDS TO SUPPORT GYPSUM BOARD (SEE PLAN DETAILS)

ROOF ASSEMBLIES

- R1 ROOF ASSEMBLY 1
2 PLY MOD BIT MEMBRANE
6mm PROTECTION BOARD
2% TAPERED ISO INSULATION
75mm BASE LAYER OF ISO INSULATION
VAPOUR BARRIER
13mm GYPSUM SHEATHING
38mm STEEL DECK
- R2 ROOF ASSEMBLY 2
2 PLY MOD BIT MEMBRANE
6mm PROTECTION BOARD
2% TAPERED ISO INSULATION
90mm BASE LAYER OF ISO INSULATION
VAPOUR BARRIER
13mm GYPSUM SHEATHING
38mm STEEL DECK
- R3 ROOF ASSEMBLY 3
2 PLY MOD BIT MEMBRANE
6mm PROTECTION BOARD
2% TAPERED ISO INSULATION
150mm BASE LAYER OF ISO INSULATION
VAPOUR BARRIER
13mm GYPSUM SHEATHING
38mm STEEL DECK
- R4 ROOF ASSEMBLY 4
2 PLY MOD BIT MEMBRANE
6mm PROTECTION BOARD
2% TAPERED ISO INSULATION
150mm BASE LAYER OF ISO INSULATION
VAPOUR BARRIER
13mm GYPSUM SHEATHING
38mm STEEL DECK

FLOOR ASSEMBLIES

- F1 NEW SLAB ON GRADE
125mm CONCRETE SLAB ON 6mil POLY VAPOUR BARRIER ON 150mm GRANULAR A ON 150mm GRANULAR B
- F2 NEW SLAB ON GRADE (SERVICE GARAGE)
150mm CONCRETE SLAB ON 6mil POLY VAPOUR BARRIER ON 150mm GRANULAR A ON 150mm GRANULAR B



PARAPET ASSEMBLIES

- P1 ALUMINUM PANEL (CANDY)
ALUMINUM COMPOSITE PANEL C/W FASTENERS ON TYVEK AIR BARRIER ON 13mm GYPSUM SHEATHING ON 152-43ml STRUCT. STEEL STUDS @ 400mm O.C. ON 16mm EXT. GRADE PLYWOOD ON 2 PLY MOD BIT MEMBRANE
- P2 METAL SIDING STUD
VERTICAL METAL SIDING ON 22mm HORIZONTAL FURRING CHANNELS ON THERMAL SPACERS C/W 75mm MINERAL FIBRE INSULATION ON TYVEK AIR BARRIER ON 13mm GYPSUM SHEATHING ON 152-43ml STRUCT. STEEL STUDS @ 400mm O.C. ON 16mm EXT. GRADE PLYWOOD ON 2 PLY MOD BIT MEMBRANE
- P3 METAL FLASHING STUD
PRE-FINISHED METAL FLASHING W/ DRIP EDGE ON TYVEK AIR BARRIER ON 13mm EXT. GRADE PLYWOOD ON 13mm GYPSUM SHEATHING ON 152mm STUDS @ 400mm O.C. ON 16mm EXT. GRADE PLYWOOD ON 2 PLY MOD BIT MEMBRANE
- P4 ALUMINUM PANEL STUD
ALUMINUM COMPOSITE PANEL C/W FASTENERS ON 22mm HORIZONTAL FURRING CHANNELS ON THERMAL SPACERS W/ 75mm MINERAL FIBRE INSULATION ON TYVEK AIR BARRIER ON 13mm GYPSUM SHEATHING ON 152mm STUDS @ 400mm O.C. W/ BATT INSULATION ON 16mm EXT. GRADE PLYWOOD ON 2 PLY MOD BIT MEMBRANE
- P5 ARCH. BLOCK STUD
90mm ARCHITECTURAL BLOCK C/W BRICK TIES 30mm AIR SPACE ON 75mm MINERAL FIBRE INSULATION ON TYVEK AIR BARRIER ON 13mm GYPSUM SHEATHING ON 152mm STUDS @ 400mm O.C. W/ BATT INSULATION ON 16mm EXT. GRADE PLYWOOD ON 2 PLY MOD BIT MEMBRANE
- P6 ALUMINUM PANEL STUD - ACCENT WALL
SAME AS P4 EXCEPT 122mm HORIZONTAL FURRING CHANNELS
- P7 METAL SIDING STUD
VERTICAL METAL SIDING ON 22mm HORIZONTAL FURRING CHANNELS ON THERMAL SPACERS C/W 75mm MINERAL FIBRE INSULATION ON TYVEK AIR BARRIER ON 13mm GYPSUM SHEATHING ON 152-43ml ST. STUDS @ 400mm O.C. W/ 100mm MINERAL FIBRE INSULATION ON 16mm BATT INSULATION ON 16mm EXT. GRADE PLYWOOD ON 2 PLY MOD BIT MEMBRANE
- P8 ALUMINUM PANEL STUD
ALUMINUM COMPOSITE PANEL C/W FASTENERS ON 16mm EXT. GRADE PLYWOOD SHEATHING ON 152-43ml ST. STUDS @ 400mm O.C. W/ 100mm MINERAL FIBRE INSULATION ON 13mm GYPSUM SHEATHING ON 152-43ml ST. STUDS @ 400mm O.C. W/ 150mm BATT INSULATION ON 16mm EXT. GRADE PLYWOOD ON 2 PLY MOD BIT MEMBRANE

GENERAL DEMOLITION NOTES:

- PAINT ALL EXISTING AREAS OF REMOVALS/ REPAIRS TO MATCH EXISTING COLOURS/ SHEEN/ WALL TEXTURES.
- REMOVE ALL EXISTING FURNITURE FROM ALL AREAS OF WORK.
- PATCH & REPAIR ALL SURFACES DAMAGED BY REMOVALS TO MAKE GOOD & MATCH EXISTING.

2	ISSUED FOR TENDER	JAN 17 2019
1	ISSUED FOR PERMIT	DEC. 4 2018
NO.	ISSUE & REVISIONS	DATE

SEAL	PROJECT NORTH
Not for construction unless SEALED and SIGNED.	

P & R
PYE & RICHARDS ARCHITECTS INC
884 MBATH STREET OTTAWA ONTARIO K1Z 6B8
TEL: 613 724-7700 FAX: 613 724-1289
EMAIL: staff@pyerichards.com
WEB: www.pyerichardsarchitects.com

PROJECT
**SURGENOR TRUCK CENTRE
EXPANSION**

1571 LIVERPOOL COURT OTTAWA, ONTARIO

DRAWING

CONSTRUCTION

WALL SECTIONS

PLAN DETAILS, SECTION DETAILS


DO NOT SCALE. REFER ANY DIMENSIONAL ERROR AND/ OR POSSIBLE TRADE INTERFERENCE/ CONFLICT TO THE ARCHITECT FOR CLARIFICATION PRIOR TO COMMENCEMENT OF THE WORK. THE CONDITIONS OF THE CONTRACT APPLY.

PROJECT NO.	18-18	DRAWING NO.
SCALE -	AS NOTED	
DRAWN -		
CHECKED -		
PLLOT DATE -	18 01 2019	PLPLOT FROM: DRACO


A-17

GENERAL DEMOLITION NOTES:


1. PAINT ALL EXISTING AREAS OF REMOVALS/ REPAIRS TO MATCH EXISTING COLOURS/ SHEEN/ WALL TEXTURES.
2. REMOVE ALL EXISTING FURNITURE FROM ALL AREAS OF WORK.
3. PATCH & REPAIR ALL SURFACES DAMAGED BY REMOVALS TO MAKE GOOD & MATCH EXISTING.

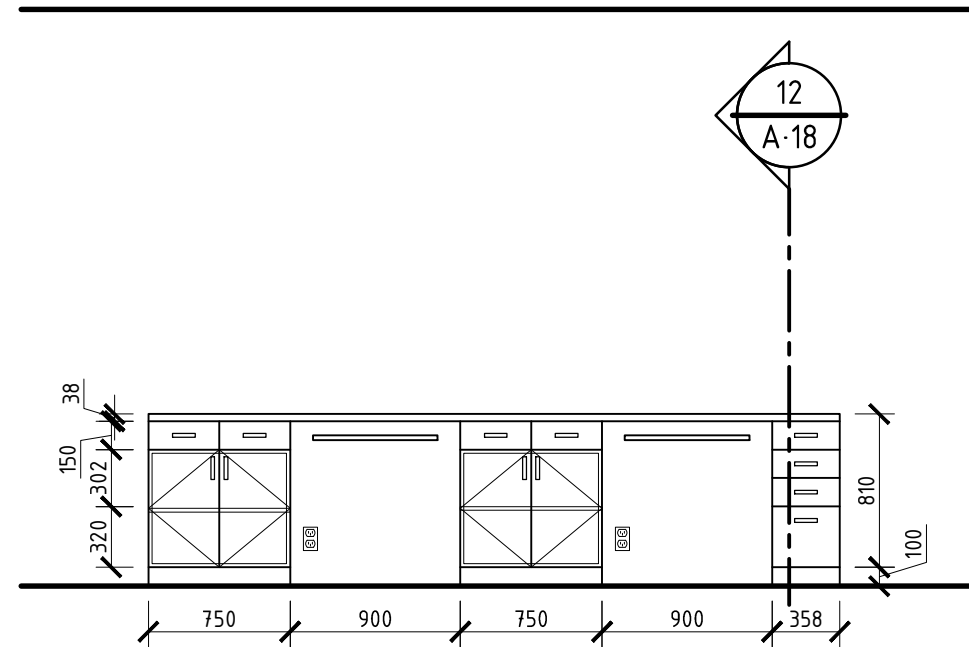


1 MILLWORK ELEVATION
A-18 1:40

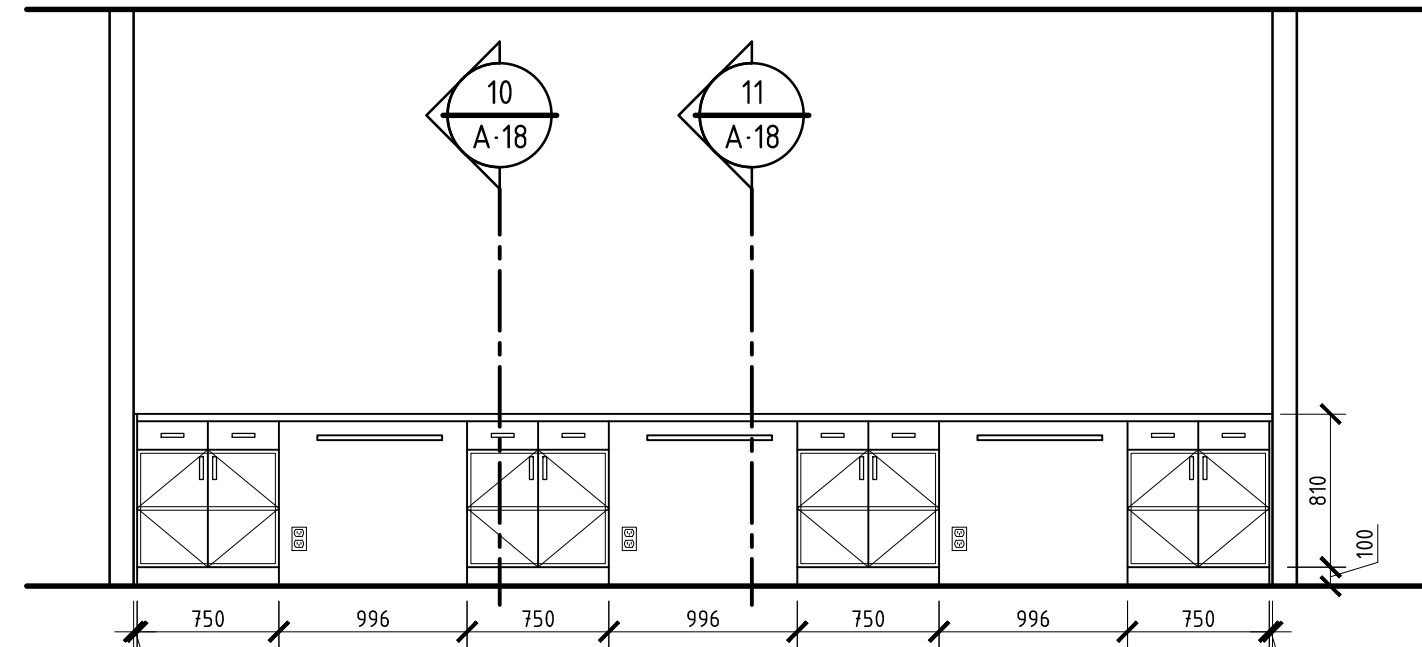


2 MILLWORK ELEVATION
A-18 1:40

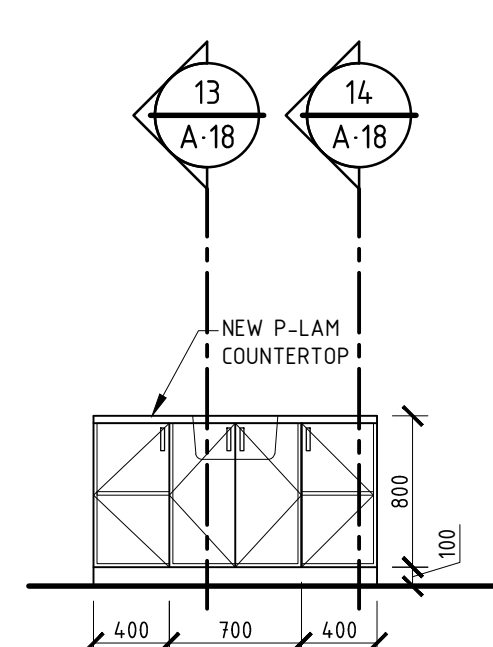


3 MILLWORK ELEV.
A-18 1:40

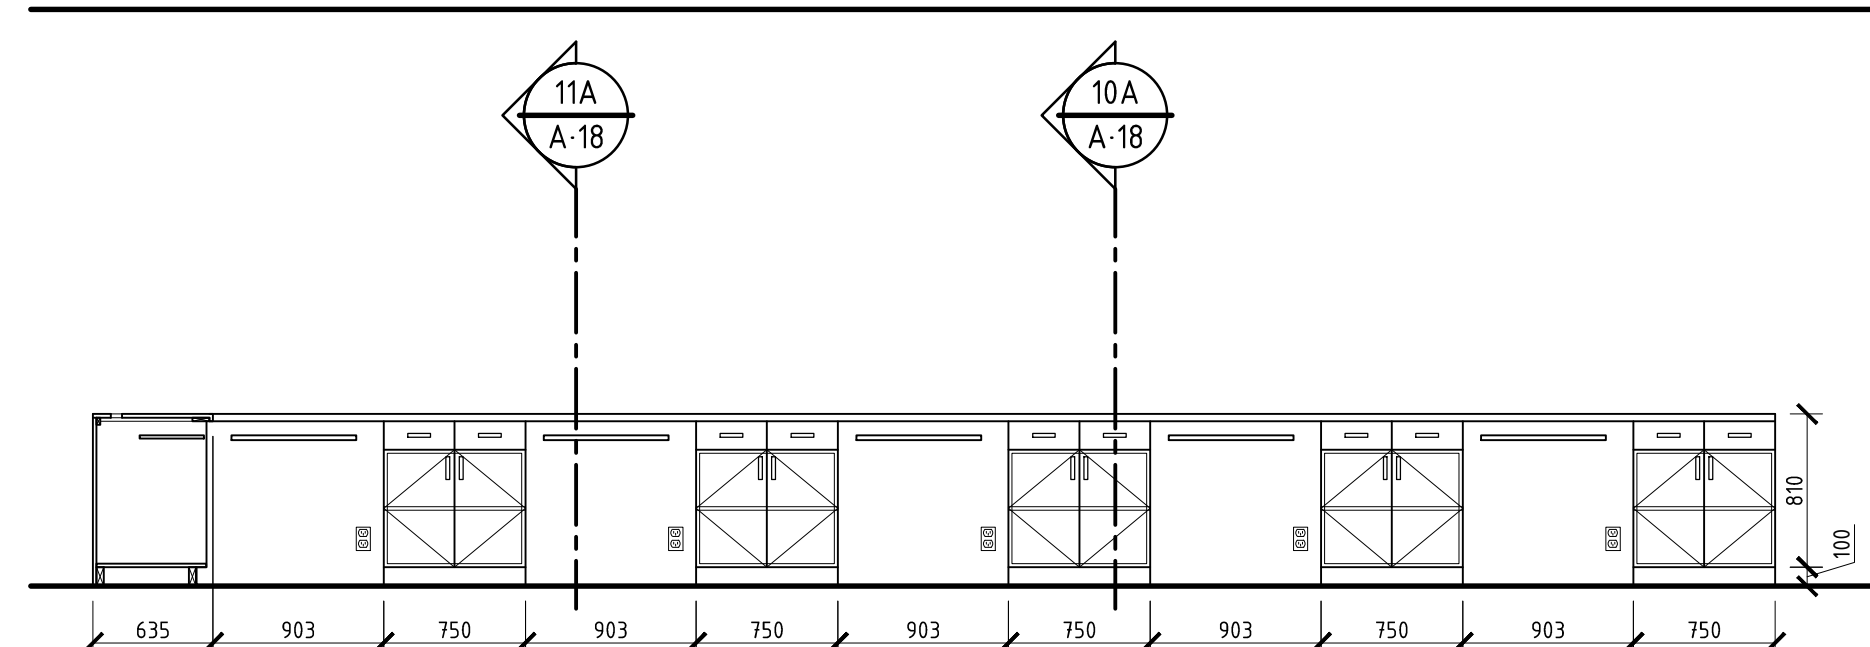


4 MILLWORK ELEVATION
A-18 1:40

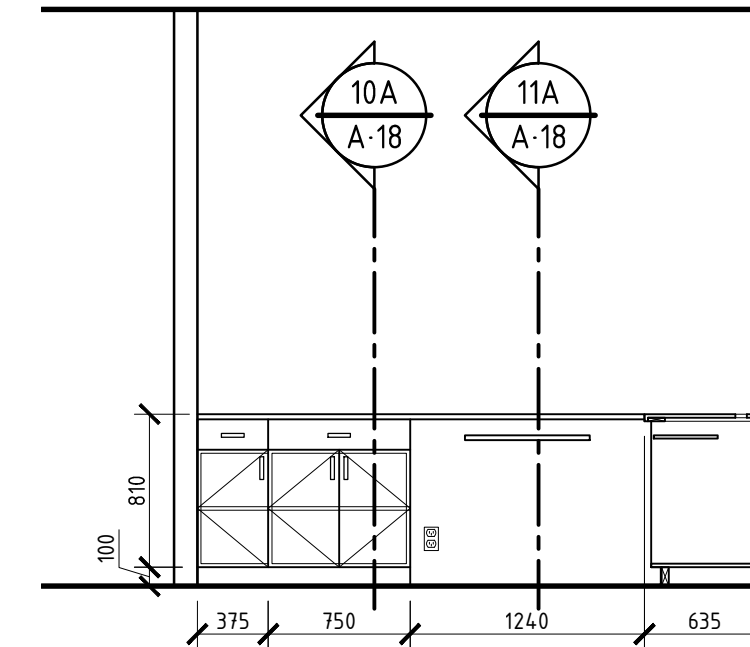


5 MILLWORK ELEVATION
A-18 1:40

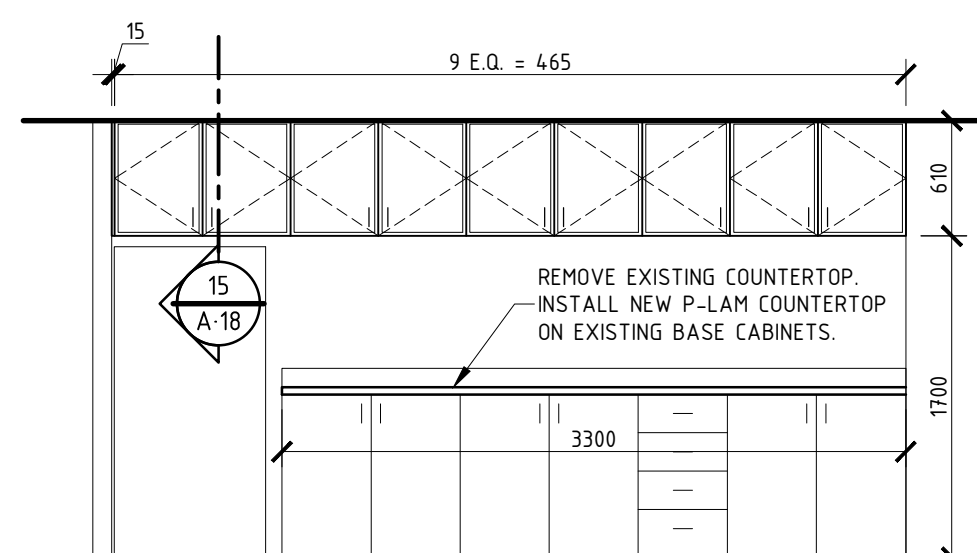


6 MILLWORK ELEVATION
A-18 1:40

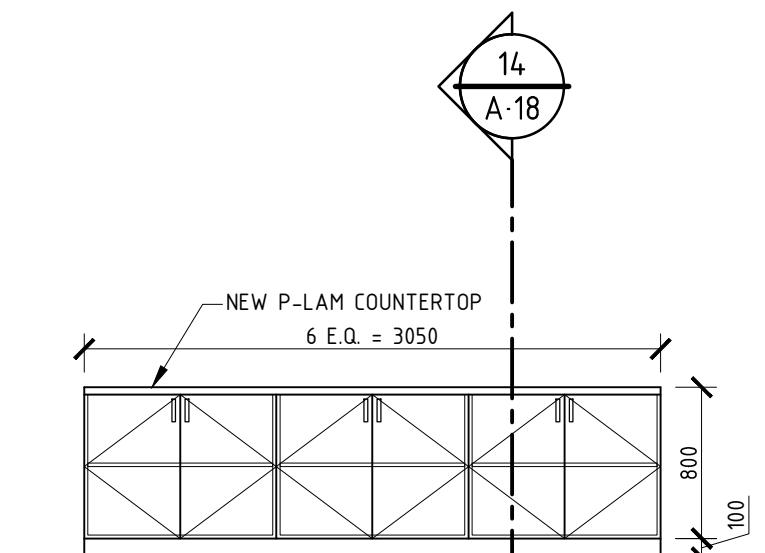


6A MILLWORK ELEVATION
A-18 1:40

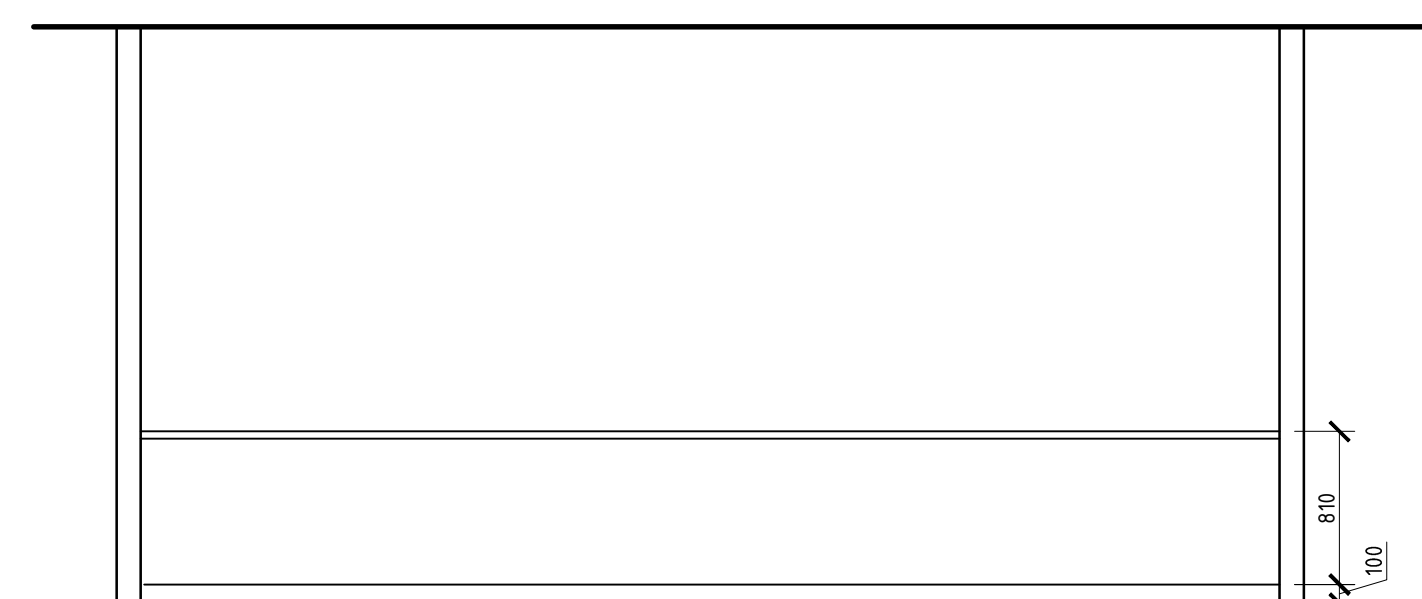


7 MILLWORK ELEVATION
A-18 1:40

 


8 MILLWORK ELEVATION
A-18 1:40

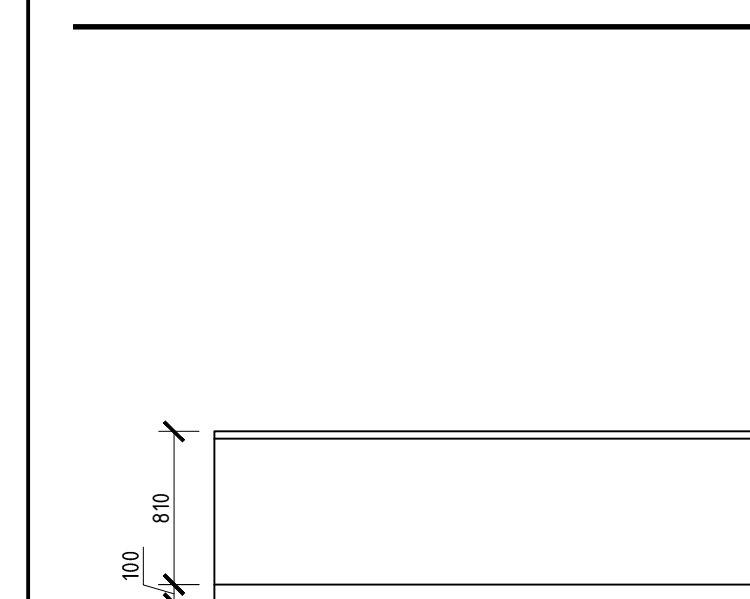


9 MILLWORK ELEVATION
A-18 1:40

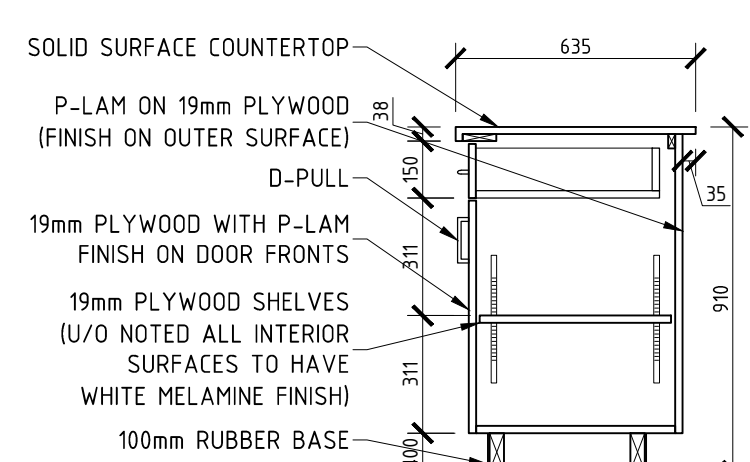


10 MILLWORK SECTION
A-18 1:40

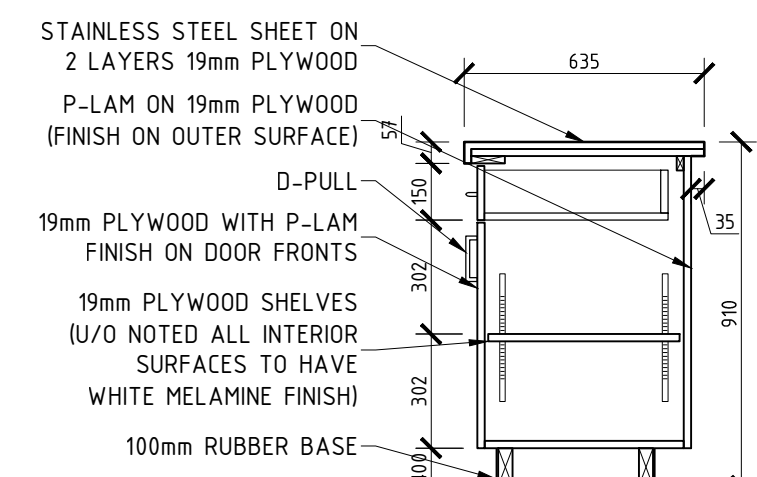


10A MILLWORK SECTION
A-18 1:40

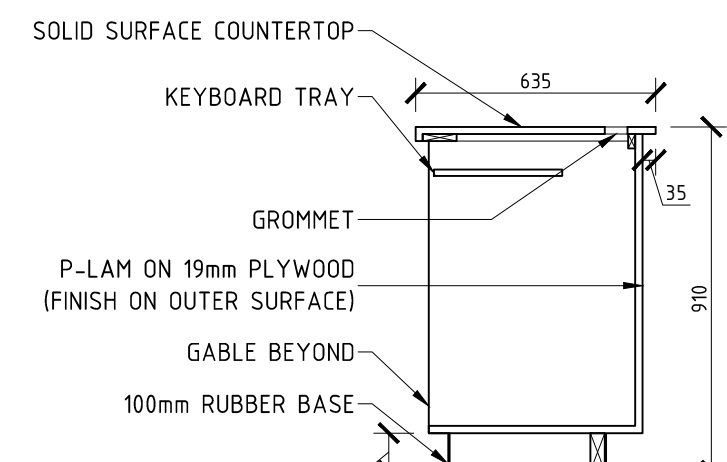


11 MILLWORK SECTION
A-18 1:40

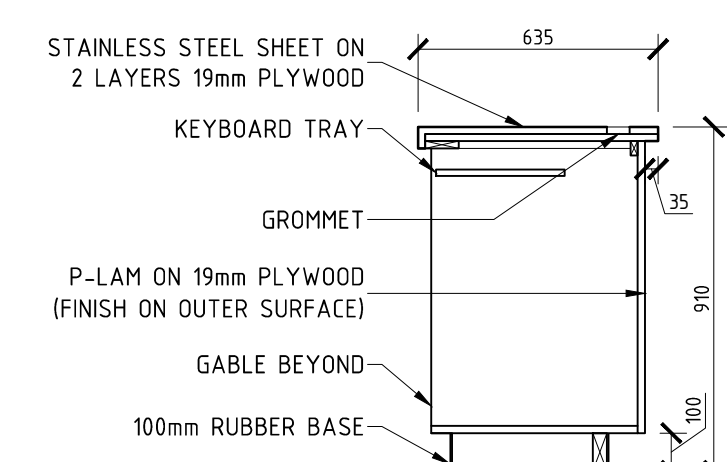


11A MILLWORK SECTION
A-18 1:40

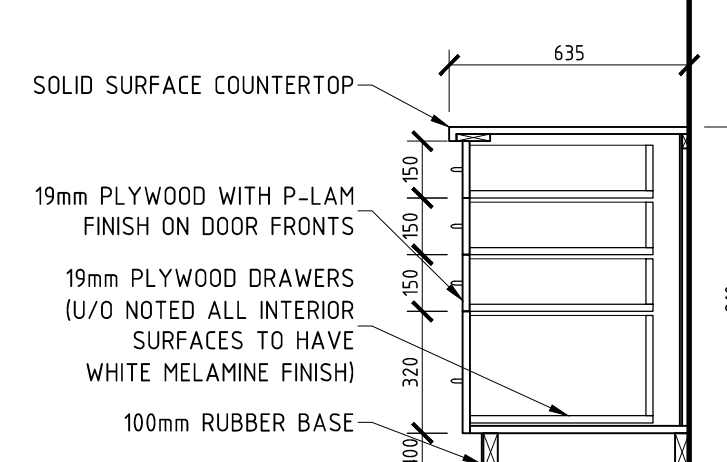


12 MILLWORK SECTION
A-18 1:40

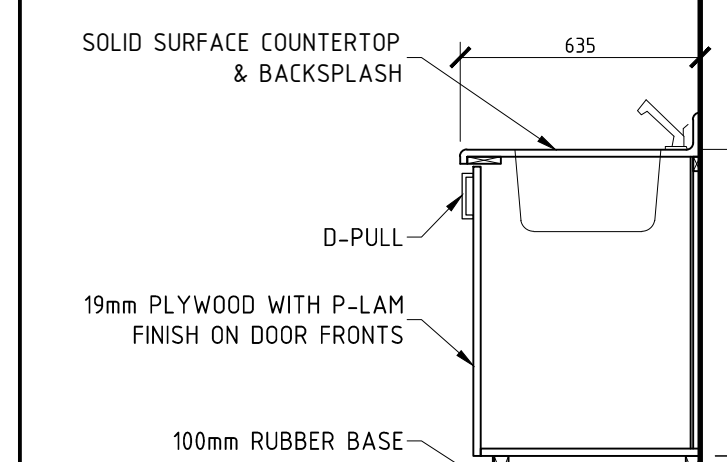


13 MILLWORK SECTION
A-18 1:40

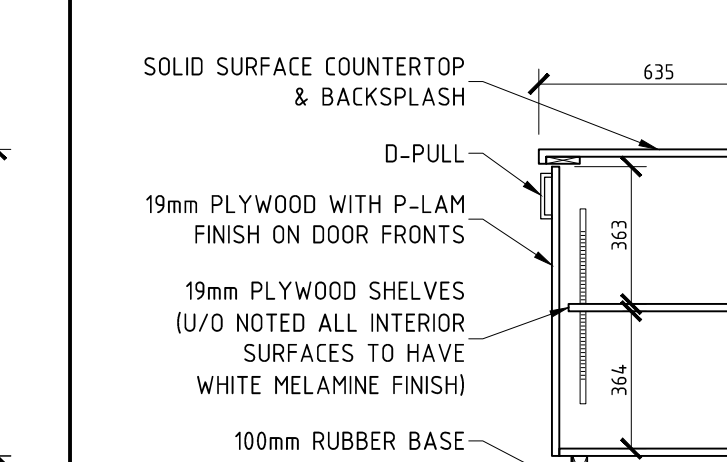


14 MILLWORK SECTION
A-18 1:40

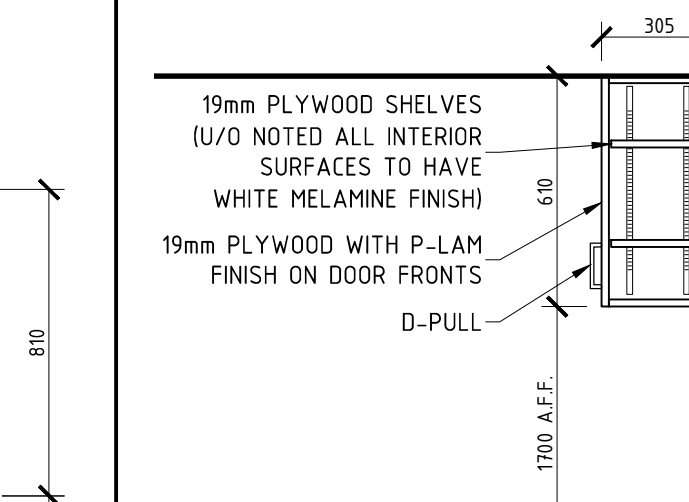


15 MILLWORK SECTION
A-18 1:40

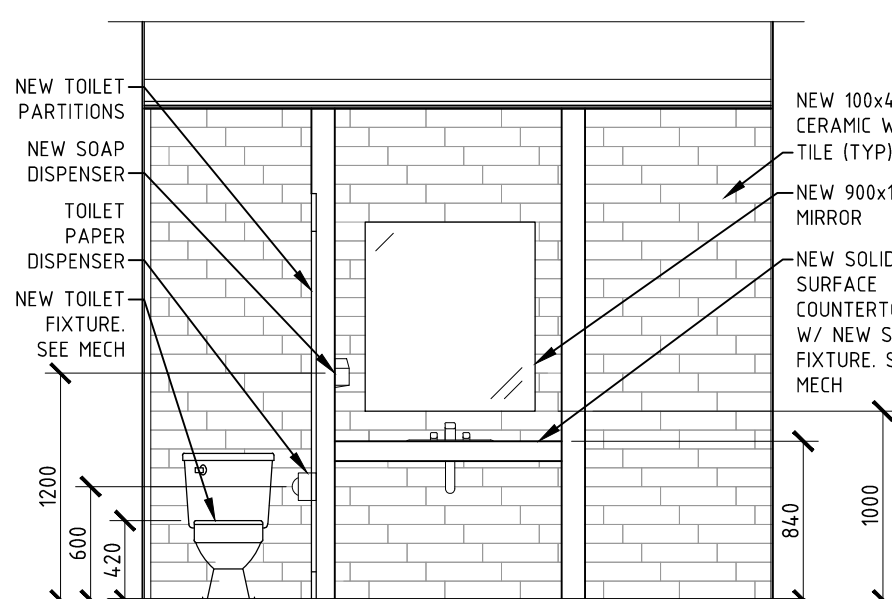


16 WASHROOM ELEVATION
A-18 1:40

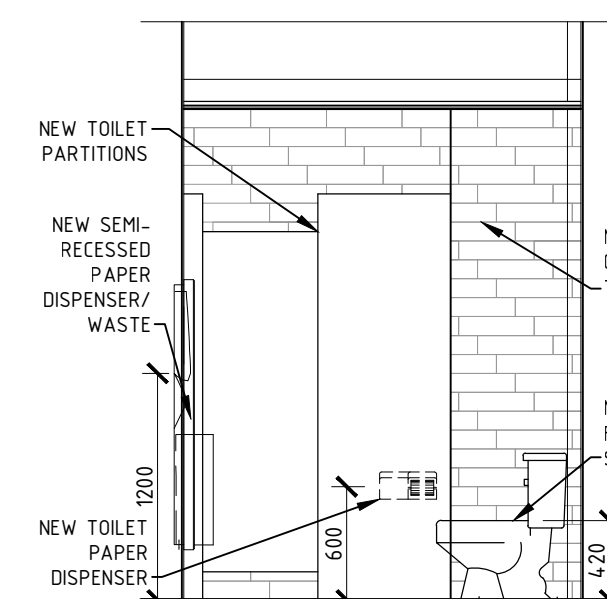


17 WASHROOM ELEVATION
A-18 1:40

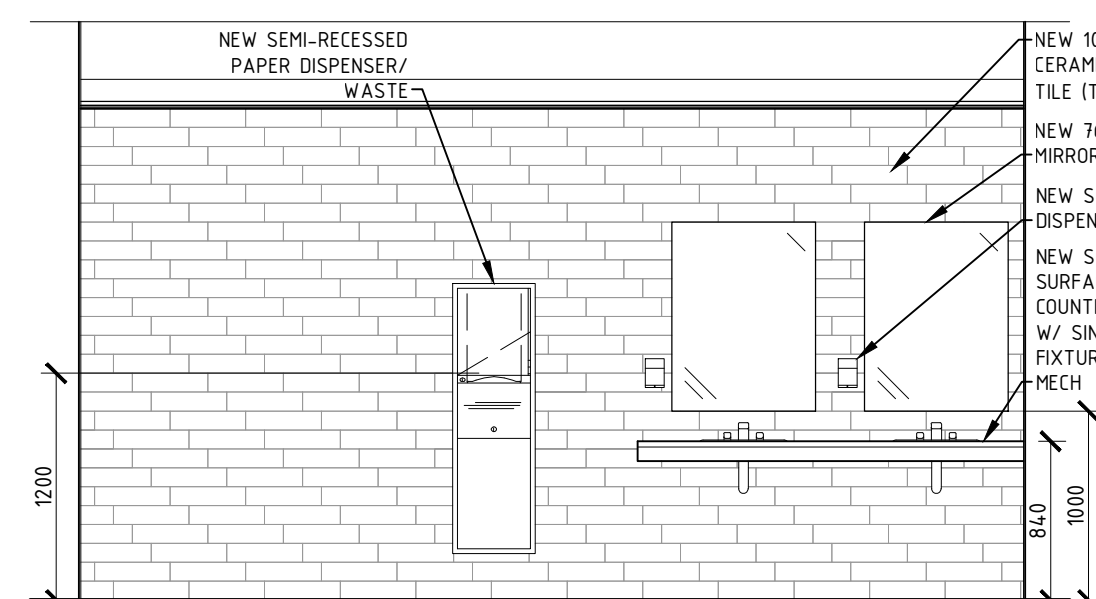


18 WASHROOM ELEVATION
A-18 1:40

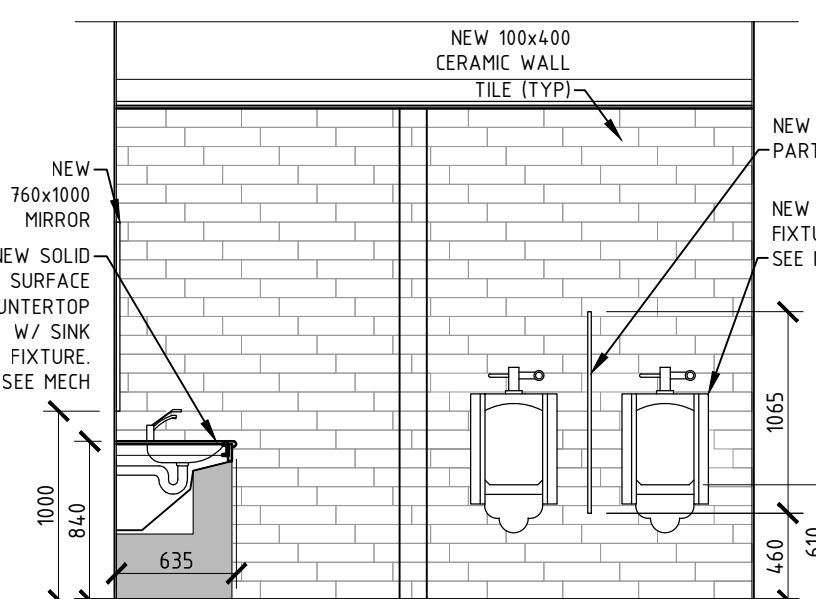


19 WASHROOM ELEVATION
A-18 1:40

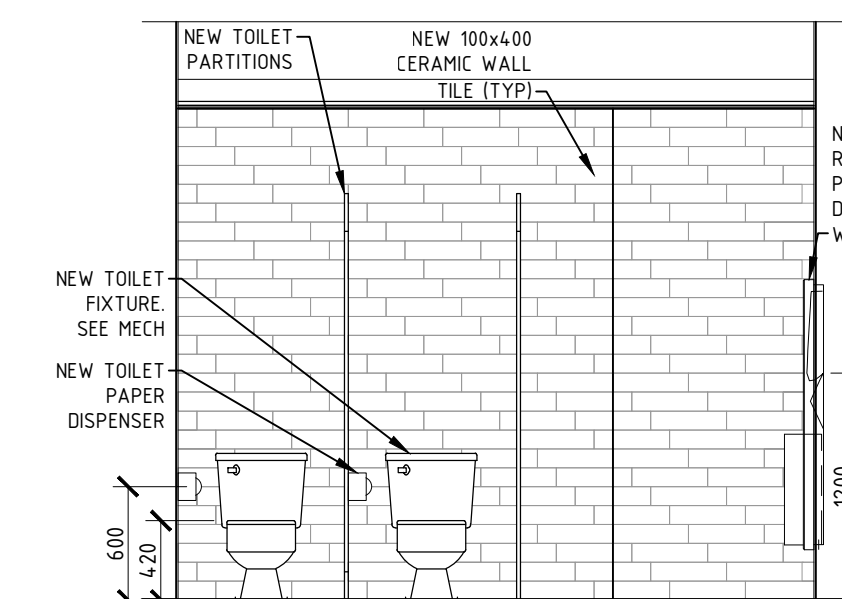


20 WASHROOM ELEVATION
A-18 1:40

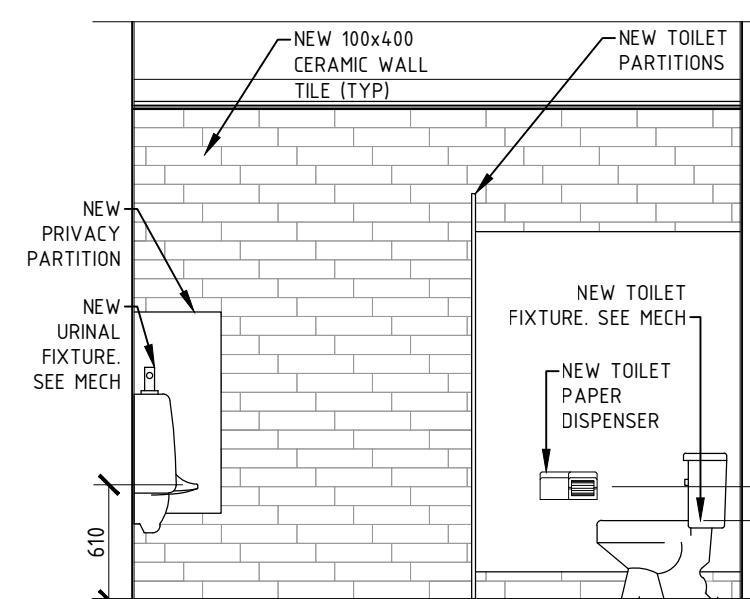


21 WASHROOM ELEVATION
A-18 1:40

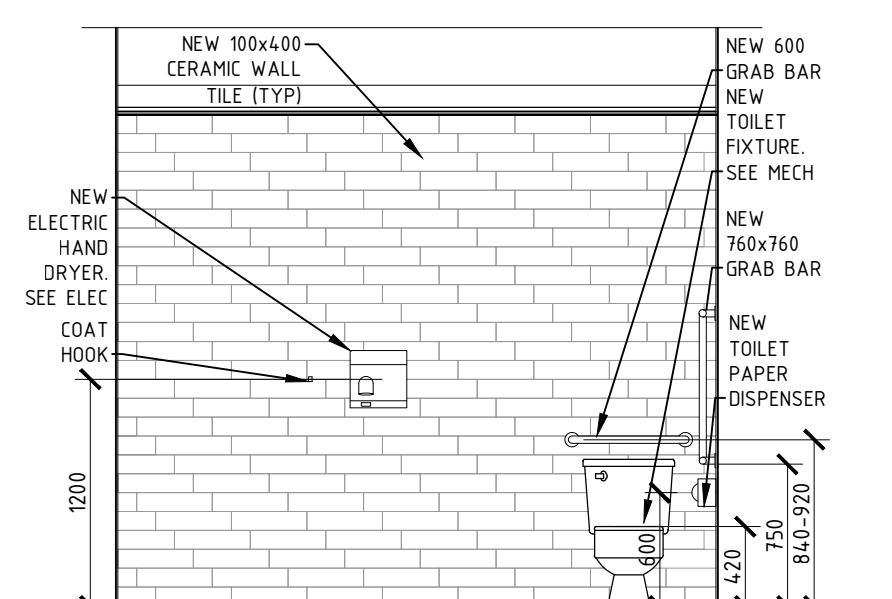


22 WASHROOM ELEVATION
A-18 1:40

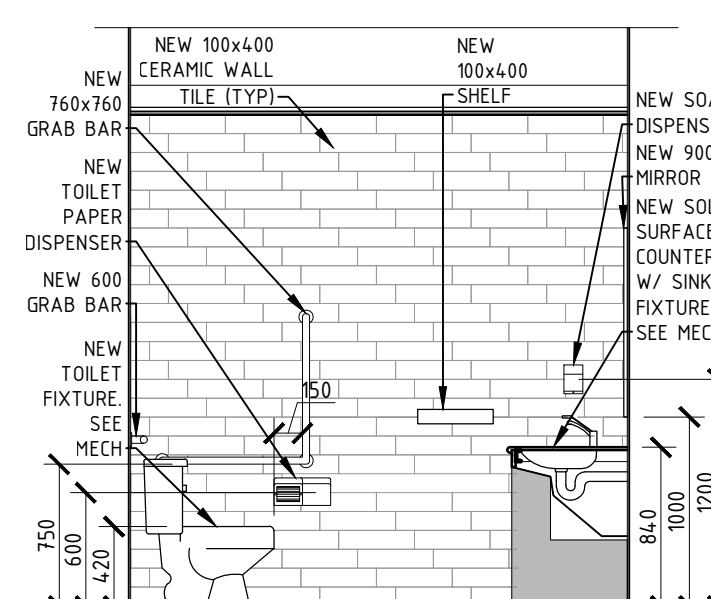


23 WASHROOM ELEVATION
A-18 1:40

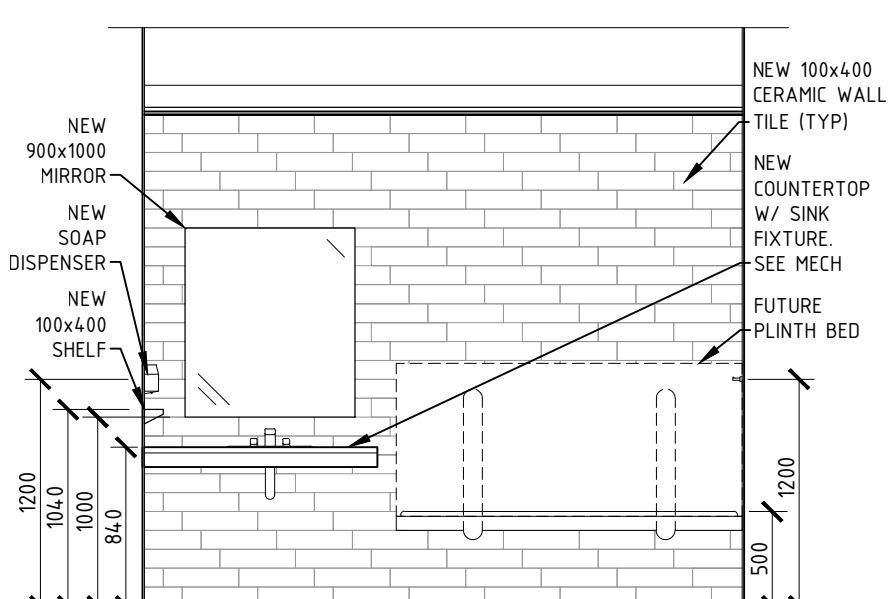


24 WASHROOM ELEVATION
A-18 1:40

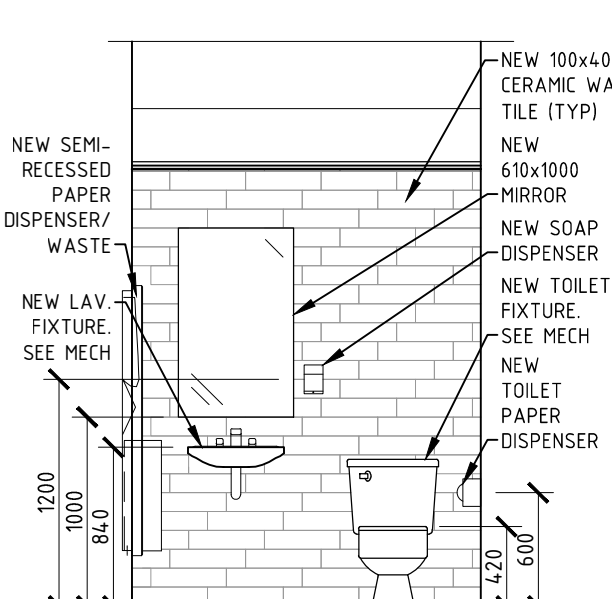

25 WASHROOM ELEVATION
A-18 1:40

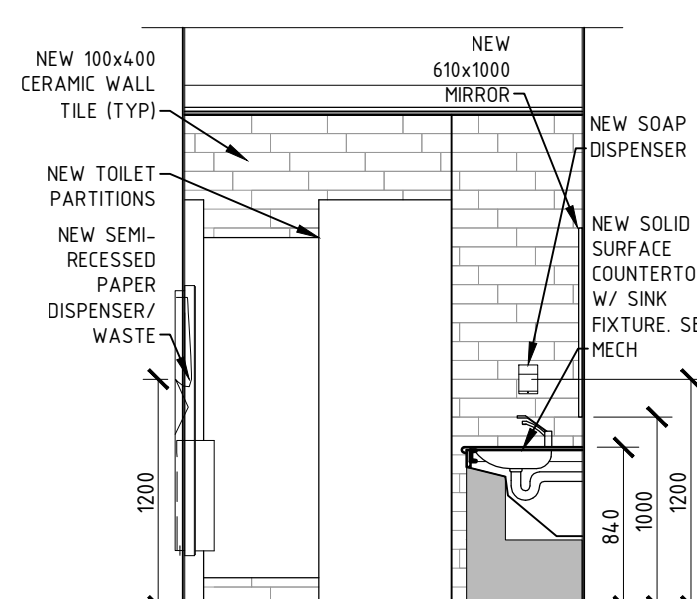

26 WASHROOM ELEVATION
A-18 1:40

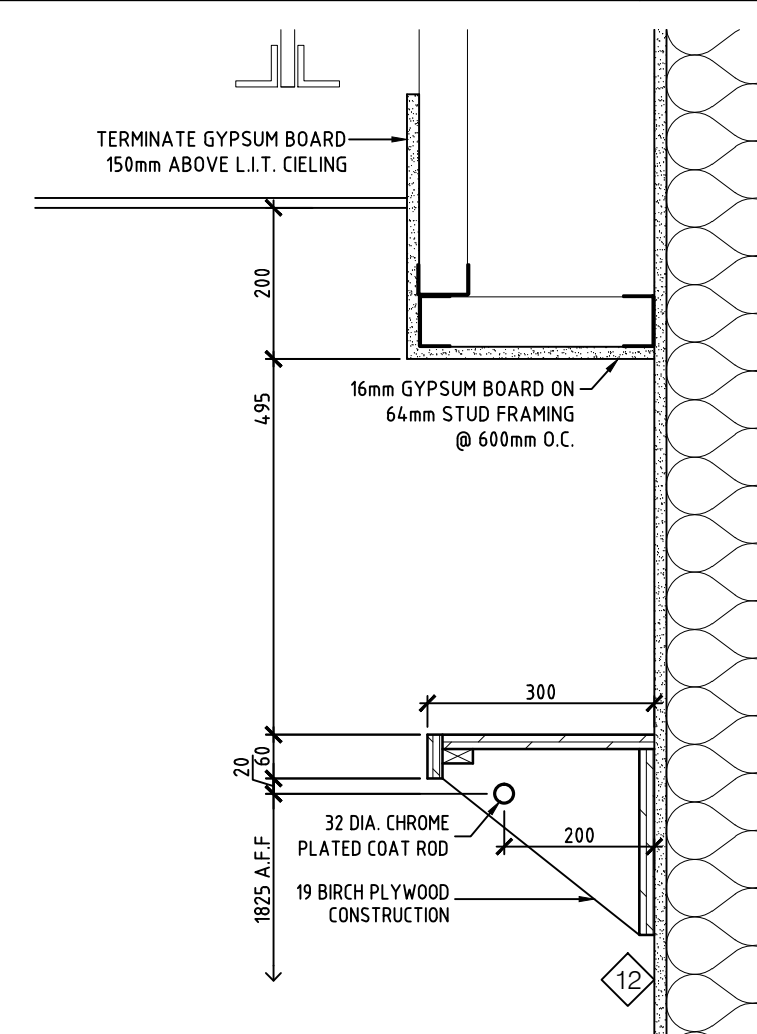

27 CLOSET/ SHELF/ BULKHEAD DETAIL
A-18 1:10

2	ISSUED FOR TENDER	JAN 17 2019
1	ISSUED FOR PERMIT	DEC 4 2018
NO.	ISSUE & REVISIONS	DATE

SEAL	PROJECT NORTH
Not for construction unless SEALED and SIGNED.	

P & R
PYE & RICHARDS ARCHITECTS INC
884 MBATH STREET OTTAWA ONTARIO K1Z 6S8
TEL: 613 724-7700 FAX: 613 724-1889
EMAIL: staff@pyerichards.com
WEBSITE: www.pyerichardsarchitects.com

PROJECT
SURGENOR TRUCK CENTRE EXPANSION
1571 LIVERPOOL COURT OTTAWA, ONTARIO


DRAWING
MILLWORK ELEVATIONS
SECTIONS
WASHROOM ELEVATIONS

DO NOT SCALE REFER ANY DIMENSIONAL ERROR AND/ OR POSSIBLE TRADE INTERFERENCE/ CONFLICT TO THE ARCHITECT FOR CLARIFICATION PRIOR TO COMMENCEMENT OF THE WORK. THE CONDITIONS OF THE CONTRACT APPLY.


PROJECT NO.	18-18	DRAWING NO.
SCALE -	AS NOTED	A-18
DRAWN -		
CHECKED -		
PLOT DATE -	18 01 2019	PLOTTED FROM: DRACO

GENERAL DEMOLITION NOTES:


1. PAINT ALL EXISTING AREAS OF REMOVALS/ REPAIRS TO MATCH EXISTING COLOURS/ SHEEN/ WALL TEXTURES.
2. REMOVE ALL EXISTING FURNITURE FROM ALL AREAS OF WORK.
3. PATCH & REPAIR ALL SURFACES DAMAGED BY REMOVALS TO MAKE GOOD & MATCH EXISTING.

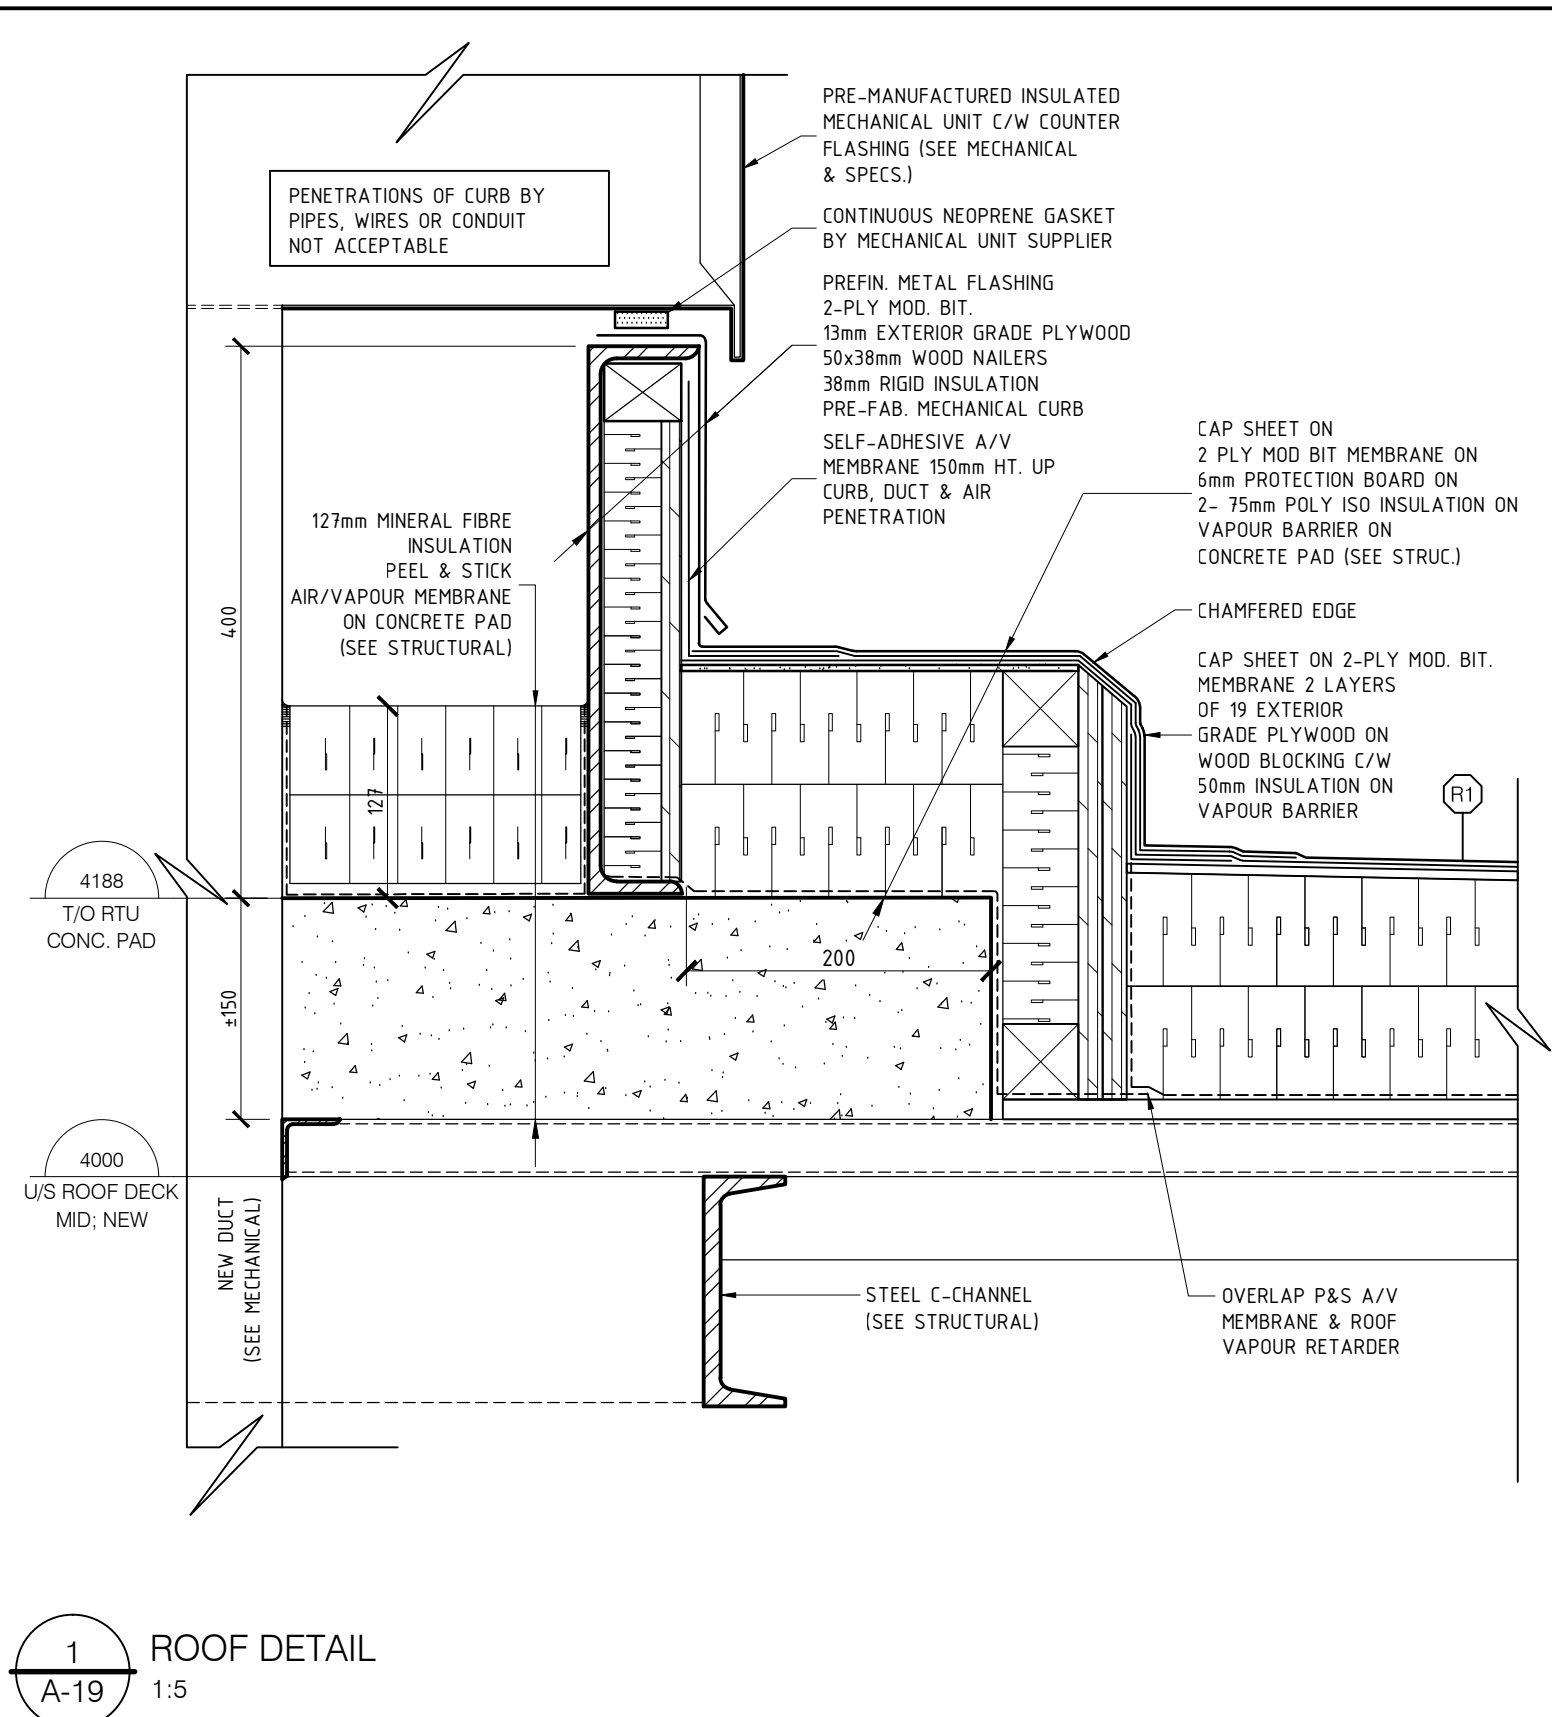


1 ROOF DETAIL
A-19 1:5

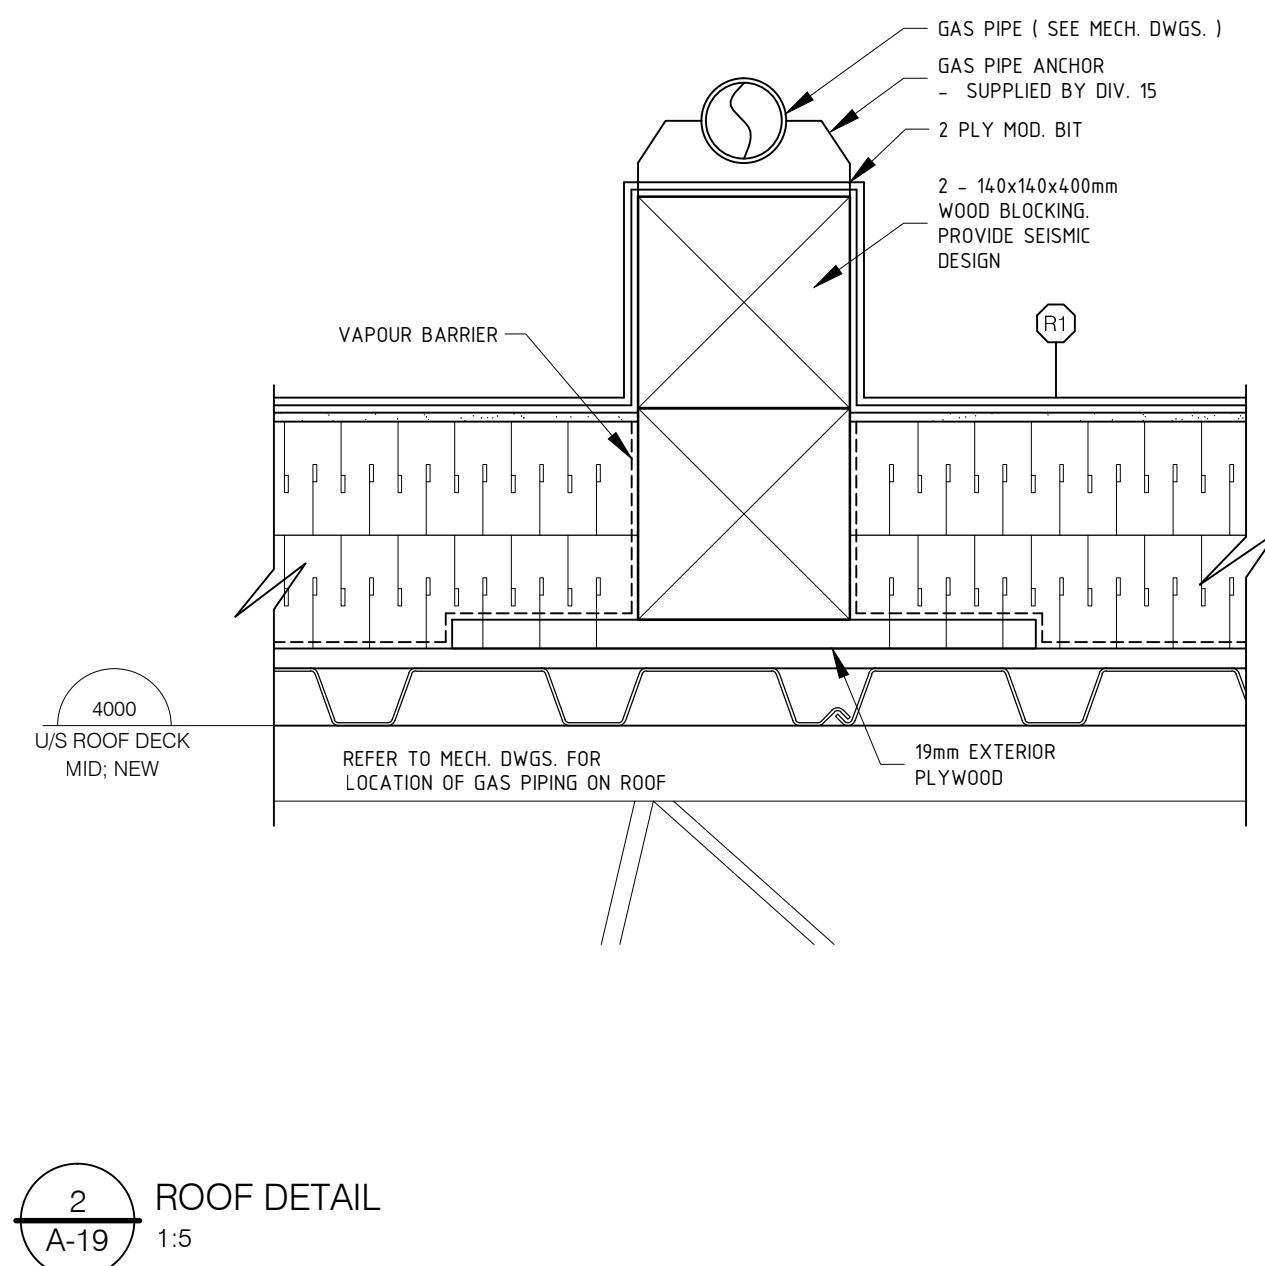


2 ROOF DETAIL
A-19 1:5

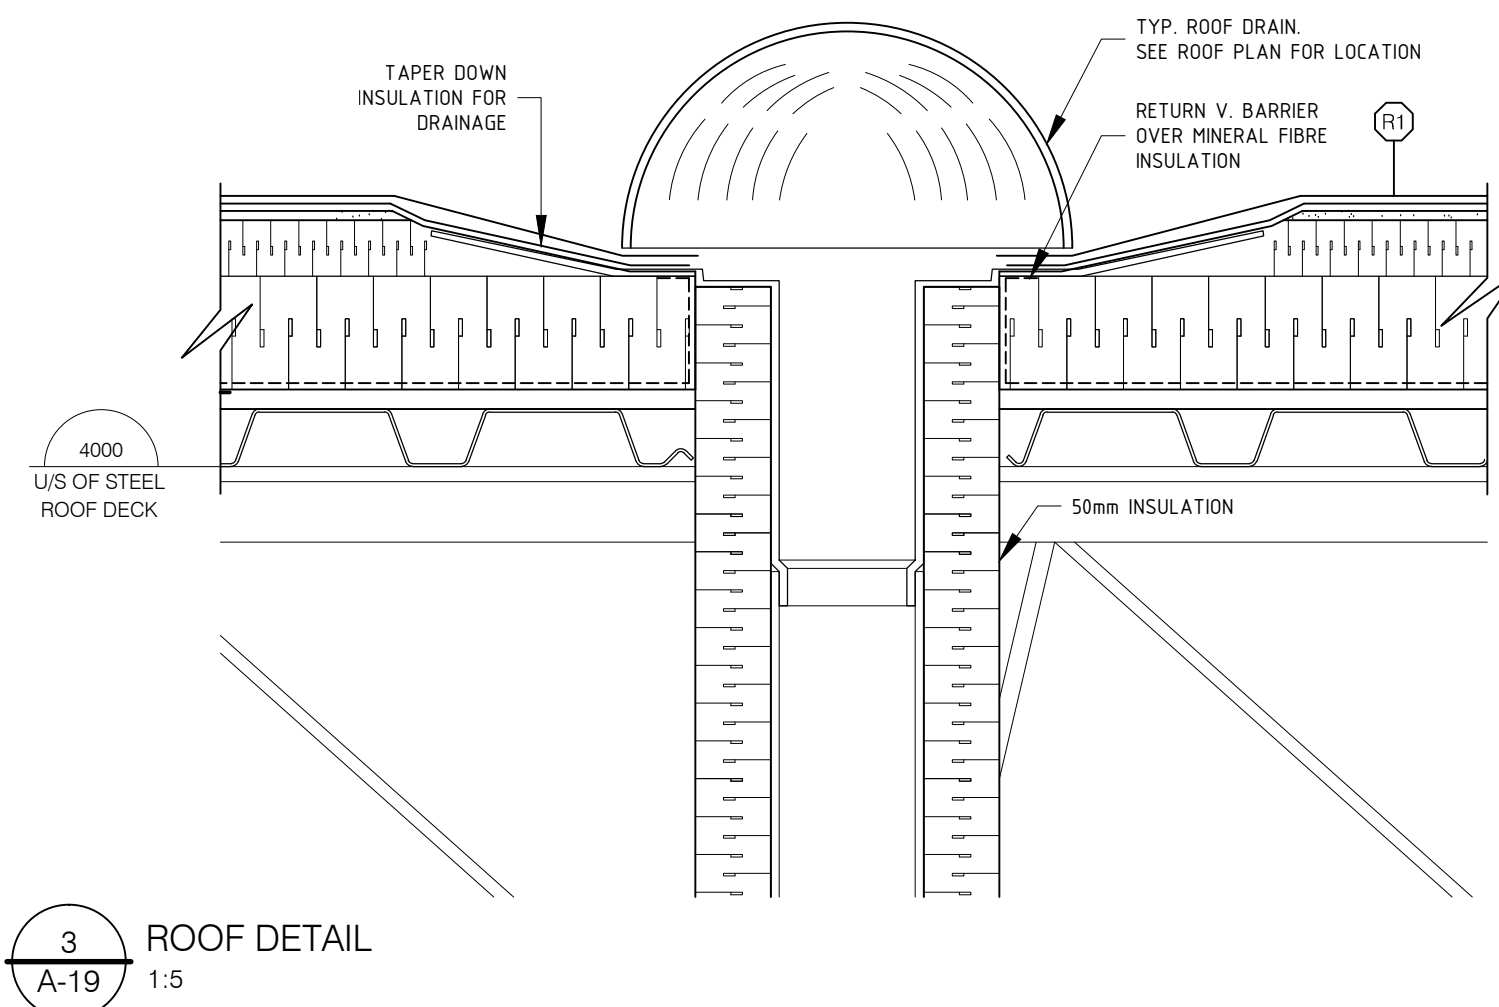


3 ROOF DETAIL
A-19 1:5

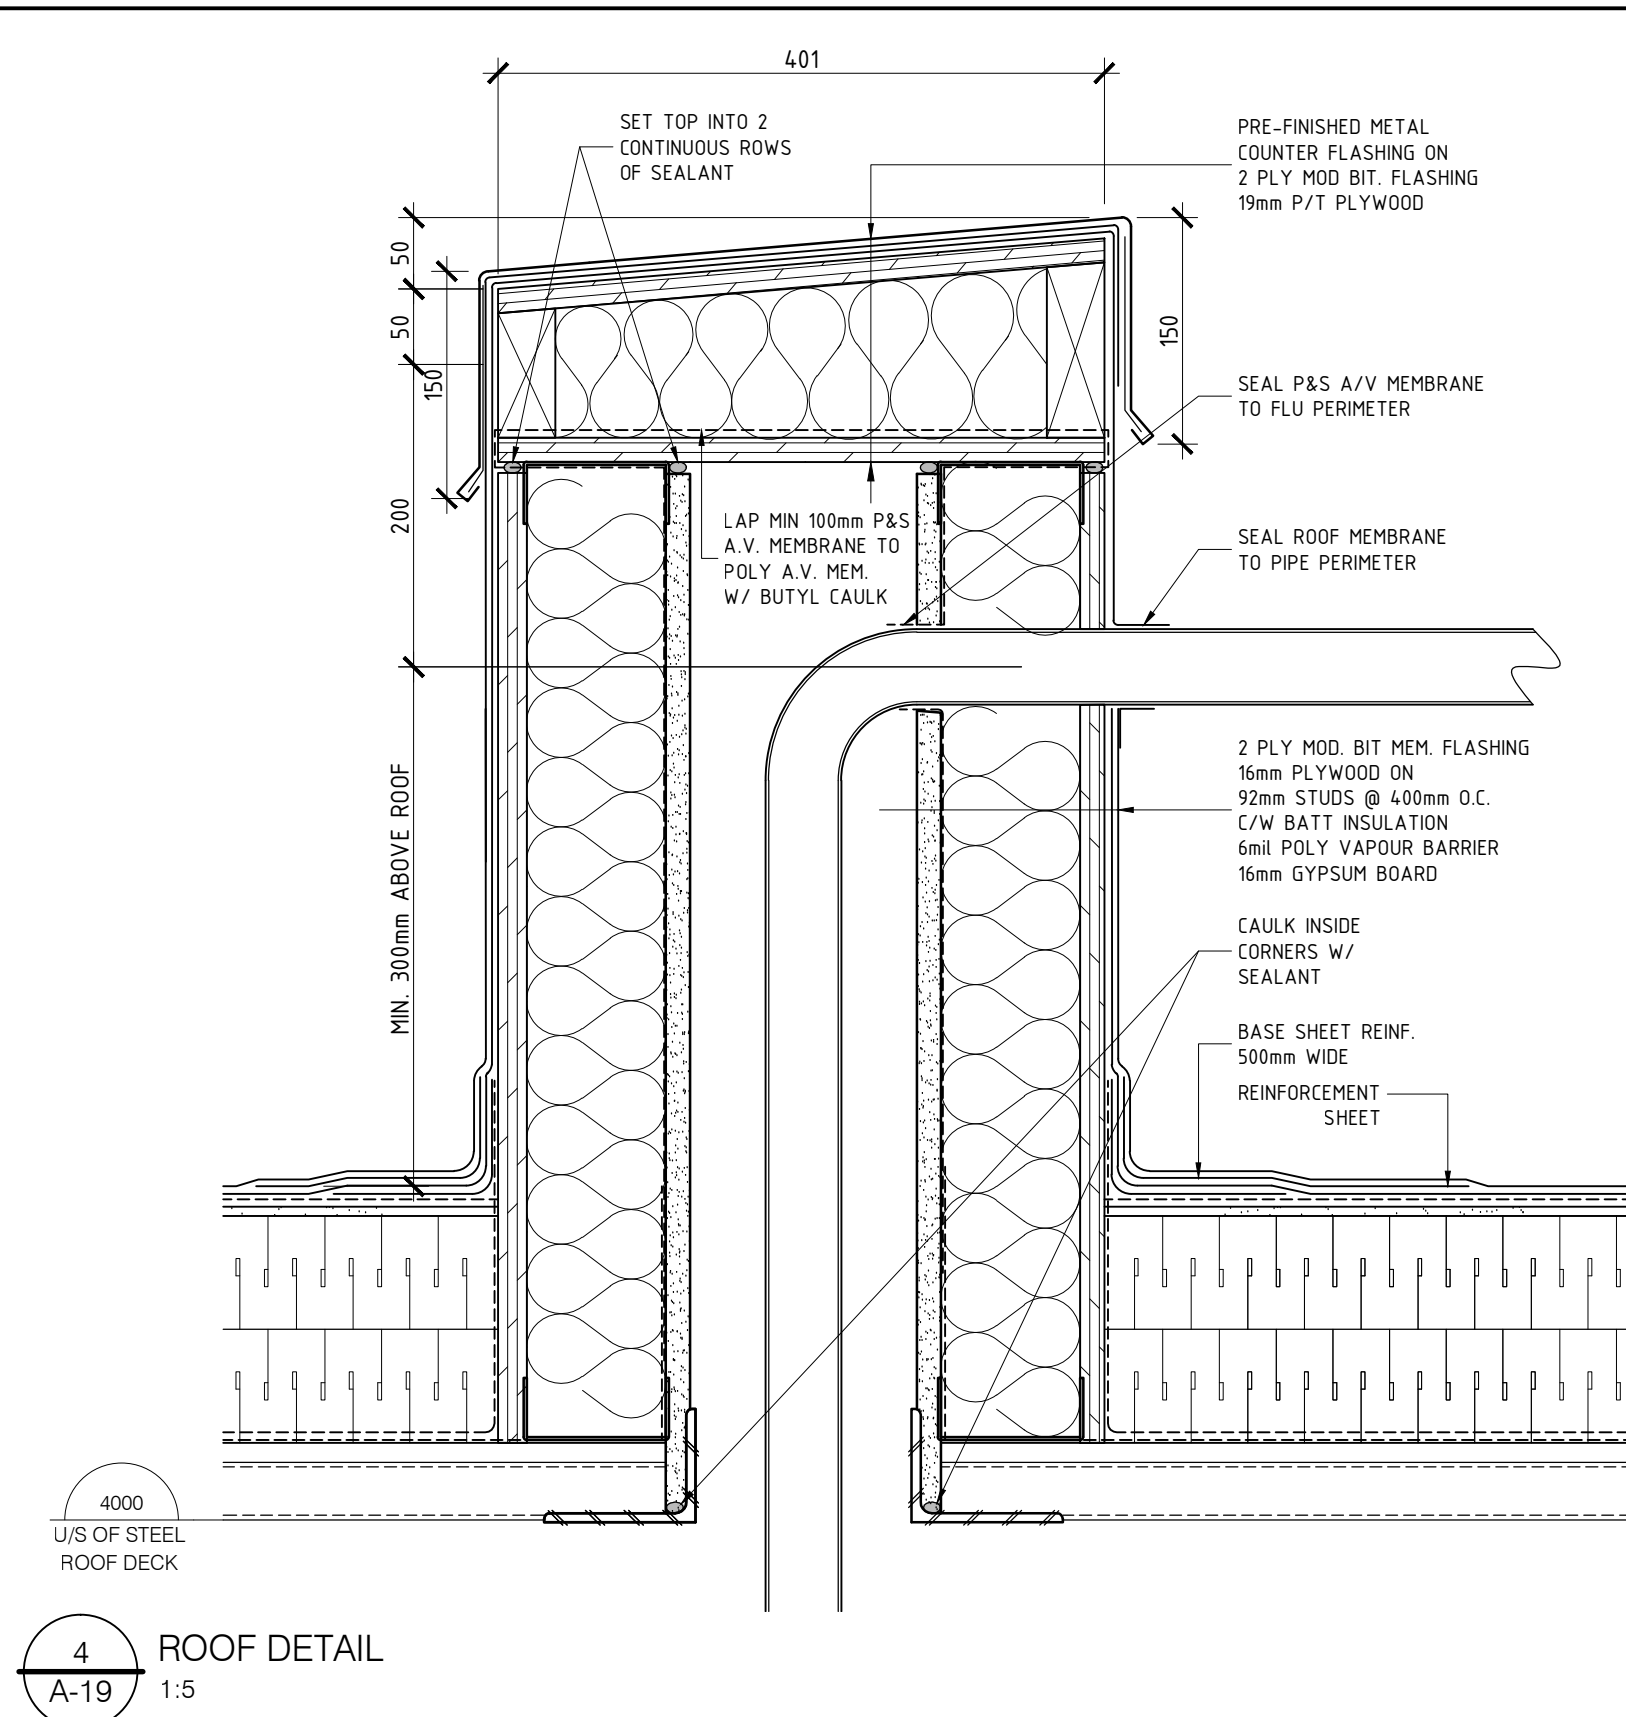


4 ROOF DETAIL
A-19 1:5

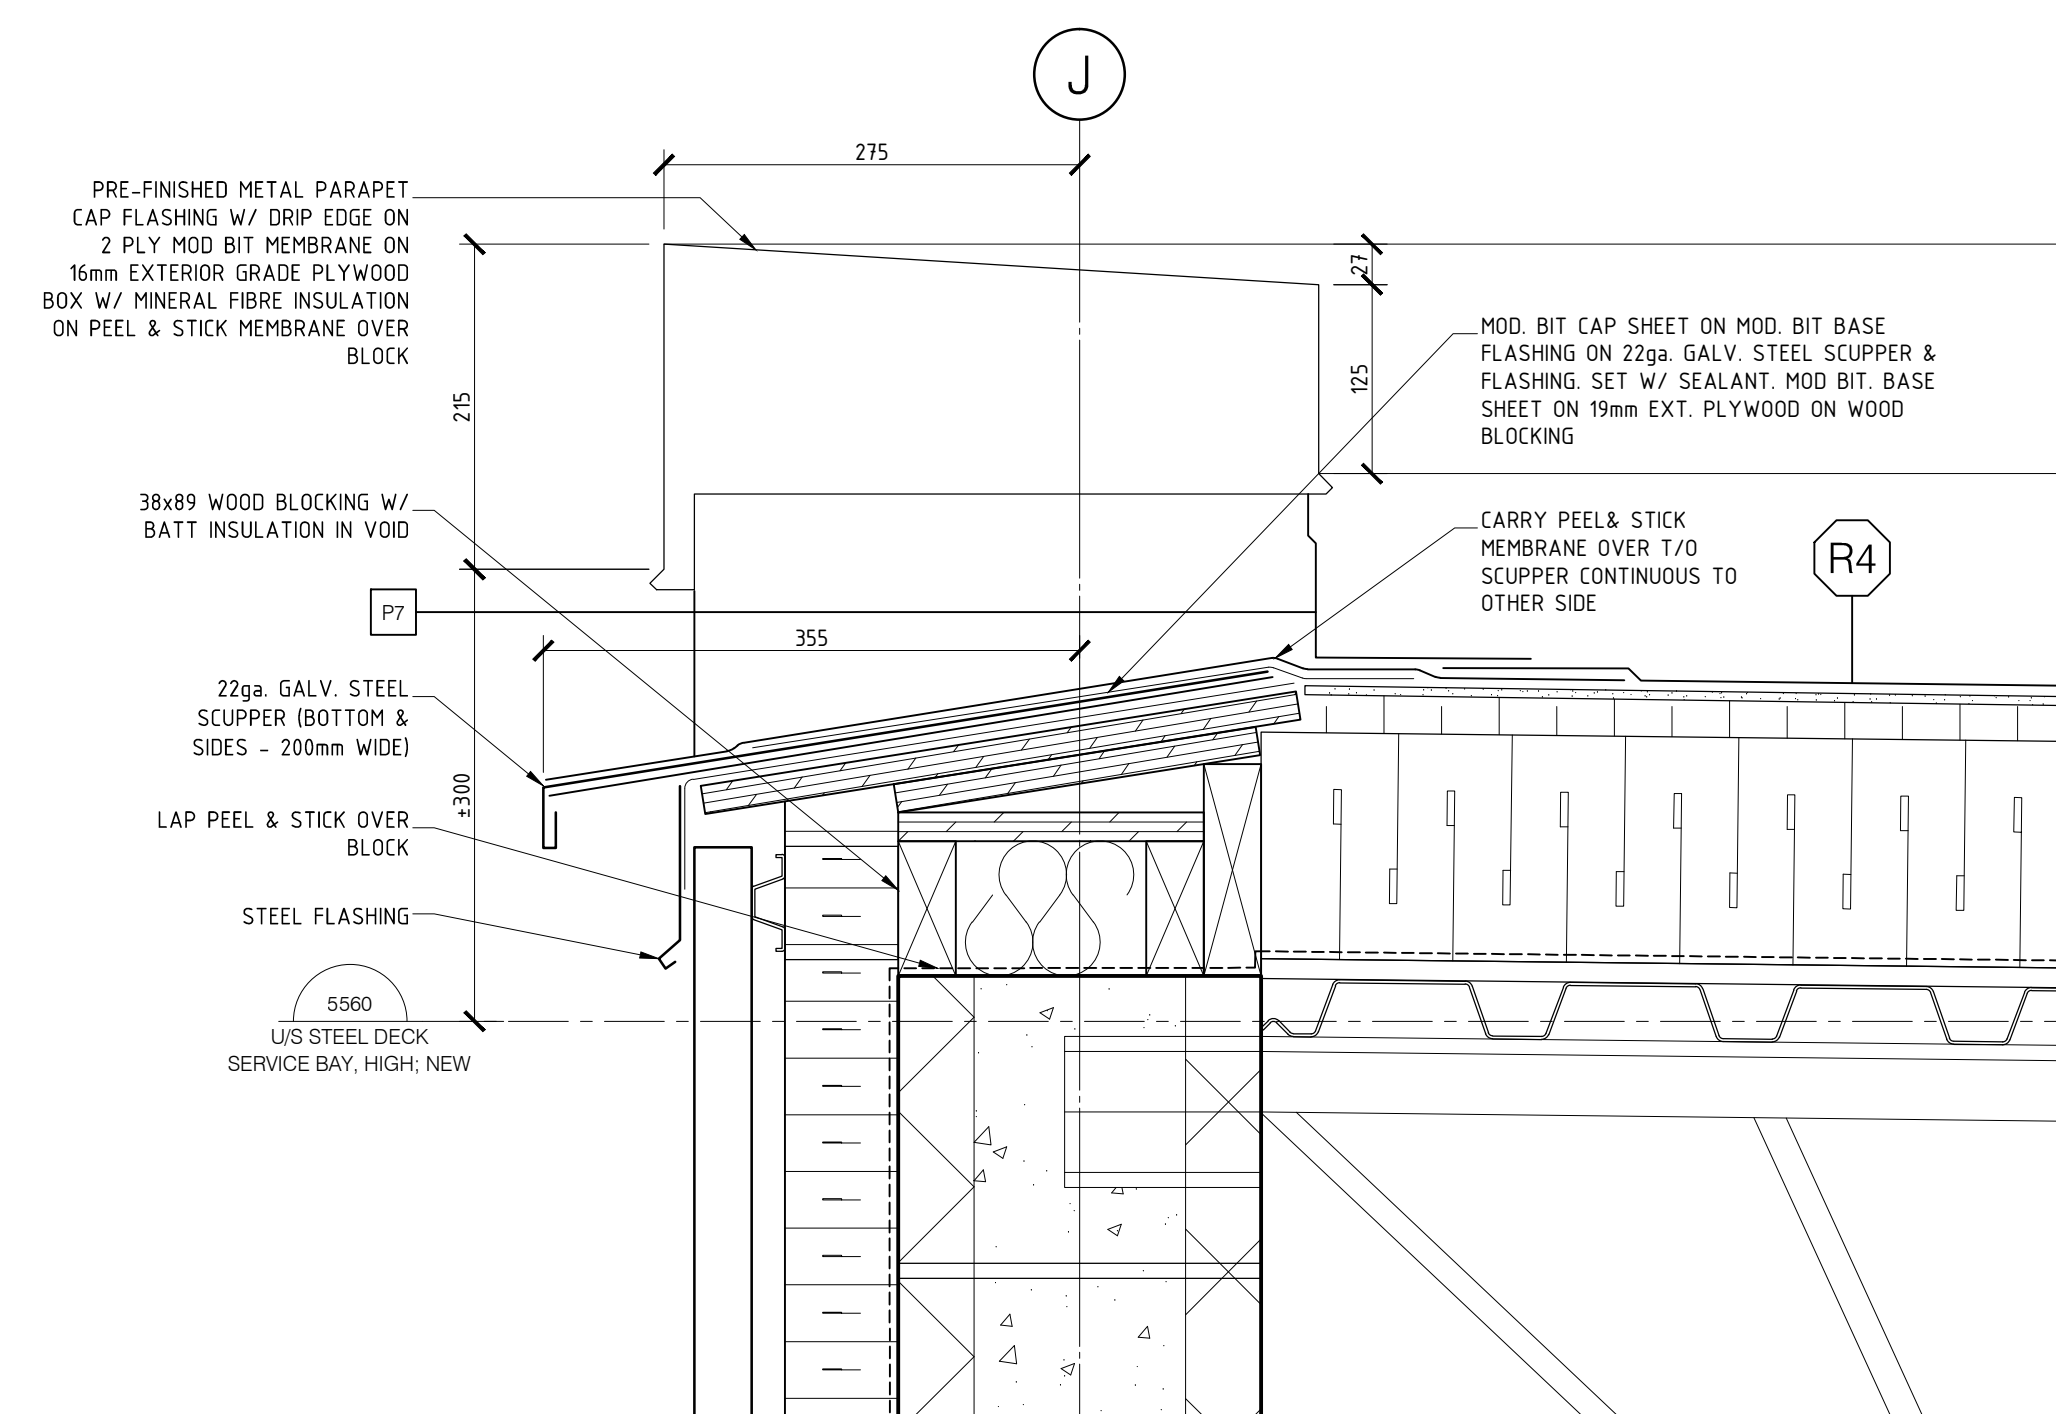


5 ROOF DETAIL
A-19 1:5

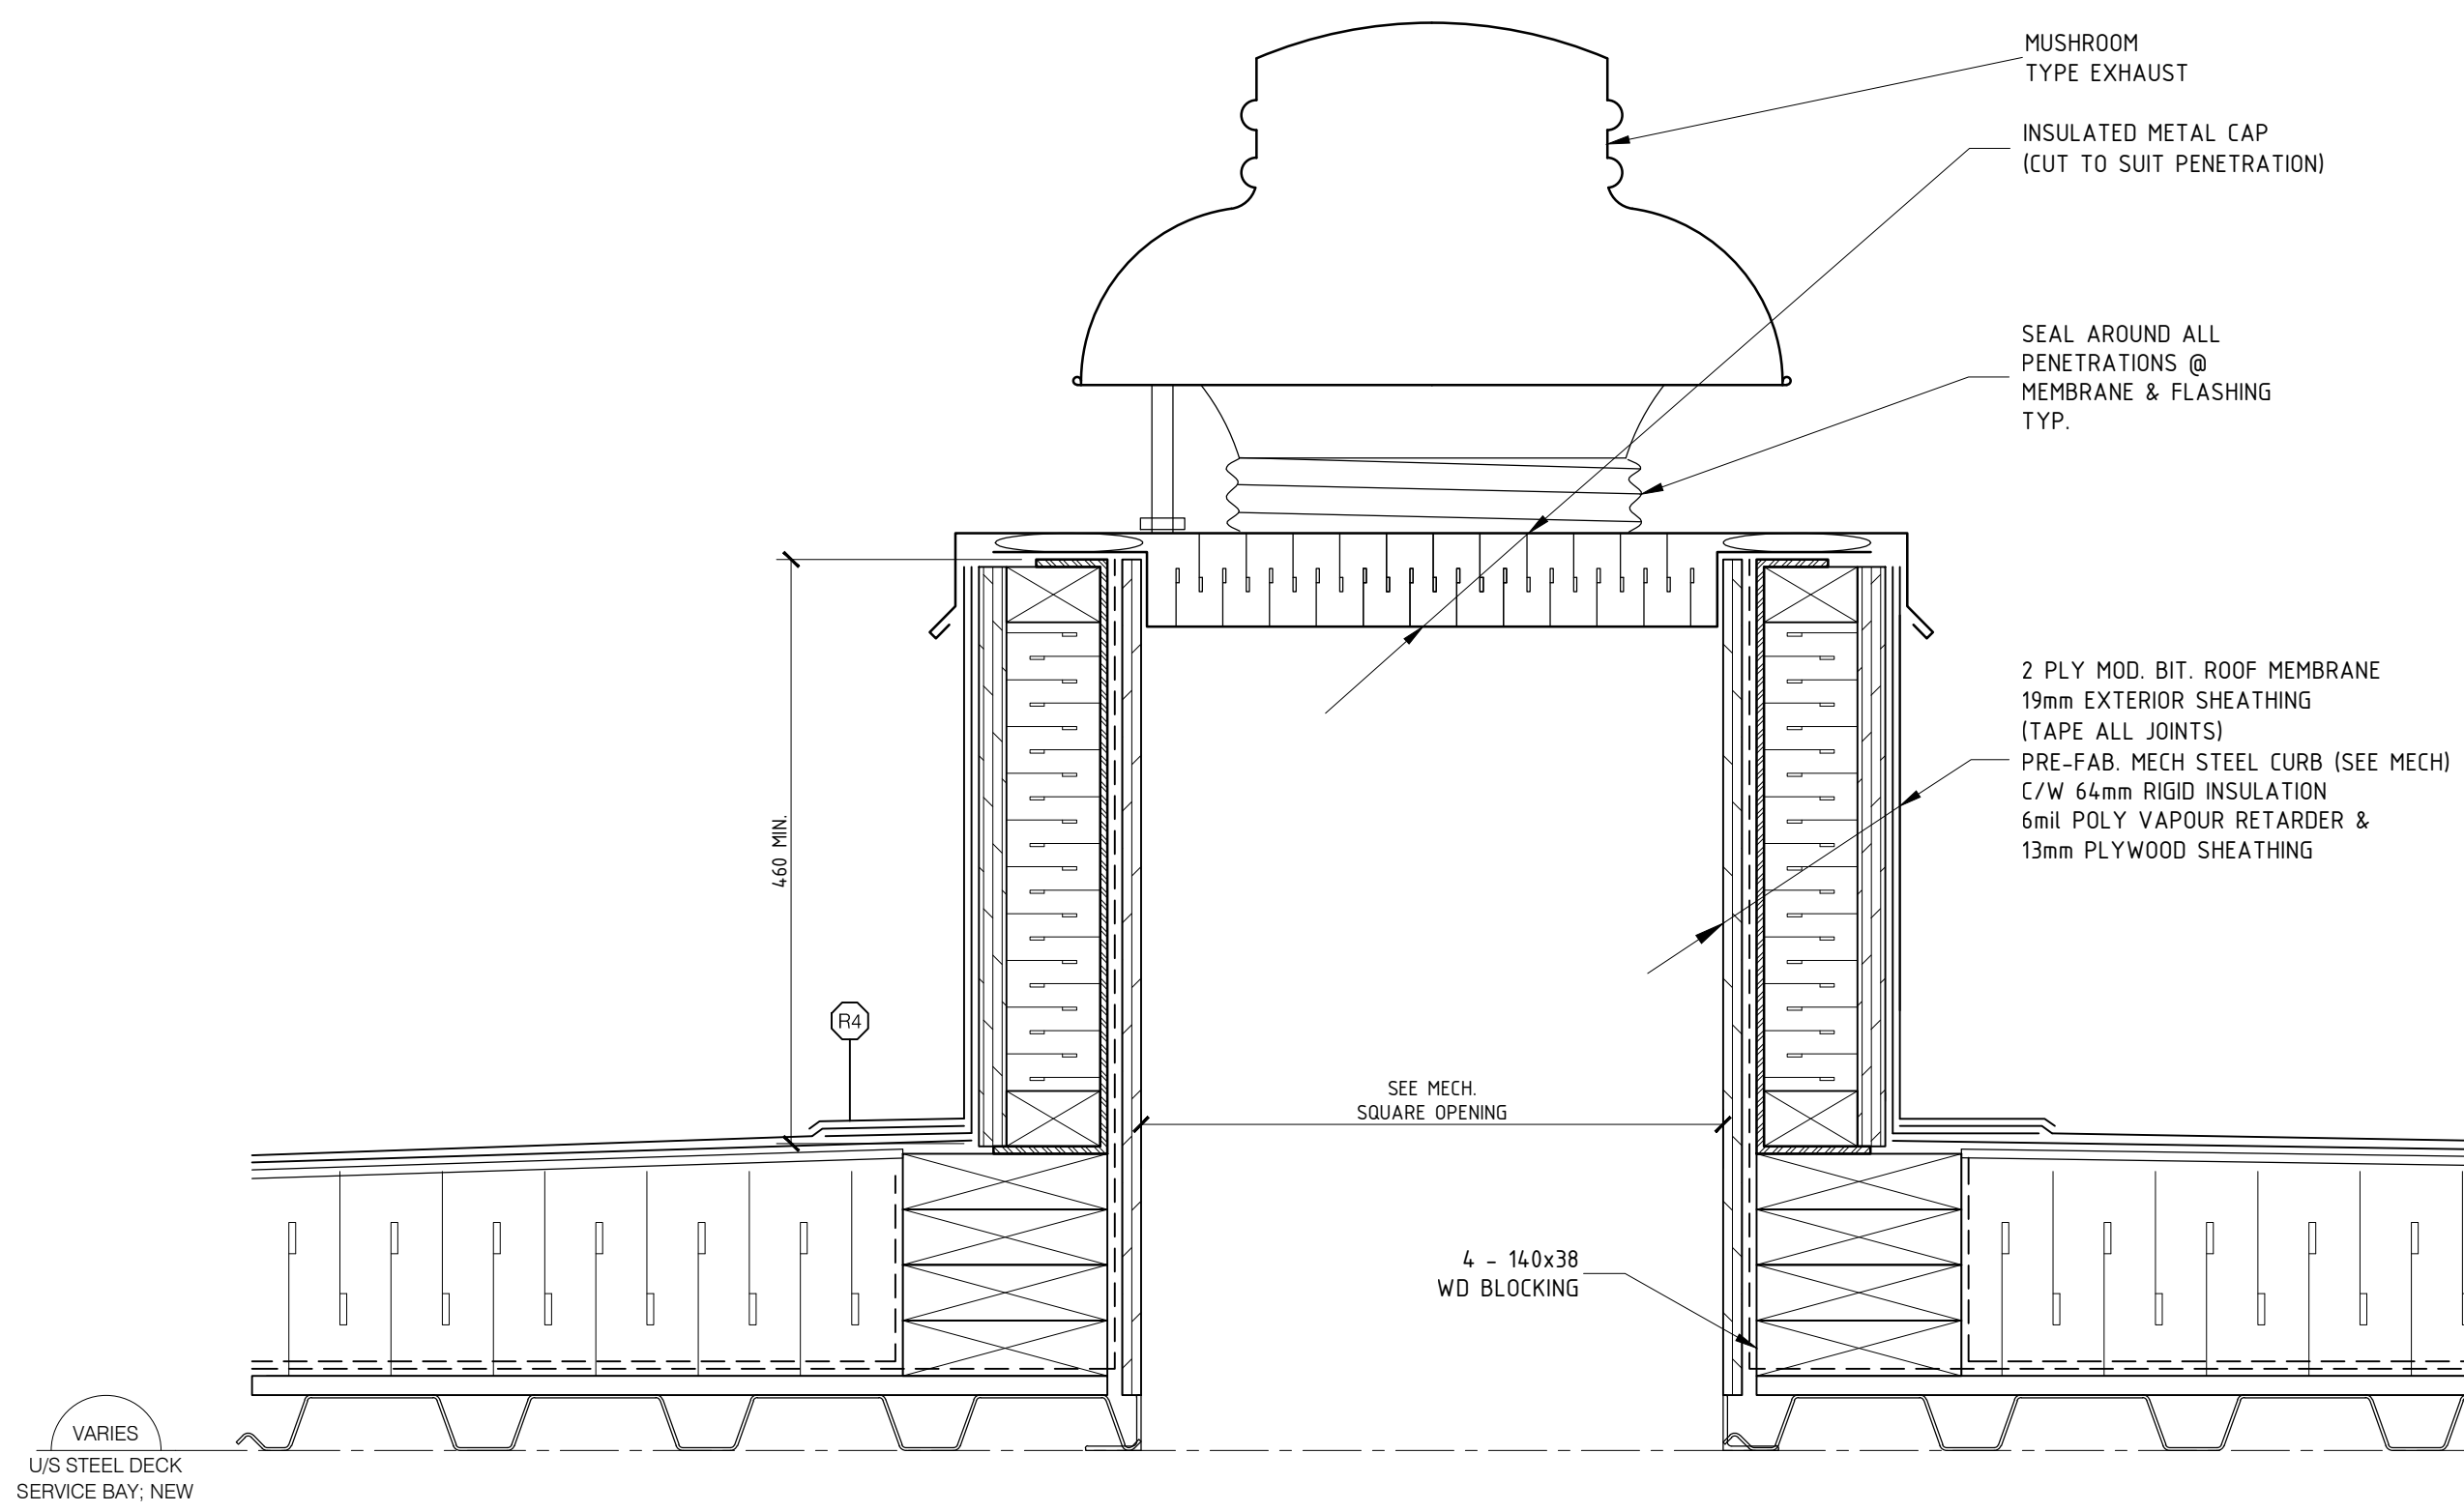


6 ROOF DETAIL
A-19 1:5

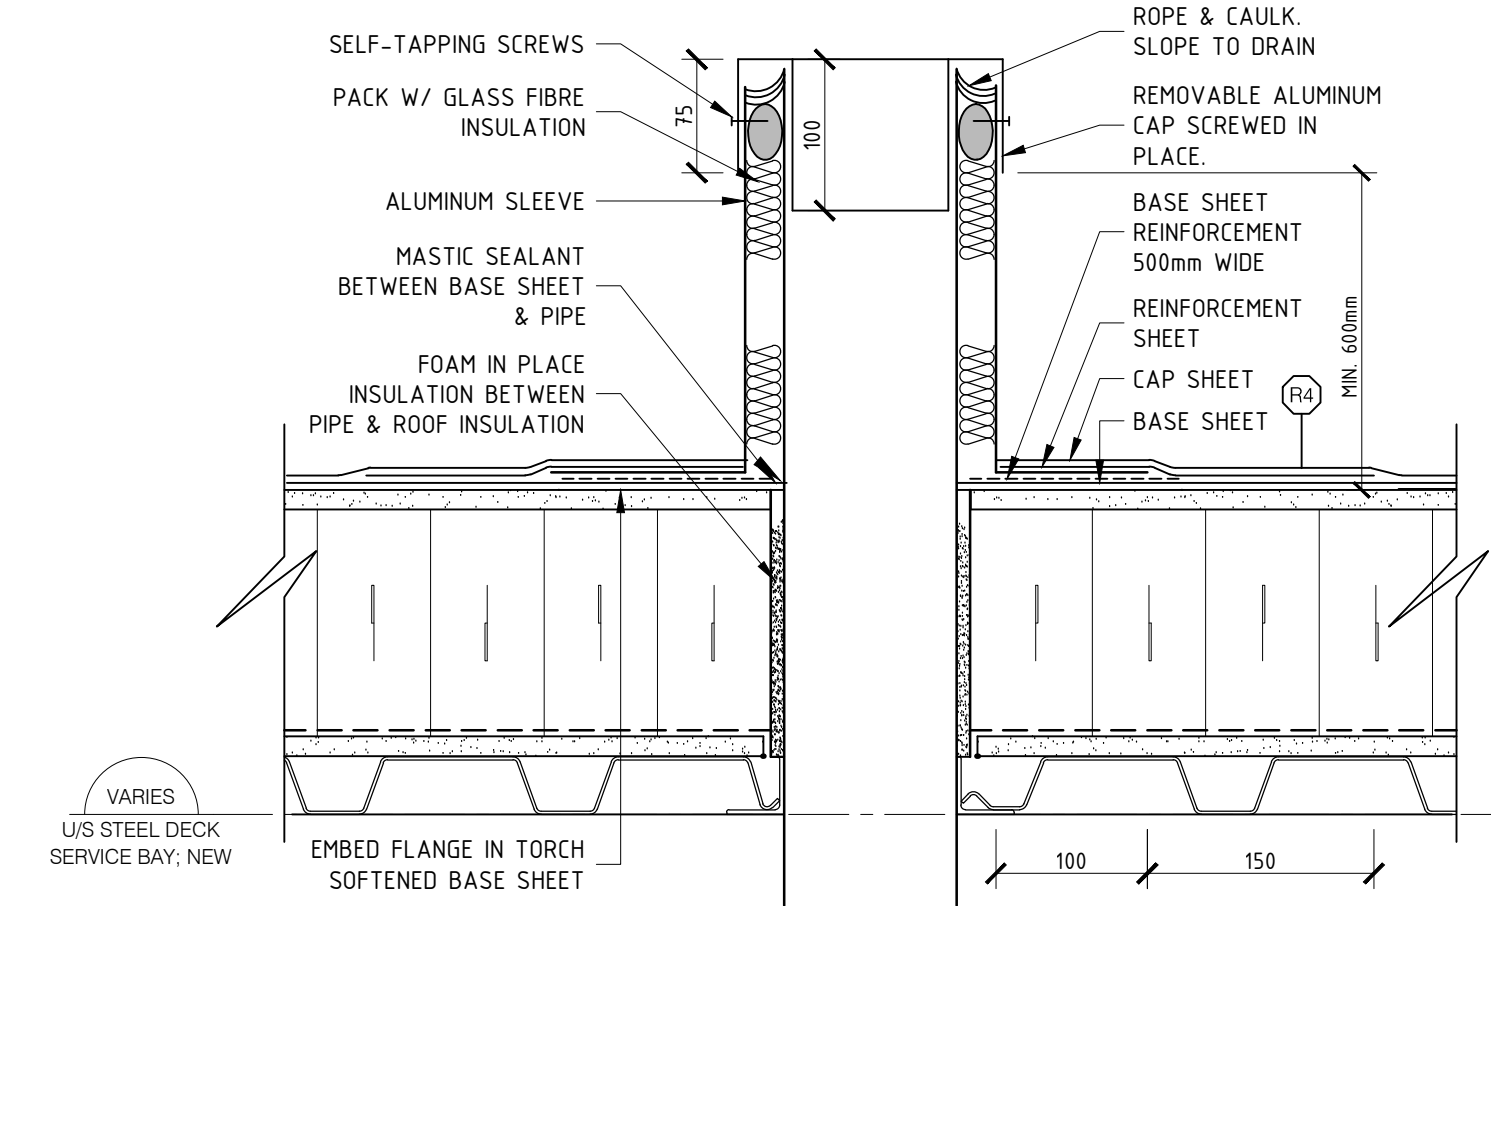


7 ROOF DETAIL
A-19 1:5

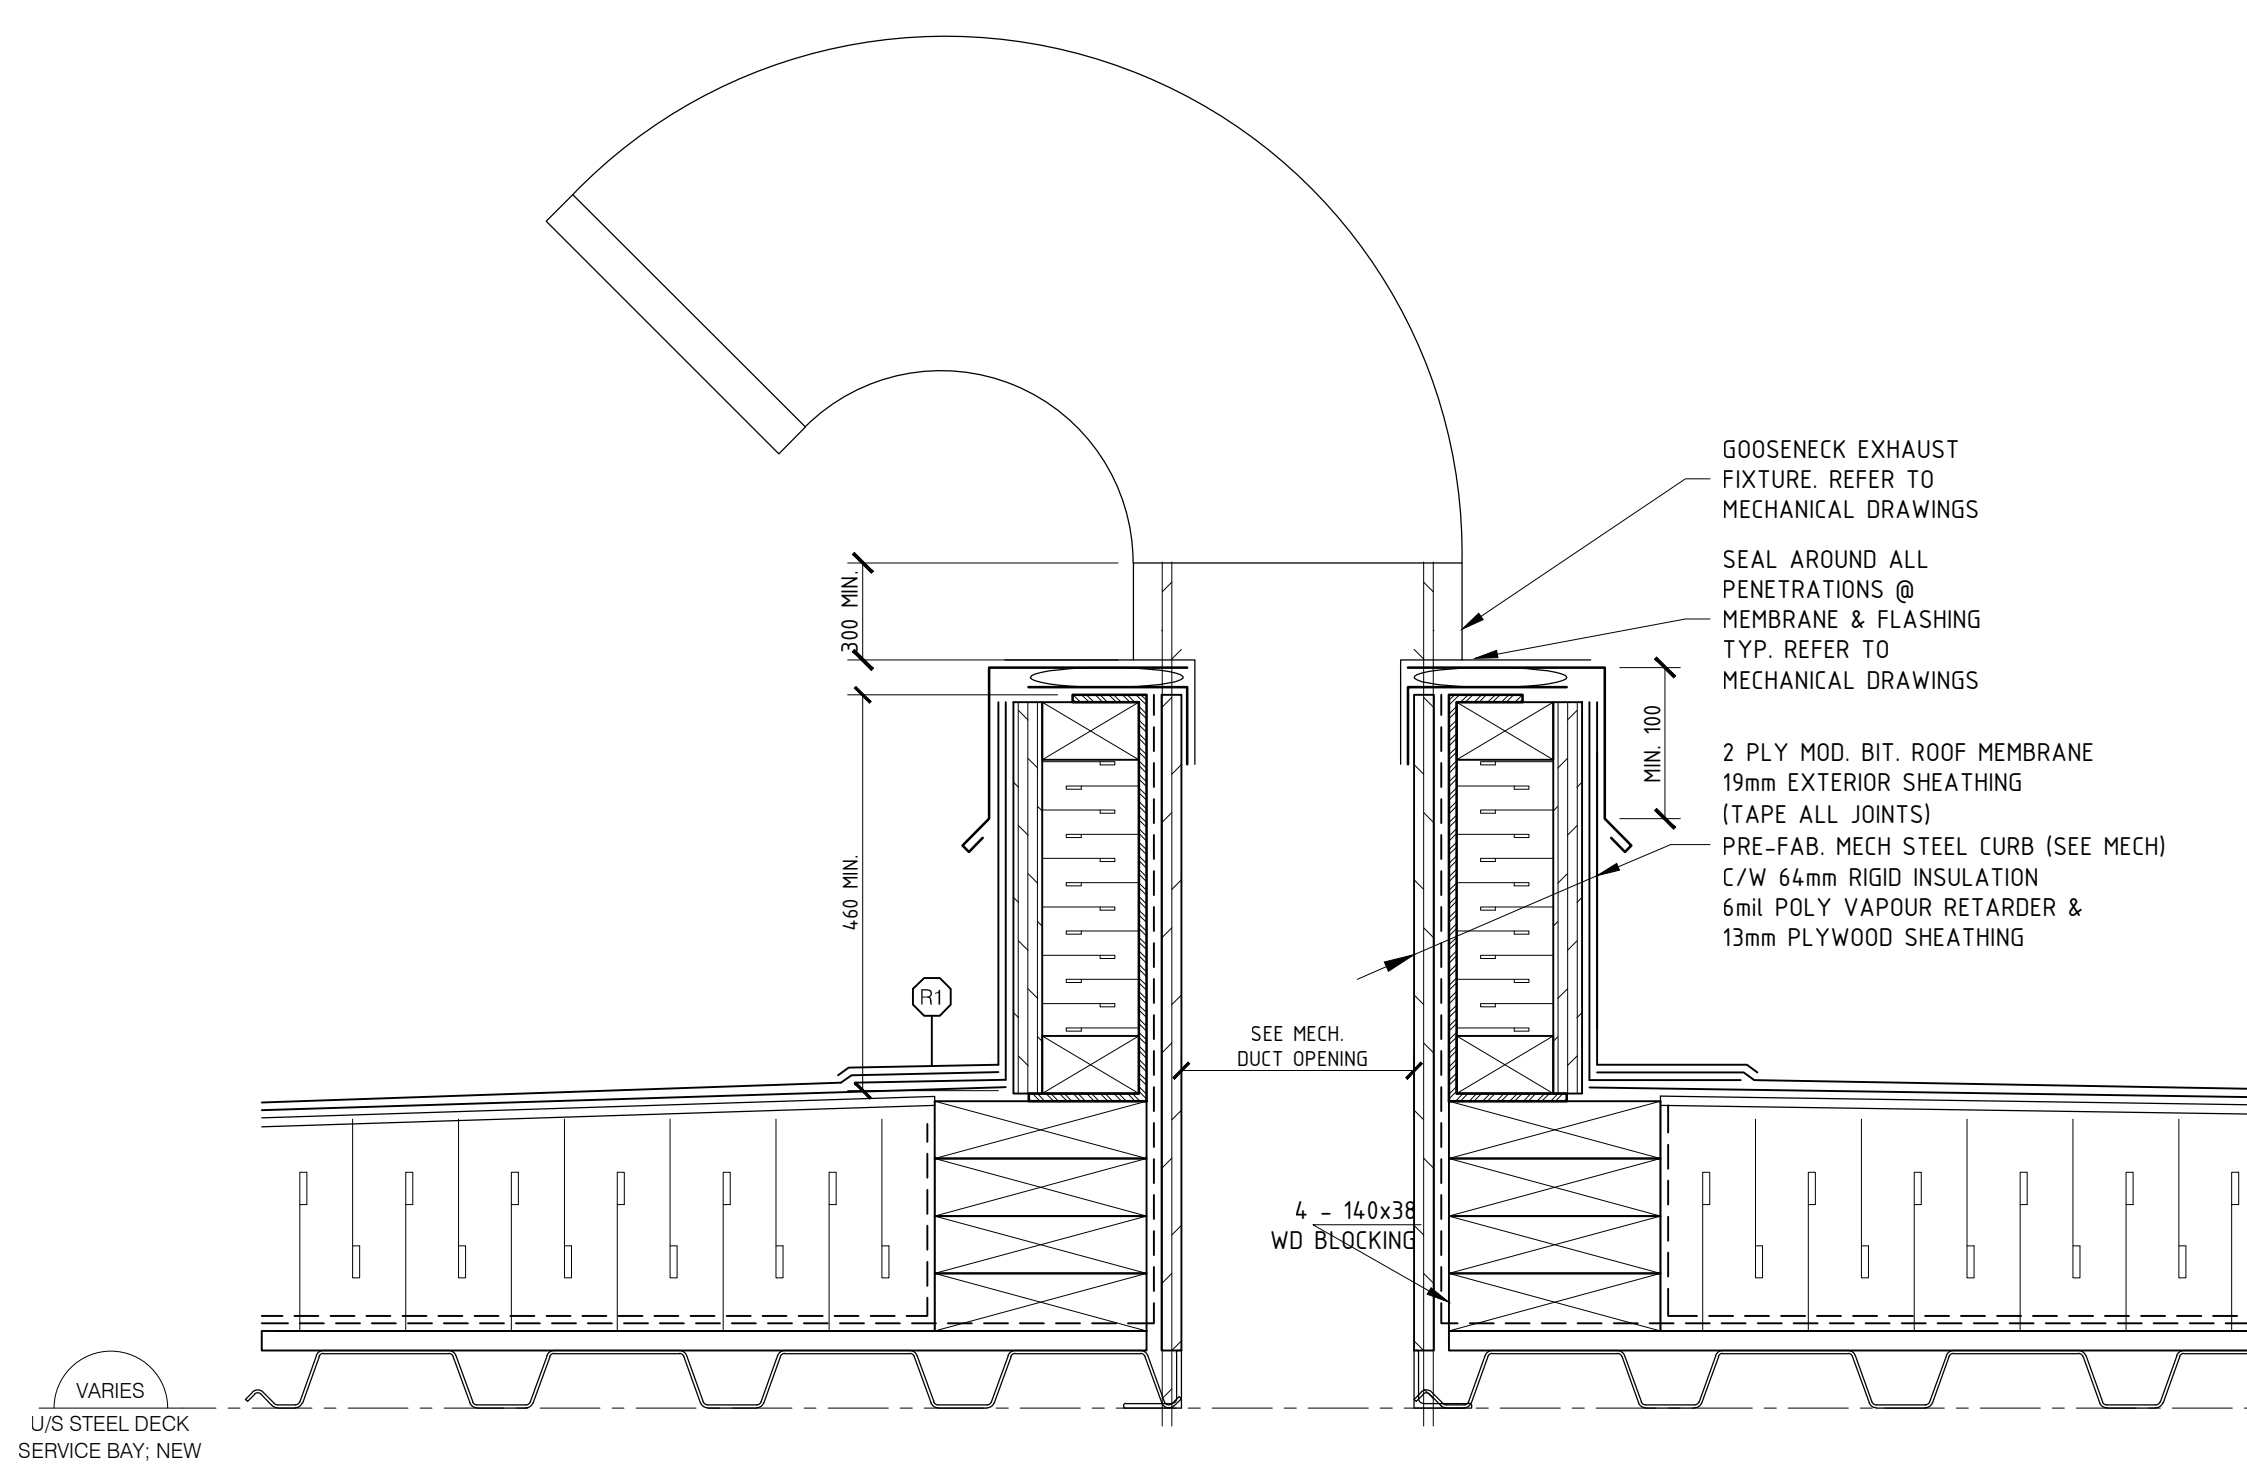


8 ROOF DETAIL
A-19 1:5

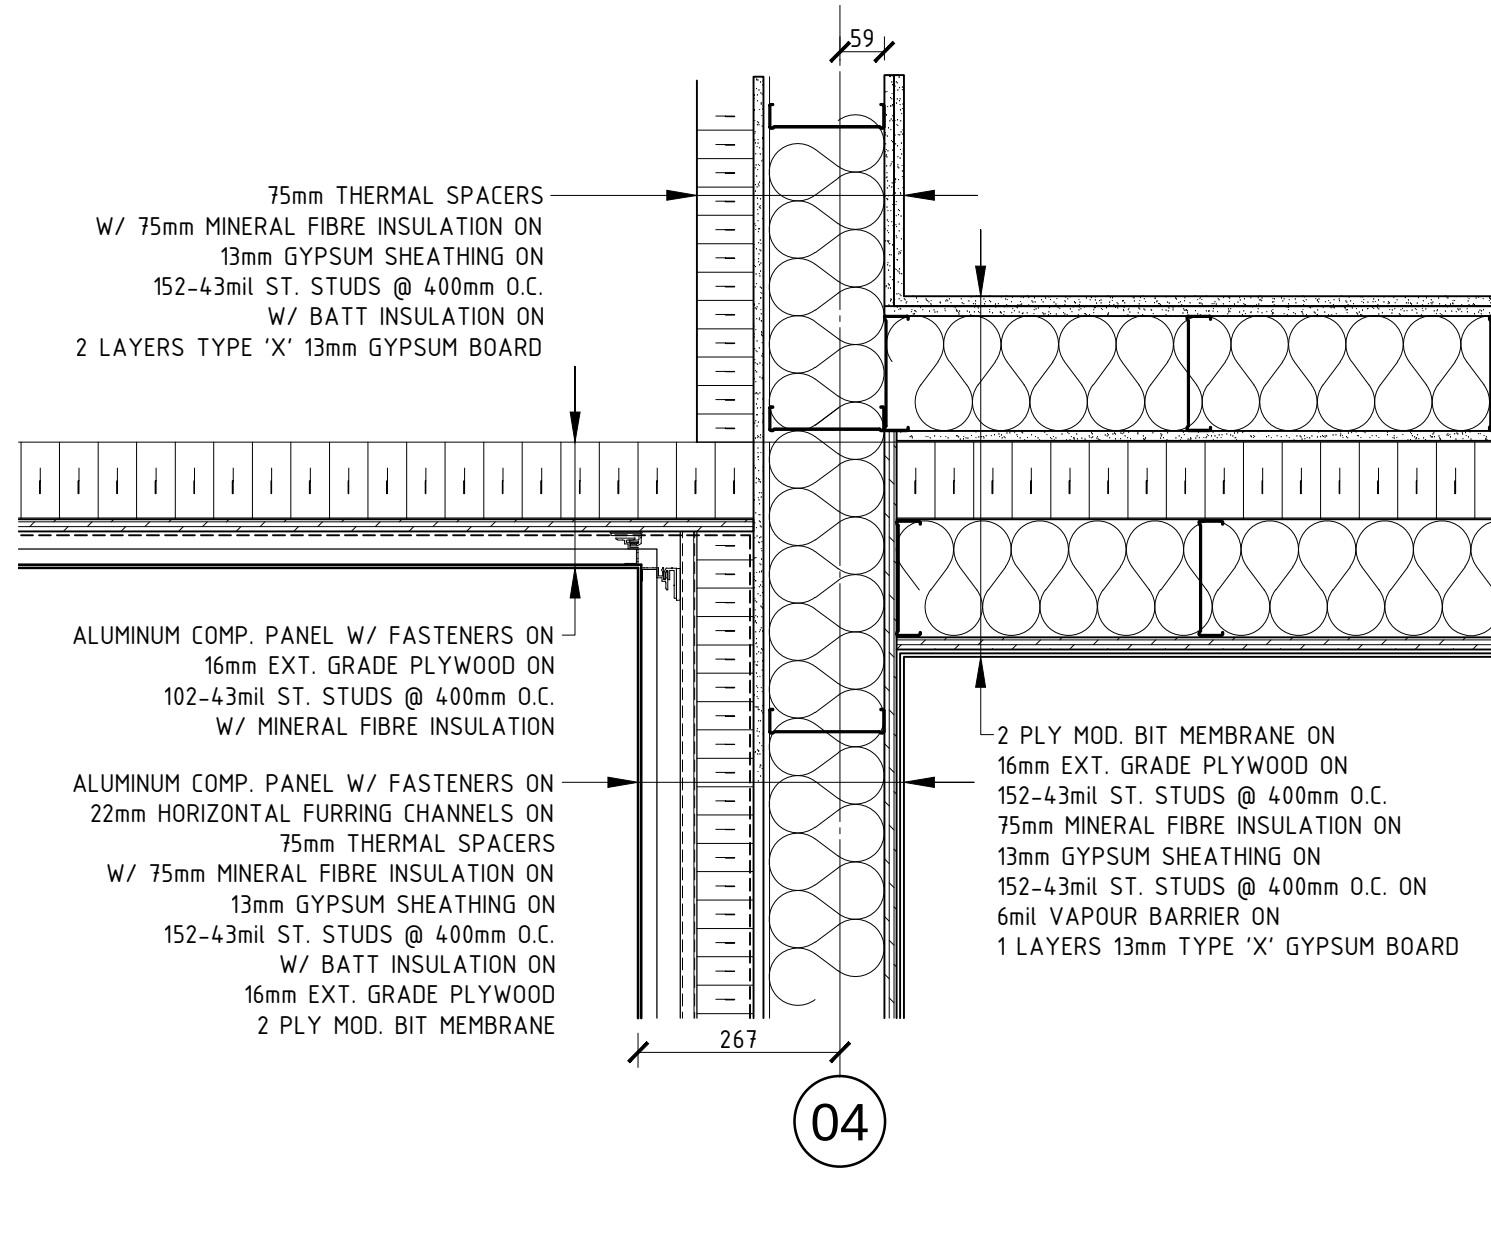

9 ROOF PLAN DETAIL
A-19 1:10

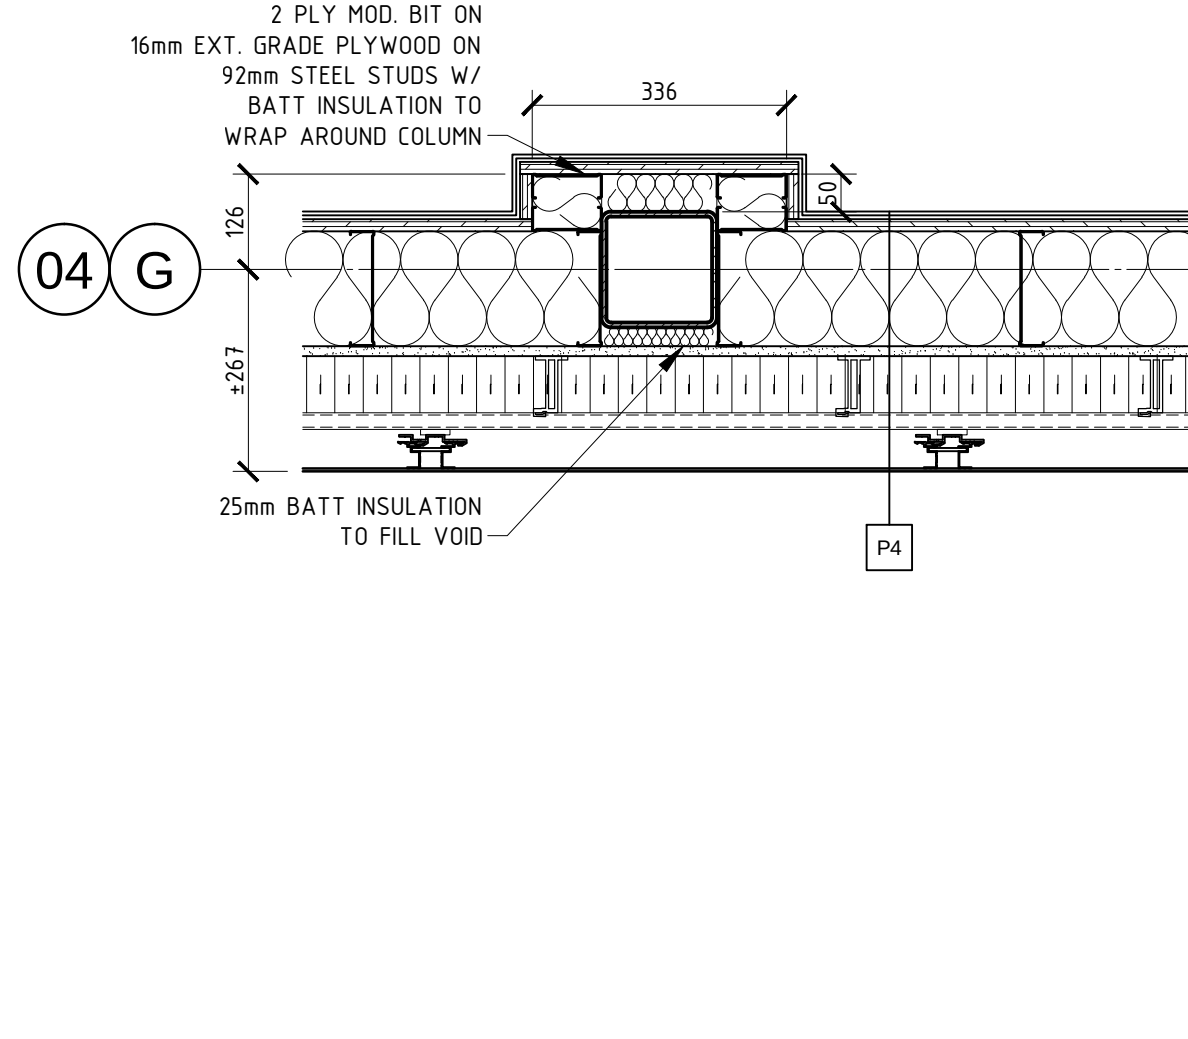

10 ROOF PLAN DETAIL
A-19 1:10

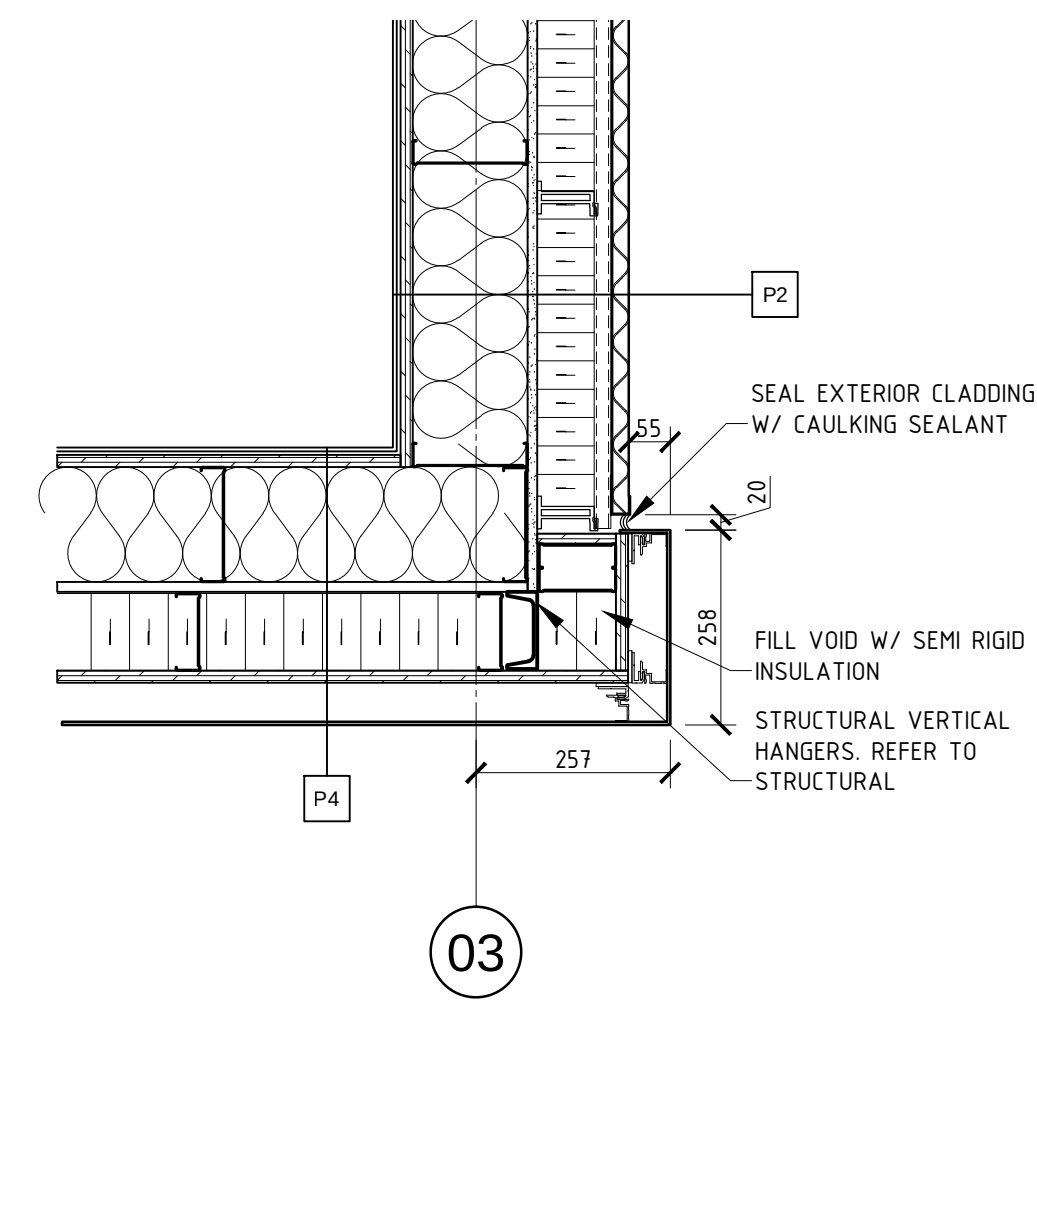

11 ROOF PLAN DETAIL
A-19 1:10


NO.	ISSUE & REVISIONS	DATE
2	ISSUED FOR TENDER	JAN 17 2019
1	ISSUED FOR PERMIT	DEC. 4 2018

SEAL	PROJECT NORTH
Not for construction unless SEALED and SIGNED.	


P & R
PYE & RICHARDS ARCHITECTS INC
884 MBATH STREET OTTAWA ONTARIO K1Z 6B8
TEL: 613 724-7700 FAX: 613 724-1289
EMAIL: staff@pyerichards.com
WEBSITE: www.pyerichardsarchitects.com

PROJECT	1571 LIVERPOOL COURT OTTAWA, ONTARIO
DRAWING	CONSTRUCTION
DRAWING	ROOF DETAILS
DRAWING	PLAN DETAILS



DO NOT SCALE. REFER ANY DIMENSIONAL ERROR AND/ OR POSSIBLE TRADE INTERFERENCE/ CONFLICT TO THE ARCHITECT FOR CLARIFICATION PRIOR TO COMMENCEMENT OF THE WORK. THE CONDITIONS OF THE CONTRACT APPLY.	
PROJECT NO.	18-18
SCALE	AS NOTED
DRAWN	
CHECKED	
PLOT DATE	18 01 2019
DRAWING NO.	A-19
PLOTTED FROM	DRACO

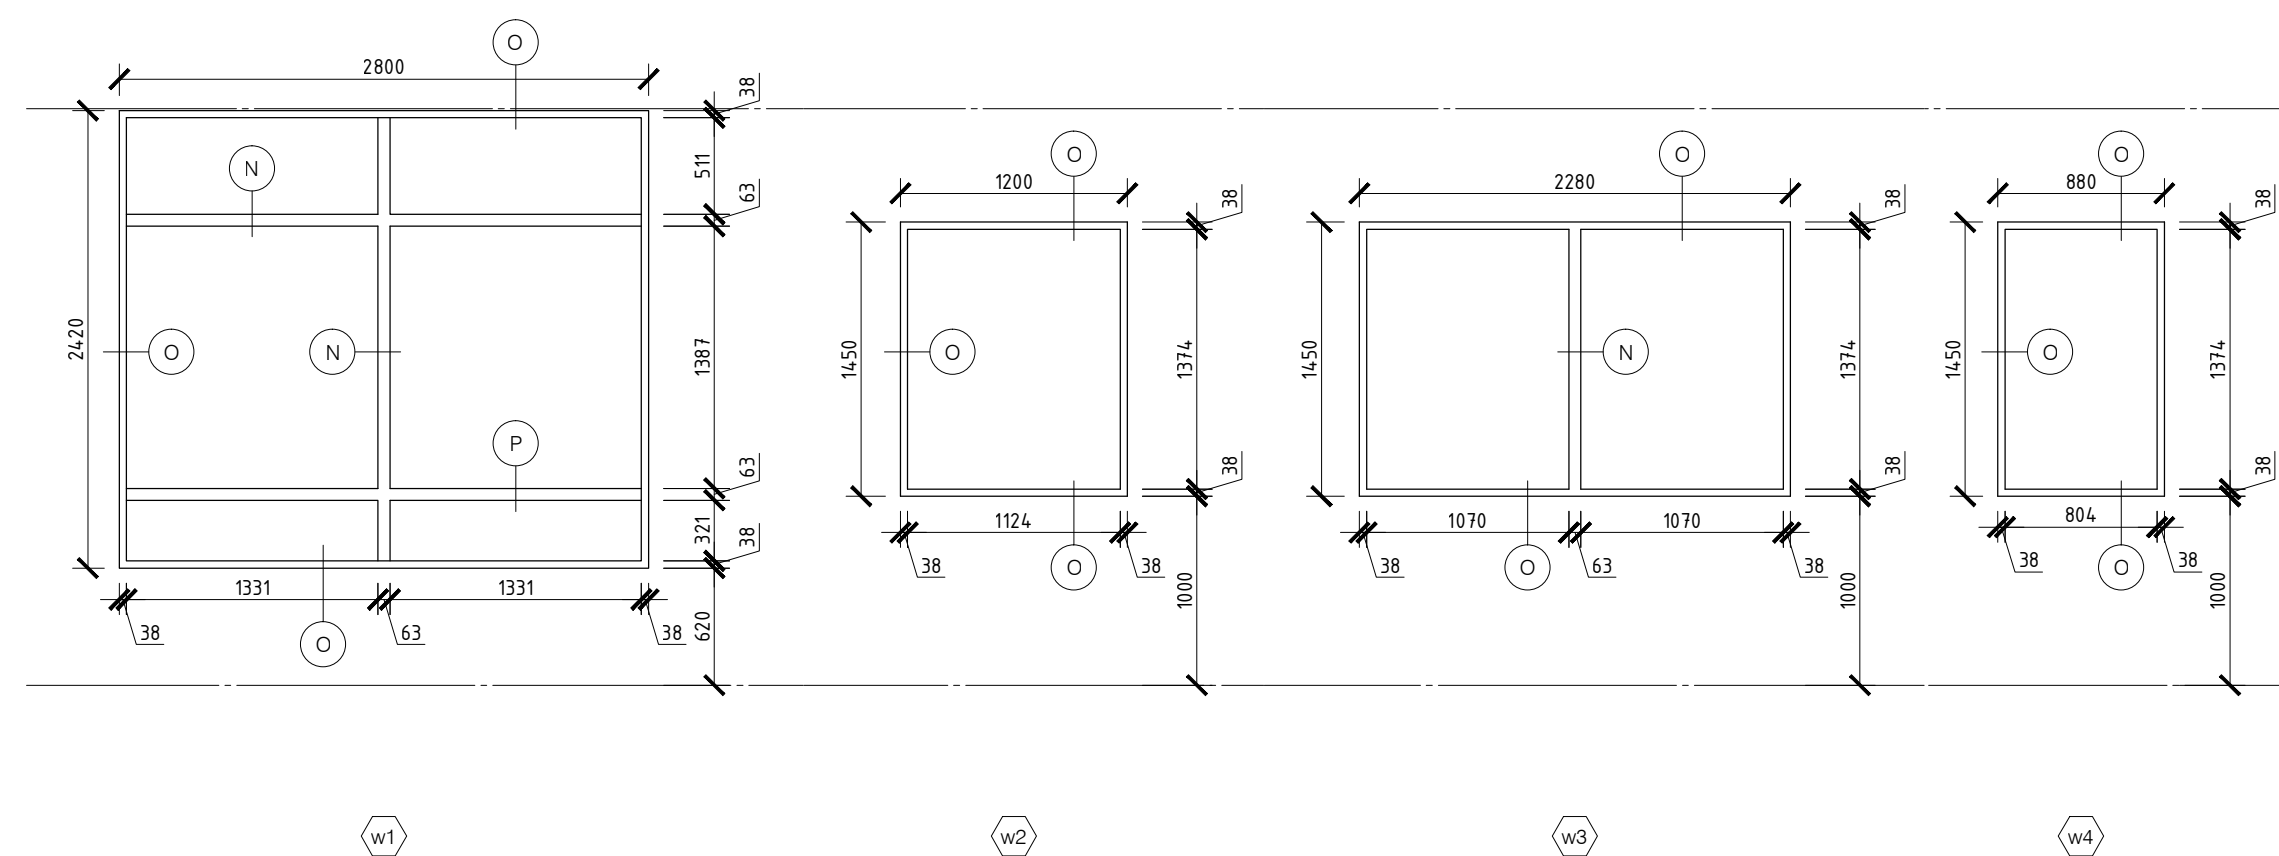



EXTERIOR WINDOW ELEVATIONS
1:40

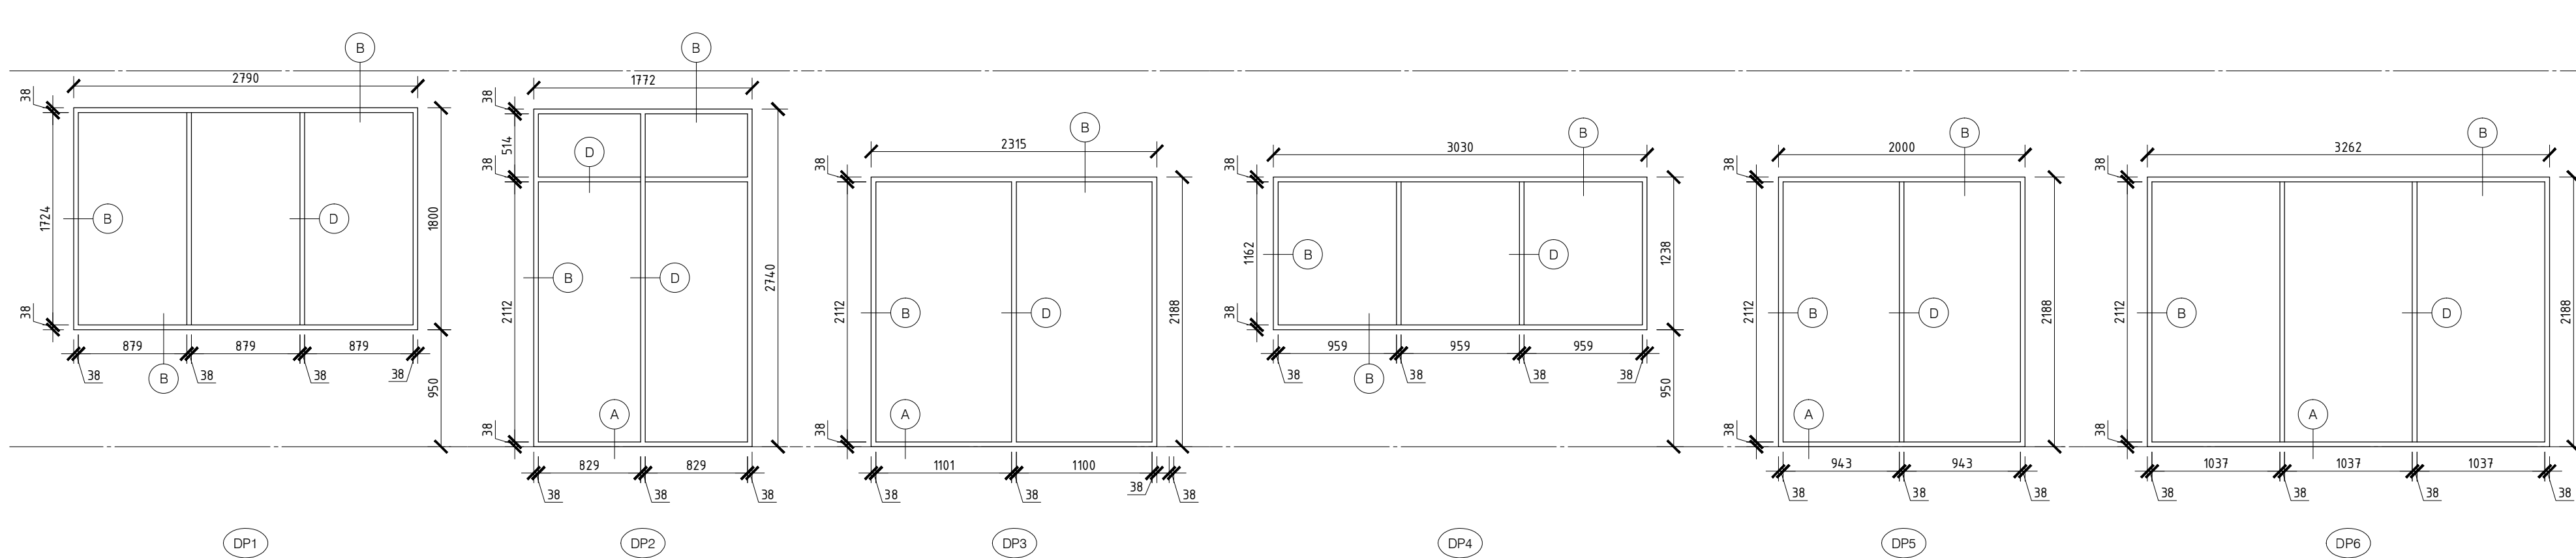


DEMOUNTABLE PARTITION ELEVATIONS
1:40

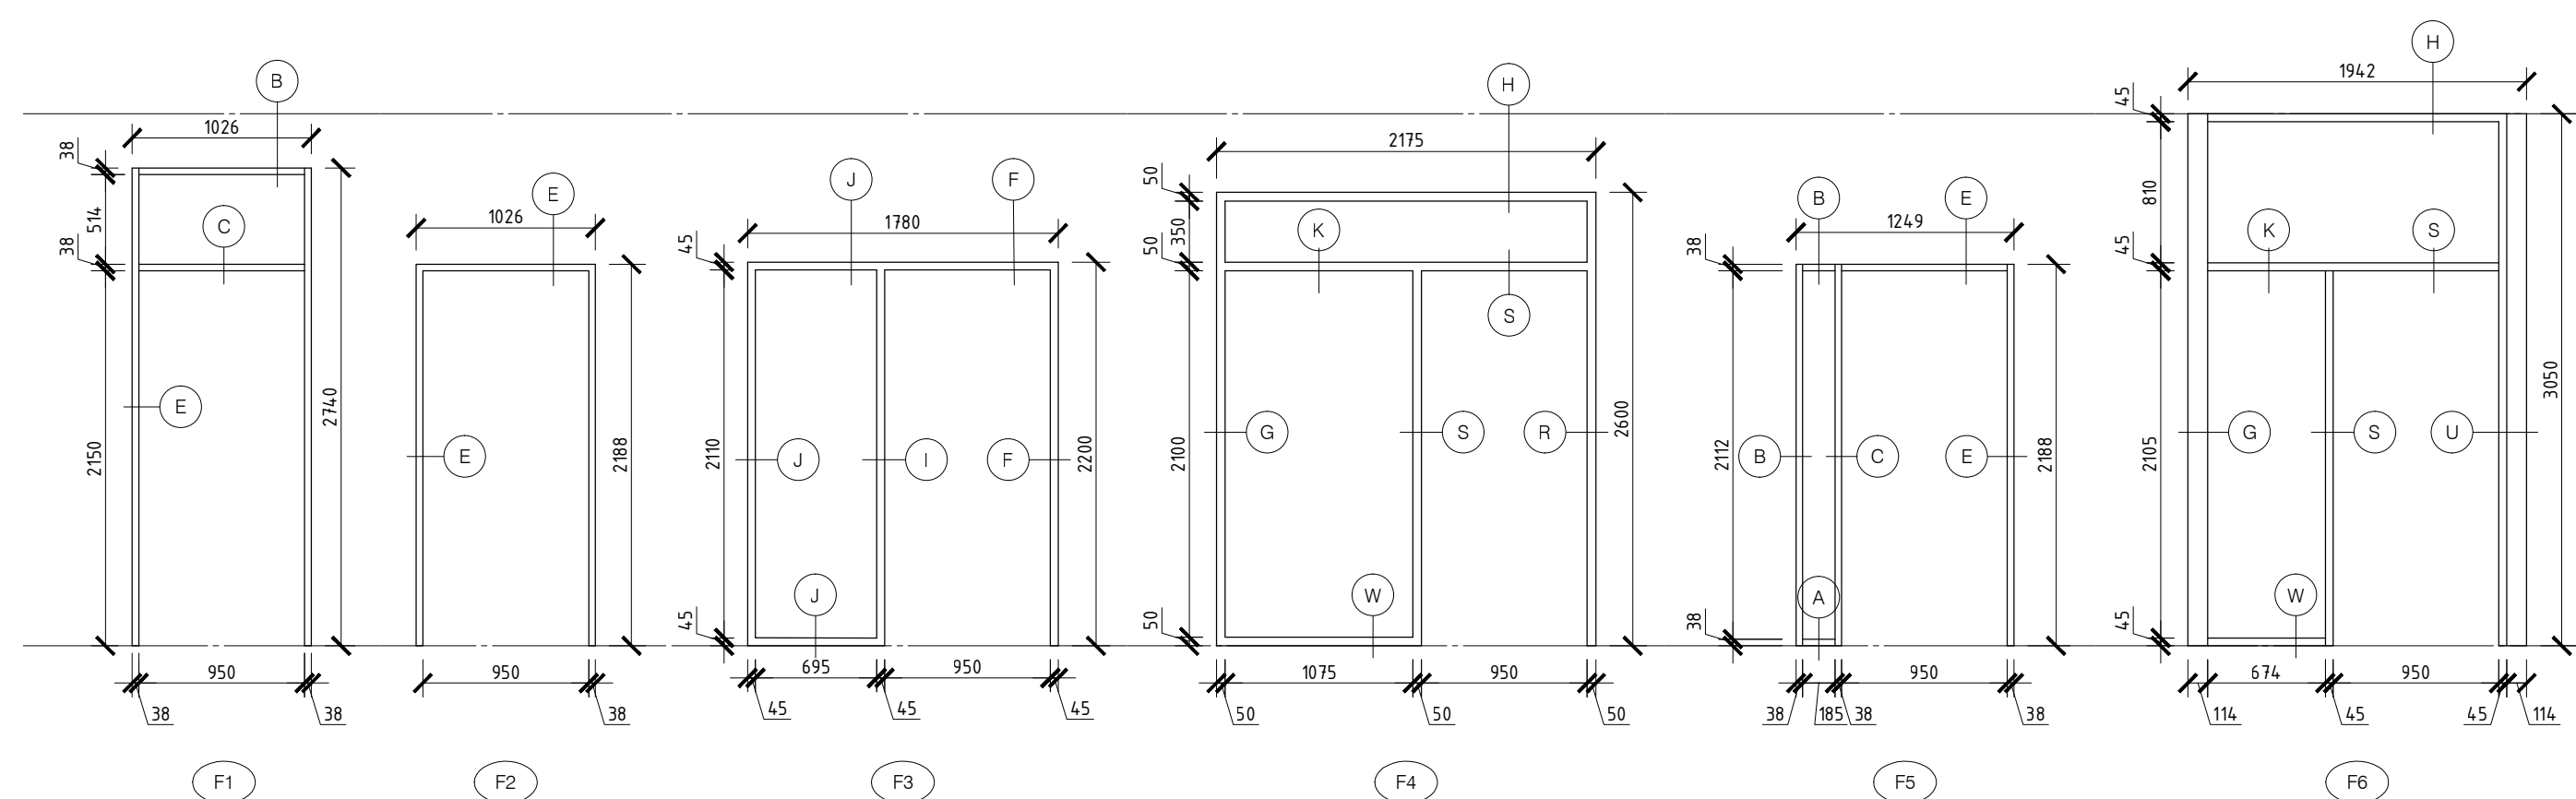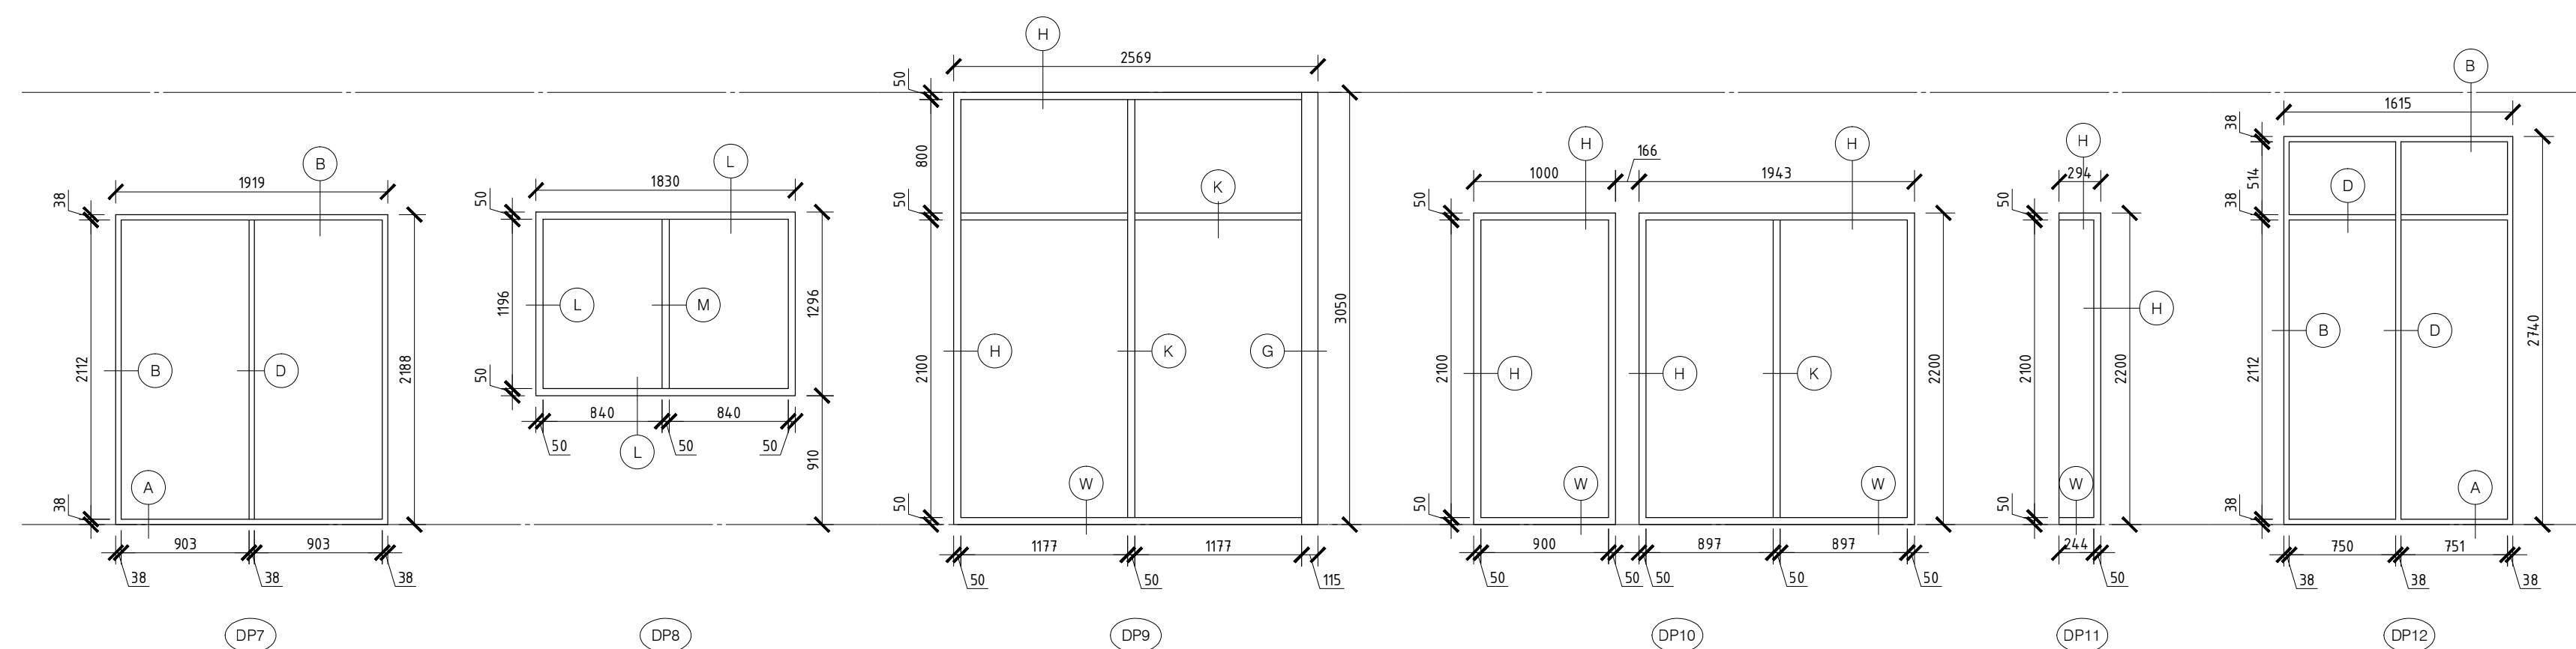



FRAME ELEVATIONS
1:40

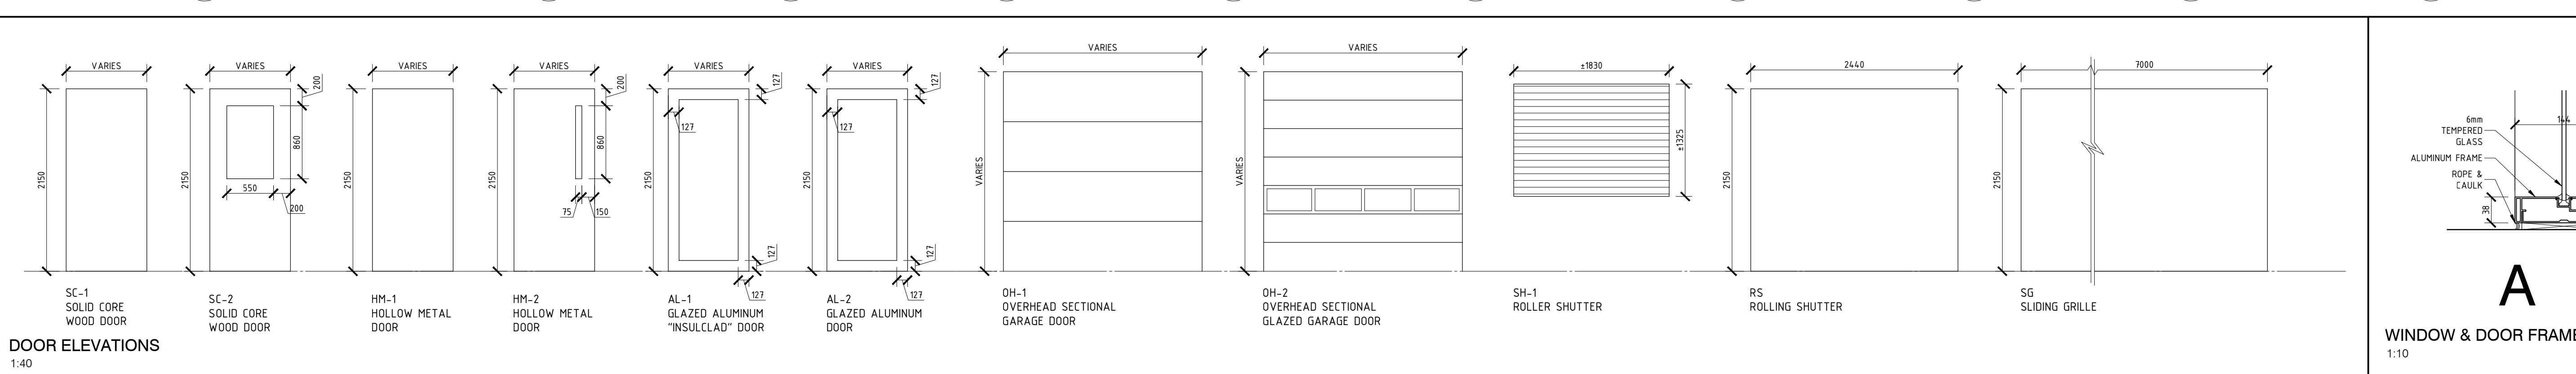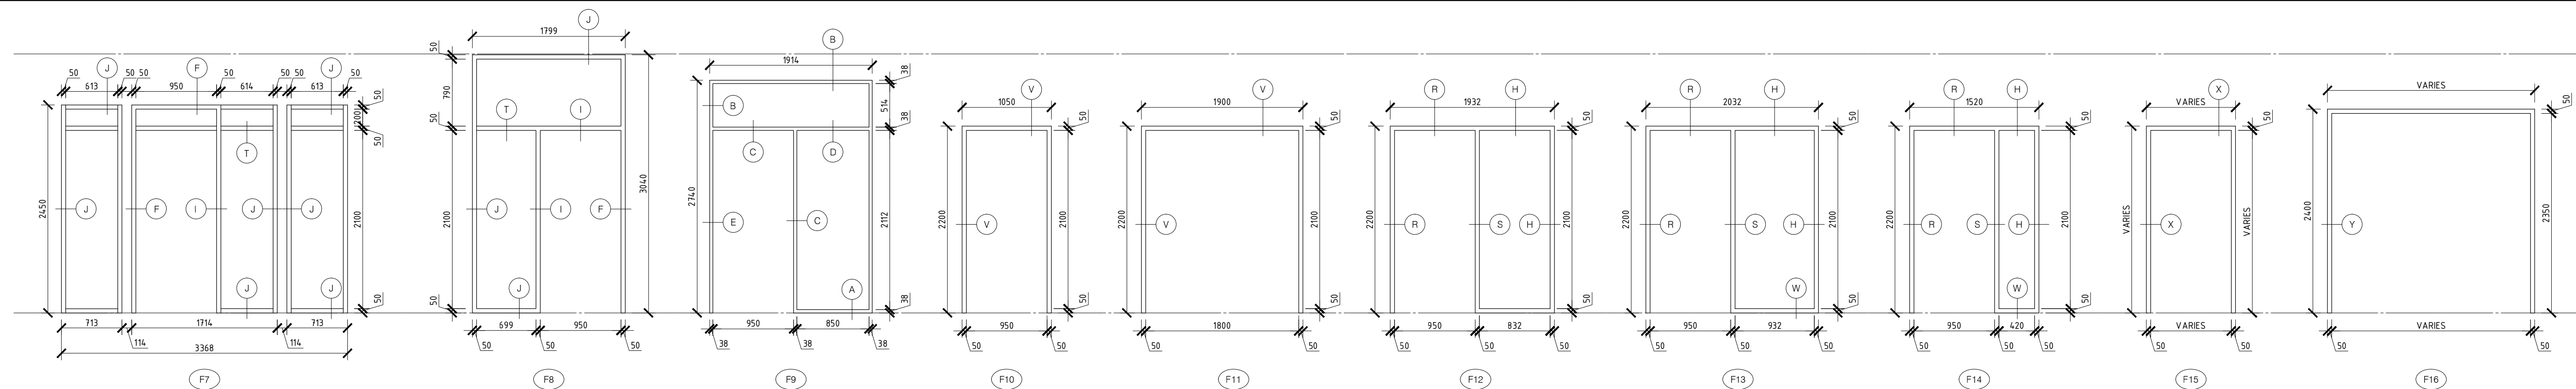

DOOR ELEVATIONS
1:40

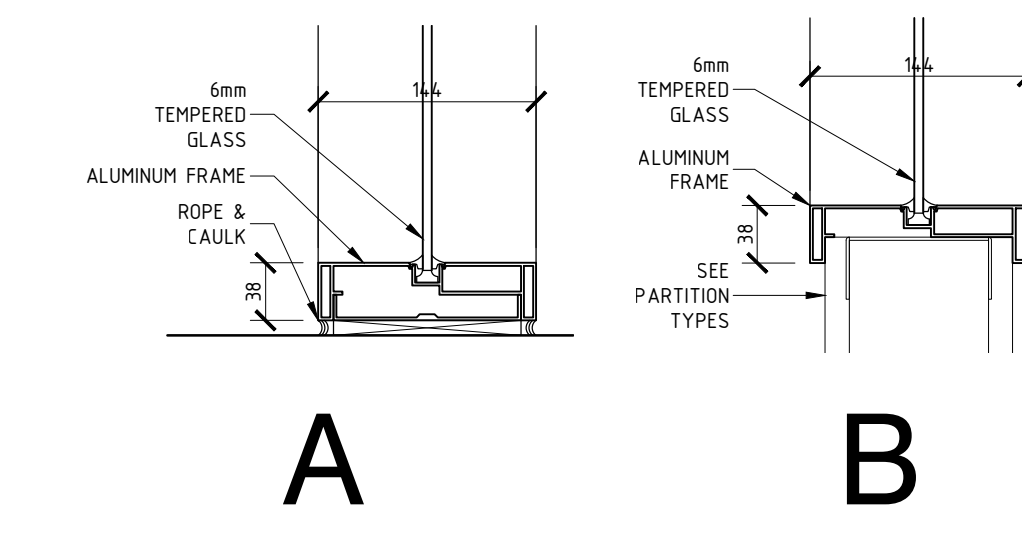

WINDOW & DOOR FRAME DETAILS
1:10

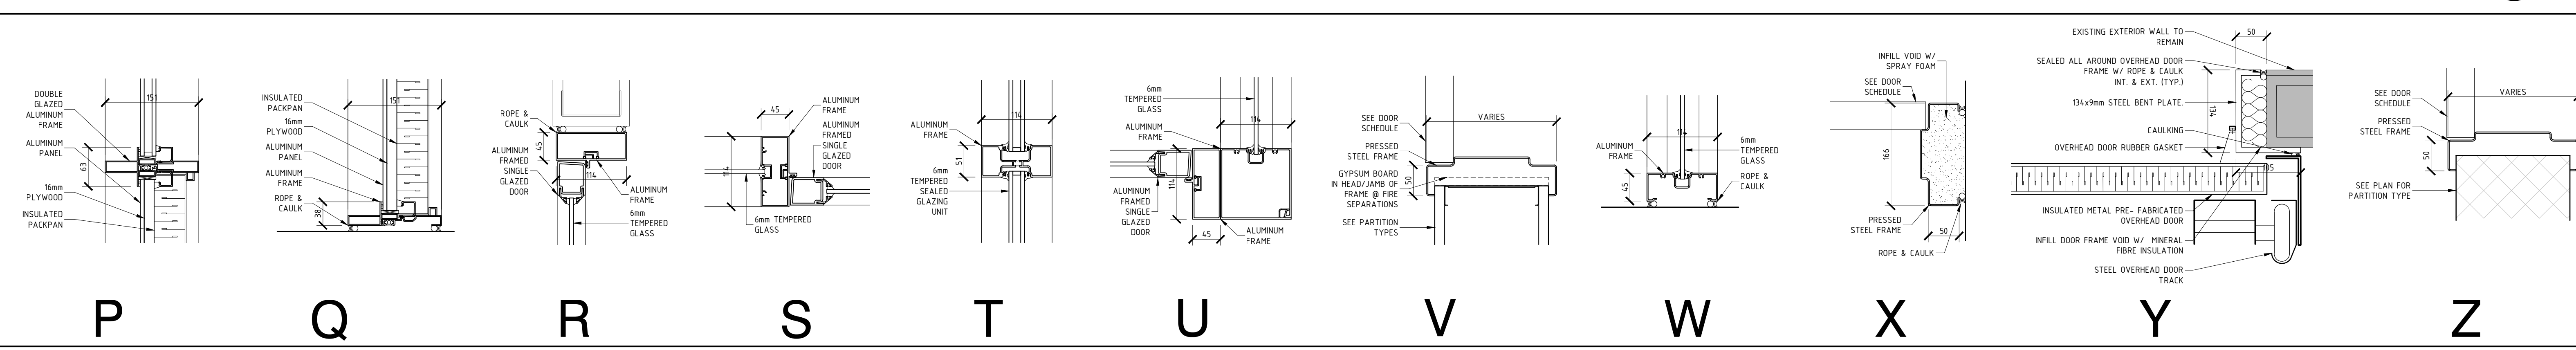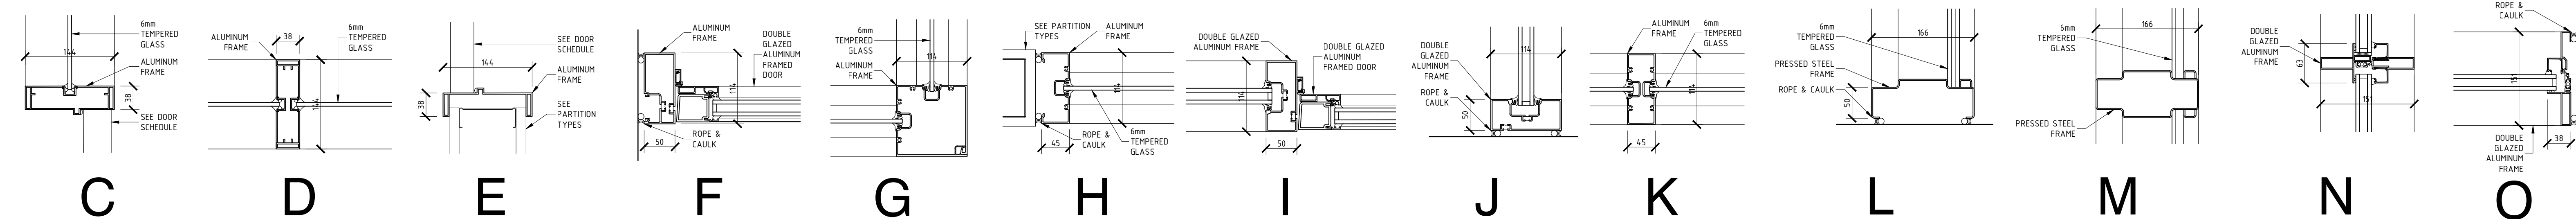

2	ISSUED FOR TENDER	JAN 17 2019
1	ISSUED FOR PERMIT	DEC 4 2018
NO.	ISSUE & REVISIONS	DATE
SEAL		PROJECT NORTH
Not for construction unless SEALED and SIGNED.		
P & R PYE & RICHARDS ARCHITECTS INC 884 MBATH STREET OTTAWA ONTARIO K1Z 6B8 TEL: 613 724-7700 FAX: 613 724-1289 EMAIL: staff@pyerich.com WEBSITE: www.pyerichardsarchitects.com		
PROJECT SURGENOR TRUCK CENTRE EXPANSION		
1571 LIVERPOOL COURT		OTTAWA, ONTARIO
DRAWING WINDOW/ DOOR/ FRAME ELEVATIONS & DETAILS		
DO NOT SCALE. REFER ANY DIMENSIONAL ERROR AND/ OR POSSIBLE TRADE INTERFERENCE/ CONFLICT TO THE ARCHITECT FOR CLARIFICATION PRIOR TO COMMENCEMENT OF THE WORK. THE CONDITIONS OF THE CONTRACT APPLY.		
PROJECT NO.	18-18	DRAWING NO.
SCALE -	AS NOTED	A-20
DRAWN -		
CHECKED -		
PLOT DATE -	18 01 2019	PLOTTED FROM: DRACO