
PLOT DATE 5/4/2017 LAYOUT: A001 SITE PLAN

S:\CSA Jobs\2015 Projects\574-15 Tomlinson Corporate Headquarters, Nepean\03 Working Drawings\0-Sheets\574-15-A001.dwg

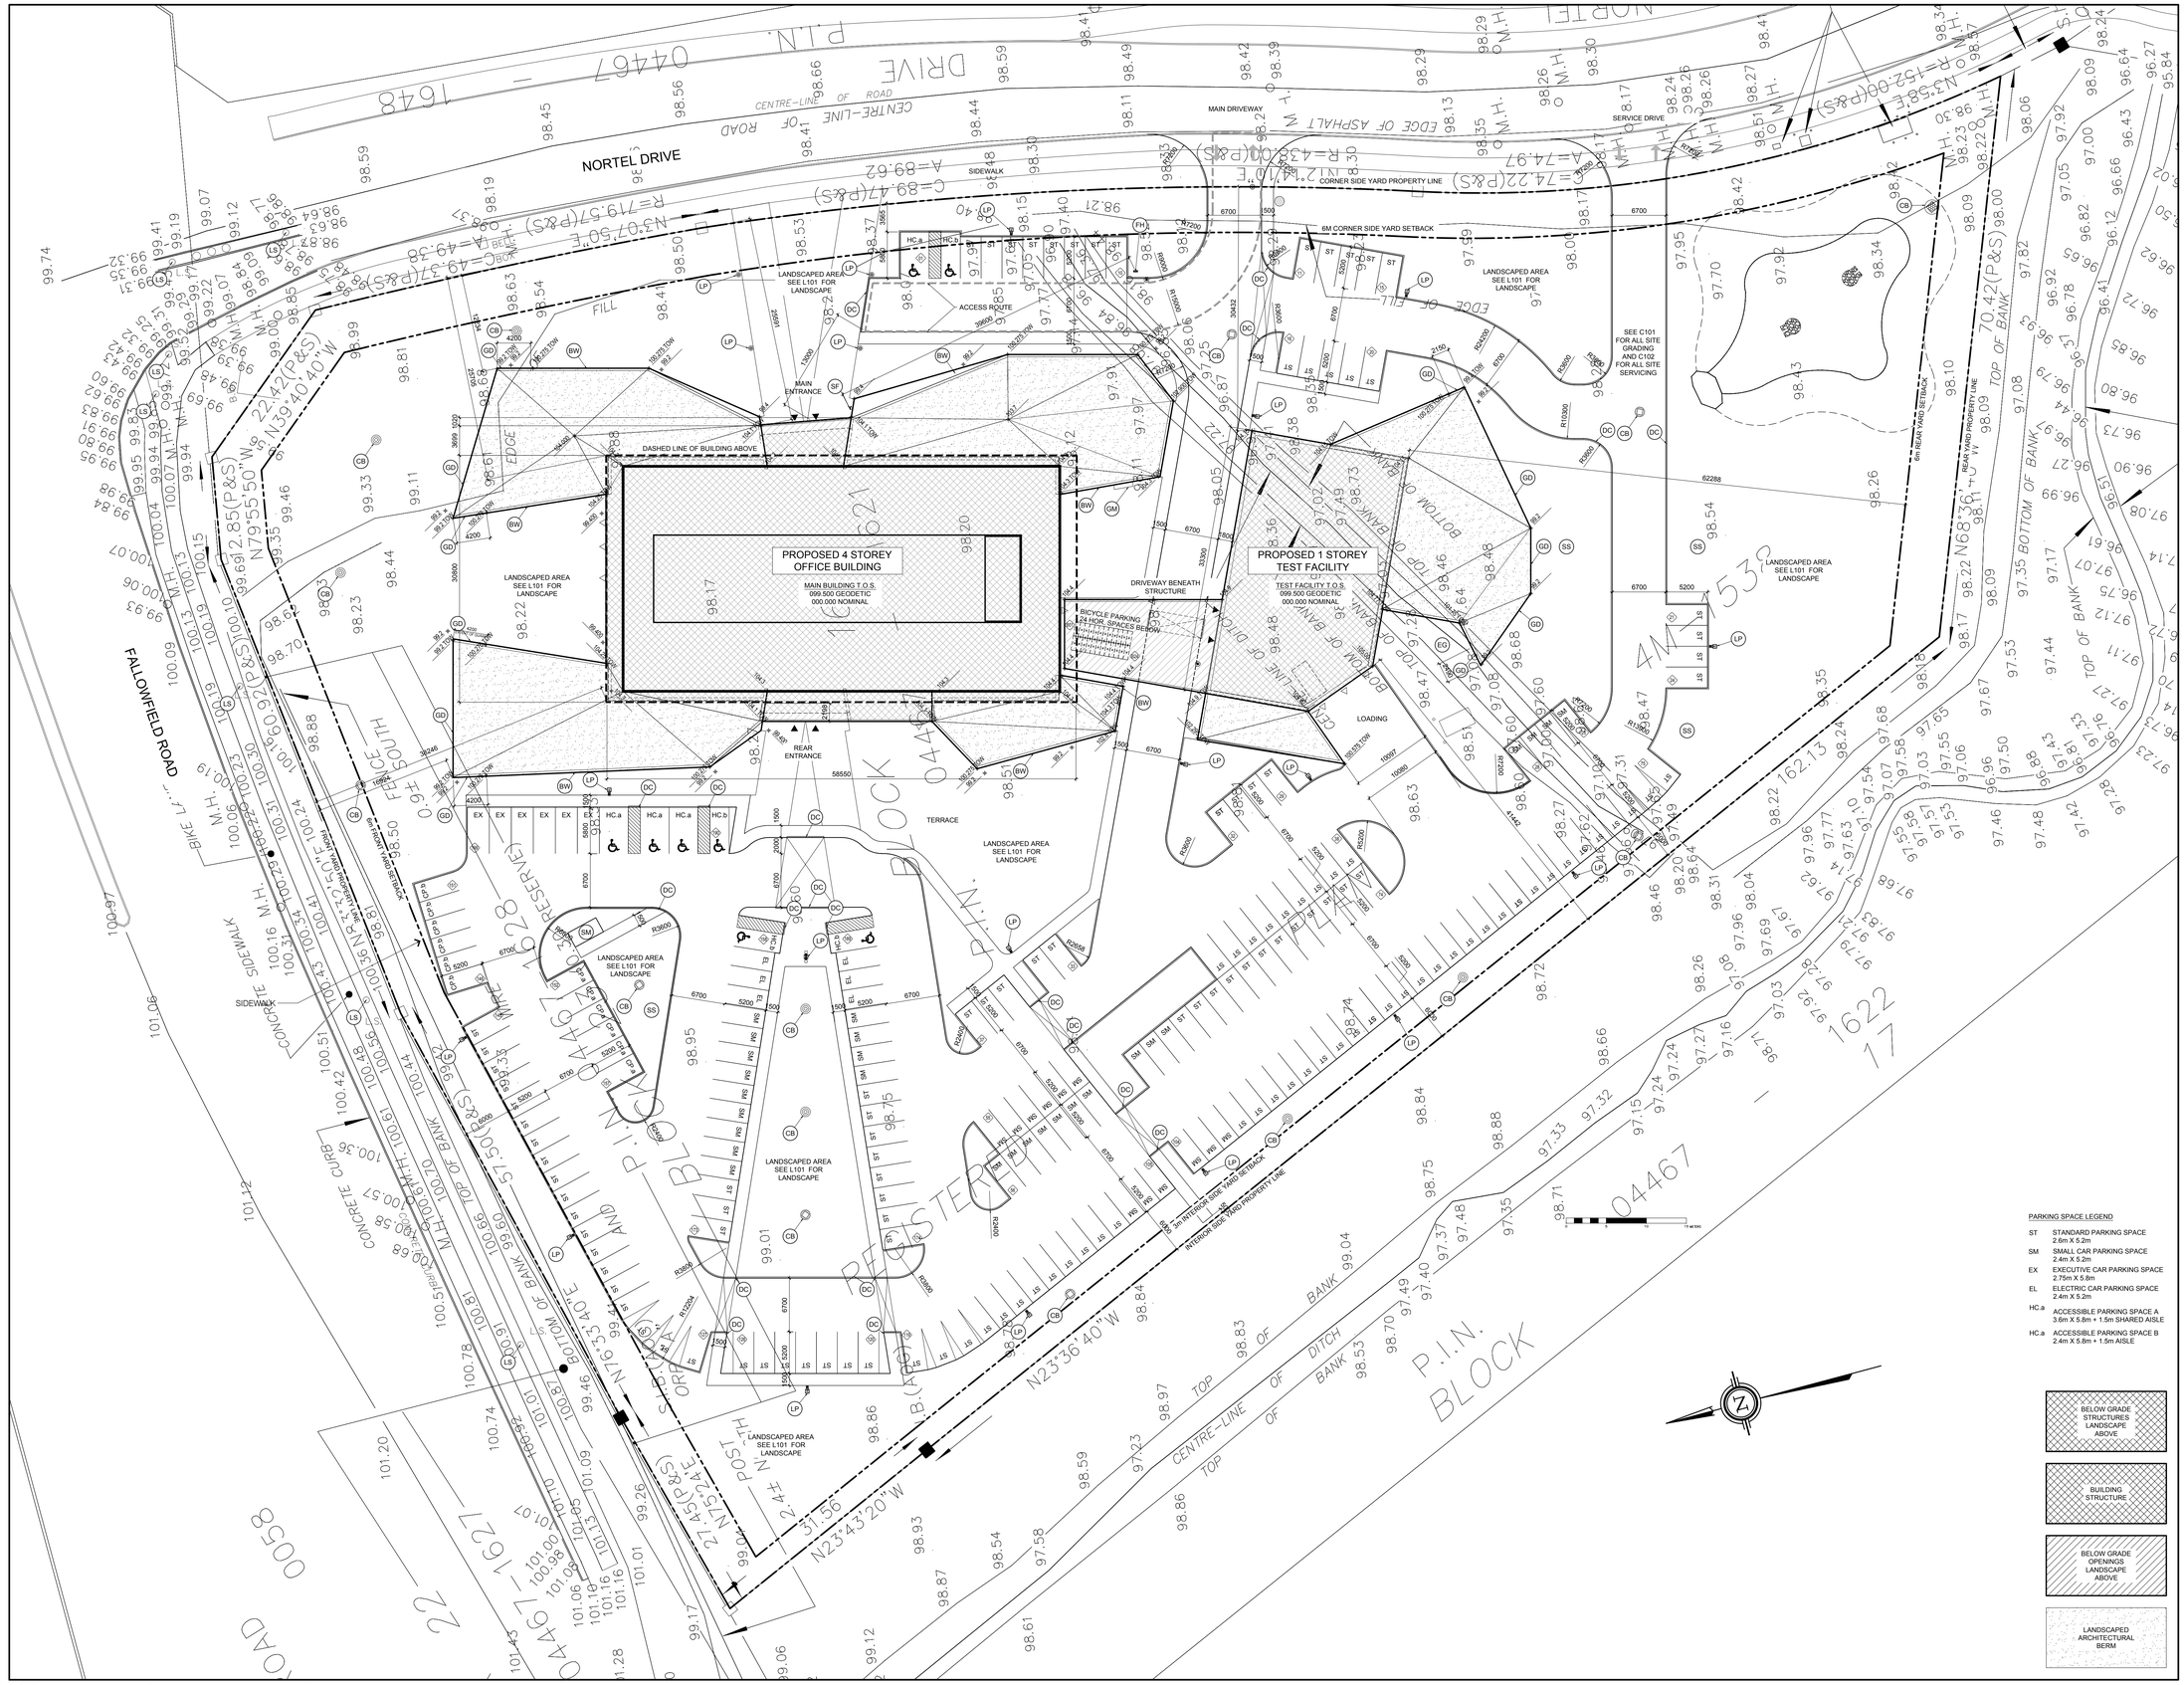

1 A001 SITE PLAN
SCALE = 1:300

0m 10 20 30 40
SCALE = 1:300

GENERAL NOTES

A THE CONTRACTOR SHALL CHECK AND VERIFY ALL DIMENSIONS ON SITE AND REPORT ALL DISCREPANCIES TO THE ARCHITECT.

B DO NOT SCALE DRAWINGS.

C ALL WORK SHALL COMPLY WITH THE ONTARIO BUILDING CODE AND THE REQUIREMENTS OF ALL AUTHORITIES HAVING JURISDICTION.

D THIS DRAWING IS THE EXCLUSIVE PROPERTY OF CHRISTOPHER SIMMONDS ARCHITECT INC. COPYRIGHT RESERVED.



LOCATION PLAN

ZONING INFORMATION

Zone: IP [2045] H(45) - Business Park Industrial Zone

Legal Description:
Part of Lots 17, 18,19,20, Block 16
Registered Plan 4M-1538
Township of Nepean

Lot Area : 24,645 m²

PROPOSED USE
-Office 5654m2
-Test Facility (ground floor only) 429m2

Building Area: 6083 m²
Allowable Lot Coverage: 55%
Proposed Lot Coverage: 7.4% (1821m2)
Current Lot Frontage: 158.7 m (Fallowfield Drive)
214 m (Nortel Drive)

BUILDING HEIGHT
Allowable : 45 m
Proposed : 16.5 m

PROPERTY SETBACKS

IP ZONE :	Required	Provided
-Front yard setback:		6.0 m 39.6 m
-Corner side yard setback:	6.0 m	25.8 m
-Rear yard setback:	6.0 m	65.3 m
-Interior side yard	3.0m	37.1 m

GROSS FLOOR AREA

Commercial GFA:	5654 m²
Test Facility GFA:	429 m²
Total Building GFA:	6083 m²

FLOOR SPACE INDEX
IP Zone: 2.0 = 49,290m2

PARKING

Required:
Total parking spaces required:
2.4 per 100m2 GFA= 2.4 x 60.8 = 146

Proposed:

Office parking spaces:	179
Visitor spaces (V):	20
Total:	199
Small car spaces (SM):	26% (50)
Accessible (HC.a, HC.b):	8
Electric car spaces (EX)	6

BICYCLE PARKING

Commercial : 6083 x 1/250 =	24
Total Bikes Req'd:	24
Bike Spaces Provided:	25

BW LANDSCAPED BERM WALL
EQ EMERGENCY GENERATOR
FH FIRE HYDRANT NEW
GM GAS METER
SF SIAMESE FIRE HOSE CONNECTION
CB CATCH BASIN
LS EXISTING LIGHT STANDARD
LP NEW LAMP POST
SS SNOW STORAGE
SM SMOKING SHELTER
DC DEPRESSED CURB

PARKING SPACE LEGEND

ST	STANDARD PARKING SPACE 2.6m X 5.2m
SM	SMALL CAR PARKING SPACE 2.4m X 5.2m
EX	EXECUTIVE CAR PARKING SPACE 2.75m X 5.8m
EL	ELECTRIC CAR PARKING SPACE 2.4m X 5.2m
HC.a	ACCESSIBLE PARKING SPACE A 3.6m X 5.8m + 1.5m SHARED AISLE
HC.a	ACCESSIBLE PARKING SPACE B 2.4m X 5.8m + 1.5m AISLE

BELOW GRADE STRUCTURES LANDSCAPE ABOVE

BUILDING STRUCTURE

BELOW GRADE OPENINGS LANDSCAPE ABOVE

LANDSCAPED ARCHITECTURAL BERM

REV.	ISSUED FOR	MM/DD/YYY
09	CONSTRUCTION UPDATE	27/04/2017
08	CONSTRUCTION UPDATE	02/02/2017
07	ISSUED FOR CONSTRUCTION	11/11/2016
06	REVISED BUILDING PERMIT	09/23/2016
05	BUILDING PERMIT	08/05/2016
04	CONSTRUCTION (FOUNDATIONS)	07/14/2016
03	FOUNDATION PERMIT	05/31/2016
02	REVISED SITE PLAN	04/10/2016
01	SITE PLAN CONTROL	12/18/2015

ARCHITECT'S SEAL:
ONTARIO ASSOCIATION OF ARCHITECTS
C. Simmonds
LICENCE 4550

PROJECT NORTH:

TOMLINSON
FOUNDED ON STRENGTH GUIDED BY VISION


Christopher Simmonds Architect
THE ANNEX / 96 ECCLES ST. OTTAWA ON K1R 6S3
613.567.7888 PHONE / 613.567.7528 FAX
csarchitect.com

PROJECT:
TOMLINSON
NEW BUILDING


DRAWING TITLE:
SITE PLAN

DATE:	10/8/2015
SCALE:	AS INDICATED
DRAWN BY:	JK
JOB No:	574-15


DRAWING No: A001

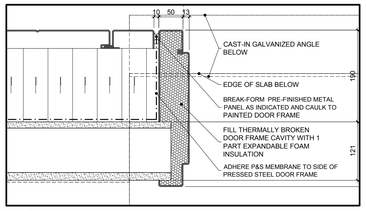

1 A002 TYPICAL W1 PSF JAMB DETAIL
SCALE =1:5

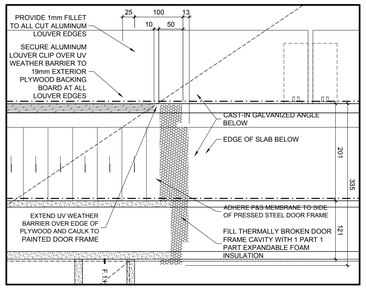

2 A002 TYPICAL W2 PSF JAMB DETAIL
SCALE =1:5

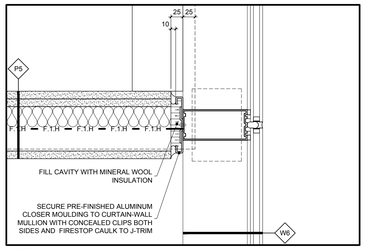


6 A002 TYP. PARTITION / MULLION TRANS. DET.
SCALE =1:5


Item	Ontario's 2012 Building Code Data Matrix Part 3 or 9				OBC Reference: References are to Division B unless noted [A] for Division A or [c] for Division C.	
1	Project Description:	☐ Change of Use	☐ Alternation	■ New ☐ Addition	☐ Part 11 11.1 to 11.4	■ Part 3 ☐ Part 9 1.1.2. [A] 1.1.2. [A] & 9.10.1.3.
2	Major Occupancy; D-Business and personal service, F3 Low hazard industrial				3.1.2.1.(1)	9.10.2.
3	Building Area (m²)	Existing.....		New; 1,815m² New;		1.4.1.2. [A] 1.4.1.2. [A]
4	Gross Area	Existing		New; 5,445m² New;		1.4.1.2. [A] 1.4.1.2. [A]
5	Number of Storeys	Above grade; 3		Below grade; 1		1.4.1.2. [A] & 3.2.1.1. 1.4.1.2. [A] & 9.10.4
6	Number of Streets/Fire Fighter Access; 1 (xxx)					3.2.2.10. & 3.2.5. 9.10.20.
7	Building Classification; 3.2.2.51. (Group D - up to 6 Storeys, Sprinklered, Noncombustible Construction) 3.2.2.81. (Group F - Division 3, 1 Storey, Sprinklered)					3.2.2.20.-.83 9.10.8.2.
8	Sprinkler System Proposed			■ entire building		3.2.9. N/A
				☐ selected compartments		3.2.15. N/A
				☐ selected floor areas		3.2.5.7. N/A
				☐ basement	☐ in lieu of roof rating	3.2.6. N/A
				☐ not required		3.2.2.20.-.83 9.10.6.
9	Standpipe required			☐ Yes	☐ No	3.2.9. N/A
10	Fire Alarm required			■ Yes	☐ No	3.2.4. 9.1-.18.
11	Water Service/ Supply is Adequate			■ Yes	☐ No	3.2.5.7. N/A
12	High Building			☐ Yes	■ No	3.2.6. N/A
13	Construction Restrictions	☐ Combustible permitted		■ Non-combustible required	☐ Both	3.2.2.20.-.83 9.10.6.
	Actual Construction	☐ Combustible		■ Non-combustible	☐ Both	
14	Mezzanine(s) Area m²	N/A				3.2.1.1.(3)-(8) 9.10.6.
15	Occupant load based on	■ m²/person		☐ design of building		3.1.17. 9.9.1.3.
	Offices Ground Floor;	370 Persons	(based on 9.3m² / person and 353m²×120-Training+30-Gym+80-Caf.)			
	Offices Second Floor;	115 Persons	(based on 9.3m² / person and 1065m²)			
	Offices Third Floor;	140 Persons	(based on 9.3m² / person and 1294m²)			
	Offices Fourth Floor;	160 Persons	(based on 9.3m² / person and 1490m²)			
16	Barrier-free Design	■ Yes	☐ No (Explain)			3.8. 9.5.2.
17	Hazardous Substances	☐ Yes	■ No			3.3.1.2. & 3.3.1.19. 9.10.1.3.(4)
18	Classification	Horizontal Assemblies FRR (Hours)	Listed Design No. or Description (SB-2)			3.2.2.20.-.83 & 3.2.1.4. 9.10.8. 9.10.9.
	Group D Required Fire Resistance Rating (FRR)	Floors; 1 Hours	(SB2) Reinforced Concrete Slab			
		Roof; 0	N/A			
		Mezzanine; 1 Hours	N/A			
		Supporting Members; 1 Hours	See Plans for Listed Design No. or Description (SB-2)			
	Group F, Division 3 Required Fire Resistance Rating (FRR)	Floors; 0	N/A			
		Roof; 0	N/A			
		Mezzanine; 0	N/A			
		Supporting Members; 0	N/A			
19	Spatial Separation - Construction of Exterior Walls					3.2.3. Table 3.2.3.1.D.

EXPOSED BUILDING FACE (EBF) (Unit - Facing - Floor)	Area of EBF (m²)	LIM. DIST. (m)	Permitted % of Unprotected Openings	Actual % of Openings	Actual % of Unprotected Openings	Actual % of Protected Openings	FRR (Hours)	Listed Design or Description	Combustible Construction	Combustible Cladding
Group D South Face (3rd floor)	111m2	> 6m	60% (67m²)	53% (58m²)	53% (58m²)	0% (0m²)	3/4 hr	See Plans	Non- Comb.	Non- Comb.
Group F, Division 3 North Face	138m²	> 10m	65% (90m2)	62% (86m2)	62% (86m2)	0% (0m²)	3/4 hr	See Plans	Non- Comb.	Non- Comb.


3 A002 OBC MATRIX
SCALE =NA

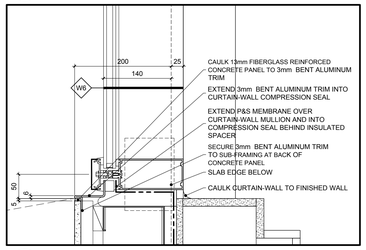


7 A002 TYPICAL W13 CURTAINWALL JAMB DETAIL
SCALE =1:5

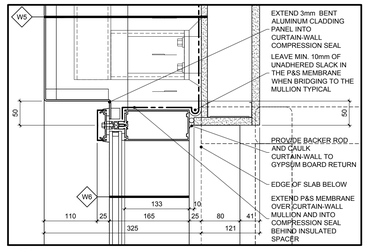


8 A002 TYPICAL W5 CURTAINWALL JAMB DETAIL
SCALE =1:5

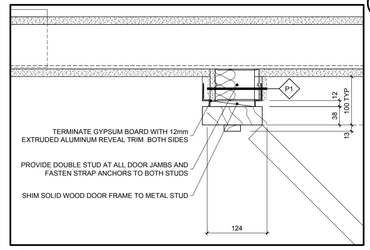


9 A002 TYPICAL P1 WDF JAMB DETAIL
SCALE =1:5

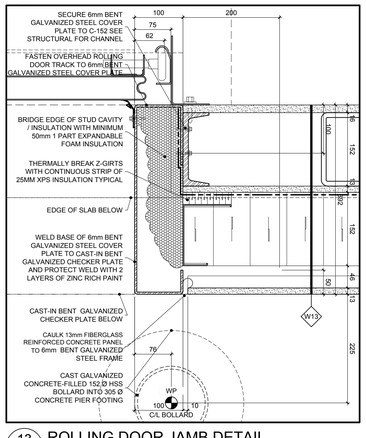


12 A002 TYPICAL W13 PSF JAMB DETAIL
SCALE =1:5

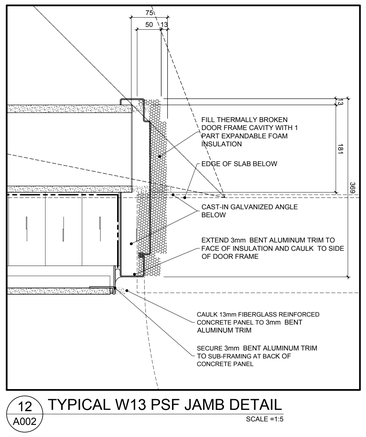


10 A002 TYPICAL P2 PSF JAMB DETAIL
SCALE =1:5

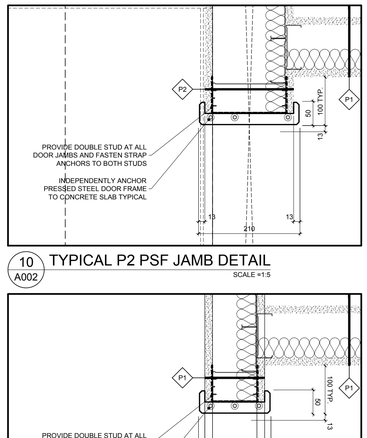

11 A002 TYPICAL P5 WDF JAMB DET.
SCALE =1:5

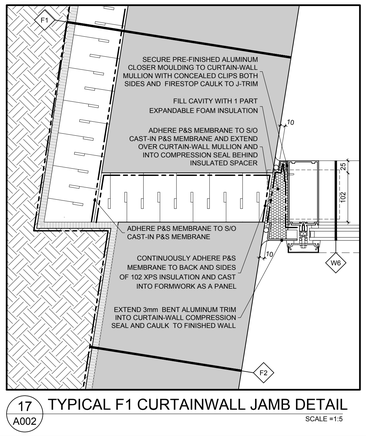


14 A002 TEST FACILITY P1 PSF JAMB DETAIL
SCALE =1:5

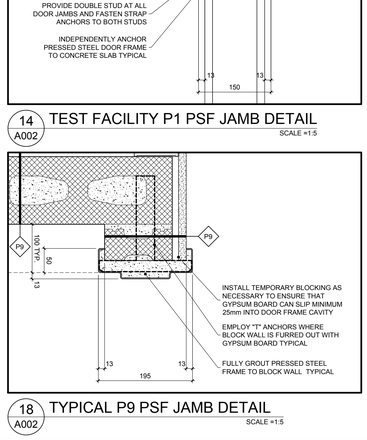

15 A002 TYPICAL ELEVATOR JAMB DET.
SCALE =1:5


13 A002 ROLLING DOOR JAMB DETAIL
SCALE =1:5

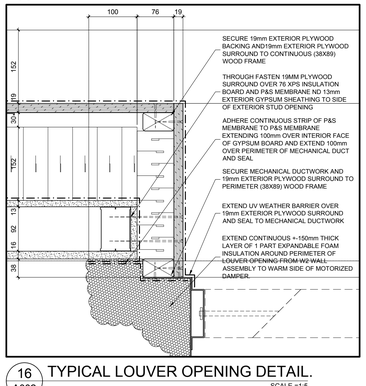

16 A002 TYPICAL LOUVER OPENING DETAIL.
SCALE =1:5

17 A002 TYPICAL F1 CURTAINWALL JAMB DETAIL
SCALE =1:5

18 A002 TYPICAL P9 PSF JAMB DETAIL
SCALE =1:5

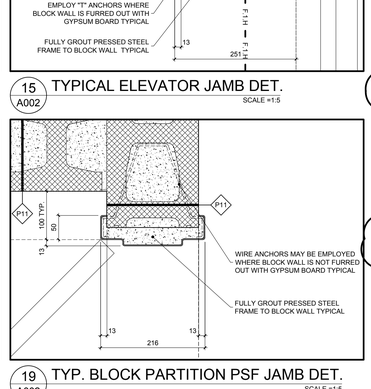

19 A002 TYP. BLOCK PARTITION PSF JAMB DET.
SCALE =1:5

AC	ARCHITECTURAL CONCRETE	FS	FIRE RATED STANDPIPE CHASE
AF	ALUMINUM SHADING FIN	GB	GRAB BAR
AL	ACCESS LADDER	GD	GUARD - 1075mm HIGH
AP	ALUMINUM PANELS	GM	GAS METER
AR	ALUMINUM DRYWALL REVEALS	GR	GUARD RAIL
AS	ALUMINUM SPANDREL PANEL	GS	SEALED GLAZING UNIT SPANDREL PANEL
AT	ACOUSTIC PANEL	GV	SEALED GLAZING UNIT VISION PANEL
AW	ACOUSTIC WALL PANEL	GW	GLASS WALL PANEL
BF	BOTTLE FILLING STATION	HB	HOSE BIB
BO	BOLLARDS	HF	HYGIENIC FLOORING
BP	BICYCLE PARKING	HL	HC LAVATORY
BR	RECESSED BASE	HM	HC MIRROR
BS	BRISE SOLEIL	HO	HOLD OPEN DEVICE
BW	LANDSCAPED BERM WALL	HS	HC SHOWER HEAD
CB	CATCH BASIN	HT	HC TOILET
CG	COLORED GLASS (UP TO 6 COLORS)	HW	HYGIENIC WALL COVERING
CH	HARDENED CONCRETE SLAB	KS	KITCHEN SINK
CP	CONCRETE PANEL	LA	LAVATORY
CT	CERAMIC TILE	LG	LOUVER GRILLE
DC	DEPRESSED CURB	LP	NEW LAMP POST
DO	DOOR OPERATOR	LS	EXISTING LIGHT STANDARD
DW	DISH WASHER (NIC)	LV	LOUVER SCREEN
EO	ELECTRICAL OUTLET	MB	BRUSHED METAL BASE
EW	EYE WASH	MF	PRE-FINISHED METAL FLASHING.
FA	FIRE ANNUNCIATOR	MH	MAN HOLE
FC	FIRE HOSE CABINET	MI	MIRROR
FD	FLOOR DRAIN	ML	METAL LOCKER (NIC)
FG	FIRE RESISTANT GLASS	ML	METAL LOCKER
FH	FIRE HYDRANT NEW	MP	METAL PANELS
FL	ALUMINUM FLASHING	MS	MOP SINK
FR	REFRIGERATOR (NIC)	MU	MECHANICAL UNIT
MV	MIXING VALVE		
ND	SANITARY NAPKIN DISPOSAL		
OD	OVERHEAD DOOR		
PC	POWER CONNECTION		
PM	PERFORATED METAL		
RB	RESILIENT FLOOR BASE		
RA	ROOF ANCHOR		
RD	ROOF DRAIN		
RF	RESILIENT FLOOR		
RG	RECESSED GRATES		
RP	RUBBER PAVER		
RT	RECESSED TOWEL DISPENSER / DISPOSAL		
SC	SHOWER CHAIR		
SD	SOAP DISPENSER		
SF	SIAMESE FIRE HOSE CONNECTION		
RS	ROOF SCUPPER		
SL	SEALED CONCRETE		
SH	SHOWER HEAD		
SP	SUMP PIT		
SS	SNOW STORAGE		
SM	SMOKING SHELTER		
TL	TEMPERED/LAMINATED GLASS		
TO	TOILET		
TP	TOILET PAPER DISPENSER		
TS	TEST FACILITY SINK		
UH	UNIT HEATER		
UR	URINAL		
WS	ADJUSTABLE WALL SHELVING		
WT	150mm Ø WEEPING TILE C/W FILTER SOCK		
XS	EXPOSED STRUCTURE		

4 A002 ABREVIATED TAGS
SCALE =NA

A. EXTEND ALL PARTITIONS TO U/S DECK OR SLAB UNO.

B. STAGGER ALL JOINTS OF MULTIPLE GYPSUM BOARD LAYERS.

C. TAPE JOINTS OF ALL GYPSUM BOARD LAYERS WITH DRYWALL COMPOUND.

D. INNER LAYERS MUST BE TAPED BUT NOT SANDED.

E. INSTALL GYPSUM BOARD WITH NO JOINTS GREATER THAN 6 mm.

F. FIRE-STOP CAULK OUTSIDE LAYER OF GYPSUM BOARD OF ALL RATED STEEL STUD PARTITIONS AT TOP AND BOTTOM AND ALL PENETRATIONS.

G. ACOUSTIC CAULK OUTSIDE LAYER OF GYPSUM BOARD OF ALL NON-RATED STEEL STUD PARTITIONS AT TOP AND BOTTOM AND ALL PENETRATIONS.

H. CAULKING OF ANY GAP OVER 6 mm MUST BE OVER ROD BACKUP.

I. DOOR AND FRAME TYPE ORIENTATION MAY BE REVERSED (SEE PLANS)

J. TRIM AND EXTEND THERMAL AND ACOUSTIC BATT INSULATION CONTINUOUSLY BEHIND AND AROUND ALL ELECTRICAL BOXES.

K. PROVIDE SLOTTED TOP TRACK DEFLECTION HEAD AT T/O ALL STEEL STUD WALL AND PARTITION ASSEMBLIES.

L. PROVIDE 20mm DEFLECTION ALLOWANCE AT TOP OF ALL CONCRETE BLOCK PARTITIONS

M. PACK VOID AT T/O OF ALL FIRE RATED CONCRETE BLOCK PARTITIONS WITH MINERAL WOOL AND SEAL IN PLACE WITH FIRE-STOP CAULK.

N. SEAL VOID AT T/O OF ALL NON-RATED CONCRETE BLOCK PARTITIONS WITH ACOUSTIC CAULK OVER BACKER ROD.

O. PROVIDE MAX. 0.50mm METAL STUDS FOR ALL INTERIOR PARTITIONS. NOTIFY ARCHITECT WHERE HEAVIER GAUGE IS REQUIRED TO MEET DEFLECTIONS REQUIREMENT.

P. STUD WALL REINFORCEMENT / BLOCKING: SECURE 19mm VENEER CORE PLYWOOD BLOCKING TO STUDS WITHIN THE WALL CAVITY AS REQUIRED TO ANCHOR GRAB BARS OR ANY OTHER WALL MOUNTED FIXTURE.

Q. GRIND HIGH-POINTS AND SKIM COAT ALL EXPOSED CONCRETE SURFACES WITH DRYWALL COMPOUND.

R. MISCELLANEOUS METAL:
-CONTINUOUSLY WELD ALL STEEL COMPONENTS.
-FILL AND GRIND ALL STEEL CONNECTIONS SMOOTH.
-FINISH ALL EXPOSED STEEL SURFACES WITH PAINT.

S. U.N. USE MOISTURE RESISTANT GYPSUM BOARD ON ALL WASHROOM CEILINGS AND WALLS CONTAINING PLUMBING PENETRATIONS.

T. USE CEMENT BOARD IN LIEU OF GYPSUM BOARD ON ALL SHOWER WALLS.

U. FIRE-CAULK PERIMETER OF ALL ACOUSTIC GYPSUM BOARD PARTITIONS.

V. WHERE OUTLET BOXES ARE INSTALLED BACK TO BACK PACK CAVITY AROUND BOTH OUTLET BOXES AND SECURE ONE LAYER OF DRYWALL IN THE AIR-SPACE TO THE BACK SIDE OF ONE ROW OF STUDS, EXTEND THESE MEASURES FOR A MINIMUM RADIUS OF 600mm FROM CENTER OF EACH OUTLET BOX. IN ADDITION PROVIDE PUTTY PADS TO ALL ELECTRICAL BOXES WHERE MORE THAN ONE ELECTRICAL BOX IS INSTALLED IN A SINGLE STUD CAVITY.

W. SHIM FURRING CHANNELS AS REQUIRED TO PLUMB ALL CONCRETE AND BLOCK WALL BACKUP WALLS; ADJUST AFFECTED DIMENSION ACCORDINGLY.

X. USE GYPSUM TILE BACKER BOARD ON ALL WALL SURFACES TO RECEIVE CERAMIC TILE.

Y. USE IMPACT RESISTANT GYPSUM BOARD ON ALL WALL SURFACES WITHIN LOADING ROOM T14.

Z. CONCEAL ALL EXPOSED P-TRAPS WITH STAINLESS STEEL TRAP COVER RA098 BY LACAVIA

5 A002 TYPICAL NOTES
SCALE =NA

P1 TYPICAL 1HR 92 STUD PARTITION ASSEMBLY 124mm (ULC W407)
-16 GYPSUM BOARD BOTH SIDES
-92 METAL STUDS @ 400 O/C
-42 MINERAL WOOL SOUND ATTENUATING BLANKET
(REFER TO PLANS FOR REQUIRED FIRE RATING)

P2 TYPICAL 1HR 152 STUD PARTITION ASSEMBLY 184mm (ULC W407)
-16 GYPSUM BOARD BOTH SIDES
-152 METAL STUDS @ 400 O/C
-42 MINERAL WOOL SOUND ATTENUATING BLANKET
(REFER TO PLANS FOR REQUIRED FIRE RATING)

P3 TYPICAL 1HR SHAFT WALL PARTITION ASSEMBLY 80mm (UL U415)
-16 GYPSUM BOARD
-42 MINERAL WOOL SOUND ATTENUATING BLANKET
-64 CH METAL STUDS @ 400 O/C

P4 1 SIDED 92 STUD PARTITION ASSEMBLY 108mm
-16 GYPSUM BOARD BOTH SIDES
42 MINERAL WOOL SOUND ATTENUATING BLANKET
-92 METAL STUDS @ 400 O/C

P5 OFFICE 1HR 92 STUD PARTITION ASSEMBLY 140mm (ULC W407)
-2 LAYERS 16 GYPSUM BOARD
-92 METAL STUDS @ 400 O/C
42 MINERAL WOOL SOUND ATTENUATING BLANKET
-16 GYPSUM BOARD

P6 OFFICE 1HR 152 STUD PARTITION ASSEMBLY 184mm (ULC W407)
-2 LAYERS 16 GYPSUM BOARD
-152 METAL STUDS @ 400 O/C
42 MINERAL WOOL SOUND ATTENUATING BLANKET
-16 GYPSUM BOARD

P7 OFFICE 1HR SHAFT WALL PARTITION ASSEMBLY 80mm (UL U415)
-2 LAYERS 16 GYPSUM BOARD
-64 CH METAL STUDS @ 400 O/C
-42 MINERAL WOOL SOUND ATTENUATING BLANKET

TYPICAL PLUMBING CHASE PARTITION ASSEMBLY 407mm
-16 GYPSUM BOARD BOTH SIDES
P8 -92 METAL STUDS @ 400 O/C BOTH SIDES
-42 MINERAL WOOL SOUND ATTENUATING BLANKET BOTH SIDES
-283 SPACE BETWEEN STUD WALLS

ACOUSTIC BLOCK PARTITION ASSEMBLY 169mm
-16 GYPSUM BOARD
P9 -13 RESILIENT METAL CHANNELS VERTICAL @ 400 O/C
-140 CONCRETE BLOCK
(SEE STRUCTURAL FOR REINFORCING)

TYPICAL BLOCK PARTITION ASSEMBLY 140mm
P10 -140 CONCRETE BLOCK
(SEE STRUCTURAL FOR REINFORCING)

NUCLEAR BLOCK PARTITION ASSEMBLY 190mm
P11 -190 FULLY GROUTED CONCRETE BLOCK
(SEE STRUCTURAL FOR REINFORCING)

ELEVATOR BLOCK PARTITION ASSEMBLY 228mm
-16 GYPSUM BOARD BOTH SIDES
P12 -22 METAL TOP-HAT CHANNELS VERTICAL @ 400 O/C
-190 CONCRETE BLOCK
(SEE STRUCTURAL FOR REINFORCING)

TYPICAL GYPSUM BOARD VENEER ASSEMBLY 38mm
P13 -16 GYPSUM BOARD
-22 METAL TOP-HAT CHANNELS VERTICAL @ 400 O/C
-VARIES REINFORCED CONCRETE (SEE STRUCTURAL)

INSULATED GYPSUM BOARD VENEER ASSEMBLY VARIES
-16 GYPSUM BOARD
-10 MIL. POLY MEMBRANE
P14 -41 METAL STUDS @ 400 O/C
-VARIES INSULATED CAVITY
-102mm XPS INSULATION
-350 REINFORCED CONCRETE (SEE STRUCTURAL)

P15 PLATE GLASS PARTITION ASSEMBLY 15mm
-15mm GLASS PANELS (TYPE TL ABOVE 3500 TYPE TG BELOW
(SEE DETAILS FOR ANCHORAGE)

ALUMINUM FRAMED GLASS PARTITION ASSEMBLY 114mm
P16 -114mm x 51 STOREFRONT MULLIONS
-TEMPERED GLASS UNIT

1HR BEAM FIRE-PROTECTION MEMBRANE (SB-2)
P17 -2X13mm TYPE X GYPSUM BOARD
-41mm METAL STUDS @ 4000/C

1 SIDED 64 STUD PARTITION ASSEMBLY 80mm
P18 -16 GYPSUM BOARD BOTH SIDES
42 MINERAL WOOL SOUND ATTENUATING BLANKET

42 STUD PARTITION ASSEMBLY 74mm
P19 -16 GYPSUM BOARD BOTH SIDES
-42 METAL STUDS @ 400 O/C
WITH 42 MINERAL WOOL SOUND ATTENUATING BLANKET

TYPICAL FOUNDATION WALL (FROM T/O GRADE TO T/O FOOTING)
-GEOTEXTILE FABRIC
F1 -13mm DRAINAGE BOARD
-102mm XPS INSULATION
-DAMP-PROOFING
-VARIES REINFORCED CONCRETE (SEE STRUCTURAL)
-EXTEND GEOTEXTILE FABRIC & DRAINAGE BOARD & DAMP-PROOFING TO U/S FOOTING)

TYPICAL RETAINING WALL (FROM T/O GRADE TO T/O FOOTING):
-VARIES REINFORCED CONCRETE (SEE STRUCTURAL)
F2 -13mm DRAINAGE BOARD (HIGH SIDE)
-GEOTEXTILE FABRIC (HIGH SIDE)
-VARIES REINFORCED CONCRETE (SEE STRUCTURAL) (DRAINAGE BOARD TO U/S FOOTING)

ALUMINUM CLAD SOFFIT (ABOVE 2ND FLOOR):
-3mm ANODIZED ALUMINUM PANEL SYSTEM ON GALVANIZED STEEL OUTRIGGER STRUCTURE
S1 @1500 O/C HORIZONTALLY
-95 AIR SPACE
-152mm 2 PART SPRAY FOAM INSULATION
-P&S MEMBRANE
-CONCRETE DROP PANEL OR
-13mm EXTERIOR GYPSUM SHEATHING
-38mm METAL HORIZONTAL STUDS AT 407mm O/C

CONCRETE PANELED SOFFIT (TEST-FACILITY):
S2 -13mm FIBERGLASS REINFORCED CONCRETE PANEL
-46mm CONCEALED ANCHORING SYSTEM
-SUSPENDED EXTERIOR METAL STUD FRAMING

20 A002 TYPICAL ASSEMBLY TYPES
SCALE =NA

METAL CLAD WALL (MECHANICAL PENTHOUSE):
-38mm VERTICAL 1.2mm PREFINISHED METAL PANEL SYSTEM ON THERMALLY BROKEN HORIZONTAL Z-GIRTS @1200 O/C
-25mm AIR SPACE
W1 -152mm SEMI RIGID MINERAL WOOL INSULATION
-P&S MEMBRANE
-13mm EXTERIOR GYPSUM SHEATHING
-92mm METAL STUDS AT 407mm O/C
-16mm GYPSUM BOARD

LOUVERED WALL (MECHANICAL PENTHOUSE):
-152mm EXTRUDED ALUMINUM LOUVERS HORIZONTALLY @180 O/C
-UV WEATHER BARRIER
-19mm EXTERIOR PLYWOOD ON 25mm VERTICAL Z-GIRTS @400 O/C
W2 & 152 THERMALLY BROKEN HORIZONTAL Z-GIRTS @1200 O/C
-25mm AIR SPACE
-152mm SEMI RIGID MINERAL WOOL INSULATION
-P&S MEMBRANE
-13mm EXTERIOR GYPSUM SHEATHING
-92mm METAL STUDS AT 407mm O/C
-16mm GYPSUM BOARD

ALUMINUM FLASHED WALL ON CONCRETE BACKUP(2ND FLOOR / BASE OF WINDOWS):
-3mm ANODIZED ALUMINUM FLASHING
-13mm DRAINAGE BOARD
W3 -2-PLY MOD-BIT ROOFING MEMBRANE
-13mm CEMENT BOARD
-102mm XPS INSULATION
-P&S MEMBRANE
-REINFORCED CONCRETE (SEE STRUCTURAL)

CONCRETE VENEER PARAPET (GROUND FLOOR & ENTRANCE):
-150mm CAST-IN-PLACE CONCRETE VENEER
W4 -102mm XPS INSULATION
-P&S MEMBRANE
-VARIES REINFORCED CONCRETE (SEE STRUCTURAL)

ALUMINUM CLAD WALL (2ND & 3RD FLOOR):
-3mm ANODIZED ALUMINUM PANEL SYSTEM ON 53mm VERTICAL Z-GIRTS @1500 O/C
& 152 THERMALLY BROKEN HORIZONTAL Z-GIRTS @1200 O/C
-170mm AIR SPACE
W5 -152mm SEMI RIGID MINERAL WOOL INSULATION
-P&S MEMBRANE
-13mm EXTERIOR GYPSUM SHEATHING
-92mm METAL STUDS AT 407mm O/C
-16mm GYPSUM BOARD

TYPICAL CURTAIN-WALL LITE:
W6 -133mm X 67 CURTAINWALL MULLION
-SEALED GLAZING UNIT


GLASS CURTAIN-WALL SPANDREL (TYPICAL / ABOVE AND BELOW SLAB):
-133mm X 67 CURTAINWALL MULLION
-SEALED GLAZING UNIT (BACK PAINTED WITH SILICONE PAINT)
-15mm AIRSPACE
W7 -114mm SEMI RIGID MINERAL WOOL INSULATION
-1.6mm GALVANIZED METAL BACK PAN
-25mm SPRAY APPLIED POLYURETHANE FOAM
-64mm METAL STUDS AT 407mm O/C
-16mm GYPSUM BOARD

ALUMINUM CURTAIN-WALL SPANDREL (3RD FLOOR):
-133mm X 67 CURTAINWALL MULLION
-3mm ANODIZED BENT ALUMINUM SPANDREL PANEL ON CUSTOM GUSSET PLATE
-VARIES AIR SPACE
W8 -127mm SEMI RIGID MINERAL WOOL INSULATION
-1.6mm GALVANIZED METAL BACK PAN
-25mm SPRAY APPLIED POLYURETHANE FOAM
-64mm METAL STUDS AT 407mm O/C
-16mm GYPSUM BOARD

ALUMINUM CURTAIN-WALL SPANDREL (3RD FLOOR /SLAB BYPASS):
-133mm X 67 CURTAINWALL MULLION
-3mm ANODIZED BENT ALUMINUM SPANDREL PANEL ON CUSTOM GUSSET PLATE
W9 -VARIES AIR SPACE
-127mm SEMI RIGID MINERAL WOOL INSULATION
-1.6mm GALVANIZED METAL BACK PAN
-25mm MINERAL FIBER INSULATION
-RE


PLOT DATE 5/4/2017 LAYOUT: A003 OVERALL PLAN AND SECTION

S:\CSA Jobs\2015 Projects\574-15 Tomlinson Corporate Headquarters, Nepean\03 Working Drawings\0-Sheets\574-15-A003.dwg

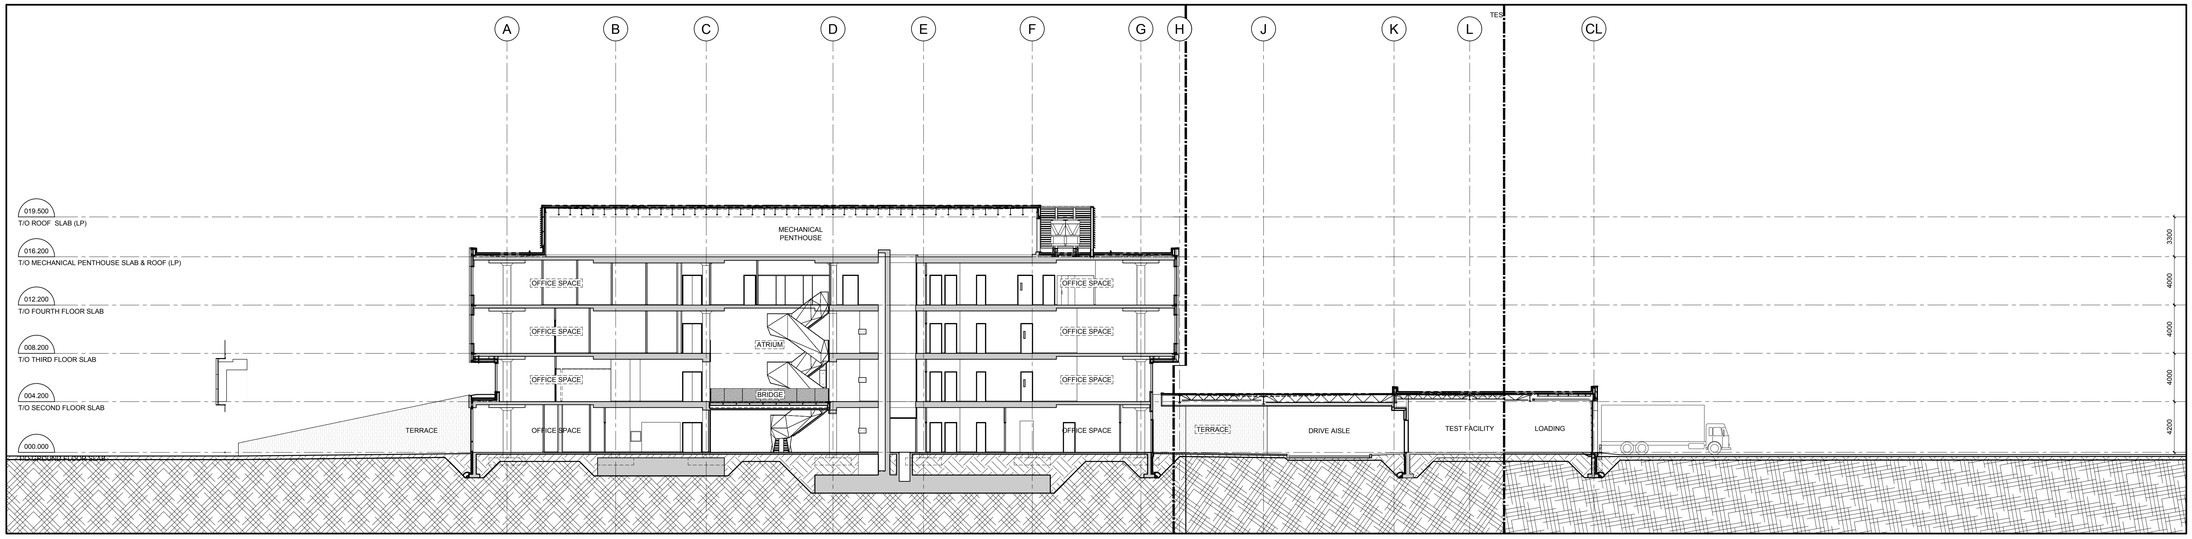

1 A003 OVERALL SECTION
SCALE =1:200

0m 10 20 30
SCALE = 1:200

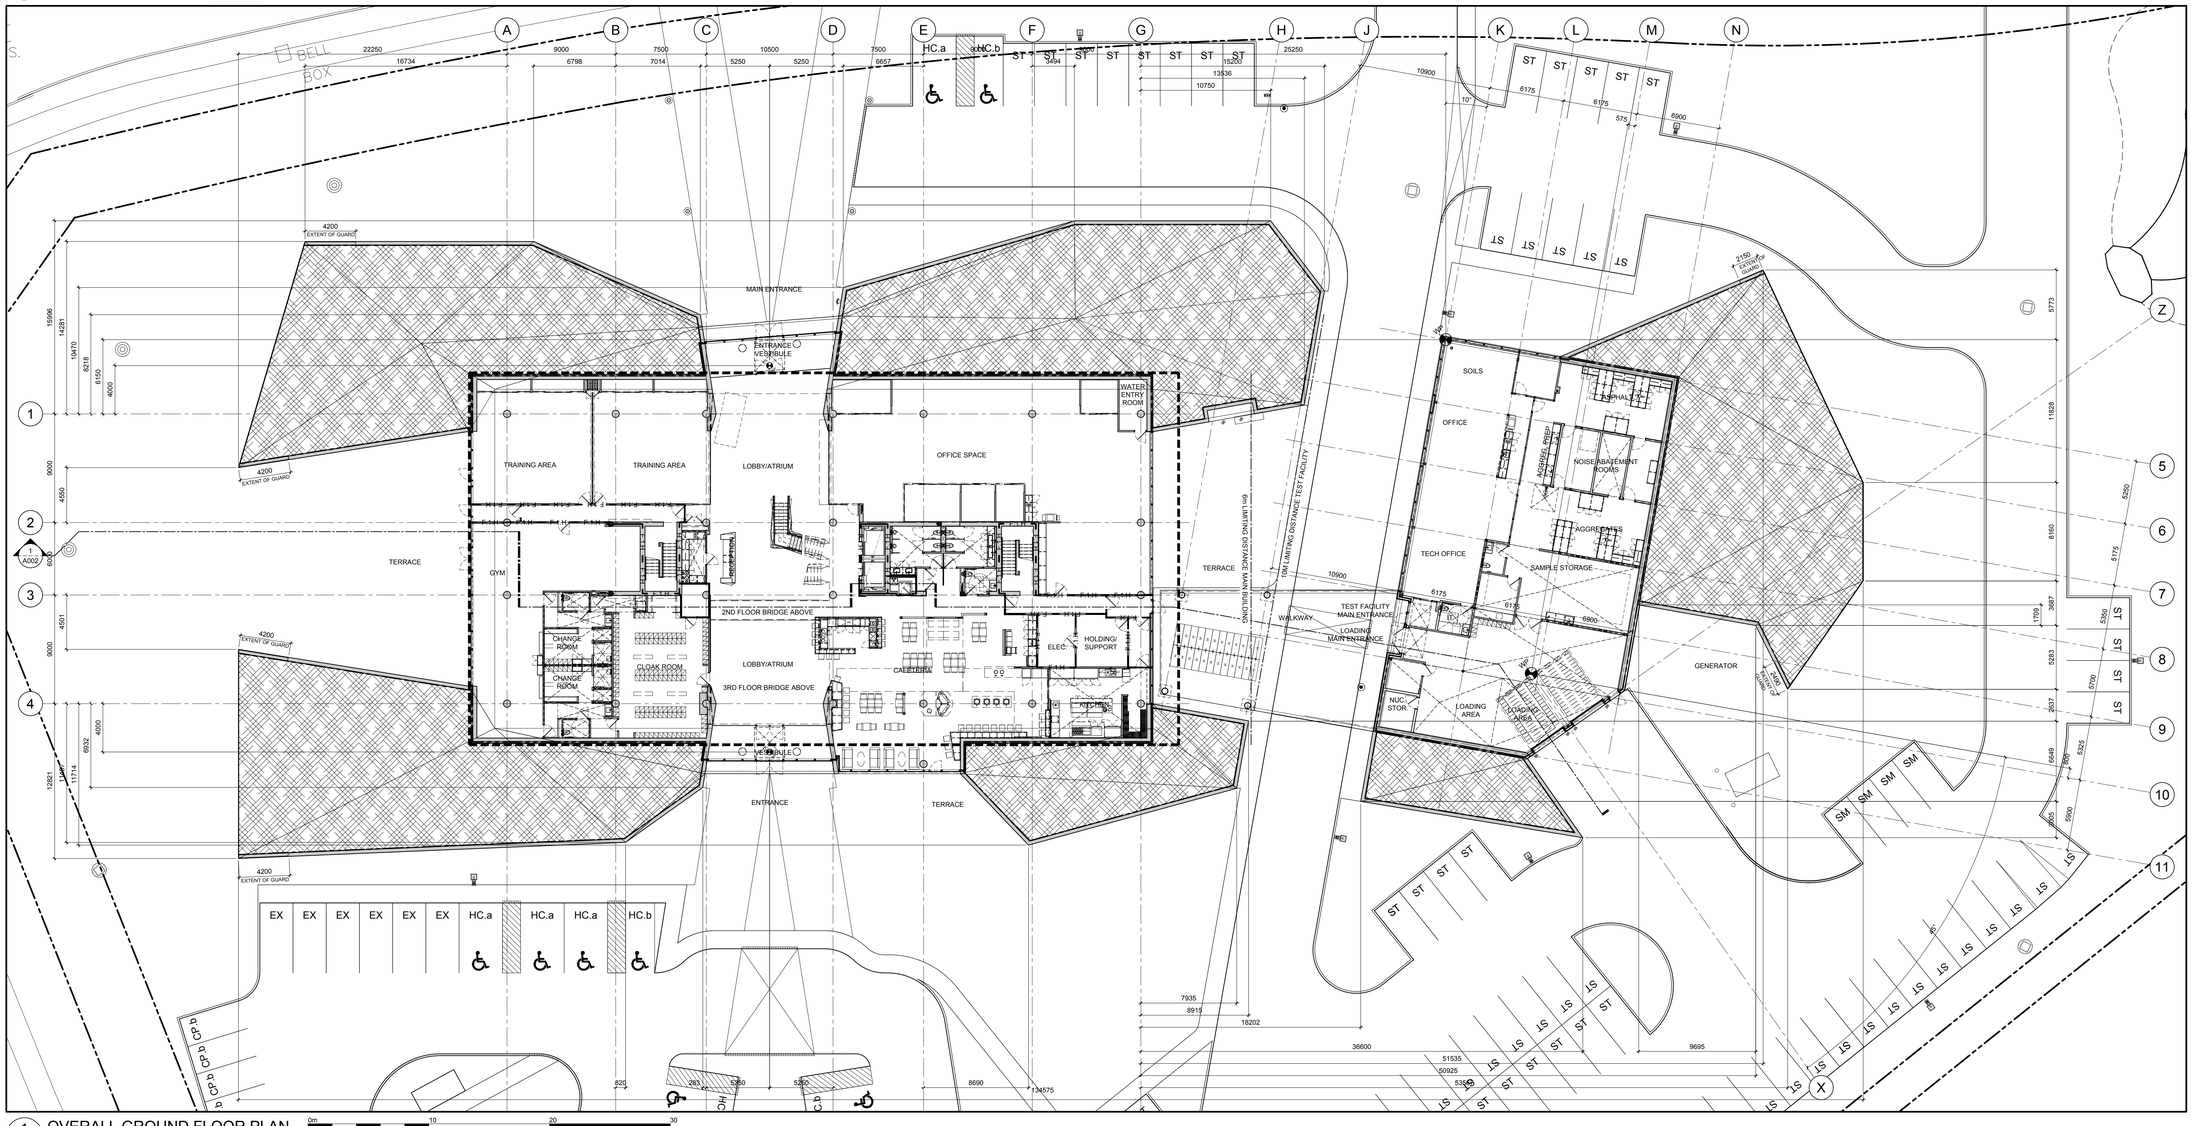

1 A003 OVERALL GROUND FLOOR PLAN
SCALE =1:200

0m 10 20 30
SCALE = 1:200

GENERAL NOTES

A THE CONTRACTOR SHALL CHECK AND VERIFY ALL DIMENSIONS ON SITE AND REPORT ALL DISCREPANCIES TO THE ARCHITECT.

B DO NOT SCALE DRAWINGS.

C ALL WORK SHALL COMPLY WITH THE ONTARIO BUILDING CODE AND THE REQUIREMENTS OF ALL AUTHORITIES HAVING JURISDICTION.

D THIS DRAWING IS THE EXCLUSIVE PROPERTY OF CHRISTOPHER SIMMONDS ARCHITECT INC. COPYRIGHT RESERVED.

REV.	ISSUED FOR	MM/DD/YYY
09	CONSTRUCTION UPDATE	27/04/2017
08	CONSTRUCTION UPDATE	02/02/2017
07	ISSUED FOR CONSTRUCTION	11/11/2016
06	REVISED BUILDING PERMIT	09/23/2016
05	BUILDING PERMIT	08/05/2016
04	CONSTRUCTION (FOUNDATIONS)	07/14/2016
03	FOUNDATION PERMIT	05/31/2016
02	REVISED SITE PLAN	04/10/2016
01	SITE PLAN CONTROL	12/18/2015

ARCHITECT'S SEAL:

ONTARIO ASSOCIATION OF ARCHITECTS
C. SIMMONDS
LICENCE
4550

PROJECT NORTH:

TOMLINSON
FOUNDED ON STRENGTH GUIDED BY VISION

Christopher Simmonds Architect
THE ANNEX / 6 ECCLES ST. OTTAWA ON K1R 6S3
613.567.7888 PHONE / 613.567.7520 FAX
csarchitect.com

PROJECT:
TOMLINSON
NEW BUILDING


DRAWING TITLE:
OVERALL PLAN AND SECTION

DATE:	10/8/2015
SCALE:	AS INDICATED
DRAWN BY:	JK
JOB No:	574-15


DRAWING No:
A003

PLOT DATE 5/4/2017 LAYOUT: A100 TEST FACILITY PLANS

S:\CSA Jobs\2015 Projects\574-15 Tomlinson Corporate Headquarters, Nepean\03 Working Drawings\0-Sheets\574-15-A100.dwg

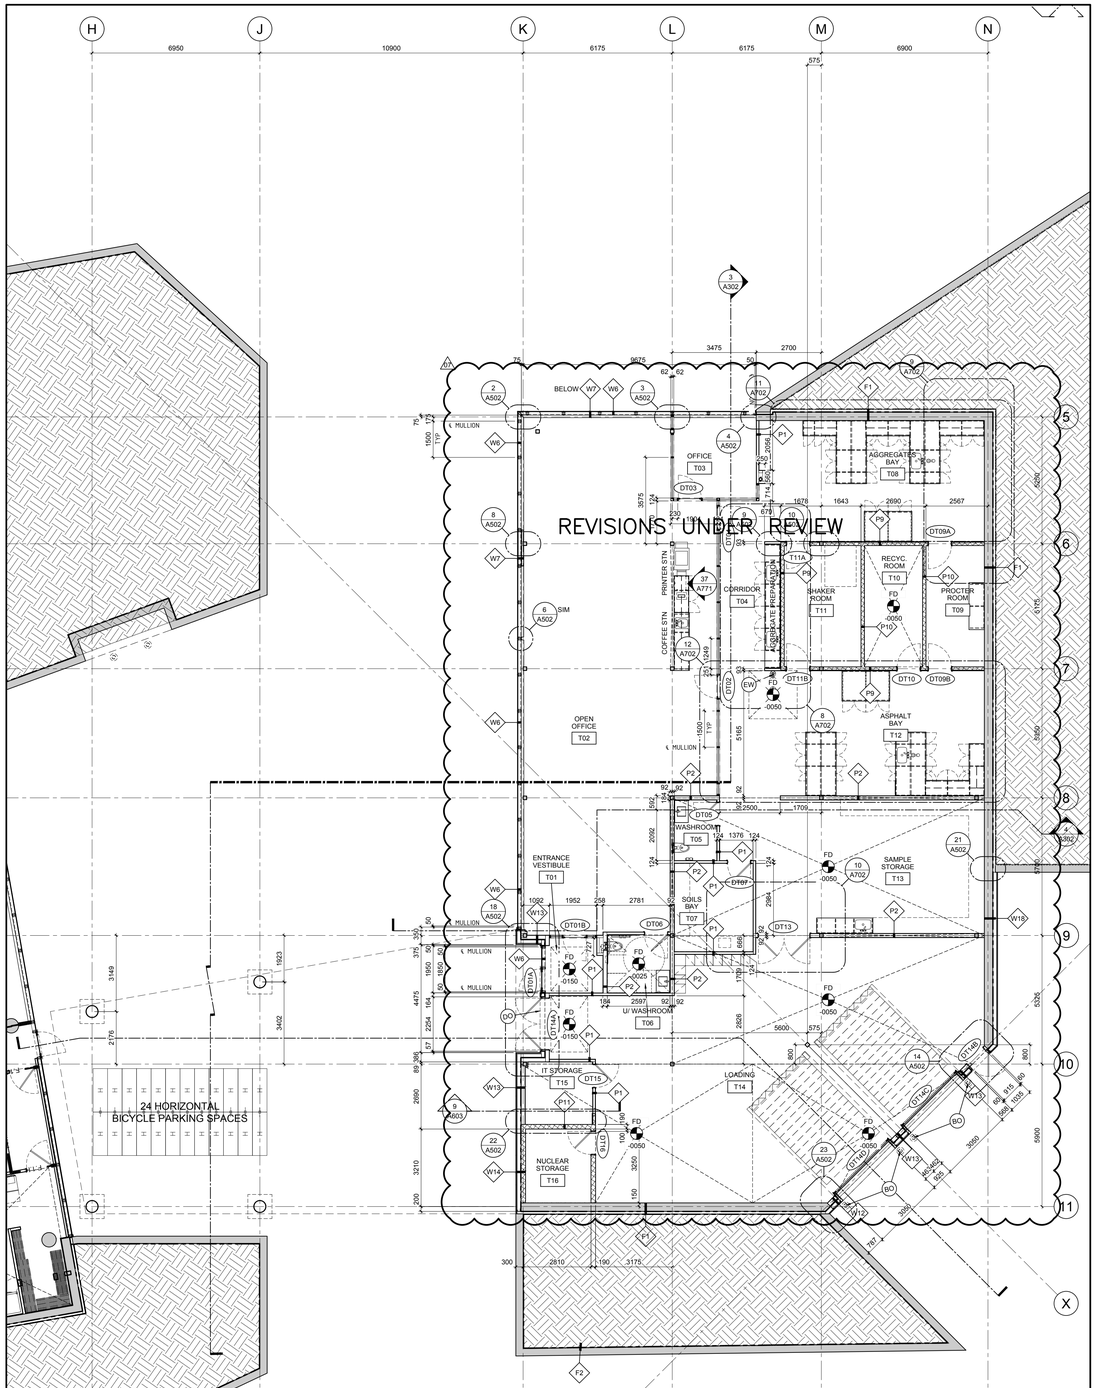

1 A100 TEST FACILITY FLOOR PLAN
SCALE =1:100

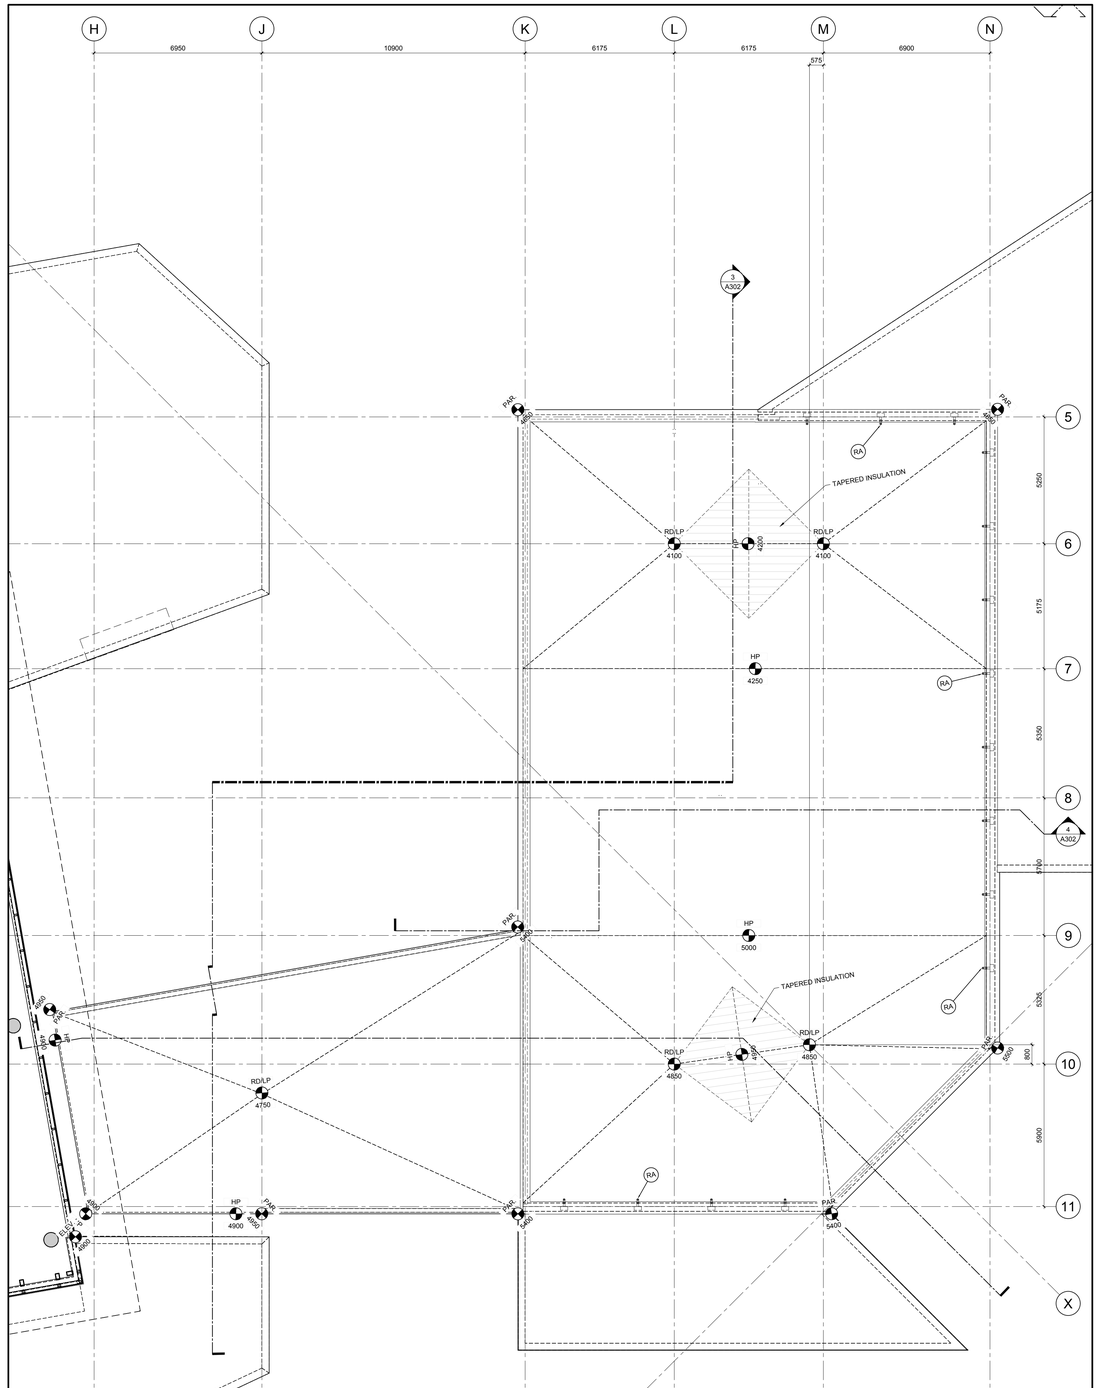

1 A100 TEST FACILITY ROOF PLAN
SCALE =1:100

GENERAL NOTES

A THE CONTRACTOR SHALL CHECK AND VERIFY ALL DIMENSIONS ON SITE AND REPORT ALL DISCREPANCIES TO THE ARCHITECT.

B DO NOT SCALE DRAWINGS.

C ALL WORK SHALL COMPLY WITH THE ONTARIO BUILDING CODE AND THE REQUIREMENTS OF ALL AUTHORITIES HAVING JURISDICTION.

D THIS DRAWING IS THE EXCLUSIVE PROPERTY OF CHRISTOPHER SIMMONDS ARCHITECT INC. COPYRIGHT RESERVED.

REV.	ISSUED FOR	MM/DD/YYY
07	CONSTRUCTION UPDATE	27/04/2017
06	CONSTRUCTION UPDATE	02/02/2017
05	ISSUED FOR CONSTRUCTION	11/11/2016
04	REVISED BUILDING PERMIT	23/09/2016
03	BUILDING PERMIT	08/05/2016
02	CONSTRUCTION (FOUNDATIONS)	07/14/2016
01	FOUNDATION PERMIT	05/31/2016

ARCHITECT'S SEAL: ONTARIO ASSOCIATION OF ARCHITECTS — C. SIMMONDS LICENCE 4650

PROJECT NORTH:

TOMLINSON — FOUNDED ON STRENGTH GUIDED BY VISION

Christopher Simmonds Architect
THE ANNEX / 18 ECCLES ST. OTTAWA ON K1R 6S3
613.567.7888 PHONE / 613.567.7526 FAX
csarchitect.com

PROJECT:
TOMLINSON
NEW BUILDING


DRAWING TITLE:
TEST FACILITY PLANS

DATE:	10/8/2015
SCALE:	AS INDICATED
DRAWN BY:	JK
JOB No:	574-15

DRAWING No: A100

PLOT DATE 5/4/2017 LAYOUT: A101 GROUND FLOOR PLAN

S:\CSA Jobs\2015 Projects\574-15 Tomlinson Corporate Headquarters, Nepean\03 Working Drawings\0-Sheets\574-15-A101.dwg

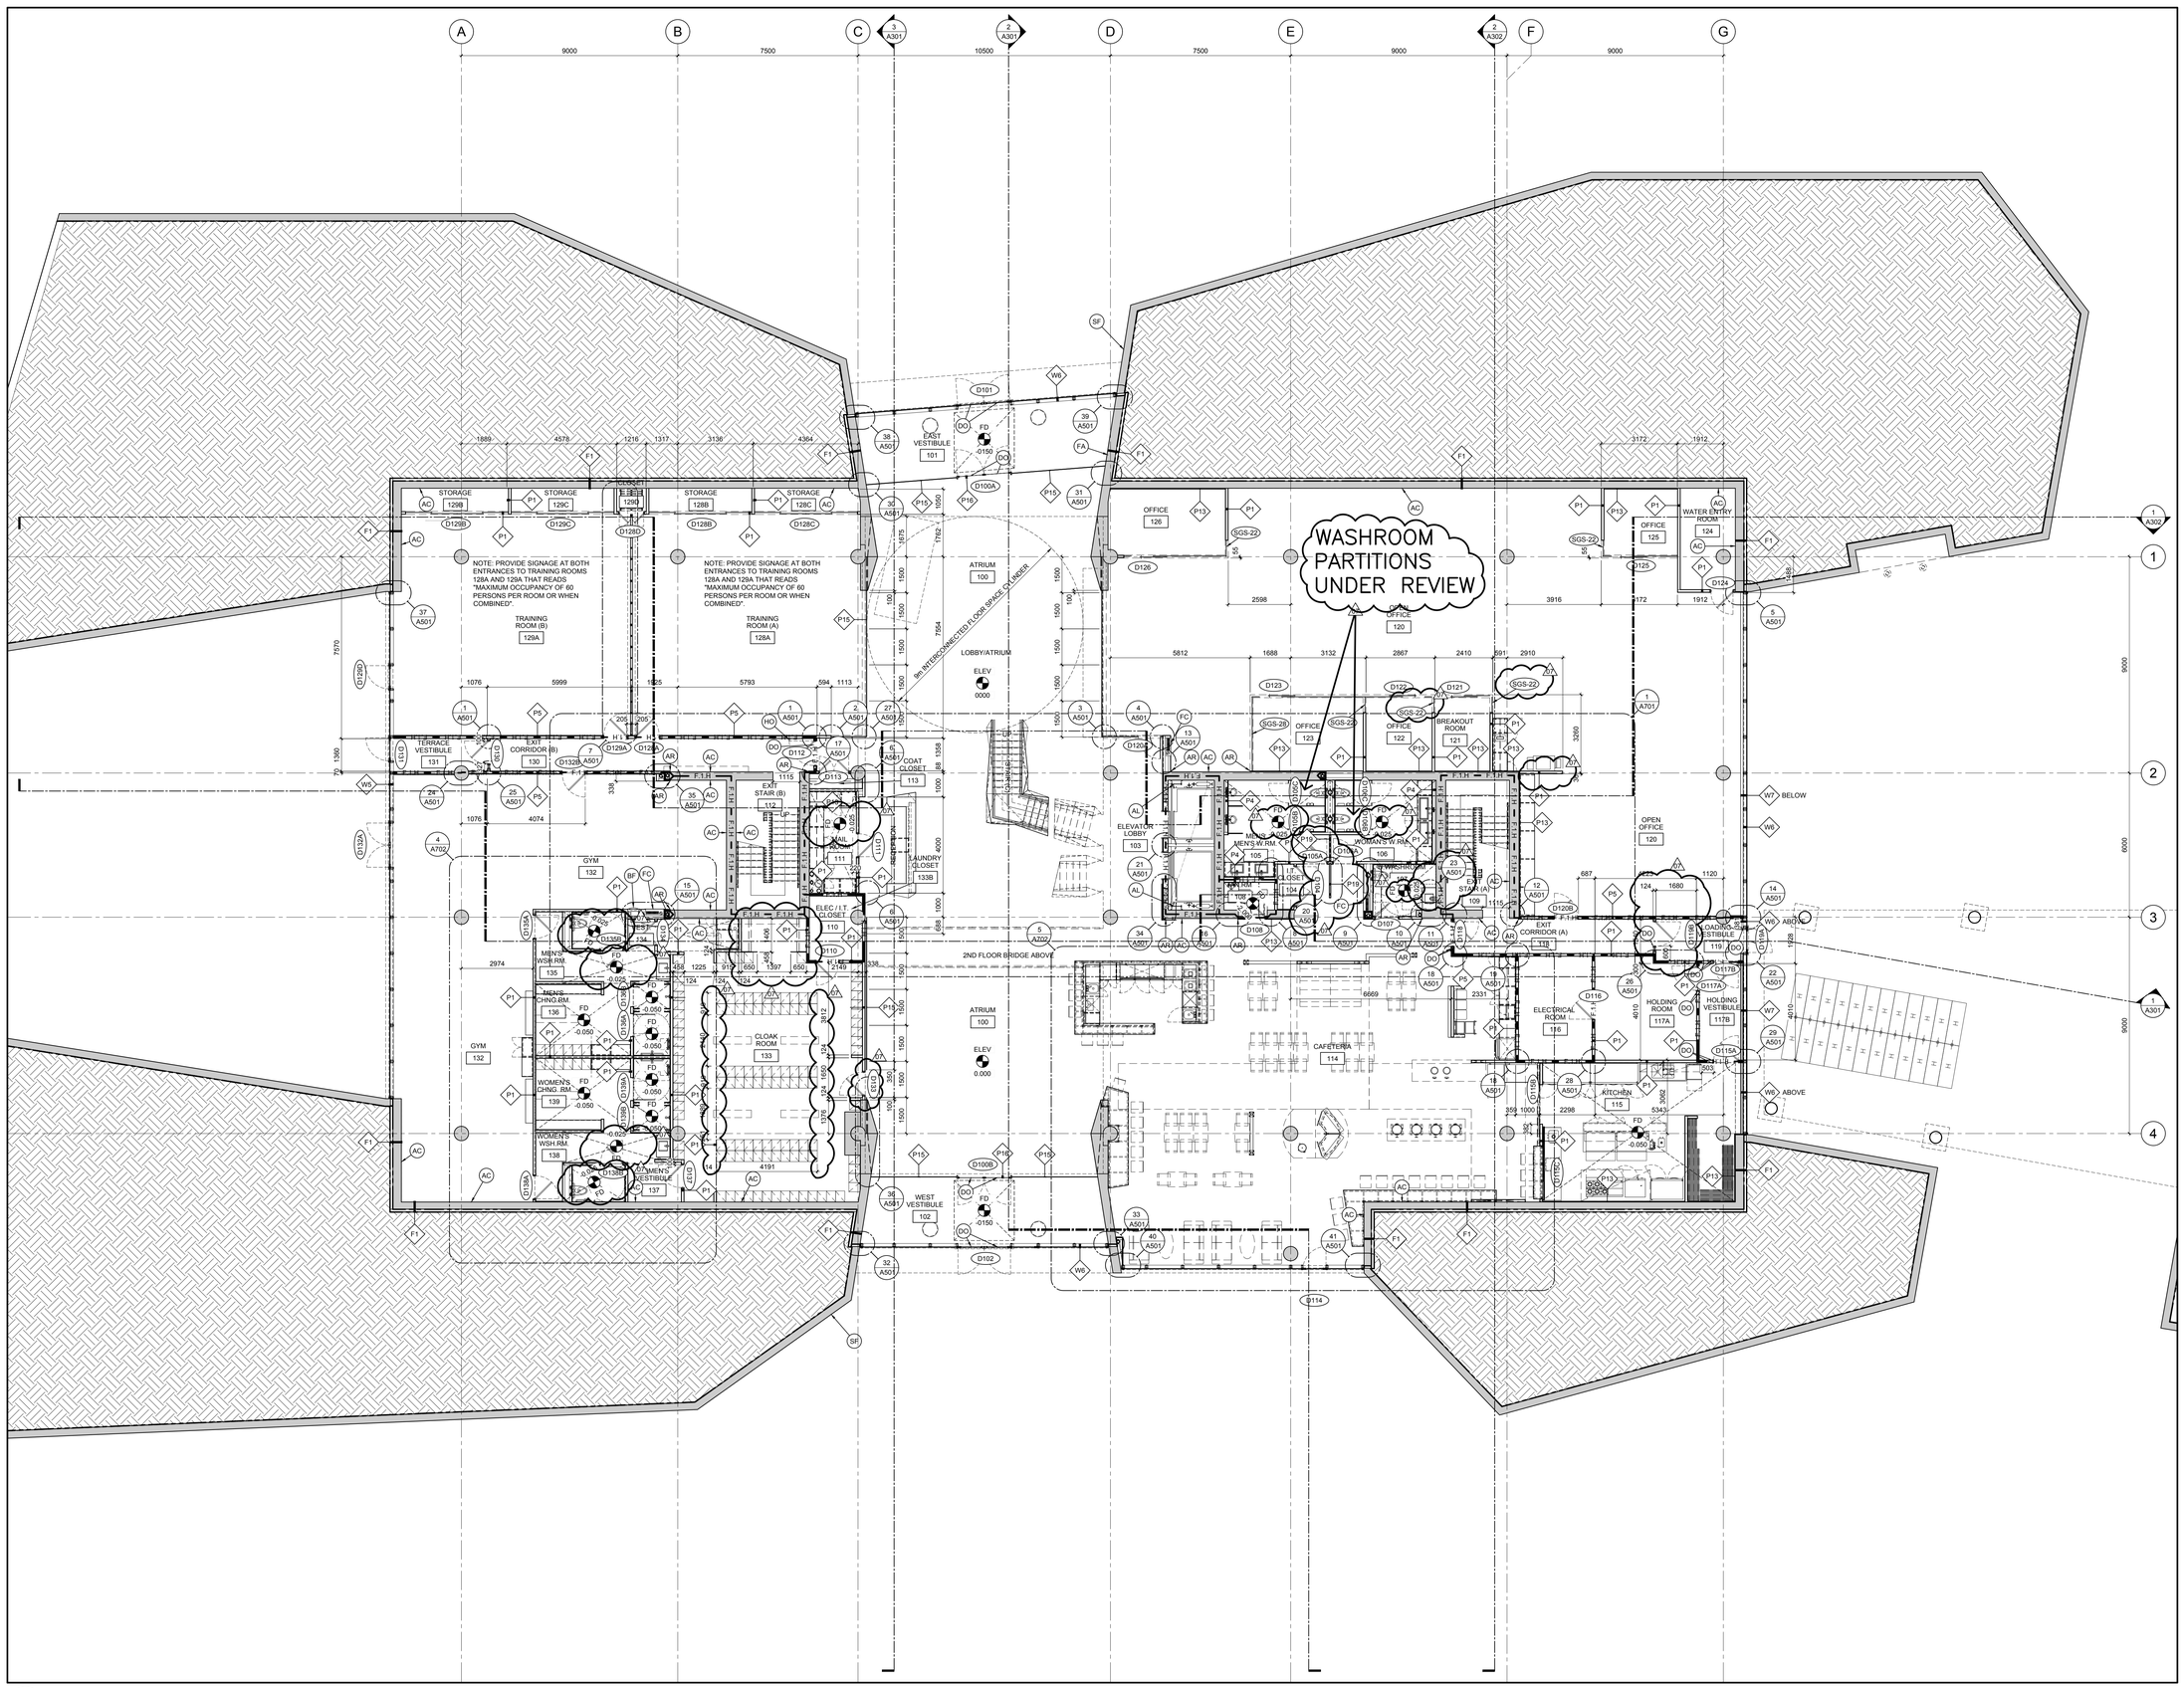

1 A101 GROUND FLOOR PLAN
SCALE =1:100

GENERAL NOTES

A THE CONTRACTOR SHALL CHECK AND VERIFY ALL DIMENSIONS ON SITE AND REPORT ALL DISCREPANCIES TO THE ARCHITECT.

B DO NOT SCALE DRAWINGS.

C ALL WORK SHALL COMPLY WITH THE ONTARIO BUILDING CODE AND THE REQUIREMENTS OF ALL AUTHORITIES HAVING JURISDICTION.

D THIS DRAWING IS THE EXCLUSIVE PROPERTY OF CHRISTOPHER SIMMONDS ARCHITECT INC. COPYRIGHT RESERVED.

REV.	ISSUED FOR	MM/DD/YYY
07	CONSTRUCTION UPDATE	27/04/2017
06	CONSTRUCTION UPDATE	02/02/2017
05	ISSUED FOR CONSTRUCTION	11/11/2016
04	REVISED BUILDING PERMIT	09/23/2016
03	BUILDING PERMIT	08/05/2016
02	CONSTRUCTION (FOUNDATIONS)	07/14/2016
01	FOUNDATION PERMIT	05/31/2016

ARCHITECT'S SEAL:
ONTARIO ASSOCIATION OF ARCHITECTS
C. SIMMONDS
LICENCE 4650

PROJECT NORTH:

TOMLINSON
FOUNDED ON STRENGTH GUIDED BY VISION

Christopher Simmonds Architect
THE ANNEX / 6 ECCLES ST. OTTAWA ON K1R 6S3
613.567.7888 PHONE / 613.567.7528 FAX
csarchitect.com

PROJECT:
TOMLINSON
NEW BUILDING


DRAWING TITLE:
GROUND FLOOR PLAN

DATE:	10/8/2015
SCALE:	AS INDICATED
DRAWN BY:	JK
JOB No:	574-15

DRAWING No: A101

PLOT DATE 5/4/2017 LAYOUT: A102 SECOND FLOOR PLAN

S:\CSA Jobs\2015 Projects\574-15 Tomlinson Corporate Headquarters, Nepean\03 Working Drawings\0-Sheets\574-15-A102.dwg

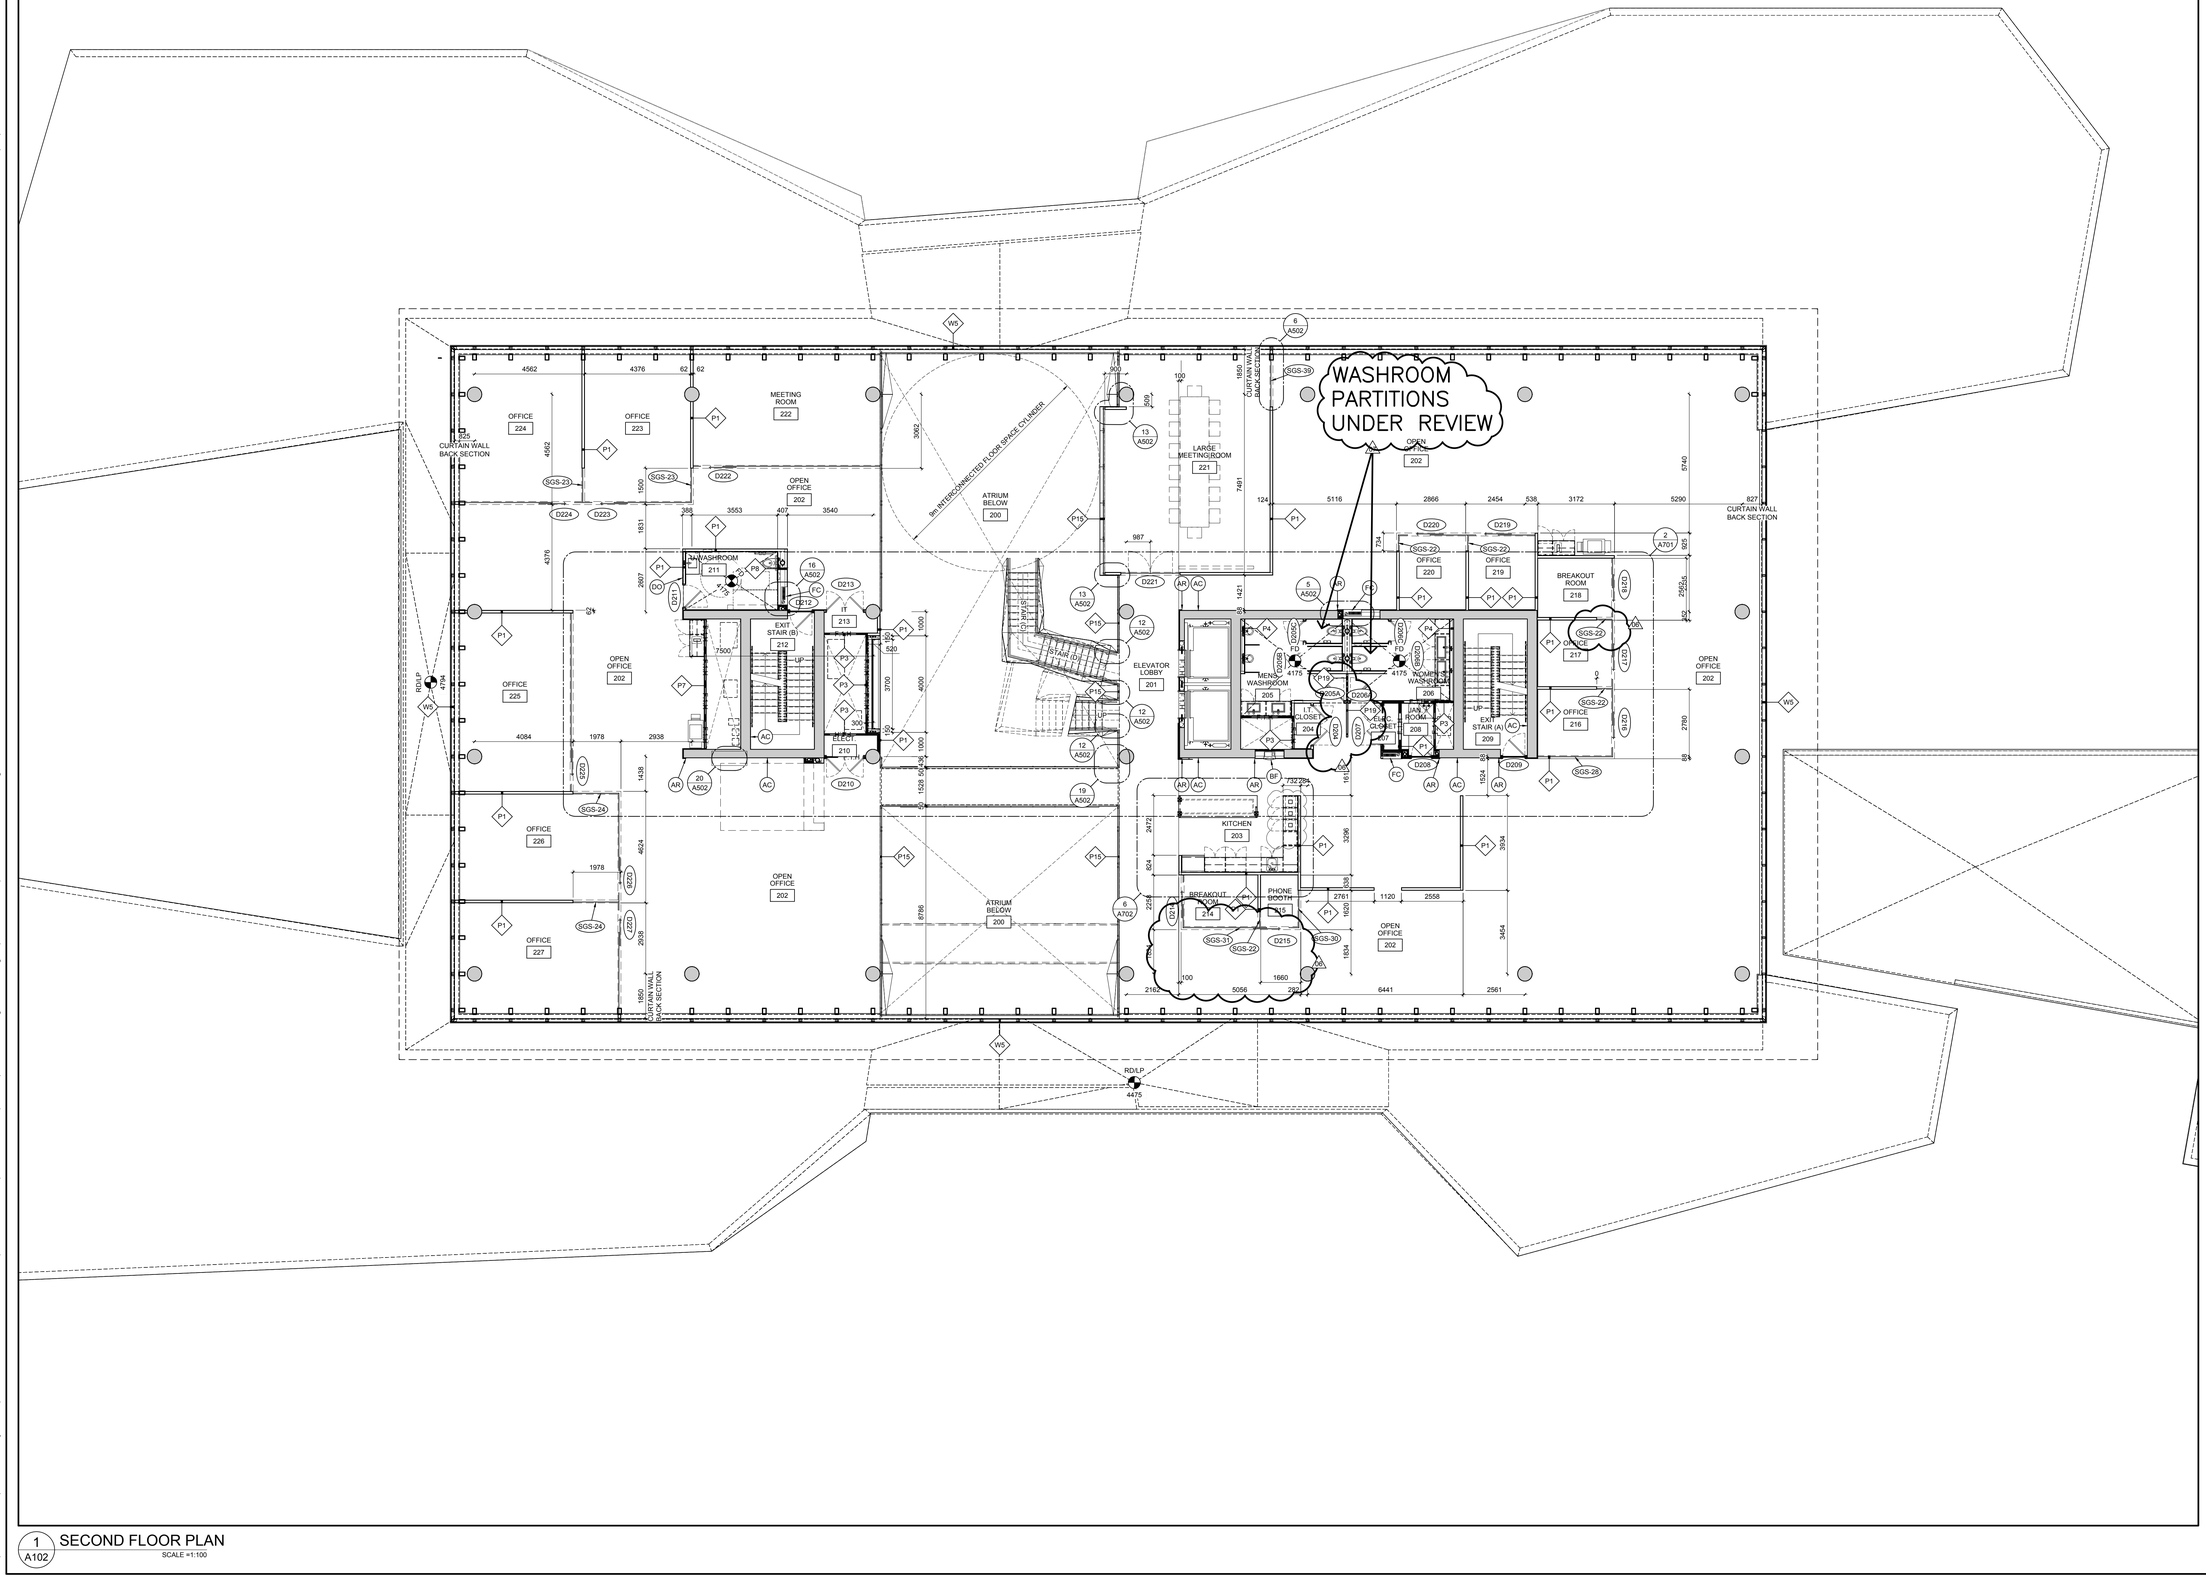

1 A102 SECOND FLOOR PLAN
SCALE =1:100

GENERAL NOTES

A THE CONTRACTOR SHALL CHECK AND VERIFY ALL DIMENSIONS ON SITE AND REPORT ALL DISCREPANCIES TO THE ARCHITECT.

B DO NOT SCALE DRAWINGS.

C ALL WORK SHALL COMPLY WITH THE ONTARIO BUILDING CODE AND THE REQUIREMENTS OF ALL AUTHORITIES HAVING JURISDICTION.

D THIS DRAWING IS THE EXCLUSIVE PROPERTY OF CHRISTOPHER SIMMONDS ARCHITECT INC. COPYRIGHT RESERVED.

REV.	ISSUED FOR	MM/DD/YYY
06	CONSTRUCTION UPDATE	27/04/2017
05	CONSTRUCTION UPDATE	02/02/2017
04	ISSUED FOR CONSTRUCTION	11/11/2016
03	REVISED BUILDING PERMIT	09/23/2016
02	BUILDING PERMIT	08/05/2016
01	FOUNDATION PERMIT	05/31/2016

ARCHITECT'S SEAL: ONTARIO ASSOCIATION OF ARCHITECTS C. SIMMONDS LICENCE 4650

PROJECT NORTH:

TOMLINSON
FOUNDED ON: STRENGTH GUIDED BY: VISION

Christopher Simmonds Architect
THE ANNEX / 96 ECCLES ST. OTTAWA ON K1R 6S3
613.567.7888 PHONE / 613.567.7528 FAX
csarchitect.com

PROJECT:
TOMLINSON
NEW BUILDING


DRAWING TITLE:
SECOND FLOOR PLAN

DATE:	10/8/2015
SCALE:	AS INDICATED
DRAWN BY:	JK
JOB No:	574-15

DRAWING No: A102

PLOT DATE 5/4/2017 LAYOUT: A103 THIRD FLOOR PLAN

S:\CSA Jobs\2015 Projects\574-15 Tomlinson Corporate Headquarters, Nepean\03 Working Drawings\0-Sheets\574-15-A103.dwg

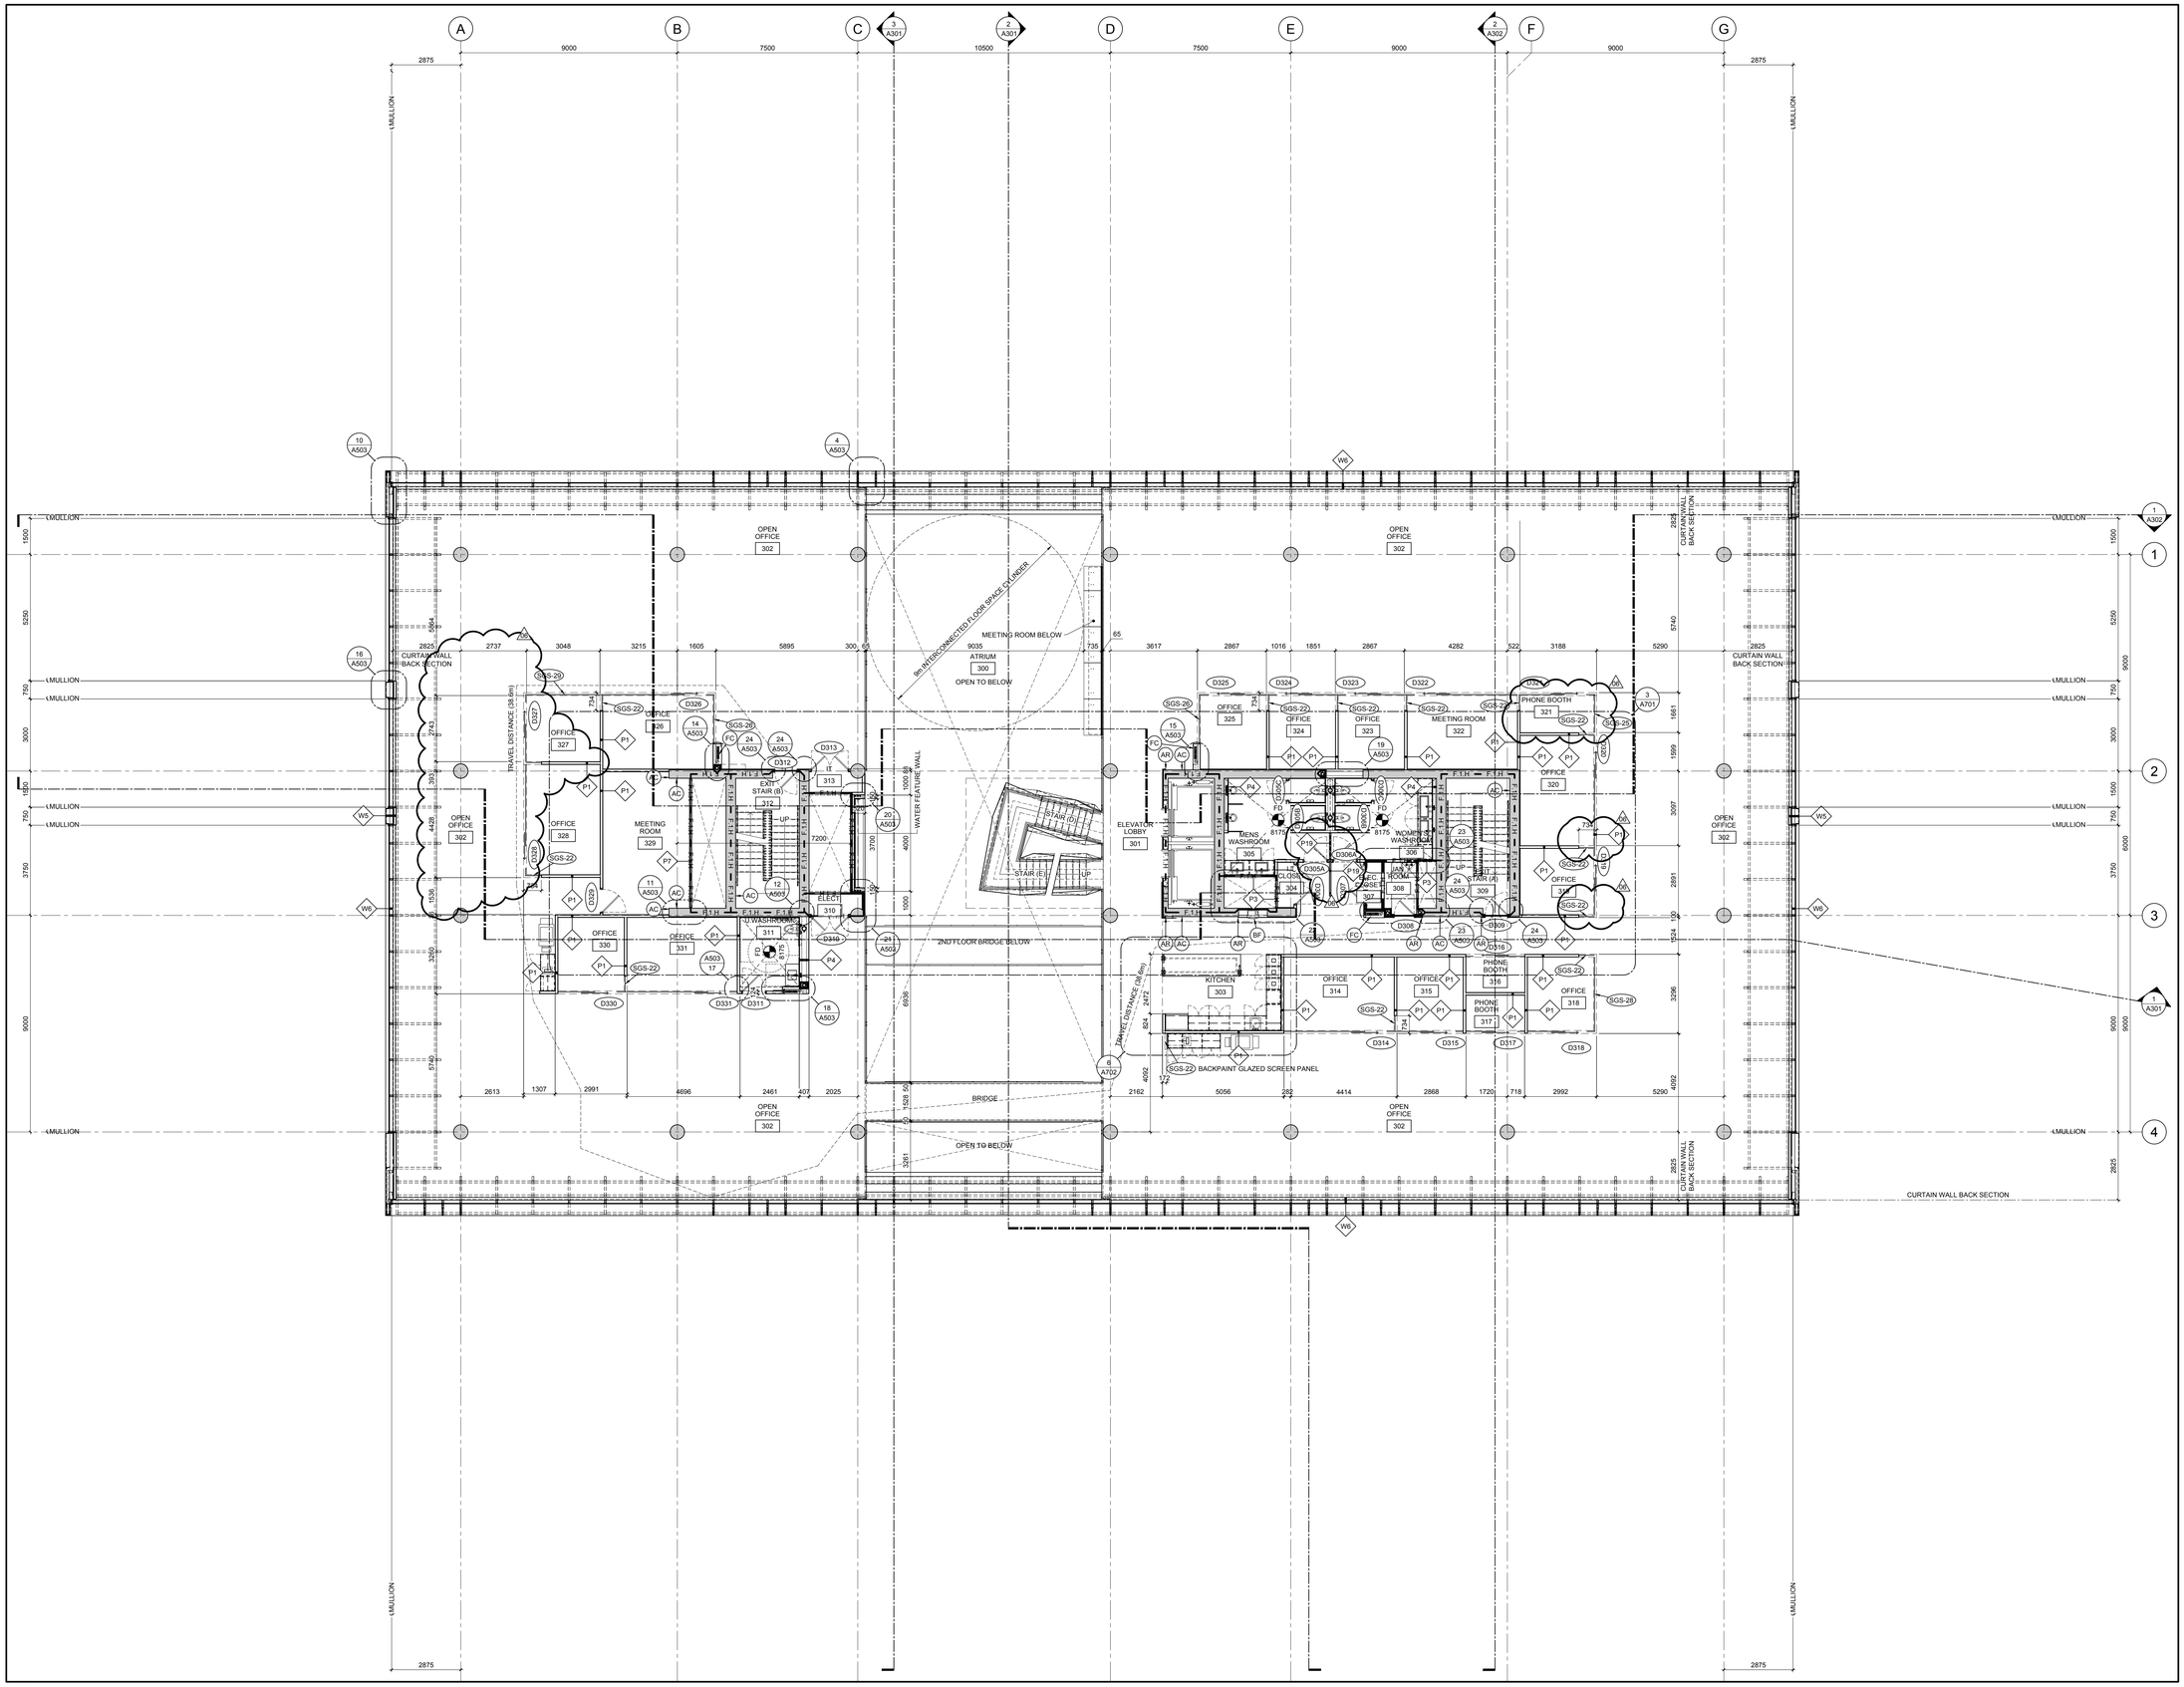

1 THIRD FLOOR PLAN
A103 SCALE =1:100

GENERAL NOTES

A THE CONTRACTOR SHALL CHECK AND VERIFY ALL DIMENSIONS ON SITE AND REPORT ALL DISCREPANCIES TO THE ARCHITECT.

B DO NOT SCALE DRAWINGS.

C ALL WORK SHALL COMPLY WITH THE ONTARIO BUILDING CODE AND THE REQUIREMENTS OF ALL AUTHORITIES HAVING JURISDICTION.

D THIS DRAWING IS THE EXCLUSIVE PROPERTY OF CHRISTOPHER SIMMONDS ARCHITECT INC. COPYRIGHT RESERVED.

REV.	ISSUED FOR	MM/DD/YYY
06	CONSTRUCTION UPDATE	27/04/2017
05	CONSTRUCTION UPDATE	02/02/2017
04	ISSUED FOR CONSTRUCTION	11/11/2016
03	REVISED BUILDING PERMIT	09/23/2016
02	BUILDING PERMIT	08/05/2016
01	FOUNDATION PERMIT	05/31/2016

ARCHITECT'S SEAL: ONTARIO ASSOCIATION OF ARCHITECTS C. SIMMONDS LICENCE 4559

PROJECT NORTH:

TOMLINSON tomlinsongroup.com FOUNDED ON STRENGTH GUIDED BY VISION

Christopher Simmonds Architect
THE ANNEX / 96 ECCLES ST. OTTAWA ON K1R 6S3
613.567.7888 PHONE / 613.567.7528 FAX
csarchitect.com


PROJECT:
TOMLINSON
NEW BUILDING

DRAWING TITLE:
THIRD FLOOR PLAN

DATE: 10/8/2015
SCALE: AS INDICATED
DRAWN BY: JK
JOB No: 574-15
DRAWING No: A103

PLOT DATE 5/4/2017 LAYOUT: A104 FOURTH FLOOR PLAN

S:\CSA Jobs\2015 Projects\574-15 Tomlinson Corporate Headquarters, Nepean\03 Working Drawings\0-Sheets\574-15-A104.dwg

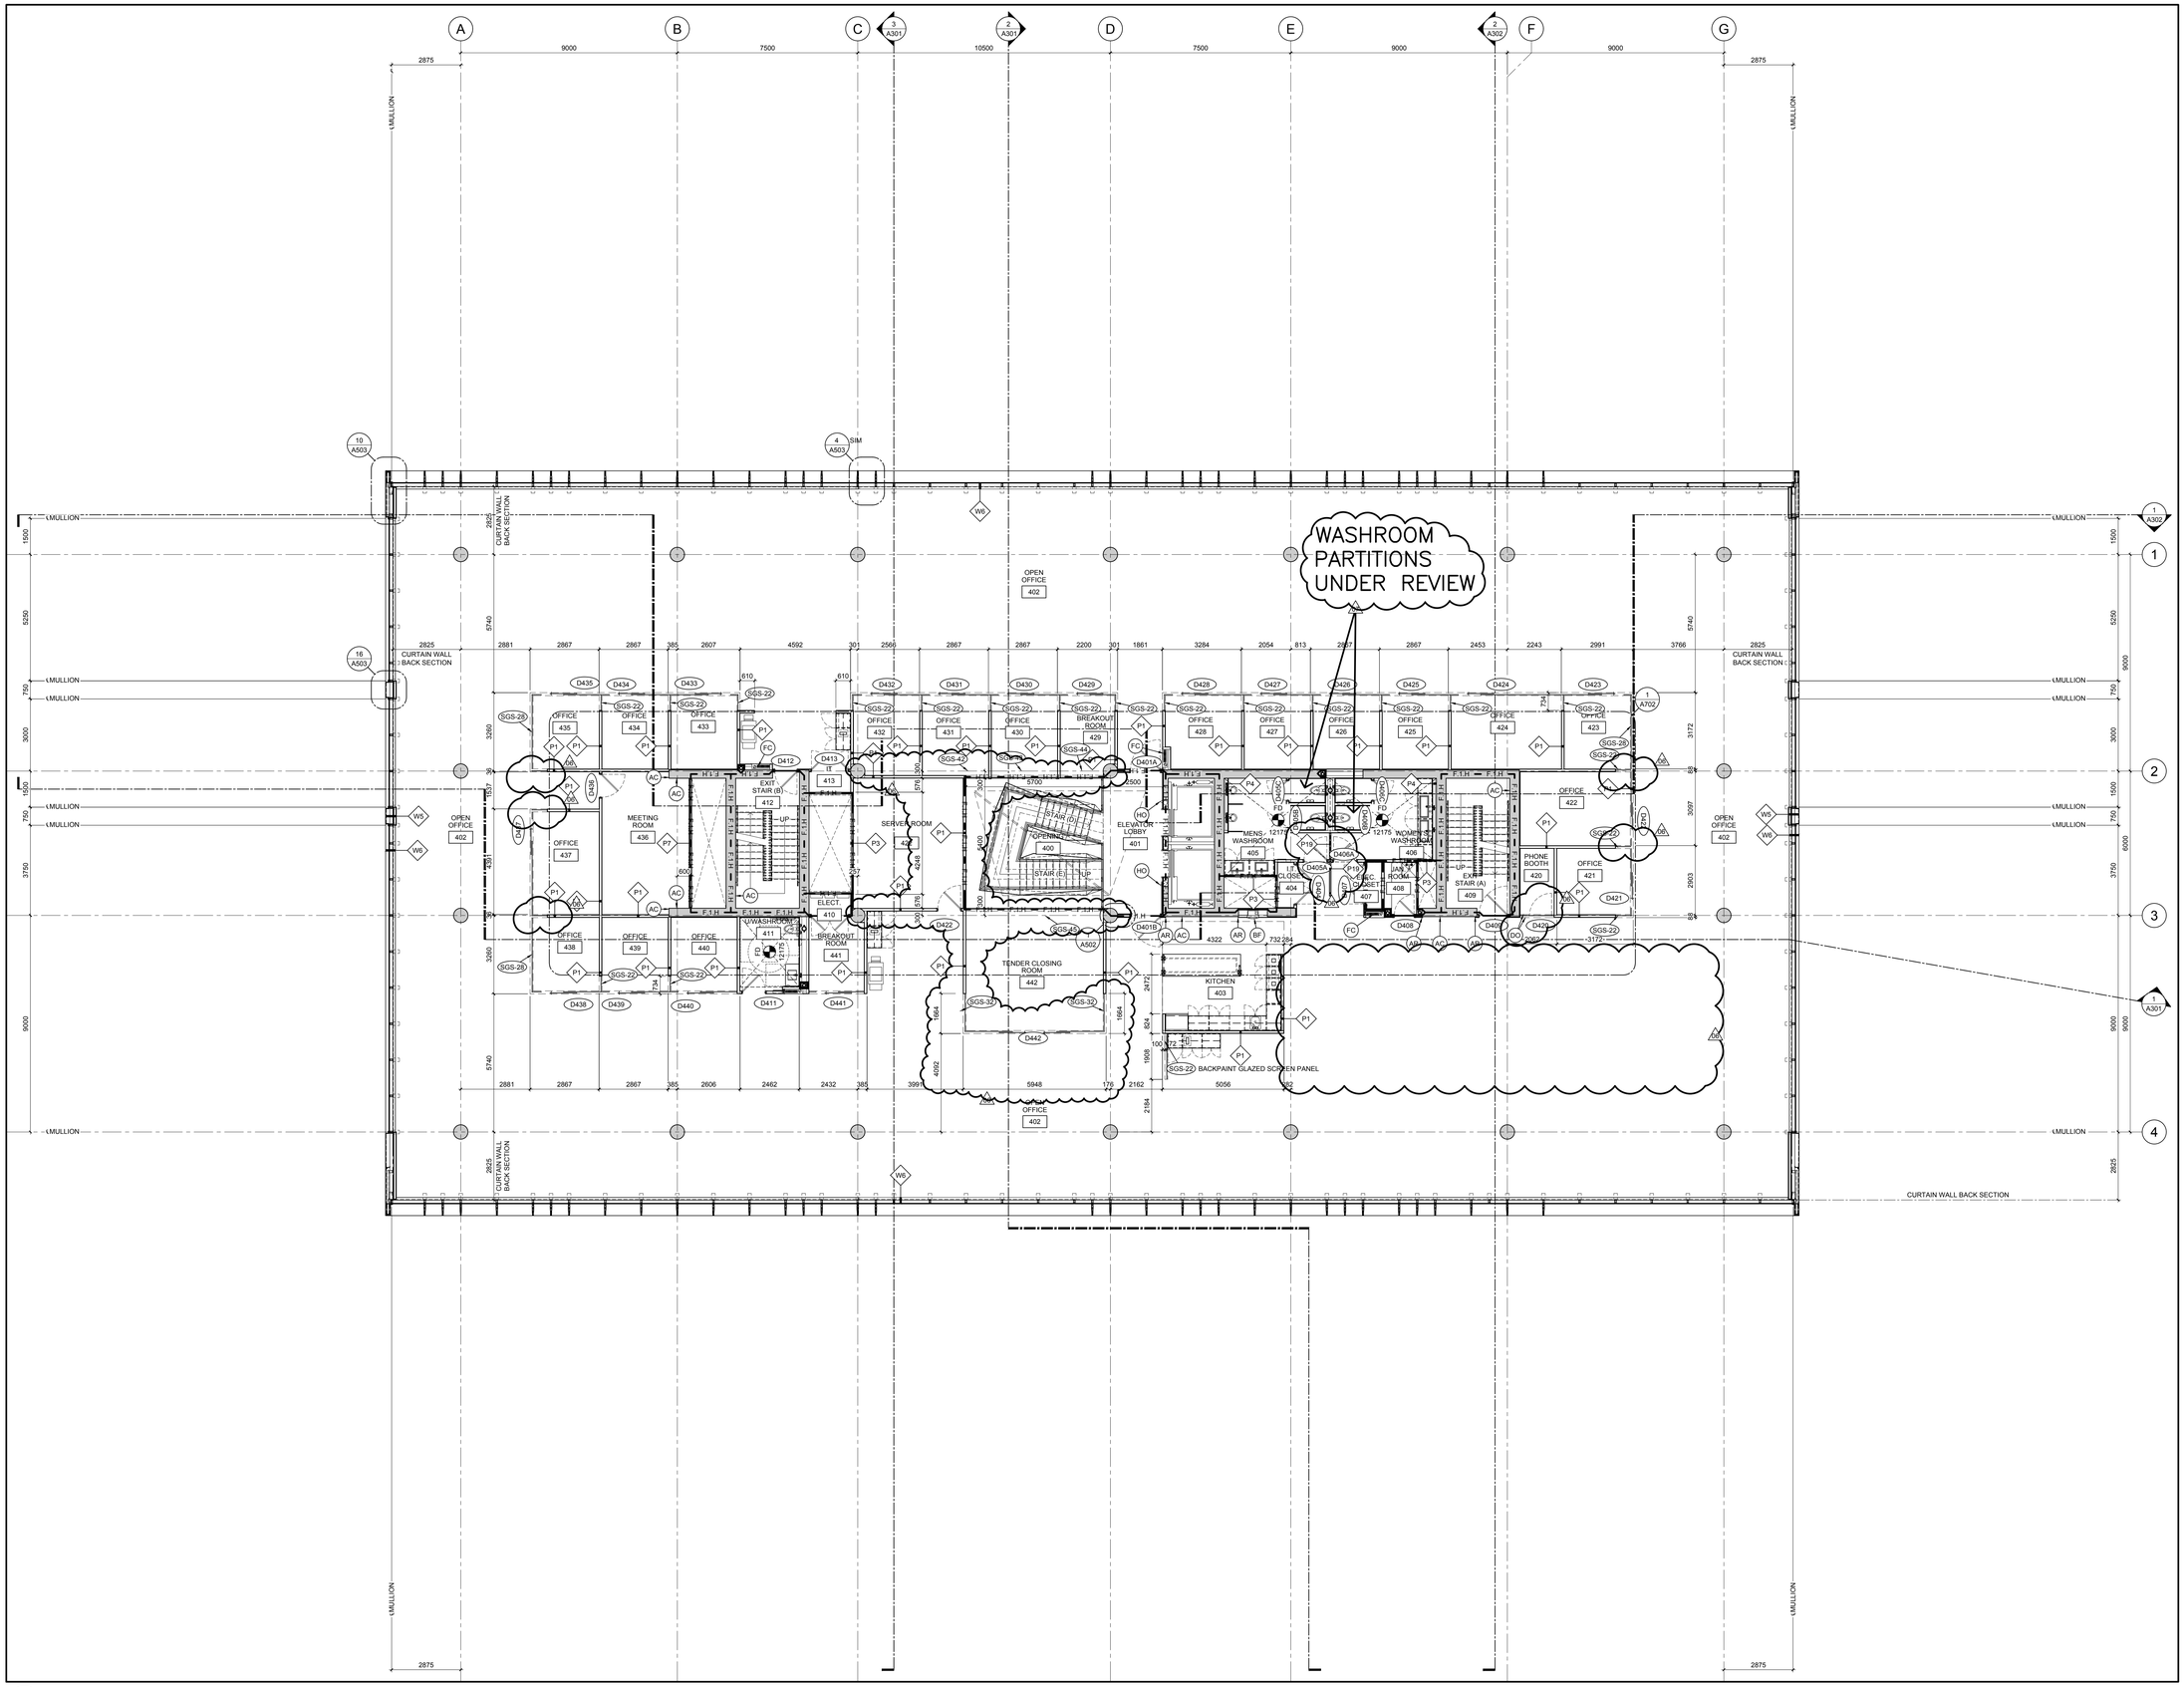

1 A104 FOURTH FLOOR PLAN
SCALE =1:100

GENERAL NOTES

A THE CONTRACTOR SHALL CHECK AND VERIFY ALL DIMENSIONS ON SITE AND REPORT ALL DISCREPANCIES TO THE ARCHITECT.

B DO NOT SCALE DRAWINGS.

C ALL WORK SHALL COMPLY WITH THE ONTARIO BUILDING CODE AND THE REQUIREMENTS OF ALL AUTHORITIES HAVING JURISDICTION.

D THIS DRAWING IS THE EXCLUSIVE PROPERTY OF CHRISTOPHER SIMMONDS ARCHITECT INC. COPYRIGHT RESERVED.

REV.	ISSUED FOR	MM/DD/YYY
06	CONSTRUCTION UPDATE	27/04/2017
05	CONSTRUCTION UPDATE	02/02/2017
04	ISSUED FOR CONSTRUCTION	11/11/2016
03	REVISED BUILDING PERMIT	09/23/2016
02	BUILDING PERMIT	08/05/2016
01	FOUNDATION PERMIT	05/31/2016

ARCHITECT'S SEAL:
ONTARIO ASSOCIATION OF ARCHITECTS
C. SIMMONDS
LICENCE
4650

PROJECT NORTH:

TOMLINSON
FOUNDED ON STRENGTH GUIDED BY VISION

Christopher Simmonds Architect
THE ANNEX / 6 ECCLES ST. OTTAWA ON K1R 6S3
613.567.7888 PHONE / 613.567.7528 FAX
csarchitect.com

PROJECT:
TOMLINSON
NEW BUILDING


DRAWING TITLE:
FOURTH FLOOR PLAN

DATE:	10/8/2015
SCALE:	AS INDICATED
DRAWN BY:	JK
JOB No:	574-15

DRAWING No: A104

PLOT DATE 5/4/2017 LAYOUT: A105 MECHANICAL PENTHOUSE PLAN

S:\CSA Jobs\2015 Projects\574-15 Tomlinson Corporate Headquarters, Nepean\03 Working Drawings\0-Sheets\574-15-A105.dwg

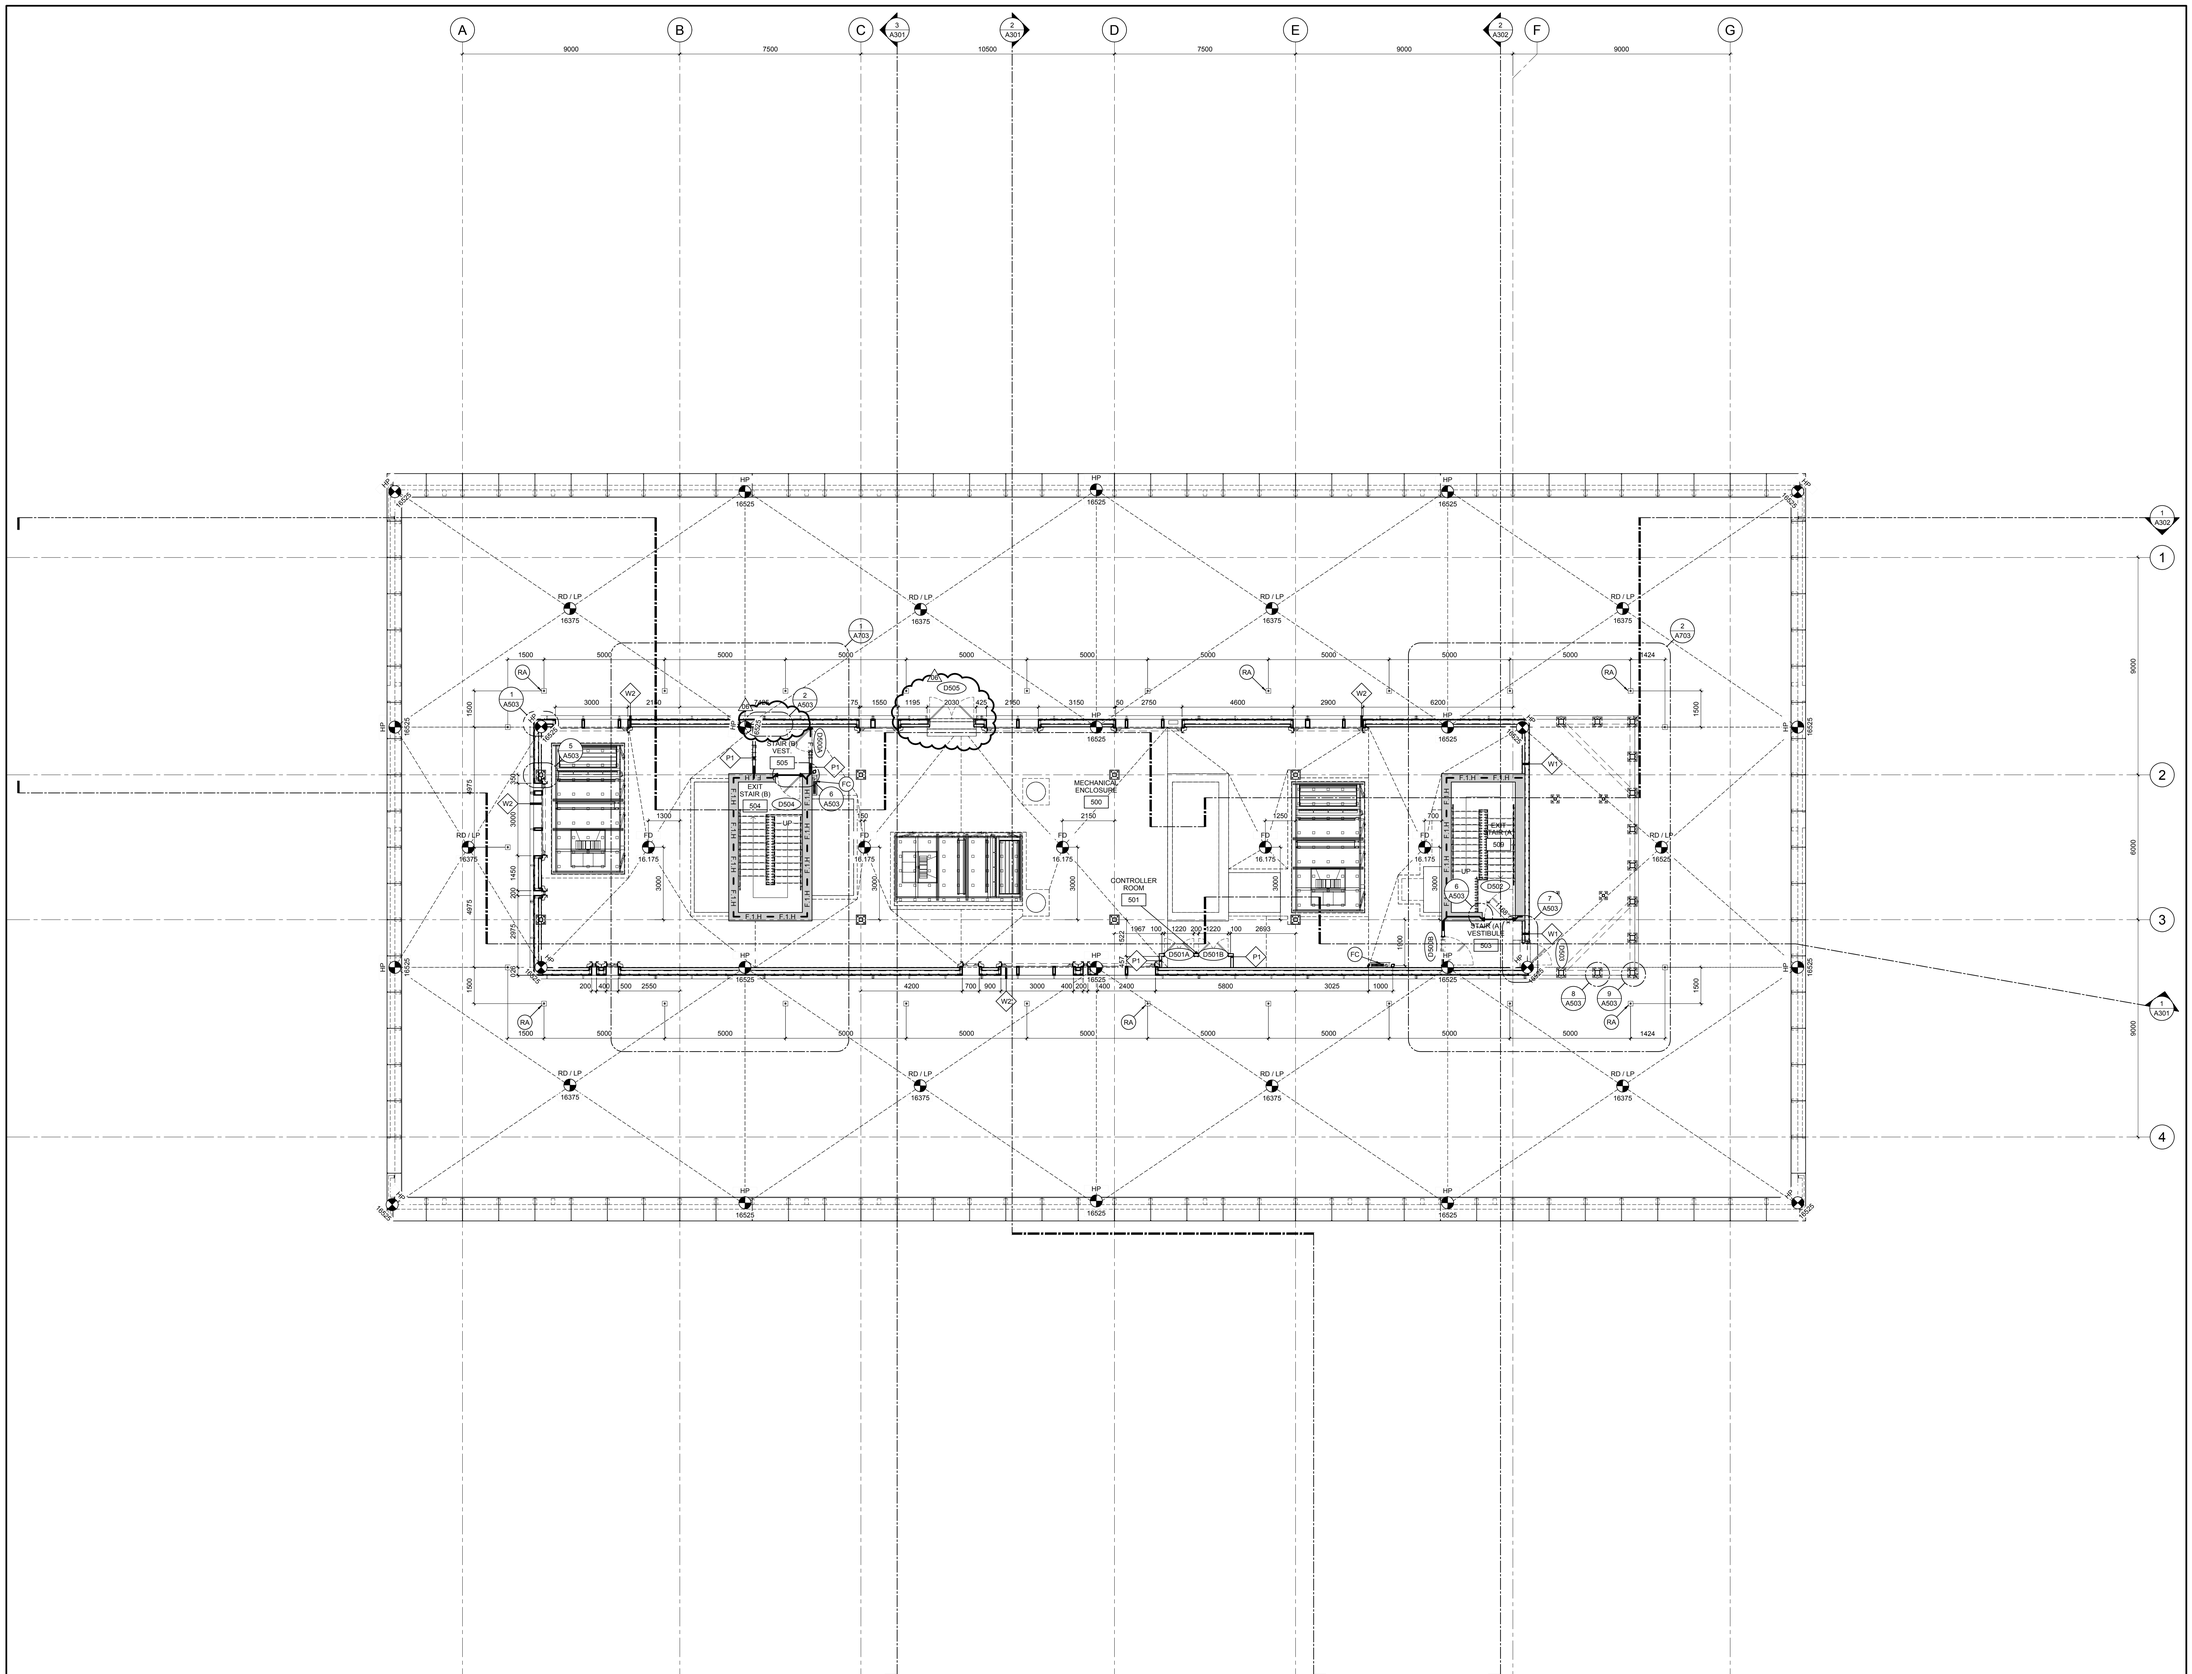

1 MECHANICAL PENTHOUSE PLAN
A105
SCALE =1:100

GENERAL NOTES

A THE CONTRACTOR SHALL CHECK AND VERIFY ALL DIMENSIONS ON SITE AND REPORT ALL DISCREPANCIES TO THE ARCHITECT.

B DO NOT SCALE DRAWINGS.

C ALL WORK SHALL COMPLY WITH THE ONTARIO BUILDING CODE AND THE REQUIREMENTS OF ALL AUTHORITIES HAVING JURISDICTION.

D THIS DRAWING IS THE EXCLUSIVE PROPERTY OF CHRISTOPHER SIMMONDS ARCHITECT INC. COPYRIGHT RESERVED.

REV.	ISSUED FOR	MM/DD/YYY
06	CONSTRUCTION UPDATE	27/04/2017
05	CONSTRUCTION UPDATE	02/02/2017
04	ISSUED FOR CONSTRUCTION	11/11/2016
03	REVISED BUILDING PERMIT	09/23/2016
02	BUILDING PERMIT	08/05/2016
01	FOUNDATION PERMIT	05/31/2016

ARCHITECT'S SEAL:

ONTARIO ASSOCIATION OF ARCHITECTS
C. SIMMONDS
LICENCE
4559

PROJECT NORTH:

TOMLINSON
FOUNDED ON STRENGTH GUIDED BY VISION

Christopher Simmonds Architect
THE ANNEX / 18 ECCLES ST. OTTAWA ON K1R 6S3
613.567.7888 PHONE / 613.567.7520 FAX
csarchitect.com


PROJECT:
TOMLINSON
NEW BUILDING

DRAWING TITLE:
MECHANICAL PENTHOUSE PLAN

DATE:	10/8/2015
SCALE:	AS INDICATED
DRAWN BY:	JK
JOB No:	574-15

DRAWING No: A105

PLOT DATE 5/4/2017 LAYOUT: A105 MECHANICAL PENTHOUSE PLAN
S:\CSA Jobs\2015 Projects\574-15 Tomlinson Corporate Headquarters, Nepean\03 Working Drawings\0-Sheets\574-15-A106.dwg

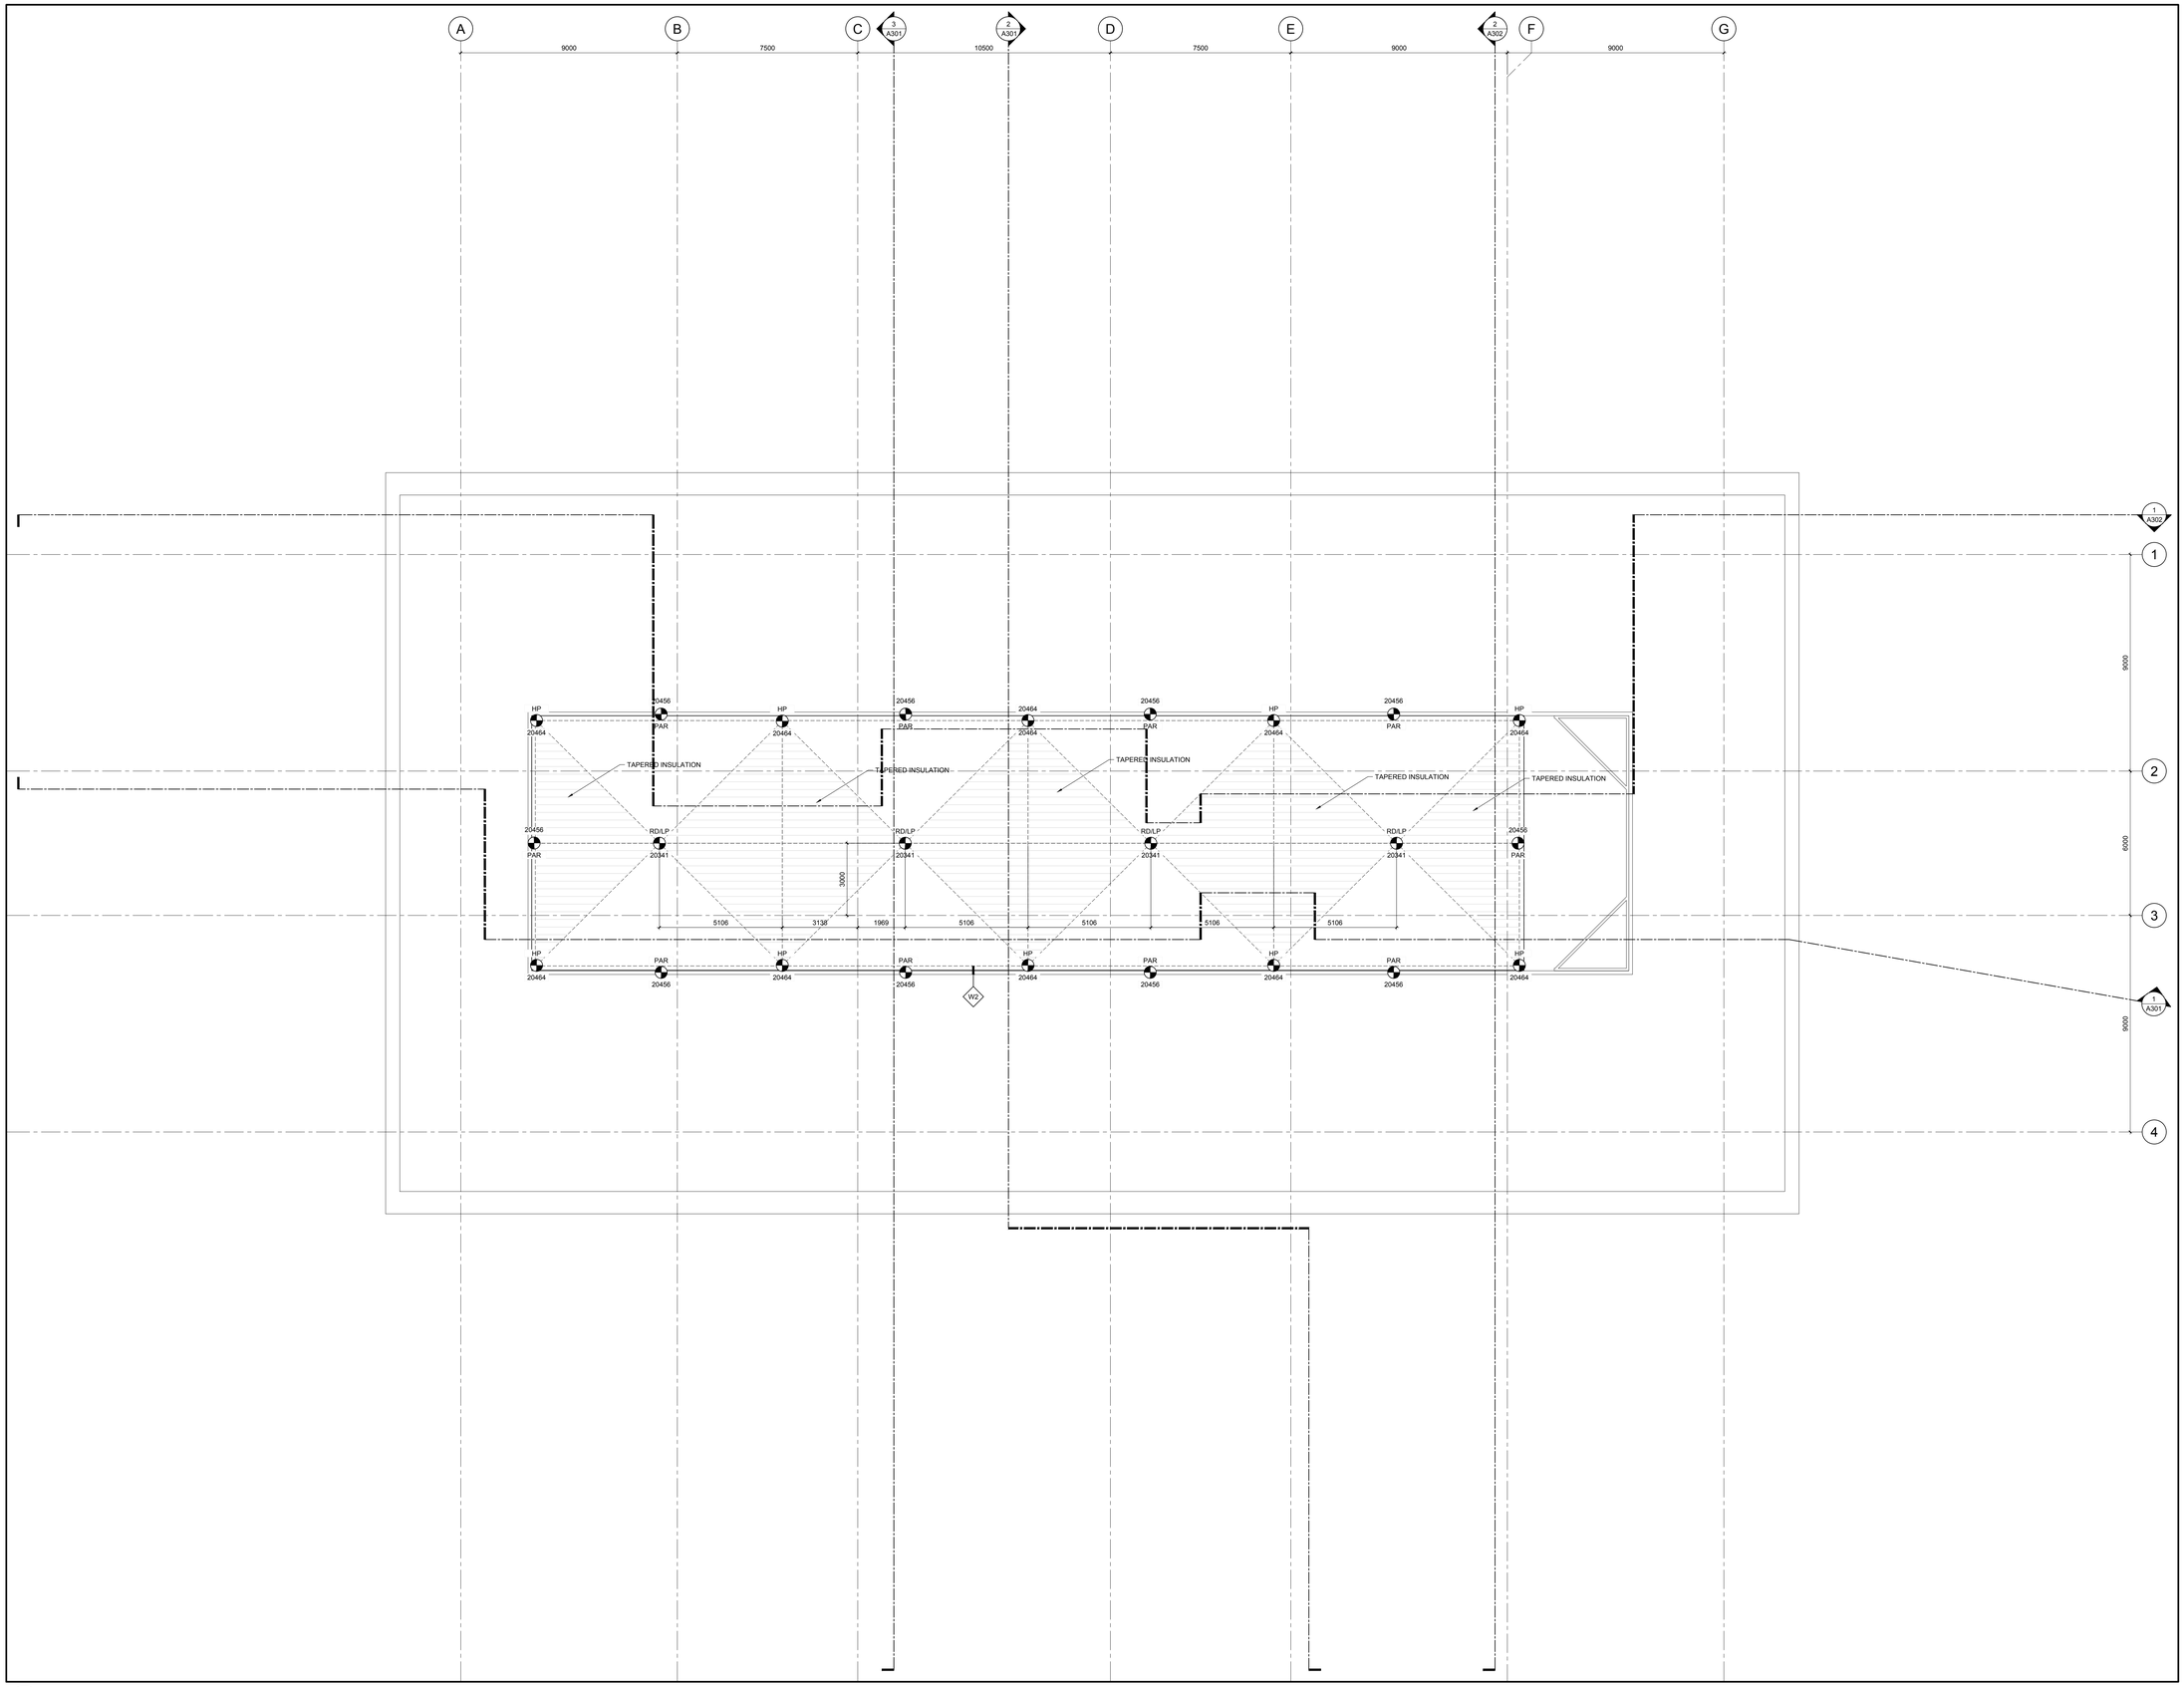

1 A106 MECHANICAL PENTHOUSE ROOF PLAN
SCALE =1:100

GENERAL NOTES

A THE CONTRACTOR SHALL CHECK AND VERIFY ALL DIMENSIONS ON SITE AND REPORT ALL DISCREPANCIES TO THE ARCHITECT.

B DO NOT SCALE DRAWINGS.

C ALL WORK SHALL COMPLY WITH THE ONTARIO BUILDING CODE AND THE REQUIREMENTS OF ALL AUTHORITIES HAVING JURISDICTION.

D THIS DRAWING IS THE EXCLUSIVE PROPERTY OF CHRISTOPHER SIMMONDS ARCHITECT INC. COPYRIGHT RESERVED.

REV.	ISSUED FOR	MM/DD/YYY
06	CONSTRUCTION UPDATE	27/04/2017
05	CONSTRUCTION UPDATE	02/02/2017
04	ISSUED FOR CONSTRUCTION	11/11/2016
03	REVISED BUILDING PERMIT	09/23/2016
02	BUILDING PERMIT	08/05/2016
01	FOUNDATION PERMIT	05/31/2016

ARCHITECT'S SEAL:

ONTARIO ASSOCIATION OF ARCHITECTS
C. SIMMONDS
LICENCE
4559

PROJECT NORTH:

TOMLINSON
FOUNDED ON STRENGTH GUIDED BY VISION

Christopher Simmonds Architect
THE ANNEX / 18 ECCLES ST. OTTAWA ON K1R 6S3
613.567.7888 PHONE / 613.567.7520 FAX
csarchitect.com


PROJECT:
TOMLINSON
NEW BUILDING

DRAWING TITLE:
MECHANICAL PENTHOUSE ROOF PLAN


DATE: 10/8/2015	DRAWING No: A106
SCALE: AS INDICATED	
DRAWN BY: JK	
JOB No: 574-15	

PLOT DATE 5/4/2017 LAYOUT: A110 TEST FACILITY PLANS

S:\CSA Jobs\2015 Projects\574-15 Tomlinson Corporate Headquarters, Nepean\03 Working Drawings\0-Sheets\574-15-A110.dwg

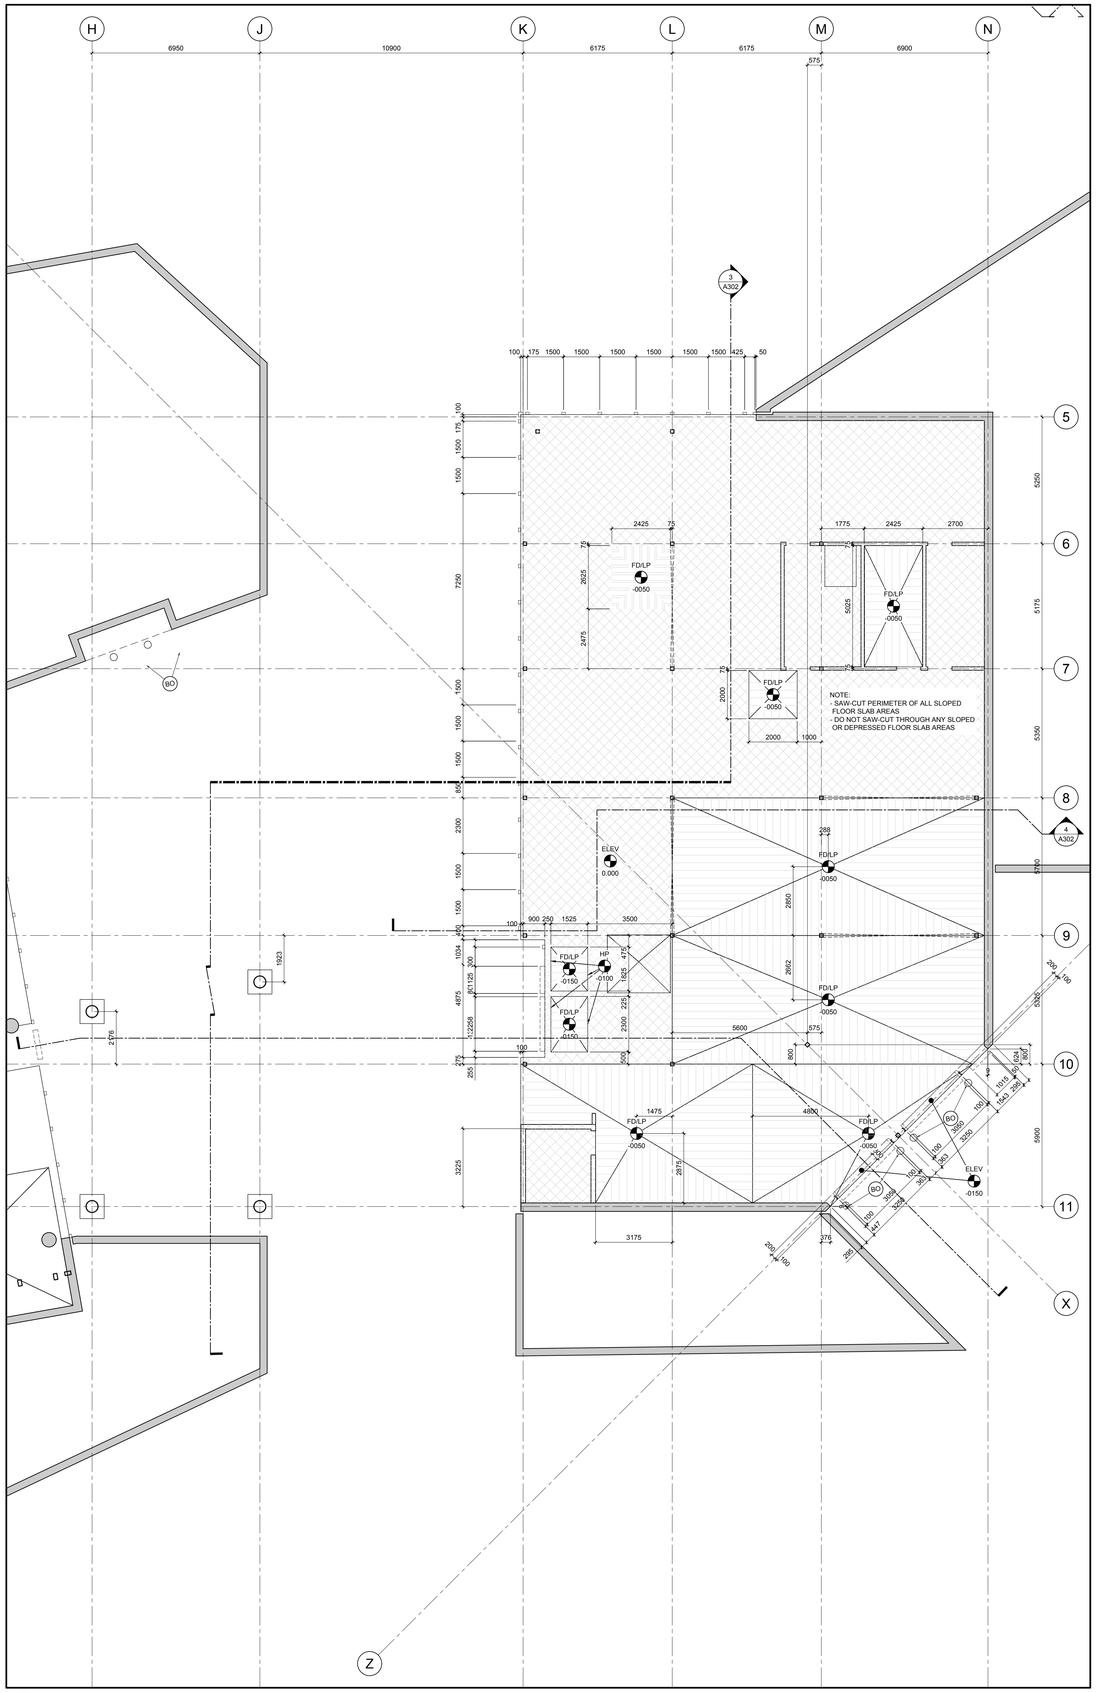

1 A110 TEST FACILITY GROUND FLOOR SLAB EDGE PLAN
SCALE =1:100

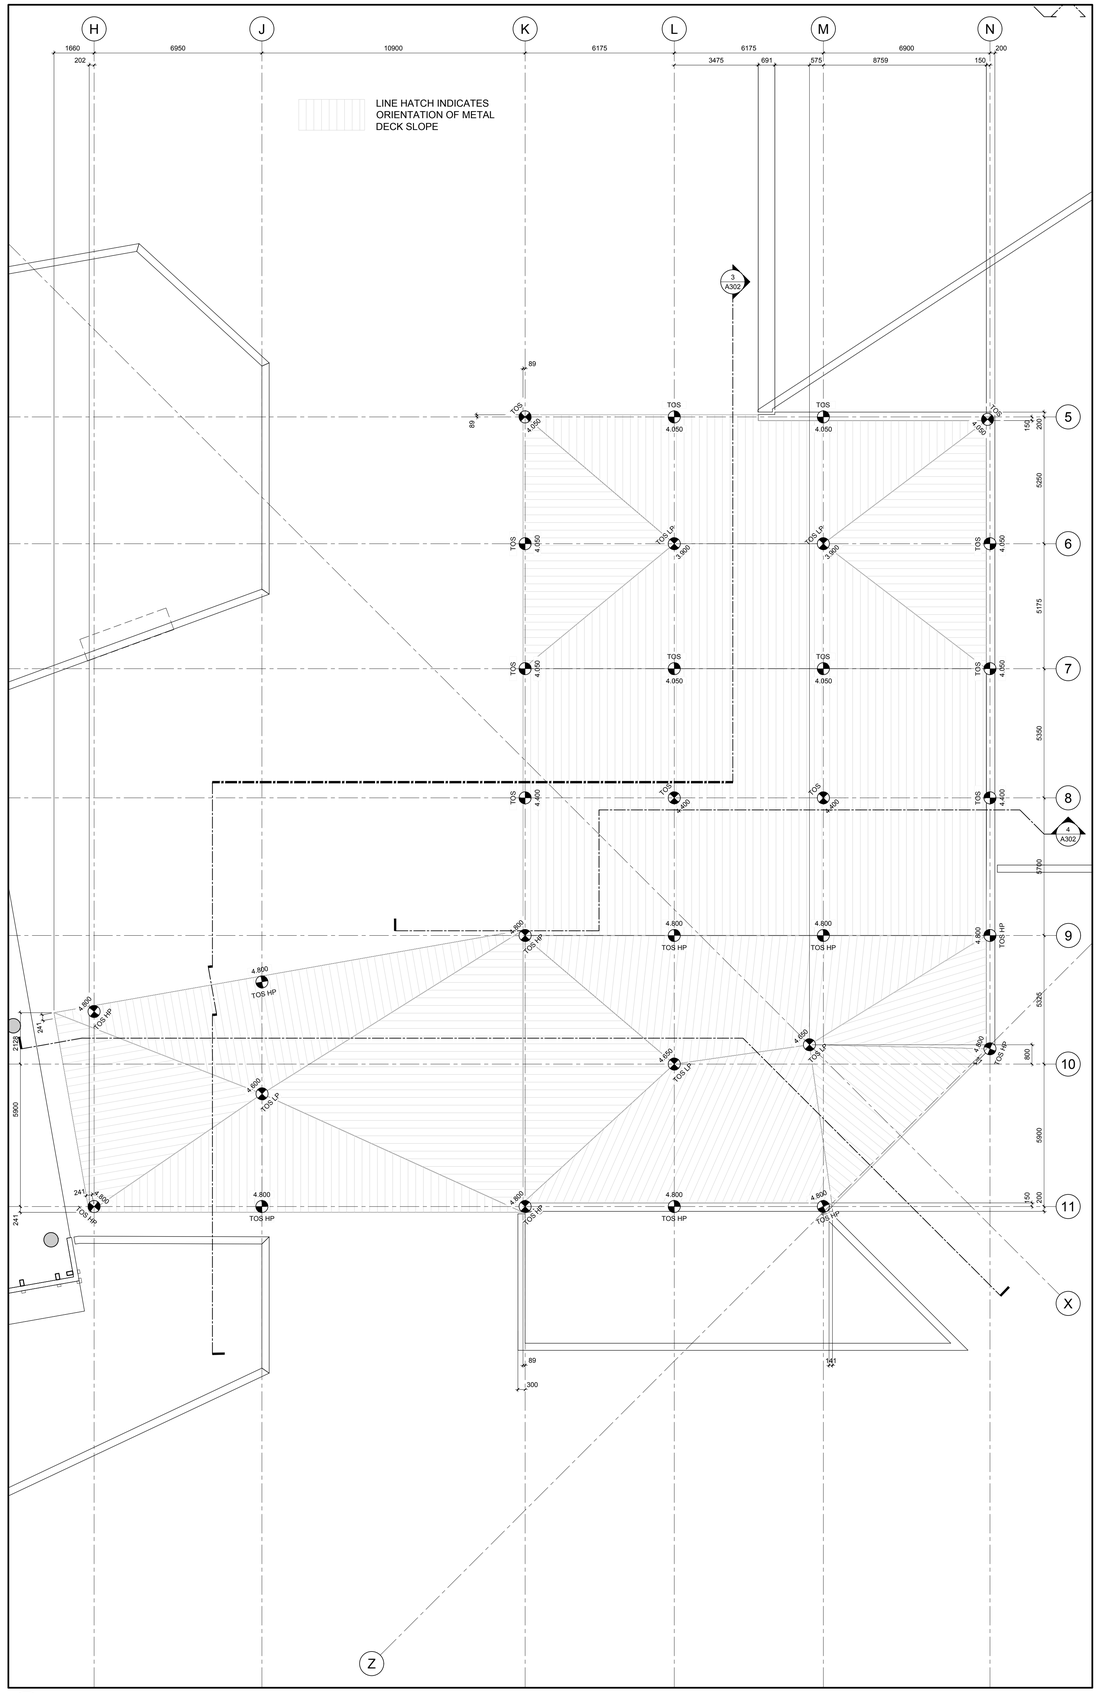

2 A110 TEST FACILITY ROOF SLAB EDGE PLAN
SCALE =1:100

GENERAL NOTES

A THE CONTRACTOR SHALL CHECK AND VERIFY ALL DIMENSIONS ON SITE AND REPORT ALL DISCREPANCIES TO THE ARCHITECT.

B DO NOT SCALE DRAWINGS.

C ALL WORK SHALL COMPLY WITH THE ONTARIO BUILDING CODE AND THE REQUIREMENTS OF ALL AUTHORITIES HAVING JURISDICTION.

D THIS DRAWING IS THE EXCLUSIVE PROPERTY OF CHRISTOPHER SIMMONDS ARCHITECT INC. COPYRIGHT RESERVED.

REV.	ISSUED FOR	MM/DD/YYY
07	CONSTRUCTION UPDATE	27/04/2017
06	CONSTRUCTION UPDATE	02/02/2017
05	ISSUED FOR CONSTRUCTION	11/11/2016
04	REVISED BUILDING PERMIT	09/23/2016
03	BUILDING PERMIT	08/05/2016
02	CONSTRUCTION (FOUNDATIONS)	07/14/2016
01	FOUNDATION PERMIT	05/31/2016

ARCHITECT'S SEAL:
ONTARIO ASSOCIATION OF ARCHITECTS
C. SIMMONDS LICENCE 4650

PROJECT NORTH:

TOMLINSON
FOUNDED ON STRENGTH GUIDED BY VISION

Christopher Simmonds Architect
THE ANNEX / 21 ECCLES ST. OTTAWA ON K1R 6S3
613.567.7888 PHONE / 613.567.7526 FAX
csarchitect.com

PROJECT:
TOMLINSON
NEW BUILDING

DRAWING TITLE:
TEST FACILITY SLAB EDGE PLANS

DATE:	10/8/2015
SCALE:	AS INDICATED
DRAWN BY:	JK
JOB No:	574-15

DRAWING No: A110

PLOT DATE 5/4/2017 LAYOUT: A111 GROUND FLOOR SLAB EDGE PLAN

S:\CSA Jobs\2015 Projects\574-15 Tomlinson Corporate Headquarters, Nepean\03 Working Drawings\0-Sheets\574-15-A111.dwg

CROSS HATCH INDICATES FLAT AND LEVEL CONCRETE SLAB

LINE HATCH INDICATES ORIENTATION OF SLOPED CONCRETE SLAB

NOTE:
- SAW-CUT PERIMETER OF ALL SLOPED FLOOR SLAB AREAS
- DO NOT SAW-CUT THROUGH ANY SLOPED OR DEPRESSED FLOOR SLAB AREAS

TERMINATE RECESS AT 2500 NOMINAL ELEVATION

1 A111 GROUND FLOOR SLAB EDGE PLAN
SCALE =1:100

GENERAL NOTES

A THE CONTRACTOR SHALL CHECK AND VERIFY ALL DIMENSIONS ON SITE AND REPORT ALL DISCREPANCIES TO THE ARCHITECT.

B DO NOT SCALE DRAWINGS.

C ALL WORK SHALL COMPLY WITH THE ONTARIO BUILDING CODE AND THE REQUIREMENTS OF ALL AUTHORITIES HAVING JURISDICTION.

D THIS DRAWING IS THE EXCLUSIVE PROPERTY OF CHRISTOPHER SIMMONDS ARCHITECT INC. COPYRIGHT RESERVED.

REV.	ISSUED FOR	MM/DD/YYY
07	CONSTRUCTION UPDATE	27/04/2017
06	CONSTRUCTION UPDATE	02/02/2017
05	ISSUED FOR CONSTRUCTION	11/11/2016
04	REVISED BUILDING PERMIT	09/23/2016
03	BUILDING PERMIT	08/05/2016
02	CONSTRUCTION (FOUNDATIONS)	07/14/2016
01	FOUNDATION PERMIT	05/31/2016

ARCHITECT'S SEAL: ONTARIO ASSOCIATION OF ARCHITECTS — C. SIMMONDS LICENCE 4550

PROJECT NORTH:

TOMLINSON — FOUNDED ON STRENGTH GUIDED BY VISION

Christopher Simmonds Architect
THE ANNEX / 96 ECCLES ST. OTTAWA ON K1R 6S3
613.567.7888 PHONE / 613.567.7528 FAX
csarchitect.com

PROJECT:
TOMLINSON
NEW BUILDING


DRAWING TITLE:
GROUND FLOOR SLAB EDGE PLAN

DATE:	10/8/2015
SCALE:	AS INDICATED
DRAWN BY:	JK
JOB No:	574-15

DRAWING No: A111

PLOT DATE 5/4/2017 LAYOUT: A112 SECOND FLOOR SLAB EDGE PLAN

S:\CSA Jobs\2015 Projects\574-15 Tomlinson Corporate Headquarters, Nepean\03 Working Drawings\0-Sheets\574-15-A112.dwg

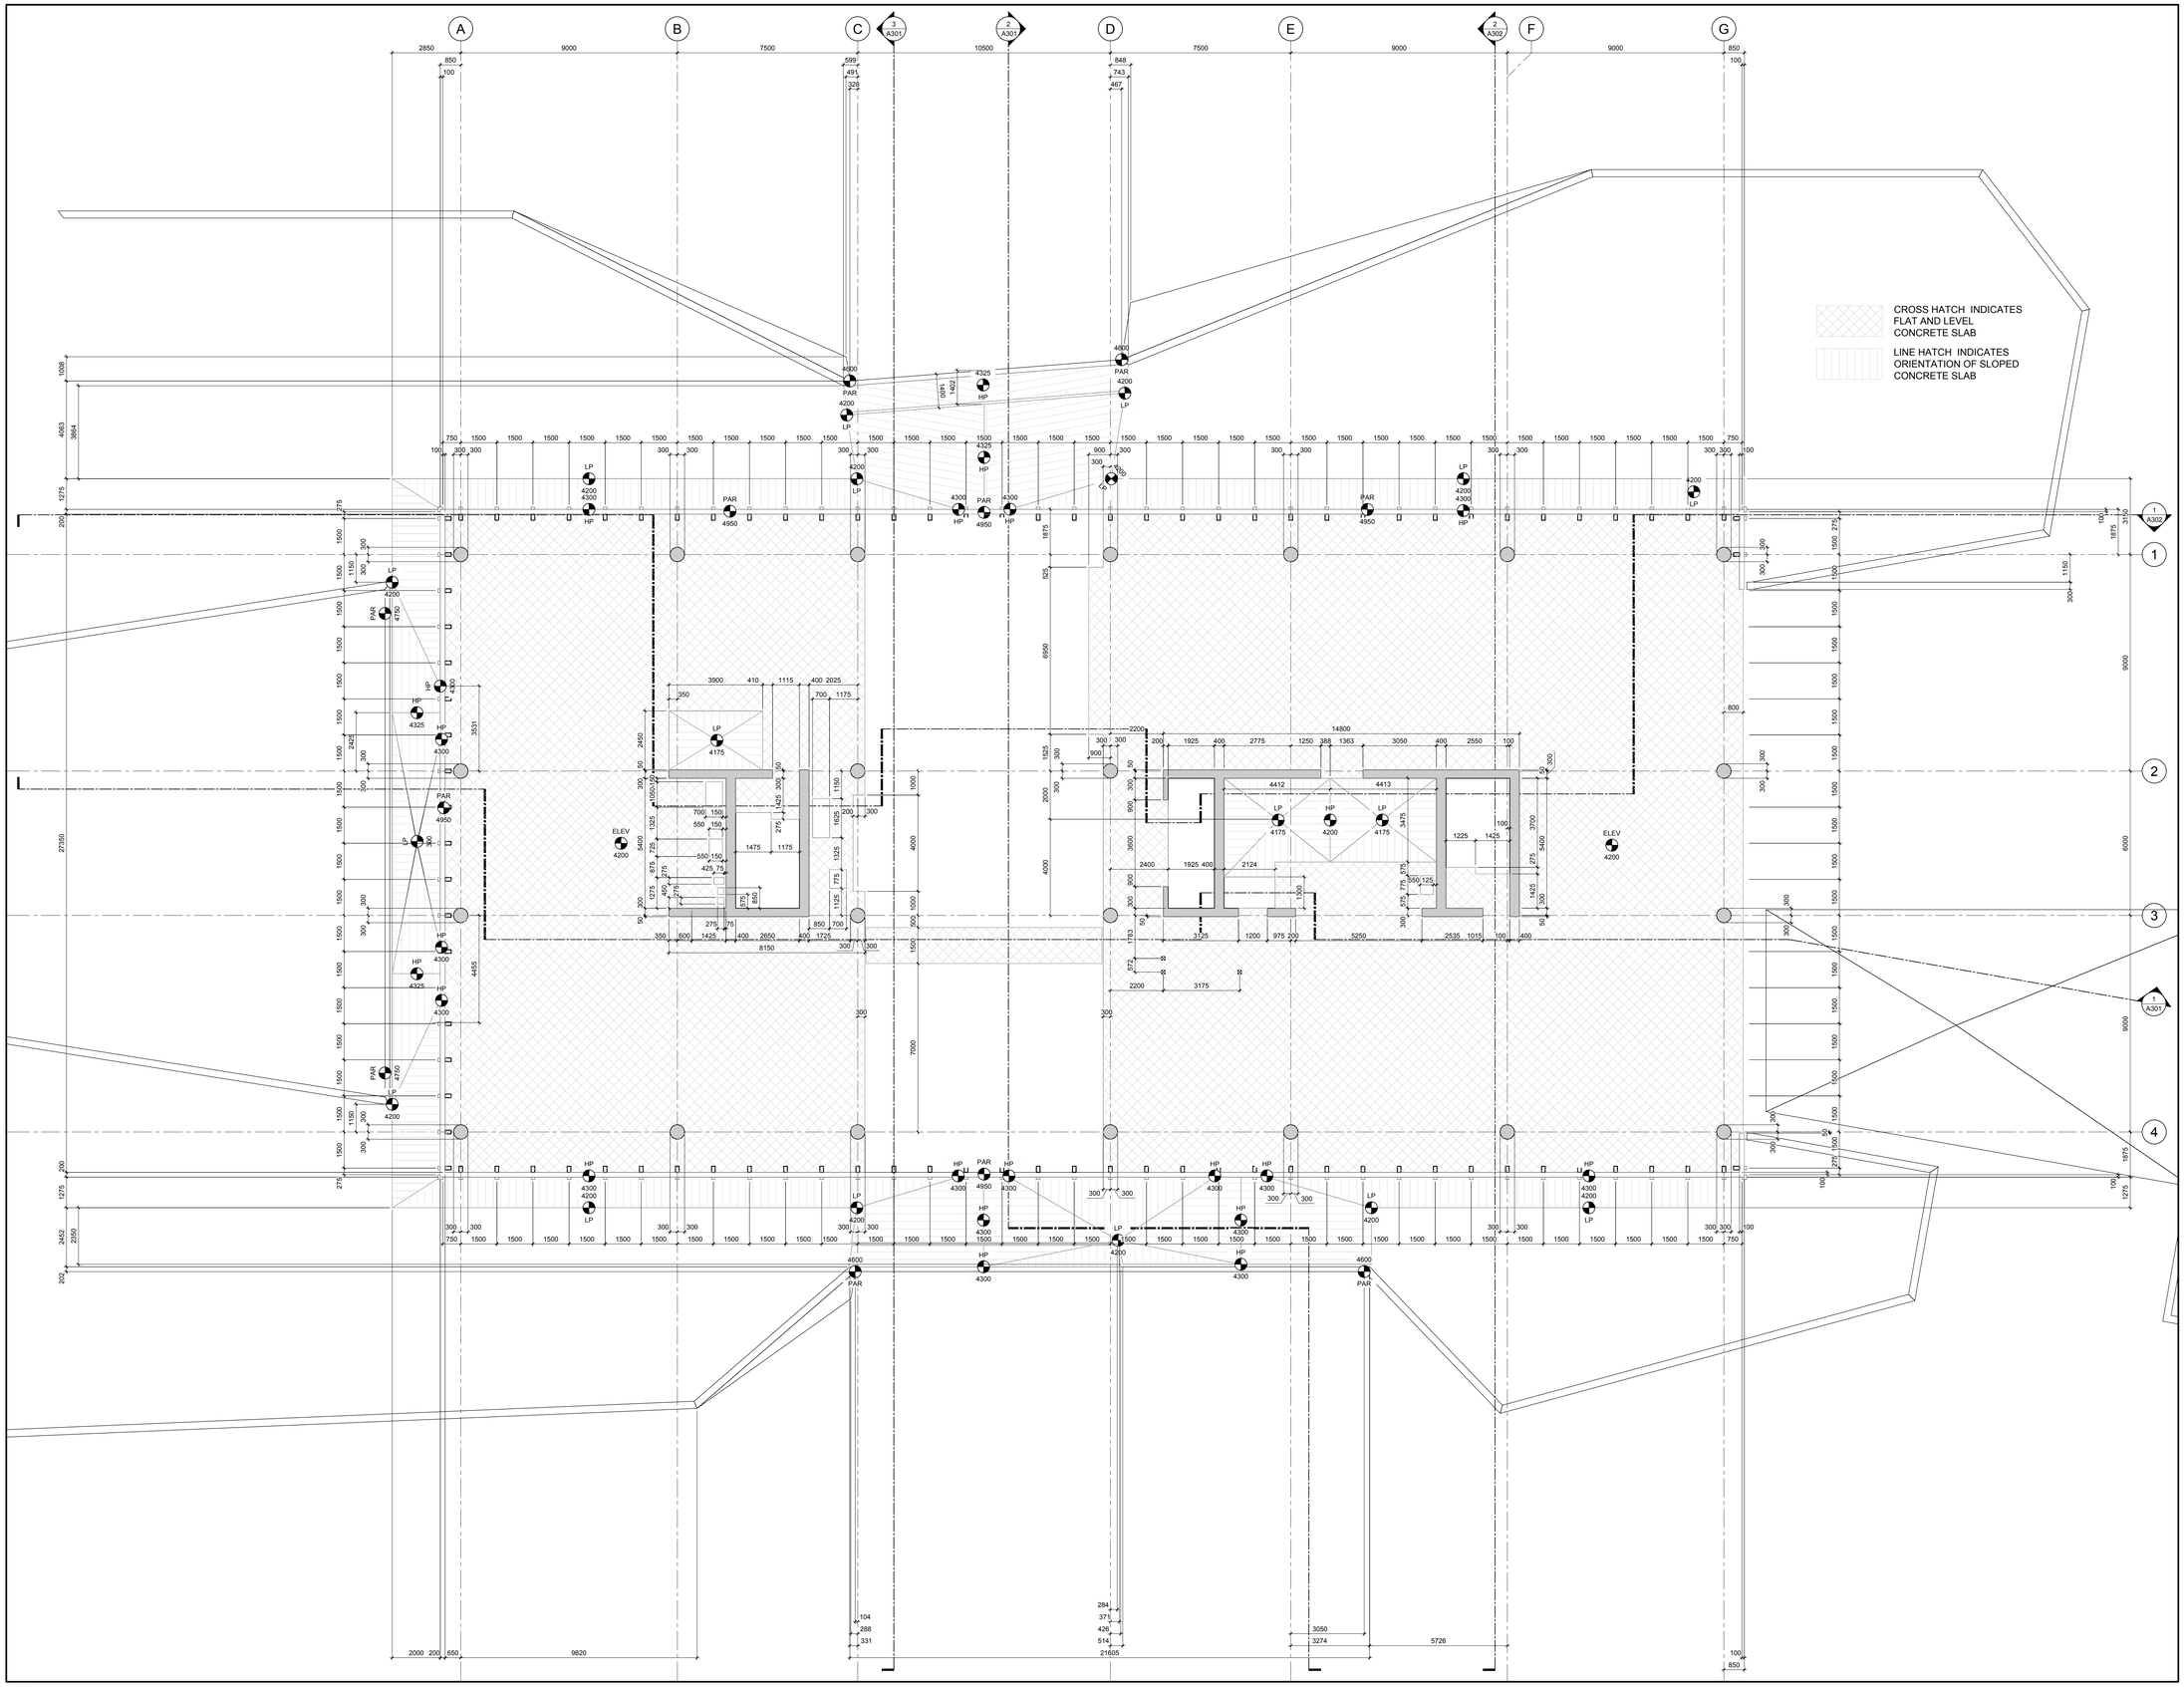

1 A112 SECOND FLOOR SLAB EDGE PLAN

SCALE =1:100

GENERAL NOTES

A THE CONTRACTOR SHALL CHECK AND VERIFY ALL DIMENSIONS ON SITE AND REPORT ALL DISCREPANCIES TO THE ARCHITECT.

B DO NOT SCALE DRAWINGS.

C ALL WORK SHALL COMPLY WITH THE ONTARIO BUILDING CODE AND THE REQUIREMENTS OF ALL AUTHORITIES HAVING JURISDICTION.

D THIS DRAWING IS THE EXCLUSIVE PROPERTY OF CHRISTOPHER SIMMONDS ARCHITECT INC. COPYRIGHT RESERVED.

REV.	ISSUED FOR	MM/DD/YYY
06	CONSTRUCTION UPDATE	27/04/2017
05	CONSTRUCTION UPDATE	02/02/2017
04	ISSUED FOR CONSTRUCTION	11/11/2016
03	REVISED BUILDING PERMIT	09/23/2016
02	BUILDING PERMIT	08/05/2016
01	FOUNDATION PERMIT	05/31/2016

ARCHITECT'S SEAL:

ONTARIO ASSOCIATION OF ARCHITECTS
C. SIMMONDS
LICENCE
4650

PROJECT NORTH:

TOMLINSON
FOUNDED ON STRENGTH GUIDED BY VISION

Christopher Simmonds Architect

THE ANNEX / 40 ECCLES ST. OTTAWA ON K1R 6S3
613.567.7888 PHONE / 613.567.7528 FAX
csarchitect.com

PROJECT:

TOMLINSON
NEW BUILDING

DRAWING TITLE:


SECOND FLOOR SLAB EDGE PLAN

DATE:	10/8/2015
SCALE:	AS INDICATED
DRAWN BY:	JK
JOB No:	574-15

DRAWING No: A112

PLOT DATE 5/4/2017 LAYOUT: A103 THIRD FLOOR PLAN

S:\CSA Jobs\2015 Projects\574-15 Tomlinson Corporate Headquarters, Nepean\03 Working Drawings\0-Sheets\574-15-A113.dwg

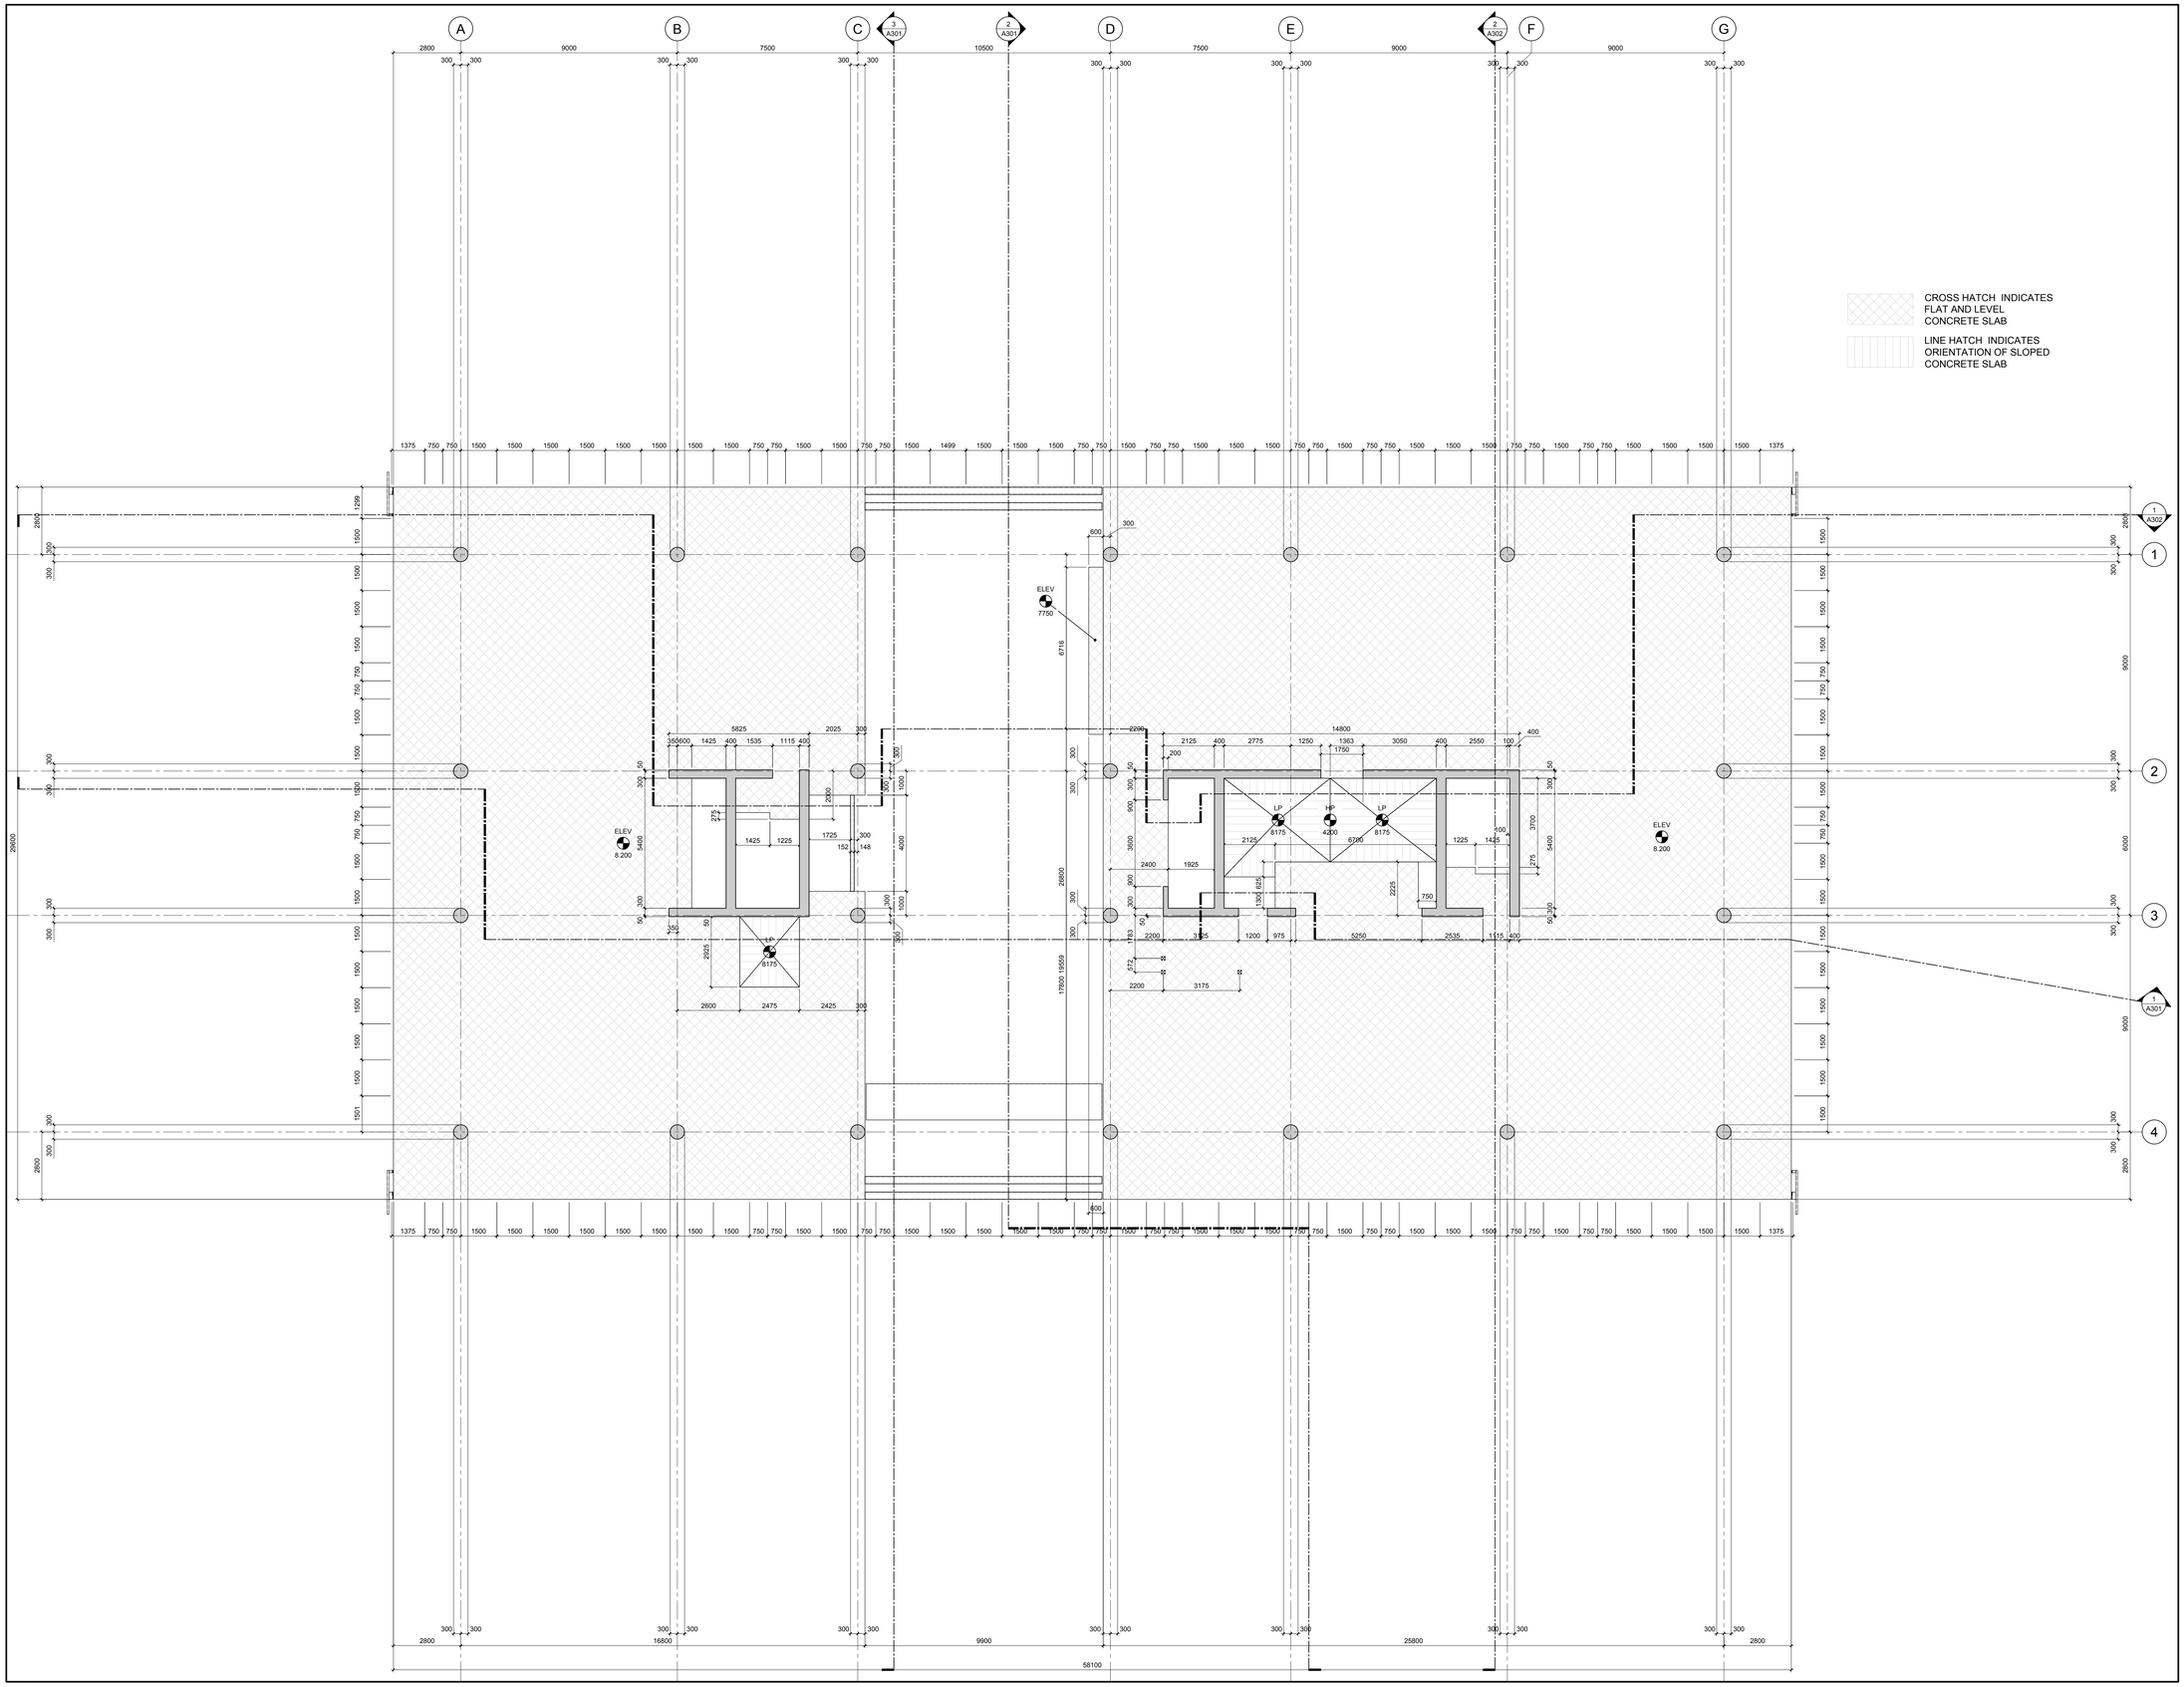

1 A113 THIRD FLOOR SLAB EDGE PLAN
SCALE =1:100

GENERAL NOTES

A THE CONTRACTOR SHALL CHECK AND VERIFY ALL DIMENSIONS ON SITE AND REPORT ALL DISCREPANCIES TO THE ARCHITECT.

B DO NOT SCALE DRAWINGS.

C ALL WORK SHALL COMPLY WITH THE ONTARIO BUILDING CODE AND THE REQUIREMENTS OF ALL AUTHORITIES HAVING JURISDICTION.

D THIS DRAWING IS THE EXCLUSIVE PROPERTY OF CHRISTOPHER SIMMONDS ARCHITECT INC. COPYRIGHT RESERVED.

REV.	ISSUED FOR	MM/DD/YYYY
06	CONSTRUCTION UPDATE	27/04/2017
05	CONSTRUCTION UPDATE	02/02/2017
04	ISSUED FOR CONSTRUCTION	11/11/2016
03	REVISED BUILDING PERMIT	09/23/2016
02	BUILDING PERMIT	08/05/2016
01	FOUNDATION PERMIT	05/31/2016

ARCHITECT'S SEAL: ONTARIO ASSOCIATION OF ARCHITECTS C. SIMMONDS LICENCE 4650

PROJECT NORTH:

TOMLINSON tomlinsongroup.com FOUNDED ON STRENGTH GUIDED BY VISION

Christopher Simmonds Architect

THE ANNEX / 18 ECCLES ST. OTTAWA ON K1R 6S3
613.567.7888 PHONE / 613.567.7526 FAX
csarchitect.com


PROJECT:
TOMLINSON
NEW BUILDING

DRAWING TITLE:
THIRD FLOOR SLAB EDGE PLAN

DATE: 10/8/2015
SCALE: AS INDICATED
DRAWN BY: JK
JOB No: 574-15
DRAWING No: A113

PLOT DATE 5/4/2017 LAYOUT: A104 FOURTH FLOOR PLAN

S:\CSA Jobs\2015 Projects\574-15 Tomlinson Corporate Headquarters, Nepean\03 Working Drawings\0-Sheets\574-15-A114.dwg

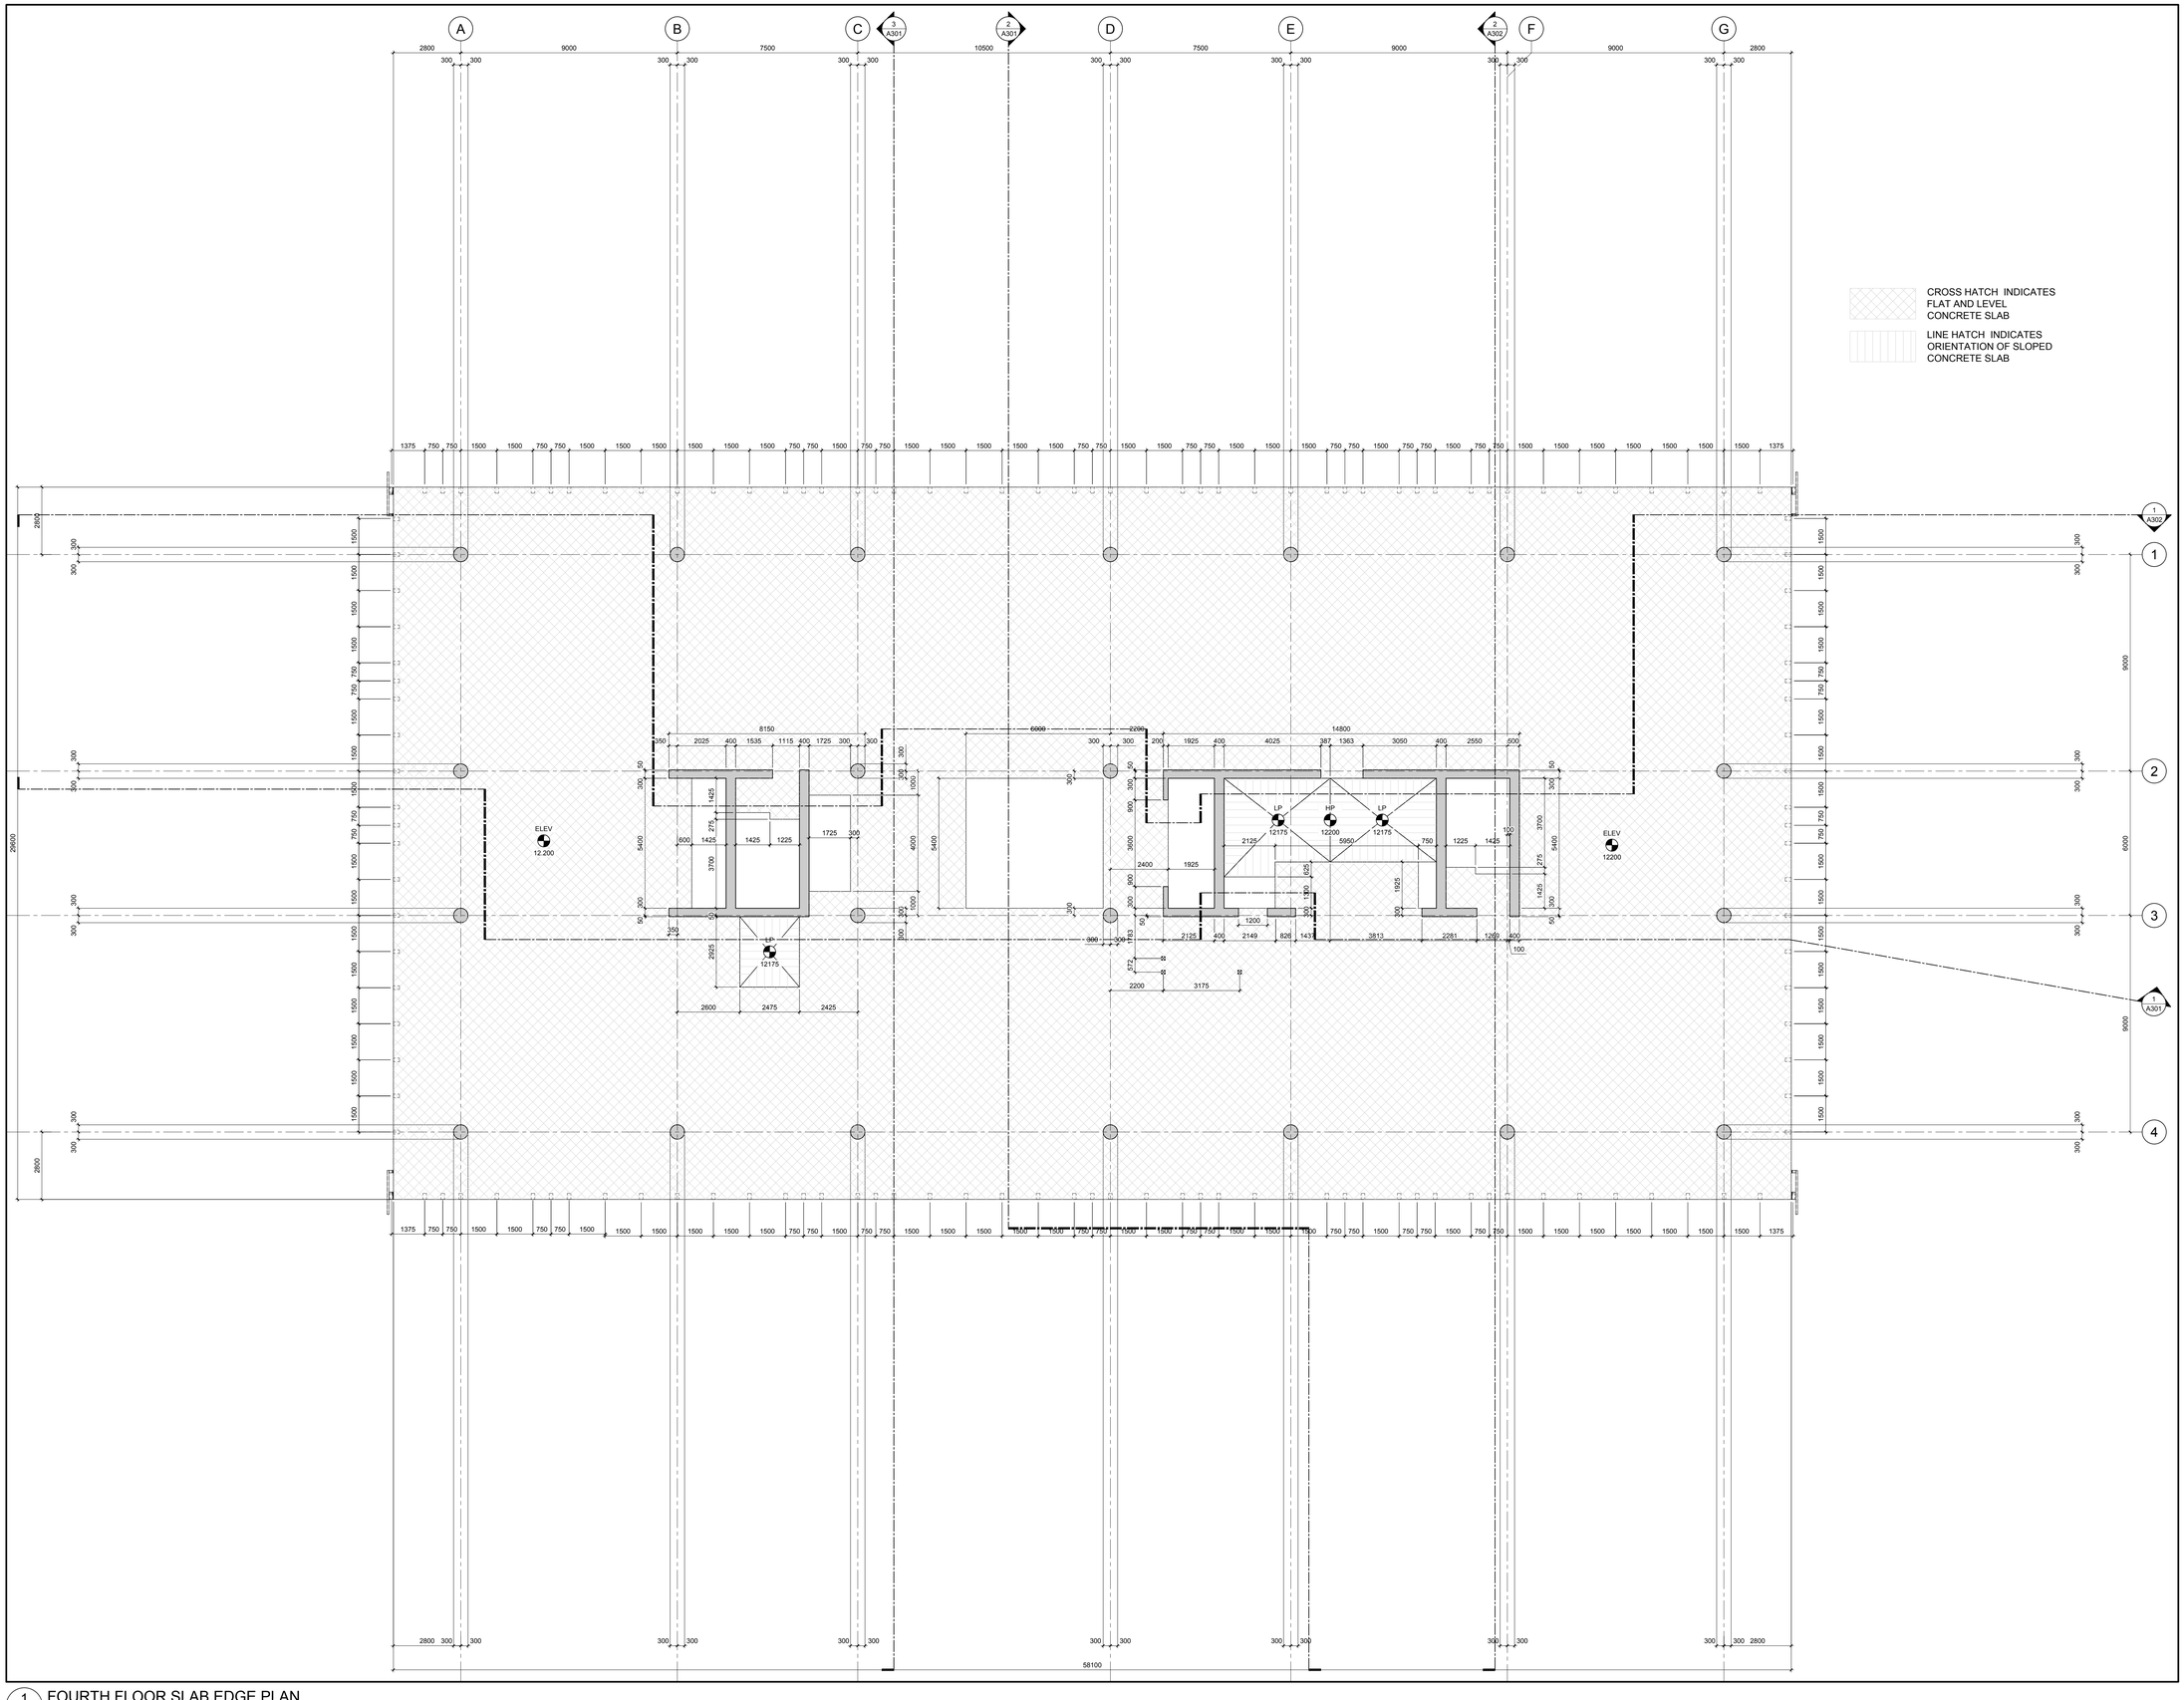

1 A114 FOURTH FLOOR SLAB EDGE PLAN

SCALE =1:100

GENERAL NOTES

A THE CONTRACTOR SHALL CHECK AND VERIFY ALL DIMENSIONS ON SITE AND REPORT ALL DISCREPANCIES TO THE ARCHITECT.

B DO NOT SCALE DRAWINGS.

C ALL WORK SHALL COMPLY WITH THE ONTARIO BUILDING CODE AND THE REQUIREMENTS OF ALL AUTHORITIES HAVING JURISDICTION.

D THIS DRAWING IS THE EXCLUSIVE PROPERTY OF CHRISTOPHER SIMMONDS ARCHITECT INC. COPYRIGHT RESERVED.

REV.	ISSUED FOR	MM/DD/YYYY
06	CONSTRUCTION UPDATE	27/04/2017
05	CONSTRUCTION UPDATE	02/02/2017
04	ISSUED FOR CONSTRUCTION	11/11/2016
03	REVISED BUILDING PERMIT	09/23/2016
02	BUILDING PERMIT	08/05/2016
01	FOUNDATION PERMIT	05/31/2016

ARCHITECT'S SEAL: ONTARIO ASSOCIATION OF ARCHITECTS C. SIMMONDS LICENCE 4559

PROJECT NORTH:

TOMLINSON tomlinsongroup.com FOUNDED ON STRENGTH GUIDED BY VISION

Christopher Simmonds Architect

THE ANNEX / 96 ECCLES ST. OTTAWA ON K1R 6S3
613.567.7888 PHONE / 613.567.7528 FAX
csarchitect.com

PROJECT:

TOMLINSON
NEW BUILDING

DRAWING TITLE:


FOURTH FLOOR SLAB EDGE PLAN

DATE:	10/8/2015
SCALE:	AS INDICATED
DRAWN BY:	JK
JOB No:	574-15

DRAWING No: A114

PLOT DATE 5/4/2017 LAYOUT: A115 MECHANICAL PENTHOUSE SLAB EDGE PLAN

S:\CSA Jobs\2015 Projects\574-15 Tomlinson Corporate Headquarters, Nepean\03 Working Drawings\0-Sheets\574-15-A115.dwg

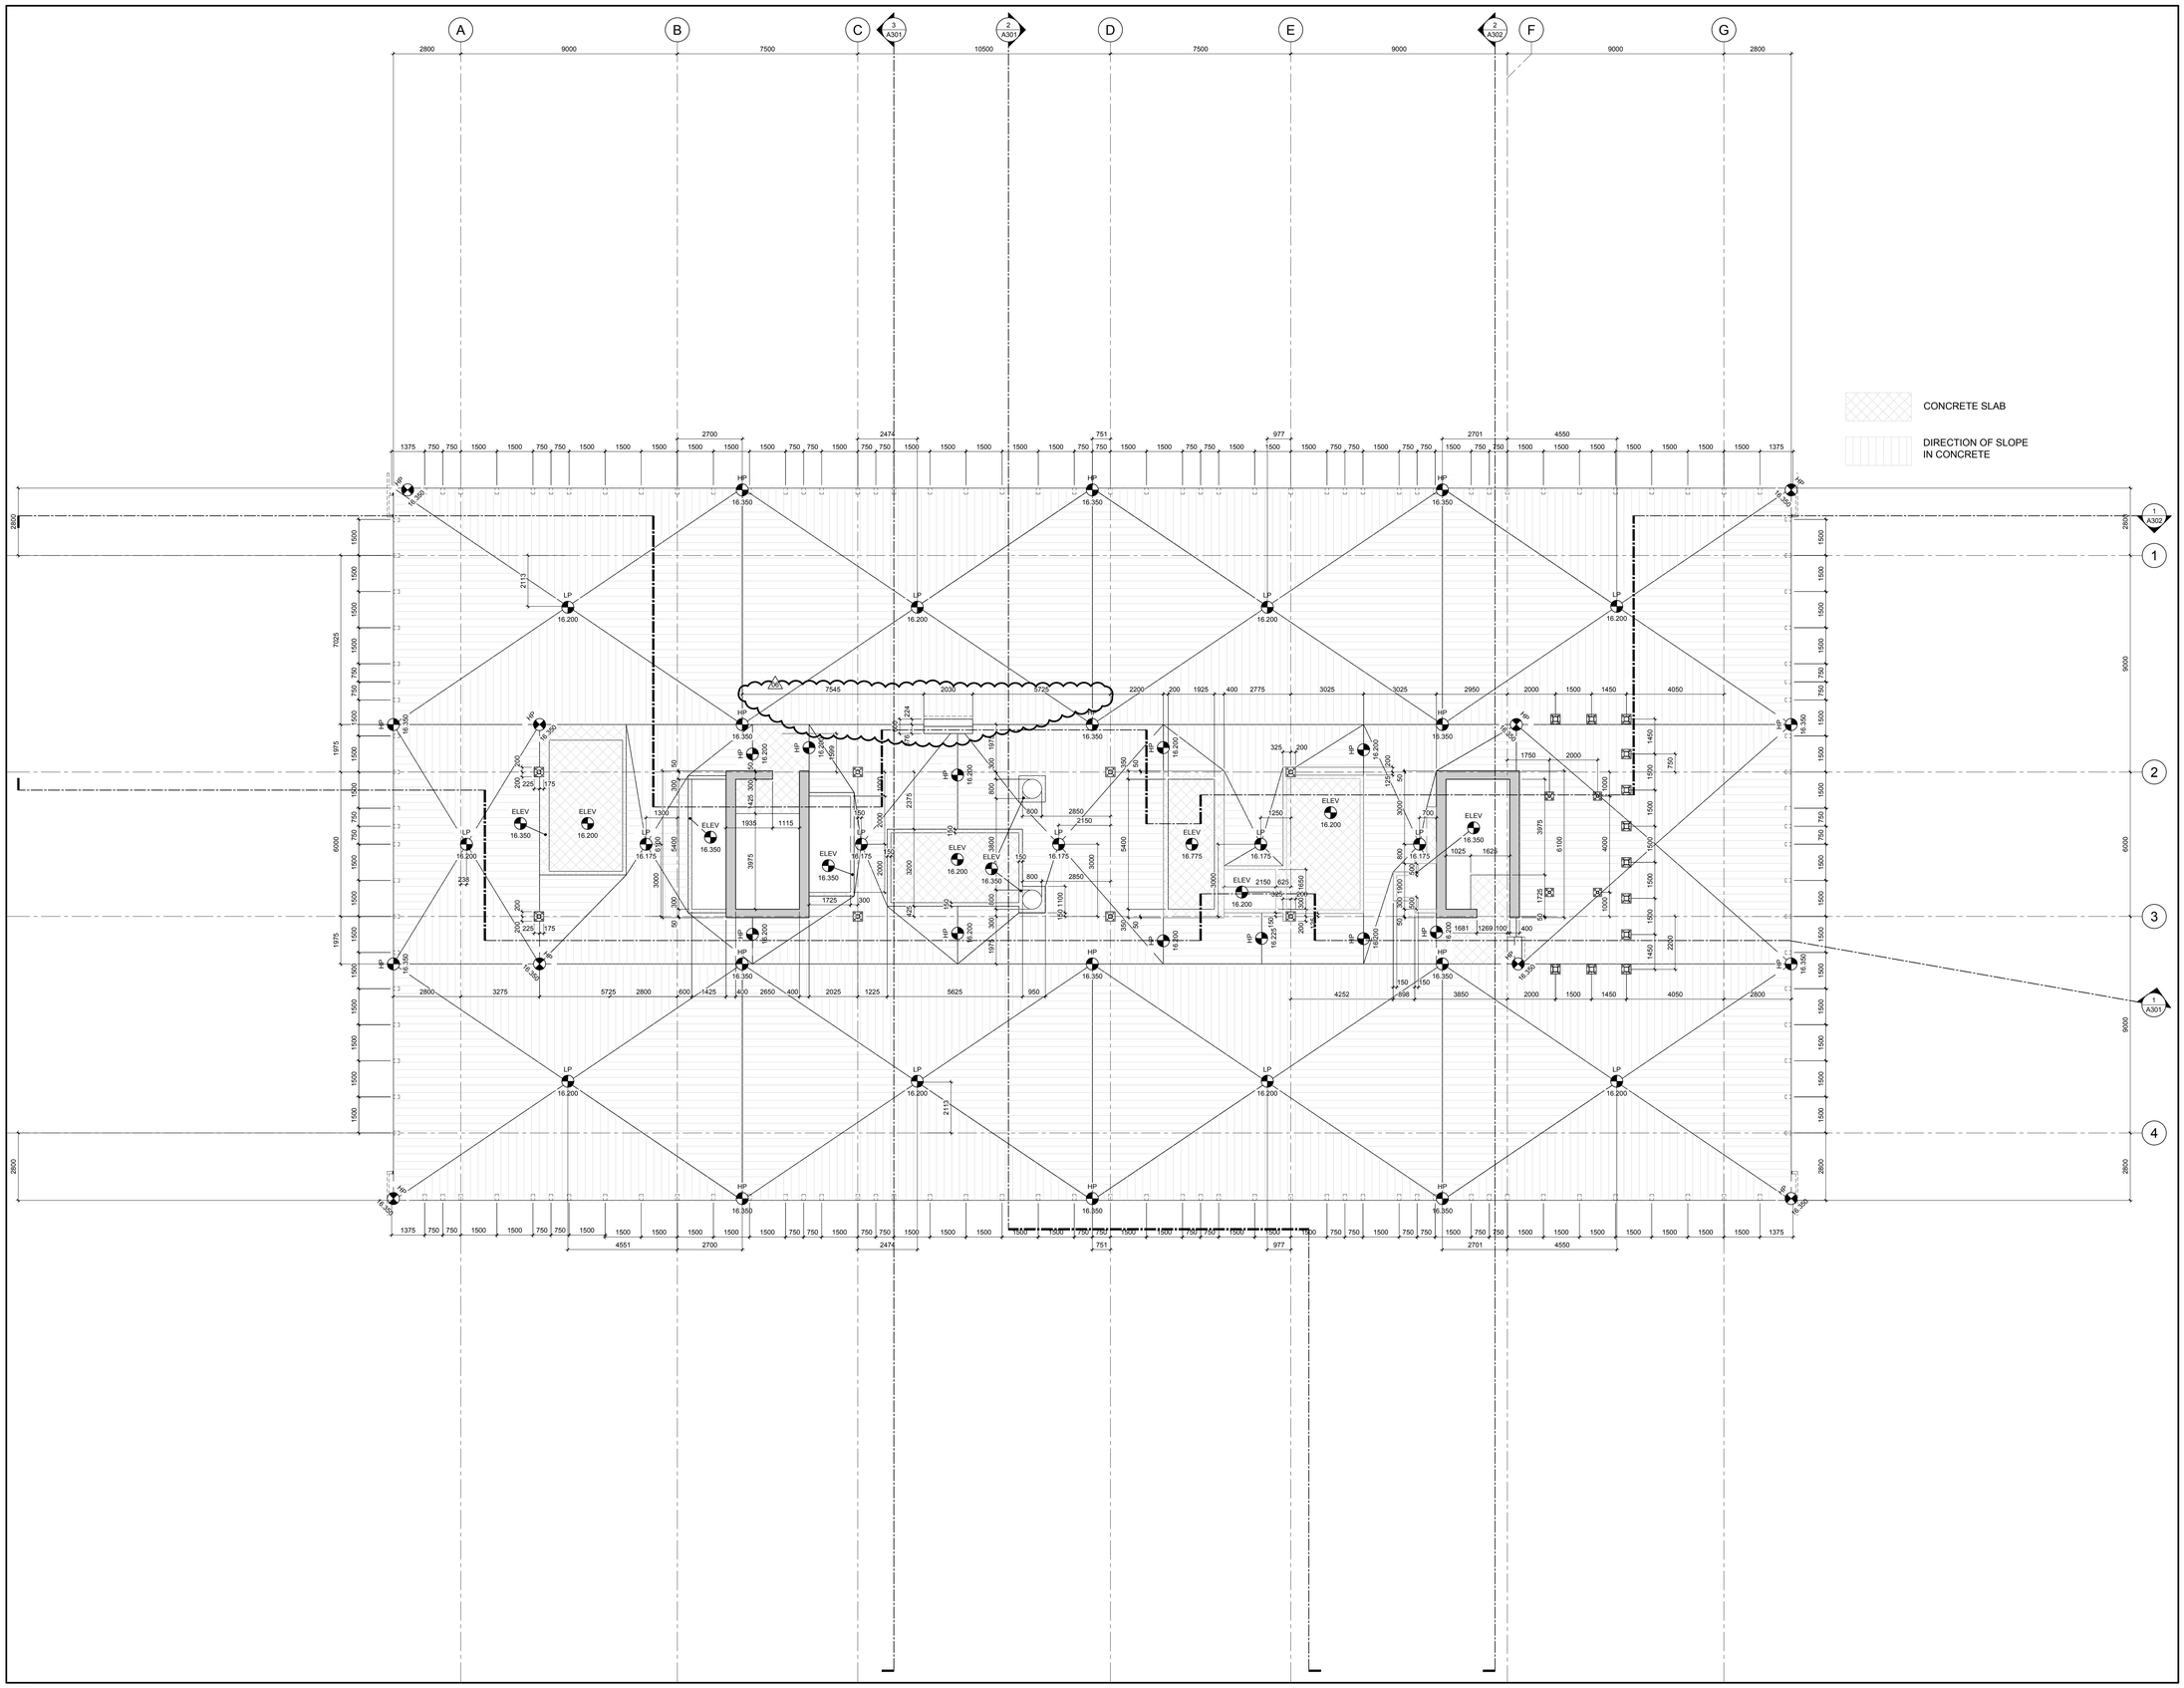

1 A115 MECHANICAL PENTHOUSE SLAB EDGE PLAN
SCALE =1:100

GENERAL NOTES

A THE CONTRACTOR SHALL CHECK AND VERIFY ALL DIMENSIONS ON SITE AND REPORT ALL DISCREPANCIES TO THE ARCHITECT.

B DO NOT SCALE DRAWINGS.

C ALL WORK SHALL COMPLY WITH THE ONTARIO BUILDING CODE AND THE REQUIREMENTS OF ALL AUTHORITIES HAVING JURISDICTION.

D THIS DRAWING IS THE EXCLUSIVE PROPERTY OF CHRISTOPHER SIMMONDS ARCHITECT INC. COPYRIGHT RESERVED.

REV.	ISSUED FOR	MM/DD/YYY
06	CONSTRUCTION UPDATE	27/04/2017
05	CONSTRUCTION UPDATE	02/02/2017
04	ISSUED FOR CONSTRUCTION	11/11/2016
03	REVISED BUILDING PERMIT	09/23/2016
02	BUILDING PERMIT	08/05/2016
01	FOUNDATION PERMIT	05/31/2016

ARCHITECT'S SEAL: ONTARIO ASSOCIATION OF ARCHITECTS C. SIMMONDS LICENCE 4650

PROJECT NORTH: N

TOMLINSON tomlinsongroup.com FOUNDED ON STRENGTH GUIDED BY VISION

Christopher Simmonds Architect
THE ANNEX / 401 ECCLES ST. OTTAWA ON K1R 6S3
613.567.7888 PHONE / 613.567.7528 FAX
csarchitect.com

PROJECT:
TOMLINSON
NEW BUILDING


DRAWING TITLE:
MECHANICAL PENTHOUSE SLAB EDGE PLAN

DATE:	10/8/2015
SCALE:	AS INDICATED
DRAWN BY:	JK
JOB No:	574-15

DRAWING No: A115

PLOT DATE 5/4/2017 LAYOUT: A116 MECH. PENT. ROOF DECK EDGE PLAN

S:\CSA Jobs\2015 Projects\574-15 Tomlinson Corporate Headquarters, Nepean\03 Working Drawings\0-Sheets\574-15-A116.dwg

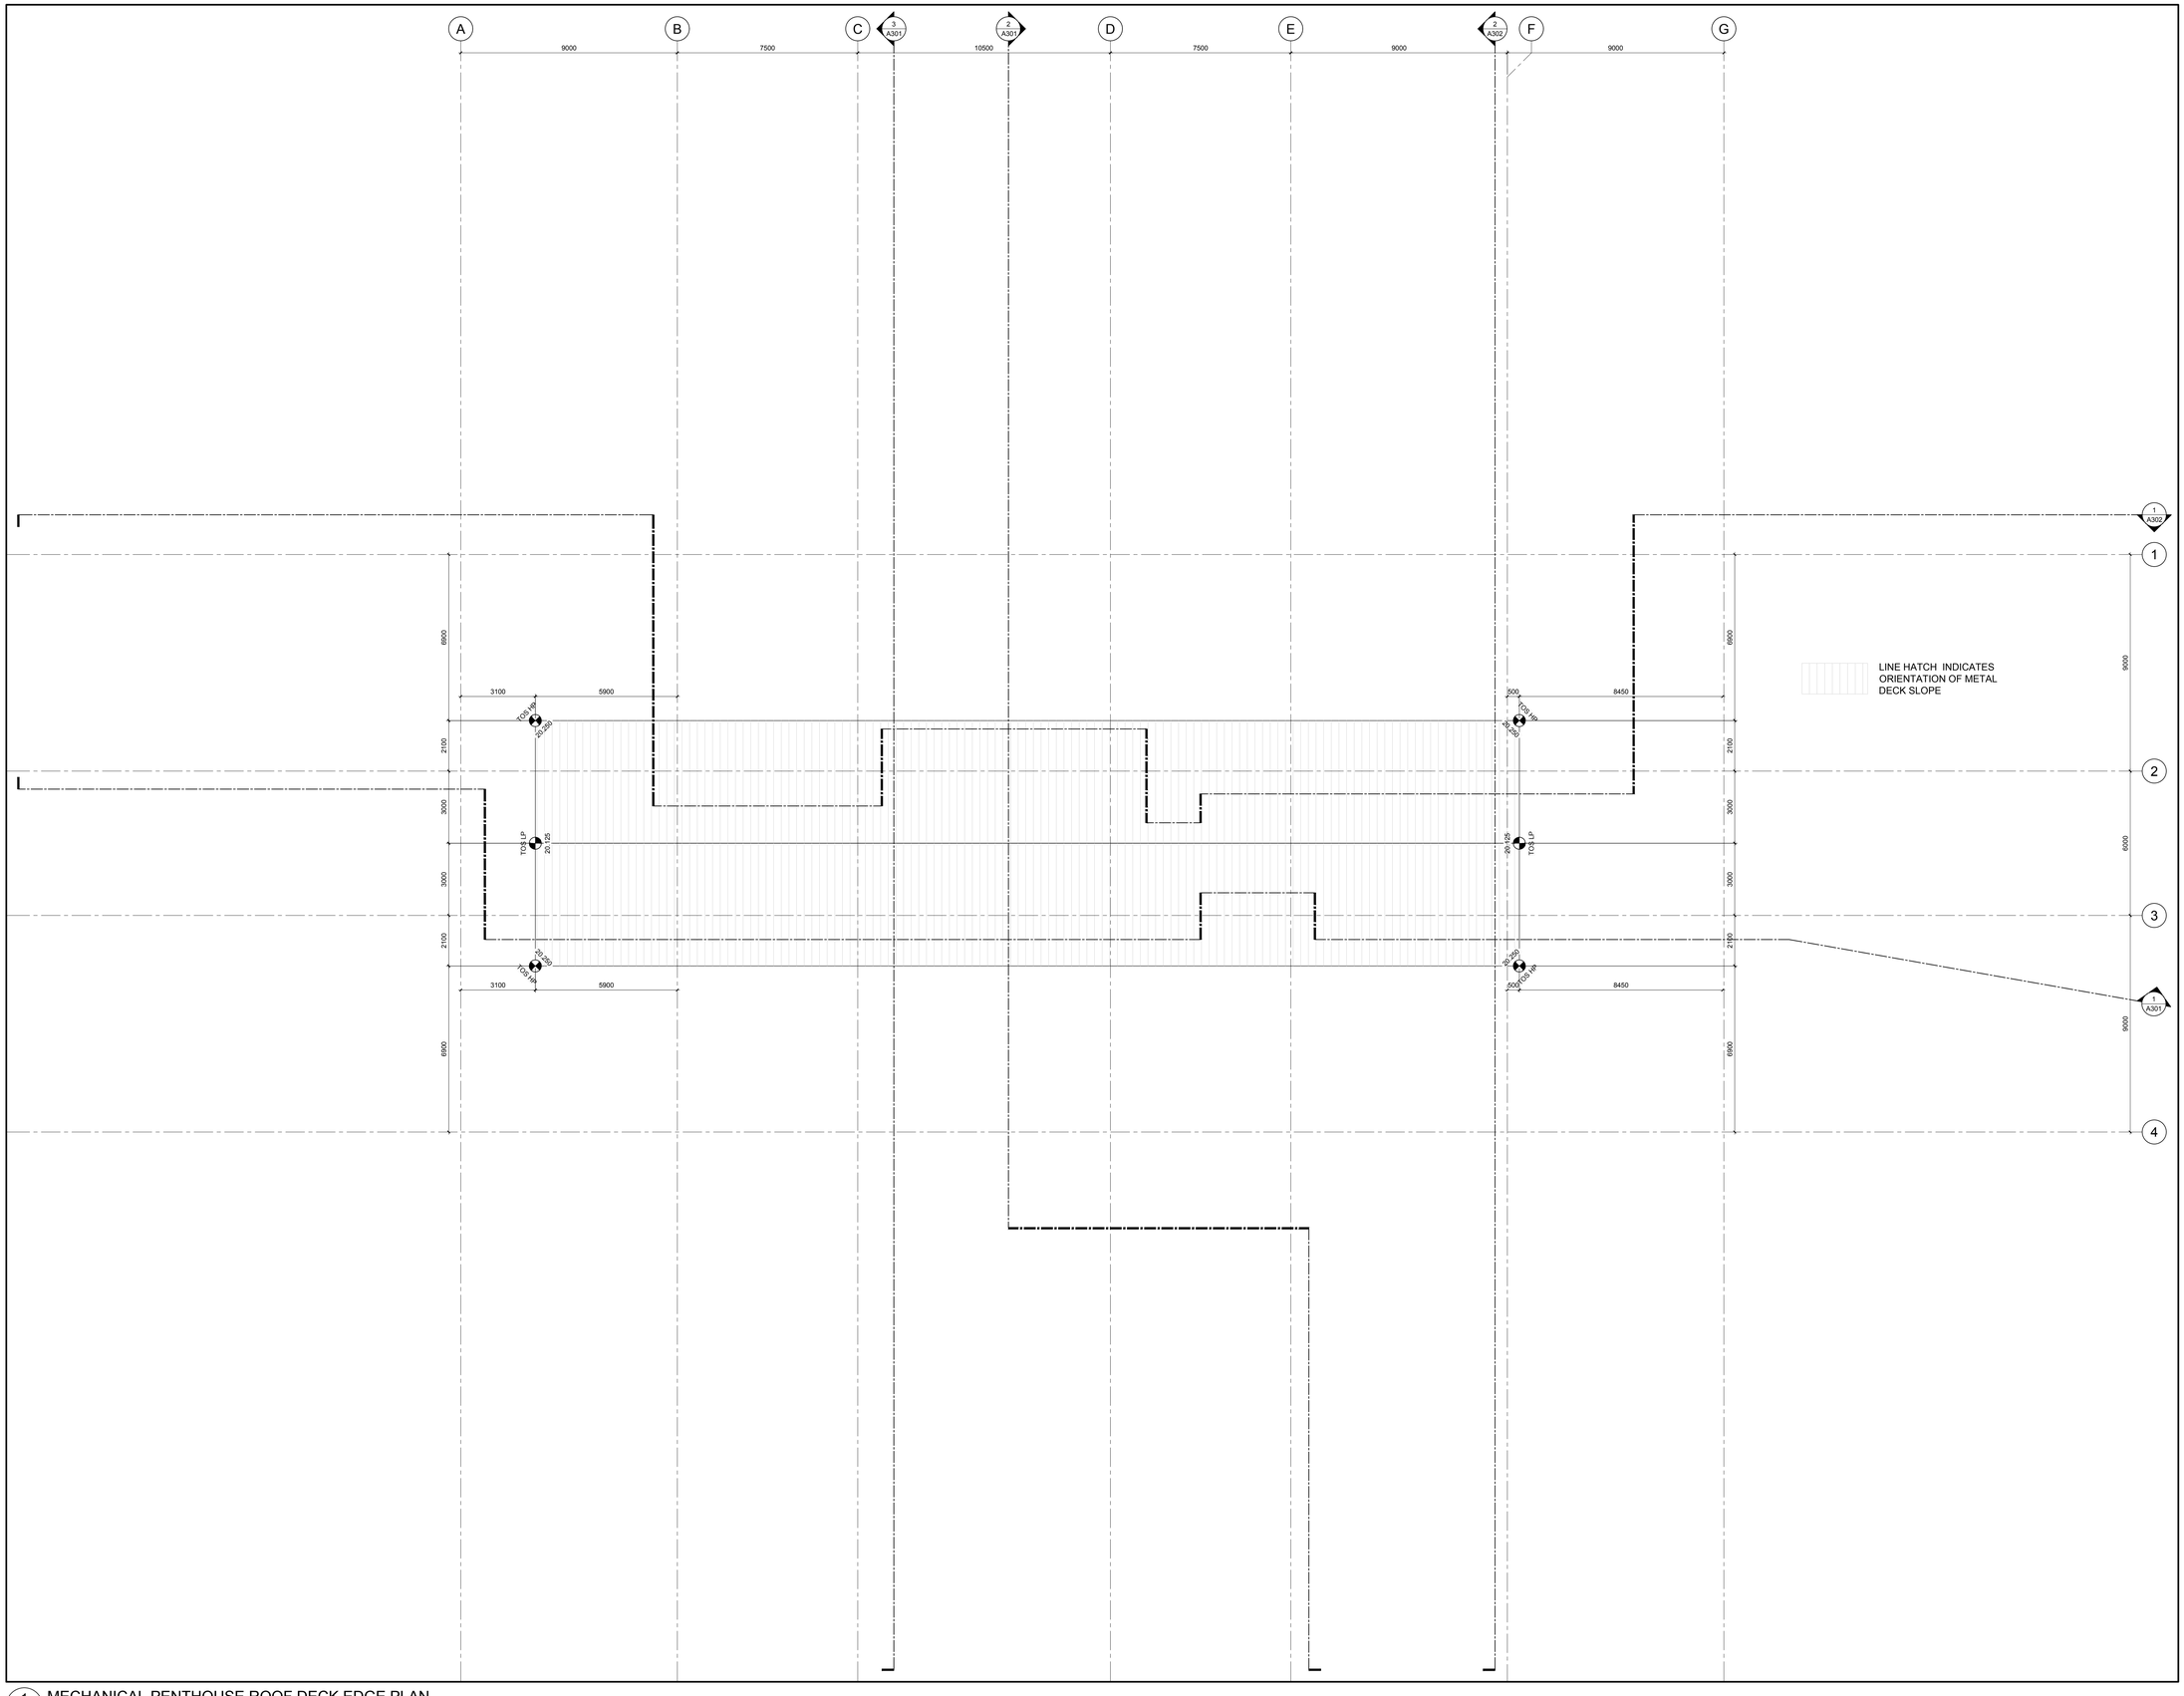

1 A116 MECHANICAL PENTHOUSE ROOF DECK EDGE PLAN

SCALE =1:100

GENERAL NOTES

A THE CONTRACTOR SHALL CHECK AND VERIFY ALL DIMENSIONS ON SITE AND REPORT ALL DISCREPANCIES TO THE ARCHITECT.

B DO NOT SCALE DRAWINGS.

C ALL WORK SHALL COMPLY WITH THE ONTARIO BUILDING CODE AND THE REQUIREMENTS OF ALL AUTHORITIES HAVING JURISDICTION.

D THIS DRAWING IS THE EXCLUSIVE PROPERTY OF CHRISTOPHER SIMMONDS ARCHITECT INC. COPYRIGHT RESERVED.

REV.	ISSUED FOR	MM/DD/YYY
04	CONSTRUCTION UPDATE	27/04/2017
03	CONSTRUCTION UPDATE	02/02/2017
02	ISSUED FOR CONSTRUCTION	11/11/2016
01	REVISED BUILDING PERMIT	09/23/2016

ARCHITECT'S SEAL:

ONTARIO ASSOCIATION of ARCHITECTS
C. Simmonds
LICENCE
4560

PROJECT NORTH:

N

TOMLINSON
FOUNDED ON STRENGTH GUIDED BY VISION

Christopher Simmonds Architect
THE ANNEX / 40 ECCLES ST. OTTAWA ON K1R 6S3
613.567.7888 PHONE / 613.567.7528 FAX
csarchitect.com

PROJECT:

TOMLINSON
NEW BUILDING

DRAWING TITLE:

MECH. PENT. ROOF DECK EDGE PLAN


DATE:	10/8/2015
SCALE:	AS INDICATED
DRAWN BY:	JK
JOB No:	574-15

DRAWING No:

A116

PLOT DATE 5/4/2017 LAYOUT: A121 GROUND FLOOR CEILING PLAN

S:\CSA Jobs\2015 Projects\574-15 Tomlinson Corporate Headquarters, Nepean\03 Working Drawings\0-Sheets\574-15-A121.dwg

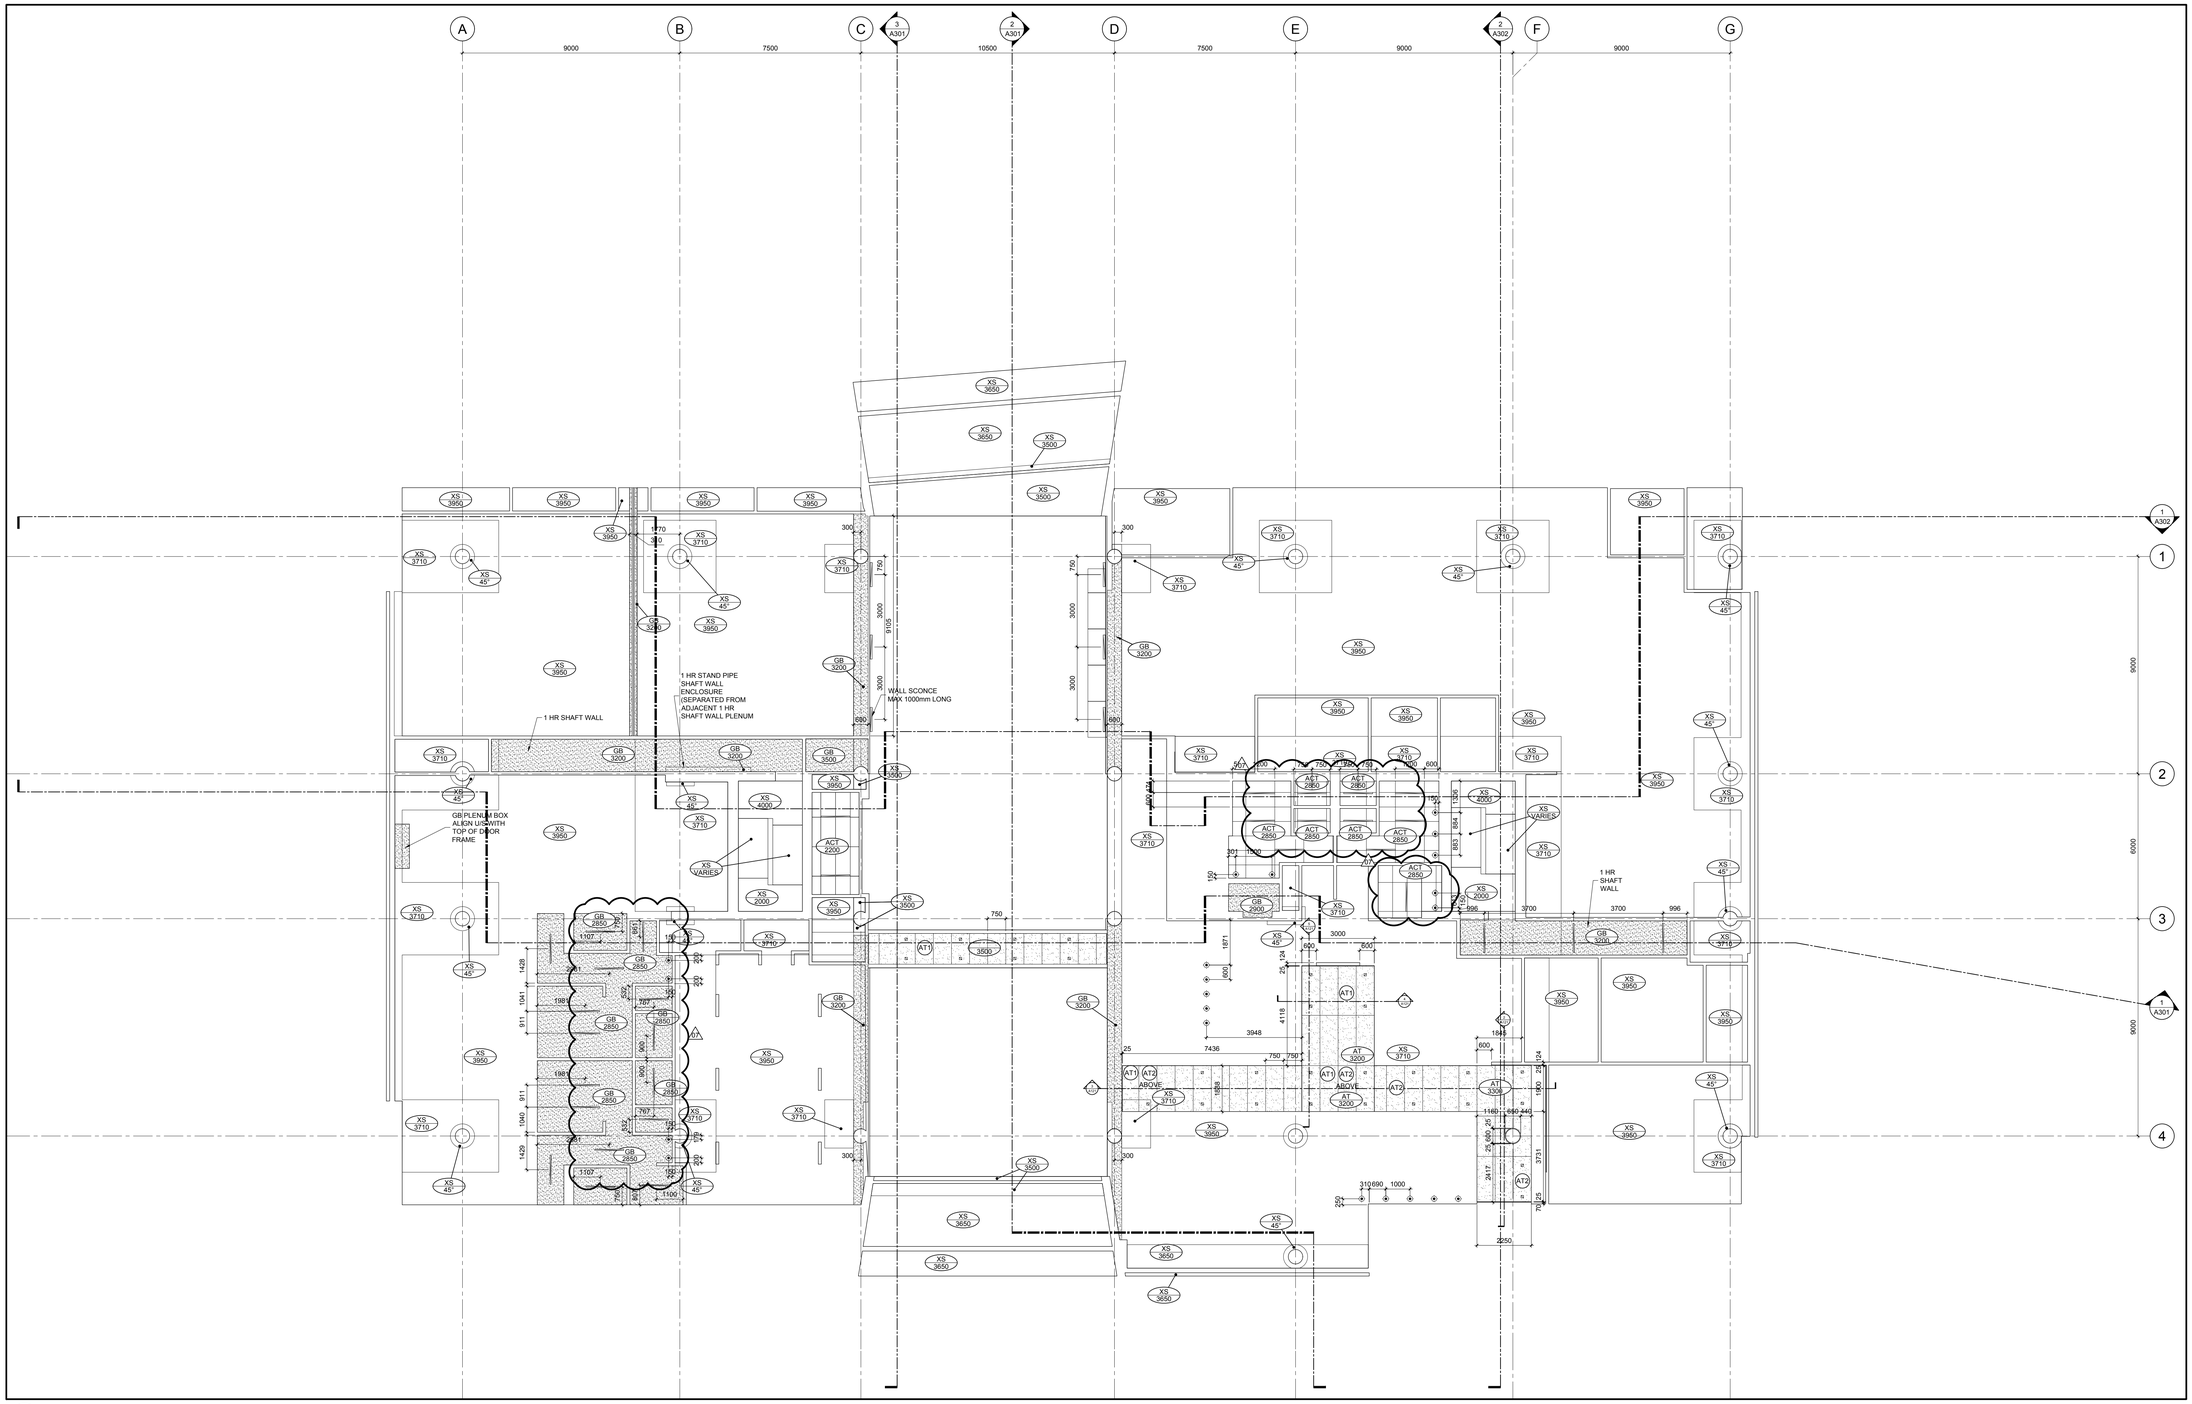

1 A121 GROUND FLOOR CEILING PLAN
SCALE =1:100

2 A121 CAFETERIA CEILING SECTION
SCALE =1:50

3 A121 CAFETERIA CEILING SECTION
SCALE =1:50

4 A121 CAFETERIA CEILING SECT.
SCALE =1:50

5 A121 CAFETERIA CEILING SECT.
SCALE =1:50

6 A121 AC'TIC CEILING DET
SCALE =1:10

GENERAL NOTES

A THE CONTRACTOR SHALL CHECK AND VERIFY ALL DIMENSIONS ON SITE AND REPORT ALL DISCREPANCIES TO THE ARCHITECT.

B DO NOT SCALE DRAWINGS.

C ALL WORK SHALL COMPLY WITH THE ONTARIO BUILDING CODE AND THE REQUIREMENTS OF ALL AUTHORITIES HAVING JURISDICTION.

D THIS DRAWING IS THE EXCLUSIVE PROPERTY OF CHRISTOPHER SIMMONDS ARCHITECT INC. COPYRIGHT RESERVED.

REV.	ISSUED FOR	MM/DD/YYY
07	CONSTRUCTION UPDATE	27/04/2017
06	CONSTRUCTION UPDATE	03/21/2017
05	CONSTRUCTION UPDATE	02/02/2017
04	ISSUED FOR CONSTRUCTION	11/11/2016
03	REVISED BUILDING PERMIT	09/23/2016
02	BUILDING PERMIT	08/05/2016
01	FOUNDATION PERMIT	05/31/2016

ARCHITECT'S SEAL:

ONTARIO ASSOCIATION OF ARCHITECTS
C. SIMMONDS
LICENCE
4650

PROJECT NORTH:

TOMLINSON construction group inc.
FOUNDED ON STRENGTH GUIDED BY VISION

Christopher Simmonds Architect
THE ANNEX / 40 ECCLES ST. OTTAWA ON K1R 6S3
613.567.7888 PHONE / 613.567.7528 FAX
csarchitect.com

PROJECT:
TOMLINSON
NEW BUILDING


DRAWING TITLE:
GROUND FLOOR CEILING PLAN

DATE:	10/8/2015
SCALE:	AS INDICATED
DRAWN BY:	JK
JOB No:	574-15


DRAWING No: A121

PLOT DATE 5/4/2017 LAYOUT: A122 SECOND FLOOR CEILING PLAN

S:\CSA Jobs\2015 Projects\574-15 Tomlinson Corporate Headquarters, Nepean\03 Working Drawings\0-Sheets\574-15-A122.dwg

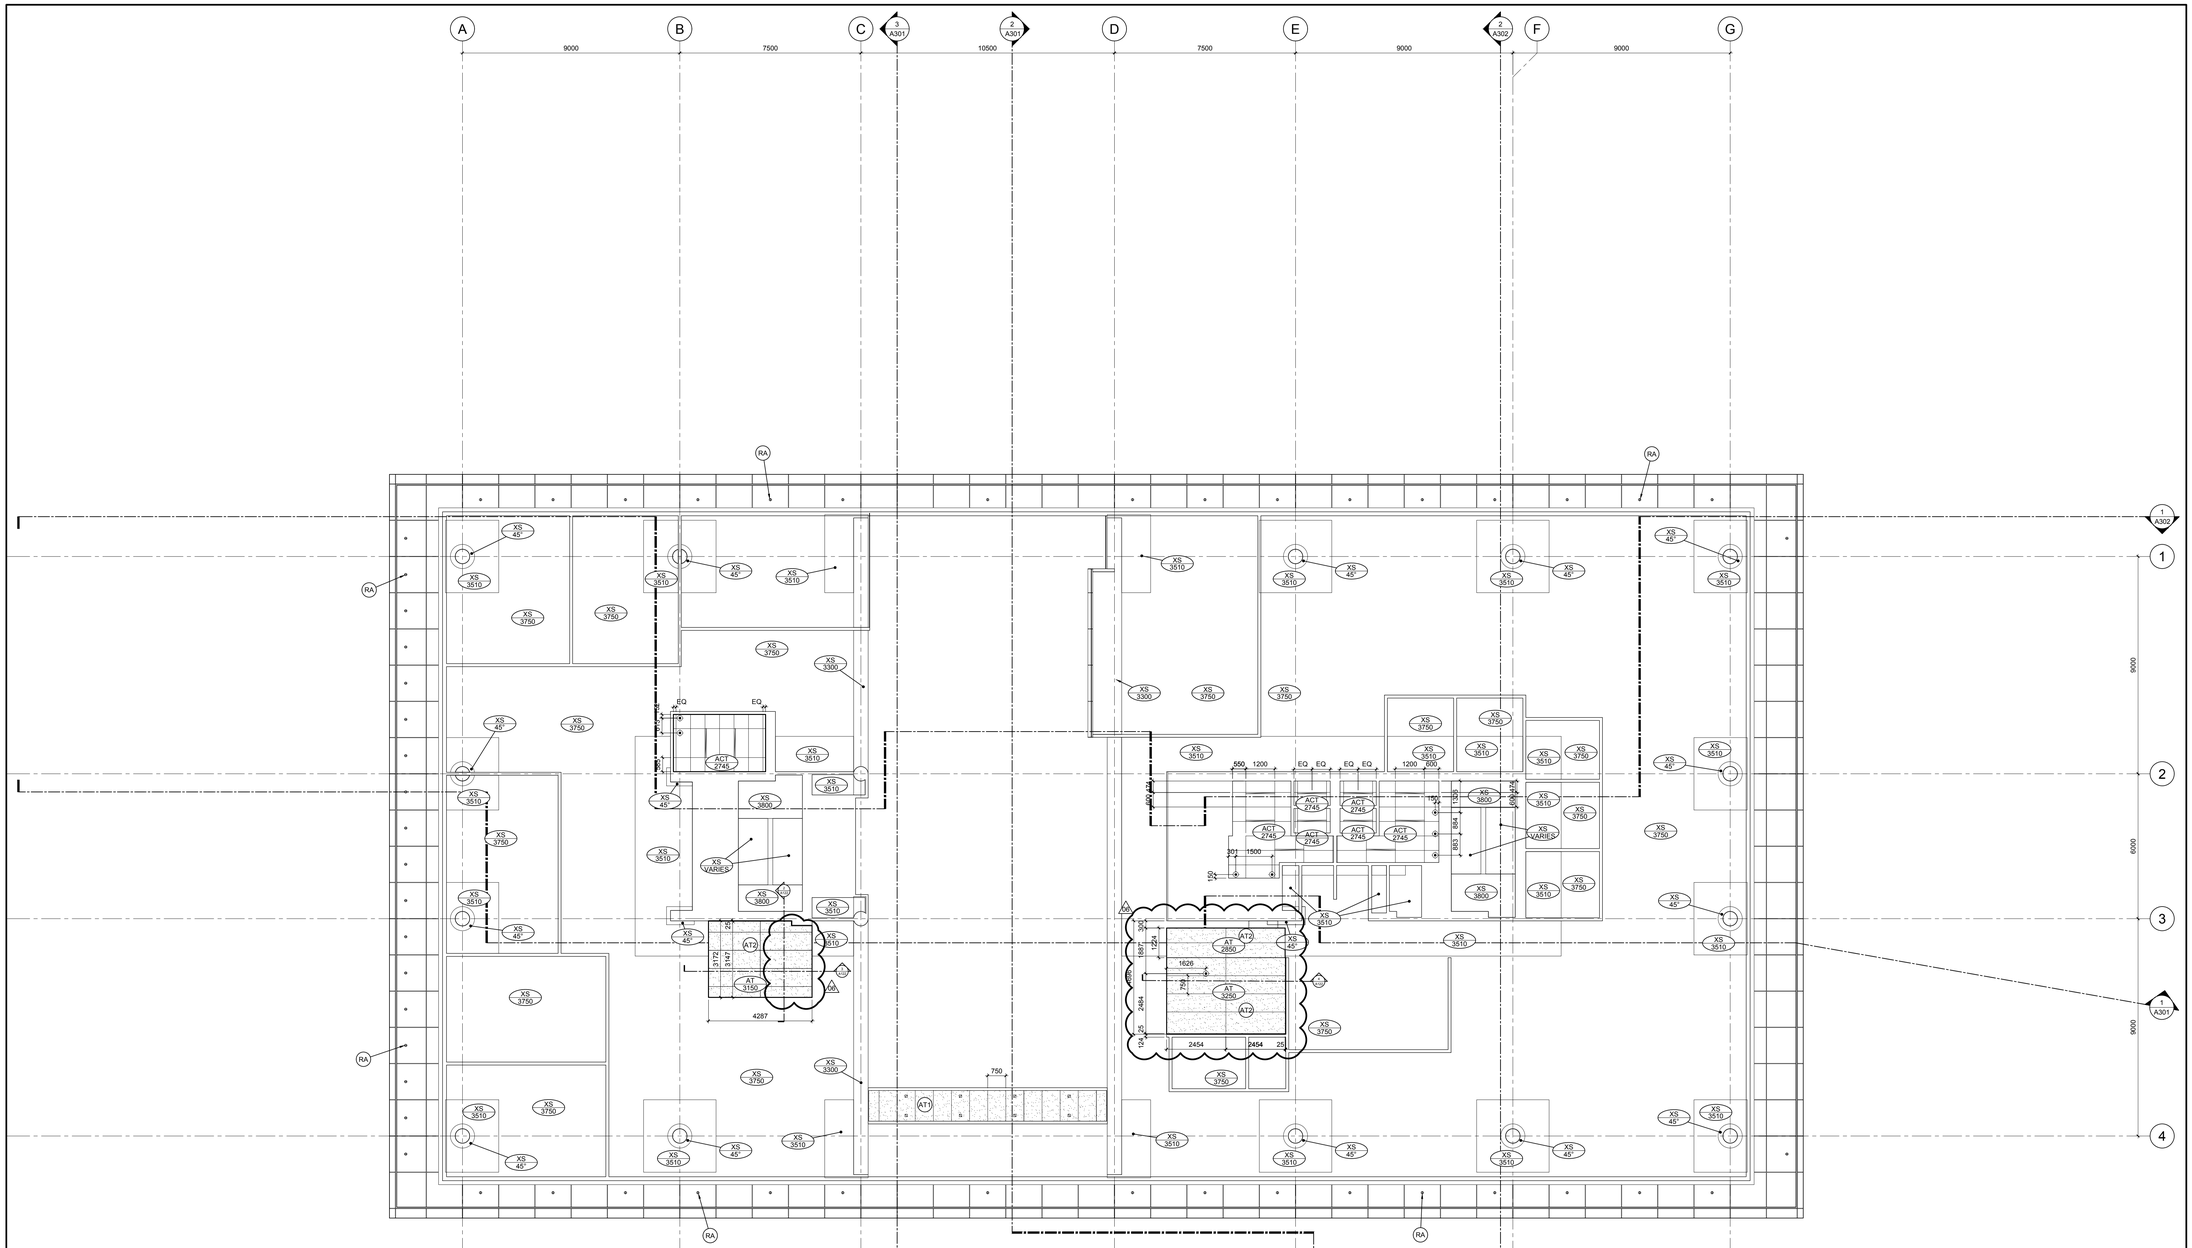


1 A122 SECOND FLOOR CEILING PLAN
SCALE =1:100

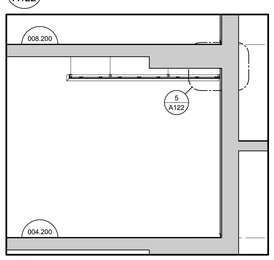


2 A122 RECEPTION CEILING SECTION
SCALE =1:50

3 A122 RESERVED
SCALE =1:50

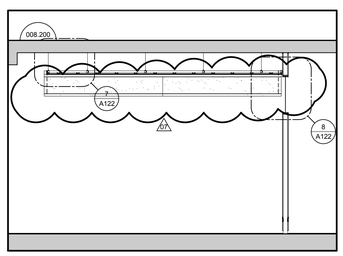


4 A122 KITCHEN CEILING SECTION
SCALE =1:50

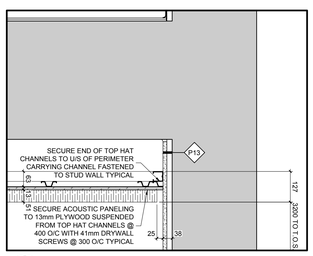


5 A122 ACOUSTIC CEILING EDGE DET
SCALE =1:10

6 A122 RESERVED
SCALE =1:10

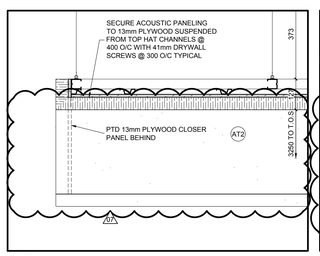

7 A122 TYP. ACOUSTIC CEILING EDGE DET
SCALE =1:10

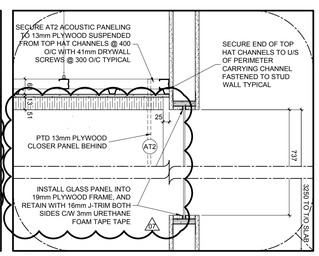

8 A122 KIT. CLEARSTOREY GLAZING DET.
SCALE =1:10

GENERAL NOTES

A THE CONTRACTOR SHALL CHECK AND VERIFY ALL DIMENSIONS ON SITE AND REPORT ALL DISCREPANCIES TO THE ARCHITECT.

B DO NOT SCALE DRAWINGS.

C ALL WORK SHALL COMPLY WITH THE ONTARIO BUILDING CODE AND THE REQUIREMENTS OF ALL AUTHORITIES HAVING JURISDICTION.

D THIS DRAWING IS THE EXCLUSIVE PROPERTY OF CHRISTOPHER SIMMONDS ARCHITECT INC. COPYRIGHT RESERVED.

REV.	ISSUED FOR	MM/DD/YYY
06	CONSTRUCTION UPDATE	27/04/2017
05	CONSTRUCTION UPDATE	03/21/2017
04	CONSTRUCTION UPDATE	02/02/2017
03	ISSUED FOR CONSTRUCTION	11/11/2016
02	REVISED BUILDING PERMIT	09/23/2016
01	BUILDING PERMIT	08/05/2016

ARCHITECT'S SEAL:

ONTARIO ASSOCIATION OF ARCHITECTS
C. SIMMONDS
LICENCE
4550

PROJECT NORTH:

TOMLINSON
FOUNDED ON STRENGTH GUIDED BY VISION

Christopher Simmonds Architect
THE ANNEX / 40 ECCLES ST. OTTAWA ON K1R 6S3
613.567.7888 PHONE / 613.567.7528 FAX
csarchitect.com

PROJECT:
TOMLINSON
NEW BUILDING


DRAWING TITLE:
SECOND FLOOR CEILING PLAN

DATE:	10/8/2015
SCALE:	AS INDICATED
DRAWN BY:	JK
JOB No:	574-15


DRAWING No: A122

PLOT DATE 5/4/2017 LAYOUT: A123 THIRD FLOOR CEILING PLAN


S:\CSA Jobs 2015 Projects\574-15 Tomlinson Corporate Headquarters, Nepean\03 Working Drawings\0-Sheets\574-15-A123.dwg

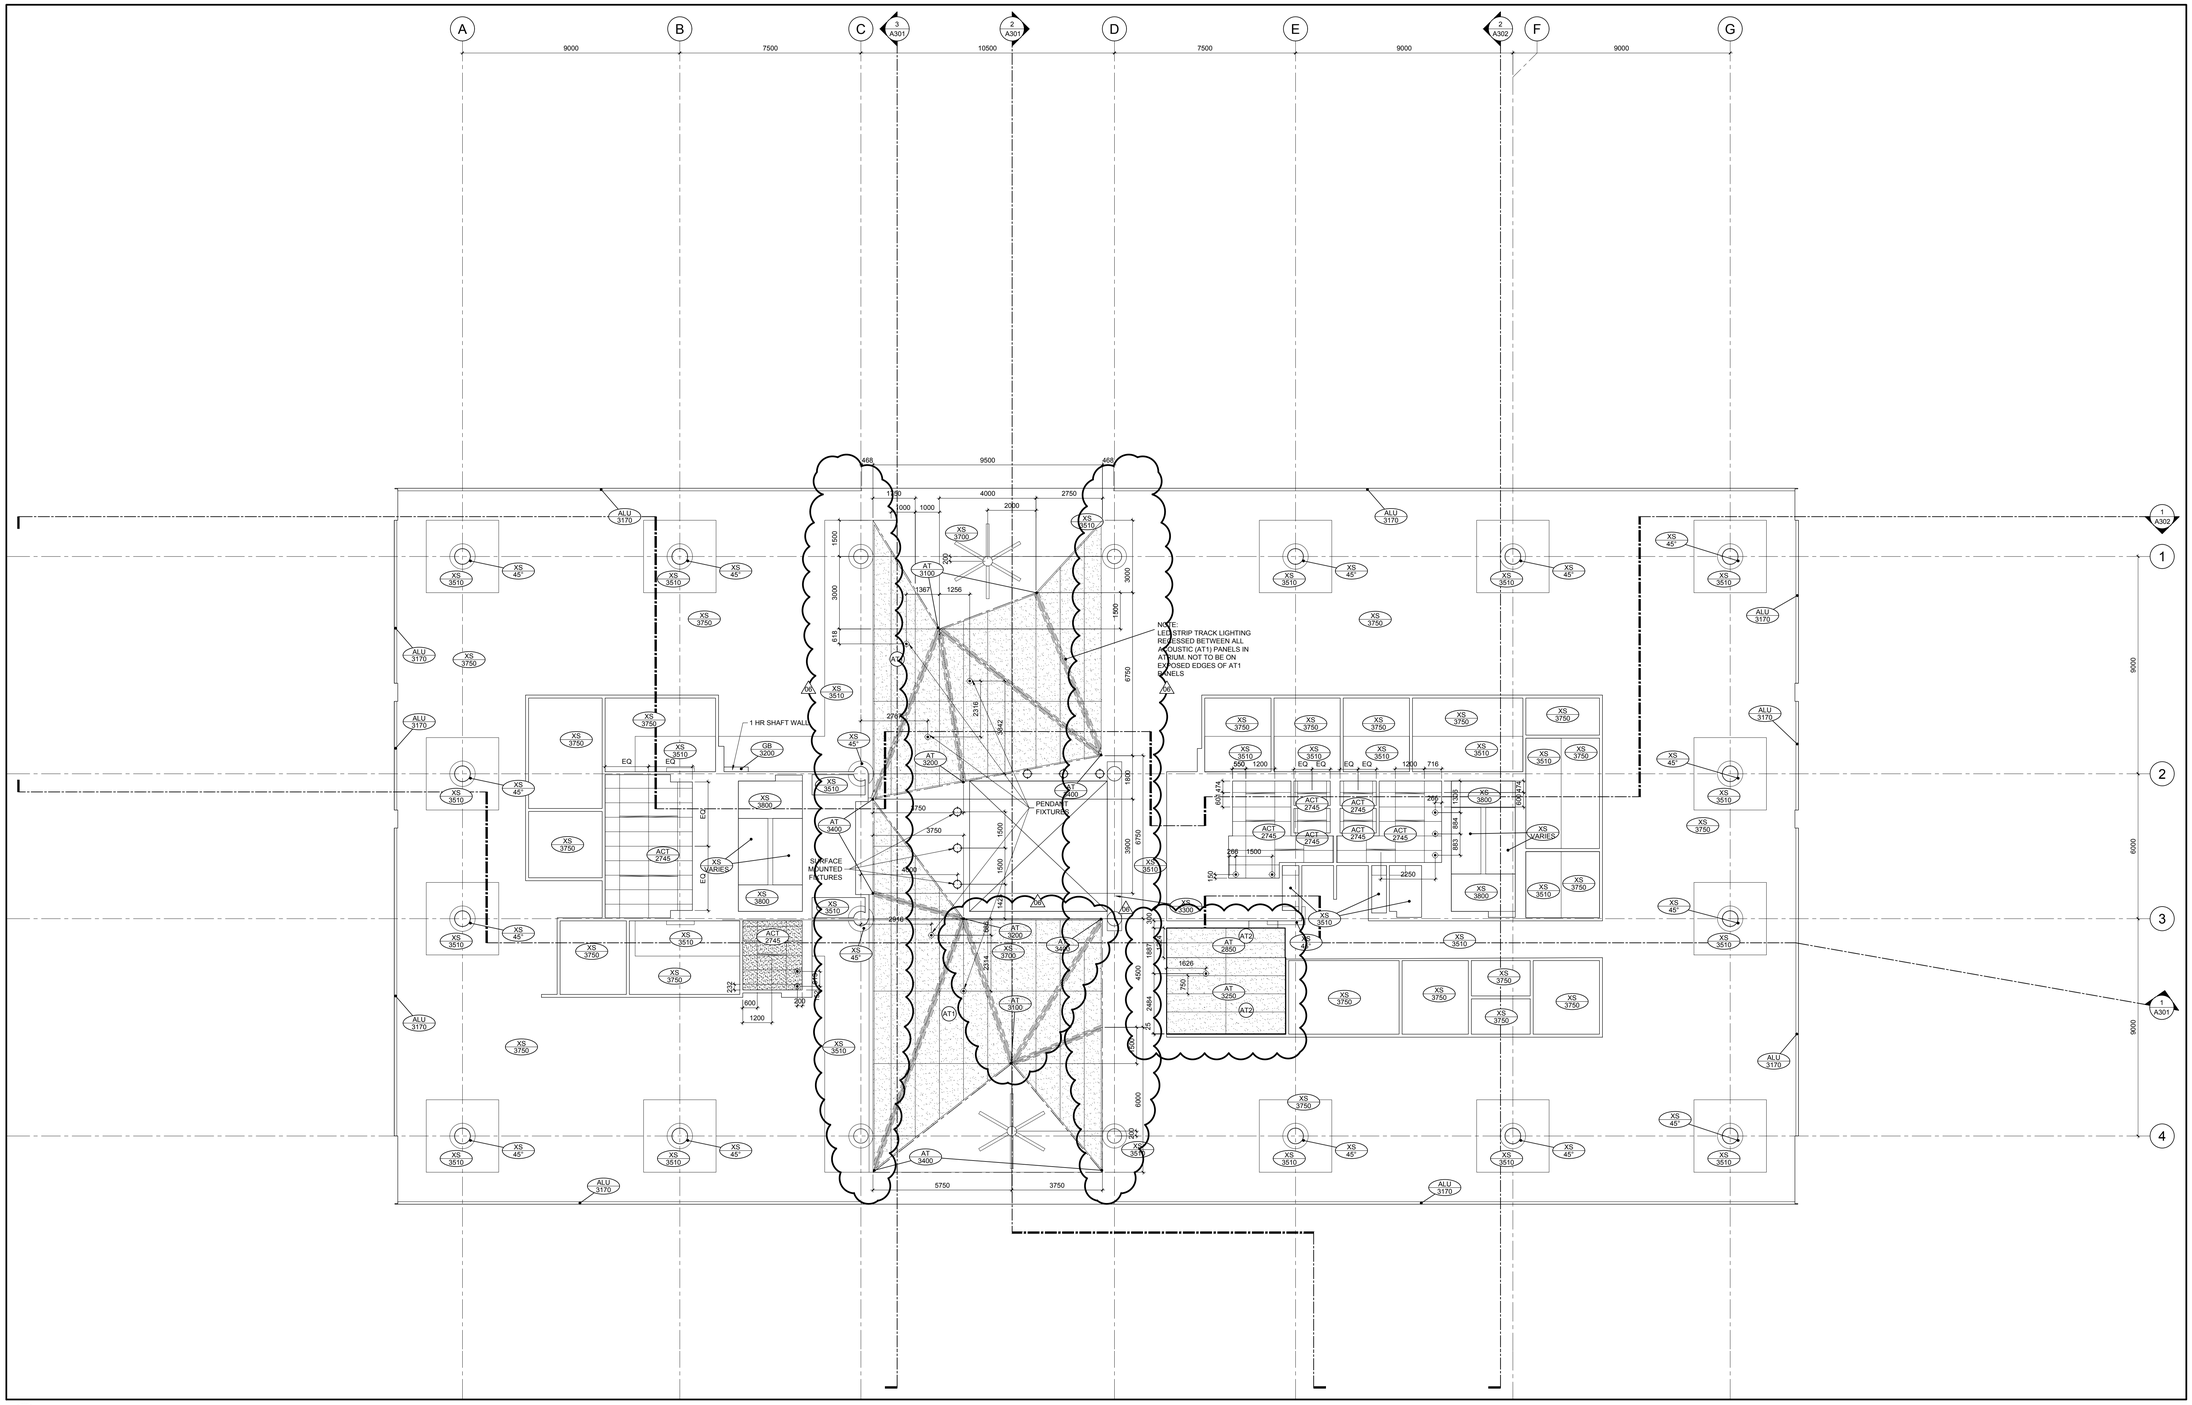


1 A123 THIRD FLOOR CEILING PLAN
SCALE =1:100

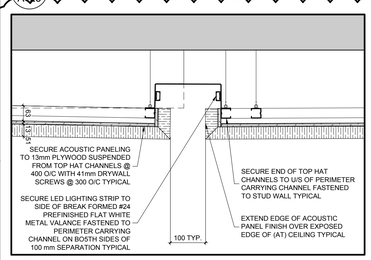


2 A123 ACOUSTIC CEILING VALANCE DETAIL
SCALE =1:10

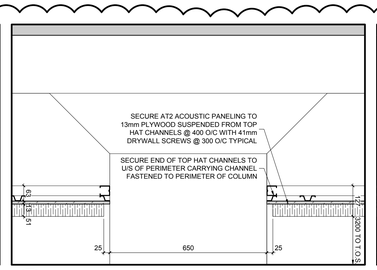


3 A123 ACOUSTIC CEILING AT COLUMN DETAIL
SCALE =1:10

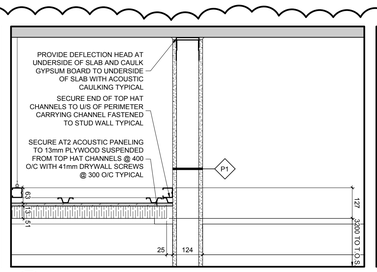


4 A123 ACOUSTIC CEILING EDGE DETAIL
SCALE =1:10

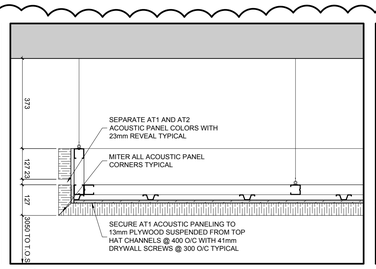

5 A123 ACOUSTIC CEILING EDGE DETAIL
SCALE =1:10

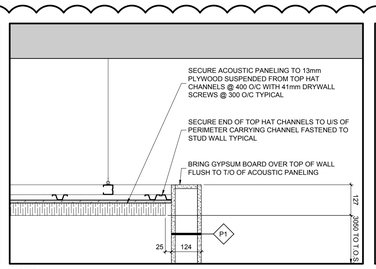

6 A123 ACOUSTIC CEILING EDGE DETAIL
SCALE =1:10

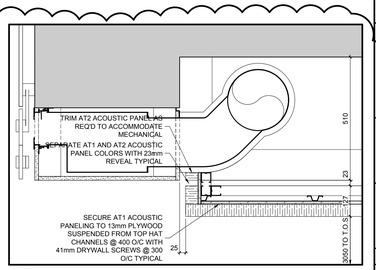

7 A123 ACOUSTIC CEILING DETAIL
SCALE =1:10

GENERAL NOTES

A THE CONTRACTOR SHALL CHECK AND VERIFY ALL DIMENSIONS ON SITE AND REPORT ALL DISCREPANCIES TO THE ARCHITECT.

B DO NOT SCALE DRAWINGS.

C ALL WORK SHALL COMPLY WITH THE ONTARIO BUILDING CODE AND THE REQUIREMENTS OF ALL AUTHORITIES HAVING JURISDICTION.

D THIS DRAWING IS THE EXCLUSIVE PROPERTY OF CHRISTOPHER SIMMONDS ARCHITECT INC. COPYRIGHT RESERVED.

REV.	ISSUED FOR	MM/DD/YYY
06	CONSTRUCTION UPDATE	27/04/2017
05	CONSTRUCTION UPDATE	03/28/2017
04	CONSTRUCTION UPDATE	02/02/2017
03	ISSUED FOR CONSTRUCTION	11/11/2016
02	REVISED BUILDING PERMIT	09/23/2016
01	BUILDING PERMIT	08/05/2016

ARCHITECT'S SEAL:

ONTARIO ASSOCIATION OF ARCHITECTS
C. SIMMONDS
LICENCE
4650

PROJECT NORTH:

N

TOMLINSON
FOUNDED ON STRENGTH GUIDED BY VISION

Christopher Simmonds Architect
THE ANNEX / 6 ECCLES ST. OTTAWA ON K1R 6S3
613.567.7888 PHONE / 613.567.7528 FAX
csarchitect.com

PROJECT:
TOMLINSON
NEW BUILDING


DRAWING TITLE:
THIRD FLOOR CEILING PLAN

DATE:	10/8/2015
SCALE:	AS INDICATED
DRAWN BY:	JK
JOB No:	574-15


DRAWING No: A123

PLOT DATE 5/4/2017 LAYOUT: A124 FOURTH FLOOR CEILING PLAN

S:\CSA Jobs\2015 Projects\574-15 Tomlinson Corporate Headquarters, Nepean\03 Working Drawings\0-Sheets\574-15-A124.dwg

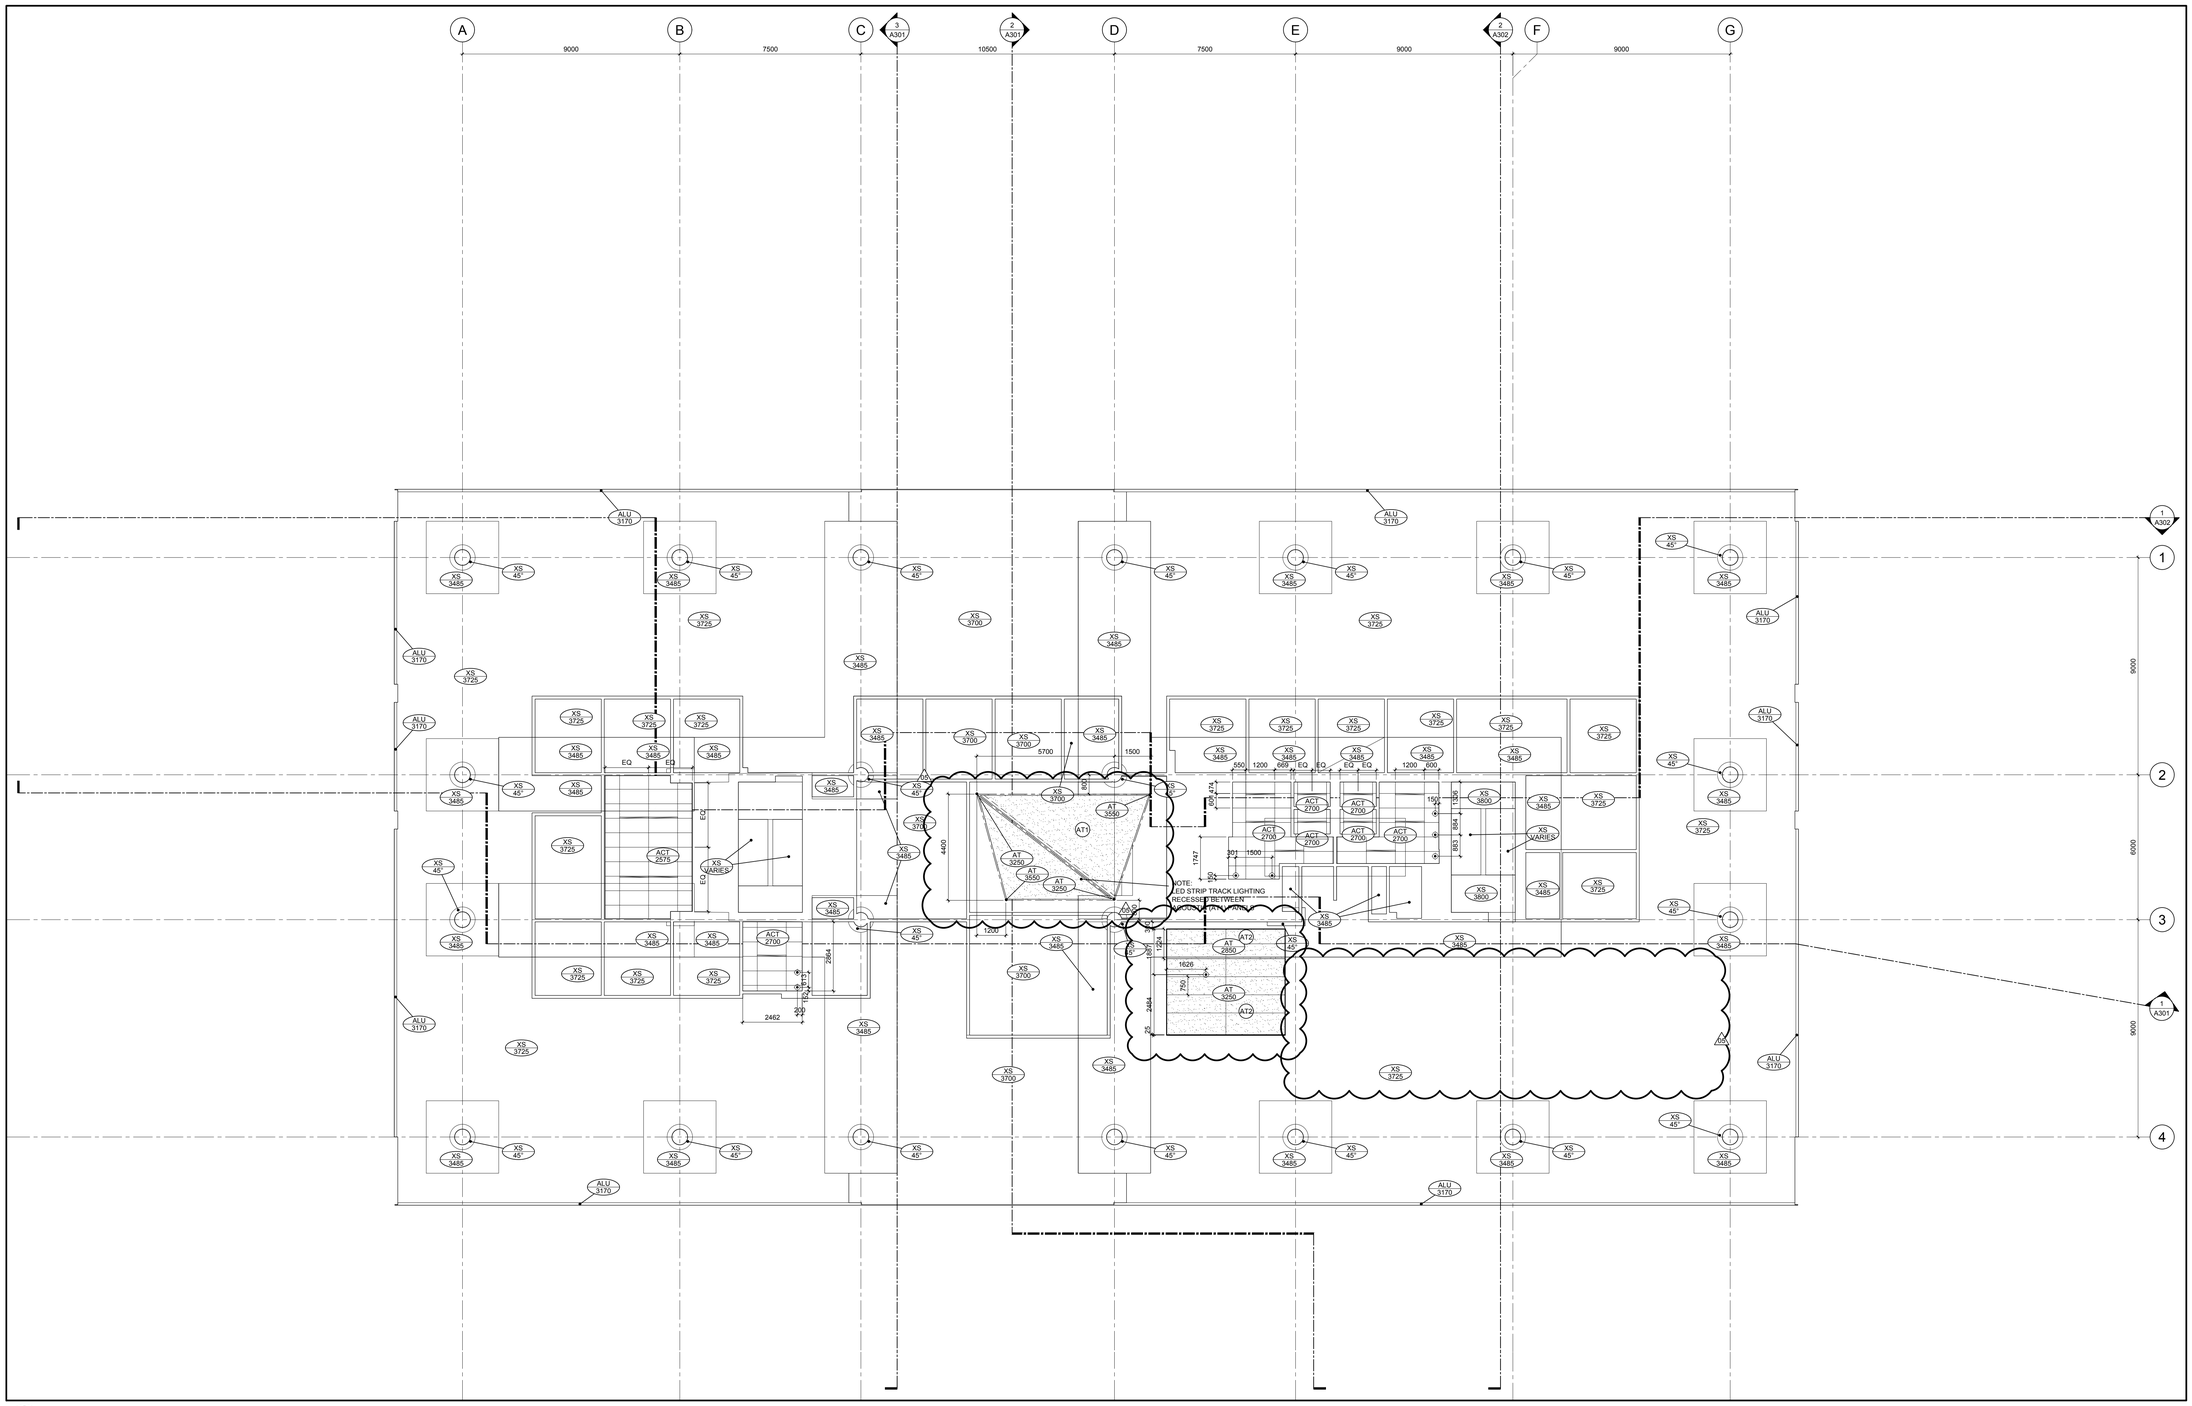

1 A124 FOURTH FLOOR CEILING PLAN
SCALE =1:100

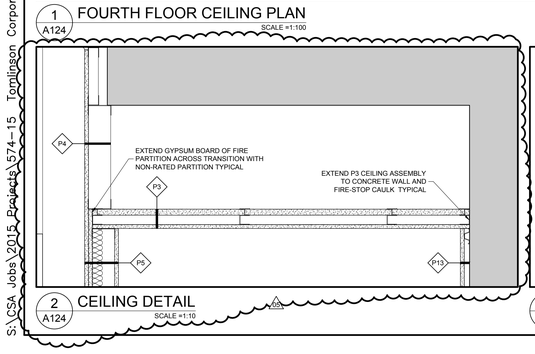

2 A124 CEILING DETAIL
SCALE =1:10

3 A124 RESERVED
SCALE =1:10

GENERAL NOTES

A THE CONTRACTOR SHALL CHECK AND VERIFY ALL DIMENSIONS ON SITE AND REPORT ALL DISCREPANCIES TO THE ARCHITECT.

B DO NOT SCALE DRAWINGS.

C ALL WORK SHALL COMPLY WITH THE ONTARIO BUILDING CODE AND THE REQUIREMENTS OF ALL AUTHORITIES HAVING JURISDICTION.

D THIS DRAWING IS THE EXCLUSIVE PROPERTY OF CHRISTOPHER SIMMONDS ARCHITECT INC. COPYRIGHT RESERVED.

REV.	ISSUED FOR	MM/DD/YYY
05	CONSTRUCTION UPDATE	27/04/2017
04	CONSTRUCTION UPDATE	02/02/2017
03	ISSUED FOR CONSTRUCTION	11/11/2016
02	REVISED BUILDING PERMIT	09/23/2016
01	BUILDING PERMIT	08/05/2016

ARCHITECT'S SEAL:

ONTARIO ASSOCIATION OF ARCHITECTS
C. SIMMONDS
LICENCE
4559

PROJECT NORTH:

TOMLINSON
FOUNDED ON STRENGTH GUIDED BY VISION

Christopher Simmonds Architect
THE ANNEX / 16 ECCLES ST. OTTAWA ON K1R 6S3
613.567.7888 PHONE / 613.567.7526 FAX
csarchitect.com

PROJECT:
TOMLINSON
NEW BUILDING


DRAWING TITLE:
FOURTH FLOOR CEILING PLAN

DATE:	10/8/2015
SCALE:	AS INDICATED
DRAWN BY:	JK
JOB No:	574-15

DRAWING No: A124

PLOT DATE 5/4/2017 LAYOUT: A131 GROUND FLOOR FINISH PLAN

S:\CSA Jobs\2015 Projects\574-15 Tomlinson Corporate Headquarters, Nepean\03 Working Drawings\Sheets\574-15-A131.dwg

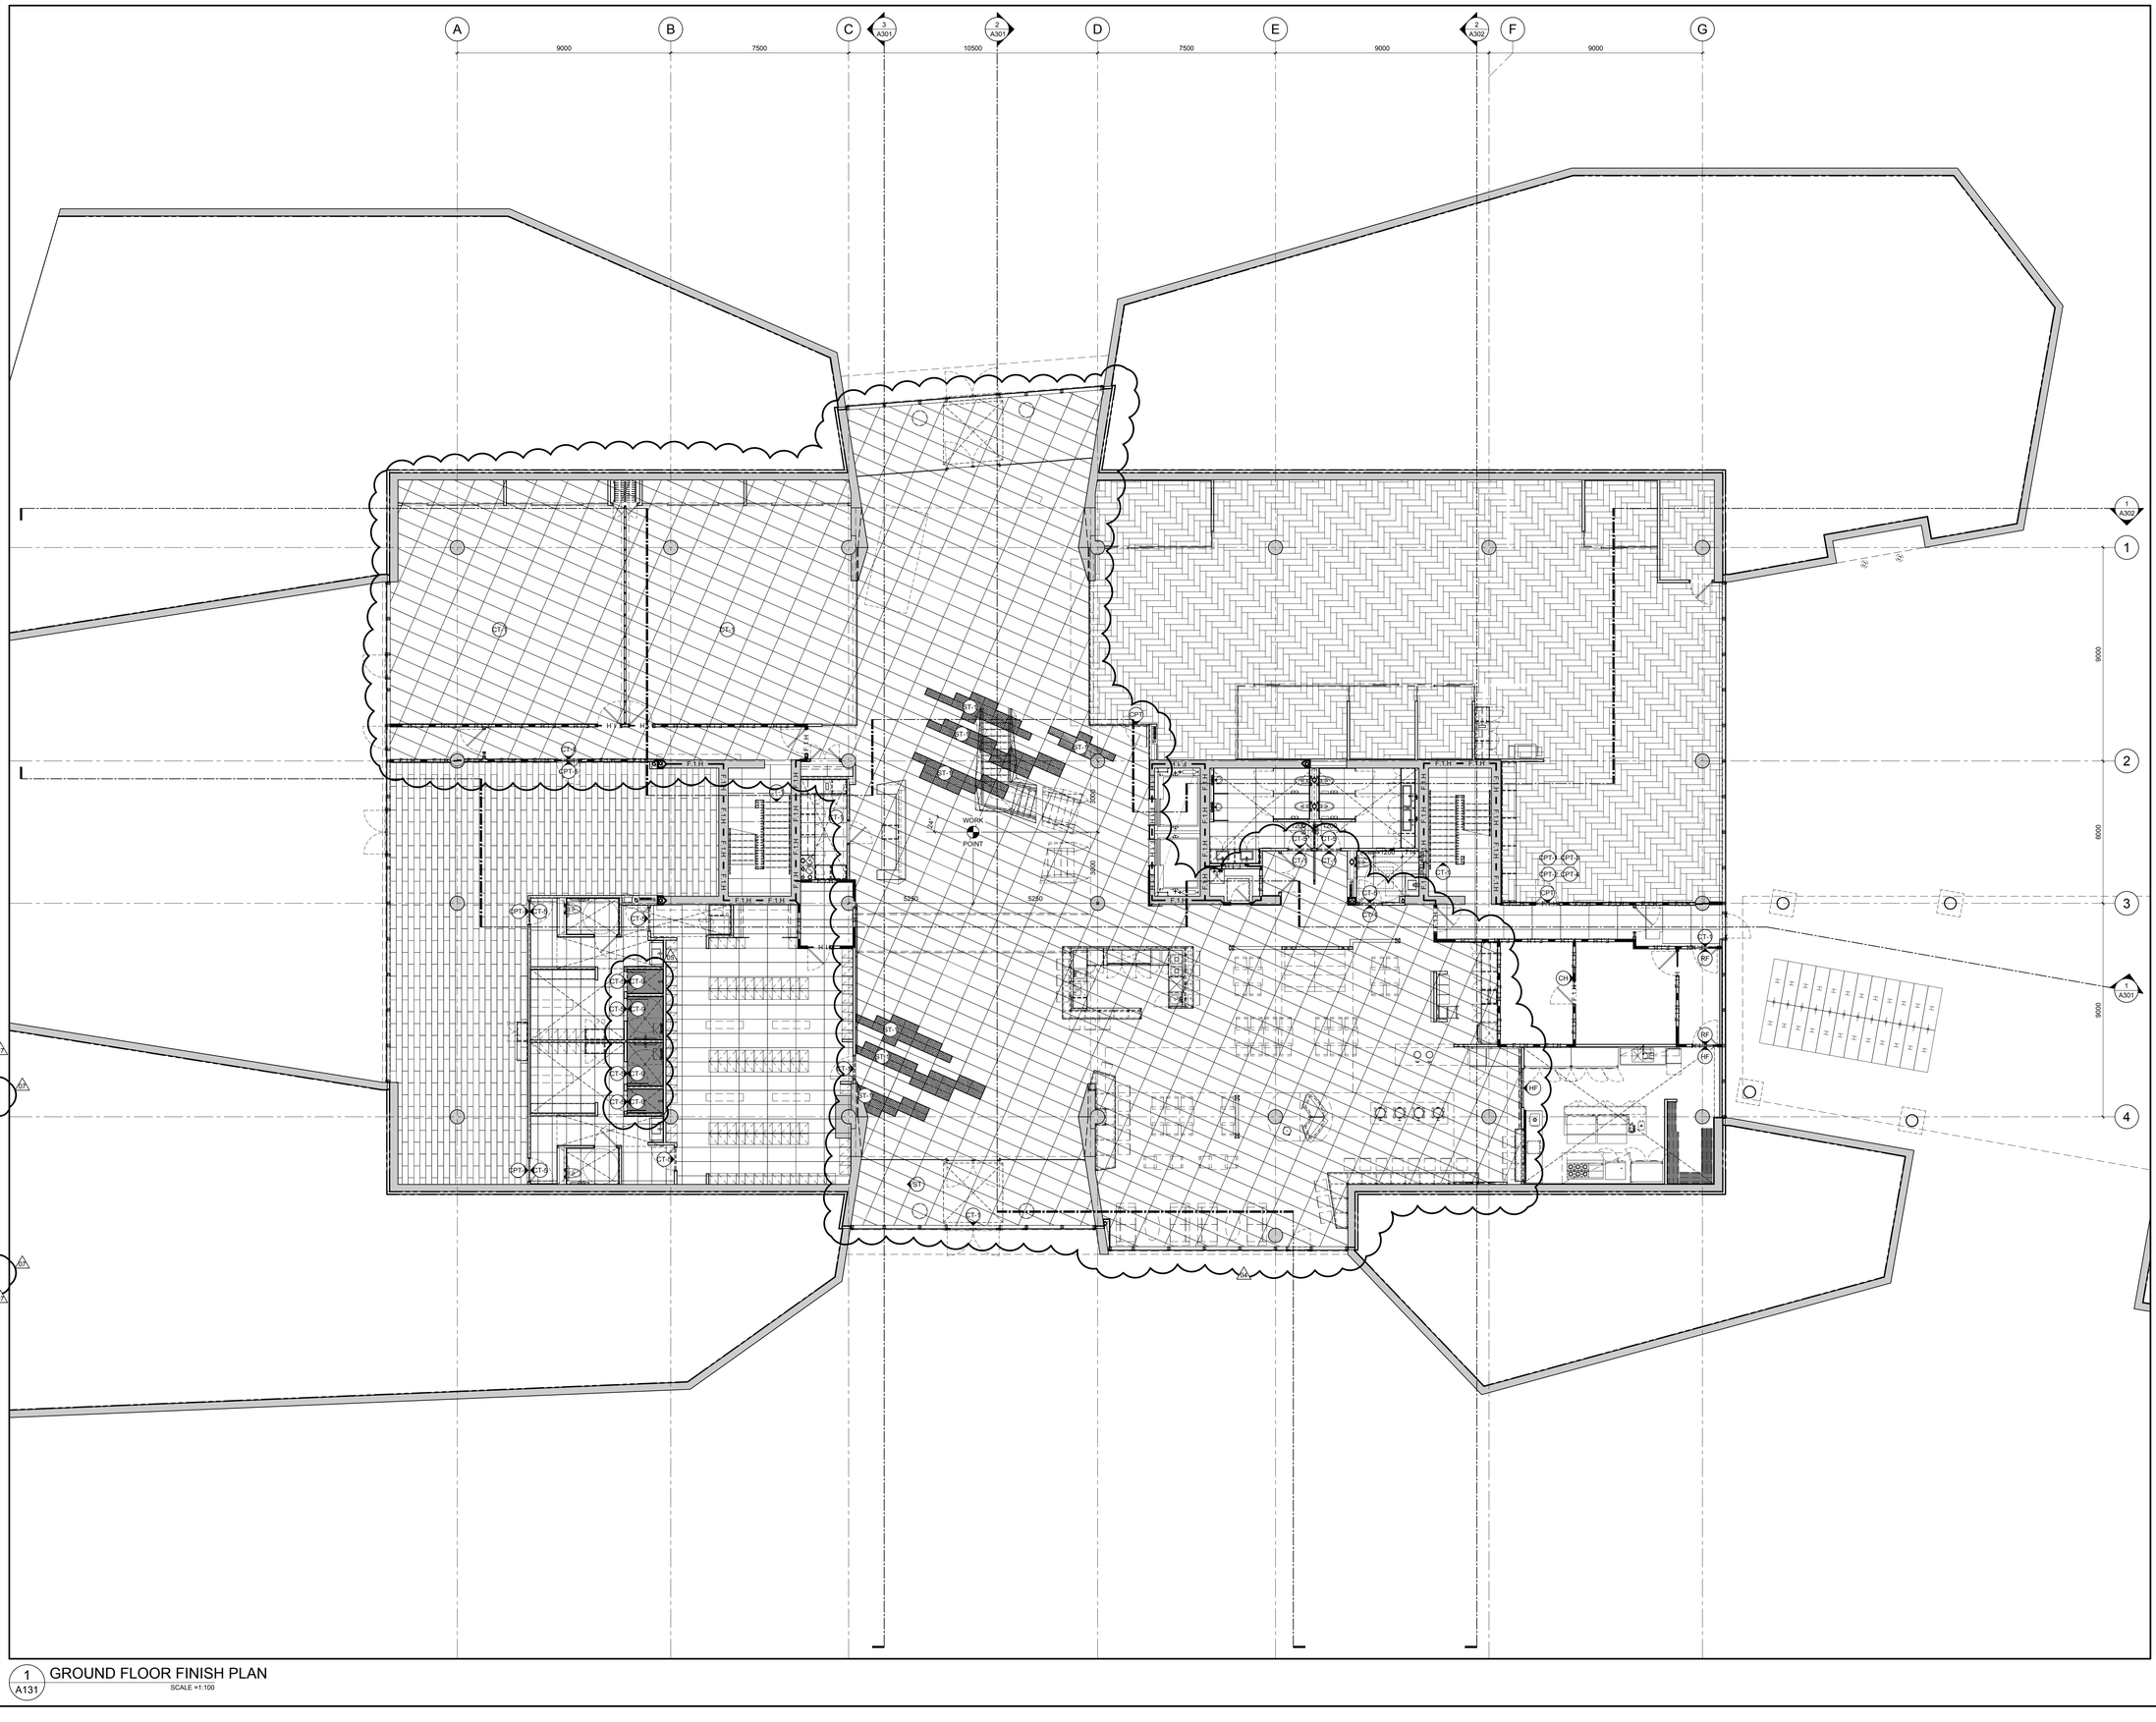

1 A131 GROUND FLOOR FINISH PLAN
SCALE =1:100

GENERAL NOTES

A THE CONTRACTOR SHALL CHECK AND VERIFY ALL DIMENSIONS ON SITE AND REPORT ALL DISCREPANCIES TO THE ARCHITECT.

B DO NOT SCALE DRAWINGS.

C ALL WORK SHALL COMPLY WITH THE ONTARIO BUILDING CODE AND THE REQUIREMENTS OF ALL AUTHORITIES HAVING JURISDICTION.

D THIS DRAWING IS THE EXCLUSIVE PROPERTY OF CHRISTOPHER SIMMONDS ARCHITECT INC. COPYRIGHT RESERVED.

REV.	ISSUED FOR	MM/DD/YYY
05	CONSTRUCTION UPDATE	27/04/2017
04	CONSTRUCTION UPDATE	03/06/2017
03	CONSTRUCTION UPDATE	02/02/2017
02	ISSUED FOR CONSTRUCTION	11/11/2016
01	REVISED BUILDING PERMIT	09/23/2016

ARCHITECT'S SEAL:

ONTARIO ASSOCIATION OF ARCHITECTS
C. SIMMONDS
LICENCE
4550

PROJECT NORTH:

TOMLINSON
FOUNDED ON STRENGTH GUIDED BY VISION

Christopher Simmonds Architect
THE ANNEX / 96 ECCLES ST. OTTAWA ON K1R 6S3
613.567.7888 PHONE / 613.567.7528 FAX
csarchitect.com

PROJECT:
TOMLINSON
NEW BUILDING


DRAWING TITLE:
GROUND FLOOR FINISH PLAN

DATE:	10/8/2015
SCALE:	AS INDICATED
DRAWN BY:	JK
JOB No:	574-15

DRAWING No: A131

PLOT DATE 5/4/2017 LAYOUT: A132 SECOND FLOOR FINISH PLAN

S:\CSA Jobs\2015 Projects\574-15 Tomlinson Corporate Headquarters, Nepean\03 Working Drawings\0-Sheets\574-15-A132.dwg

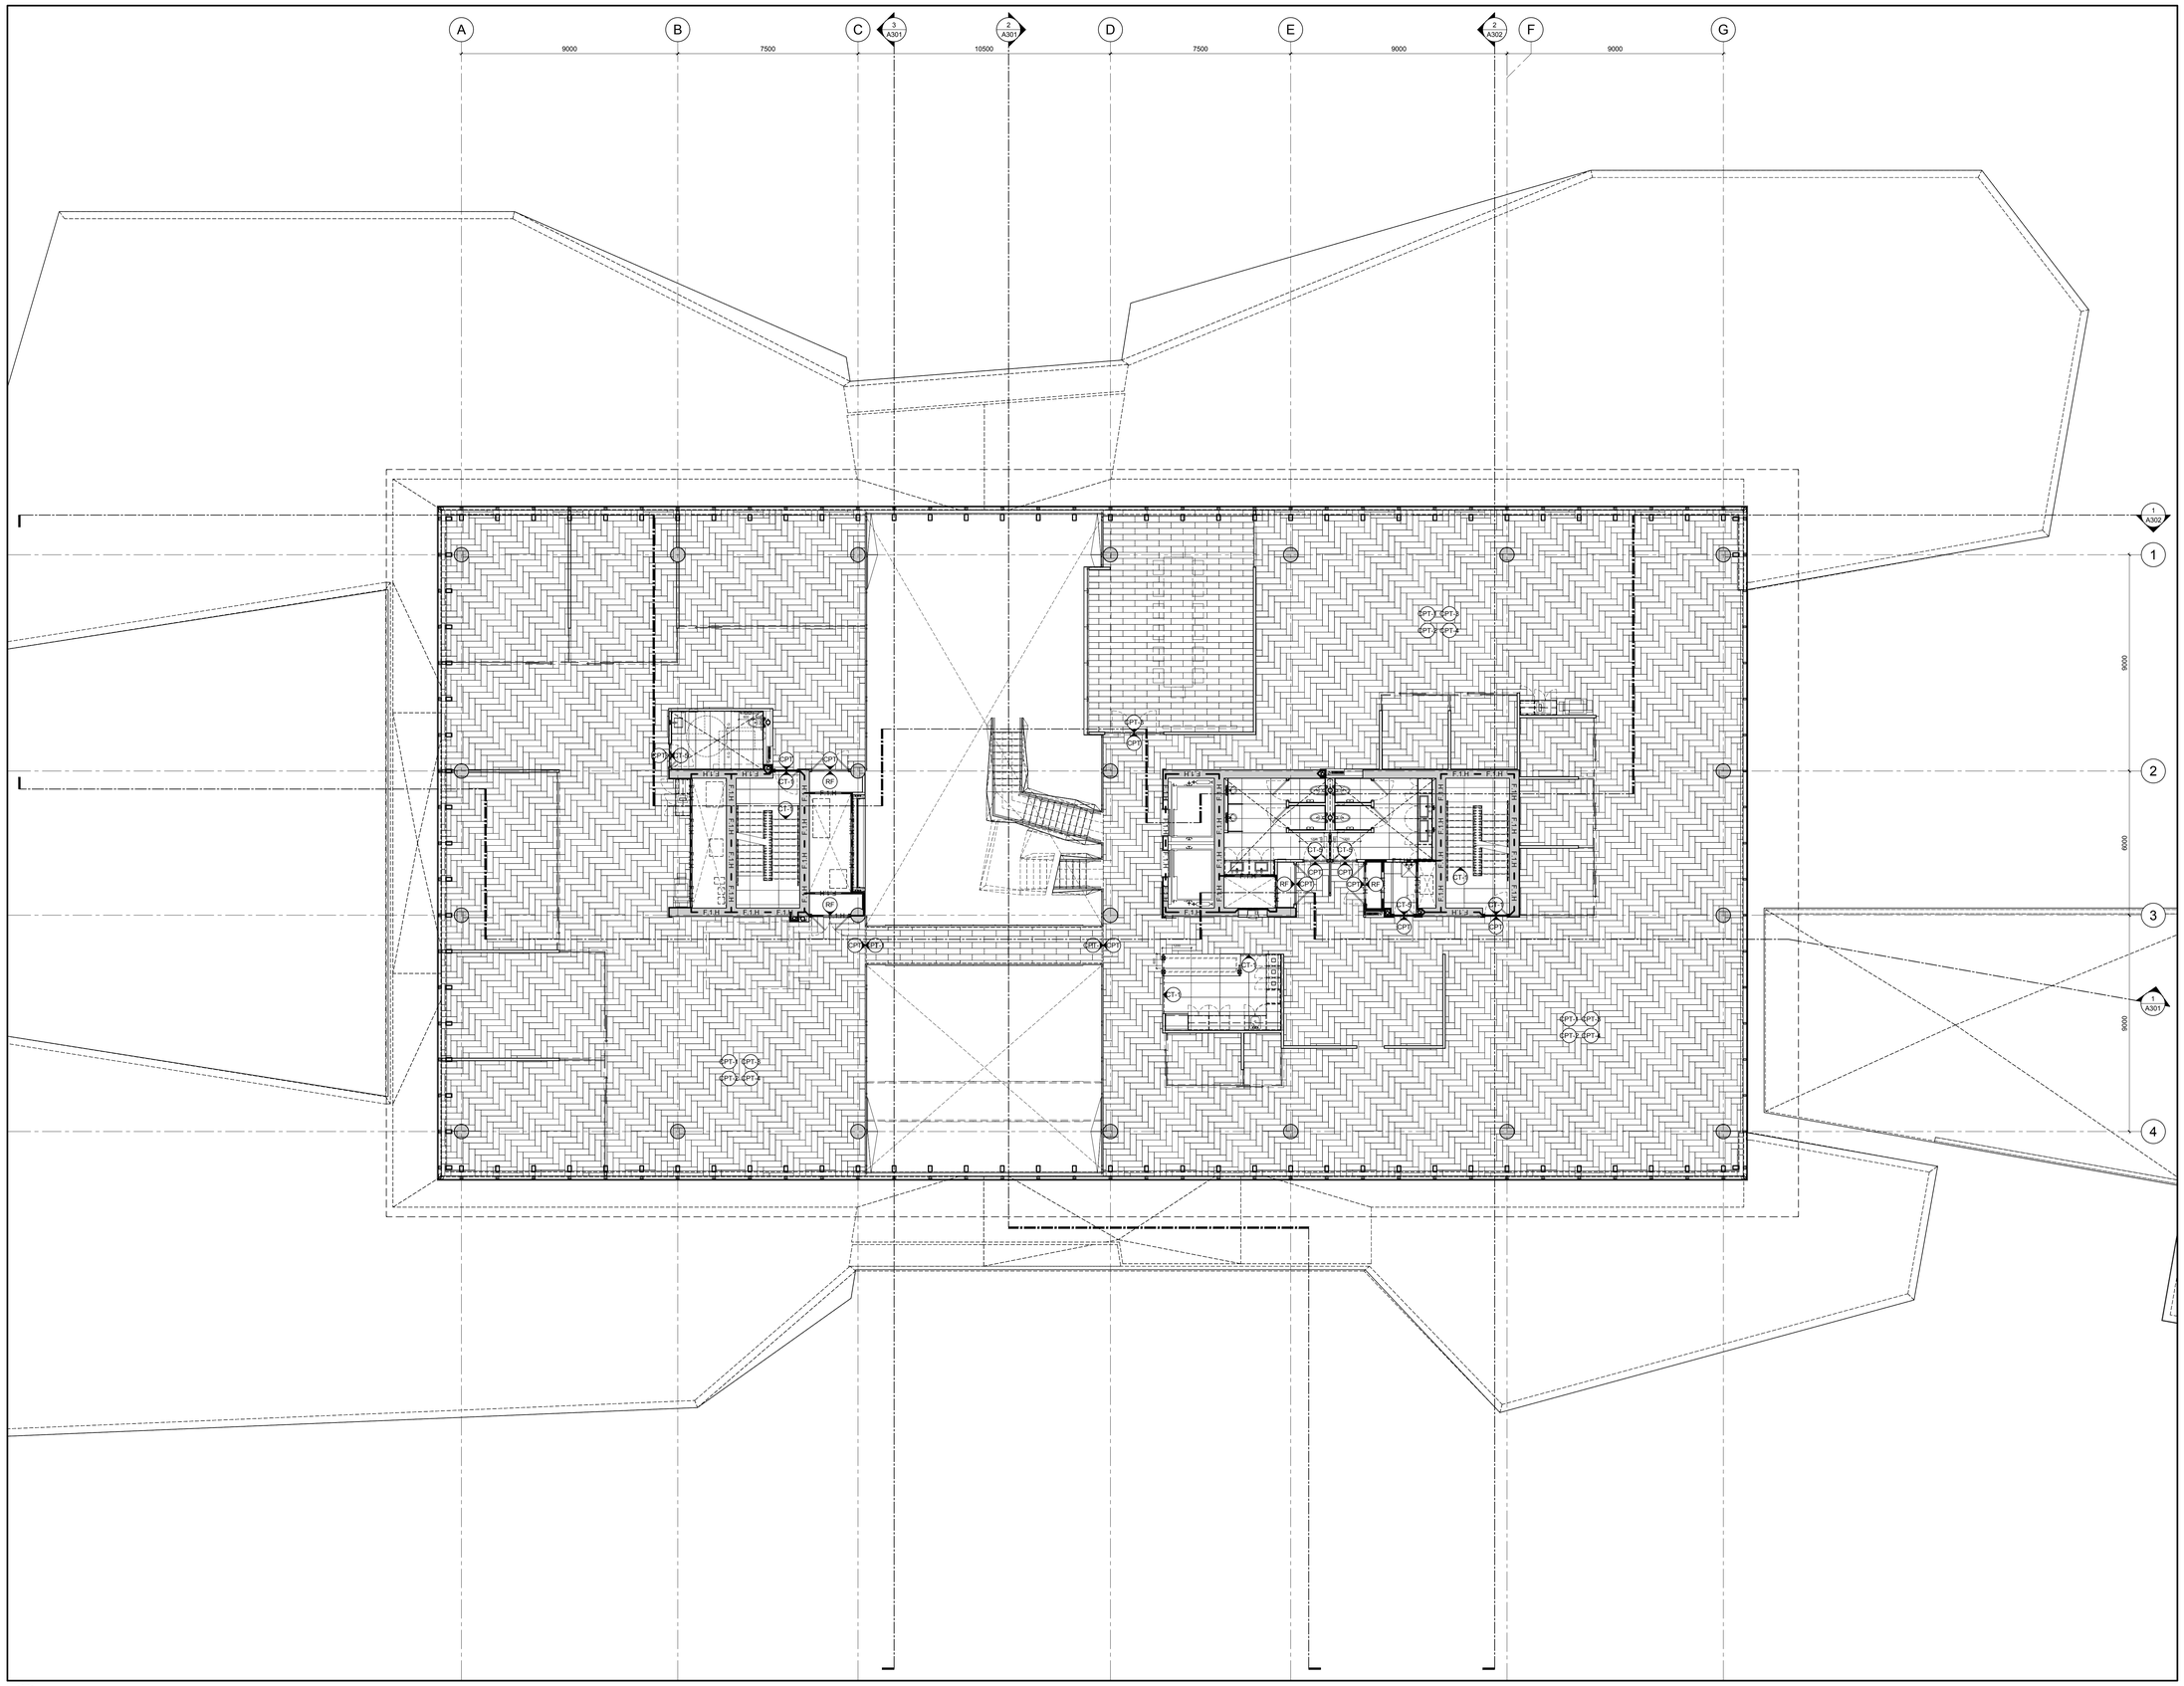

1 A132 SECOND FLOOR FINISH PLAN
SCALE =1:100

GENERAL NOTES

A THE CONTRACTOR SHALL CHECK AND VERIFY ALL DIMENSIONS ON SITE AND REPORT ALL DISCREPANCIES TO THE ARCHITECT.

B DO NOT SCALE DRAWINGS.

C ALL WORK SHALL COMPLY WITH THE ONTARIO BUILDING CODE AND THE REQUIREMENTS OF ALL AUTHORITIES HAVING JURISDICTION.

D THIS DRAWING IS THE EXCLUSIVE PROPERTY OF CHRISTOPHER SIMMONDS ARCHITECT INC. COPYRIGHT RESERVED.

REV.		
04	CONSTRUCTION UPDATE	27/04/2017
03	CONSTRUCTION UPDATE	02/02/2017
02	ISSUED FOR CONSTRUCTION	11/11/2016
01	REVISED BUILDING PERMIT	09/23/2016
REV.	ISSUED FOR	MM/DD/YYY

ARCHITECT'S SEAL:
ONTARIO ASSOCIATION OF ARCHITECTS
C. SIMMONDS
LICENCE
4556

PROJECT NORTH:

TOMLINSON
FOUNDED ON STRENGTH GUIDED BY VISION

Christopher Simmonds Architect
THE ANNEX / 6 ECCLES ST. OTTAWA ON K1R 6S3
613.567.7888 PHONE / 613.567.7328 FAX
csarchitect.com

PROJECT:
TOMLINSON
NEW BUILDING


DRAWING TITLE:
SECOND FLOOR FINISH PLAN

DATE:	10/8/2015
SCALE:	AS INDICATED
DRAWN BY:	JK
JOB No:	574-15

DRAWING No: A132

PLOT DATE 5/4/2017 LAYOUT: A133 THIRD FLOOR FINISH PLAN

S:\CSA Jobs\2015 Projects\574-15 Tomlinson Corporate Headquarters, Nepean\03 Working Drawings\0-Sheets\574-15-A133.dwg

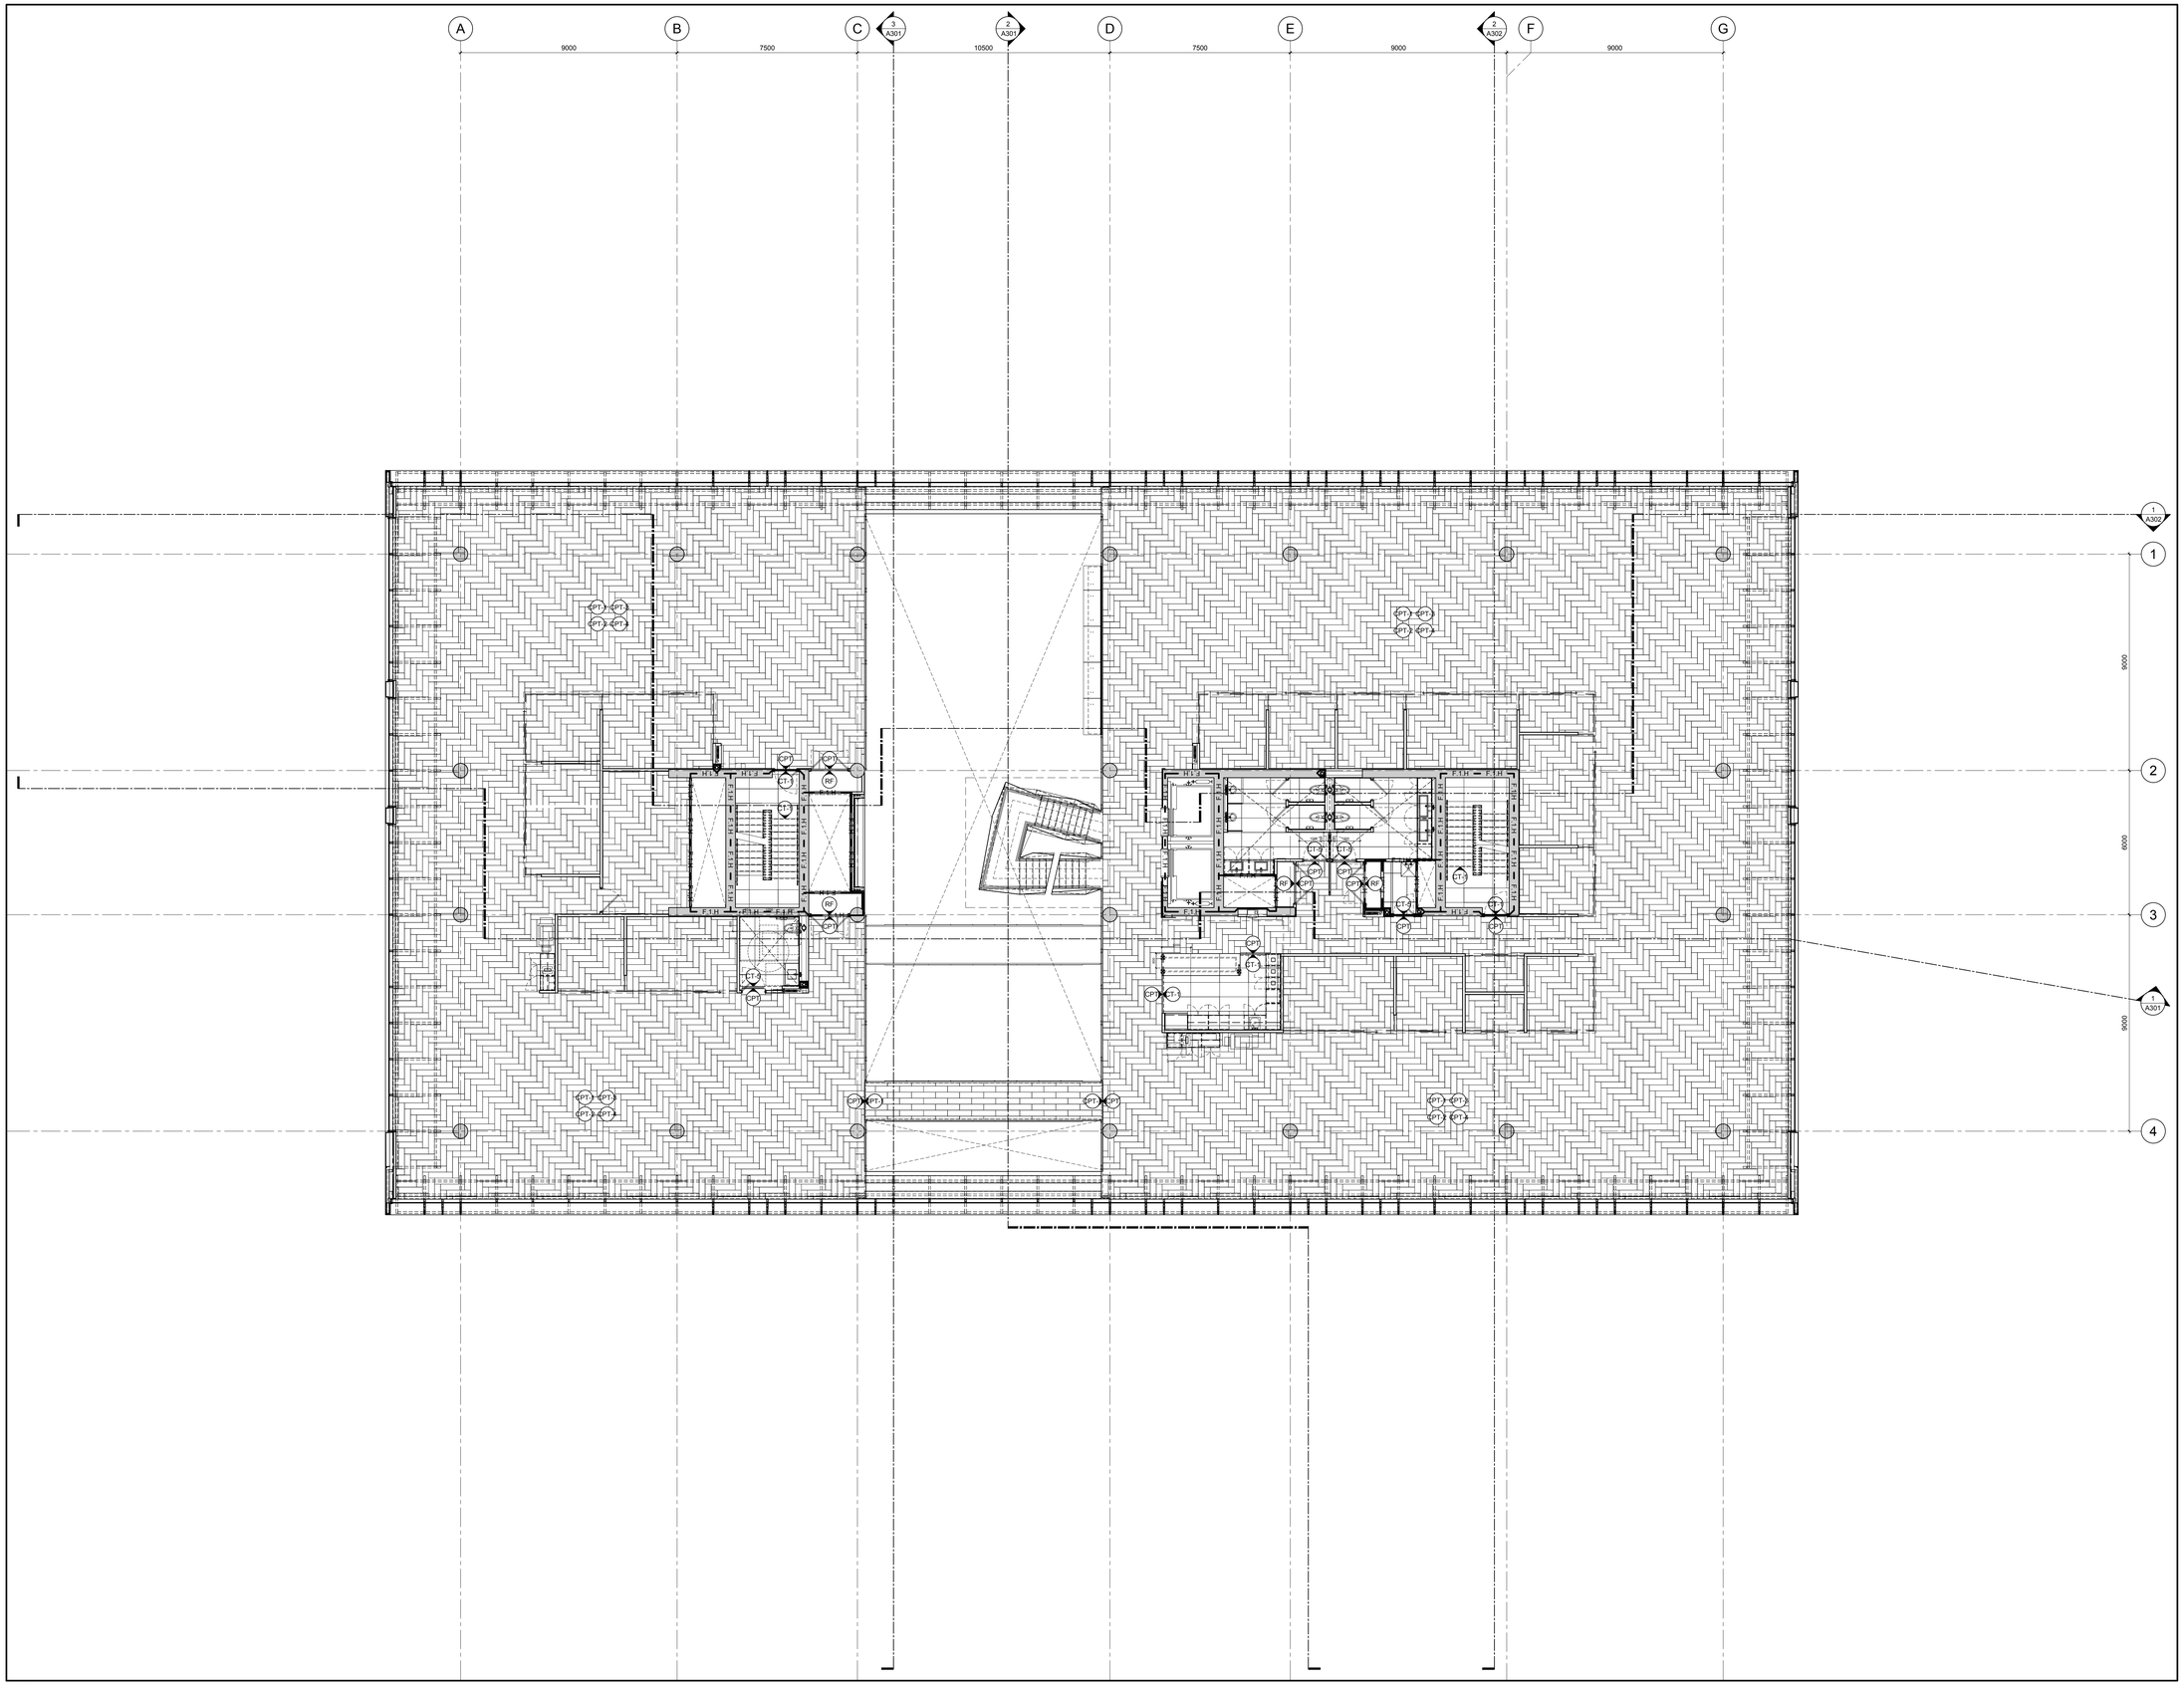

1 A133 THIRD FLOOR FINISH PLAN
SCALE =1:100

GENERAL NOTES

A THE CONTRACTOR SHALL CHECK AND VERIFY ALL DIMENSIONS ON SITE AND REPORT ALL DISCREPANCIES TO THE ARCHITECT.

B DO NOT SCALE DRAWINGS.

C ALL WORK SHALL COMPLY WITH THE ONTARIO BUILDING CODE AND THE REQUIREMENTS OF ALL AUTHORITIES HAVING JURISDICTION.

D THIS DRAWING IS THE EXCLUSIVE PROPERTY OF CHRISTOPHER SIMMONDS ARCHITECT INC. COPYRIGHT RESERVED.

REV.	ISSUED FOR	MM/DD/YYY
04	CONSTRUCTION UPDATE	27/04/2017
03	CONSTRUCTION UPDATE	02/02/2017
02	ISSUED FOR CONSTRUCTION	11/11/2016
01	REVISED BUILDING PERMIT	09/23/2016

ARCHITECT'S SEAL:
ONTARIO ASSOCIATION OF ARCHITECTS
C. SIMMONDS
LICENCE
4556

PROJECT NORTH:

TOMLINSON
POUNDED ON STRENGTH GUIDED BY VISION

Christopher Simmonds Architect
THE ANNEX / 6 ECCLES ST. OTTAWA ON K1R 6S3
613.567.7888 PHONE / 613.567.7328 FAX
csarchitect.com

PROJECT:
TOMLINSON
NEW BUILDING


DRAWING TITLE:
THIRD FLOOR FINISH PLAN

DATE:	10/8/2015
SCALE:	AS INDICATED
DRAWN BY:	JK
JOB No:	574-15

DRAWING No: A133

PLOT DATE 5/4/2017 LAYOUT: A134 FOURTH FLOOR FINISH PLAN

S:\CSA Jobs\2015 Projects\574-15 Tomlinson Corporate Headquarters, Nepean\03 Working Drawings\0-Sheets\574-15-A134.dwg

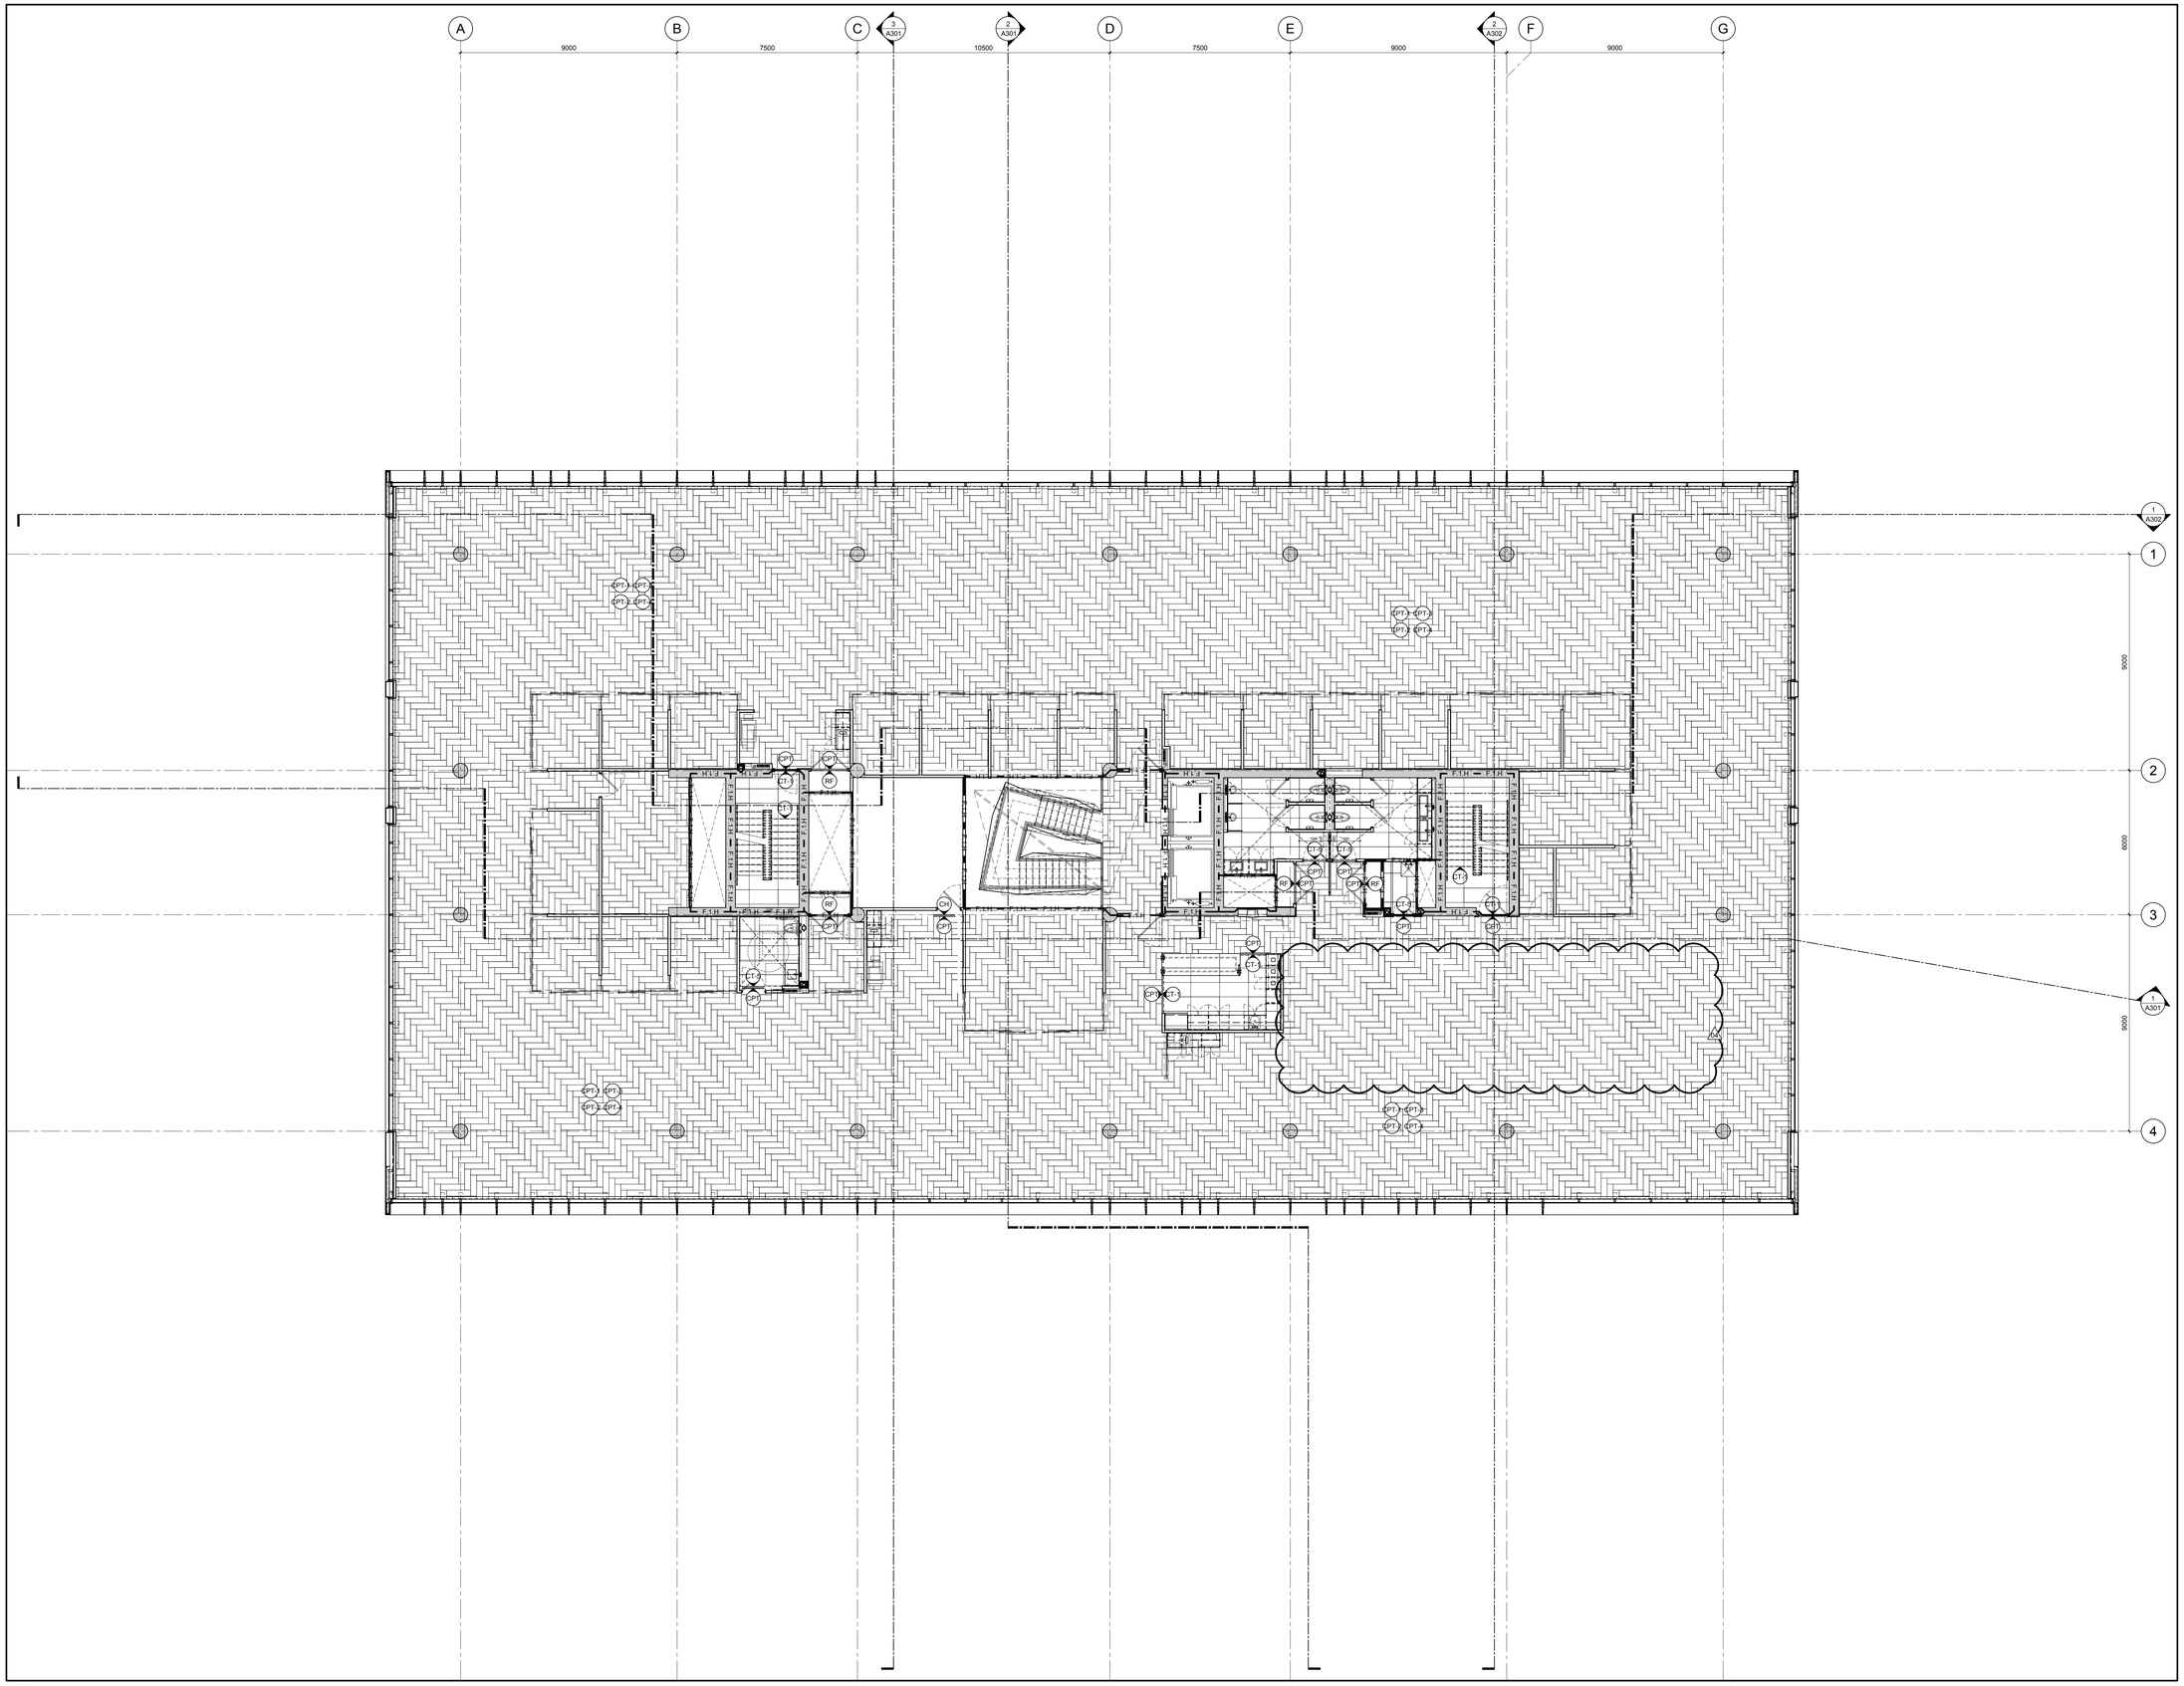

1 A134 FOURTH FLOOR FINISH PLAN

SCALE =1:100

GENERAL NOTES

A THE CONTRACTOR SHALL CHECK AND VERIFY ALL DIMENSIONS ON SITE AND REPORT ALL DISCREPANCIES TO THE ARCHITECT.

B DO NOT SCALE DRAWINGS.

C ALL WORK SHALL COMPLY WITH THE ONTARIO BUILDING CODE AND THE REQUIREMENTS OF ALL AUTHORITIES HAVING JURISDICTION.

D THIS DRAWING IS THE EXCLUSIVE PROPERTY OF CHRISTOPHER SIMMONDS ARCHITECT INC. COPYRIGHT RESERVED.

REV.	ISSUED FOR	MM/DD/YYY
04	CONSTRUCTION UPDATE	27/04/2017
03	CONSTRUCTION UPDATE	02/02/2017
02	ISSUED FOR CONSTRUCTION	11/11/2016
01	REVISED BUILDING PERMIT	09/23/2016

ARCHITECT'S SEAL: ONTARIO ASSOCIATION OF ARCHITECTS C. SIMMONDS LICENCE 4556

PROJECT NORTH:

TOMLINSON
FOUNDED ON STRENGTH GUIDED BY VISION


Christopher Simmonds Architect
THE ANNEX / 6 ECCLES ST. OTTAWA ON K1R 6S3
613.567.7888 PHONE / 613.567.7328 FAX
csarchitect.com

PROJECT:
TOMLINSON
NEW BUILDING

DRAWING TITLE:
FOURTH FLOOR FINISH PLAN


DATE:	10/8/2015
SCALE:	AS INDICATED
DRAWN BY:	JK
JOB No:	574-15

DRAWING No: A134

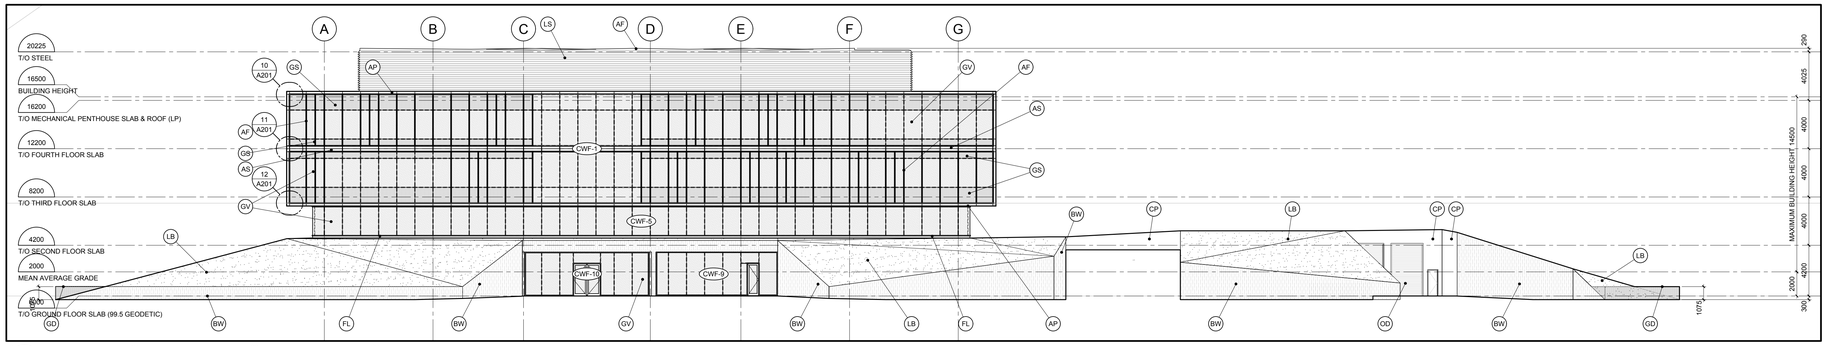


0m 10 20 30
SCALE = 1:200

1 WEST ELEVATION
A201

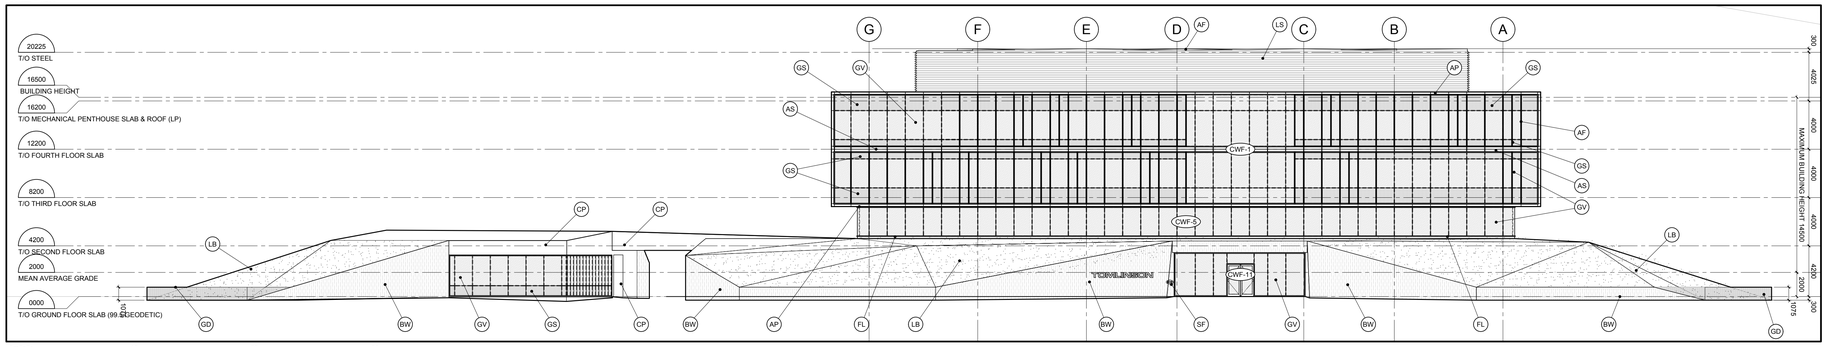


0m 10 20 30
SCALE = 1:200

2 EAST ELEVATION
A201

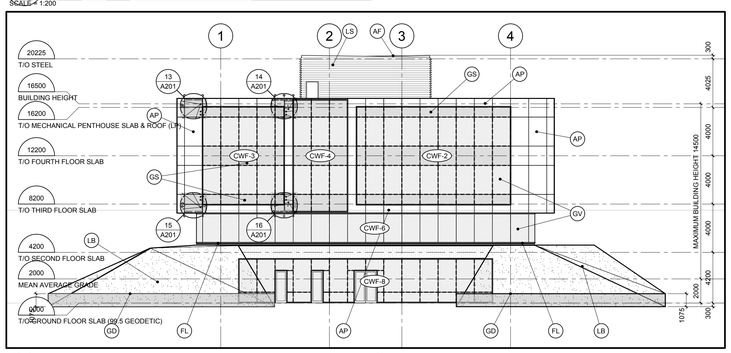

0m 10 20 30
SCALE = 1:200

3 NORTH ELEVATION
A201

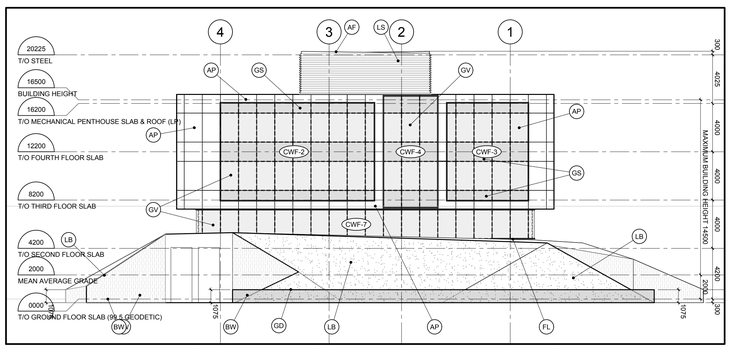

0m 10 20 30
SCALE = 1:200


4 SOUTH ELEVATION
A201

0m 10 20 30
SCALE = 1:200


5 NORTH SECTIONAL ELEVATION
A201

0m 10 20 30
SCALE = 1:200


6 SOUTH SECTIONAL ELEVATION
A201

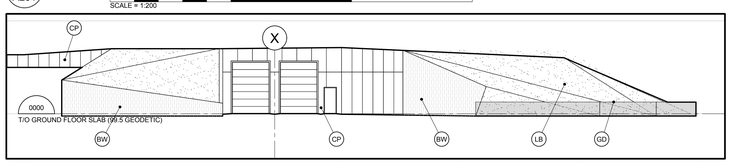


7 WEST TEST FACILITY ELEVATION
A201 1:200

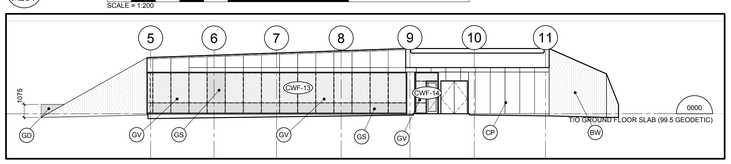


8 NORTH TEST FACILITY ELEVATION
A201 1:200

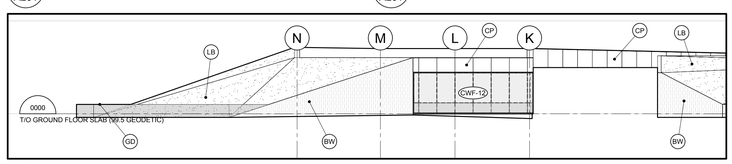


9 EAST TEST FACILITY ELEVATION
A201 1:200

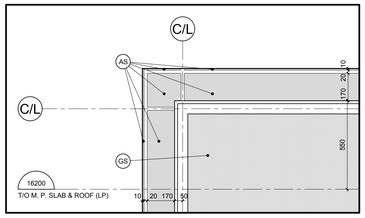


10 ALUMINUM PANELING DETAIL
A201 1:15

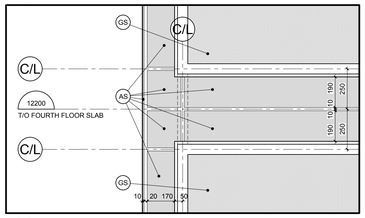


11 ALUMINUM PANELING DETAIL
A201 1:15

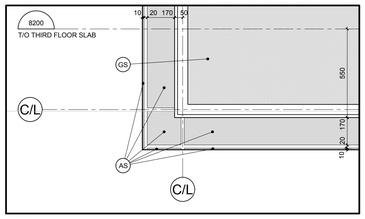


12 ALUMINUM PANELING DETAIL
A201 1:15

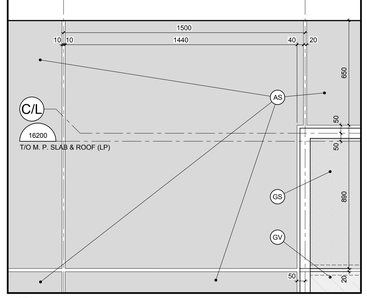


13 ALUMINUM PANELING DETAIL
A201 1:15

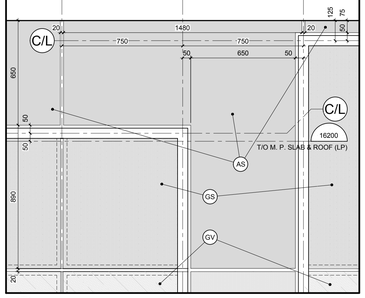

14 ALUMINUM PANELING DETAIL
A201 1:15

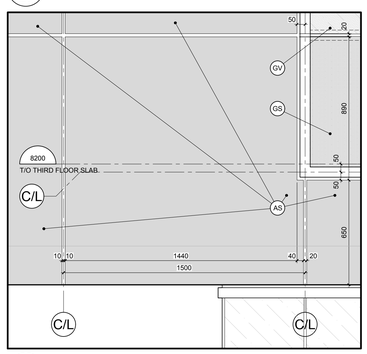

15 ALUMINUM PANELING DETAIL
A201 1:15

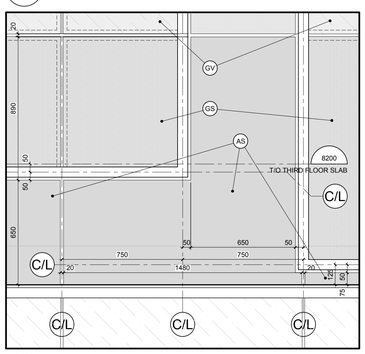

16 ALUMINUM PANELING DETAIL
A201 1:15

GENERAL NOTES

A THE CONTRACTOR SHALL CHECK AND VERIFY ALL DIMENSIONS ON SITE AND REPORT ALL DISCREPANCIES TO THE ARCHITECT.

B DO NOT SCALE DRAWINGS.

C ALL WORK SHALL COMPLY WITH THE ONTARIO BUILDING CODE AND THE REQUIREMENTS OF ALL AUTHORITIES HAVING JURISDICTION.

D THIS DRAWING IS THE EXCLUSIVE PROPERTY OF CHRISTOPHER SIMMONDS ARCHITECT INC. COPYRIGHT RESERVED.

REV.	ISSUED FOR	MM/DD/YYY
09	CONSTRUCTION UPDATE	27/04/2017
08	CONSTRUCTION UPDATE	02/27/2017
07	CONSTRUCTION UPDATE	02/02/2017
06	ISSUED FOR CONSTRUCTION	11/11/2016
05	REVISED BUILDING PERMIT	09/23/2016
04	BUILDING PERMIT	08/05/2016
03	FOUNDATION PERMIT	05/31/2016
02	REVISED SITE PLAN	04/10/2016
01	SITE PLAN CONTROL	12/18/2015

ARCHITECT'S SEAL:
ONTARIO ASSOCIATION OF ARCHITECTS
C. SIMMONDS
LICENCE
4650

PROJECT NORTH:

TOMLINSON
FOUNDED ON STRENGTH GUIDED BY VISION

Christopher Simmonds Architect
THE ANNEX / 96 ECCLES ST. OTTAWA ON K1R 6S3
613.567.7888 PHONE / 613.567.7526 FAX
csarchitect.com


PROJECT:
TOMLINSON
NEW BUILDING

DRAWING TITLE:
BUILDING ELEVATIONS


DATE:	10/8/2015
SCALE:	AS INDICATED
DRAWN BY:	JK
JOB No:	574-15

DRAWING No: A201


PLOT DATE 5/4/2017 LAYOUT: A301 BUILDING SECTIONS

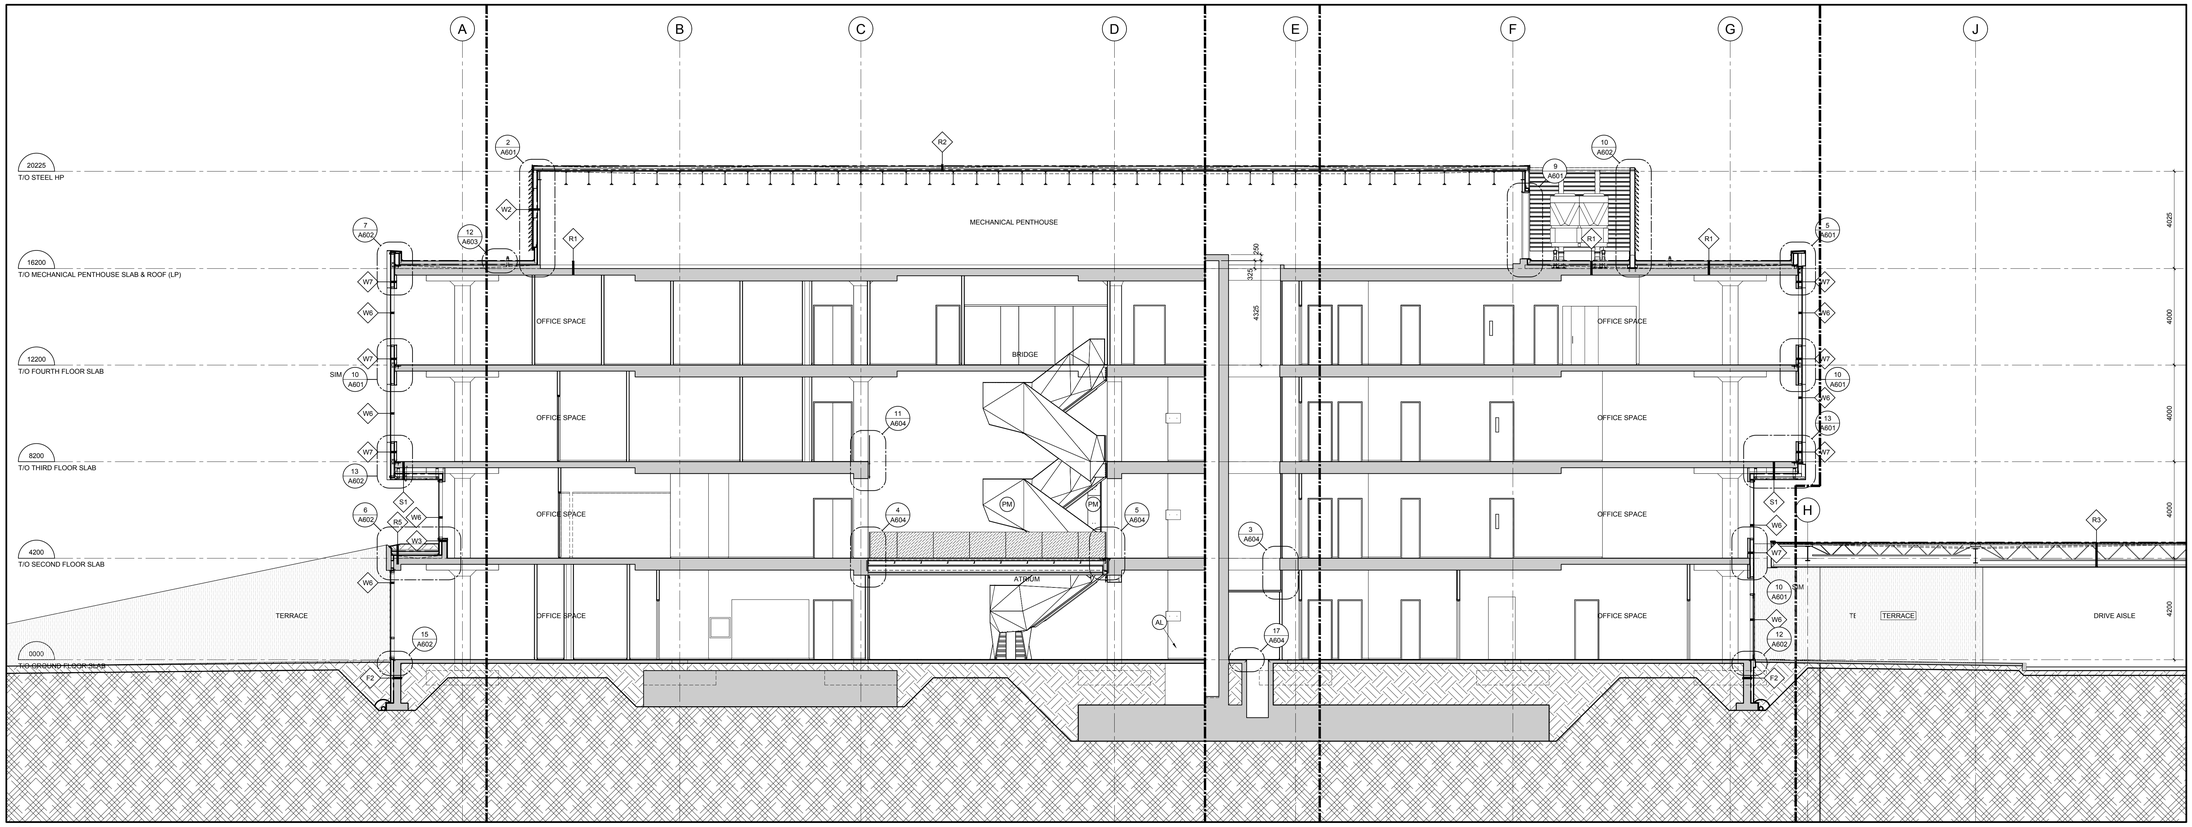

1 / A301 LONG SECTION THROUGH ATRIUM
SCALE =1:100

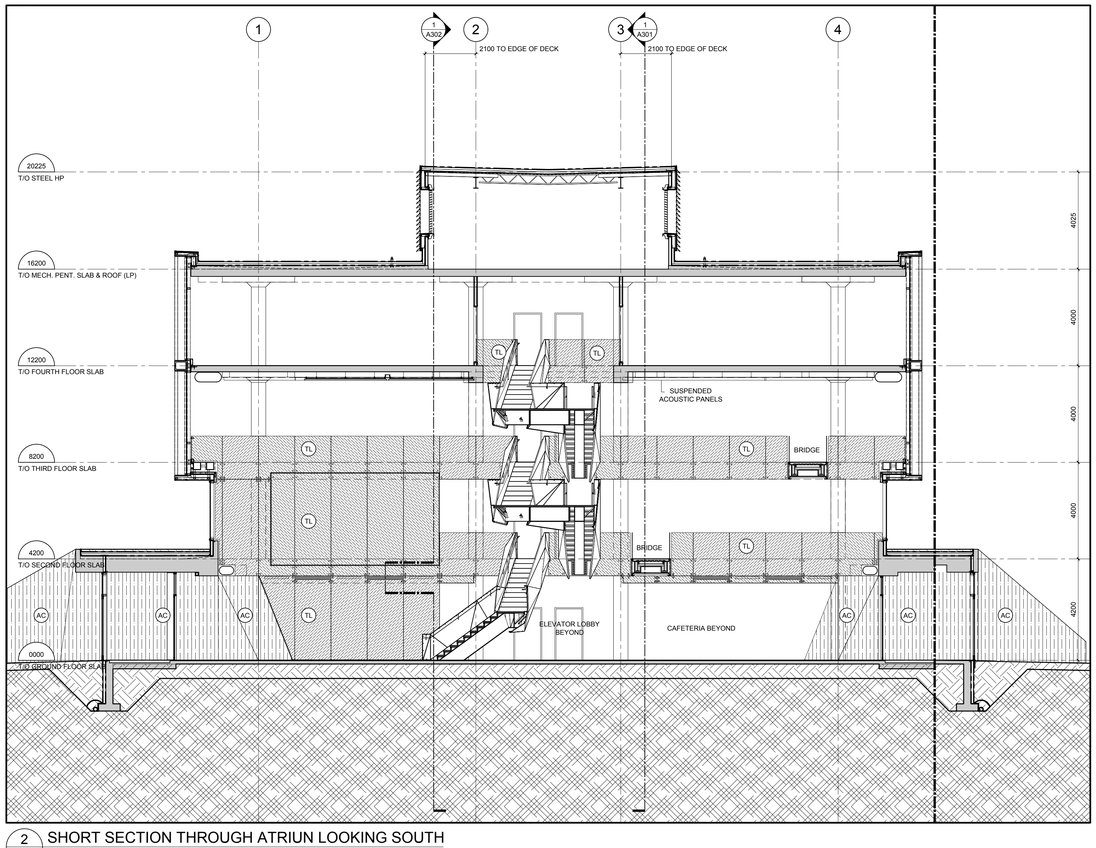

2 / A301 SHORT SECTION THROUGH ATRIUN LOOKING SOUTH
SCALE =1:100

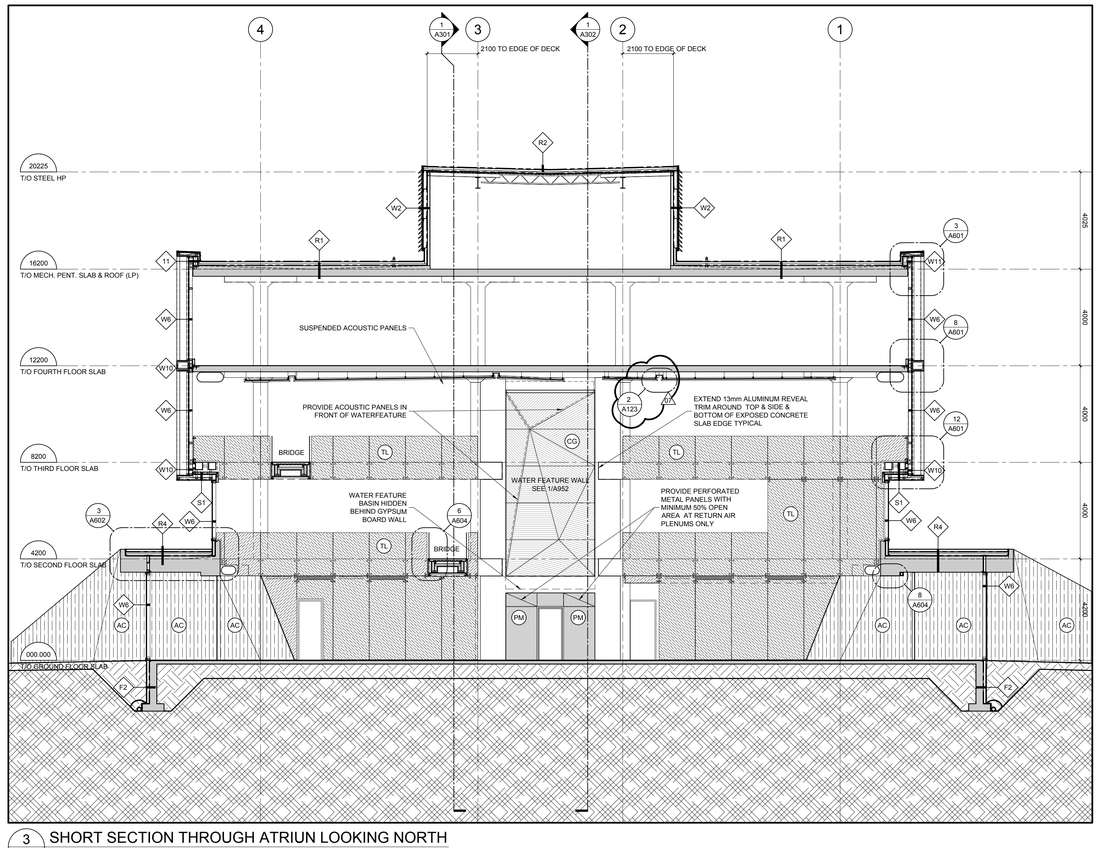

3 / A301 SHORT SECTION THROUGH ATRIUN LOOKING NORTH
SCALE =1:100

GENERAL NOTES

A THE CONTRACTOR SHALL CHECK AND VERIFY ALL DIMENSIONS ON SITE AND REPORT ALL DISCREPANCIES TO THE ARCHITECT.

B DO NOT SCALE DRAWINGS.

C ALL WORK SHALL COMPLY WITH THE ONTARIO BUILDING CODE AND THE REQUIREMENTS OF ALL AUTHORITIES HAVING JURISDICTION.

D THIS DRAWING IS THE EXCLUSIVE PROPERTY OF CHRISTOPHER SIMMONDS ARCHITECT INC. COPYRIGHT RESERVED.

REV.	ISSUED FOR	MM/DD/YYY
07	CONSTRUCTION UPDATE	27/04/2017
06	CONSTRUCTION UPDATE	02/02/2017
05	ISSUED FOR CONSTRUCTION	11/11/2016
04	REVISED BUILDING PERMIT	09/23/2016
03	BUILDING PERMIT	08/05/2016
02	CONSTRUCTION (FOUNDATIONS)	07/14/2016
01	FOUNDATION PERMIT	05/31/2016
00	00	00/00/000

ARCHITECT'S SEAL: ONTARIO ASSOCIATION OF ARCHITECTS — C. SIMMONDS — LICENCE 4650

PROJECT NORTH:

TOMLINSON — FOUNDED ON STRENGTH GUIDED BY VISION

Christopher Simmonds Architect
THE ANNEX / 401 ECCLES ST. OTTAWA ON K1R 6S3
613.567.7888 PHONE / 613.567.7528 FAX
csarchitect.com

PROJECT:
TOMLINSON
NEW BUILDING

DRAWING TITLE:
BUILDING SECTIONS


DATE:	10/8/2015
SCALE:	AS INDICATED
DRAWN BY:	JK
JOB No:	574-15

DRAWING No: A301


S:\CSA Jobs\2015 Projects\574-15 Tomlinson Corporate Headquarters, Nepean\03 Working Drawings\0-Sheets\574-15-A301.dwg

PLOT DATE 5/4/2017 LAYOUT: A302 BUILDING SECTIONS


S:\CSA Jobs\2015 Projects\574-15 Tomlinson Corporate Headquarters, Nepean\03 Working Drawings\0-Sheets\574-15-A302.dwg

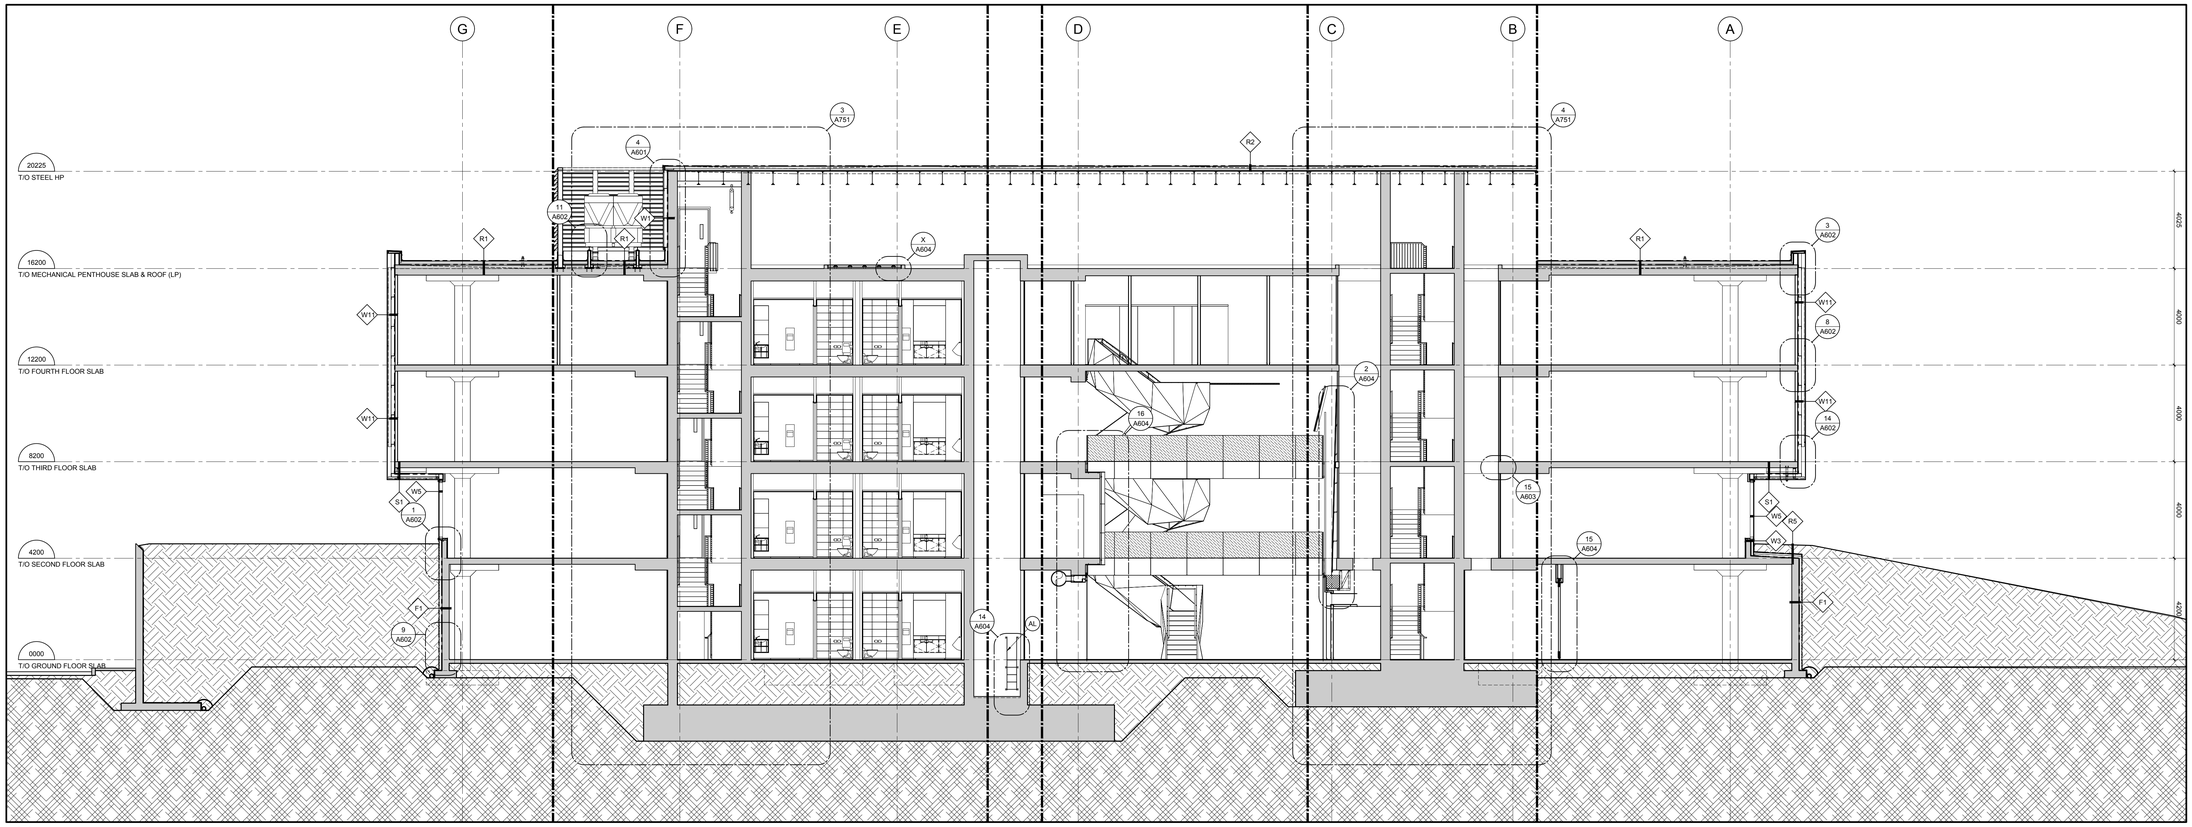


1 A302 LONG SECTION THROUGH ATRIUM AND CORE
SCALE =1:100

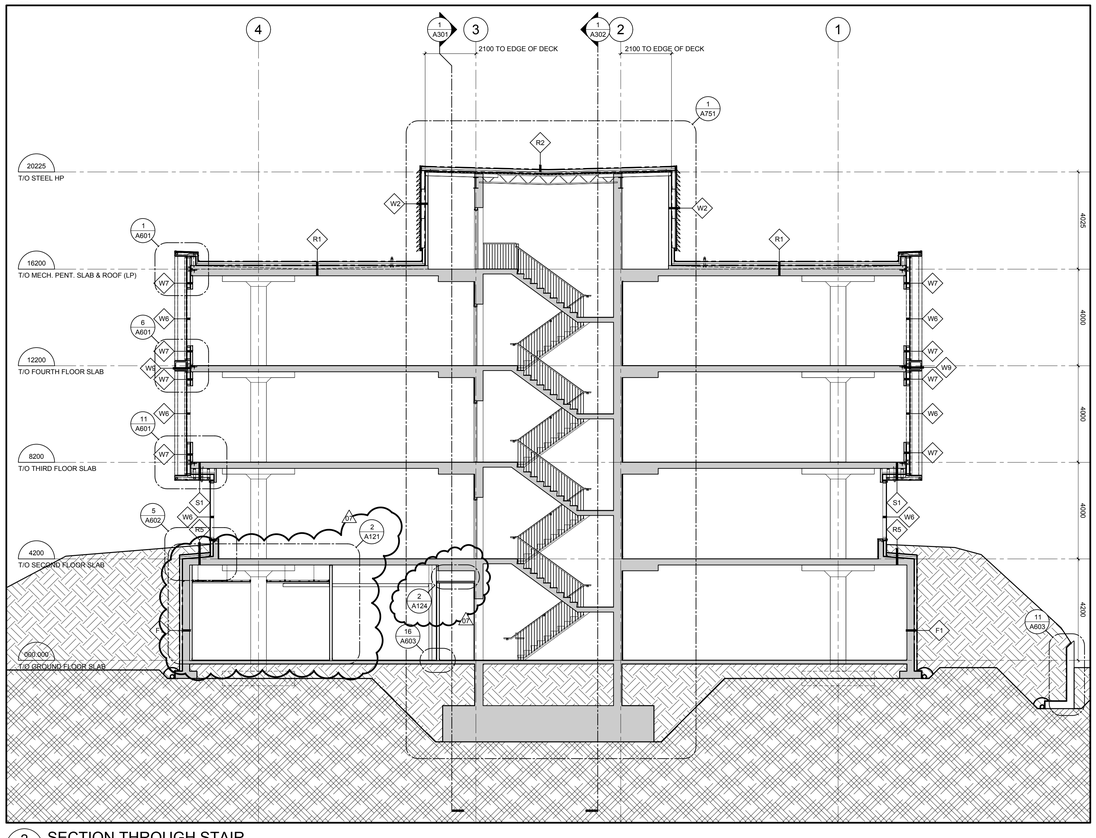


2 A302 SECTION THROUGH STAIR
SCALE =1:100

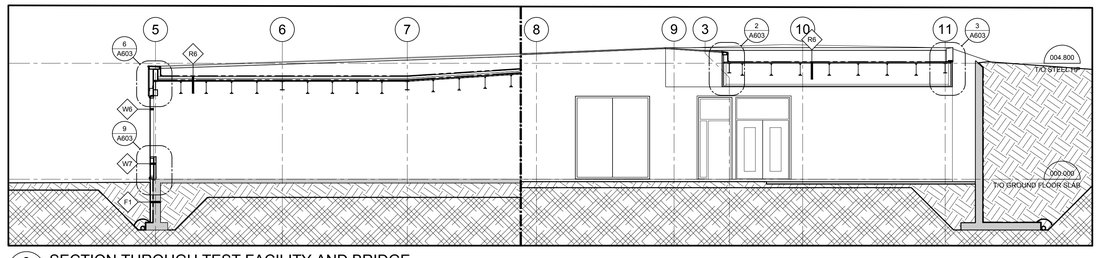

3 A302 SECTION THROUGH TEST FACILITY AND BRIDGE
SCALE =1:100

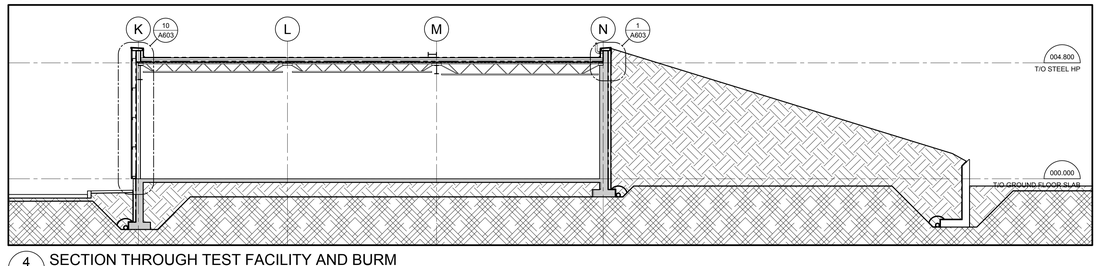

4 A302 SECTION THROUGH TEST FACILITY AND BURM
SCALE =1:100

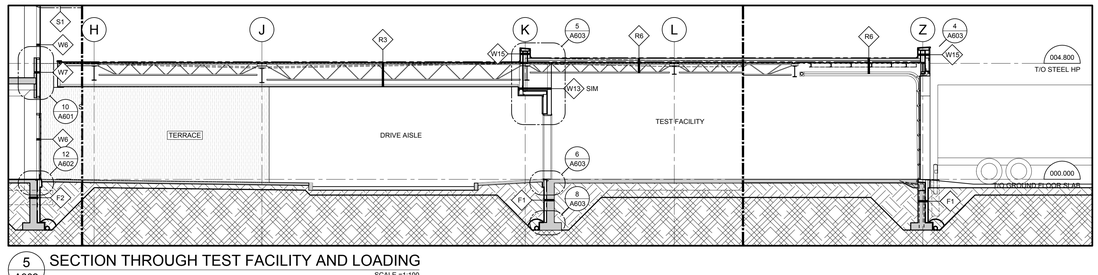

5 A302 SECTION THROUGH TEST FACILITY AND LOADING
SCALE =1:100

GENERAL NOTES

A THE CONTRACTOR SHALL CHECK AND VERIFY ALL DIMENSIONS ON SITE AND REPORT ALL DISCREPANCIES TO THE ARCHITECT.

B DO NOT SCALE DRAWINGS.

C ALL WORK SHALL COMPLY WITH THE ONTARIO BUILDING CODE AND THE REQUIREMENTS OF ALL AUTHORITIES HAVING JURISDICTION.

D THIS DRAWING IS THE EXCLUSIVE PROPERTY OF CHRISTOPHER SIMMONDS ARCHITECT INC. COPYRIGHT RESERVED.

REV.	ISSUED FOR	MM/DD/YYY
07	CONSTRUCTION UPDATE	27/04/2017
06	CONSTRUCTION UPDATE	02/02/2017
05	ISSUED FOR CONSTRUCTION	11/11/2016
04	REVISED BUILDING PERMIT	09/23/2016
03	BUILDING PERMIT	08/05/2016
02	CONSTRUCTION (FOUNDATIONS)	07/14/2016
01	FOUNDATION PERMIT	05/31/2016
00	00	00/00/000

ARCHITECT'S SEAL:
ONTARIO ASSOCIATION OF ARCHITECTS
C. SIMMONDS
LICENCE
4560

PROJECT NORTH:

TOMLINSON
FOUNDED ON STRENGTH GUIDED BY VISION

Christopher Simmonds Architect
THE ANNEX / 6 ECCLES ST. OTTAWA ON K1R 6S3
613.567.7888 PHONE / 613.567.7528 FAX
csarchitect.com

PROJECT:
TOMLINSON
NEW BUILDING


DRAWING TITLE:
BUILDING SECTIONS

DATE:	10/8/2015
SCALE:	AS INDICATED
DRAWN BY:	JK
JOB No:	574-15

DRAWING No:
A302


PLOT DATE 5/4/2017 LAYOUT: A501 PLAN DETAILS

S:\CSA Jobs\2015 Projects\574-15 Tomlinson Corporate Headquarters, Nepean\03 Working Drawings\0-Sheets\574-15-A501.dwg

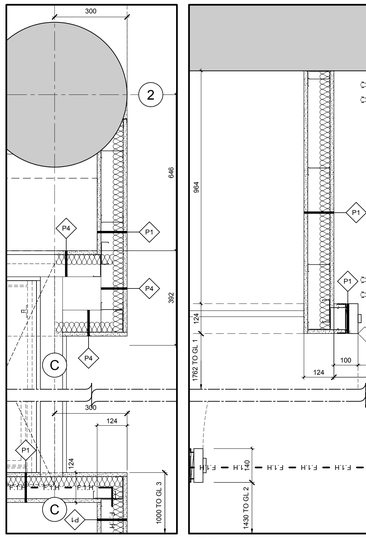


6 A501 GR. FL. PL. DET. SCALE =1:10


7 A501 GROUND FLOOR PLAN DETAIL SCALE =1:10

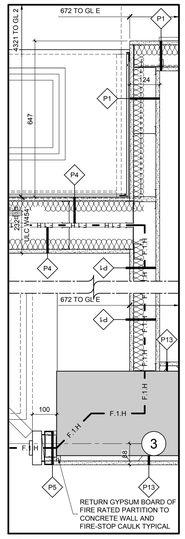


8 A501 GR. FL. PL. DET. SCALE =1:10

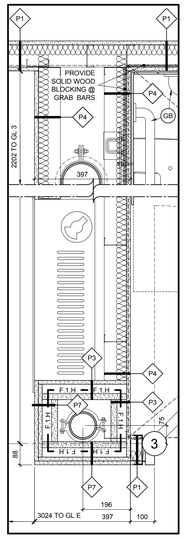


9 A501 GR. FL. PL. DET. SCALE =1:10

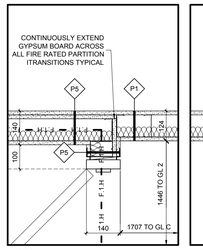


1 A501 GR. FL. PL. DET. SCALE =1:10

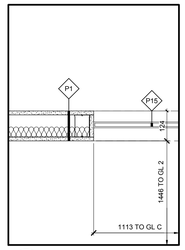


2 A501 GR. FL. PL. DET. SCALE =1:10

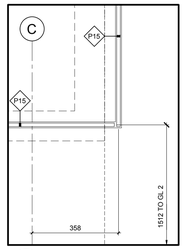


27 A501 GR. FL. PL. DET. SCALE =1:10

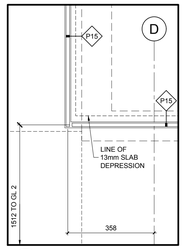


3 A501 GR. FL. PL. DET. SCALE =1:10

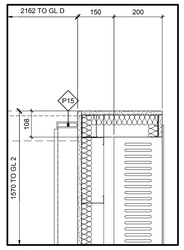


4 A501 GR. FL. PL. DET. SCALE =1:10

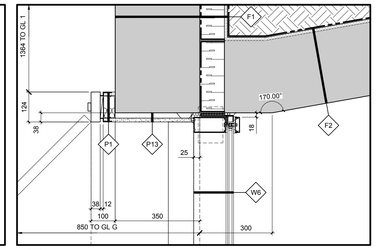


5 A501 MULLION / PARTITION TRANSITION DET. SCALE =1:10

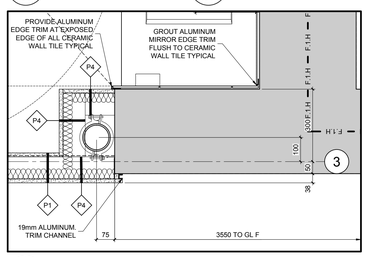


10 A501 GROUND FLOOR PLAN DETAIL SCALE =1:10

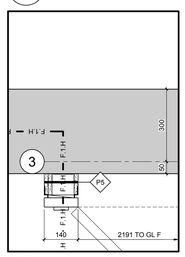


11 A501 GR. FL. PL. DET. SCALE =1:10

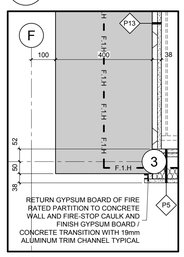


12 A501 GR. FL. PL. DET. SCALE =1:10

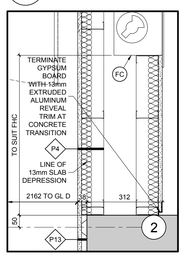


13 A501 GR. FL. PL. DET. SCALE =1:10

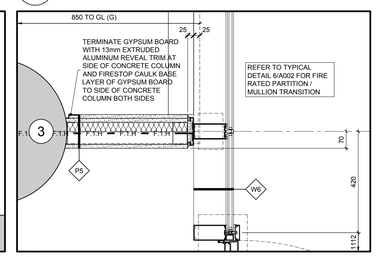


14 A501 GROUND FLOOR PLAN DETAIL SCALE =1:10

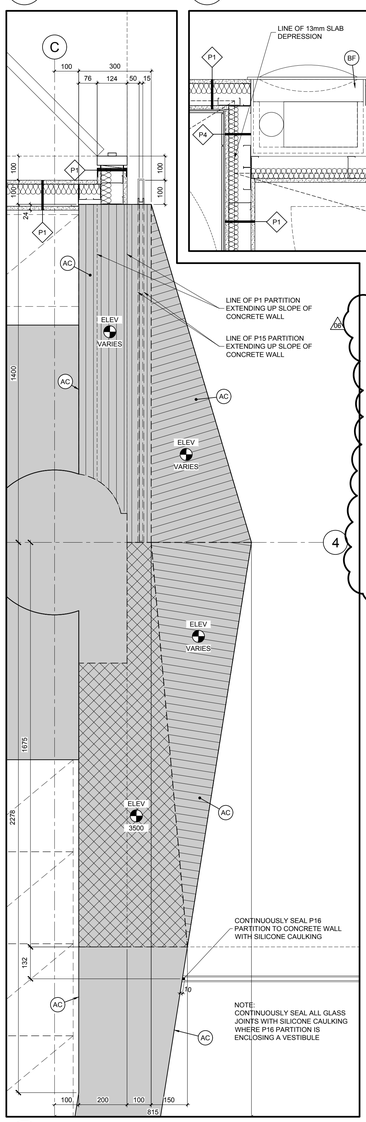


36 A501 GR. FL. PL. DET. SCALE =1:10

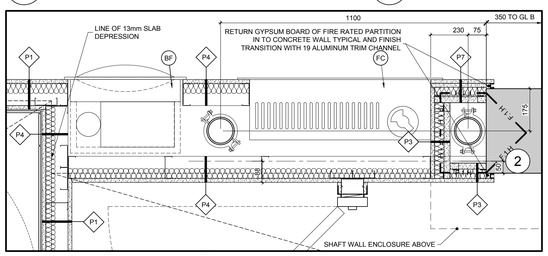


15 A501 GROUND FLOOR PLAN DETAIL SCALE =1:10

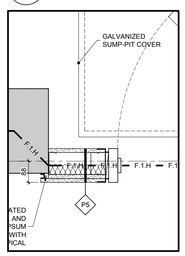


16 A501 GR. FL. PL. DET. SCALE =1:10

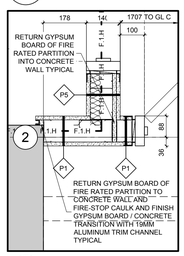


17 A501 GR. FL. PL. DET. SCALE =1:10

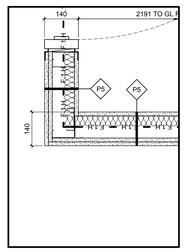


18 A501 GR. FL. PL. DET. SCALE =1:10

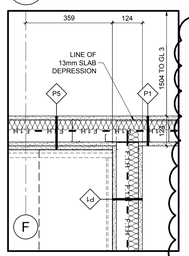


19 A501 GR. FL. PL. DET. SCALE =1:10

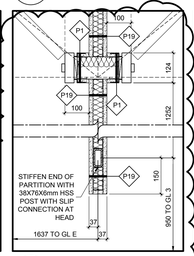


20 A501 TYP. FL. PL. DET. SCALE =1:10

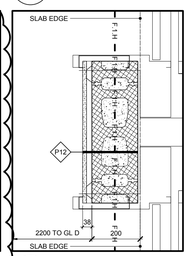


21 A501 GR. FL. PL. DET. SCALE =1:10

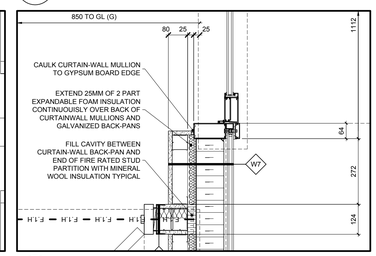


22 A501 GROUND FLOOR PLAN DETAIL SCALE =1:10

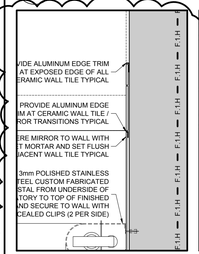


23 A501 GR. FL. PL. DET. SCALE =1:10

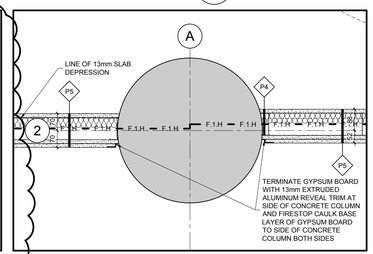


24 A501 GROUND FLOOR PLAN DETAIL SCALE =1:10

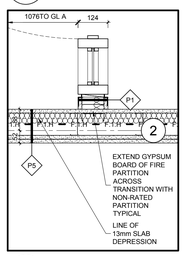


25 A501 GR. FL. PL. DET. SCALE =1:10

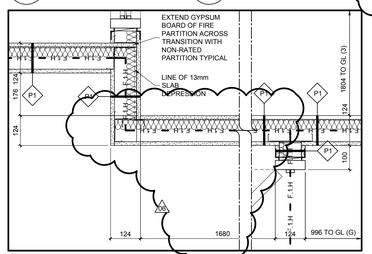


26 A501 GROUND FLOOR PLAN DETAIL SCALE =1:10

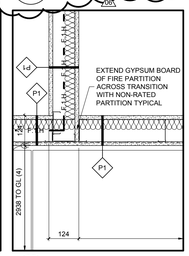


28 A501 GR. FL. PL. DET. SCALE =1:10

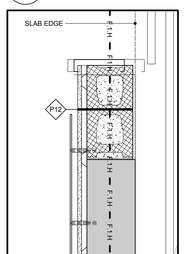


29 A501 GROUND FLOOR PLAN DETAIL SCALE =1:10

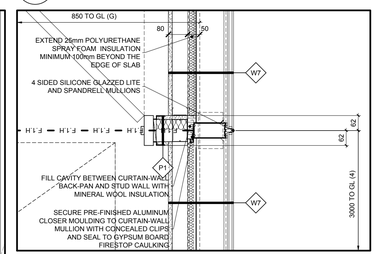


29 A501 GROUND FLOOR PLAN DETAIL SCALE =1:10

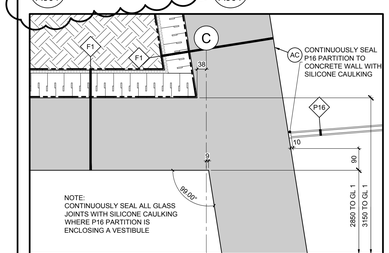


30 A501 GROUND FLOOR PLAN DETAIL SCALE =1:10

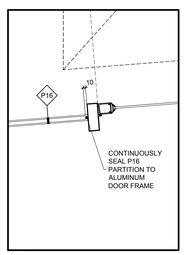


31 A501 GR. FL. PL. DET. SCALE =1:10

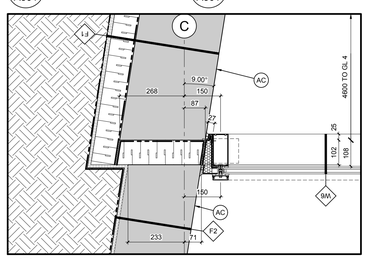


32 A501 GROUND FLOOR PLAN DETAIL SCALE =1:10

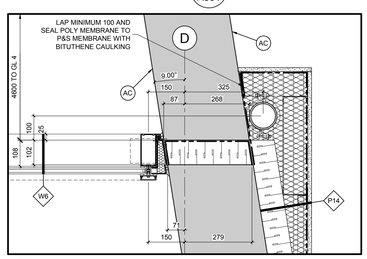


33 A501 GROUND FLOOR PLAN DETAIL SCALE =1:10

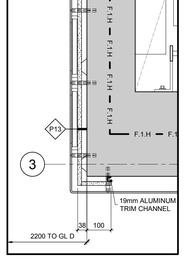


34 A501 GR. FL. PL. DET. SCALE =1:10

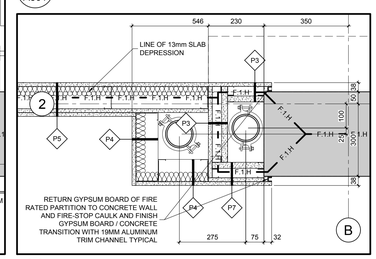


35 A501 GROUND FLOOR PLAN DETAIL SCALE =1:10

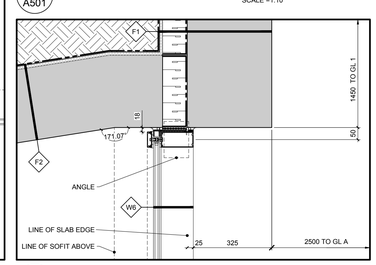


37 A501 GROUND FLOOR PLAN DETAIL SCALE =1:10

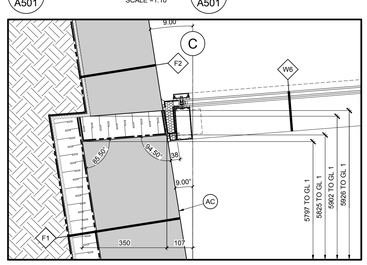


38 A501 GROUND FLOOR PLAN DETAIL SCALE =1:10

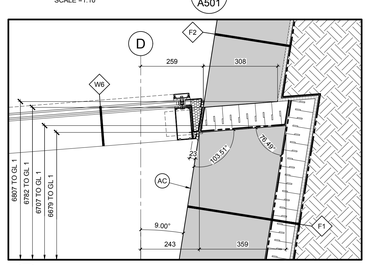

39 A501 GROUND FLOOR PLAN DETAIL SCALE =1:10

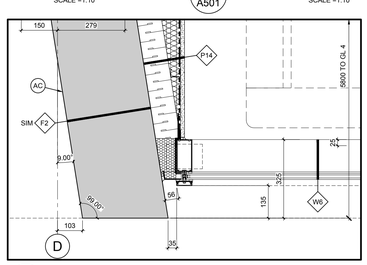

40 A501 GROUND FLOOR PLAN DETAIL SCALE =1:10

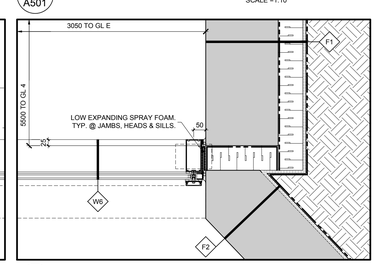

41 A501 GROUND FLOOR PLAN DETAIL SCALE =1:10

GENERAL NOTES

A THE CONTRACTOR SHALL CHECK AND VERIFY ALL DIMENSIONS ON SITE AND REPORT ALL DISCREPANCIES TO THE ARCHITECT.

B DO NOT SCALE DRAWINGS.

C ALL WORK SHALL COMPLY WITH THE ONTARIO BUILDING CODE AND THE REQUIREMENTS OF ALL AUTHORITIES HAVING JURISDICTION.

D THIS DRAWING IS THE EXCLUSIVE PROPERTY OF CHRISTOPHER SIMMONDS ARCHITECT INC. COPYRIGHT RESERVED.

REV.	ISSUED FOR	MM/DD/YYY
06	CONSTRUCTION UPDATE	27/04/2017
05	CONSTRUCTION UPDATE	02/02/2017
04	ISSUED FOR CONSTRUCTION	11/11/2016
03	REVISED BUILDING PERMIT	09/23/2016
02	BUILDING PERMIT	08/05/2016
01	CONSTRUCTION (FOUNDATIONS)	07/14/2016

ARCHITECT'S SEAL: ONTARIO ASSOCIATION OF ARCHITECTS C. SIMMONDS LICENCE 4650

PROJECT NORTH: N

TOMLINSON — FOUNDED ON STRENGTH GUIDED BY VISION

Christopher Simmonds Architect
THE ANNEX / 46 CCLES ST OTTAWA ON K1R 6S3
613.567.7888 PHONE / 613.567.7528 FAX
csarchitect.com


PROJECT: TOMLINSON NEW BUILDING

DRAWING TITLE: PLAN DETAILS


DATE: 10/8/2015
SCALE: AS INDICATED
DRAWN BY: JK
JOB No: 574-15
DRAWING No: A501

PLOT DATE: 5/4/2017 LAYOUT: A502 PLAN DETAILS


S:\CSA Jobs\2015 Projects\574-15 Tomlinson Corporate Headquarters, Nepean\03 Working Drawings\0-Sheets\574-15-A502.dwg

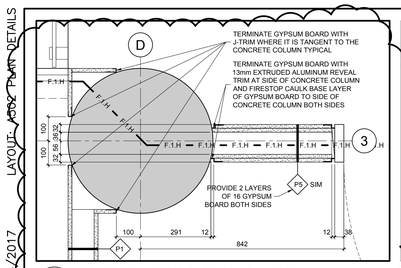


1 A502 FOURTH FLOOR PLAN DETAIL SCALE =1:10

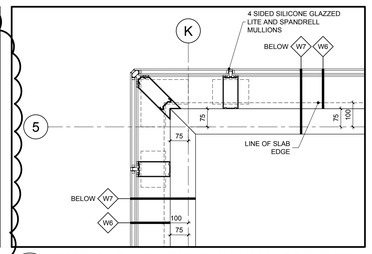


2 A502 TEST FACILITY CURTAINWALL COR. DET. SCALE =1:10

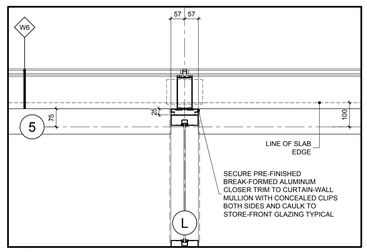


3 A502 (W6) / (P2) TRANSITION DETAIL SCALE =1:10

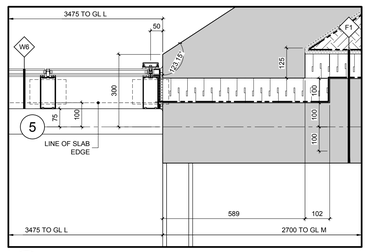


4 A502 (W6) / (F3) TRANSITION DETAIL SCALE =1:10

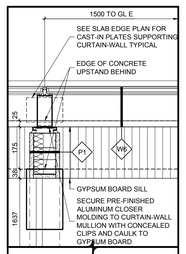

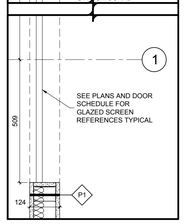


6 A502 BOARD R'M DET. SCALE =1:10

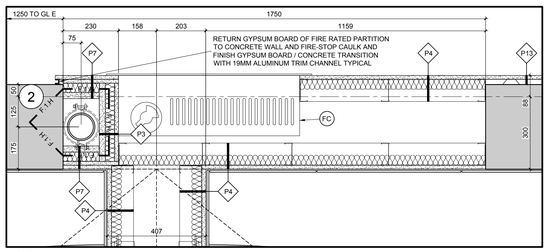


5 A502 2'ND FLOOR L. P. STANDPIPE SHAFT / PLUMBING CHASE DETAIL SCALE =1:10


7 A502 RESERVED SCALE =1:10

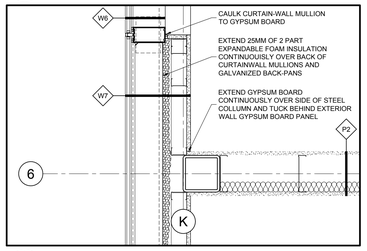


8 A502 (W7) (P2) COLUMN / BRACE FRAME DETAIL SCALE =1:10

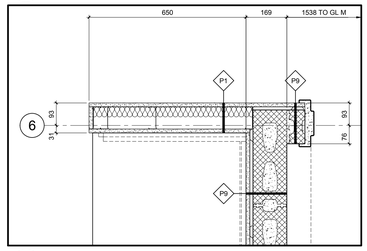


9 A502 (P1)/(P9) TRANSITION & DOOR JAMB DET. SCALE =1:10

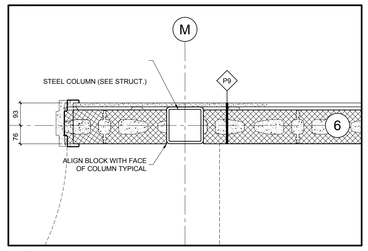


10 A502 (P9) COLUMN / DOOR JAMB DETAIL SCALE =1:10

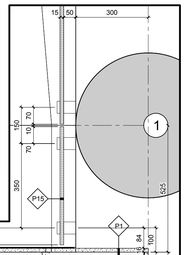

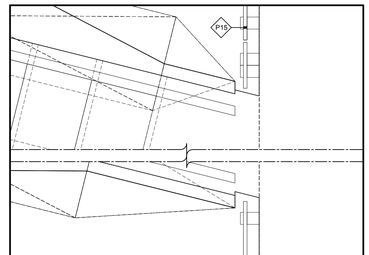


12 A502 TYPICAL ELEVATOR LANDING DETAIL SCALE =1:10


11 A502 RESERVED SCALE =1:10

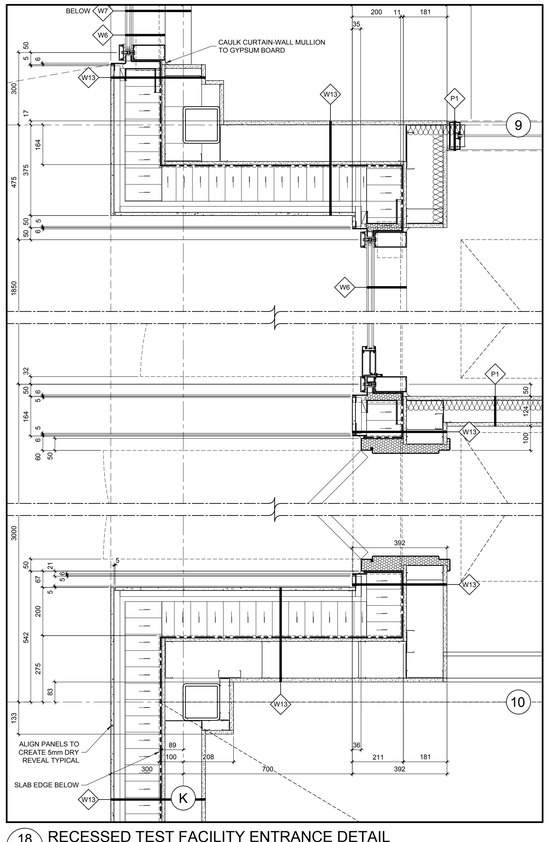


18 A502 RECESSED TEST FACILITY ENTRANCE DETAIL SCALE =1:10

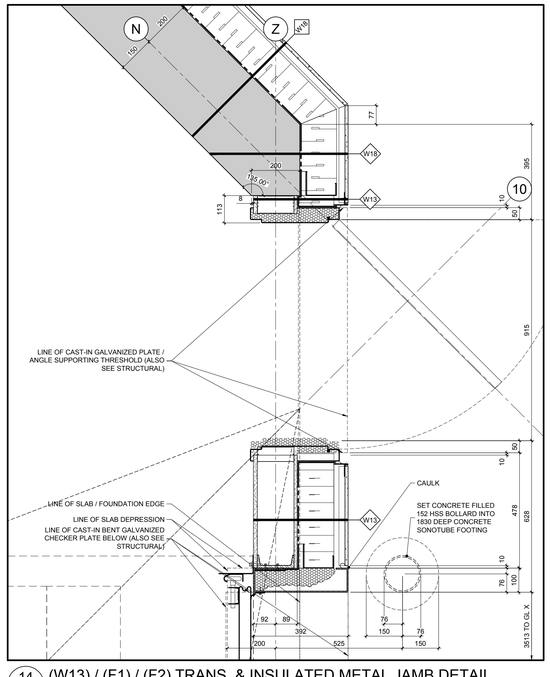

14 A502 (W13) / (F1) / (F2) TRANS. & INSULATED METAL JAMB DETAIL SCALE =1:10

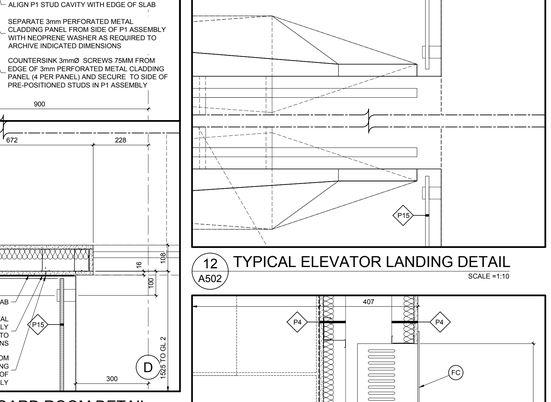


13 A502 OVERHANGING BOARD ROOM DETAIL SCALE =1:10

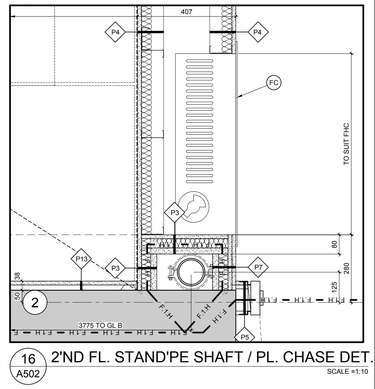


16 A502 2'ND FL. STAND'PE SHAFT / PL. CHASE DET. SCALE =1:10

15 A502 RESERVED SCALE =1:10


17 A502 RESERVED SCALE =1:10

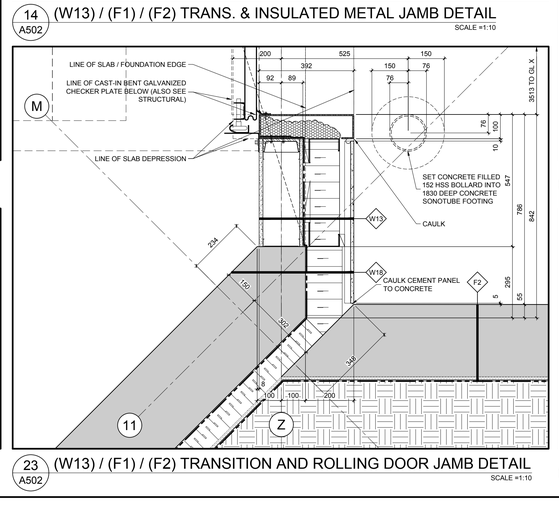


23 A502 (W13) / (F1) / (F2) TRANSITION AND ROLLING DOOR JAMB DETAIL SCALE =1:10

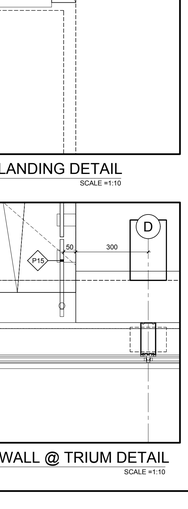


19 A502 TYPICAL BRIDGE LANDING DETAIL SCALE =1:10

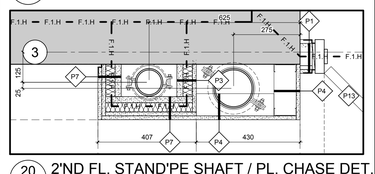


20 A502 2'ND FL. STAND'PE SHAFT / PL. CHASE DET. SCALE =1:10

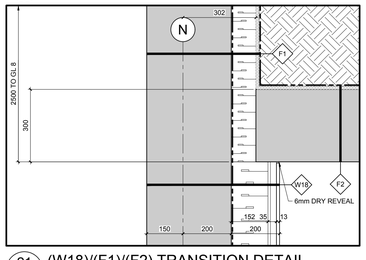


21 A502 (W18)/(F1)/(F2) TRANSITION DETAIL SCALE =1:10

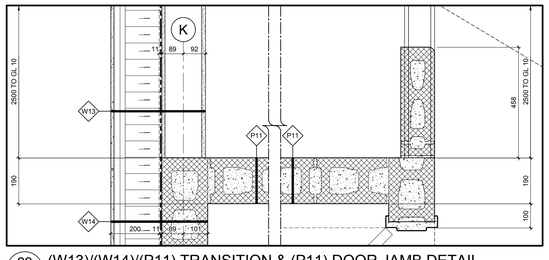

22 A502 (W13)/(W14)/(P11) TRANSITION & (P11) DOOR JAMB DETAIL SCALE =1:10

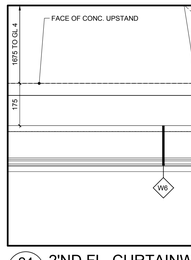

24 A502 2'ND FL. CURTAINWALL @ TRIUM DETAIL SCALE =1:10

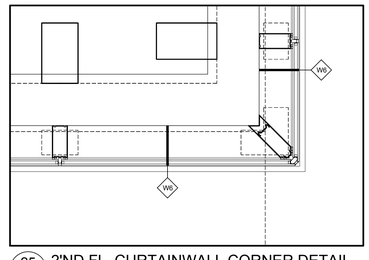

25 A502 2'ND FL. CURTAINWALL CORNER DETAIL SCALE =1:10

GENERAL NOTES

A THE CONTRACTOR SHALL CHECK AND VERIFY ALL DIMENSIONS ON SITE AND REPORT ALL DISCREPANCIES TO THE ARCHITECT.

B DO NOT SCALE DRAWINGS.

C ALL WORK SHALL COMPLY WITH THE ONTARIO BUILDING CODE AND THE REQUIREMENTS OF ALL AUTHORITIES HAVING JURISDICTION.

D THIS DRAWING IS THE EXCLUSIVE PROPERTY OF CHRISTOPHER SIMMONDS ARCHITECT INC. COPYRIGHT RESERVED.

REV.	ISSUED FOR	MM/DD/YYY
06	CONSTRUCTION UPDATE	27/04/2017
05	CONSTRUCTION UPDATE	02/02/2017
04	ISSUED FOR CONSTRUCTION	11/11/2016
03	REVISED BUILDING PERMIT	09/23/2016
02	BUILDING PERMIT	08/05/2016
01	CONSTRUCTION (FOUNDATIONS)	07/14/2016

ARCHITECT'S SEAL: ONTARIO ASSOCIATION OF ARCHITECTS C. SIMMONDS LICENCE 4650

PROJECT NORTH:

TOMLINSON continuing to build FOUNDED ON STRENGTH GUIDED BY VISION

Christopher Simmonds Architect
THE ANNEX / 401 CCLES ST. OTTAWA ON K1R 6S3
613.567.7888 PHONE / 613.567.7528 FAX
csarchitect.com


PROJECT:
TOMLINSON
NEW BUILDING

DRAWING TITLE:
PLAN DETAILS


DATE:	10/8/2015
SCALE:	AS INDICATED
DRAWN BY:	JK
JOB No:	574-15

DRAWING No: A502


PLOT DATE 5/4/2017 LAYOUT: A503 PLAN DETAILS
S:\CSA Jobs\2015 Projects\574-15 Tomlinson Corporate Headquarters, Nepean\03 Working Drawings\0-Sheets\574-15-A503.dwg

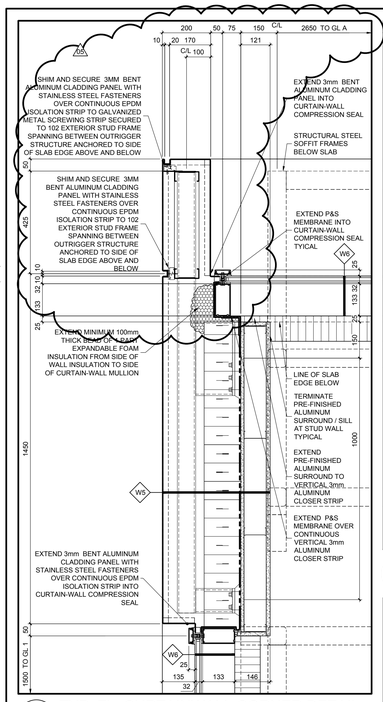


10 A503 TYP. FL. CURTAINWALL CORNER DETAIL
SCALE =1:10

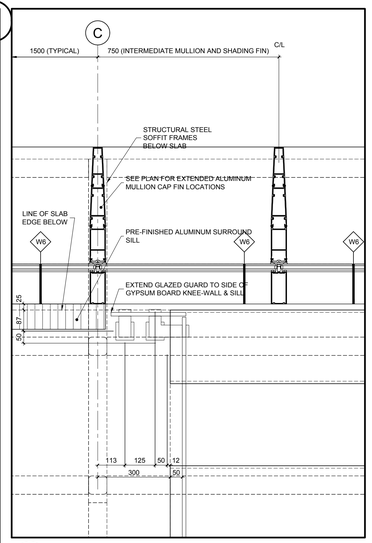


4 A503 TYP. FL. CURTAINWALL @ ATRIUM DETAIL
SCALE =1:10

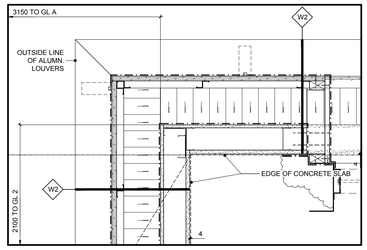


1 A503 (W2) CORNER DETAIL
SCALE =1:10

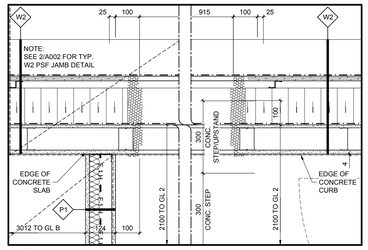


2 A503 (W2) DOR JAMB DETAIL
SCALE =1:10

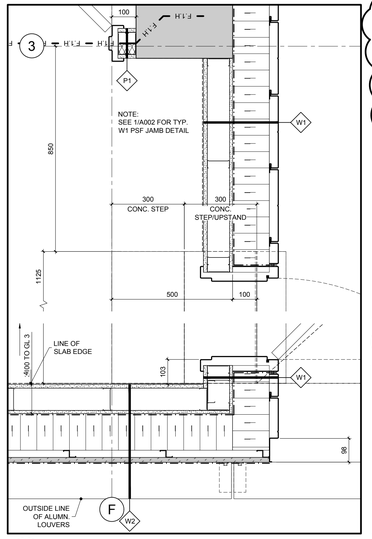


7 A503 (W2) DOR JAMB DETAIL
SCALE =1:10

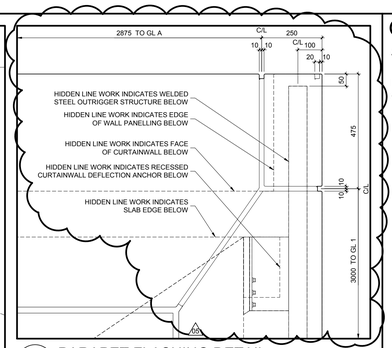


3 A503 PARAPET FLASHING DETAIL
SCALE =1:10

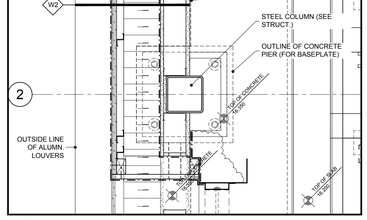


5 A503 (W2) COLUMN DETAIL
SCALE =1:10

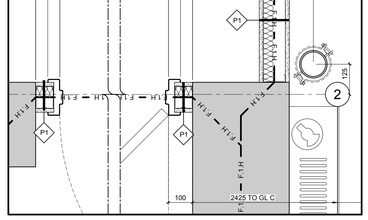


6 A503 (P2) DOOR JAMB DETAIL
SCALE =1:10

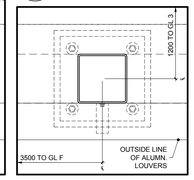


8 A503 SCR'N POST DET.
SCALE =1:10

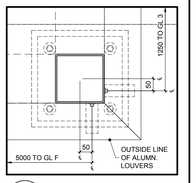


9 A503 SCR'N COR. DET.
SCALE =1:10

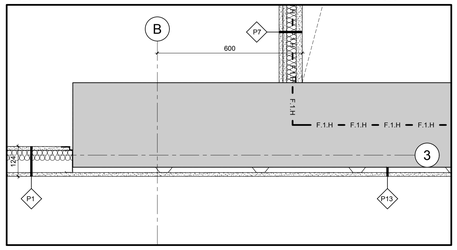


11 A503 SMALL POD SHEAR WALL / HVAC SHAFT DETAIL
SCALE =1:10

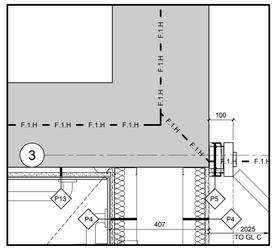


12 A503 S.P. CHASE DETAIL
SCALE =1:10

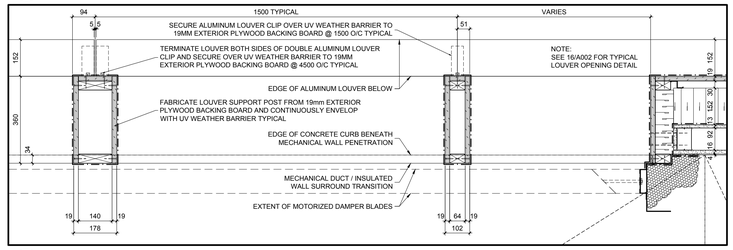


13 A503 TYPICAL MECHANICAL PENTHOUSE LOUVER DETAIL
SCALE =1:10

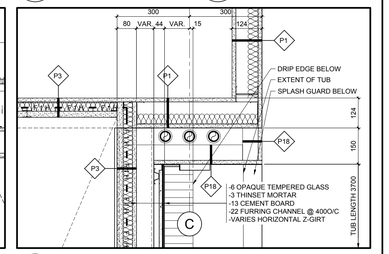


20 A503 TYPICAL WATER FEATURE DETAIL
SCALE =1:10

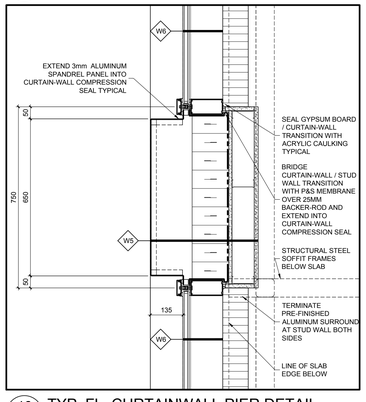


16 A503 TYP. FL. CURTAINWALL PIER DETAIL
SCALE =1:10

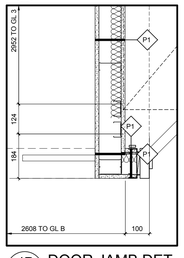


17 A503 DOOR JAMB DET.
SCALE =1:10

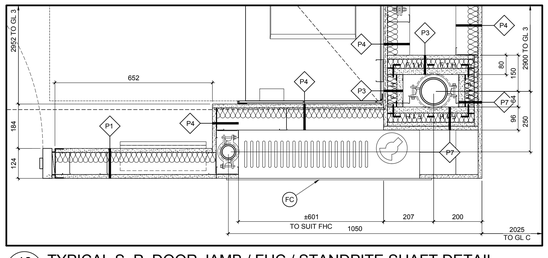


18 A503 TYPICAL S. P. DOOR JAMB / FHC / STANDPITE SHAFT DETAIL
SCALE =1:10

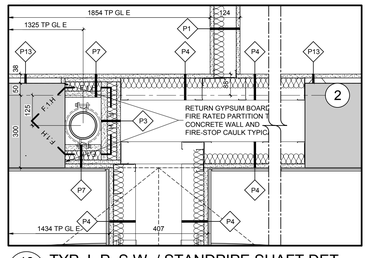


19 A503 TYP. L.P. S.W. / STANDPIPE SHAFT DET.
SCALE =1:10

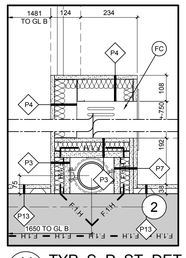


14 A503 TYP. S. P. ST. DET.
SCALE =1:10

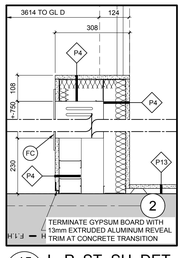


15 A503 L. P. ST. SH. DET.
SCALE =1:10

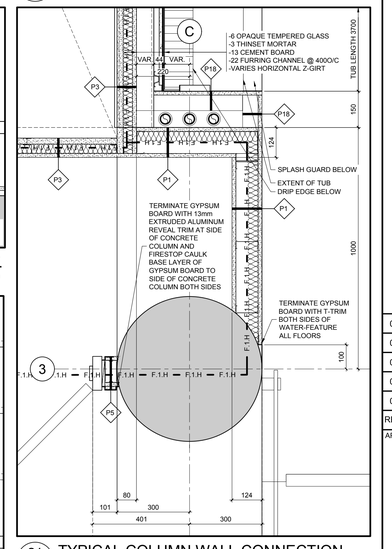


21 A503 TYPICAL COLUMN WALL CONNECTION
SCALE =1:10

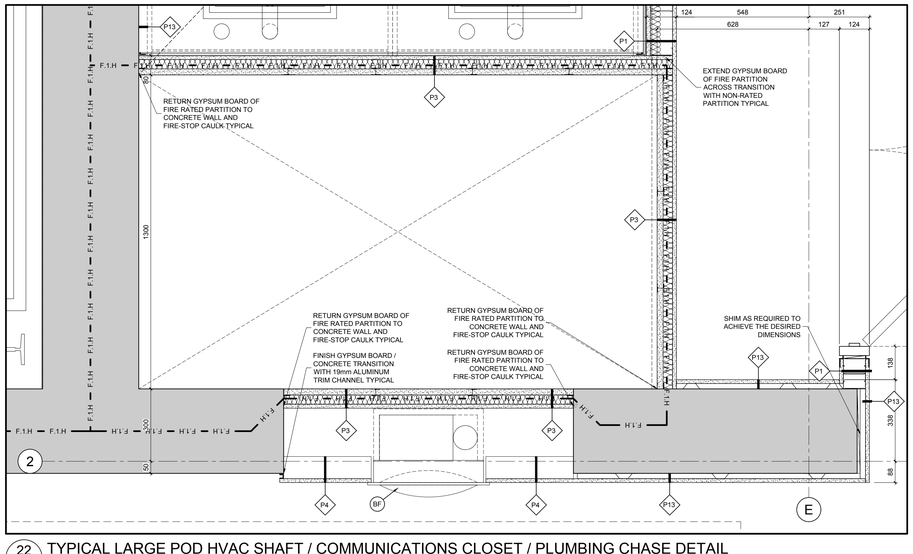

22 A503 TYPICAL LARGE POD HVAC SHAFT / COMMUNICATIONS CLOSET / PLUMBING CHASE DETAIL
SCALE =1:10

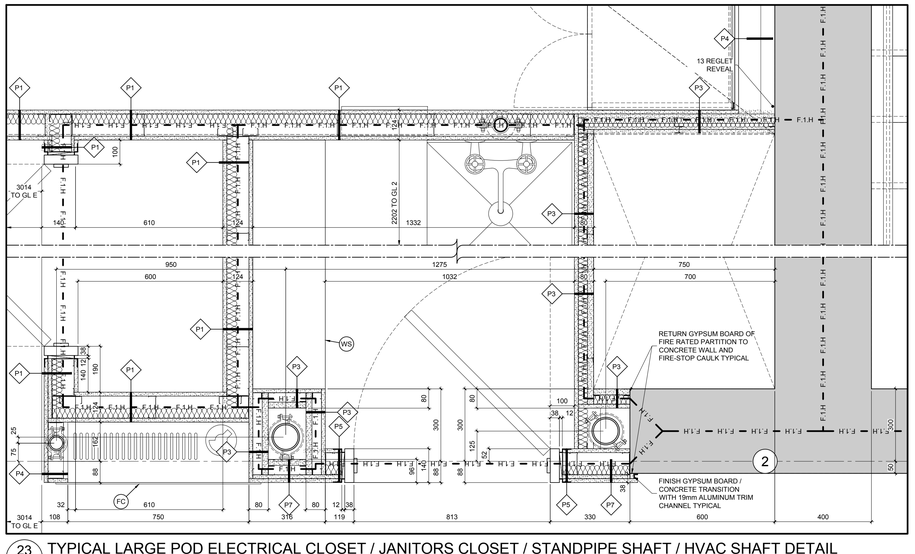

23 A503 TYPICAL LARGE POD ELECTRICAL CLOSET / JANITORS CLOSET / STANDPIPE SHAFT / HVAC SHAFT DETAIL
SCALE =1:10

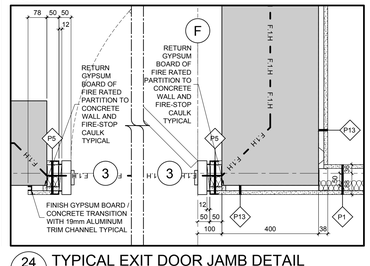

24 A503 TYPICAL EXIT DOOR JAMB DETAIL
SCALE =1:10

GENERAL NOTES

A THE CONTRACTOR SHALL CHECK AND VERIFY ALL DIMENSIONS ON SITE AND REPORT ALL DISCREPANCIES TO THE ARCHITECT.

B DO NOT SCALE DRAWINGS.

C ALL WORK SHALL COMPLY WITH THE ONTARIO BUILDING CODE AND THE REQUIREMENTS OF ALL AUTHORITIES HAVING JURISDICTION.

D THIS DRAWING IS THE EXCLUSIVE PROPERTY OF CHRISTOPHER SIMMONDS ARCHITECT INC. COPYRIGHT RESERVED.

REV.	ISSUED FOR	MM/DD/YYY
05	CONSTRUCTION UPDATE	27/04/2017
04	CONSTRUCTION UPDATE	02/02/2017
03	ISSUED FOR CONSTRUCTION	11/11/2016
02	REVISED BUILDING PERMIT	09/23/2016
01	BUILDING PERMIT	08/05/2016

ARCHITECT'S SEAL: ONTARIO ASSOCIATION OF ARCHITECTS C. SIMMONDS LICENCE 4650

PROJECT NORTH:


TOMLINSON construction group inc.
FOUNDED ON STRENGTH GUIDED BY VISION

Christopher Simmonds Architect
THE ANNEX / 46 ECCLES ST. OTTAWA ON K1R 6S3
613.567.7888 PHONE / 613.567.7528 FAX
csarchitect.com


PROJECT:
TOMLINSON
NEW BUILDING

DRAWING TITLE:
PLAN DETAILS


DATE: 10/8/2015
SCALE: AS INDICATED
DRAWN BY: JK
JOB No: 574-15
DRAWING No: A503

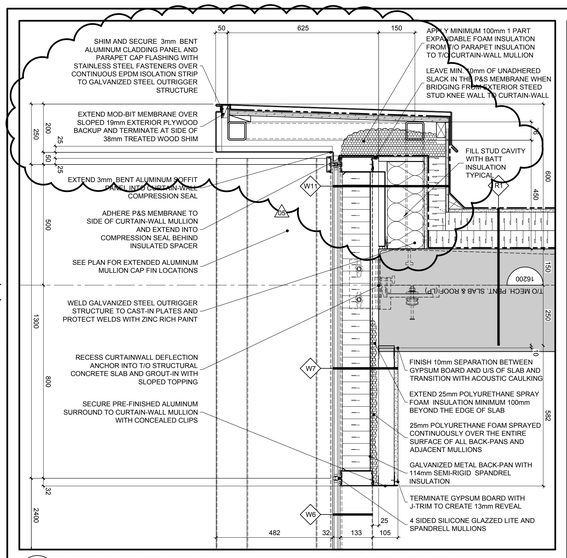


1 A601 E/W PARAPET AND T/O C'WALL IN OPEN OFFICE DETAIL
SCALE =1:10

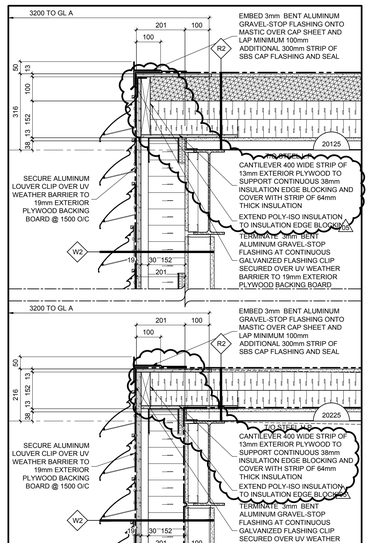


2 A601 LOUVERED MECH. PENT. WALL DETAIL
SCALE =1:10

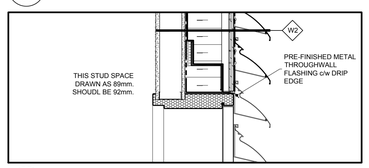


7 A601 ROOF TOP ACCESS DOOR HEAD DETAIL
SCALE =1:10

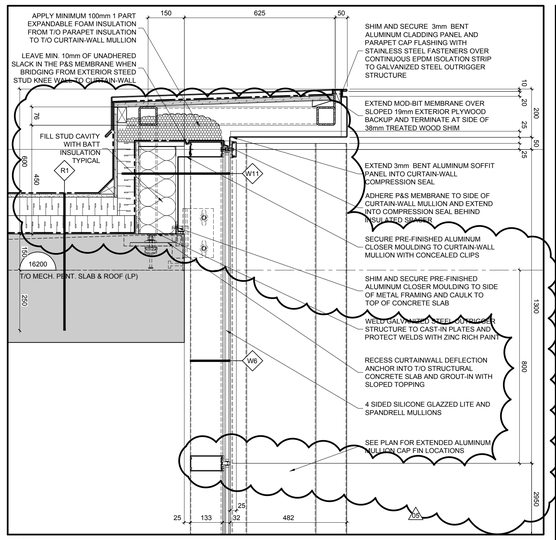


3 A601 E/W PARAPET AND T/O C'WALL IN ATRIUM DETAIL
SCALE =1:10

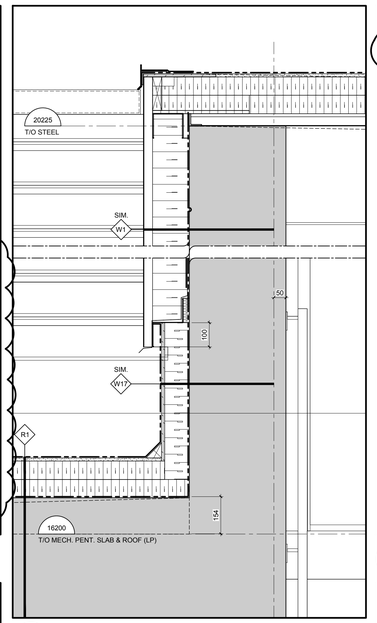


4 A601 METAL CLAD MECH. PENT. WALL DETAIL
SCALE =1:10

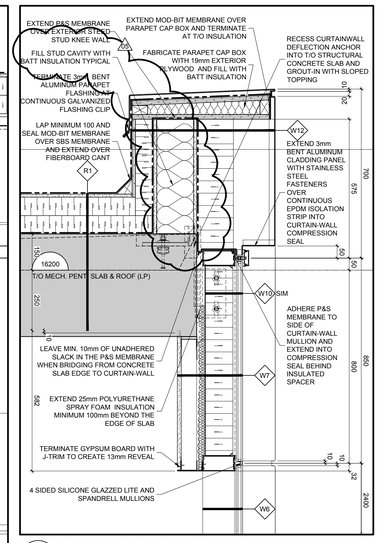


5 A601 N/S ALU. PAR. & T/0 C'WALL IN OP'N OFF.
SCALE =1:10

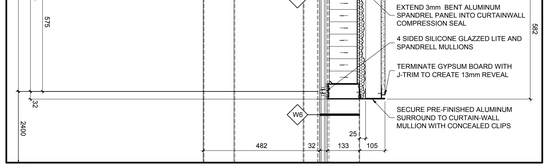


6 A601 E/W SLAB BYPASS IN OPEN OFFICE DETAIL
SCALE =1:10

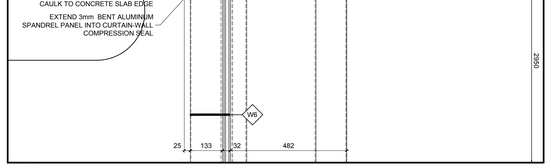


8 A601 E/W CURTAINWALL MIDSPAN AT ATRIUM DETAIL
SCALE =1:10

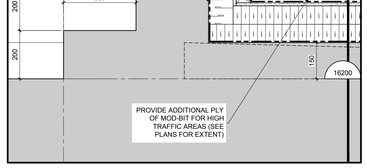


9 A601 ROOF TOP CHILLER ENCL. DOOR DETAIL
SCALE =1:10

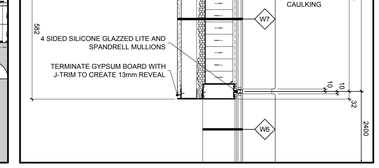


10 A601 N/S TYPICAL C'WALL SLAB BYPASS DETAIL
SCALE =1:10

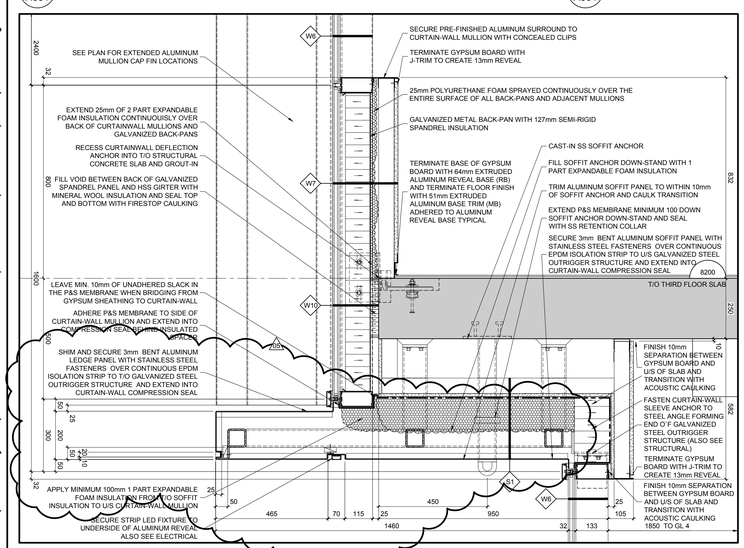

11 A601 E/W SOFFIT AND BASE OF CURTAINWALL IN OPEN OFFICE DETAIL
SCALE =1:10

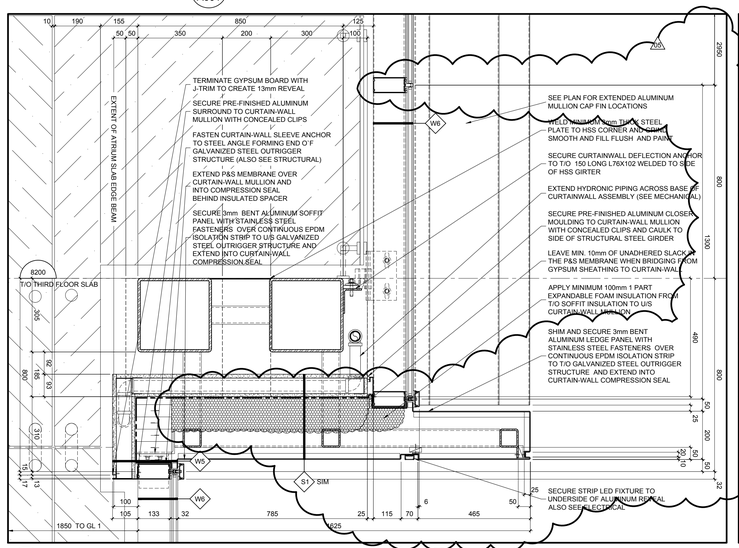

12 A601 E/W SOFFIT AND BASE OF CURTAINWALL IN ATRIUM DETAIL
SCALE =1:10

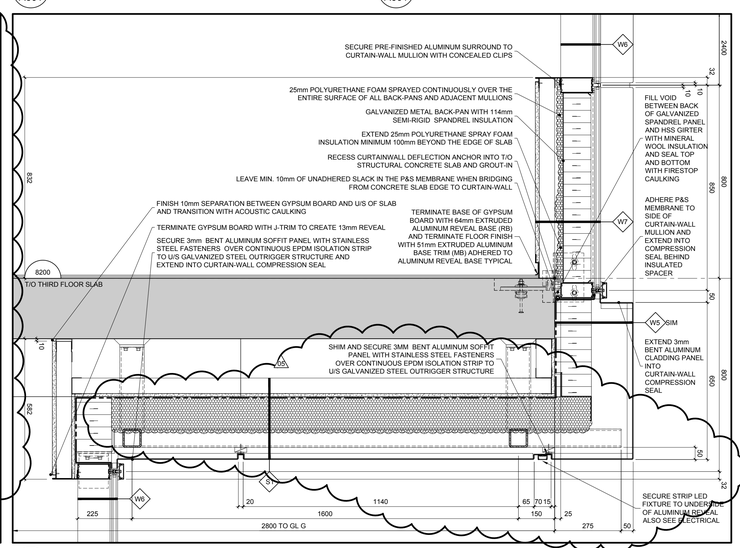

13 A601 N/S TYPICAL SOFFIT AND BASE OF CURTAINWALL IN OPEN OFFICE DETAIL
SCALE =1:10

GENERAL NOTES

A THE CONTRACTOR SHALL CHECK AND VERIFY ALL DIMENSIONS ON SITE AND REPORT ALL DISCREPANCIES TO THE ARCHITECT.

B DO NOT SCALE DRAWINGS.

C ALL WORK SHALL COMPLY WITH THE ONTARIO BUILDING CODE AND THE REQUIREMENTS OF ALL AUTHORITIES HAVING JURISDICTION.

D THIS DRAWING IS THE EXCLUSIVE PROPERTY OF CHRISTOPHER SIMMONDS ARCHITECT INC. COPYRIGHT RESERVED.

05	CONSTRUCTION UPDATE	27/04/2017
04	CONSTRUCTION UPDATE	02/02/2017
03	ISSUED FOR CONSTRUCTION	11/11/2016
02	REVISED BUILDING PERMIT	09/23/2016
01	BUILDING PERMIT	08/05/2016
REV.	ISSUED FOR	MM/DD/YYYY

ARCHITECT'S SEAL: ONTARIO ASSOCIATION OF ARCHITECTS — CHRISTOPHER SIMMONDS — LICENCE 4659

PROJECT NORTH:

TOMLINSON — tomlinsongroup.com — FOUNDED ON STRENGTH GUIDED BY VISION

Christopher Simmonds Architect
THE ANNEX / 96 ECCLES ST. OTTAWA ON K1R 6S3
613.567.7888 PHONE / 613.567.7528 FAX
csarchitect.com

PROJECT:
TOMLINSON
NEW BUILDING


DRAWING TITLE:
SECTION DETAILS

DATE:	10/8/2015
SCALE:	AS INDICATED
DRAWN BY:	JK
JOB No:	574-15


DRAWING No: A601

PLOT DATE 5/4/2017 LAYOUT: A602 SECTION DETAILS


S:\CSA Jobs\2015 Projects\574-15 Tomlinson Corporate Headquarters, Nepean\03 Working Drawings\0-Sheets\574-15-A602.dwg

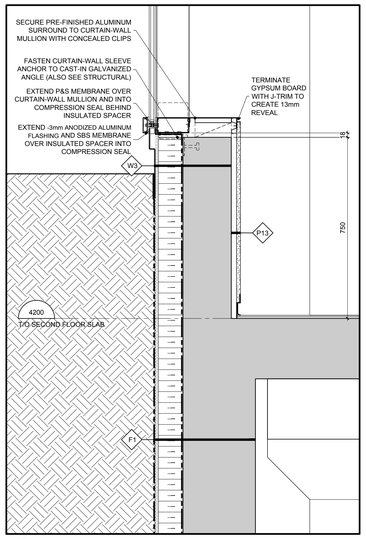


1 A602 2'ND FLOOR B/O CURTAIN-WALL DETAIL
SCALE =1:10

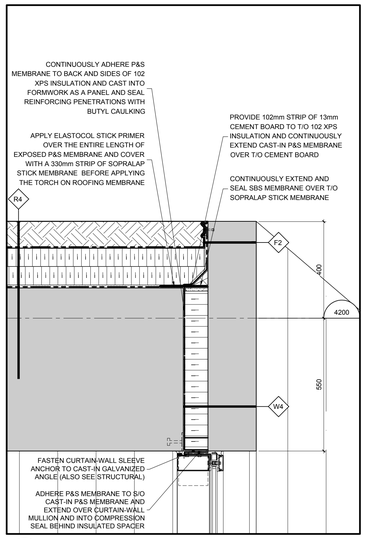


2 A602 CAFETERIA ROOF & PARAPET DETAIL
SCALE =1:10

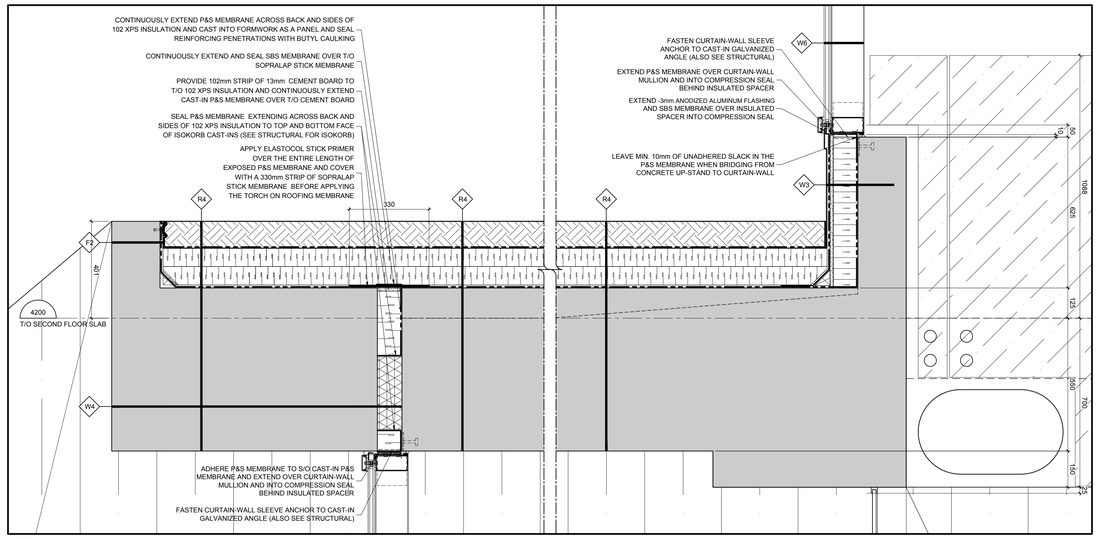


3 A602 TYPICAL VESTIBULE ROOF & PARAPET DETAIL
SCALE =1:10

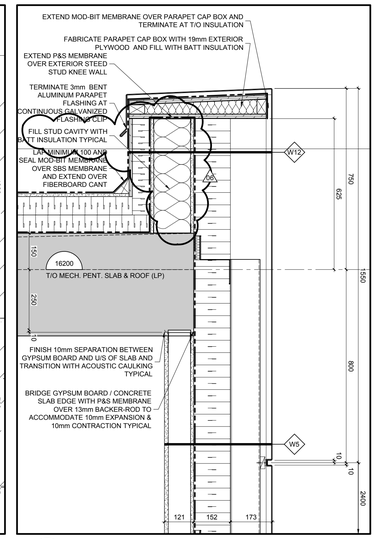


4 A602 N/S T/O ALU. CLAD WALL IN OPEN OFF.
SCALE =1:10

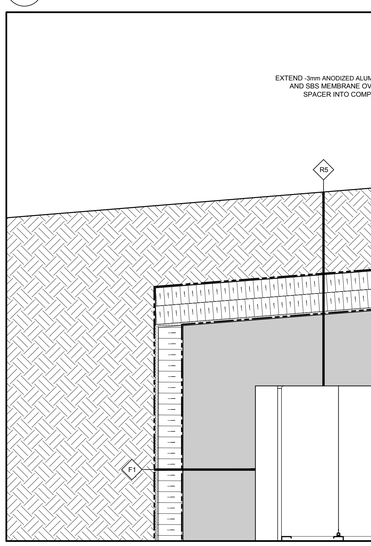


5 A602 TYPICAL 2'ND FLOOR BASE OF CURTAIN-WALL DETAIL
SCALE =1:10

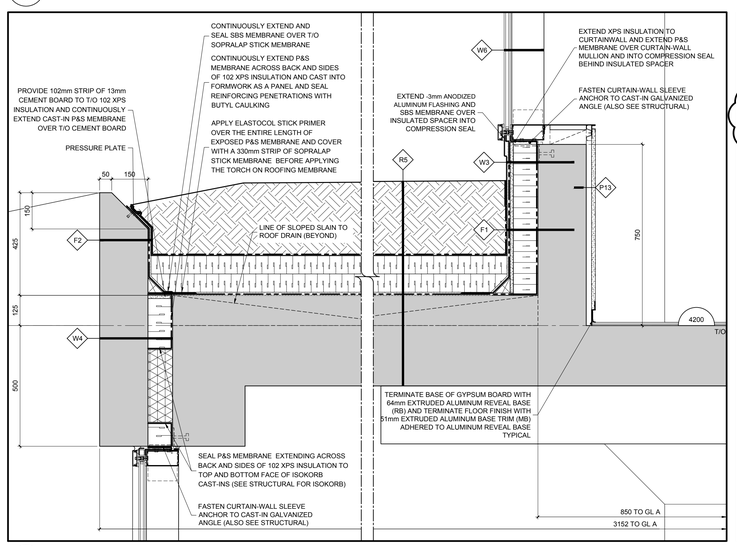


6 A602 GROUND FLOOR LANDSCAPED AREA ROOF DETAIL
SCALE =1:10

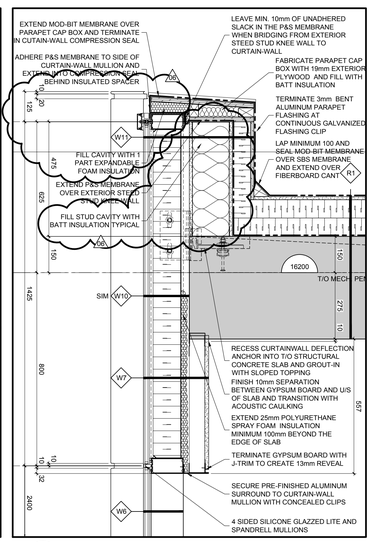


7 A602 N/S GL'S PAR. & T/0 C'WALL IN OPEN OFF.
SCALE =1:10

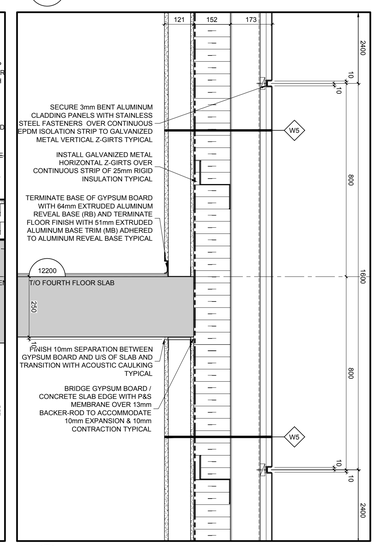


8 A602 N/S ALU. CLAD WALL SLAB BYPASS DET.
SCALE =1:10

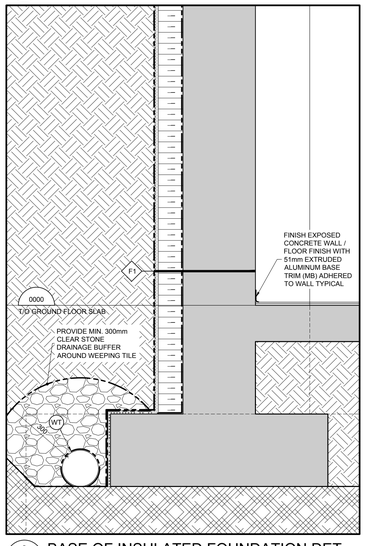


9 A602 BASE OF INSULATED FOUNDATION DET.
SCALE =1:10

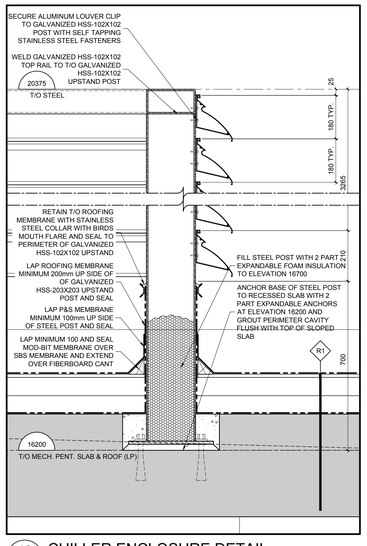

10 A602 CHILLER ENCLOSURE DETAIL
SCALE =1:10

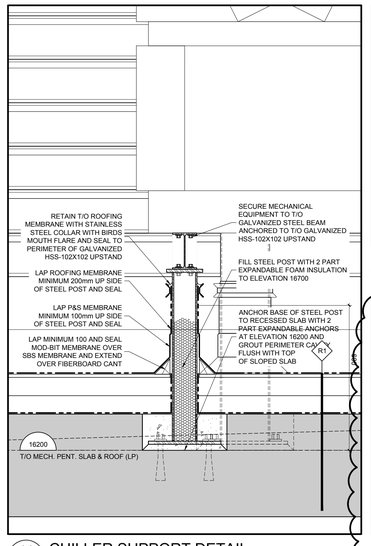


11 A602 CHILLER SUPPORT DETAIL
SCALE =1:10

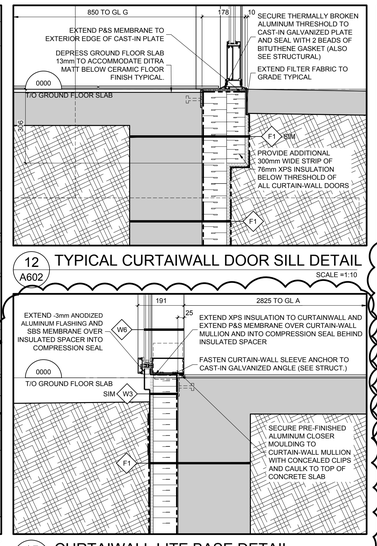


12 A602 TYPICAL CURTAIWALL DOOR SILL DETAIL
SCALE =1:10

15 A602 CURTAIWALL LITE BASE DETAIL
SCALE =1:10

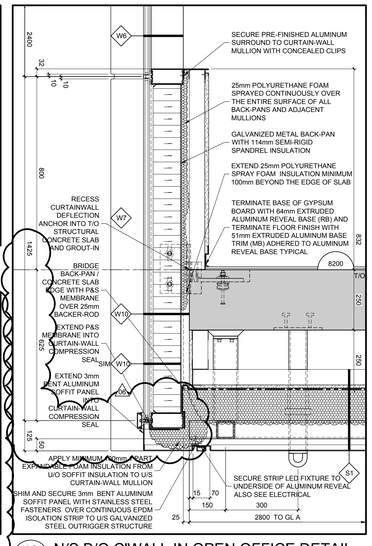

13 A602 N/S B/O C'WALL IN OPEN OFFICE DETAIL
SCALE =1:10

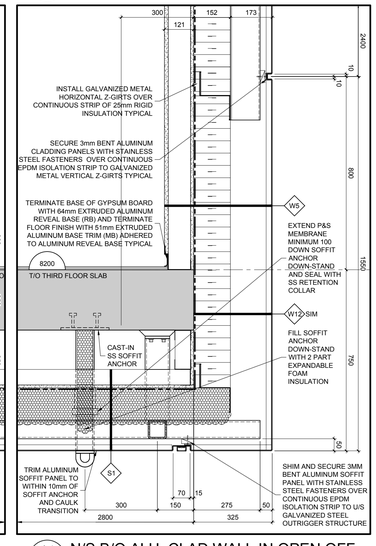

14 A602 N/S B/O ALU. CLAD WALL IN OPEN OFF.
SCALE =1:10

GENERAL NOTES

A THE CONTRACTOR SHALL CHECK AND VERIFY ALL DIMENSIONS ON SITE AND REPORT ALL DISCREPANCIES TO THE ARCHITECT.

B DO NOT SCALE DRAWINGS.

C ALL WORK SHALL COMPLY WITH THE ONTARIO BUILDING CODE AND THE REQUIREMENTS OF ALL AUTHORITIES HAVING JURISDICTION.

D THIS DRAWING IS THE EXCLUSIVE PROPERTY OF CHRISTOPHER SIMMONDS ARCHITECT INC. COPYRIGHT RESERVED.

REV.	ISSUED FOR	MM/DD/YYY
06	CONSTRUCTION UPDATE	27/04/2017
05	CONSTRUCTION UPDATE	02/02/2017
04	ISSUED FOR CONSTRUCTION	11/11/2016
03	REVISED BUILDING PERMIT	09/23/2016
02	BUILDING PERMIT	08/05/2016
01	CONSTRUCTION	07/14/2016

ARCHITECT'S SEAL:

ONTARIO ASSOCIATION OF ARCHITECTS
CHRISTOPHER SIMMONDS
LICENCE
4650

PROJECT NORTH:

TOMLINSON
FOUNDED ON BY REINVENTION GUIDED BY VISION

Christopher Simmonds Architect
THE ANNEX / 16 ECCLES ST. OTTAWA ON K1R 6S3
613.567.7888 PHONE / 613.567.7528 FAX
csarchitect.com


PROJECT:
TOMLINSON
NEW BUILDING

DRAWING TITLE:
SECTION DETAILS


DATE:	10/8/2015
SCALE:	AS INDICATED
DRAWN BY:	JK
JOB No:	574-15

DRAWING No: A602


PLOT DATE 5/4/2017 LAYOUT: A603 SECTION DETAILS
S:\CSA Jobs\2015 Projects\574-15 Tomlinson Corporate Headquarters, Nepean\03 Working Drawings\0-Sheets\574-15-A603.dwg

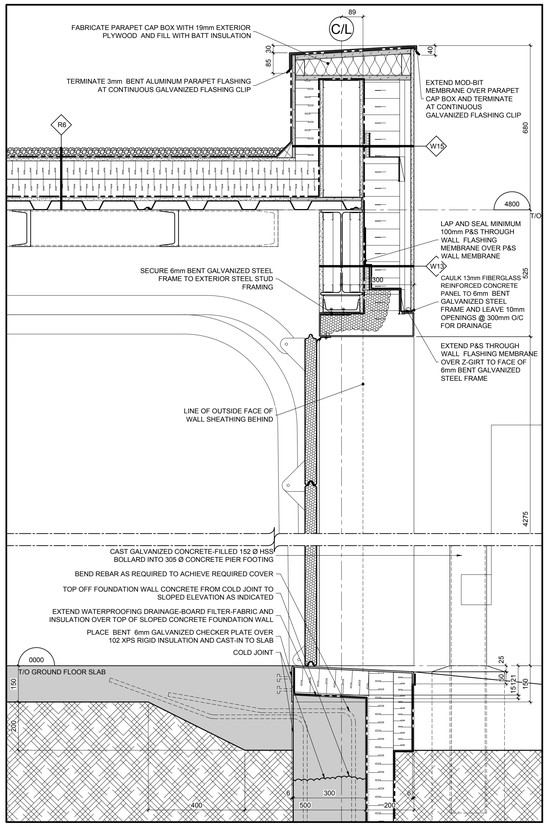


4 A603 LOADING DOOR SECTION DETAIL
SCALE =1:10

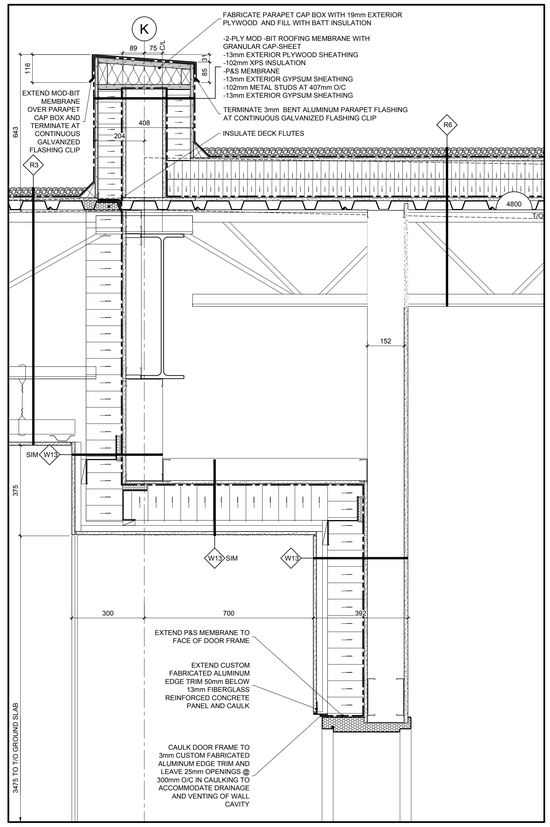


5 A603 EXT. HM DOOR HEAD & T/O RECESSED TEST FACILITY ENTRY DET.
SCALE =1:10

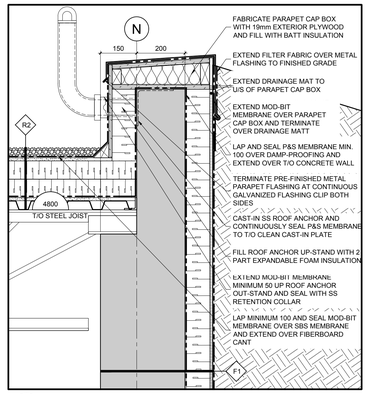


1 A603 TYPICAL TEST FACILITY PARAPET DETAIL
SCALE =1:10

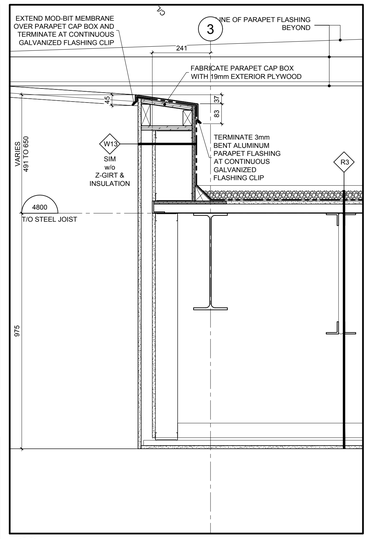


2 A603 BRIDGE PARAPET DETAIL
SCALE =1:10

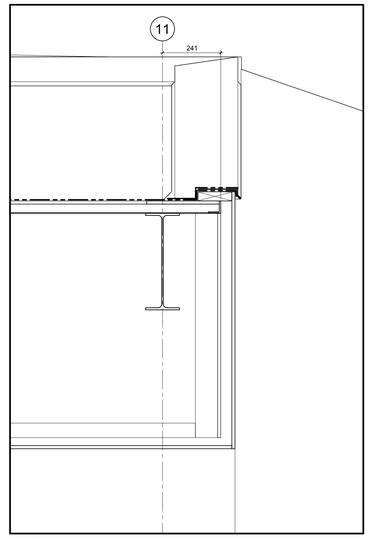


3 A603 BRIDGE GRAVEL-STOP DETAIL
SCALE =1:10

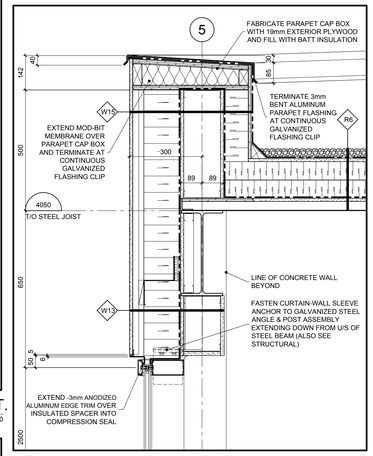


6 A603 TEST FACILITY CURTAINWALL HEAD DET.
SCALE =1:10

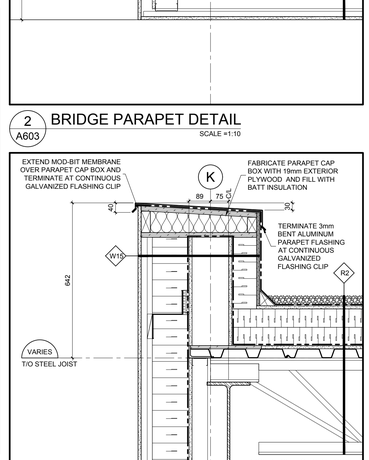


10 A603 (W13) WALL DETAIL
SCALE =1:10

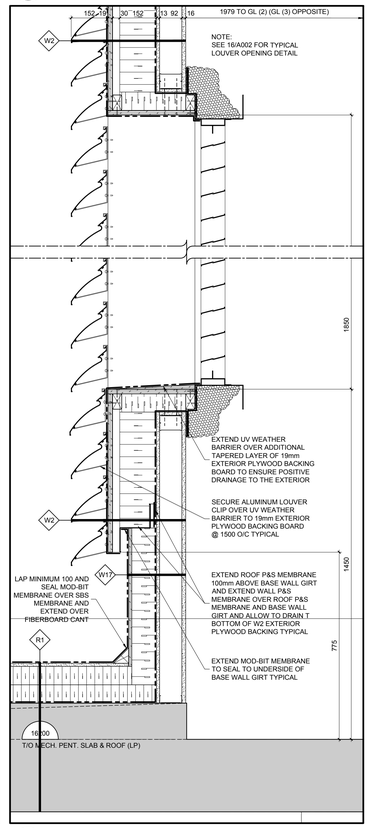


11 A603 TYPICAL M. P. LOUVER DETAIL
SCALE =1:10

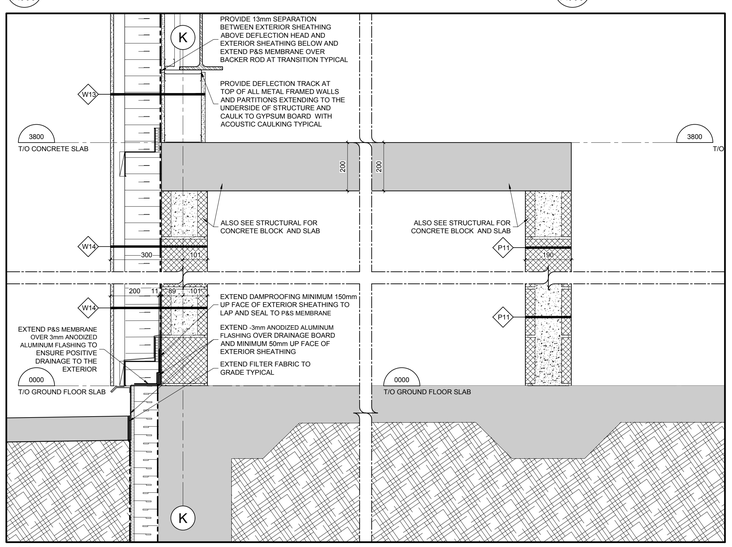


7 A603 NUCLEAR STORAGE ENCLOSURE DETAIL
SCALE =1:10

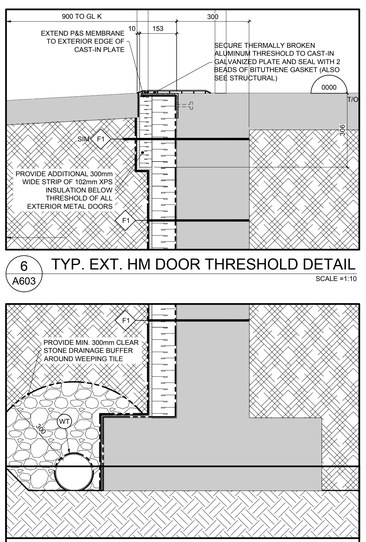

6 A603 TYP. EXT. HM DOOR THRESHOLD DETAIL
SCALE =1:10

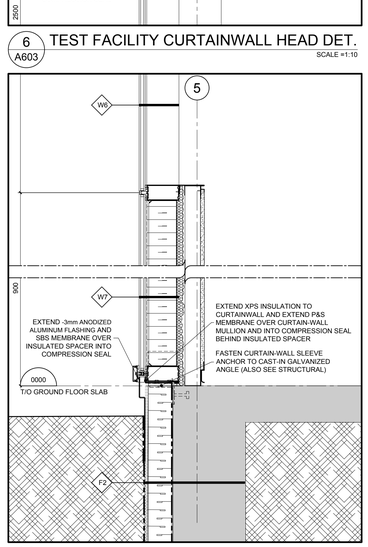


9 A603 TYPICAL CURTAINWALL BASE DETAIL
SCALE =1:10

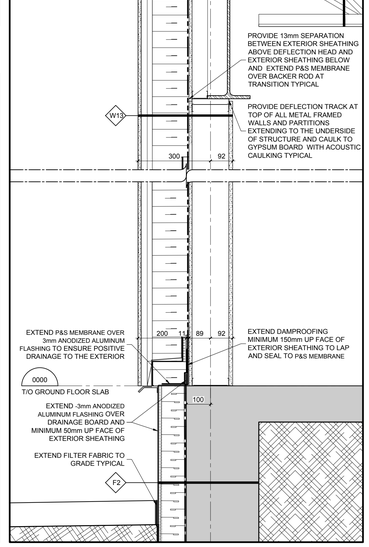


10 A603 (W13) WALL DETAIL
SCALE =1:10


19 A603 KITCHEN WINDOW COUNTER DETAIL
SCALE =1:10

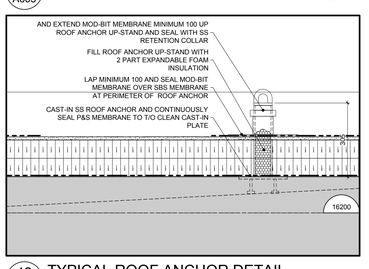


12 A603 TYPICAL ROOF ANCHOR DETAIL
SCALE =1:10

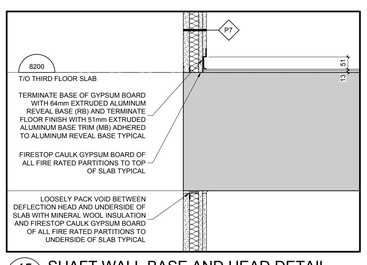


15 A603 SHAFT WALL BASE AND HEAD DETAIL
SCALE =1:10

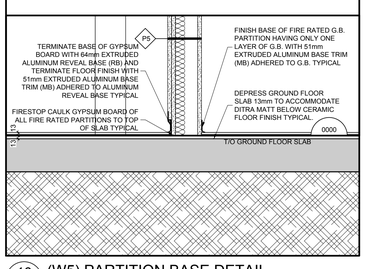


16 A603 (W5) PARTITION BASE DETAIL
SCALE =1:10

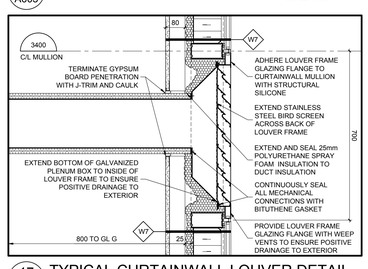

17 A603 TYPICAL CURTAINWALL LOUVER DETAIL
SCALE =1:10

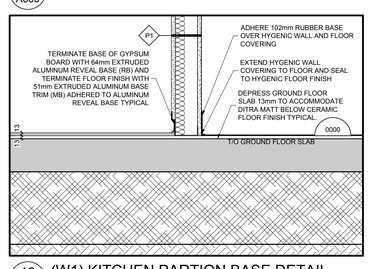

18 A603 (W1) KITCHEN PARTION BASE DETAIL
SCALE =1:10

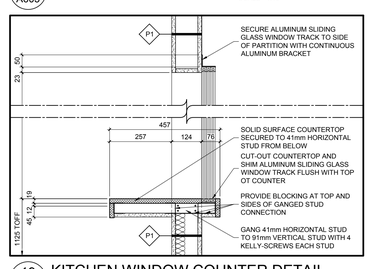

19 A603 KITCHEN WINDOW COUNTER DETAIL
SCALE =1:10

GENERAL NOTES

A. THE CONTRACTOR SHALL CHECK AND VERIFY ALL DIMENSIONS ON SITE AND REPORT ALL DISCREPANCIES TO THE ARCHITECT.

B. DO NOT SCALE DRAWINGS.

C. ALL WORK SHALL COMPLY WITH THE ONTARIO BUILDING CODE AND THE REQUIREMENTS OF ALL AUTHORITIES HAVING JURISDICTION.

D. THIS DRAWING IS THE EXCLUSIVE PROPERTY OF CHRISTOPHER SIMMONDS ARCHITECT INC. COPYRIGHT RESERVED.

REV.	ISSUED FOR	MM/DD/YYY
06	CONSTRUCTION UPDATE	27/04/2017
05	CONSTRUCTION UPDATE	02/02/2017
04	ISSUED FOR CONSTRUCTION	11/11/2016
03	REVISED BUILDING PERMIT	09/23/2016
02	BUILDING PERMIT	08/05/2016
01	CONSTRUCTION (FOUNDATIONS)	07/14/2016

ARCHITECT'S SEAL:
ONTARIO ASSOCIATION OF ARCHITECTS
C. Simmonds
LICENCE 4560

PROJECT NORTH:

TOMLINSON
ROUNDED OFF BY STRENGTH GLICKED BY VISION

Christopher Simmonds Architect
THE ANNEX / 96 ECCLES ST. OTTAWA ON K1R 6S3
613.567.7888 PHONE / 613.567.7528 FAX
csarchitect.com


PROJECT:
TOMLINSON
NEW BUILDING

DRAWING TITLE:
SECTION DETAILS


DATE:	10/8/2015
SCALE:	AS INDICATED
DRAWN BY:	JK
JOB No:	574-15

DRAWING No: A603


PLOT DATE 5/4/2017 LAYOUT: A604 SECTION DETAILS

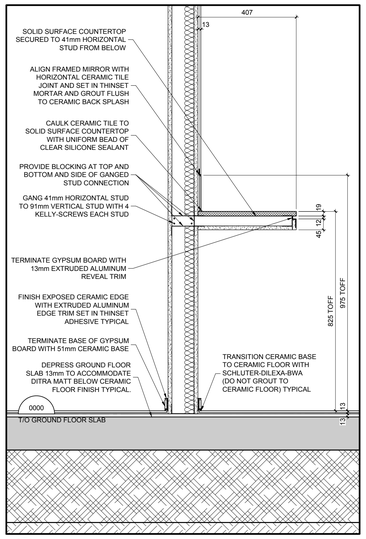


1 A604 CHANGEROOM COUNTER DETAIL SCALE =1:10

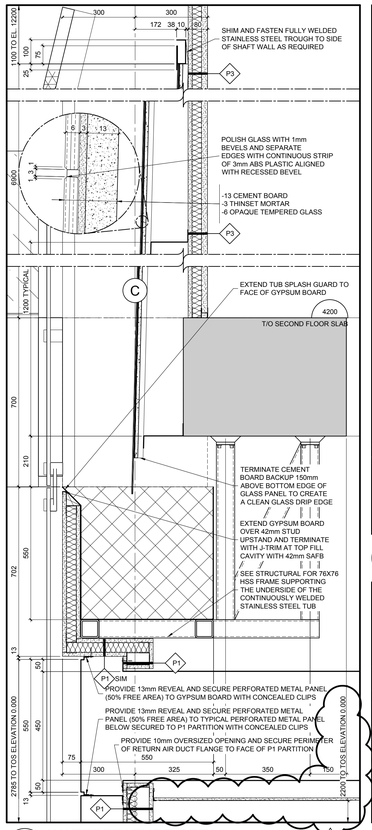


2 A604 WATERFEATURE DETAIL SCALE =1:10

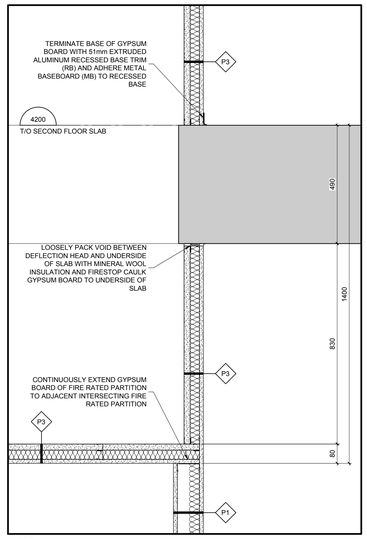


3 A604 DETAIL SECTION AT BASE OF SHAFT SCALE =1:10

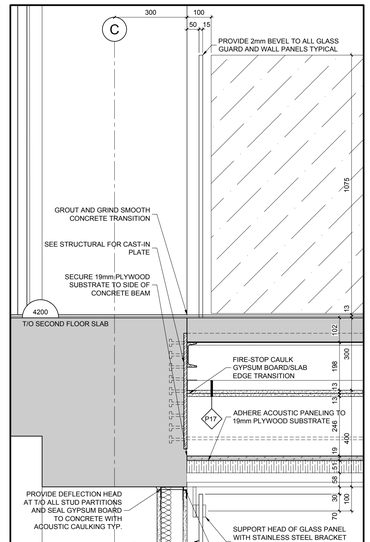


4 A604 SMALL POD BRIDGE CONNECTION DETAIL SCALE =1:10

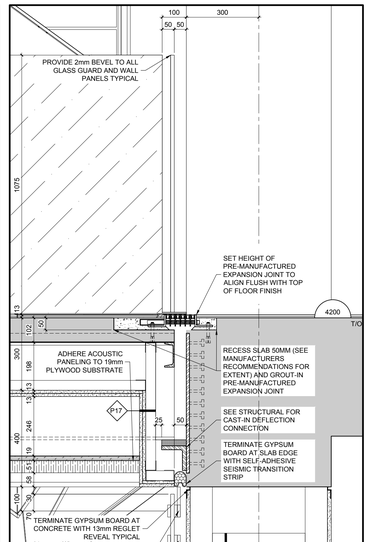


5 A604 LARGE POD BRIDGE CONNECTION DETAIL SCALE =1:10

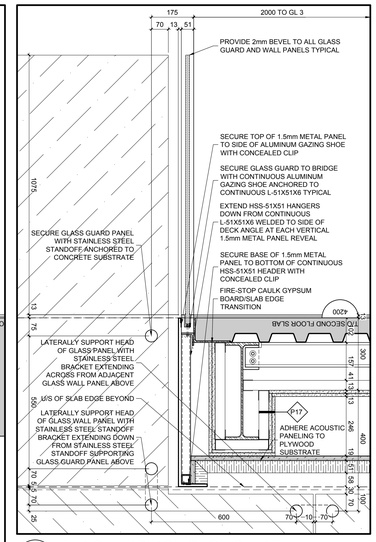


6 A604 TYPICAL BRIDGE SECTION DETAIL SCALE =1:10

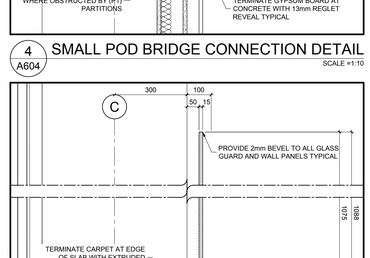

7 A604 MECHANICAL ISOLATION PAD DETAIL SCALE =1:10

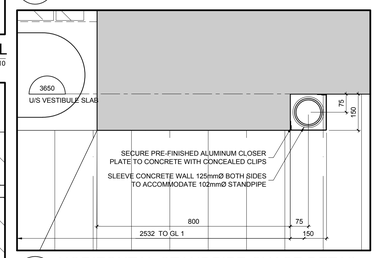


8 A604 HORIZONTAL STANDPIPE CHASE DETAIL SCALE =1:10

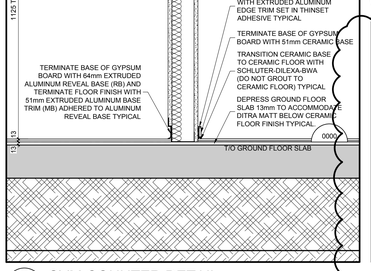


9 A604 GYM COUNTER DETAIL SCALE =1:10

10 A604 RESERVED SCALE =1:10

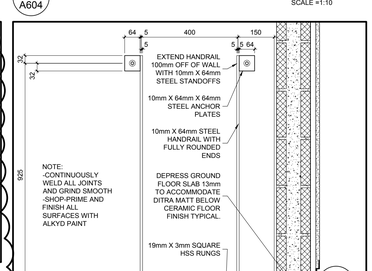


11 A604 TYPICAL ATRIUM GUARD DETAIL SCALE =1:10

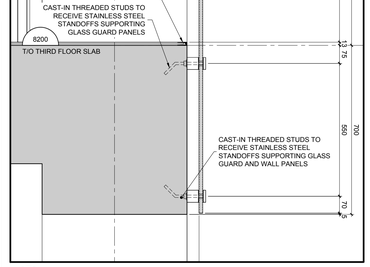


12 A604 TYPICAL HALF WALL DETAIL SCALE =1:10

13 A604 RESERVED SCALE =1:10


14 A604 ELEVATOR PIT LADDER DETAIL SCALE =1:10

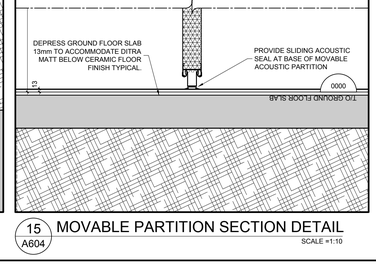

15 A604 MOVABLE PARTITION SECTION DETAIL SCALE =1:10

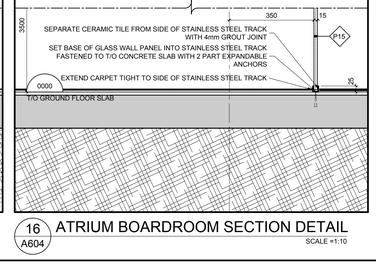

16 A604 ATRIUM BOARDROOM SECTION DETAIL SCALE =1:10

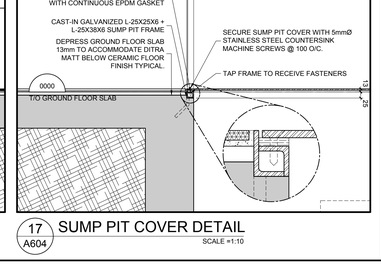

17 A604 SUMP PIT COVER DETAIL SCALE =1:10

GENERAL NOTES

A THE CONTRACTOR SHALL CHECK AND VERIFY ALL DIMENSIONS ON SITE AND REPORT ALL DISCREPANCIES TO THE ARCHITECT.

B DO NOT SCALE DRAWINGS.

C ALL WORK SHALL COMPLY WITH THE ONTARIO BUILDING CODE AND THE REQUIREMENTS OF ALL AUTHORITIES HAVING JURISDICTION.

D THIS DRAWING IS THE EXCLUSIVE PROPERTY OF CHRISTOPHER SIMMONDS ARCHITECT INC. COPYRIGHT RESERVED.

REV.	ISSUED FOR	MM/DD/YYY
05	CONSTRUCTION UPDATE	27/04/2017
04	CONSTRUCTION UPDATE	02/02/2017
03	ISSUED FOR CONSTRUCTION	11/11/2016
02	REVISED BUILDING PERMIT	09/23/2016
01	BUILDING PERMIT	08/05/2016

ARCHITECT'S SEAL: ONTARIO ASSOCIATION OF ARCHITECTS C. SIMMONDS LICENCE 4650

PROJECT NORTH:

TOMLINSON continuing to build
FOUNDED ON STRENGTH GUIDED BY VISION

Christopher Simmonds Architect
THE ANNEX / 96 ECCLES ST. OTTAWA ON K1R 6S3
613.567.7888 PHONE / 613.567.7528 FAX
csarchitect.com


PROJECT:
TOMLINSON
NEW BUILDING

DRAWING TITLE:
SECTION DETAILS

DATE:	10/8/2015
SCALE:	AS INDICATED
DRAWN BY:	JK
JOB No:	574-15


DRAWING No: A604

S:\CSA Jobs\2015 Projects\574-15 Tomlinson Corporate Headquarters, Nepean\03 Working Drawings\0-Sheets\574-15-A604.dwg

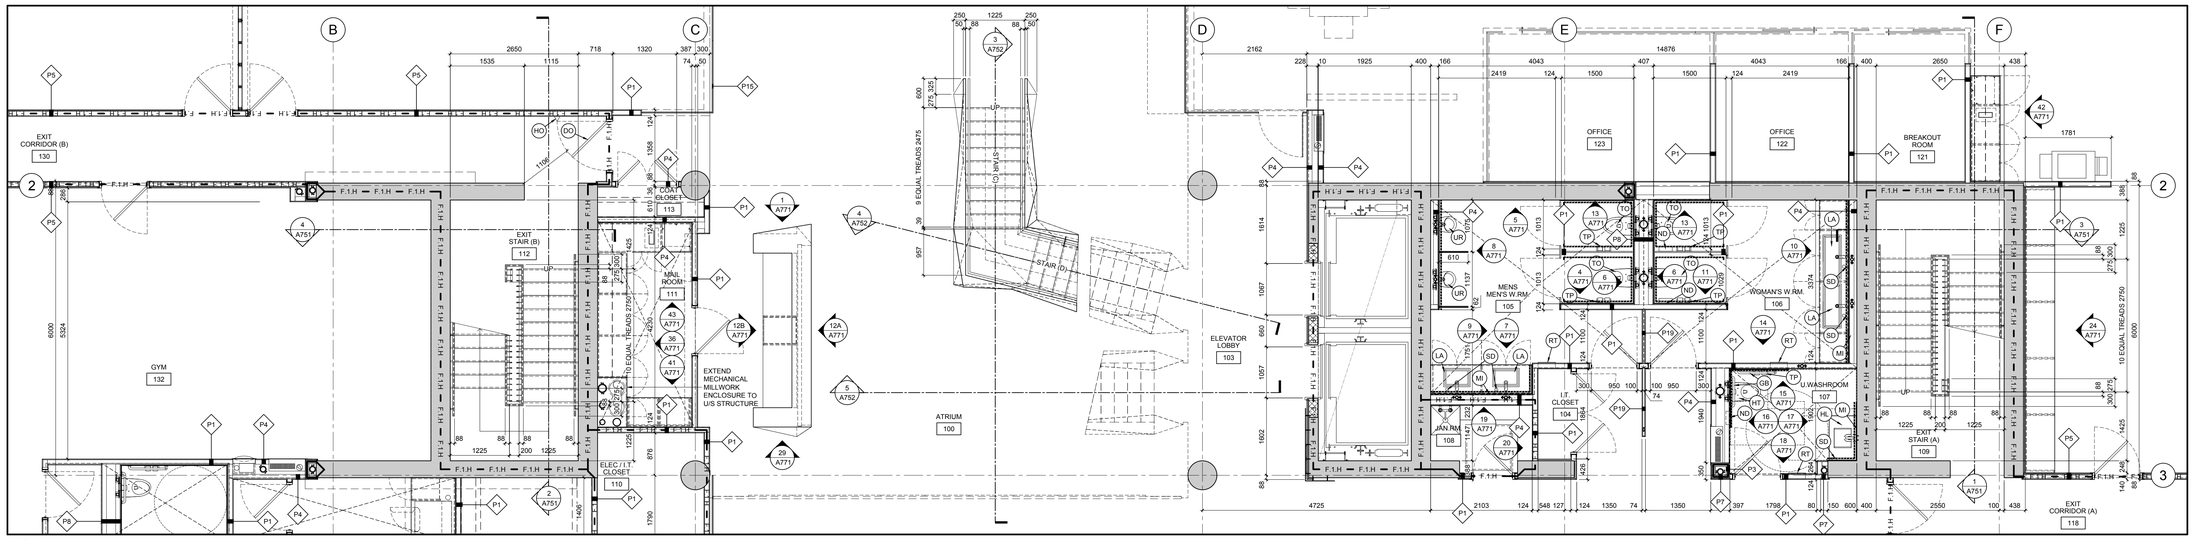

1 A701 ENLARGED GROUND FLOOR PLAN
SCALE =1:50

2 A701 ENLARGED SECOND FLOOR PLAN
SCALE =1:50

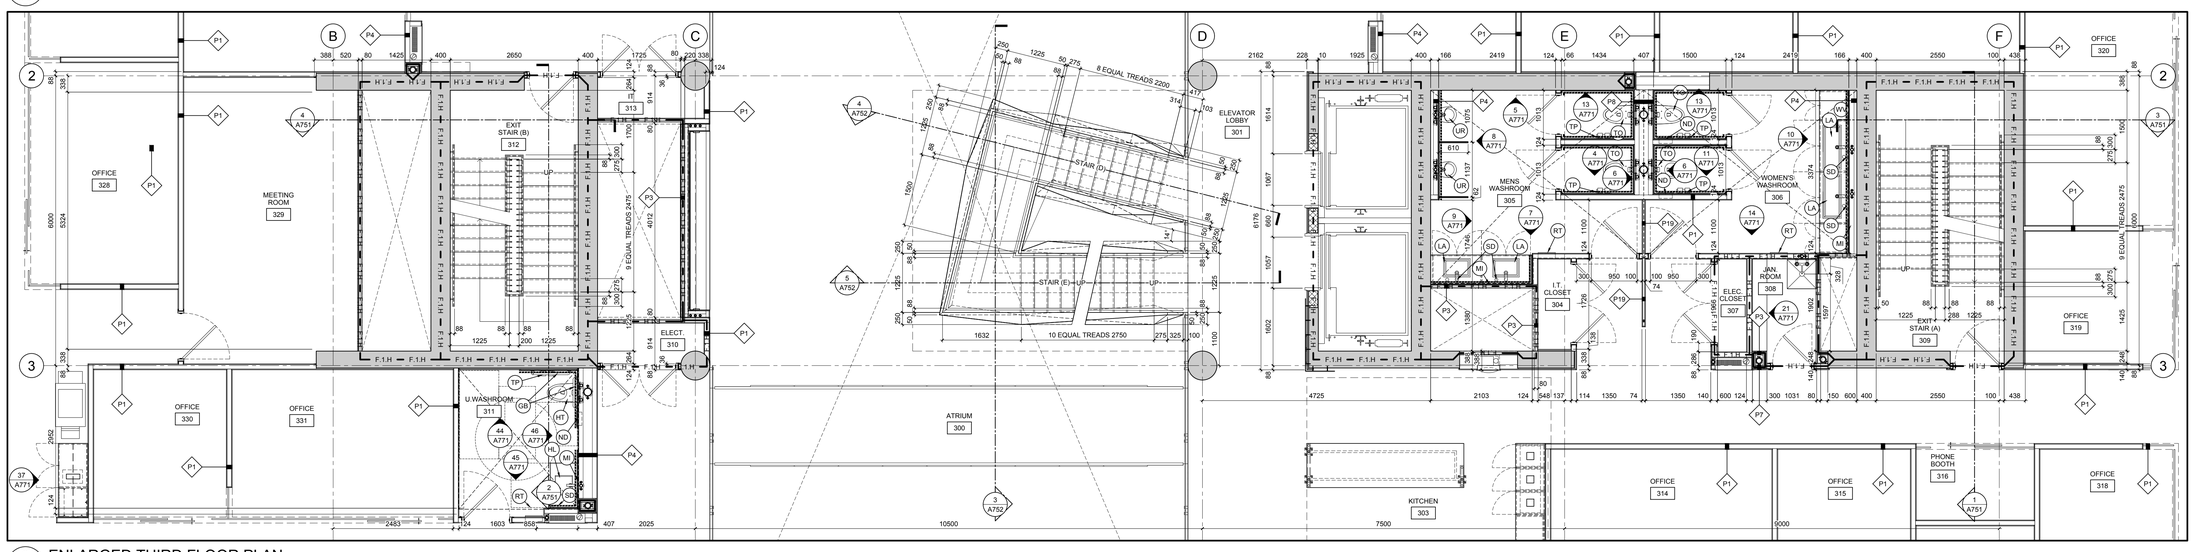

3 A701 ENLARGED THIRD FLOOR PLAN
SCALE =1:50

GENERAL NOTES

A THE CONTRACTOR SHALL CHECK AND VERIFY ALL DIMENSIONS ON SITE AND REPORT ALL DISCREPANCIES TO THE ARCHITECT.

B DO NOT SCALE DRAWINGS.

C ALL WORK SHALL COMPLY WITH THE ONTARIO BUILDING CODE AND THE REQUIREMENTS OF ALL AUTHORITIES HAVING JURISDICTION.

D THIS DRAWING IS THE EXCLUSIVE PROPERTY OF CHRISTOPHER SIMMONDS ARCHITECT INC. COPYRIGHT RESERVED.

06	CONSTRUCTION UPDATE	27/04/2017
05	CONSTRUCTION UPDATE	03/14/2017
04	CONSTRUCTION UPDATE	02/02/2017
03	ISSUED FOR CONSTRUCTION	11/11/2016
02	REVISED BUILDING PERMIT	09/23/2016
01	BUILDING PERMIT	08/05/2016
REV.	ISSUED FOR	MM/DD/YYY

ARCHITECT'S SEAL: ONTARIO ASSOCIATION OF ARCHITECTS C. SIMMONDS LICENCE 4550

PROJECT NORTH:

TOMLINSON Transforming Industries FOUNDED ON STRENGTH GUIDED BY VISION

Christopher Simmonds Architect
THE ANNEX / 96 ECCLES ST. OTTAWA ON K1R 6S3
613.567.7888 PHONE / 613.567.7528 FAX
csarchitect.com

PROJECT:
TOMLINSON
NEW BUILDING


DRAWING TITLE:
ENLARGED G'ND & 2'ND & 3'RD PART. PLANS

DATE:	10/8/2015
SCALE:	AS INDICATED
DRAWN BY:	JK
JOB No:	574-15


DRAWING No: A701

PLOT DATE 5/4/2017 LAYOUT: A703 ENLARGED PARTIAL PLANS


S:\CSA Projects\2015 Projects\574-15 Tomlinson Corporate Headquarters, Nepean\03 Working Drawings\0-Sheets\574-15-A702.dwg

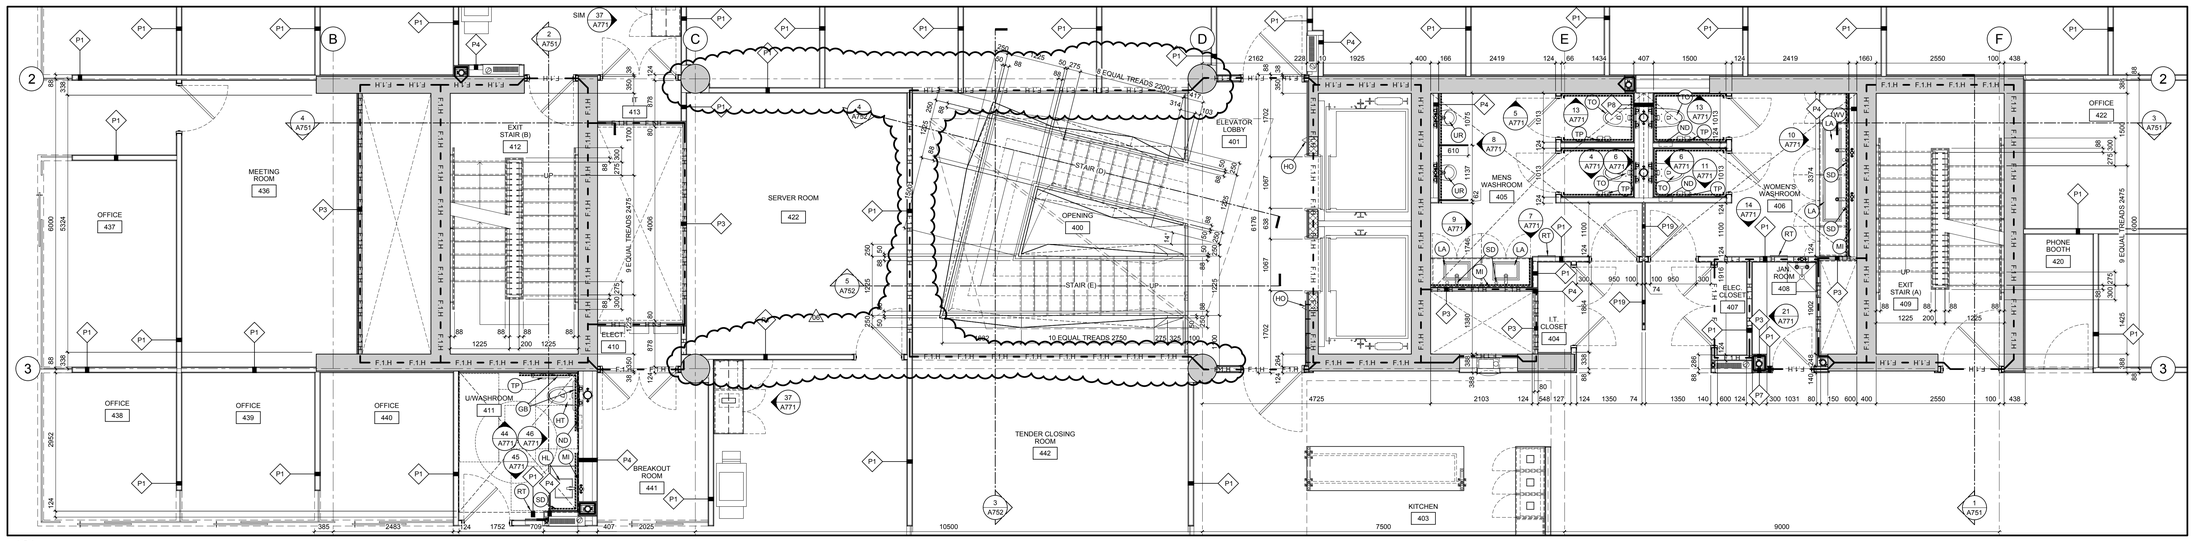


1 A702 ENLARGED PARTIAL FOURTH FLOOR PLAN
SCALE =1:50

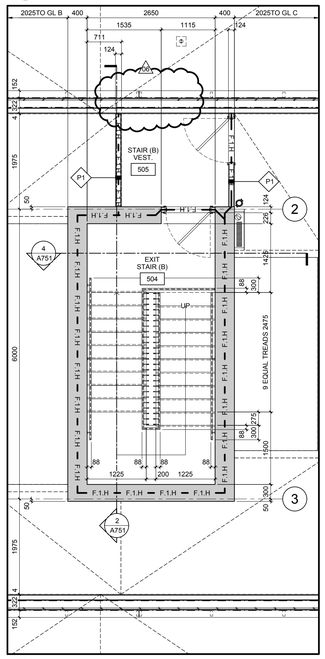


2 A702 ENLARGED PARTIAL M. P. PLAN N.
SCALE =1:50

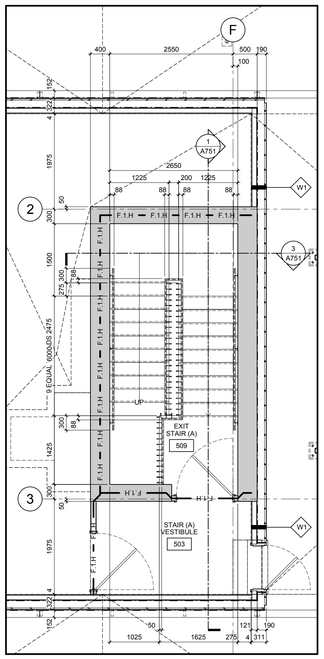

3 A702 ENLARGED PARTIAL M. P. PLAN S.
SCALE =1:50

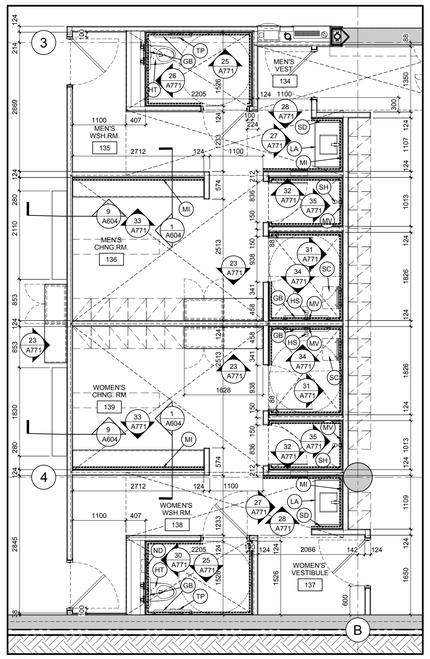

4 A702 ENL. PART. GROUND FLOOR CHANGE ROOM PLAN
SCALE =1:50

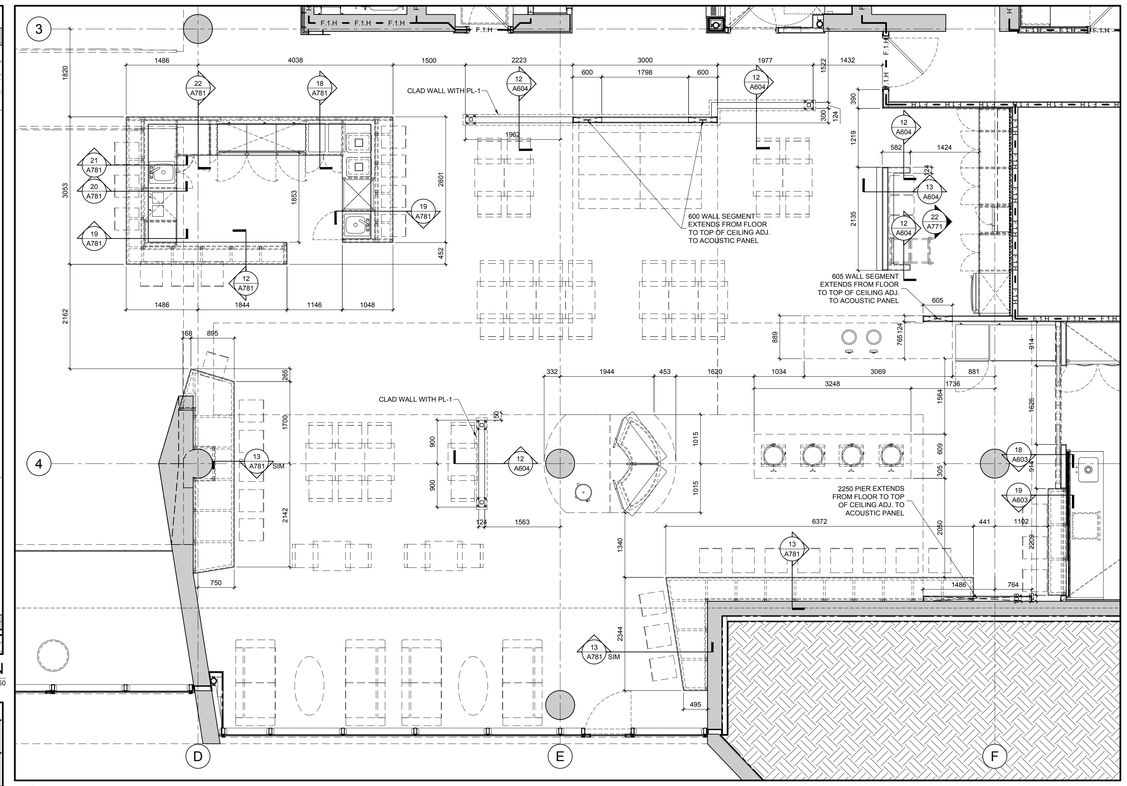

5 A702 ENLARGED PARTIAL GROUND FLOOR CAFETERIA PLAN
SCALE =1:50

UNDER REVIEW


7 A702 ENL. PARTIAL TEST FACILITY T06 & T07 PLAN
SCALE =1:50

UNDER REVIEW

8 A702 EN. P'T T. F. T04 PL.
SCALE =1:50

UNDER REVIEW

9 A702 EN. P'T T. F. T08 PL.
SCALE =1:50

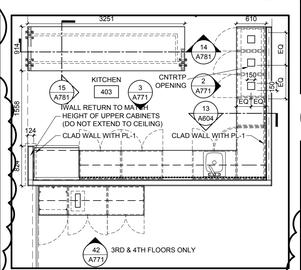

6 A702 EN.PAR.*03 KITCHEN PLAN
SCALE =1:50

UNDER REVIEW

10 A702 ENL. PARTIAL T. F. T13 PLAN
SCALE =1:50

UNDER REVIEW

11 A702 ENLARGED PARTIAL TEST FACILITY T08 PLAN
SCALE =1:50

UNDER REVIEW

12 A702 ENLARGED PARTIAL TEST FACILITY T12 PLAN
SCALE =1:50

GENERAL NOTES

A THE CONTRACTOR SHALL CHECK AND VERIFY ALL DIMENSIONS ON SITE AND REPORT ALL DISCREPANCIES TO THE ARCHITECT.

B DO NOT SCALE DRAWINGS.

C ALL WORK SHALL COMPLY WITH THE ONTARIO BUILDING CODE AND THE REQUIREMENTS OF ALL AUTHORITIES HAVING JURISDICTION.

D THIS DRAWING IS THE EXCLUSIVE PROPERTY OF CHRISTOPHER SIMMONDS ARCHITECT INC. COPYRIGHT RESERVED.

REV.	ISSUED FOR	MM/DD/YYY
06	CONSTRUCTION UPDATE	27/04/2017
05	CONSTRUCTION UPDATE	03/14/2017
04	CONSTRUCTION UPDATE	02/02/2017
03	ISSUED FOR CONSTRUCTION	11/11/2016
02	REVISED BUILDING PERMIT	09/23/2016
01	BUILDING PERMIT	08/05/2016

ARCHITECT'S SEAL: ONTARIO ASSOCIATION OF ARCHITECTS — C. SIMMONDS — LICENCE 4650

PROJECT NORTH:

TOMLINSON GROUP — BUILT ON STRENGTH, GUIDED BY VISION

Christopher Simmonds Architect
THE ANNEX / 96 ECCLES ST. OTTAWA ON K1R 6S3
613.567.7888 PHONE / 613.567.7528 FAX
csarchitect.com


PROJECT: TOMLINSON NEW BUILDING

DRAWING TITLE: ENLARGED G'ND & 4'TH & M.P. PAR. PLANS

DATE: 10/8/2015
SCALE: AS INDICATED
DRAWN BY: JK
JOB No: 574-15
DRAWING No: A702


PLOT DATE 5/4/2017 LAYOUT: A751 STAIR A & STAIR B SECTIONS & DETAILS

S:\CSA Jobs\2015 Projects\574-15 Tomlinson Corporate Headquarters, Nepean\03 Working Drawings\0-Sheets\574-15-A751.dwg

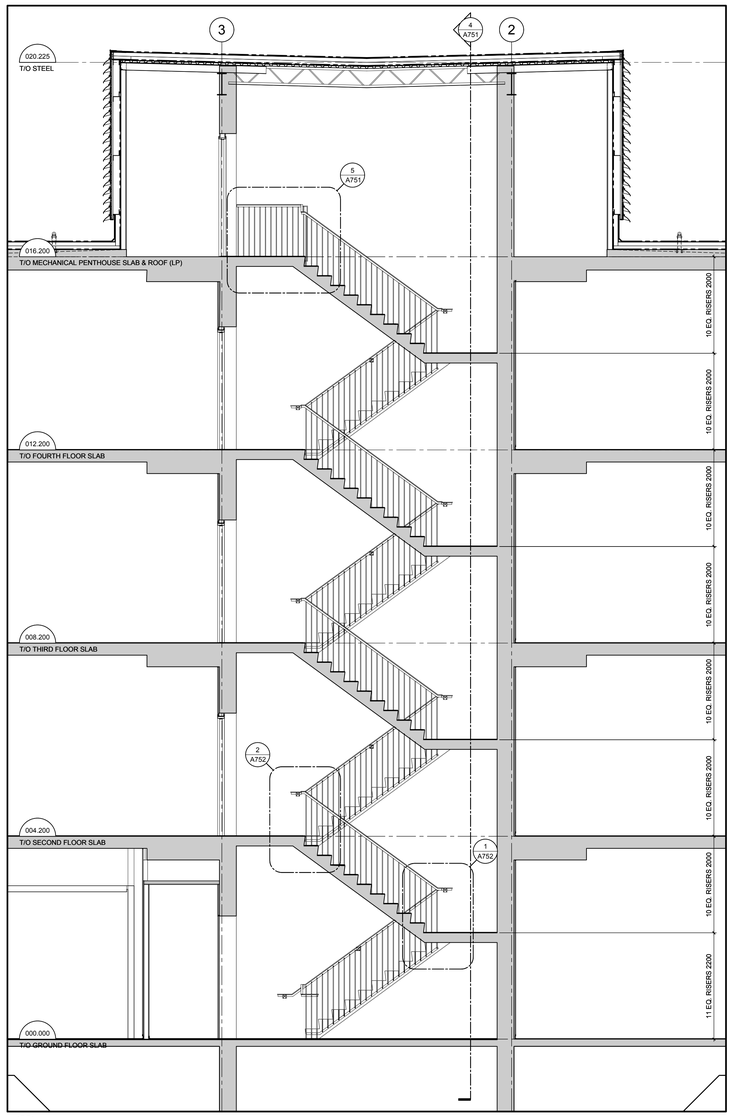


1 A751 SECTION THROUGH STAIR A

SCALE =1:50

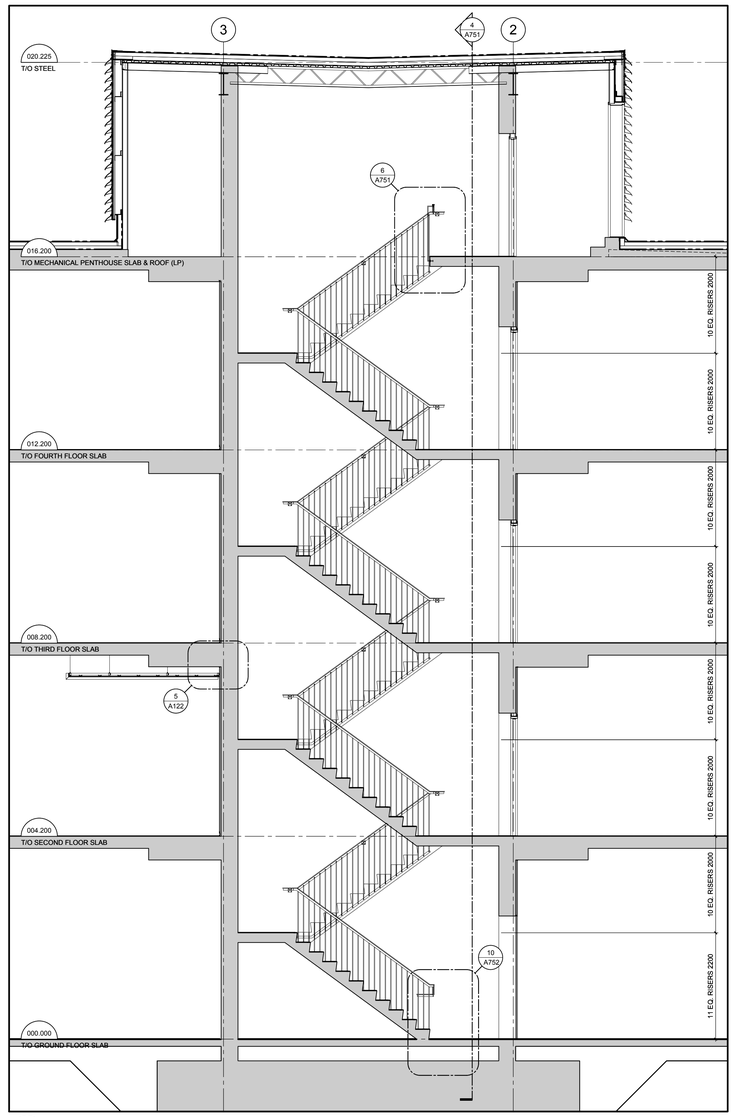


2 A751 SECTION THROUGH STAIR B

SCALE =1:50

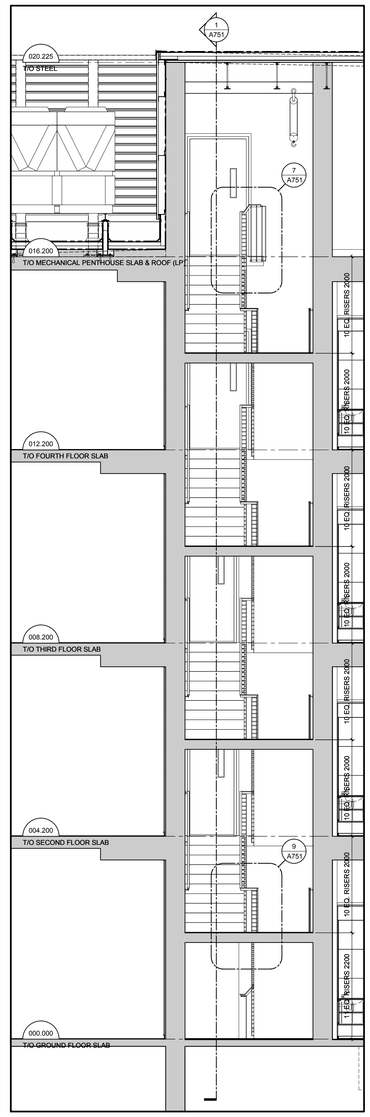


3 A751 SECTION THROUGH STAIR A LANDING

SCALE =1:50

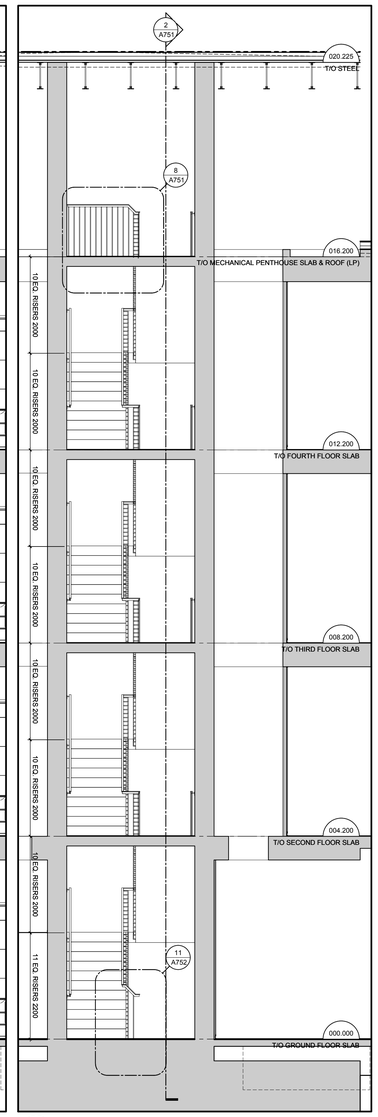


4 A751 SECTION THROUGH STAIR B LANDING

SCALE =1:50

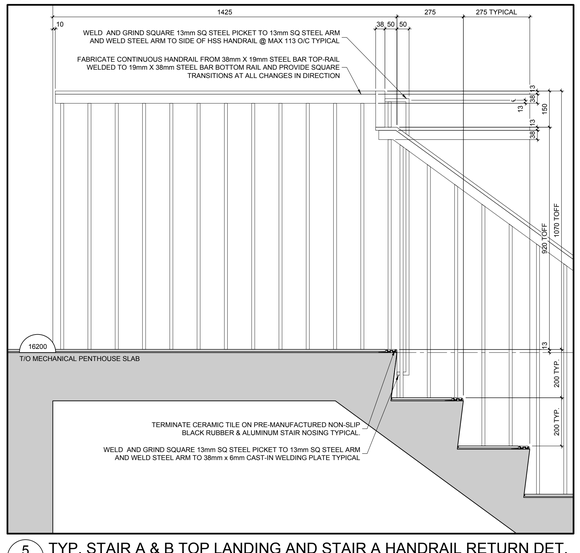


5 A751 TYP. STAIR A & B TOP LANDING AND STAIR A HANDRAIL RETURN DET.

SCALE =1:10

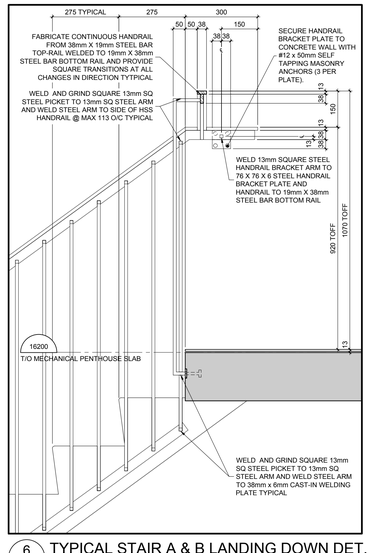


6 A751 TYPICAL STAIR A & B LANDING DOWN DET.

SCALE =1:10

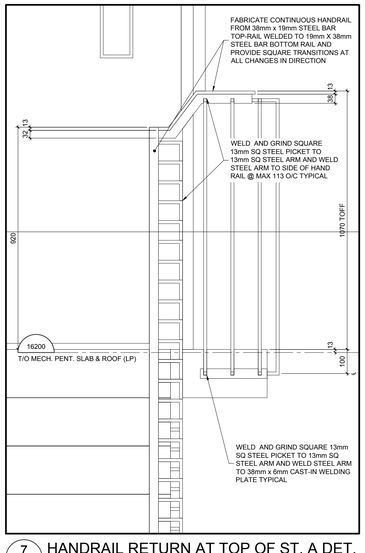


7 A751 HANDRAIL RETURN AT TOP OF ST. A DET.

SCALE =1:10

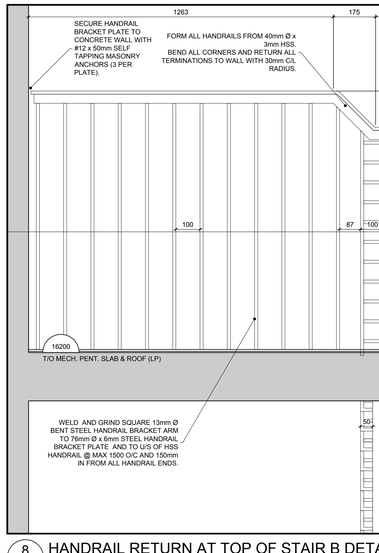

8 A751 HANDRAIL RETURN AT TOP OF STAIR B DETAIL

SCALE =1:10

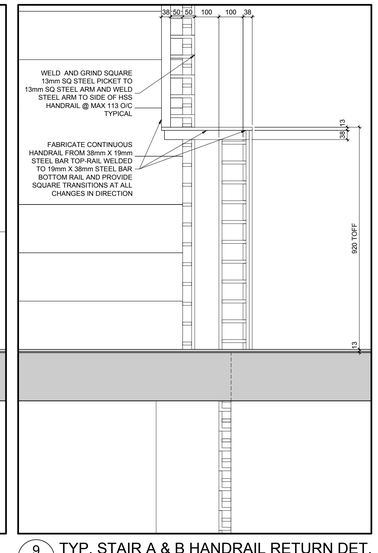

9 A751 TYP. STAIR A & B HANDRAIL RETURN DET.

SCALE =1:10

GENERAL NOTES

A THE CONTRACTOR SHALL CHECK AND VERIFY ALL DIMENSIONS ON SITE AND REPORT ALL DISCREPANCIES TO THE ARCHITECT.

B DO NOT SCALE DRAWINGS.

C ALL WORK SHALL COMPLY WITH THE ONTARIO BUILDING CODE AND THE REQUIREMENTS OF ALL AUTHORITIES HAVING JURISDICTION.

D THIS DRAWING IS THE EXCLUSIVE PROPERTY OF CHRISTOPHER SIMMONDS ARCHITECT INC. COPYRIGHT RESERVED.

REV.		MM/DD/YYY
06	CONSTRUCTION UPDATE	27/04/2017
05	CONSTRUCTION UPDATE	02/02/2017
04	ISSUED FOR CONSTRUCTION	11/11/2016
03	REVISED BUILDING PERMIT	09/23/2016
02	BUILDING PERMIT	08/05/2016

ISSUED FOR

ARCHITECT'S SEAL:

ONTARIO ASSOCIATION OF ARCHITECTS
C. SIMMONDS
LICENCE
4650

PROJECT NORTH:

N

TOMLINSON
FOUNDED ON STRENGTH GUIDED BY VISION

Christopher Simmonds Architect

THE ANNEX / 46 CCLES ST. OTTAWA ON K1R 6S3
613.567.7888 PHONE / 613.567.7528 FAX
csarchitect.com

PROJECT:

TOMLINSON
NEW BUILDING

DRAWING TITLE:

STAIR A & STAIR B SECTIONS & DETAILS


DATE:	10/8/2015
SCALE:	AS INDICATED
DRAWN BY:	JK
JOB No:	574-15

DRAWING No:


A751

PLOT DATE 5/4/2017 LAYOUT: A752 STAIR C D E & 2'ND FL. BR. SECT'S & DET'S


S:\CSA Jobs\2015 Projects\574-15 Tomlinson Corporate Headquarters, Nepean\03 Working Drawings\0-Sheets\574-15-A752.dwg

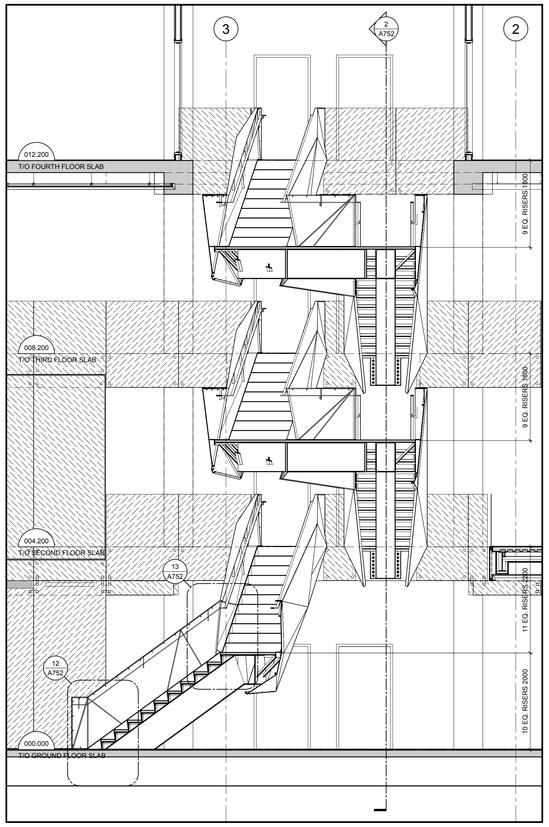


3 A752 SECTION THROUGH GROUND RUN AND MID LANDINGS OF STAIR C
SCALE =1:50

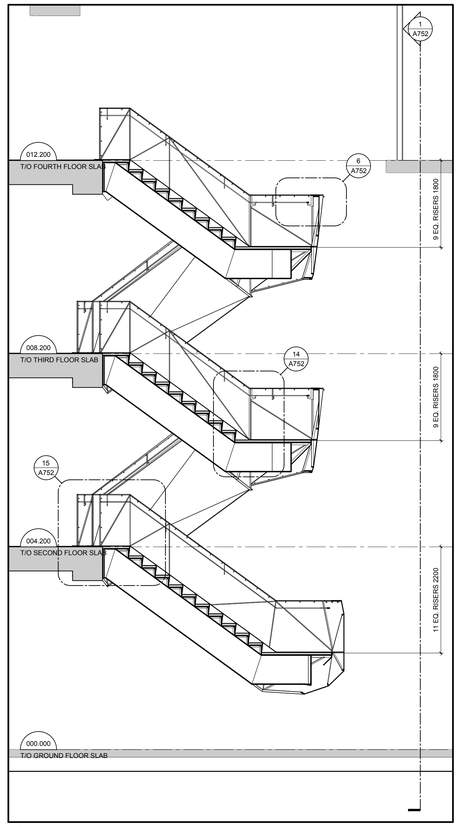


4 A752 SECTION THROUGH EAST RUN OF STAIR D
SCALE =1:50

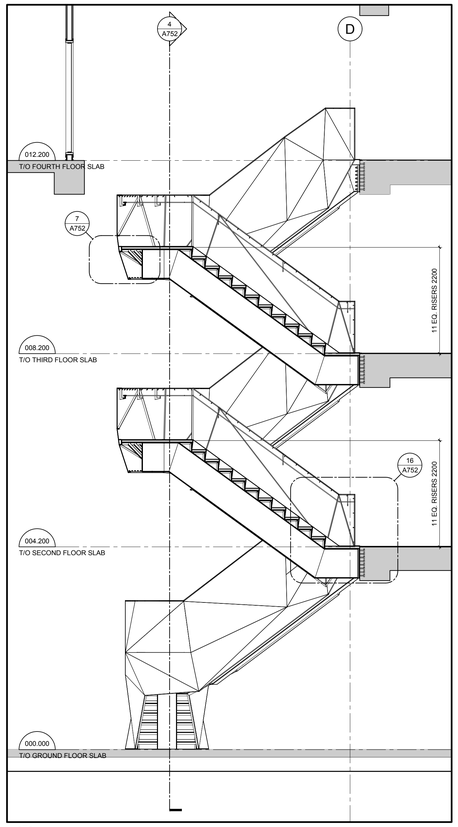


5 A752 SECTION THROUGH WEST RUN OF STAIR E
SCALE =1:50

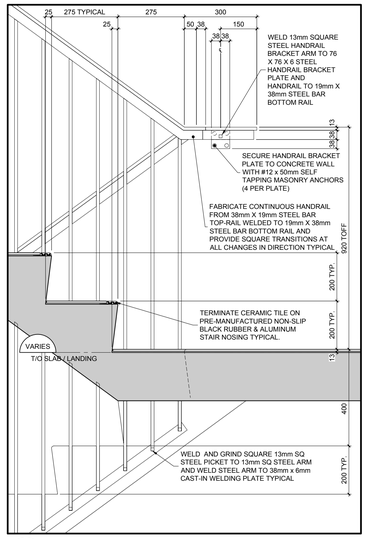


1 A752 TYPICAL STAIR A & B LANDING UP DETAIL
SCALE =1:10

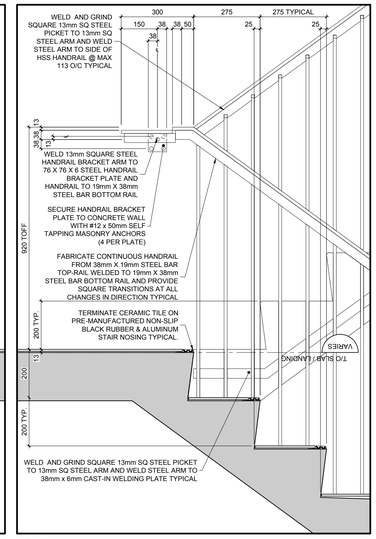


2 A752 TYPICAL STAIR A & B LANDING DOWN DET.
SCALE =1:10

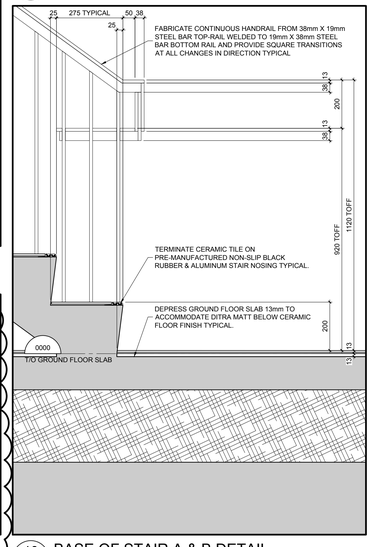


10 A752 BASE OF STAIR A & B DETAIL.
SCALE =1:10

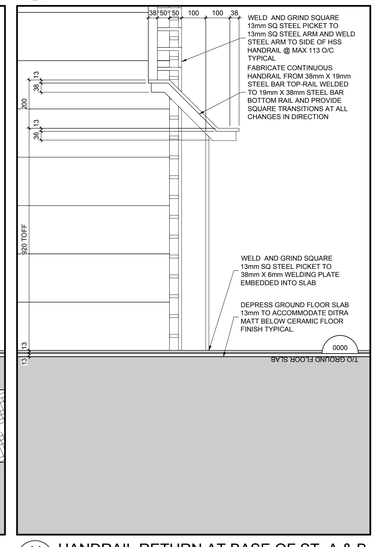


11 A752 HANDRAIL RETURN AT BASE OF ST. A & B
SCALE =1:10

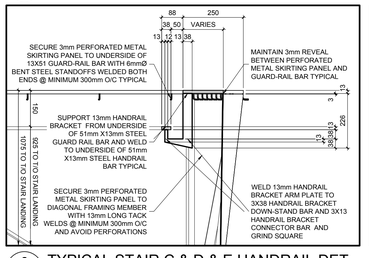


6 A752 TYPICAL STAIR C & D & E HANDRAIL DET.
SCALE =1:10

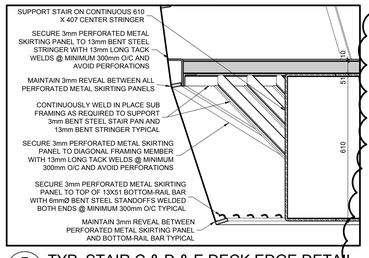


7 A752 TYP. STAIR C & D & E DECK EDGE DETAIL
SCALE =1:10

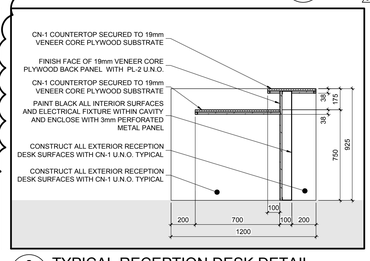


8 A752 TYPICAL RECEPTION DESK DETAIL
SCALE =1:20

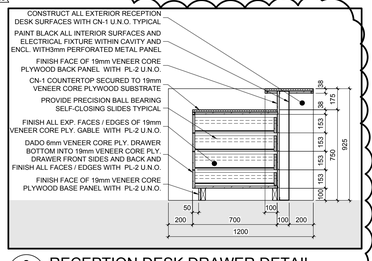


9 A752 RECEPTION DESK DRAWER DETAIL
SCALE =1:20

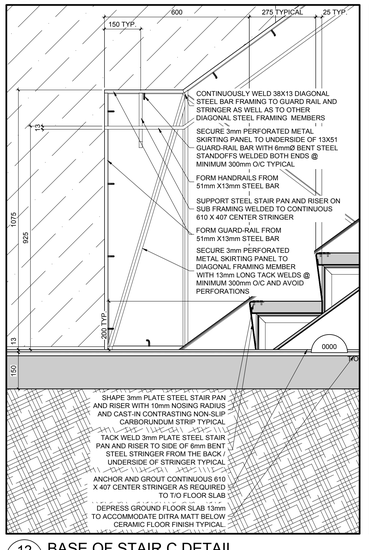


12 A752 BASE OF STAIR C DETAIL.
SCALE =1:10

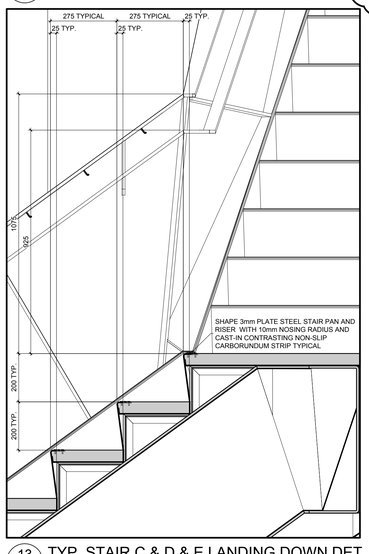


13 A752 TYP. STAIR C & D & E LANDING DOWN DET.
SCALE =1:10

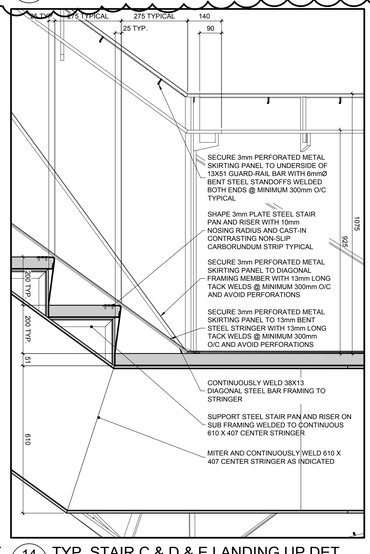

14 A752 TYP. STAIR C & D & E LANDING UP DET.
SCALE =1:10

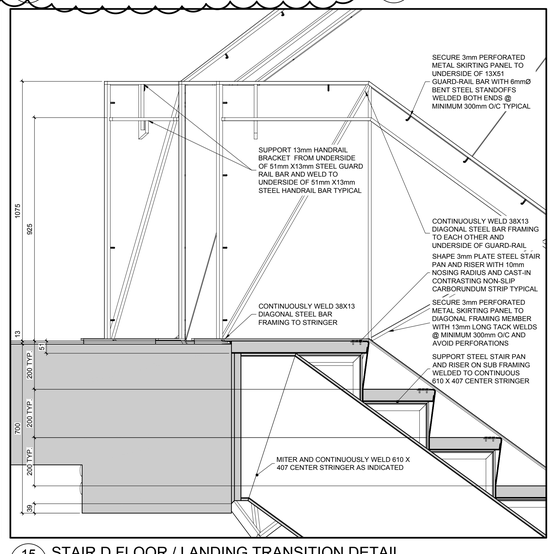

15 A752 STAIR D FLOOR / LANDING TRANSITION DETAIL
SCALE =1:10

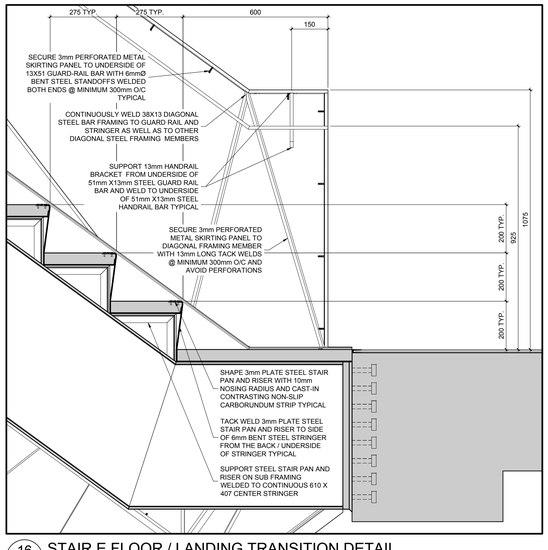

16 A752 STAIR E FLOOR / LANDING TRANSITION DETAIL
SCALE =1:10

GENERAL NOTES

A THE CONTRACTOR SHALL CHECK AND VERIFY ALL DIMENSIONS ON SITE AND REPORT ALL DISCREPANCIES TO THE ARCHITECT.

B DO NOT SCALE DRAWINGS.

C ALL WORK SHALL COMPLY WITH THE ONTARIO BUILDING CODE AND THE REQUIREMENTS OF ALL AUTHORITIES HAVING JURISDICTION.

D THIS DRAWING IS THE EXCLUSIVE PROPERTY OF CHRISTOPHER SIMMONDS ARCHITECT INC. COPYRIGHT RESERVED.

REV.	ISSUED FOR	MM/DD/YYYY
06	CONSTRUCTION UPDATE	27/04/2017
05	CONSTRUCTION UPDATE	02/02/2017
04	ISSUED FOR CONSTRUCTION	11/11/2016
03	REVISED BUILDING PERMIT	09/23/2016
02	BUILDING PERMIT	08/05/2016
01	BUILDING PERMIT	08/05/2016

ARCHITECT'S SEAL: ONTARIO ASSOCIATION OF ARCHITECTS C. SIMMONDS LICENCE 4559

PROJECT NORTH:

TOMLINSON continuumgroup.com
FOUNDED ON STRENGTH GUIDED BY VISION

Christopher Simmonds Architect
THE ANNEX / 96 ECCLES ST. OTTAWA ON K1R 6S3
613.567.7888 PHONE / 613.567.7528 FAX
csarchitect.com

PROJECT:
TOMLINSON
NEW BUILDING


DRAWING TITLE:
STAIR C D E & 2'ND FL. BR. SECT'S & DET'S

DATE:	10/8/2015
SCALE:	AS INDICATED
DRAWN BY:	JK
JOB No:	574-15


DRAWING No: A752

PLOT DATE: 5/4/2017 AMOUNT: A771 MILLWORK & INTERIOR ELEVATIONS


S:\CSA Jobs\2015 Projects\574-15 Tomlinson Corporate Headquarters, Nepean\03 Working Drawings\0-Sheets\574-15-A771.dwg

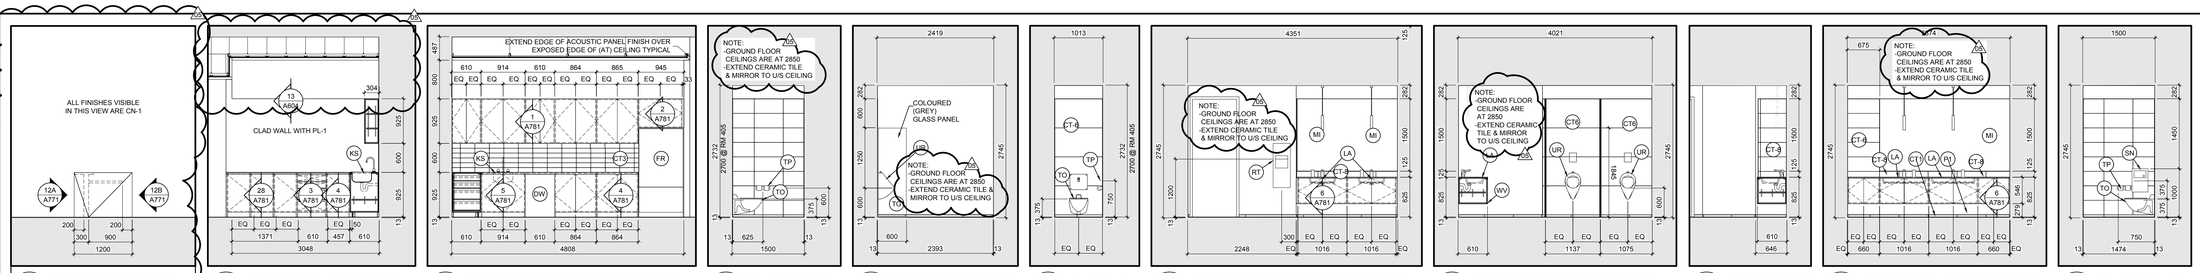


1 A771 REC. DESK E. EL. SCALE =1:50
2 A771 ROOM *03 SOUTH EL. SCALE =1:50
3 A771 ROOM *03 WEST ELEVATION SCALE =1:50
4 A771 R. *05 W. EL. SCALE =1:50
5 A771 R'M *05 E. ELEV. SCALE =1:50
6 A771 R. *05 S. SCALE =1:50
7 A771 ROOM *05 WEST ELEVATION SCALE =1:50
8 A771 ROOM *05 NORTH ELEV. SCALE =1:50
9 A771 R'M *05 S. E. SCALE =1:50
10 A771 ROOM *06 SOUTH ELEV. SCALE =1:50
11 A771 R. *06 W. EL. SCALE =1:50

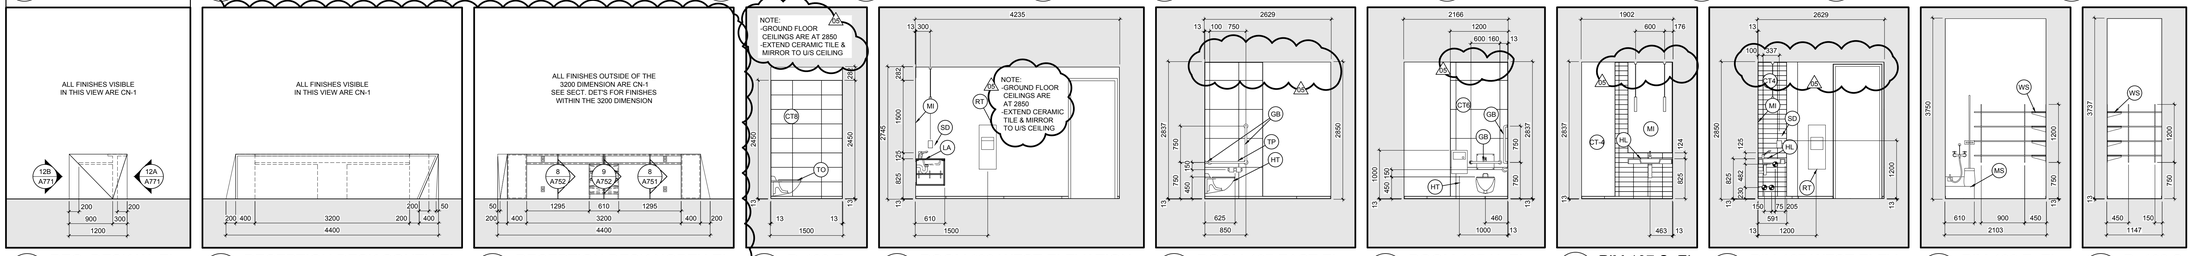


29 A771 REC. DESK W. EL. SCALE =1:50
12A A771 RECEPTION DESK SOUTH EL. SCALE =1:50
12B A771 RECEPTION DESK NORTH EL. SCALE =1:50
13 A771 R. *06 E. SCALE =1:50
14 A771 ROOM *06 WEST ELEVATION SCALE =1:50
15 A771 ROOM 107 EAST EL. SCALE =1:50
16 A771 ROOM 107 N. EL. SCALE =1:50
17 A771 R'M 107 S. EL. SCALE =1:50
18 A771 R'M 107 WEST ELEV. SCALE =1:50
19 A771 R'M 108 E. EL. SCALE =1:50
20 A771 R. 108 S. SCALE =1:50

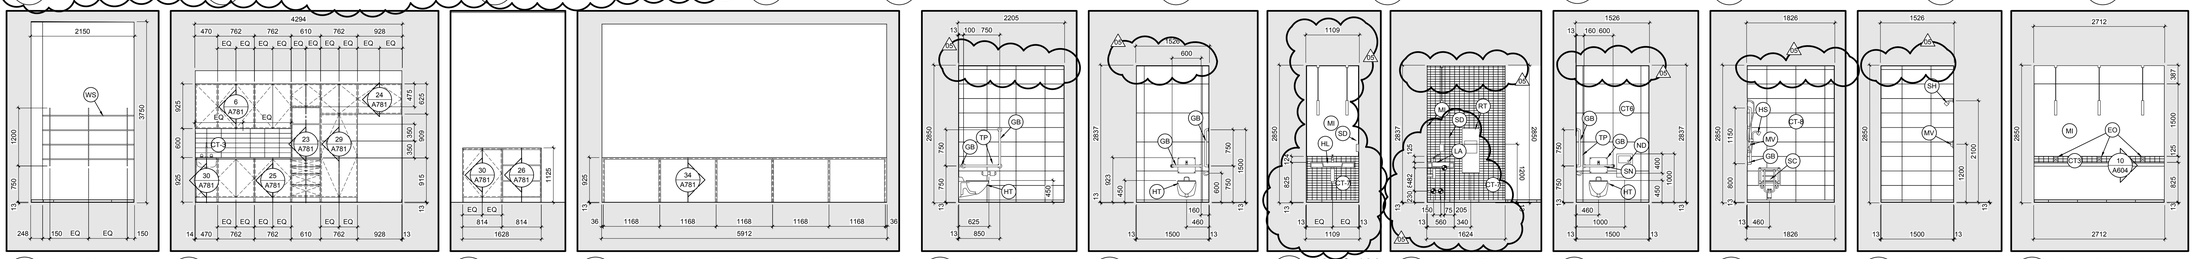

21 A771 R'M *08 N. EL. SCALE =1:50
22 A771 ROOM 114 SOUTH ELEVATION SCALE =1:50
23 A771 132 S. EL. SCALE =1:50
24 A771 ROOM 120 NORTH ELEVATION SCALE =1:50
25 A771 R'M 135 E. ELEV. SCALE =1:50
26 A771 R'M 135 N E. SCALE =1:50
27 A771 135 & 138 SCALE =1:50
28 A771 RM 135 & 138 EL SCALE =1:50
30 A771 138 NORTH E. SCALE =1:50
31 A771 R. 136 & 139 SCALE =1:50
32 A771 R'M 139 & 136 SCALE =1:50
33 A771 R'M 136 & 139 SCALE =1:50

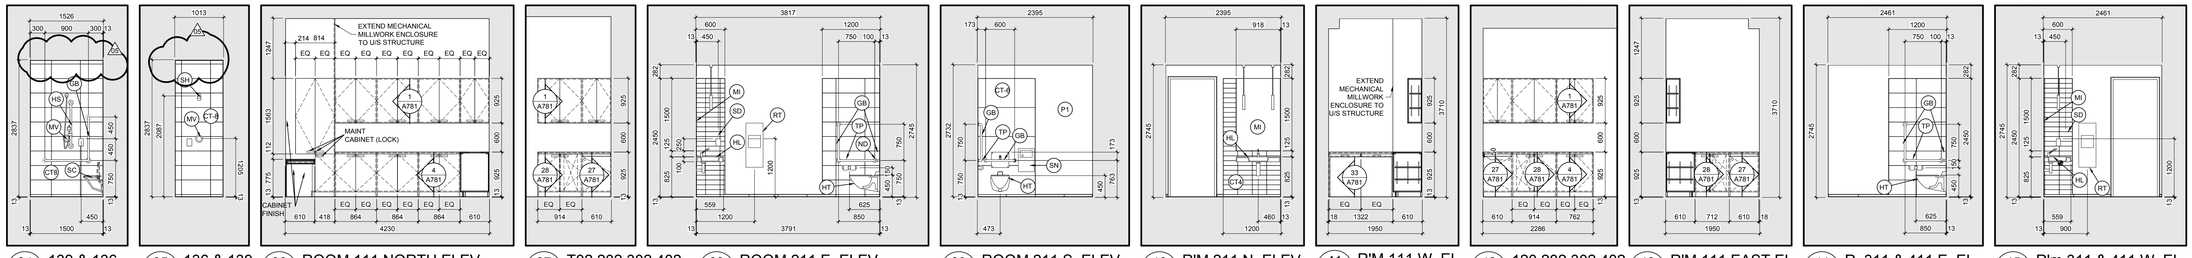

34 A771 139 & 136 SCALE =1:50
35 A771 136 & 139 SCALE =1:50
36 A771 ROOM 111 NORTH ELEV. SCALE =1:50
37 A771 T02,202,302,402 SCALE =1:50
38 A771 ROOM 211 E. ELEV. SCALE =1:50
39 A771 ROOM 211 S. ELEV. SCALE =1:50
40 A771 R'M 211 N. ELEV. SCALE =1:50
41 A771 R'M 111 W. EL. SCALE =1:50
42 A771 120,202,302,402 SCALE =1:50
43 A771 R'M 111 EAST EL. SCALE =1:50
44 A771 R. 311 & 411 E. EL. SCALE =1:50
45 A771 R'm 311 & 411 W. EL. SCALE =1:50

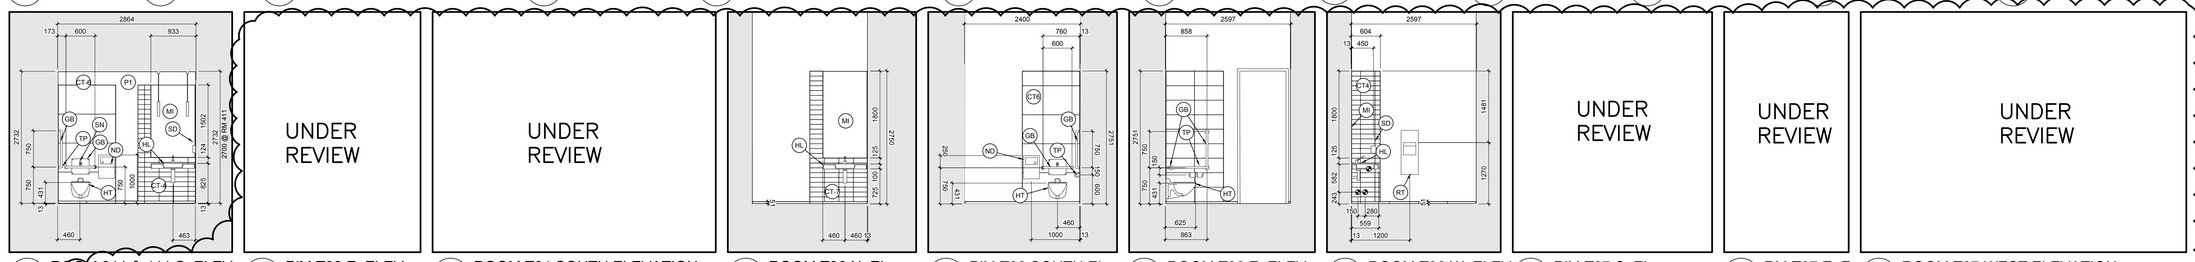

46 A771 ROOM 311 & 411 S. ELEV. SCALE =1:50
47 A771 R'M T02 E. ELEV. SCALE =1:50
48 A771 ROOM T04 SOUTH ELEVATION SCALE =1:50
49 A771 ROOM T06 N. EL. SCALE =1:50
50 A771 R'M T06 SOUTH EL. SCALE =1:50
51 A771 ROOM T06 E. ELEV. SCALE =1:50
52 A771 ROOM T06 W. ELEV SCALE =1:50
53 A771 R'M T07 S. EL. SCALE =1:50
54 A771 RM T07 E. E. SCALE =1:50
55 A771 ROOM T07 WEST ELEVATION SCALE =1:50
56 A771 ROOM T08 S. ELEV. SCALE =1:50
57 A771 ROOM T08 EAST ELEVATION SCALE =1:50
58 A771 R'M T12 & T08 S.E. SCALE =1:50
59 A771 R T08 & T12 SCALE =1:50
60 A771 R'M T08 & T12 N.E. SCALE =1:50
61 A771 ROOM T12 NORTH ELEVATION SCALE =1:50
62 A771 RM T12 S. ELEV. SCALE =1:50
63 A771 RM T13 W. SCALE =1:50

GENERAL NOTES

A THE CONTRACTOR SHALL CHECK AND VERIFY ALL DIMENSIONS ON SITE AND REPORT ALL DISCREPANCIES TO THE ARCHITECT.

B DO NOT SCALE DRAWINGS.

C ALL WORK SHALL COMPLY WITH THE ONTARIO BUILDING CODE AND THE REQUIREMENTS OF ALL AUTHORITIES HAVING JURISDICTION.

D THIS DRAWING IS THE EXCLUSIVE PROPERTY OF CHRISTOPHER SIMMONDS ARCHITECT INC. COPYRIGHT RESERVED.

REV.	ISSUED FOR	MM/DD/YYY
05	CONSTRUCTION UPDATE	27/04/2017
04	CONSTRUCTION UPDATE	02/02/2017
03	ISSUED FOR CONSTRUCTION	11/11/2016
02	REVISED BUILDING PERMIT	09/23/2016
01	BUILDING PERMIT	08/05/2016

ARCHITECT'S SEAL: ONTARIO ASSOCIATION OF ARCHITECTS C. SIMMONDS LICENCE 4650

PROJECT NORTH:

TOMLINSON continuing to grow
FOUNDED ON STRENGTH GUIDED BY VISION

Christopher Simmonds Architect
THE ANNEX / 6 ECCLES ST. OTTAWA ON K1R 6S3
613.567.7888 PHONE / 613.567.7528 FAX
csarchitect.com

PROJECT:
TOMLINSON
NEW BUILDING


DRAWING TITLE:
MILLWORK & INTERIOR ELEVATIONS

DATE:	10/8/2015
SCALE:	AS INDICATED
DRAWN BY:	JK
JOB No:	574-15


DRAWING No: A771

PLOT DATE 5/4/2017 LAYOUT: A781 MILLWORK DETAILS


S:\CSA Jobs\2015 Projects\574-15 Tomlinson Corporate Headquarters, Nepean\03 Working Drawings\0-Sheets\574-15-A781.dwg

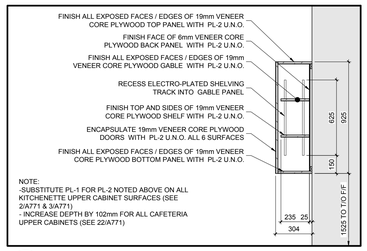


1 A781 KIT. & T/F & COPIER TYP. UPPER CAB. DET.
SCALE =1:20

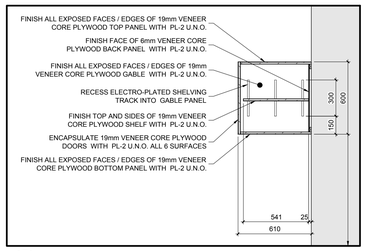


2 A781 KITCHEN OVER FRIDGE CABINET DETAIL
SCALE =1:20

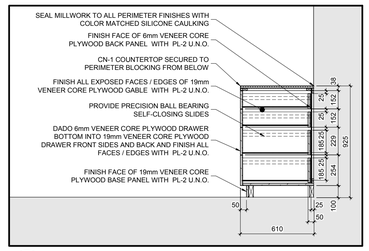


3 A781 KIT & COPIER TYP DRAWER CABINET DET.
SCALE =1:20

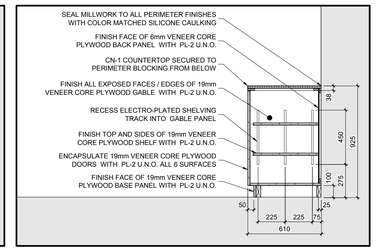

4 A781 KITCHEN & COPIER TYP. BASE CAB. DET.
SCALE =1:20

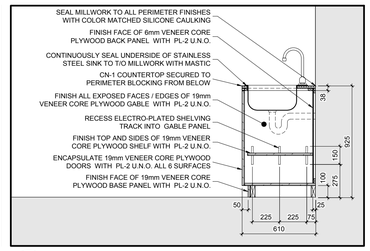

5 A781 KITCHEN TYPICAL SINK CABINET DETAIL
SCALE =1:20

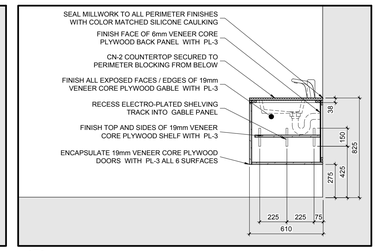

6 A781 WASHROOM TYPICAL / SINK CABINET DET.
SCALE =1:20

UNDER REVIEW

7 A781 TEST-FAC. TYPICAL BASE CABINET DETAIL
SCALE =1:20

UNDER REVIEW

8 A781 TEST-FACILITY 2-SIDED BASE CABINET DETAIL
SCALE =1:20

UNDER REVIEW


9 A781 TEST-FAC. COMBINED BASE / SPACE / BASE CABINET DETAIL
SCALE =1:20

UNDER REVIEW


10 A781 TEST-FAC. COMBINED BASE / BASE CABINET DETAIL
SCALE =1:20

UNDER REVIEW


11 A781 TEST-FAC. COMBINED SINK / BASE CABINET DETAIL
SCALE =1:20

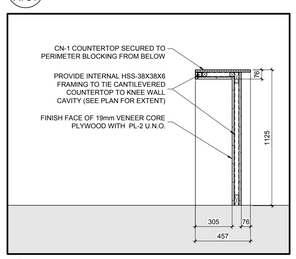


12 A781 CAFETERIA BAR PENINSULA DET.
SCALE =1:20

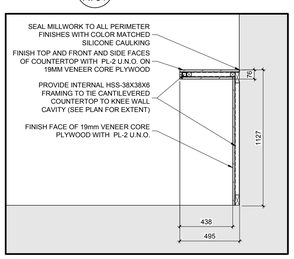

13 A781 CAFETERIA WALL COUNTER DET.
SCALE =1:20

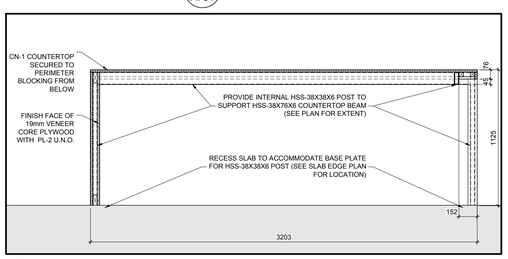

14 A781 KITCHEN TABLE DETAIL
SCALE =1:20

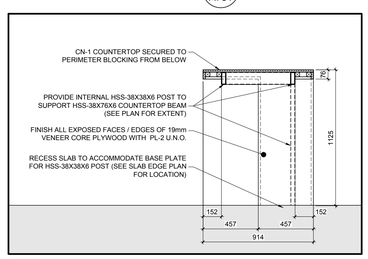


15 A781 KITCHEN TABLE DETAIL
SCALE =1:20

UNDER REVIEW


16 A781 TEST-FACILITY CABINET DETAIL
SCALE =1:20

UNDER REVIEW


17 A781 TEST-FAC. TYPICAL SINK CABINET DETAIL
SCALE =1:20

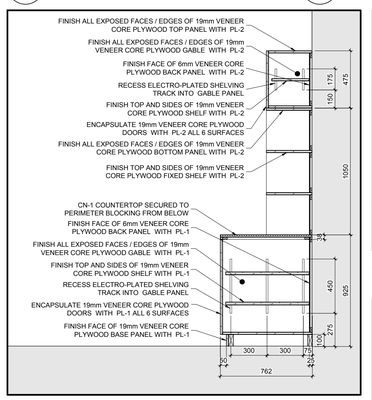


23 A781 CAFETERIA MICROWAVE CABINET DETAIL
SCALE =1:20

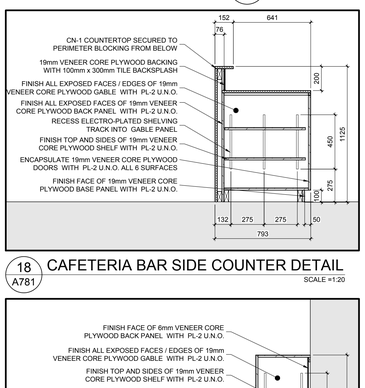


24 A781 CAFETERIA TYPICAL UPPER CABINET DET.
SCALE =1:20

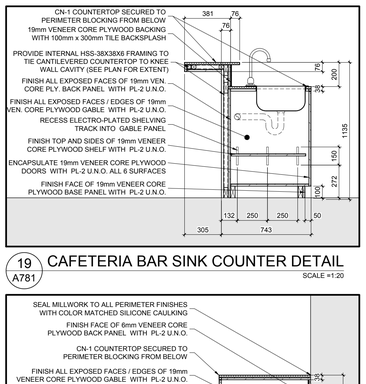


25 A781 CAFETERIA TYPICAL BASE CABINET DET.
SCALE =1:20

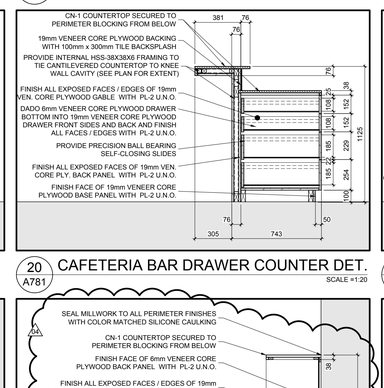


26 A781 GYM TOWEL STATION CABINET DETAIL
SCALE =1:20

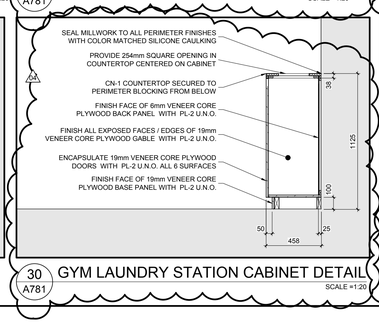


30 A781 GYM LAUNDRY STATION CABINET DETAIL
SCALE =1:20

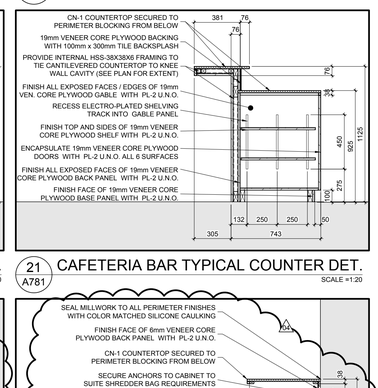


27 A781 TYPICAL SHREDDER CABINET DETAIL
SCALE =1:20

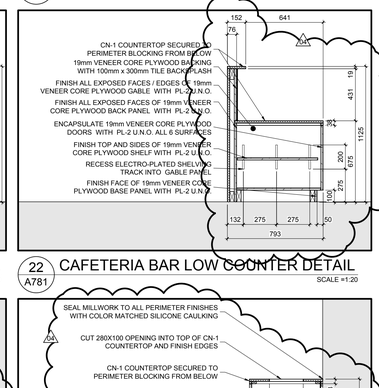


28 A781 TYP. WASTE / RECYCLE CABINET DETAIL
SCALE =1:20

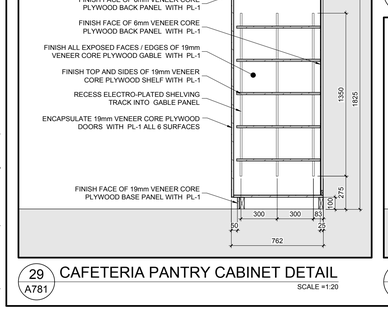


29 A781 CAFETERIA PANTRY CABINET DETAIL
SCALE =1:20

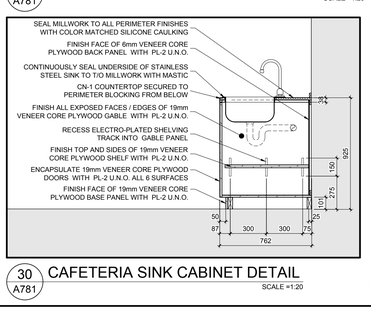


30 A781 CAFETERIA SINK CABINET DETAIL
SCALE =1:20

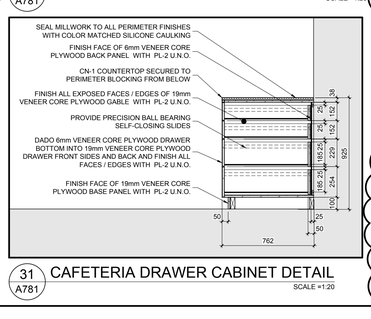

31 A781 CAFETERIA DRAWER CABINET DETAIL
SCALE =1:20

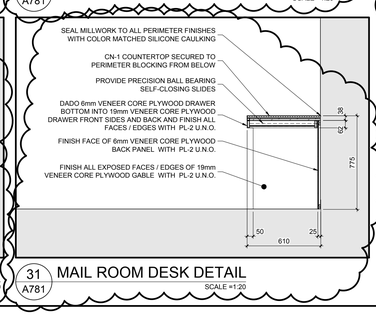

31 A781 MAIL ROOM DESK DETAIL
SCALE =1:20

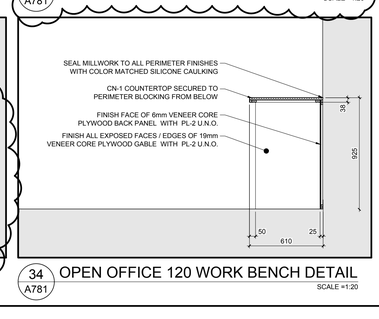

34 A781 OPEN OFFICE 120 WORK BENCH DETAIL
SCALE =1:20

GENERAL NOTES

A THE CONTRACTOR SHALL CHECK AND VERIFY ALL DIMENSIONS ON SITE AND REPORT ALL DISCREPANCIES TO THE ARCHITECT.

B DO NOT SCALE DRAWINGS.

C ALL WORK SHALL COMPLY WITH THE ONTARIO BUILDING CODE AND THE REQUIREMENTS OF ALL AUTHORITIES HAVING JURISDICTION.

D THIS DRAWING IS THE EXCLUSIVE PROPERTY OF CHRISTOPHER SIMMONDS ARCHITECT INC. COPYRIGHT RESERVED.

NOTE:
NUMEROUS REVISIONS THAT ARE NOT BUBBLED HAVE BEEN MADE TO DRAWING NOTES

REV.	ISSUED FOR	MM/DD/YYY
05	CONSTRUCTION UPDATE	27/04/2017
04	CONSTRUCTION UPDATE	02/02/2017
03	ISSUED FOR CONSTRUCTION	11/11/2016
02	REVISED BUILDING PERMIT	09/23/2016
01	BUILDING PERMIT	08/05/2016

ARCHITECT'S SEAL:
ONTARIO ASSOCIATION OF ARCHITECTS
C. SIMMONDS
LICENCE
4560

PROJECT NORTH:

TOMLINSON
FOUNDED ON: STEWARDSHIP GUIDED BY: VISION


Christopher Simmonds Architect
THE ANNEX / 6 ECCLES ST. OTTAWA ON K1R 6S3
613.567.7888 PHONE / 613.567.7528 FAX
csarchitect.com

PROJECT:
TOMLINSON
NEW BUILDING


DRAWING TITLE:
MILLWORK DETAILS

DATE: 10/8/2015
DRAWING No: A781
SCALE: AS INDICATED
DRAWN BY: JK
JOB No: 574-15


PLOT DATE 5/4/2017 LAYOUT: A901 DOOR AND FRAME SCHEDULE
S:\CSA Jobs\2015 Projects\574-15 Tomlinson Corporate Headquarters, Nepean\03 Working Drawings\0-Sheets\574-15-A901.dwg

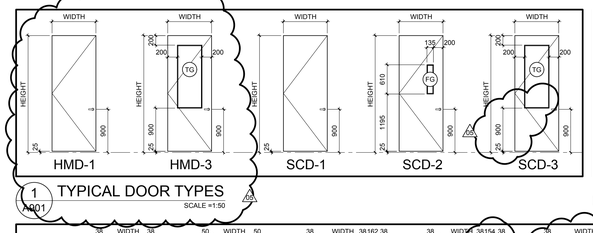


1 A901 TYPICAL DOOR TYPES
SCALE =1:50

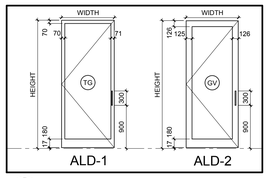


2 A901 TYPICAL ALUMINUM DOOR TYPES
SCALE =1:50

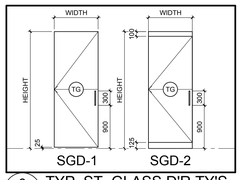

3 A901 TYP. ST. GLASS D'R TY'S
SCALE =1:50

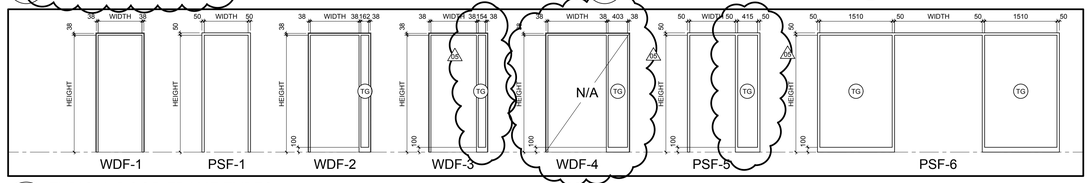

4 A901 TYPICAL DOOR FRAME TYPES
SCALE =1:50

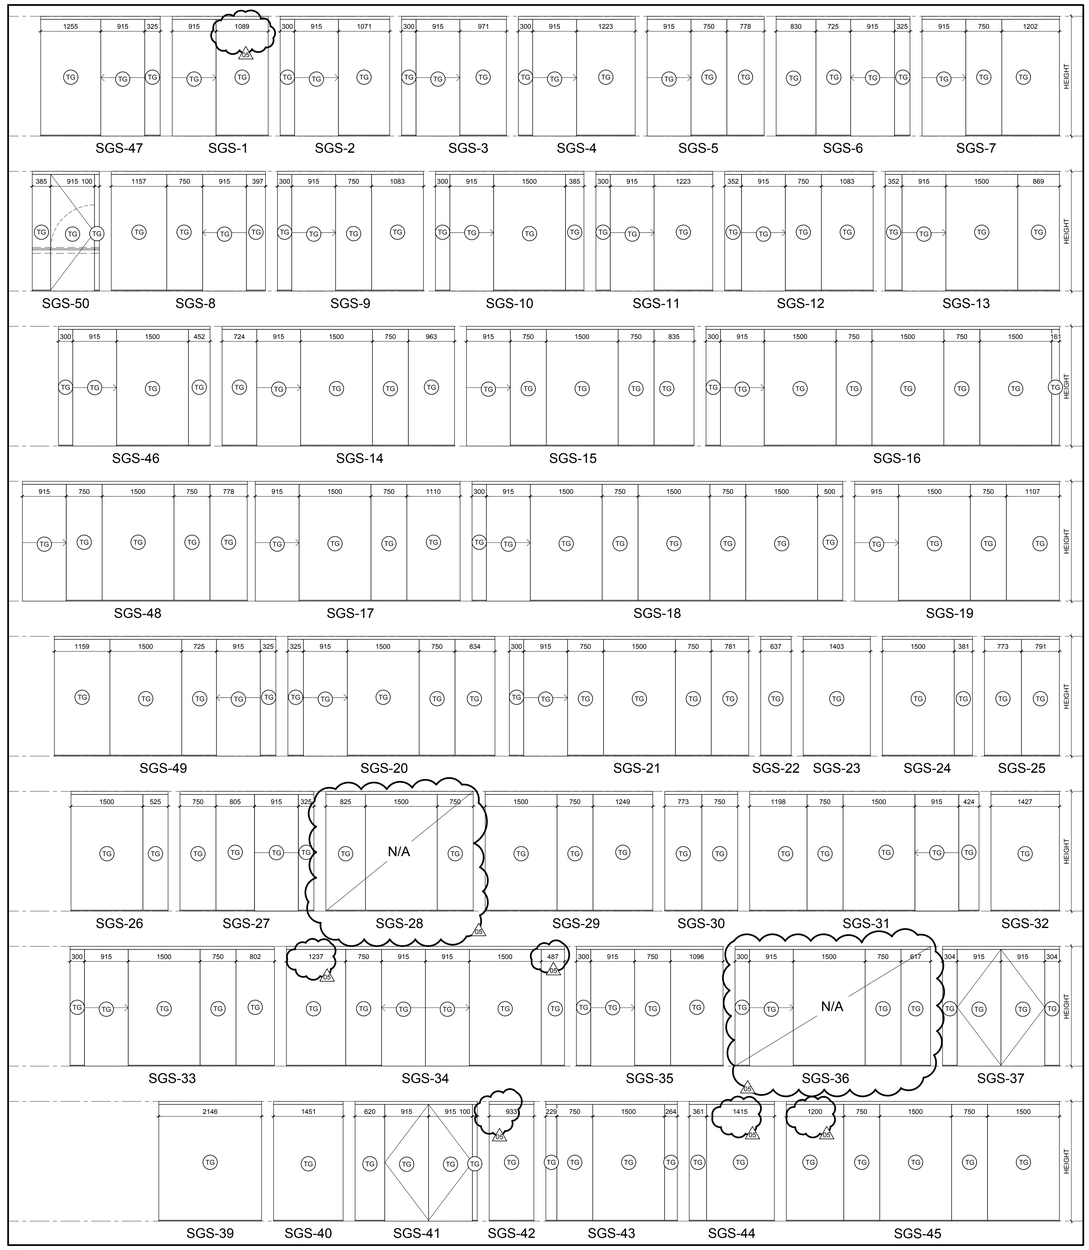


8 A901 TYPICAL STRUCTURAL GLAZED SCREEN TYPES
SCALE =1:50

NO.	DOOR INFO. SIZE: WIDTH	HEIGHT	TYPE	LABEL	FRAME / SCREEN INFO. TYPE	LABEL	DETAIL	REMARKS
GROUND FLOOR								
D100A	2X1103	2678	ALD-1	N/A	AGS-1	N/A		
D100B	2X1103	2678	ALD-1	N/A	AGS-2	N/A		
D101	2X1062	2670	ALD-2	N/A	CWF-11	N/A	17/A002	REFER TO WINDOW SCHEDULE FOR FRAME INFORMATION
D102	2X1062	2670	ALD-2	N/A	CWF-10	N/A	17/A002	REFER TO WINDOW SCHEDULE FOR FRAME INFORMATION
D104	2X813	2750	SCD-1	N/A	WDF-1	N/A	9/A002	
D105A	950	2750	SCD-1	N/A	WDF-1	N/A	9/A002	
D105B	813	2750	SCD-1	N/A	WDF-1	N/A	9/A002	
D105C	813	2750	SCD-1	N/A	WDF-1	N/A	9/A002	
D106A	950	2750	SCD-1	N/A	WDF-1	N/A	9/A002	
D106B	813	2750	SCD-1	N/A	WDF-1	N/A	9/A002	
D106C	813	2750	SCD-1	N/A	WDF-1	N/A	9/A002	
D107	950	2750	SCD-1	N/A	WDF-1	N/A	9/A002	
D108	813	2750	SCD-1	3/4HR	WDF-1	3/4HR	11/A002	
D110	950	2750	SCD-1	3/4HR	WDF-1	3/4HR	9/A002	
D111	950	2135	SCD-1	N/A	WDF-1	N/A	9/A002	
D112	950	2750	SCD-2	3/4HR	WDF-1	3/4HR	11/A002	
D113	2X610	2750	SCD-1	N/A	WDF-1	N/A	9/A002	
D114	950	2670	SCD-2	N/A	CWF-9	N/A	NA	REFER TO WINDOW SCHEDULE FOR FRAME INFORMATION
D115A	1016	2750	SCD-1	N/A	WDF-1	N/A	9/A002	
D115B	2x813	2750	ALD-1	N/A	NA	N/A	NA	SINGLE OVERHEAD TRACK POWER OPERATED SLIDING BARN DOOR
D115C	3x762	1525	SGD-1	N/A	N/A	N/A	NA	TRIPLE OVERHEAD TRACK SLIDING COUNTERTOP BARN DOOR
D116	950	2750	SCD-1	3/4HR	WDF-1	3/4HR	9/A002	
D117A	1016	2750	SCD-1	3/4HR	WDF-1	3/4HR	9/A002	
D117B	1016	2750	SCD-1	3/4HR	WDF-1	3/4HR	9/A002	
D118	1016	2750	SCD-2	3/4HR	WDF-1	3/4HR	9/A002	
D119-A	1017	2670	ALD-2	N/A	CWF-7	N/A	22/A501	REFER TO WINDOW SCHEDULE FOR FRAME INFORMATION
D119-B	1016	2750	SCD-2	N/A	WDF-2	N/A	9/A002	
D120A	2x915	2750	SGD-1	N/A	SGS-41	N/A	4/A501	
D120B	950	2750	SCD-2	3/4HR	WDF-1	3/4HR	11/A002	
D121	902	2750	SGD-1	N/A	SGS-2	N/A	NA	
D122	915	2750	SGD-1	N/A	SGS-46	N/A	NA	
D123	915	2750	SGD-1	N/A	SGS-20	N/A	NA	
D124	915	2750	SCD-1	N/A	WDF-1	N/A	9/A002	
D125	915	2750	SGD-1	N/A	SGS-12	N/A	NA	
D126	915	2750	SGD-1	N/A	SGS-33	N/A	NA	
D127	915	2750	SGD-1	N/A	SGS-9	N/A	NA	
D128A	950	2750	SCD-2	3/4HR	WDF-1	3/4HR	11/A002	
D128B	4X1067	2750	SCD-1	N/A	N/A	N/A	NA	DOUBLE TRACK SLIDING DOOR
D128C	4X1067	2750	SCD-1	N/A	N/A	N/A	NA	DOUBLE TRACK SLIDING DOOR
D128D	2X508	3400	SCD-1	N/A	WDF-1	N/A	9/A002	COORDINATE DOOR AND FRAME WITH FOLDING PARTITION
D129A	950	2750	SCD-1	3/4HR	WDF-1	3/4HR	11/A002	
D129B	4X1067	3400	SCD-1	N/A	WDF-1	N/A	NA	DOUBLE TRACK SLIDING DOOR
D129C	4X1067	2750	SCD-1	N/A	N/A	N/A	NA	DOUBLE TRACK SLIDING DOOR
D129D	902	2670	ALD-2	N/A	CWF-8	N/A	NA	REFER TO WINDOW SCHEDULE FOR FRAME INFORMATION
D130	950	2750	SCD-3	N/A	WDF-3	N/A	9/A002	
D131	1950	2670	ALD-2	N/A	CWF-8	N/A	14/A501	REFER TO WINDOW SCHEDULE FOR FRAME INFORMATION
D132A	2X915	2670	ALD-2	N/A	CWF-8	NA	NA	REFER TO WINDOW SCHEDULE FOR FRAME INFORMATION
D132B	950	2750	SCD-2	3/4HR	WDF-1	3/4HR	11/A002	
D133	950	2750	SCD-1	N/A	WDF-1	N/A	9/A002	
D134	950	2750	SCD-1	N/A	WDF-1	N/A	9/A002	
D135A	950	2750	SCD-1	N/A	WDF-1	N/A	9/A002	
D135B	950	2750	SCD-1	N/A	WDF-1	N/A	9/A002	
D136A	915	2750	SGD-2	N/A	N/A	N/A		ACID ETCHED / OBSCURED / FROSTED
D136B	813	2750	SGD-2	N/A	N/A	N/A		ACID ETCHED / OBSCURED / FROSTED
D137	950	2750	SCD-1	N/A	WDF-1	N/A	9/A002	
D138A	950	2750	SCD-1	N/A	WDF-1	N/A	9/A002	
D138B	950	2750	SCD-1	N/A	WDF-1	N/A	9/A002	
D139A	915	2750	SGD-2	N/A	N/A	N/A		ACID ETCHED / OBSCURED / FROSTED
D139B	813	2750	SGD-2	N/A	N/A	N/A		ACID ETCHED / OBSCURED / FROSTED
TESTING FACILITY								
DT01A	950	2670	ALD-2	N/A	CWF-15	N/A	7/A002	REFER TO WINDOW SCHEDULE FOR FRAME INFORMATION
DT01B	950	2750	ALD-1	N/A	AGS-1	N/A	3/A502	
DT02	950	2750	ALD-1	N/A	AGS-3	N/A	3/A502	
DT03	950	2750	ALD-1	N/A	AGS-3	N/A	3/A502	
DT04	950	2750	ALD-1	N/A	AGS-3	N/A	3/A502	
DT05	950	2750	HMD-1	N/A	PSF-1	N/A	10/A002	
DT06	950	2750	HMD-1	N/A	PSF-1	N/A	10/A002	
DT07	950	2750	HMD-1	N/A	PSF-1	N/A	10/A002	
DT09A	950	2750	HMD-1	N/A	PSF-1	N/A	18/A002	
DT09B	950	2750	HMD-1	N/A	PSF-1	N/A	18/A002	
DT10	950	2750	HMD-1	N/A	PSF-1	N/A	18/A002	
DT11A	950	2750	HMD-1	N/A	PSF-1	N/A	18/A002	
DT11B	950	2750	HMD-1	N/A	PSF-1	N/A	18/A002	
DT13	2x1067	2750	HMD-3	N/A	PSF-1	N/A	10/A002	
DT14A	2x1067	2750	HMD-1	N/A	PSF-1	N/A	12/A002	INSULATED METAL DOOR
DT14B	950	2750	HMD-1	N/A	PSF-1	N/A	12/A002	INSULATED METAL DOOR
DT14C	950	4125	SMD-1	N/A	PSF-7	N/A	13/A002	INSULATED SECTIONAL DOOR
DT14D	950	4125	SMD-1	N/A	PSF-7	N/A	13/A002	INSULATED SECTIONAL DOOR
DT15	950	2750	HMD-1	N/A	PSF-1	N/A	14/A002	
DT16	950	2750	HMD-1	N/A	PSF-1	N/A	19/A002	SAND FILLED METAL DOOR AND STEEL FRAME
SECOND FLOOR								
D204	2X813	2440	SCD-1	N/A	WDF-1	N/A	9/A002	
D205A	950	2440	SCD-1	N/A	WDF-1	N/A	9/A002	
D205B	813	2440	SCD-1	N/A	WDF-1	N/A	9/A002	
D205C	813	2440	SCD-1	N/A	WDF-1	N/A	9/A002	
D206A	950	2440	SCD-1	N/A	WDF-1	N/A	9/A002	
D206B	813	2440	SCD-1	N/A	WDF-1	N/A	9/A002	
D206C	813	2440	SCD-1	N/A	WDF-1	N/A	9/A002	
D207	2X813	2440	SCD-1	3/4HR	WDF-1	3/4HR	11/A002	
D208	813	2440	SCD-1	3/4HR	WDF-1	3/4HR	11/A002	
D209	915	2440	SCD-2	3/4HR	WDF-1	3/4HR	11/A002	
D210	2X762	2440	SCD-1	3/4HR	WDF-1	3/4HR	11/A002	
D211	950	2440	SCD-1	N/A	WDF-1	N/A	9/A002	
D212	915	2440	SCD-2	3/4HR	WDF-1	3/4HR	11/A002	
D213	2X762	2440	SCD-1	N/A	WDF-1	N/A	9/A002	
D214	915	2750	SGD-1	N/A	SGS-3	N/A	NA	
D215	915	2750	SGD-1	N/A	SGS-31	N/A	NA	
D216	915	2750	SGD-1	N/A	SGS-8	N/A	NA	
D217	915	2750	SGD-1	N/A	SGS-5	N/A	NA	
D218	915	2750	SGD-1	N/A	SGS-11	N/A	NA	
D219	915	2750	SGD-1	N/A	SGS-5	N/A	NA	
D220	915	2750	SGD-1	N/A	SGS-8	N/A	NA	
D221	2x915	2750	SGD-1	N/A	SGS-37	N/A	13/A502	
D222	915	2750	SGD-1	N/A	SGS-18	N/A	NA	
D223	915	2750	SGD-1	N/A	SGS-14	N/A	NA	
D224	915	2750	SGD-1	N/A	SGS-15	N/A	NA	
D225	915	2750	SGD-1	N/A	SGS-16	N/A	NA	
D226	915	2750	SGD-1	N/A	SGS-14	N/A	NA	
D227	915	2750	SGD-1	N/A	SGS-17	N/A	NA	
THIRD FLOOR								
D304	2X813	2440	SCD-1	N/A	WDF-1	N/A	9/A002	


6 A901 GROUND AND 2'ND FLOOR DOOR AND FRAME SCHEDULE
SCALE =NA

NO.	DOOR INFO. SIZE: WIDTH	HEIGHT	TYPE	LABEL	FRAME / SCREEN INFO. TYPE	LABEL	DETAIL	REMARKS
THIRD FLOOR CONTINUED								
D305A	950	2440	SCD-1	N/A	WDF-1	N/A	9/A002	
D305B	813	2440	SCD-1	N/A	WDF-1	N/A	9/A002	
D305C	813	2440	SCD-1	N/A	WDF-1	N/A	9/A002	
D306A	950	2440	SCD-1	N/A	WDF-1	N/A	9/A002	
D306B	813	2440	SCD-1	N/A	WDF-1	N/A	9/A002	
D306C	813	2440	SCD-1	N/A	WDF-1	N/A	9/A002	
D307	2X813	2440	SCD-1	3/4HR	WDF-1	3/4HR	11/A002	
D308	813	2440	SCD-1	3/4HR	WDF-1	3/4HR	11/A002	
D309	915	2440	SCD-2	3/4HR	WDF-1	3/4HR	11/A002	
D310	2X762	2440	SCD-1	3/4HR	WDF-1	3/4HR	11/A002	
D311	950	2440	SCD-1	N/A	WDF-1	N/A	9/A002	
D312	915	2440	SCD-2	3/4HR	WDF-1	3/4HR	11/A002	
D313	2X762	2440	SCD-1	N/A	WDF-1	N/A	9/A002	
D314	915	2750	SGD-1	N/A	SGS-19	N/A	N/A	
D315	915	2750	SGD-1	N/A	SGS-46	N/A	N/A	
D316	915	2750	SGD-1	N/A	SGS-4	N/A	N/A	
D317	915	2750	SGD-1	N/A	SGS-4	N/A	N/A	
D318	915	2750	SGD-1	N/A	SGS-6	N/A	N/A	
D319	915	2750	SGD-1	N/A	SGS-5	N/A	N/A	
D320	915	2750	SGD-1	N/A	SGS-21	N/A	N/A	
D321	915	2750	SGD-1	N/A	SGS-10	N/A	N/A	
D322	915	2750	SGD-1	N/A	SGS-19	N/A	N/A	
D323	915	2750	SGD-1	N/A	SGS-7	N/A	N/A	
D324	915	2750	SGD-1	N/A	SGS-7	N/A	N/A	
D325	915	2750	SGD-1	N/A	SGS-8	N/A	N/A	
D326	915	2750	SGD-1	N/A	SGS-20	N/A	N/A	
D327	915	2750	SGD-1	N/A	SGS-8	N/A	N/A	
D328	915	2750	SGD-1	N/A	SGS-18	N/A	N/A	
D329	950	2440	SCD-1	N/A	WDF-1	N/A	9/A002	
D330	915	2750	SGD-1	N/A	SGS-5	N/A	N/A	
D331	915	2750	SGD-1	N/A	SGS-21	N/A	N/A	
FOURTH FLOOR								
D401A	1220	2440	SCD-3	3/4HR	AWDF-1	3/4HR	11/A002	
D401B	1220	2440	SCD-3	3/4HR	AWDF-1	3/4HR	11/A002	
D404	2X813	2440	SCD-1	N/A	WDF-1	N/A	9/A002	
D405A	950	2440	SCD-1	N/A	WDF-1	N/A	9/A002	
D405B	813	2440	SCD-1	N/A	WDF-1	N/A	9/A002	
D405C	813	2440	SCD-1	N/A	WDF-1	N/A	9/A002	
D406A	950	2440	SCD-1	N/A	WDF-1	N/A	9/A002	
D406B	813	2440	SCD-1	N/A	WDF-1	N/A	9/A002	
D406C	813	2440	SCD-1	N/A	WDF-1	N/A	9/A002	
D407	2X813	2440	SCD-1	3/4HR	WDF-1	3/4HR	11/A002	
D408	813	2440	SCD-1	3/4HR	WDF-1	3/4HR	11/A002	
D409	1169	2440	SCD-2	3/4HR	WDF-1	3/4HR	11/A002	
D410	2X762	2440	SCD-1	3/4HR	WDF-1	3/4HR	11/A002	
D411	950	2440	SCD-1	N/A	WDF-1	N/A	9/A002	
D412	915	2440	SCD-2	N/A	WDF-1	3/4HR	11/A002	
D413	RESERVED							
D414	RESERVED							
D415	RESERVED							
D416	RESERVED							
D417	RESERVED							
D418	RESERVED							
D419	RESERVED							
D420	A901	A901	A901	A901	A901	A901	A901	
D421	915	2750	SGD-1	N/A	SGS-27	N/A	N/A	
D422	915	2750	SGD-1	N/A	SGS-35	N/A	N/A	
D423	915	2750	SGD-1	N/A	SGS-47	N/A	N/A	
D424	915	2750	SGD-1	N/A	SGS-48	N/A	N/A	
D425	915	2750	SGD-1	N/A	SGS-7	N/A	N/A	
D426	915	2750	SGD-1	N/A	SGS-7	N/A	N/A	
D427	915	2750	SGD-1	N/A	SGS-7	N/A	N/A	
D428	915	2750	SGD-1	N/A	SGS-13	N/A	N/A	
D429	915	2750	SGD-1	N/A	SGS-1	N/A	N/A	
D430	915	2750	SGD-1	N/A	SGS-7	N/A	N/A	
D431	915	2750	SGD-1	N/A	SGS-7	N/A	N/A	
D432	915	2750	SGD-1	N/A	SGS-8	N/A	N/A	
D433	915	2750	SGD-1	N/A	SGS-47	N/A	N/A	
D434	915	2750	SGD-1	N/A	SGS-7	N/A	N/A	
D435	915	2750	SGD-1	N/A	SGS-8	N/A	N/A	
D436	950	2440	SCD-1	N/A	WDF-1	N/A	9/A002	
D437	915	2750	SGD-1	N/A	SGS-33	N/A	N/A	
D438	915	2750	SGD-1	N/A	SGS-8	N/A	N/A	
D439	915	2750	SGD-1	N/A	SGS-7	N/A	N/A	
D440	915	2750	SGD-1	N/A	SGS-5	N/A	N/A	
D441	915	2750	SGD-1	N/A	SGS-2	N/A	N/A	
D442	2x915	2750	SGD-1	N/A	SGS-34	N/A	N/A	
MECHANICAL PENTHOUSE								
D500A	950	2440	HMD-2	3/4HR	PSF-1	3/4HR	14/A002	
D500B	950	2440	HMD-2	3/4HR	PSF-1	3/4HR	14/A002	
D501A	2X610	2440	HMD-1	N/A	PSF-1	N/A	14/A002	
D501B	2X610	2440	HMD-1	N/A	PSF-1	N/A	14/A002	
D502	1168	2440	HMD-2	3/4HR	PSF-1	3/4HR	14/A002	
D503	950	2440	HMD-2	N/A	PSF-1	N/A	1/A002	INSULATED METAL DOOR
D504	915	2440	HMD-2	3/4HR	PSF-1	3/4HR	14/A002	
D505	2x915	2440	HMD-2	N/A	PSF-1	N/A	2/A002	INSULATED METAL DOOR

5 A901 3'RD AND 4'TH FLOOR DOOR AND FRAME SCHEDULE
SCALE =NA

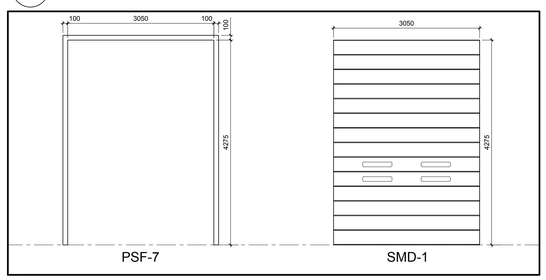

7 A901 ROLLING METAL DOOR AND FRAME TYPES
SCALE =1:50

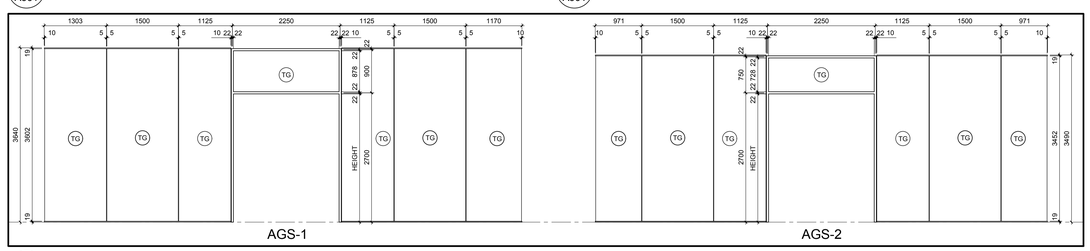

9 A901 TYPICAL ALUMINUM GLAZED SCREEN TYPES
SCALE =1:50

GENERAL NOTES

A THE CONTRACTOR SHALL CHECK AND VERIFY ALL DIMENSIONS ON SITE AND REPORT ALL DISCREPANCIES TO THE ARCHITECT.

B DO NOT SCALE DRAWINGS.

C ALL WORK SHALL COMPLY WITH THE ONTARIO BUILDING CODE AND THE REQUIREMENTS OF ALL AUTHORITIES HAVING JURISDICTION.

D THIS DRAWING IS THE EXCLUSIVE PROPERTY OF CHRISTOPHER SIMMONDS ARCHITECT INC. COPYRIGHT RESERVED.

05	CONSTRUCTION UPDATE	27/04/2017
04	CONSTRUCTION UPDATE	02/02/2017
03	ISSUED FOR CONSTRUCTION	11/11/2016
02	REVISED BUILDING PERMIT	09/23/2016
01	BUILDING PERMIT	08/05/2016
REV.	ISSUED FOR	MM/DD/YYY

ARCHITECT'S SEAL: ONTARIO ASSOCIATION OF ARCHITECTS — C. SIMMONDS — LICENCE 4550

PROJECT NORTH: N

TOMLINSON — FOUNDED ON STRENGTH GUIDED BY VISION

Christopher Simmonds Architect
THE ANNEX / 49 ECCLES ST. OTTAWA ON K1R 6S3
613.567.7888 PHONE / 613.567.7528 FAX
csarchitect.com

PROJECT:
TOMLINSON
NEW BUILDING


DRAWING TITLE:
DOOR AND FRAME SCHEDULE

DATE:	10/8/2015
SCALE:	AS INDICATED
DRAWN BY:	JK
JOB No:	574-15


DRAWING No: A901

PLOT DATE 5/4/2017 LAYOUT: A951 WINDOW SCHEULE


S:\CSA Jobs\2015 Projects\574-15 Tomlinson Corporate Headquarters, Nepean\03 Working Drawings\0-Sheets\574-15-A951.dwg

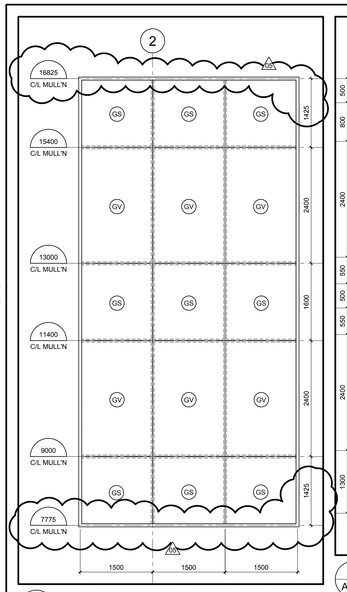


2 A951 CURTAINWALL FR. (CWF-4) ELEV.
SCALE =1:50

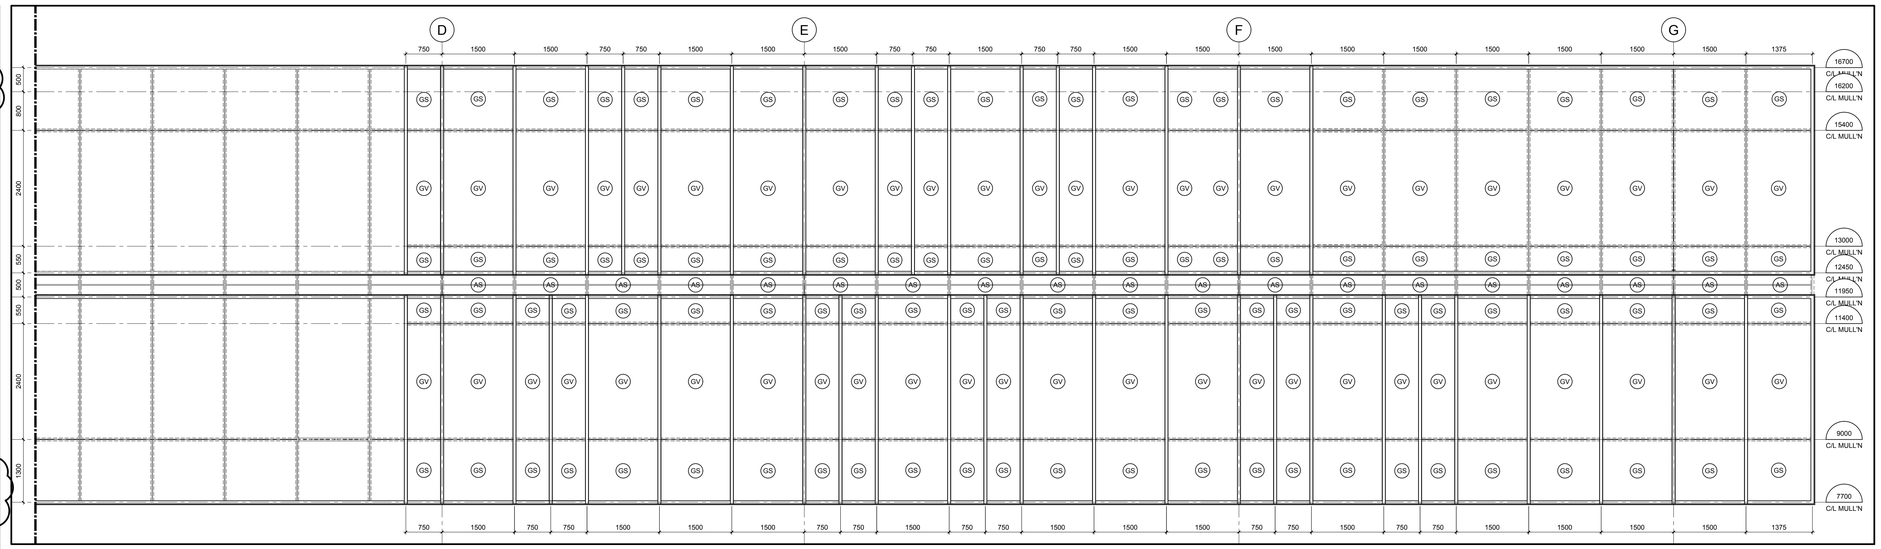


1 A951 PARTIAL CURTAINWALL FRAME (CWF-1) ELEVATION
SCALE =1:50

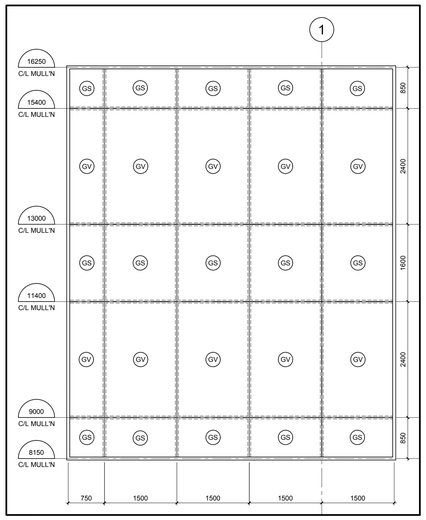


3 A951 CURTAINWALL FRAME (CWF-3) ELEVATION
SCALE =1:50

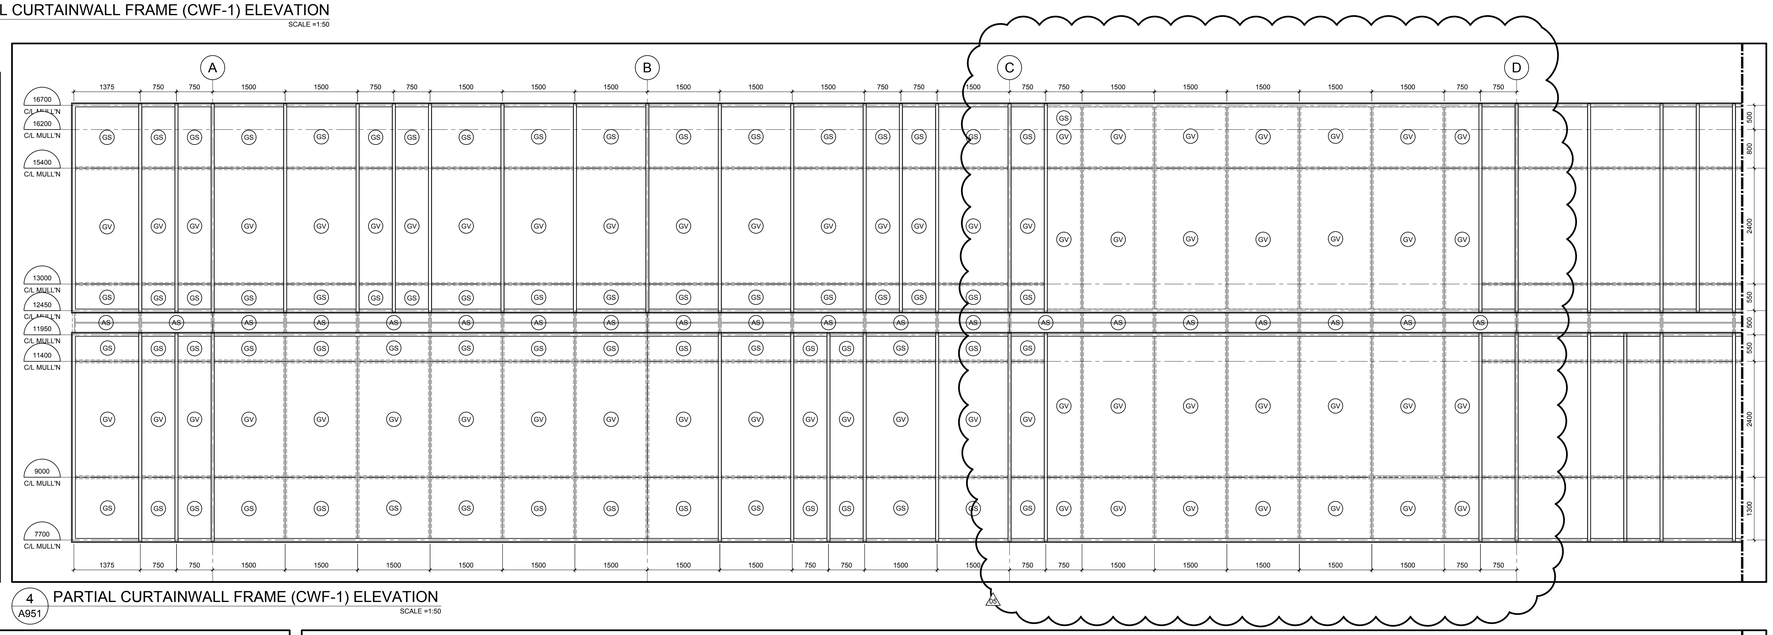


4 A951 PARTIAL CURTAINWALL FRAME (CWF-1) ELEVATION
SCALE =1:50

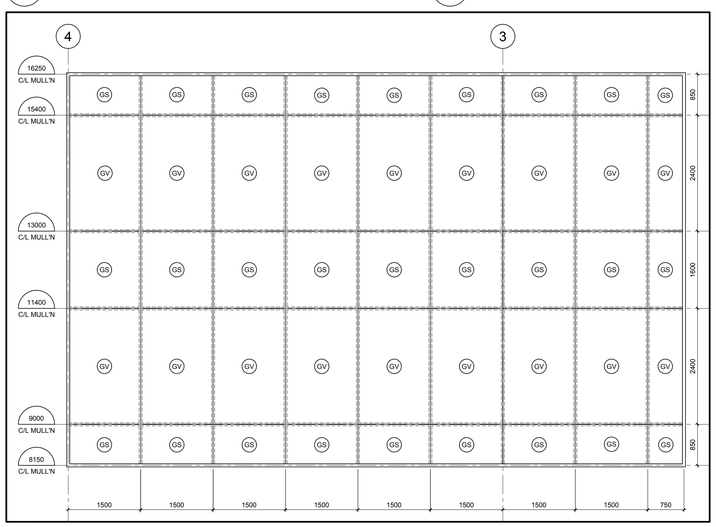

6 A951 CURTAINWALL FRAME (CWF-2) ELEVATION
SCALE =1:50

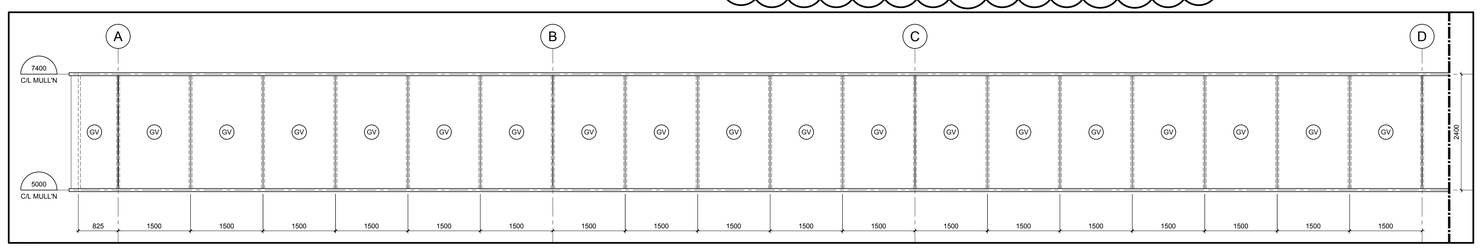

5 A951 PARTIAL CURTAINWALL FRAME (CWF-5) ELEVATION
SCALE =1:50

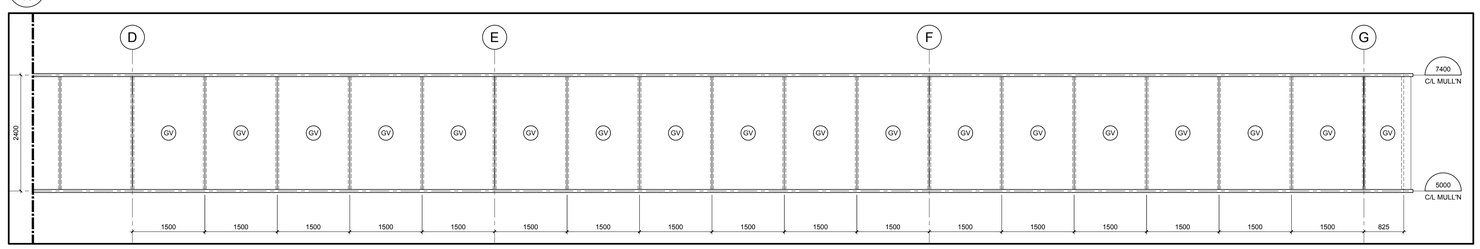

7 A951 PARTIAL CURTAINWALL FRAME (CWF-5) ELEVATION
SCALE =1:50

GENERAL NOTES

A THE CONTRACTOR SHALL CHECK AND VERIFY ALL DIMENSIONS ON SITE AND REPORT ALL DISCREPANCIES TO THE ARCHITECT.

B DO NOT SCALE DRAWINGS.

C ALL WORK SHALL COMPLY WITH THE ONTARIO BUILDING CODE AND THE REQUIREMENTS OF ALL AUTHORITIES HAVING JURISDICTION.

D THIS DRAWING IS THE EXCLUSIVE PROPERTY OF CHRISTOPHER SIMMONDS ARCHITECT INC. COPYRIGHT RESERVED.

REV.	ISSUED FOR	MM/DD/YYYY
05	CONSTRUCTION UPDATE	27/04/2017
04	CONSTRUCTION UPDATE	02/02/2017
03	ISSUED FOR CONSTRUCTION	11/11/2016
02	REVISED BUILDING PERMIT	09/23/2016
01	BUILDING PERMIT	08/05/2016

ARCHITECT'S SEAL: ONTARIO ASSOCIATION OF ARCHITECTS C. SIMMONDS LICENCE 4650

PROJECT NORTH:

TOMLINSON Continuing to Grow since 1958
FOUNDED ON STRENGTH GUIDED BY VISION

Christopher Simmonds Architect
THE ANNEX / 401 ECCLES ST. OTTAWA ON K1R 6S3
613.567.7888 PHONE / 613.567.7528 FAX
csarchitect.com

PROJECT:
TOMLINSON
NEW BUILDING


DRAWING TITLE:
WINDOW SCHEDULE

DATE:	10/8/2015
SCALE:	AS INDICATED
DRAWN BY:	JK
JOB No:	574-15


DRAWING No: A951

PLOT DATE 5/4/2017 LAYOUT: A952 WINDOW SCHEDULE


S:\CSA Jobs\2015 Projects\574-15 Tomlinson Corporate Headquarters, Nepean\03 Working Drawings\0-Sheets\574-15-A952.dwg

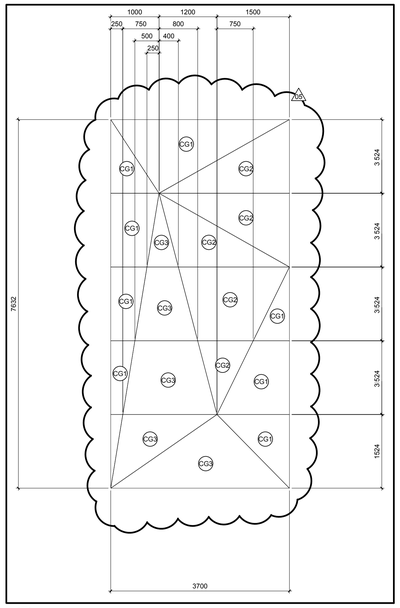


1 A952 SLOPED GLASS WATERFEATURE WALL ELEV.
SCALE =1:50

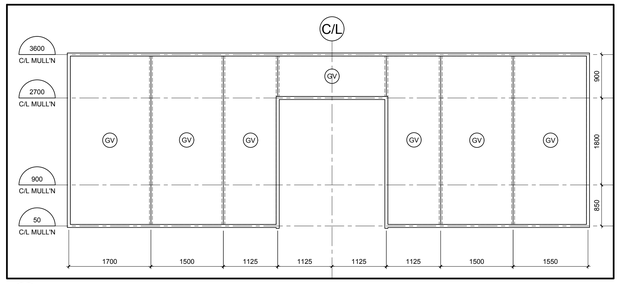

2 A952 CURTAINWALL FRAME (CWF-11) ELEVATION
SCALE =1:50

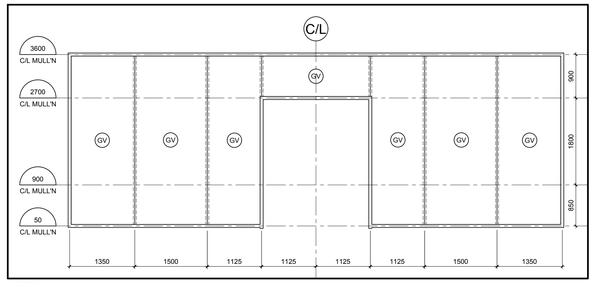


3 A952 CURTAINWALL FRAME (CWF-10) ELEVATION
SCALE =1:50

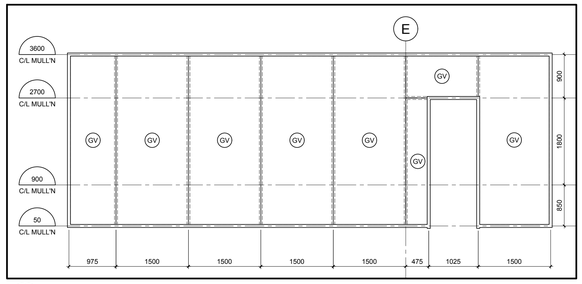


4 A952 CURTAINWALL FRAME (CWF-9) ELEVATION
SCALE =1:50

5 A952 RESERVED
SCALE =1:50

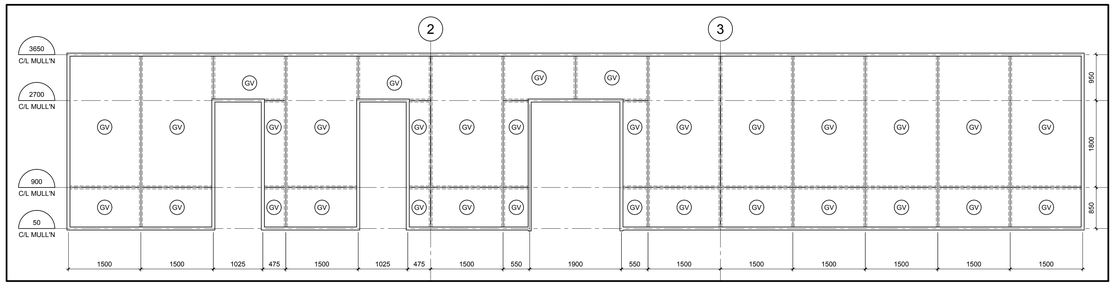


6 A952 CURTAINWALL FRAME (CWF-8) ELEVATION
SCALE =1:50


7 A952 RESERVED
SCALE =1:50

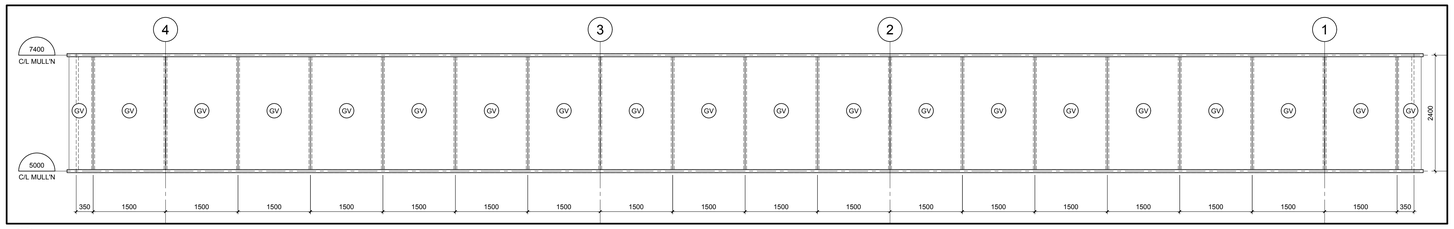

8 A952 CURTAINWALL FRAME (CWF-6) ELEVATION
SCALE =1:50

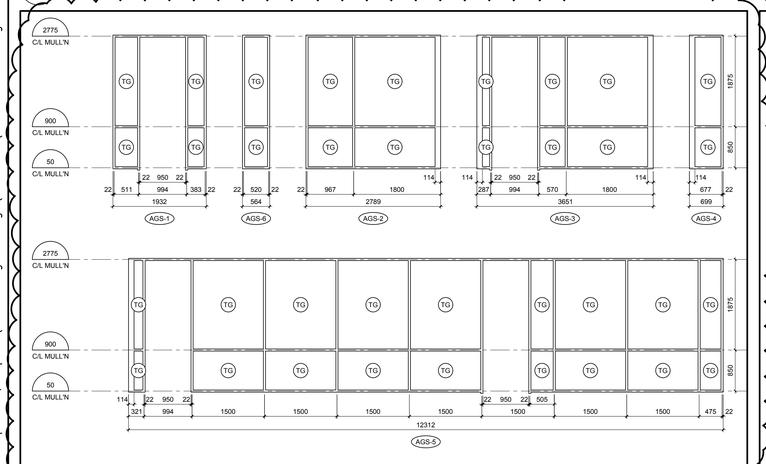


9 A952 TYPICAL ALUMINUM GLAZED SCREEN TYPES (TEST FACILITY)
SCALE =1:50

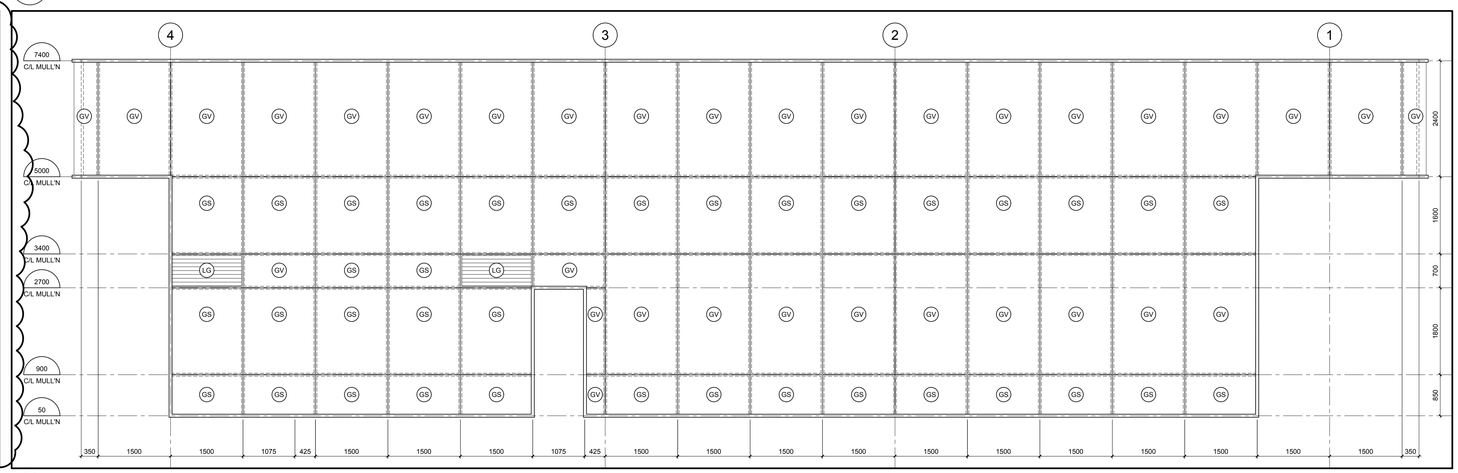


10 A952 CURTAINWALL FRAME (CWF-7) ELEVATION
SCALE =1:50


11 A952 RESERVED
SCALE =1:50

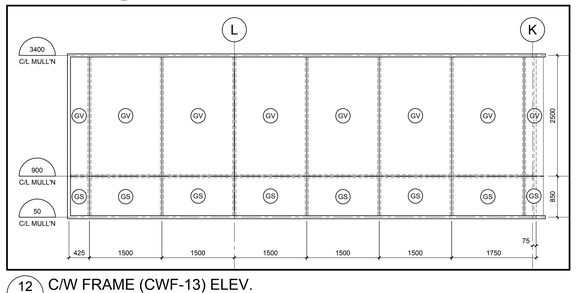

12 A952 C/W FRAME (CWF-13) ELEV.
SCALE =1:50

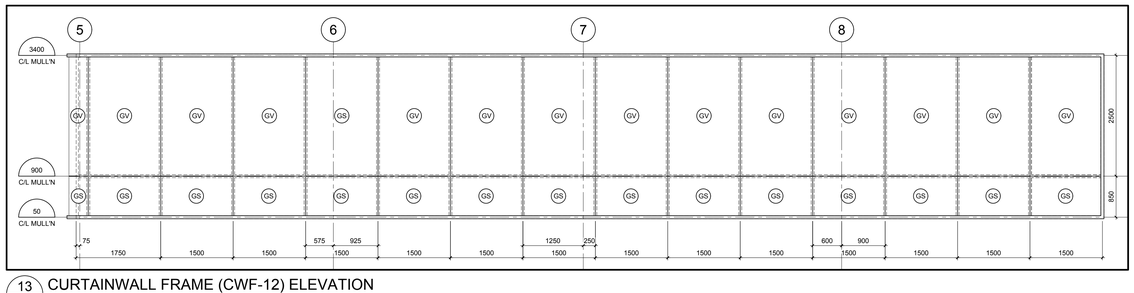

13 A952 CURTAINWALL FRAME (CWF-12) ELEVATION
SCALE =1:50

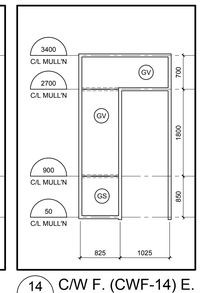

14 A952 C/W F. (CWF-14) E.

GENERAL NOTES

A THE CONTRACTOR SHALL CHECK AND VERIFY ALL DIMENSIONS ON SITE AND REPORT ALL DISCREPANCIES TO THE ARCHITECT.

B DO NOT SCALE DRAWINGS.

C ALL WORK SHALL COMPLY WITH THE ONTARIO BUILDING CODE AND THE REQUIREMENTS OF ALL AUTHORITIES HAVING JURISDICTION.

D THIS DRAWING IS THE EXCLUSIVE PROPERTY OF CHRISTOPHER SIMMONDS ARCHITECT INC. COPYRIGHT RESERVED.

REV.	ISSUED FOR	MM/DD/YYY
05	CONSTRUCTION UPDATE	27/04/2017
04	CONSTRUCTION UPDATE	02/02/2017
03	ISSUED FOR CONSTRUCTION	11/11/2016
02	REVISED BUILDING PERMIT	09/23/2016
01	BUILDING PERMIT	08/05/2016

ARCHITECT'S SEAL:
ONTARIO ASSOCIATION OF ARCHITECTS
C. SIMMONDS
LICENCE
4650

PROJECT NORTH:

TOMLINSON
FOUNDED ON STRENGTH GUIDED BY VISION

Christopher Simmonds Architect
THE ANNEX / 401 ECCLES ST. OTTAWA ON K1R 6S3
613.567.7888 PHONE / 613.567.7528 FAX
csarchitect.com

PROJECT:
TOMLINSON
NEW BUILDING

DRAWING TITLE:
WINDOW SCHEDULE

DATE:	10/8/2015
SCALE:	AS INDICATED
DRAWN BY:	JK
SCALE =1:50	
JOB No:	574-15

DRAWING No: A952