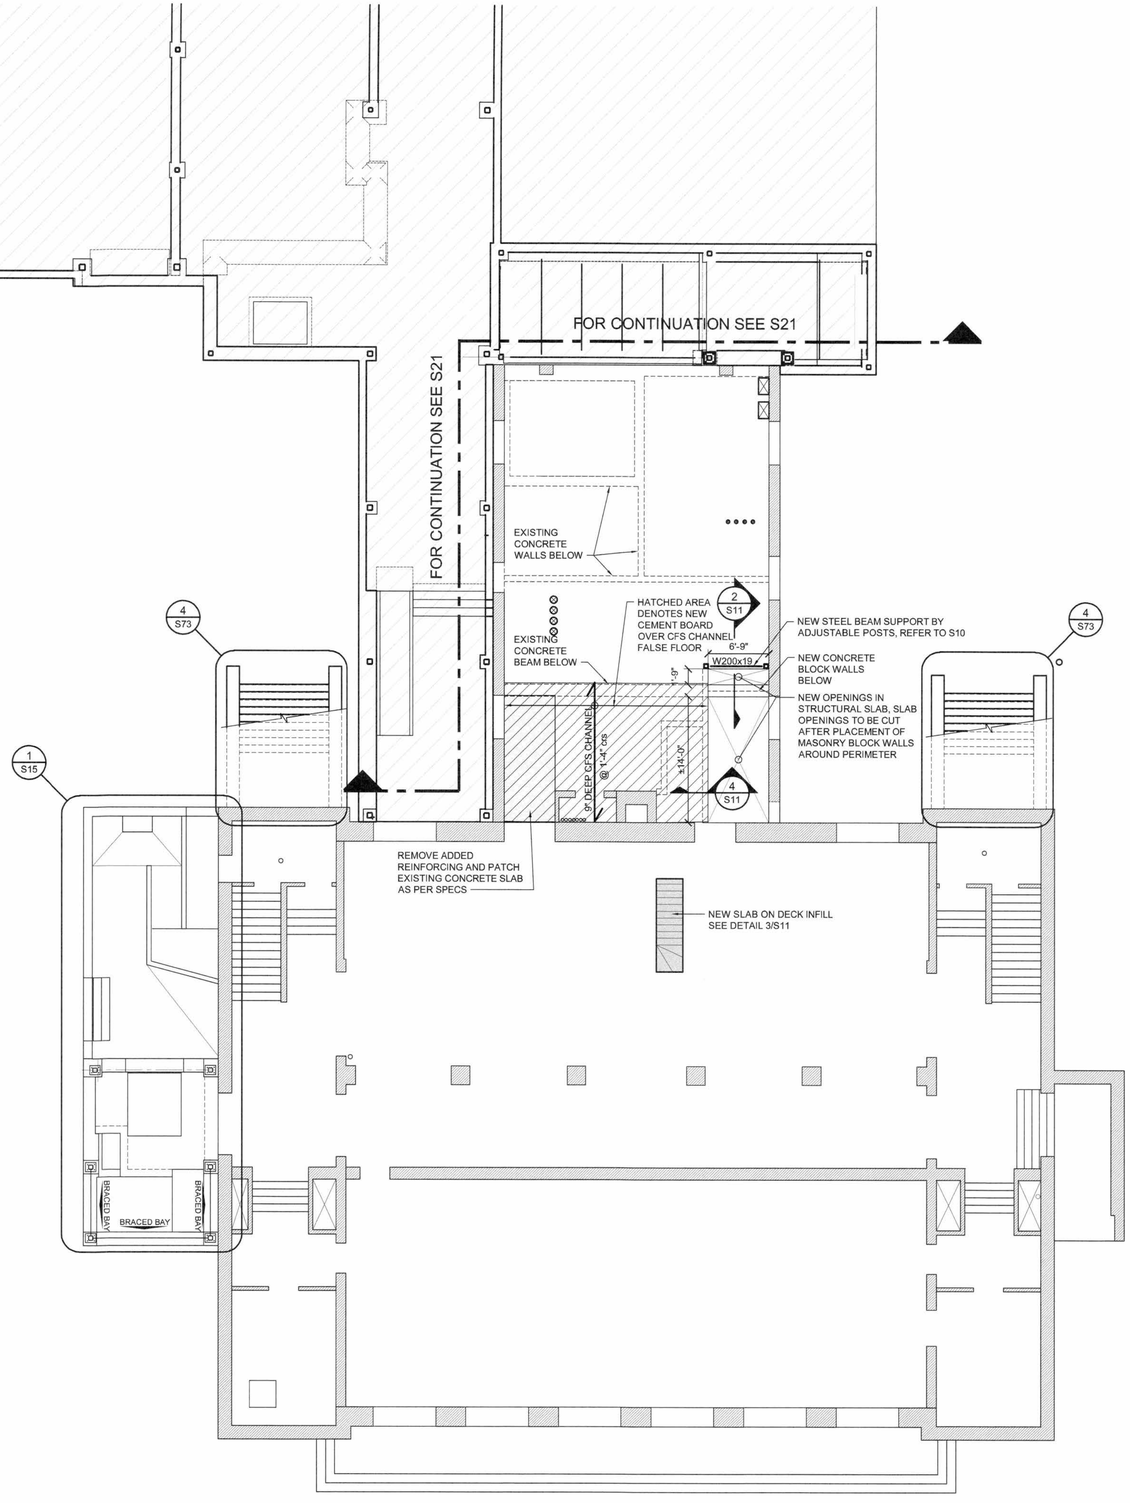

1 S11 GROUND FLOOR PLAN (NORTH)
SCALE: 1/8" = 1'-0"

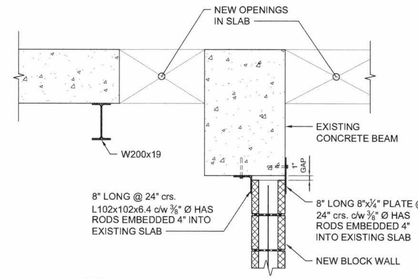

2 S11 SECTION
SCALE: 3/4" = 1'-0"

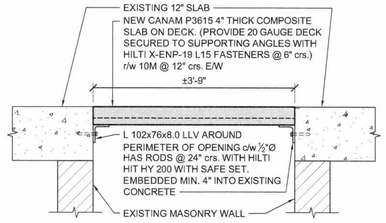

3 S11 SLAB INFILL DETAIL
SCALE: 3/4" = 1'-0"

CORE 2" Ø HOLES. AT LOCATIONS OF VERT. DOWELS. COORDINATE WITH EXISTING REINFORCING STEEL. SCAN SLAB AND AVOID CUTTING ANY REINFORCING STEEL

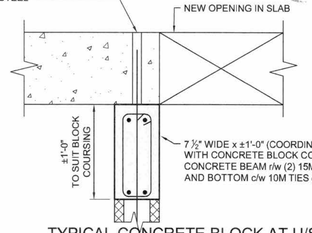

4 S11 TYPICAL CONCRETE BLOCK AT U/S OF EXISTING SLAB SECTION DETAIL
SCALE: 1" = 1'-0"

NOTES:

1. REFER TO DRAWING S01 FOR GENERAL NOTES.
2. EXTERIOR CONCRETE SLAB AND STAIRWELL IS TO BE FINISHED WITH CONCRETE SEALER. SEE ARCH FOR FURTHER DETAILS.
3. CONTRACTOR TO ADVISE CONSULTANT FOLLOWING REMOVAL OF INTERIOR FLOOR FINISHES FOR REVIEW OF EXISTING CONCRETE SLAB.
4. PRIOR TO ANY CORING OPERATIONS OR CREATION OF OPENINGS IN EXISTING SLAB, CONTRACTOR IS TO ADVISE CONSULTANT AND SCAN EXISTING CONCRETE SLAB. DO NOT CUT ANY EXISTING REINFORCING WITHOUT APPROVAL FROM CONSULTANT
5. FOR ALTERNATE SEQUENCE 3 INCLUDING DAYCARE AND CLINIC REFER TO S91 AND S92

No.	ISSUE / REVISION	DD/MM/YY
1	FOR TENDER	01/06/18

This drawing is copyright protected and may not be reproduced or used for purposes other than execution of the described work without the express written consent of J.L. Richards & Associates Limited.

VERIFY SHEET SIZE AND SCALES. BAR TO THE RIGHT IS 1" IF THIS IS A FULL SIZE DRAWING. 0 1"

SCALE: AS NOTED

CLIENT: Conseil des écoles publiques de l'Est de l'Ontario

CONSULTANT: McINTOSH PERRY Consulting Engineers Ltd.

CONSULTANT: www.jlrichards.ca
J.L.Richards ENGINEERS · ARCHITECTS · PLANNERS

CONSULTANT: PAGEAU MOREL
www.pageaumorel.com
Gatineau

PROFESSIONAL STAMP: LICENSED PROFESSIONAL ENGINEER M. J. BURTT 100111392 PROVINCE OF ONTARIO; LICENSED PROFESSIONAL ENGINEER S. BERNARD 100206293 PROVINCE OF ONTARIO

PROJECT NORTH

PROJECT:
MAISON DE LA FRANCOPHONIE D'OTTAWA
2720 RICHMOND ROAD, OTTAWA

DRAWING:
GROUND FLOOR PLAN (NORTH)

DESIGN: SDB	
DRAWN: JPS	DRAWING #: S11
CHECKED: MJB	
JLR #: 27672-001	

PLOT DATE: May 31, 2018 1:32:54 PM

File Location: r:\27000\27672-000.1 - copeo - 2720 richmond road (carlo)\JLR DWG\Struct\27672 S11.dwg