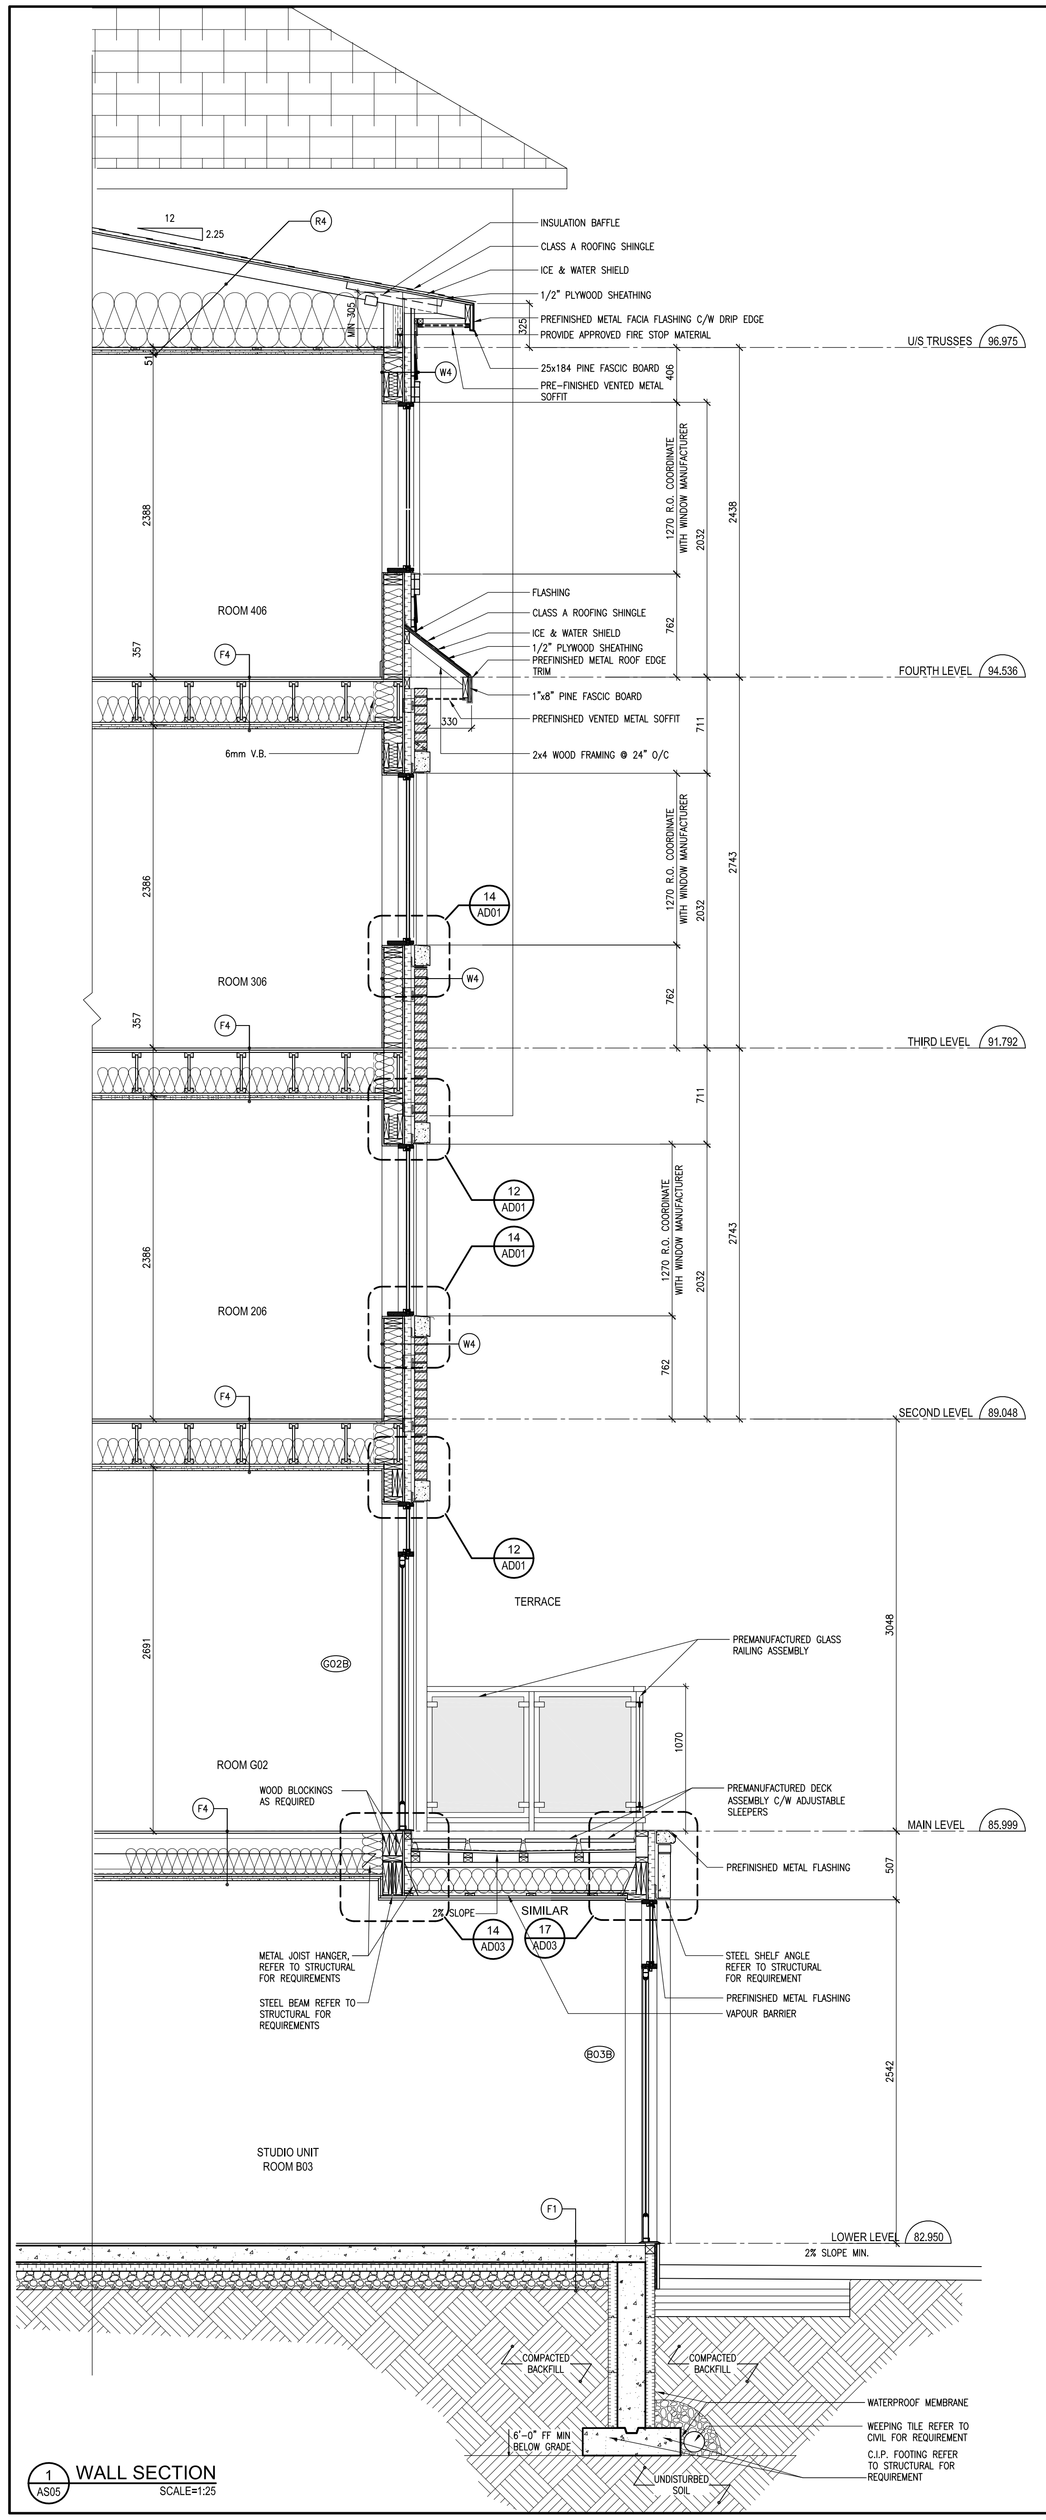

1 WALL SECTION
AS05 SCALE=1:25

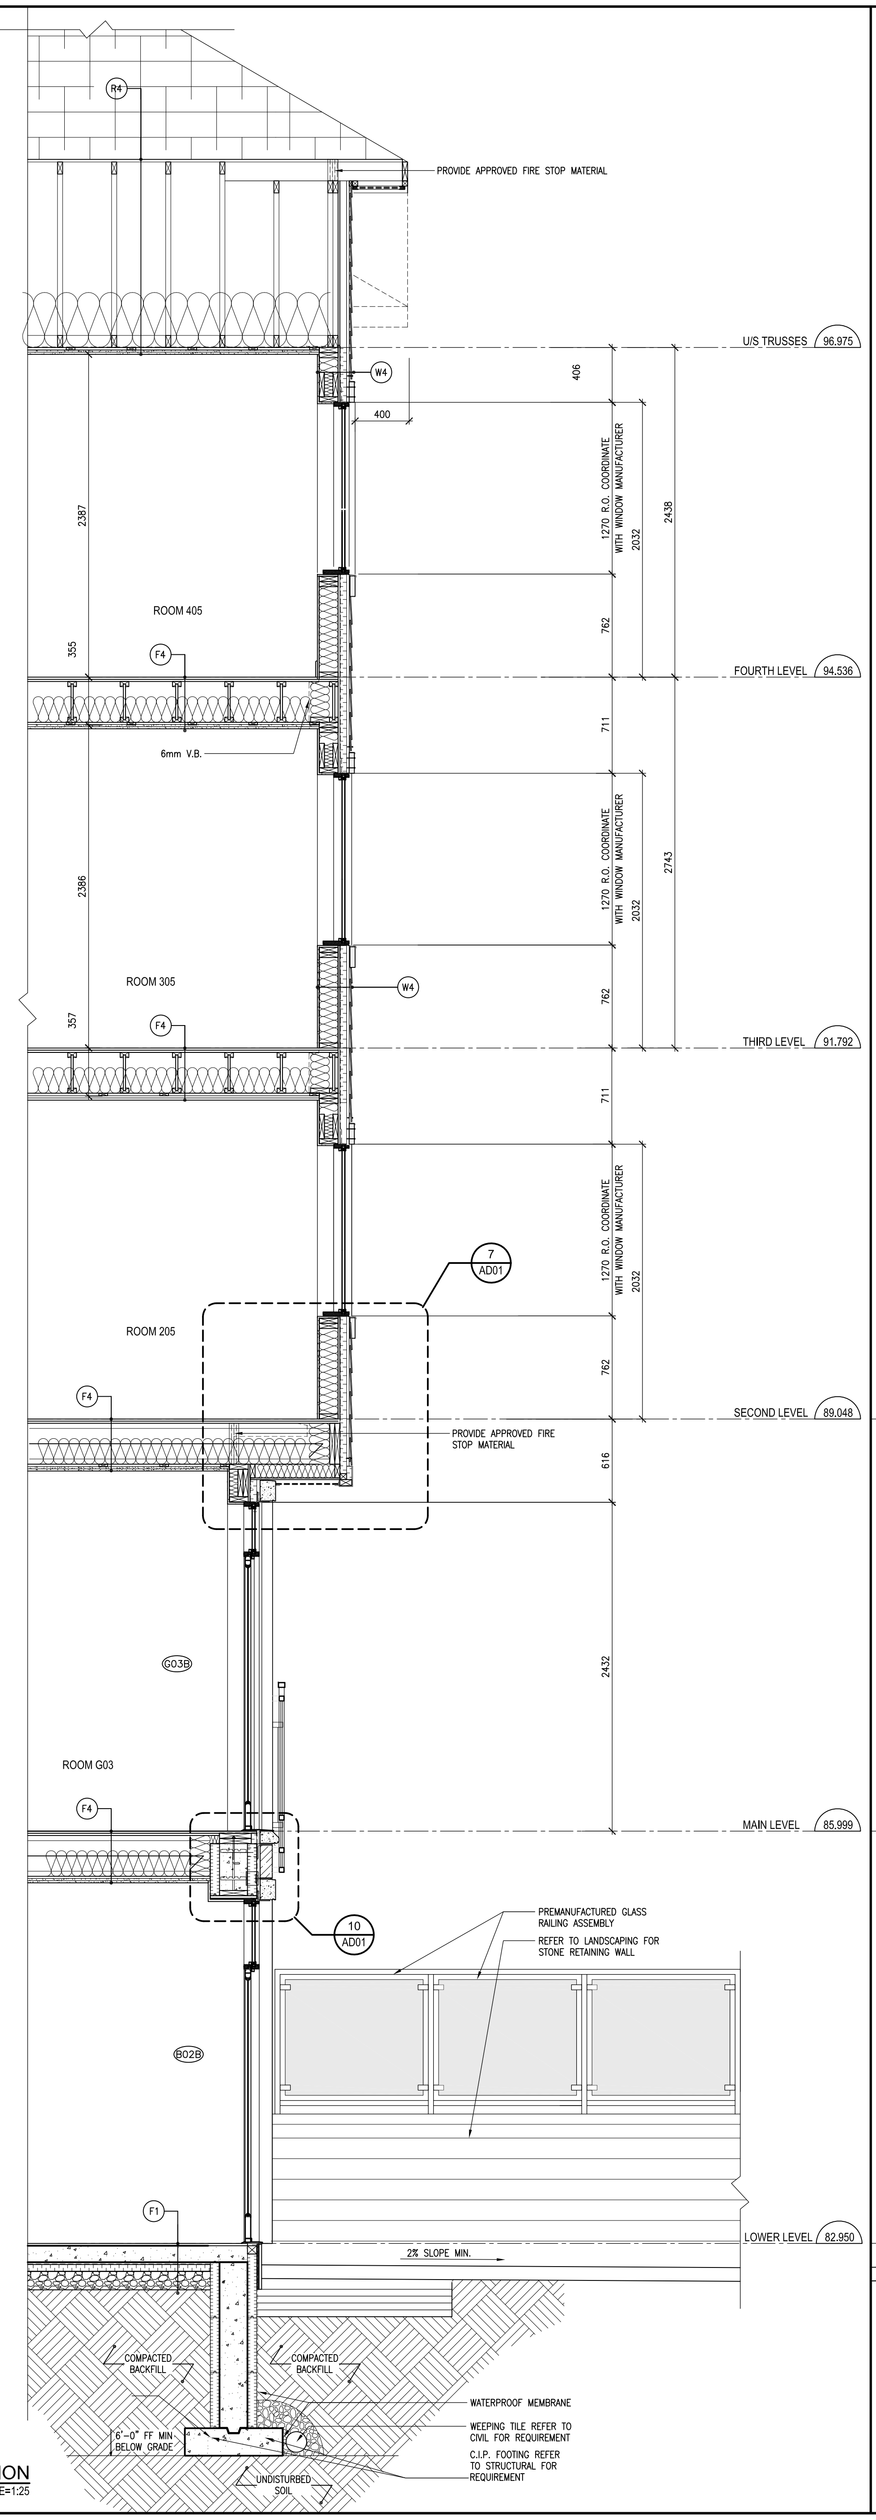

2 WALL SECTION
AS05 SCALE=1:25

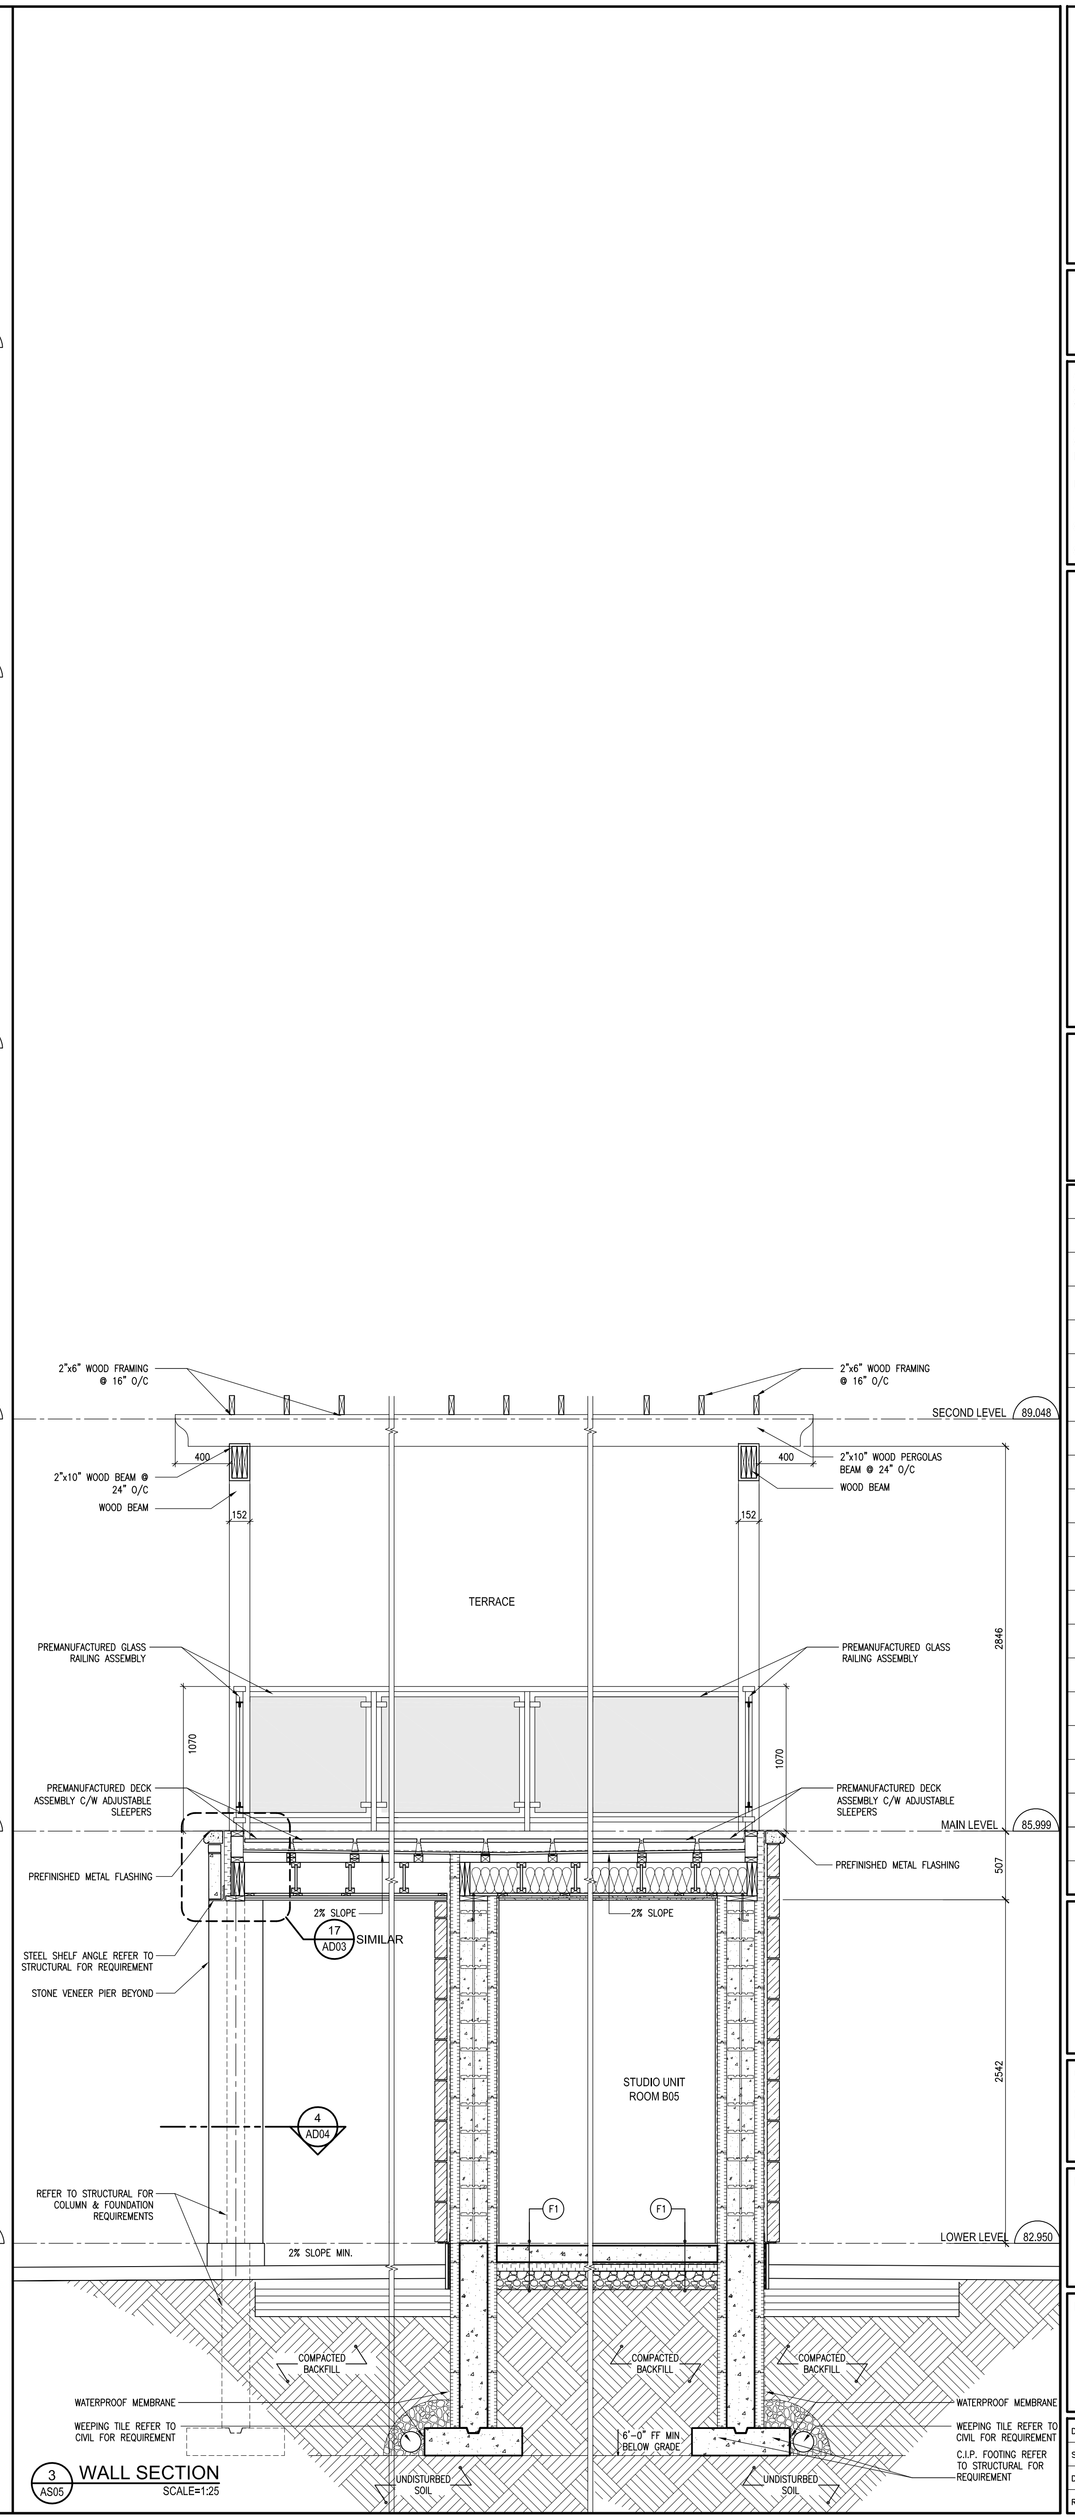

3 WALL SECTION
AS05 SCALE=1:25

ALL CONTRACTORS TO VERIFY ALL DIMENSIONS ON SITE AND TO REPORT ALL ERRORS AND/OR OMISSIONS TO THE ARCHITECT.

ALL CONTRACTORS MUST COMPLY WITH ALL CODES AND BYLAWS AND OTHER AUTHORITIES HAVING JURISDICTION OVER THE WORK.

DO NOT SCALE DRAWINGS.

THIS DRAWING MAY NOT BE USED FOR CONSTRUCTION UNTIL SIGNED BY THE ARCHITECT.

COPYRIGHT RESERVED.

ONTARIO ASSOCIATION OF ARCHITECTS
R. J. WOODMAN
LICENCE
2425

NO.	REVISION	MM/DD/YY DATE
19		
18		
17		
16		
15		
14		
13		
12		
11		
10		
09		
08		
07		
06		
05	RE-ISSUED FOR CONSTRUCTION	08/12/15
04	ISSUED FOR CONSTRUCTION	19/11/15
03	ISSUED FOR FINAL COORDINATION	13/11/15
02	ISSUED FOR COST CONSULTANT REVIEW	14/09/15
01	ISSUED FOR TENDER	05/08/15

WOODMAN ARCHITECT & ASSOCIATES LTD.
4 BEECHWOOD, SUITE 201, OTTAWA, ONTARIO, CANADA K1L 8L9
TEL:613 228 9850 FAX:613 228 9848 mailbox@woodmanarchitect.com

CONSULTANTS:
STRUCTURAL – WSP
MECHANICAL – BGA
ELECTRICAL – BGA

PROJECT
LONG SAULT VILLA PROPOSED NEW LINKED BUILDING

DRAWING:
BUILDING WALL SECTIONS

DATE	DECEMBER 23 2014
SCALE	AS NOTED
DRAWN BY	S.S.
REVIEWED BY	

JOB NO.	1428
DRAWING NO.	AS.05