


GROUND FLOOR
SCALE: 1/16" = 1'-0"

Project Key Plan

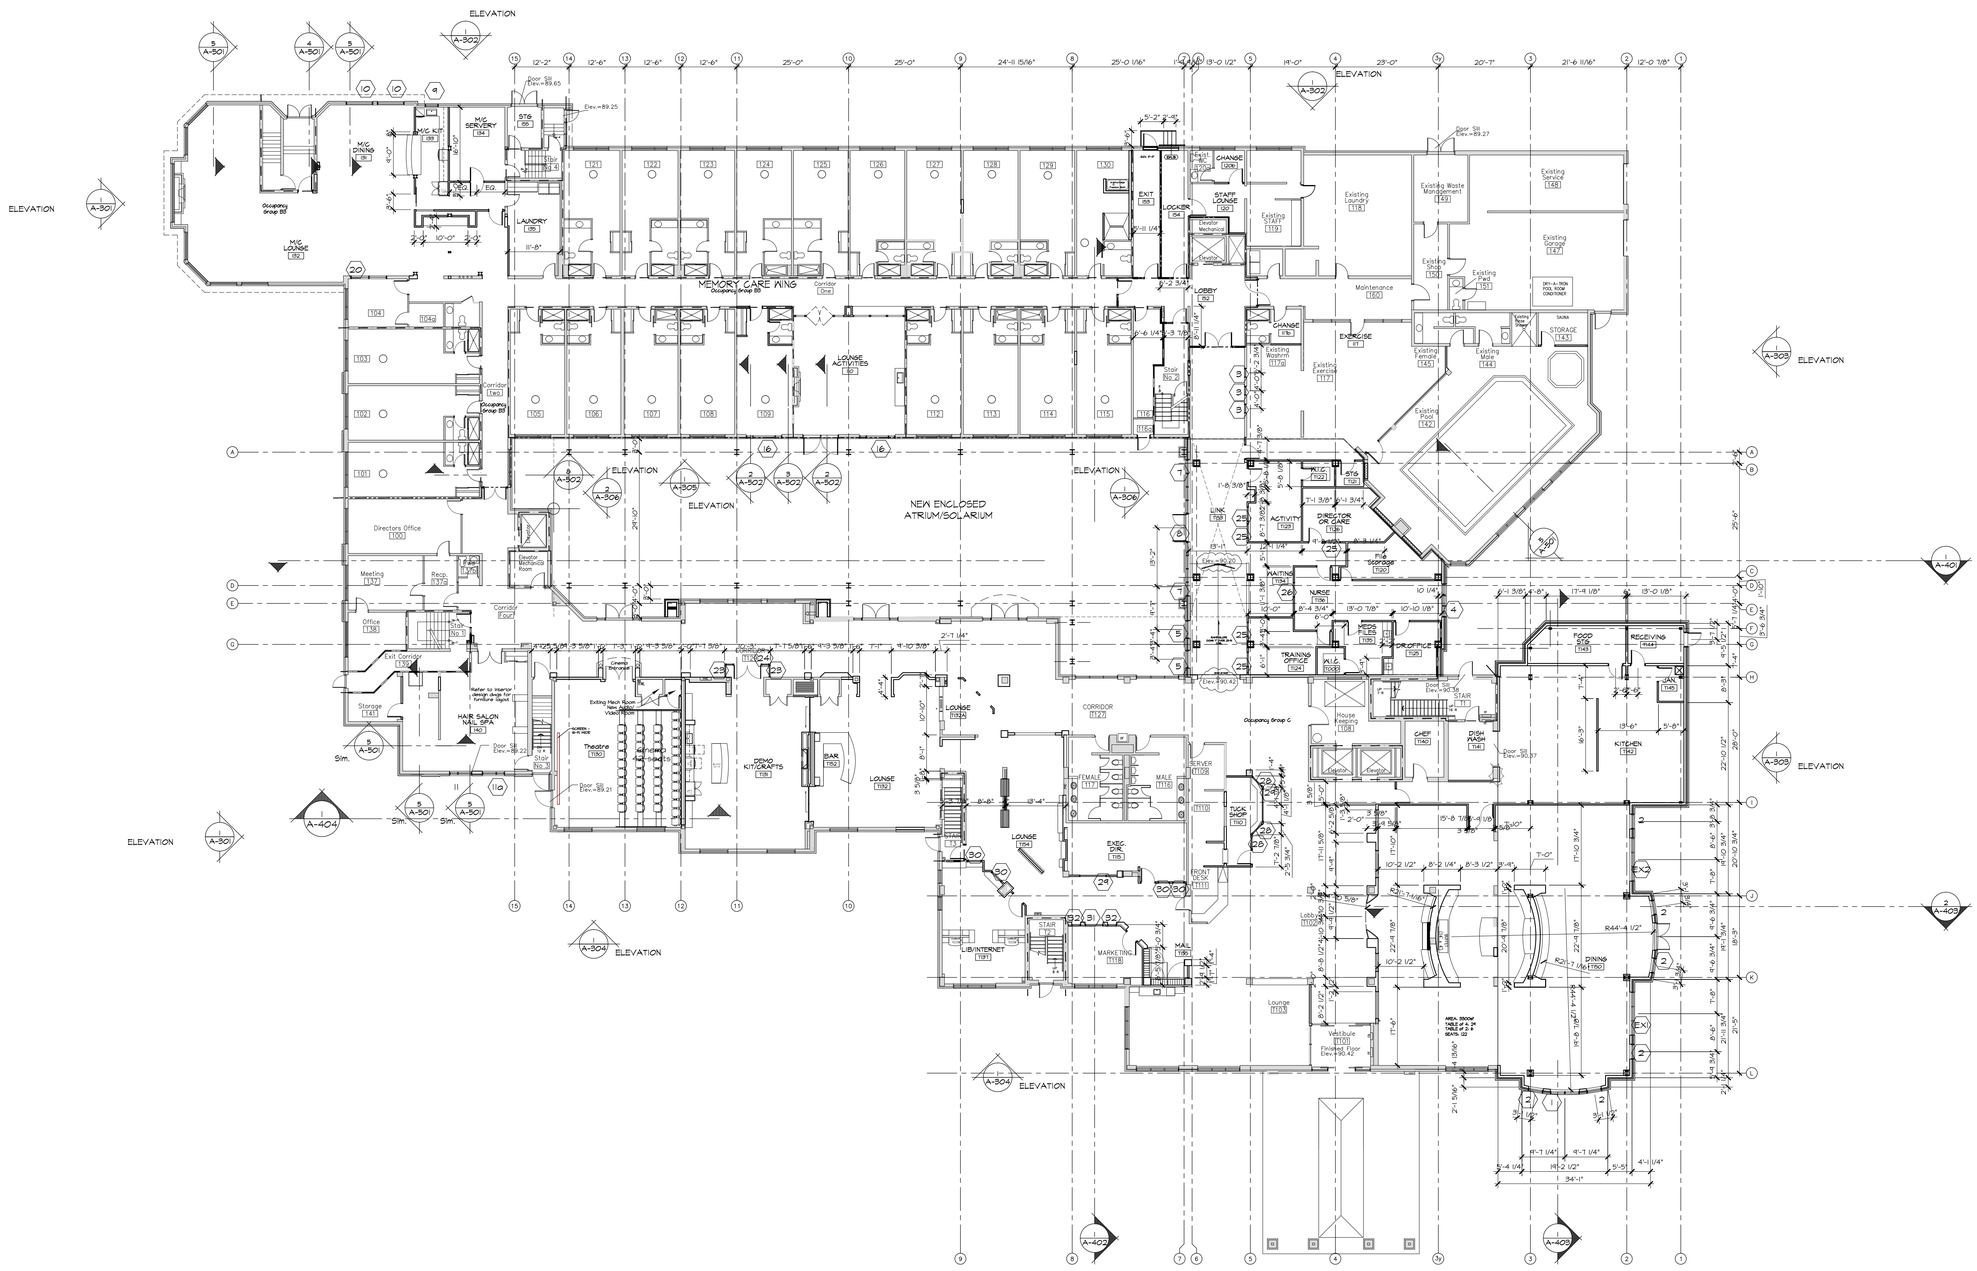


NOTES:

1) ALL WORK TO BE IN COMPLIANCE WITH LOCAL BUILDING CODES, REGULATIONS AND BYLAWS.

2) ADDITIONAL DRAWINGS MAY BE ISSUED FOR CLARIFICATION TO ASSIST PROPER EXECUTION OF WORK. SUCH DRAWINGS WILL HAVE THE SAME MEANING AND INTENT AS IF THEY WERE INCLUDED WITH PLANS IN CONTRACT DOCUMENTS.

3) DO NOT SCALE DRAWINGS.

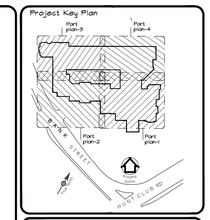4) ALL SUB-CONTRACTORS TO TAKE THEIR OWN ON-SITE MEASUREMENTS AND BE RESPONSIBLE FOR THEIR ACCURACY. THESE DRAWINGS ARE ONLY A GRAPHIC REPRESENTATION OF WHAT THE FINAL COMPLETED WORK SHALL LOOK LIKE.

5) NOTIFY SHAWN J. LAWRENCE ARCHITECT FOR ANY ERRORS AND/OR OMISSIONS PRIOR TO START OF WORK.

LEGEND

2 Hr. FIRE SEPARATION

1 Hr. FIRE SEPARATION

STAMP.

STAMP.

| No. | DATE | REVISION |
|---|---|---|
| 9 | May 3.16 | General Plan Revisions |
| 8 | Nov 20.15 | General Plan Revisions |
| 7 | July 16.15 | General Plan Revisions |
| 6 | April 15.15 | Permit Revision Submission |
| 5 | Feb 10.15 | Revision to Ceilings |
| 4 | Jan 24.15 | Revisions to Plans |
| 3 | DEC 19.14 | PERMIT SUBMISSION |
| 2 | JULY 15.14 | SITE PLAN SUBMISSION |
| 1 | JAN 24.14 | PRELIMINARY REVIEW |


SJL
S. J. LAWRENCE
ARCHITECT INCORPORATED
88 Dwyddin St., Suite 205, Ottawa, ON, K2B 8B7
Tel: (613) 739-7770 Fax: (613) 739-7783
Email: sjl@sjlarchitect.com



THIS DRAWING IS THE SOLE PROPERTY OF SHAWN J. LAWRENCE ARCHITECT INC. REPRODUCTION IS NOT PERMITTED


| | |
|---|---|
| DRAWN BY: MS & JB | DESIGNED BY: S.J.L. |
| DATE: MAR 14 | CHECKED BY: S.J.L. & JB |
| SCALE: AS INDICATED | PLOT DATE: JULY 16, 2015 |

PROJECT:

SOUTHWAY INN
RETRO-FIT
RETIREMENT HOME

JOB NO.: SL-697-13

DRAWING NAME:

PROPOSED GROUND FLOOR PLAN

VERSION: 2

DATE: 2016/5/3 4:10 PM

SHEET: A-201