No.	LOCATION	SIZE	DOOR	DOOR TYPE	DOOR FINISH	FRAME	FRAME TYPE	FRAME FINISH	HARDWARE
GROUND									
T110	TUCK SHOP	36"X 84"	D-1	ALUM.	CLEAR ANOD.	–	ALUM.	CLEAR ANOD.	[C]
T113	MARKETING	36"X 84"	D-1	SCW.	PAINT	–	PSF	PAINT.	[C]
T115	EXECUTIVE DIRECTOR	36"X 84"	D-1	SCW.	PAINT	–	PSF	PAINT.	[C]
T118	GENERAL MANAGER	36"X 84"	D-1	SCW.	PAINT	–	PSF	PAINT.	[C]
T119	ACCOUNTING	36"X 84"	D-1	SCW.	PAINT	–	PSF	PAINT.	[C]
T120	FILE STORAGE	36"X 84"	D-1	SCW.	PAINT		PSF	PAINT.	[C]
T121	STORAGE	36"X 84"	D-1	SCW.	PAINT		PSF	PAINT.	[C]
T122	W.I.C.	36"X 84"	D-1	SCW.	PAINT		PSF	PAINT.	[C]
T123	ACTIVITY	36"X 84"	D-1	SCW.	PAINT		ALUM.	CLEAR ANOD.	[C]
T124	TRAINING	36"X 84"	D-1	SCW.	PAINT		PSF	PAINT.	[C]
T125	DOCTORS OFFICE	36"X 84"	D-1	SCW.	PAINT		PSF	PAINT.	[C]
T126	DIRECTOR OF CARE	36"X 84"	D-1	SCW.	PAINT		PSF	PAINT.	[C]
T131	DEMO CRAFT KIT	2-36"X 84"	D-10	ALUM.	CLEAR ANOD.		ALUM.	CLEAR ANOD.	[C]
T134	RESERVED								
T135	MEDS / FILES	36"X 84"	D-1	SCW.	PAINT	–	PSF.	PAINT.	[C]
T136	NURSE	36"X 84"	D-1	SCW.	PAINT	–	PSF.	PAINT.	[C]
T137	LIB / INTERNET	36"X 84"	D-1	SCW.	PAINT		PSF	PAINT.	[C]
T142.1	KITCHEN	36"X 84"	D-1	SCW.	PAINT	–	PSF.	PAINT.	[A] [C]
T142.2	KITCHEN	2-36"X 84"	D-3	SCW.	PAINT	–	PSF.	PAINT.	[C] [J] [A]
T143	FOOD STORAGE	36"X 84"	D-1	SCW.	PAINT	–	PSF.	PAINT.	[C]
T144.1	RECEIVING	36"X 84"	D-1	SCW.	PAINT	–	PSF.	PAINT.	[C]
T144.2	RECEIVING	36"X 84"	D-1	HMI	PAINT		PSF.	PAINT.	[C]
T145	JANITORS	36"X 84"	D-1	SCW.	PAINT		PSF.	PAINT.	[C] [A]
T150	DINING	REUSE EXISTING ALUMINUM DOOR & FRAME AS DIRECTED BY OWNER							
T153	LINK T153	2-36"X 84"	D-11	ALUM.	CLEAR ANOD.		ALUM.	CLEAR ANOD.	[C]
T154	STAIR T.2	36"X 84"	D-1	SCW.	PAINT		PSF.	PAINT.	[A] [K]
101.1	CLOSET	SITE CONFIRM X 84"	SLIDER	HCW.	PAINT			PAINT.	[N]
101.2	BATHROOM	28" X 84"	D-1	HCW.	PAINT		PSF	PAINT.	[F]
102.1	CLOSET	SITE CONFIRM X 84"	SLIDER	HCW.	PAINT			PAINT.	[N]
102.2	BATHROOM	28" X 84"	D-1	HCW.	PAINT		PSF	PAINT.	[F]
103.1	CLOSET	SITE CONFIRM X 84"	SLIDER	HCW.	PAINT			PAINT.	[N]
103.2	BATHROOM	28" X 84"	D-1	HCW.	PAINT		PSF	PAINT.	[F]
104.1	CARE OFFICE	36"X 84"	D-1	SCW.	PAINT		PSF.	PAINT.	[C] [D]
109.1	SUITE	36"X 84"	D-1	SCW.	PAINT		PSF	PAINT.	[A] [C]
109.2	CLOSET	SITE CONFIRM X 84"	SLIDER	HCW.	PAINT			PAINT.	[N]
109.3	BATHROOM	28" X 84"	D-1	HCW.	PAINT		PSF	PAINT.	[F]
110.1	LOUNGE	2-36"X 84"	D-4	ALUM.	CLEAR ANOD.		ALUM.	CLEAR ANOD.	[C]
116.1	STORAGE	36"X 84"	D-1	SCW.	PAINT		PSF	PAINT.	[A] [C]
116.2	STORAGE	36"X 84"	D-1	HMI.	PAINT		PSF	PAINT.	[A] [C]
117	EXERCISE	36"X 84"	D-6A	SCW.	PAINT		ALUM.	CLEAR ANOD.	[C]
119.1	STAFF LOUNGE	36"X 84"	D-1	SCW.	PAINT		PSF	PAINT.	[A] [C]
119.2	STAFF CHANGE ROOM	36"X 84"	D-1	SCW.	PAINT		PSF	PAINT.	[C]
130.1	WASHROOM	36" X 84"	D-1	HCW.	PAINT		SLIDING	PAINT.	[F]
132	MC LOUNGE	36" X 84"	D-1	HMI.	PAINT		PSF.	PAINT.	[A] [C] [K]
132.2	RESERVED								
132.3	CORRIDOR TWO	2-32"X 84"	D-3	SCW.	PAINT		PSF.	PAINT.	[C] [B] [L]
133	MC KITCHEN	36"X 84"	D-1	SCW.	PAINT		PSF.	PAINT.	[C]
134	MC SERVERY	36"X 84"	D-1	SCW.	PAINT		PSF.	PAINT.	[J]
140.1	SALON	36"X 84"	D-1	SCW.	PAINT		PSF.	PAINT.	[C] [A] [K]
141.1	STAIR No 1	36"X 84"	D-6	SCW.	PAINT		PSF.	PAINT.	[C]
143.1	STORAGE	36"X 84"	D-1	HCW.	PAINT		PSF	PAINT.	[C]
152.1	LOBBY 152	2-36"X 84"	D-3	HMI.	PAINT		PSF.	PAINT.	[C] [B] [L] [K]
152.2	LOBBY 152	2-36"X 84"	D-3	HMI.	PAINT		PSF.	PAINT.	[C] [B] [L] [K]
152.3	LOBBY 152	36"X 84"	D-1	HMI.	PAINT		PSF	PAINT.	[C] [B] [E]
152.4	LOBBY 152	36"X 84"	D-6	SCW.	PAINT		PSF.	PAINT.	[C] [A] [K]
152.5	LOBBY 152	36"X 84"	D-6	SCW.	PAINT		PSF.	PAINT.	[C] [A] [K]
152.6	LOBBY 152	36"X 84"	D-6	SCW.	PAINT		PSF.	PAINT.	[C] [A] [K]
153.1	EXIT	36"X 84"	D-1	HMI.	PAINT		PSF.	PAINT.	[C] [K]

No.	LOCATION	SIZE	DOOR	DOOR TYPE	DOOR FINISH	FRAME	FRAME TYPE	FRAME FINISH	HARDWARE
SECOND									
T203.2	WIC T203a	28"X 80"	D-1	HCW.	PAINT		PSF	PAINT.	
T204.1	BEDROOM T204	34"X 80"	D-1	HCW.	PAINT		PSF	PAINT.	
T204.2	WIC T204a	28"X 80"	D-1	HCW.	PAINT		PSF	PAINT.	
T205	STORAGE	36"X 84"	D-1	SCW.	PAINT		PSF	PAINT.	[A] [C]
T206.1	BEDROOM	34"X 80"	D-1	HCW.	PAINT		PSF	PAINT.	
T206.2	WIC	28"X 80"	D-1	HCW.	PAINT		PSF	PAINT.	
T207	SUITE	36"X 84"	D-1	SCW.	PAINT		PSF	PAINT.	[A] [C]
T208.1	BEDROOM	34"X 80"	D-1	HCW.	PAINT		PSF	PAINT.	
T208.2	WIC	28"X 80"	D-1	HCW.	PAINT		PSF	PAINT.	
T209.1	SUITE	36"X 84"	D-1	SCW.	PAINT		PSF	PAINT.	[A] [C]
T209.2	CLOSET	28"X 80"	D-1	HCW.	PAINT		PSF	PAINT.	
T210	BEDROOM CLOSET	2- 46"X 84"	D-2	HCW.	PAINT		PSF	PAINT.	[N]
T211	WIC	28"X 80"	D-1	HCW.	PAINT		PSF	PAINT.	
T213.1	BEDROOM	34"X 80"	D-1	HCW.	PAINT		PSF	PAINT.	
T213.2	WIC	28"X 80"	D-1	HCW.	PAINT		PSF	PAINT.	
T214	WIC	28"X 80"	D-1	HCW.	PAINT		PSF	PAINT.	
T215.1	BEDROOM	34"X 80"	D-1	HCW.	PAINT		PSF	PAINT.	
T215.2	WIC	28"X 80"	D-1	HCW.	PAINT		PSF	PAINT.	
T217.1	SUITE	36"X 84"	D-1	SCW.	PAINT		PSF	PAINT.	[A] [C]
T217.2	BEDROOM	34"X 80"	D-1	HCW.	PAINT		PSF	PAINT.	
T217.3	CLOSET	2- 46"X 84"	D-2	HCW.	PAINT		PSF	PAINT.	[N]
T217.4	BATH	28"X 80"	D-1	HCW.	PAINT		PSF	PAINT.	[F]
T217.5	CLOSET	36"X 80"	D-1	HCW.	PAINT		PSF	PAINT.	
200.1	SUITE	36"X 84"	D-1	SCW.	PAINT		PSF	PAINT.	[A] [C]
200.2	CLOSET	SITE CONFIRM X 84"	SLIDER	HCW.	PAINT			PAINT.	[N]
201.1	CLOSET	SITE CONFIRM X 84"	SLIDER	HCW.	PAINT			PAINT.	[N]
201.2	CLOSET	SITE CONFIRM X 84"	SLIDER	HCW.	PAINT			PAINT.	[N]
201.3	CLOSET	SITE CONFIRM X 84"	SLIDER	HCW.	PAINT			PAINT.	[N]
201.4	BATHROOM	SITE CONFIRM X 84"	D-1	HCW.	PAINT		PSF	PAINT.	[F]
202.1	CLOSET	SITE CONFIRM X 84"	SLIDER	HCW.	PAINT			PAINT.	[N]
202.2	BATHROOM	SITE CONFIRM X 84"	D-1	HCW.	PAINT		PSF	PAINT.	[F]
207.1	BATHROOM	36" X 84"	D-1	HCW.	PAINT		SLIDING	PAINT.	[F]
217.1	BEDROOM			HCW.	PAINT		PSF	PAINT.	
217.2	CLOSET	SITE CONFIRM X 84"	SLIDER	HCW.	PAINT			PAINT.	[N]
219.1	A L DINING	2-36"X 84"	D-8	SCW.	PAINT		PSF	PAINT.	[A] [C]
220.1	A L SERVERY	36"X 84"	D-1	SCW.	PAINT		PSF	PAINT.	[B] [C]
220.2	A L DINING	2-36"X 84"	D-3	SCW.	PAINT	–	PSF.	PAINT.	[C] [J]
222.1	NURSES STATION	36"X 84"	D-12	SCW.	PAINT		PSF	PAINT.	[A] [C]
222.2	MED	36"X 84"	D-1	SCW.	PAINT		PSF	PAINT.	[D] [C]
222.3	DOCTOR	36"X 84"	D-1	SCW.	PAINT		PSF	PAINT.	[D] [C]
224.1	BEDROOM	36" X 84"	D-1	HCW.	PAINT		PSF	PAINT.	
224.2	CLOSET	SITE CONFIRM X 84"	SLIDER	HCW.	PAINT			PAINT.	[N]
232.2	BATHROOM	SITE CONFIRM X 84"	D-1	HCW.	PAINT		PSF	PAINT.	[F]
233.1	CLOSET	SITE CONFIRM X 84"	SLIDER	HCW.	PAINT			PAINT.	[N]
233.2	BATHROOM	SITE CONFIRM X 84"	D-1	HCW.	PAINT		PSF	PAINT.	[F]
238.1	OFFICE	36" X 84"	D-1	SCW.	PAINT		PSF	PAINT.	
238.2	OFFICE	36" X 84"	D-13	SCW.	PAINT		PSF	PAINT.	
238.3	OFFICE	36" X 84"	D-1	SCW.	PAINT		PSF	PAINT.	
236.1	BEDROOM	SITE CONFIRM X 84"	D-1	SCW.	PAINT		PSF	PAINT.	
236.2	CLOSET	SITE CONFIRM X 84"	SLIDER	HCW.	PAINT			PAINT.	[N]
236.3	CLOSET	SITE CONFIRM X 84"	SLIDER	HCW.	PAINT			PAINT.	[N]
235	STAFF APT.	SITE CONFIRM X 84"	D-1	SCW.	PAINT		PSF	PAINT.	[A] [C] [D] [F]
235.1	CLOSET	SITE CONFIRM X 84"	SLIDER	HCW.	PAINT			PAINT.	[N]
235.2	BATHROOM	28" X 84"	D-1	HCW.	PAINT		PSF	PAINT.	[F]
241	BARRIER FREE	36"X 84"	D-1	SCW.	PAINT		PSF	PAINT.	[A] [C] [F]
242	STORAGE	36"X 84"	D-1	SCW.	PAINT		PSF	PAINT.	[A] [D] [F]
243	STAIR No 2	36"X 84"	D-1	SCW.	PAINT		PSF	PAINT.	[A] [C]
250	COMMON VESTIBULE	2-34"X 84"	D-1	SCW.	PAINT		PSF	PAINT.	[B] [C] [E] [K] [L]

No.	LOCATION	SIZE	DOOR	DOOR TYPE	DOOR FINISH	FRAME	FRAME TYPE	FRAME FINISH	HARDWARE
THIRD									
T303.2	WIC	28"X 80"	D-1	HCW.	PAINT		PSF	PAINT.	
T304.1	BEDROOM	34"X 80"	D-1	HCW.	PAINT		PSF	PAINT.	
T304.2	WIC	28"X 80"	D-1	HCW.	PAINT		PSF	PAINT.	
T305	STORAGE	36"X 84"	D-1	SCW.	PAINT		PSF	PAINT.	[A] [C]
T306.1	BEDROOM	34"X 80"	D-1	HCW.	PAINT		PSF	PAINT.	
T306.2	WIC	28"X 80"	D-1	HCW.	PAINT		PSF	PAINT.	
T307	SUITE	36"X 84"	D-1	SCW.	PAINT		PSF	PAINT.	[A] [C]
T308.1	BEDROOM	34"X 80"	D-1	HCW.	PAINT		PSF	PAINT.	
T308.2	WIC	28"X 80"	D-1	HCW.	PAINT		PSF	PAINT.	
T309.1	SUITE	36"X 84"	D-1	SCW.	PAINT		PSF	PAINT.	[A] [C]
T309.2	CLOSET	28"X 80"	D-1	HCW.	PAINT		PSF	PAINT.	
T310	BEDROOM CLOSET	2- 46"X 84"	D-2	HCW.	PAINT		PSF	PAINT.	[N]
T311	WIC	28"X 80"	D-1	HCW.	PAINT		PSF	PAINT.	
T313.1	BEDROOM	34"X 80"	D-1	HCW.	PAINT		PSF	PAINT.	
T313.2	WIC	28"X 80"	D-1	HCW.	PAINT		PSF	PAINT.	
T314	WIC	28"X 80"	D-1	HCW.	PAINT		PSF	PAINT.	
T315.1	BEDROOM	34"X 80"	D-1	HCW.	PAINT		PSF	PAINT.	
T315.2	WIC	28"X 80"	D-1	HCW.	PAINT		PSF	PAINT.	
T317.1	SUITE	36"X 84"	D-1	SCW.	PAINT		PSF	PAINT.	[A] [C]
T317.2	BEDROOM	34"X 80"	D-1	HCW.	PAINT		PSF	PAINT.	
T317.3	CLOSET	2- 46"X 84"	D-2	HCW.	PAINT		PSF	PAINT.	[N]
T317.4	BATH	28"X 80"	D-1	HCW.	PAINT		PSF	PAINT.	[F]
T317.5	CLOSET	36"X 80"	D-1	HCW.	PAINT		PSF	PAINT.	
300.1	SUITE	36"X 84"	D-1	SCW.	PAINT		PSF	PAINT.	[A] [C]
300.2	CLOSET	SITE CONFIRM X 84"	SLIDER	HCW.	PAINT			PAINT.	[N]
301.1	CLOSET	SITE CONFIRM X 84"	SLIDER	HCW.	PAINT			PAINT.	[N]
301.2	CLOSET	SITE CONFIRM X 84"	SLIDER	HCW.	PAINT			PAINT.	[N]
301.3	CLOSET	SITE CONFIRM X 84"	SLIDER	HCW.	PAINT			PAINT.	[N]
301.4	BATHROOM	SITE CONFIRM X 84"	D-1	HCW.	PAINT		PSF	PAINT.	[F]
302.1	CLOSET	SITE CONFIRM X 84"	SLIDER	HCW.	PAINT			PAINT.	[N]
302.2	BATHROOM	SITE CONFIRM X 84"	D-1	HCW.	PAINT		PSF	PAINT.	[F]
302.3	CLOSET	SITE CONFIRM X 84"	SLIDER	HCW.	PAINT			PAINT.	[N]
303.1	CLOSET	SITE CONFIRM X 84"	SLIDER	HCW.	PAINT			PAINT.	[N]
303.2	BATHROOM	SITE CONFIRM X 84"	D-1	HCW.	PAINT		PSF	PAINT.	[F]
303.2	BEDROOM	36" X 84"	D-1	HCW.	PAINT		PSF	PAINT.	
303.4	CLOSET	SITE CONFIRM X 84"	SLIDER	HCW.	PAINT			PAINT.	[N]
304.1	CLOSET	SITE CONFIRM X 84"	SLIDER	HCW.	PAINT			PAINT.	[N]
305.1	CLOSET	SITE CONFIRM X 84"	SLIDER	HCW.	PAINT			PAINT.	[N]
306.1	CLOSET	SITE CONFIRM X 84"	SLIDER	HCW.	PAINT			PAINT.	[N]
306.2	BATHROOM	SITE CONFIRM X 84"	D-1	HCW.	PAINT		PSF	PAINT.	[F]
306.2	BEDROOM	36" X 84"	D-1	HCW.	PAINT		PSF	PAINT.	
306.4	CLOSET	SITE CONFIRM X 84"	SLIDER	HCW.	PAINT			PAINT.	[N]
307.1	CLOSET	SITE CONFIRM X 84"	SLIDER	HCW.	PAINT			PAINT.	[N]
307.2	BATHROOM	SITE CONFIRM X 84"	D-1	HCW.	PAINT		PSF	PAINT.	[F]
307.3	CLOSET	SITE CONFIRM X 84"	SLIDER	HCW.	PAINT			PAINT.	[N]
308.1	CLOSET	SITE CONFIRM X 84"	SLIDER	HCW.	PAINT			PAINT.	[N]
309.1	CLOSET	SITE CONFIRM X 84"	SLIDER	HCW.	PAINT			PAINT.	[N]
310.1	CLOSET	SITE CONFIRM X 84"	SLIDER	HCW.	PAINT			PAINT.	[N]
311.1	CLOSET	SITE CONFIRM X 84"	SLIDER	HCW.	PAINT			PAINT.	[N]
312.1	CLOSET	SITE CONFIRM X 84"	SLIDER	HCW.	PAINT			PAINT.	[N]
313.1	CLOSET	SITE CONFIRM X 84"	SLIDER	HCW.	PAINT			PAINT.	[N]
314.1	CLOSET	SITE CONFIRM X 84"	SLIDER	HCW.	PAINT			PAINT.	[N]
315.1	CLOSET	SITE CONFIRM X 84"	SLIDER	HCW.	PAINT			PAINT.	[N]
316.1	CLOSET	SITE CONFIRM X 84"	SLIDER	HCW.	PAINT			PAINT.	[N]
317.1	BEDROOM	36" X 84"	D-1	HCW.	PAINT		PSF	PAINT.	
317.2	CLOSET	SITE CONFIRM X 84"	SLIDER	HCW.	PAINT			PAINT.	[N]
319.1	CLOSET	SITE CONFIRM X 84"	SLIDER	HCW.	PAINT			PAINT.	[N]
320.1	CLOSET	SITE CONFIRM X 84"	SLIDER	HCW.	PAINT			PAINT.	[N]
321.1	BEDROOM	36" X 84"	D-1	HCW.	PAINT		PSF	PAINT.	
321.2	CLOSET	SITE CONFIRM X 84"	SLIDER	HCW.	PAINT			PAINT.	[N]
323.1	CLOSET	SITE CONFIRM X 84"	SLIDER	HCW.	PAINT			PAINT.	[N]
324.1	CLOSET	SITE CONFIRM X 84"	SLIDER	HCW.	PAINT			PAINT.	[N]
325.1	CLOSET	SITE CONFIRM X 84"	SLIDER	HCW.	PAINT			PAINT.	[N]
326.1	CLOSET	SITE CONFIRM X 84"	SLIDER	HCW.	PAINT			PAINT.	[N]
328.1	BEDROOM	36" X 84"	D-1	HCW.	PAINT		PSF	PAINT.	
328.2	CLOSET	SITE CONFIRM X 84"	SLIDER	HCW.	PAINT			PAINT.	[N]
329.1	CLOSET	SITE CONFIRM X 84"	SLIDER	HCW.	PAINT			PAINT.	[N]
330.1	CLOSET	SITE CONFIRM X 84"	SLIDER	HCW.	PAINT			PAINT.	[N]
331.1	BEDROOM	36" X 84"	D-1	HCW.	PAINT		PSF	PAINT.	
331.2	CLOSET	SITE CONFIRM X 84"	SLIDER	HCW.	PAINT			PAINT.	[N]
333.1	CLOSET	SITE CONFIRM X 84"	SLIDER	HCW.	PAINT			PAINT.	[N]
333.2	BATHROOM	SITE CONFIRM X 84"	D-1	HCW.	PAINT		PSF	PAINT.	[F]
336.1	BEDROOM	SITE CONFIRM X 84"	D-1	SCW.	PAINT		PSF	PAINT.	
336.2	CLOSET	SITE CONFIRM X 84"	SLIDER	HCW.	PAINT			PAINT.	[N]
336.3	CLOSET	SITE CONFIRM X 84"	SLIDER	HCW.	PAINT			PAINT.	[N]
334.1	CLOSET	SITE CONFIRM X 84"	SLIDER	HCW.	PAINT			PAINT.	[N]
337	LANDRY	36"X 84"	D-1	SCW.	PAINT		PSF	PAINT.	[A] [C]
338	STORAGE	36"X 84"	D-1	SCW.	PAINT		PSF	PAINT.	[A] [C]

No.	LOCATION	SIZE	DOOR	DOOR TYPE	DOOR FINISH	FRAME	FRAME TYPE	FRAME FINISH	HARDWARE
FORTH									
T403.2	WIC	28"X 80"	D-1	HCW.	PAINT		PSF	PAINT.	
T404.1	BEDROOM	34"X 80"	D-1	HCW.	PAINT		PSF	PAINT.	
T404.2	WIC	28"X 80"	D-1	HCW.	PAINT		PSF	PAINT.	
T405	STORAGE	36"X 84"	D-1	SCW.	PAINT		PSF	PAINT.	[A] [C]
T406.1	BEDROOM	34"X 80"	D-1	HCW.	PAINT		PSF	PAINT.	
T406.2	WIC	28"X 80"	D-1	HCW.	PAINT		PSF	PAINT.	
T407	SUITE	36"X 84"	D-1	SCW.	PAINT		PSF	PAINT.	[A] [C]
T408.1	BEDROOM	34"X 80"	D-1	HCW.	PAINT		PSF	PAINT.	
T408.2	WIC	28"X 80"	D-1	HCW.	PAINT		PSF	PAINT.	
T409.1	SUITE	36"X 84"	D-1	SCW.	PAINT		PSF	PAINT.	[A] [C]
T409.2	CLOSET	28"X 80"	D-1	HCW.	PAINT		PSF	PAINT.	
T410	BEDROOM CLOSET	2- 46"X 84"	D-2	HCW.	PAINT		PSF	PAINT.	[N]
T411	WIC	28"X 80"	D-1	HCW.	PAINT		PSF	PAINT.	
T413.1	BEDROOM	34"X 80"	D-1	HCW.	PAINT		PSF	PAINT.	
T413.2	WIC	28"X 80"	D-1	HCW.	PAINT		PSF	PAINT.	
T414	WIC	28"X 80"	D-1	HCW.	PAINT		PSF	PAINT.	
T415.1	BEDROOM	34"X 80"	D-1	HCW.	PAINT		PSF	PAINT.	
T415.2	WIC	28"X 80"	D-1	HCW.	PAINT		PSF	PAINT.	
T417.1	SUITE	36"X 84"	D-1	SCW.	PAINT		PSF	PAINT.	[A] [C]
T417.2	BEDROOM	34"X 80"	D-1	HCW.	PAINT		PSF	PAINT.	
T417.3	CLOSET	2- 46"X 84"	D-2	HCW.	PAINT		PSF	PAINT.	[N]
T417.4	BATH	28"X 80"	D-1	HCW.	PAINT		PSF	PAINT.	[F]
T417.5	CLOSET	36"X 80"	D-1	HCW.	PAINT		PSF	PAINT.	

No.	LOCATION	SIZE	DOOR	DOOR TYPE	DOOR FINISH	FRAME	FRAME TYPE	FRAME FINISH	HARDWARE
FIFTH									
T503.2	WIC	28"X 80"	D-1	HCW.	PAINT		PSF	PAINT.	
T504.1	BEDROOM	34"X 80"	D-1	HCW.	PAINT		PSF	PAINT.	
T504.2	WIC	28"X 80"	D-1	HCW.	PAINT		PSF	PAINT.	
T505	STORAGE	36"X 84"	D-1	SCW.	PAINT		PSF	PAINT.	[A] [C]
T506.1	BEDROOM	34"X 80"	D-1	HCW.	PAINT		PSF	PAINT.	
T506.2	WIC	28"X 80"	D-1	HCW.	PAINT		PSF	PAINT.	
T507	SUITE	36"X 84"	D-1	SCW.	PAINT		PSF	PAINT.	[A] [C]
T508.1	BEDROOM	34"X 80"	D-1	HCW.	PAINT		PSF	PAINT.	
T508.2	WIC	28"X 80"	D-1	HCW.	PAINT		PSF	PAINT.	
T509.1	SUITE	36"X 84"	D-1	SCW.	PAINT		PSF	PAINT.	[A] [C]
T509.2	CLOSET	28"X 80"	D-1	HCW.	PAINT		PSF	PAINT.	
T510	BEDROOM CLOSET	2- 46"X 84"	D-2	HCW.	PAINT		PSF	PAINT.	[N]
T511	WIC	28"X 80"	D-1	HCW.	PAINT		PSF	PAINT.	
T513.1	BEDROOM	34"X 80"	D-1	HCW.	PAINT		PSF	PAINT.	
T513.2	WIC	28"X 80"	D-1	HCW.	PAINT		PSF	PAINT.	
T514	WIC	28"X 80"	D-1	HCW.	PAINT		PSF	PAINT.	
T515.1	BEDROOM	34"X 80"	D-1	HCW.	PAINT		PSF	PAINT.	
T515.2	WIC	28"X 80"	D-1	HCW.	PAINT		PSF	PAINT.	
T517.1	SUITE	36"X 84"	D-1	SCW.	PAINT		PSF	PAINT.	[A] [C]
T517.2	BEDROOM	34"X 80"	D-1	HCW.	PAINT		PSF	PAINT.	
T517.3	CLOSET	2- 46"X 84"	D-2	HCW.	PAINT		PSF	PAINT.	[N]
T517.4	BATH	28"X 80"	D-1	HCW.	PAINT		PSF	PAINT.	[F]
T517.5	CLOSET	36"X 80"	D-1	HCW.	PAINT		PSF	PAINT.	

No.	LOCATION	SIZE	DOOR	DOOR TYPE	DOOR FINISH	FRAME	FRAME TYPE	FRAME FINISH	HARDWARE
SIXTH									
T603.2	WIC	28"X 80"	D-1	HCW.	PAINT		PSF	PAINT.	
T604.1	BEDROOM	34"X 80"	D-1	HCW.	PAINT		PSF	PAINT.	
T604.2	WIC	28"X 80"	D-1	HCW.	PAINT		PSF	PAINT.	
T605	STORAGE	36"X 84"	D-1	SCW.	PAINT		PSF	PAINT.	[A] [C]
T606.1	BEDROOM	34"X 80"	D-1	HCW.	PAINT		PSF	PAINT.	
T606.2	WIC	28"X 80"	D-1	HCW.	PAINT		PSF	PAINT.	
T607	SUITE	36"X 84"	D-1	SCW.	PAINT		PSF	PAINT.	[A] [C]
T608.1	BEDROOM	34"X 80"	D-1	HCW.	PAINT		PSF	PAINT.	
T608.2	WIC	28"X 80"	D-1	HCW.	PAINT		PSF	PAINT.	
T609.1	SUITE	36"X 84"	D-1	SCW.	PAINT		PSF	PAINT.	[A] [C]
T609.2	CLOSET	28"X 80"	D-1	HCW.	PAINT		PSF	PAINT.	
T610	BEDROOM CLOSET	2- 46"X 84"	D-2	HCW.	PAINT		PSF	PAINT.	[N]
T611	WIC	28"X 80"	D-1	HCW.	PAINT		PSF	PAINT.	
T613.1	BEDROOM	34"X 80"	D-1	HCW.	PAINT		PSF	PAINT.	
T613.2	WIC	28"X 80"	D-1	HCW.	PAINT		PSF	PAINT.	
T614	WIC	28"X 80"	D-1	HCW.	PAINT		PSF	PAINT.	
T615.1	BEDROOM	34"X 80"	D-1	HCW.	PAINT		PSF	PAINT.	
T615.2	WIC	28"X 80"	D-1	HCW.	PAINT		PSF	PAINT.	
T617.1	SUITE	36"X 84"	D-1	SCW.	PAINT		PSF	PAINT.	[A] [C]
T617.2	BEDROOM	34"X 80"	D-1	HCW.	PAINT		PSF	PAINT.	
T617.3	CLOSET	2- 46"X 84"	D-2	HCW.	PAINT		PSF	PAINT.	[N]
T617.4	BATH	28"X 80"	D-1	HCW.	PAINT		PSF	PAINT.	[F]
T617.5	CLOSET	36"X 80"	D-1	HCW.	PAINT		PSF	PAINT.	

NOTES:

[A] – 45 MIN. FIRE LABEL
[B] – 1.5 HOUR FIRE LABEL
[C] – SELF CLOSER
[D] – DEADBOLT LOCK
[E] – ELECTRONIC LOCK SET (w/ TIMER)
[F] – PRIVACY LOCK SET
[G] – WEATHER STRIPPING
[H] – INTERIOR CLEAR ANNO.
[I] – AUTOMATIC SLIDING DOOR
[J] – BY-SWING DOUBLE DOORS
[K] – PANIC HARDWARE TO OBC
[L] – ELECTRONIC CONTROLLED HOLD OPEN
[M] – EMERGENCY BREAK OUT
[N] – BI-PASS SLIDING DOORS
[O] – SLIDING DOOR

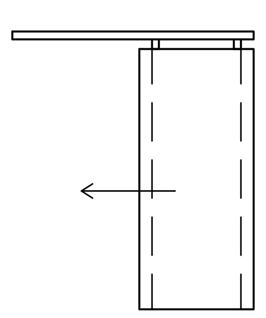

D.1A

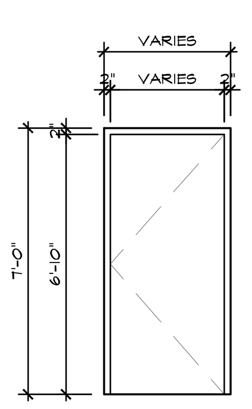

D.1

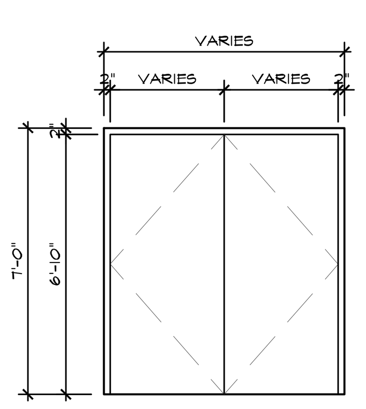

D.2

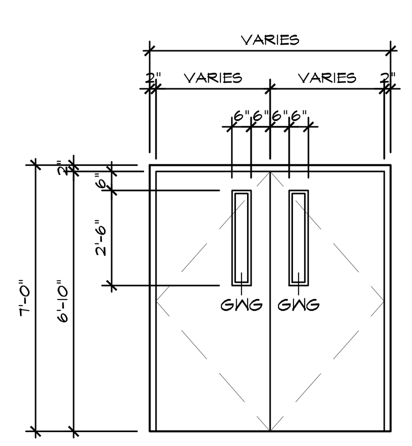

D.3

NOTE:
GWG CAN BE REPLACED
WITH FIREPROOF GLAZING

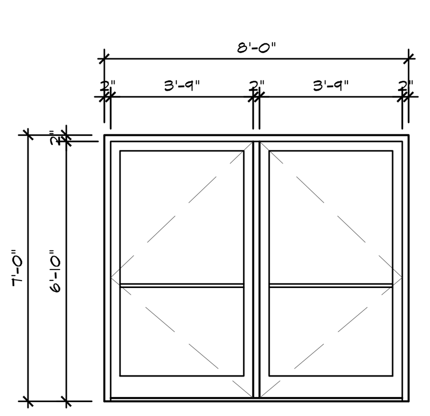

D.4

NOTE:
CENTRE MULLION IS REMOVEABLE

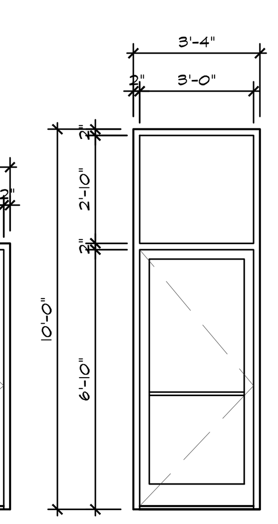

D.5

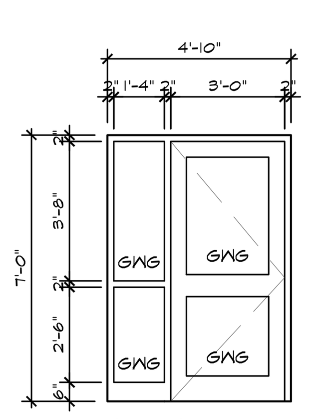

D.6

NOTE:
GWG CAN BE REPLACED
WITH FIREPROOF GLAZING

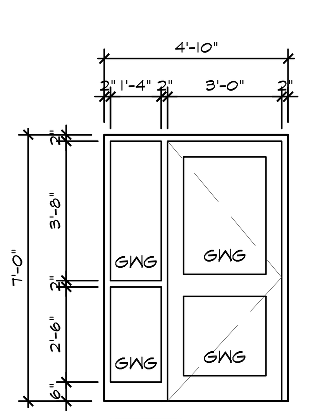

D.6A

NOTE:
GWG CAN BE REPLACED
WITH FIREPROOF GLAZING

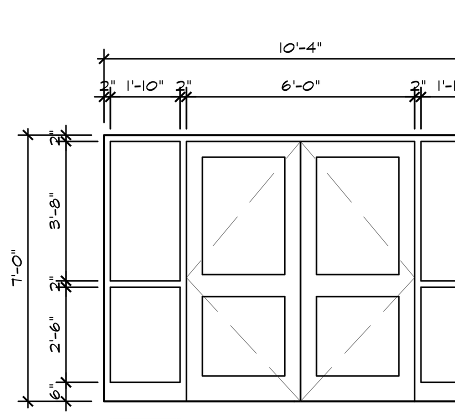

D.7

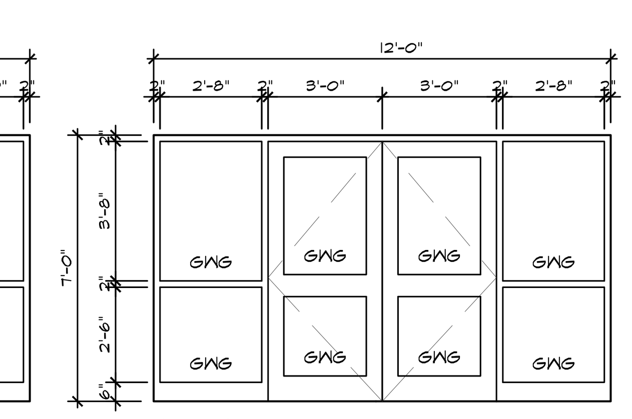

D.8

NOTE:
GWG CAN BE REPLACED
WITH FIREPROOF GLAZING

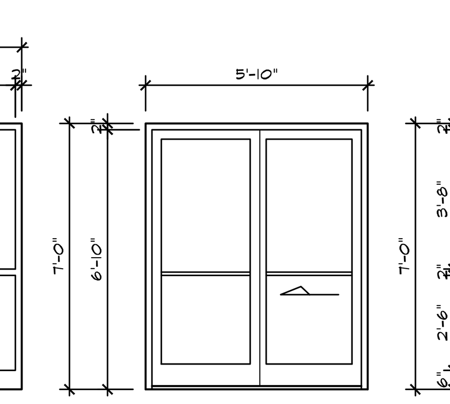

D.9

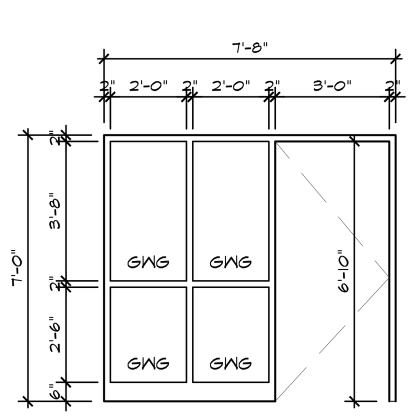

D.12

NOTE:
GWG CAN BE REPLACED
WITH FIREPROOF GLAZING

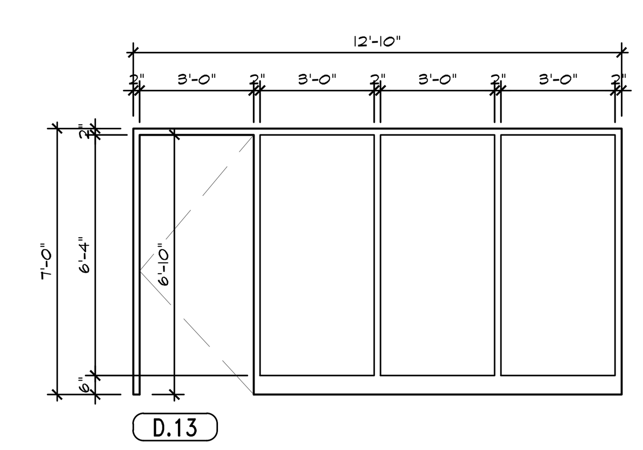

D.13

Project Key Plan

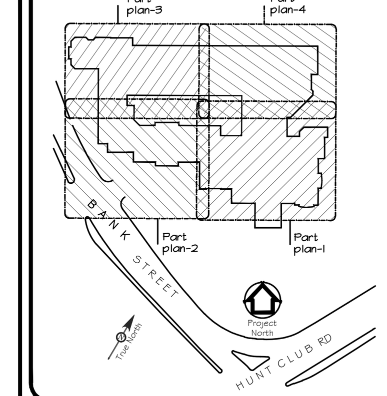

NOTES:

1) ALL WORK TO BE IN COMPLIANCE WITH LOCAL BUILDING CODES, REGULATIONS AND BYLAWS.

2) ADDITIONAL DRAWINGS MAY BE ISSUED FOR CLARIFICATION TO ASSIST PROPER EXECUTION OF WORK. SUCH DRAWINGS WILL HAVE THE SAME MEANING AND INTENT AS IF THEY WERE INCLUDED WITH PLANS IN CONTRACT DOCUMENTS.

3) DO NOT SCALE DRAWINGS.

4) ALL SUB-CONTRACTORS TO TAKE THEIR OWN ON-SITE MEASUREMENTS AND BE RESPONSIBLE FOR THEIR ACCURACY. THESE DRAWINGS ARE ONLY A GRAPHIC REPRESENTATION OF WHAT THE FINAL COMPLETED WORK SHALL LOOK LIKE.

5) NOTIFY SHAWN J. LAWRENCE ARCHITECT FOR ANY ERRORS AND/OR OMISSIONS PRIOR TO START OF WORK.

STAMP: STAMP:

No.	DATE	REVISION
9	May 3.16	General Plan Revisions
8	Nov 20.15	General Plan Revisions
7	July 16.15	General Plan Revisions
6	April 15.15	Permit Revision Submission
5	Feb 10.15	Revision to Ceilings
4	Jan 24.15	Revisions to Plans
3	DEC 19.14	PERMIT SUBMISSION
2	JULY 15.14	SITE PLAN SUBMISSION
1	JAN 24.14	PRELIMINARY REVIEW

SJL
S. J. LAWRENCE
ARCHITECT INCORPORATED
18 Deakin St, Suite 205, Ottawa, ON. K2E 8B7
Tel: (613) 739-7770 Fax: (613) 739-7703
Email: sjl@sjlarchitect.com

THIS DRAWING IS THE SOLE PROPERTY OF SHAWN J. LAWRENCE ARCHITECT INC. REPRODUCTION IS NOT PERMITTED

DRAWN BY: MG & JB
DESIGNED BY: S.J.L.
DATE: MAR '14
CHECKED BY: S.J.L. & JB
SCALE: AS INDICATED
PLOT DATE: JULY 16, 2015

PROJECT: SOUTHWAY INN RETRO-FIT RETIREMENT HOME

JOB NO.: SL-697-13

DRAWING NAME: DOOR & WINDOW SCHEDULE

VERSION 2
DATE: 2016/5/3 4:58 PM
SHEET: A-602