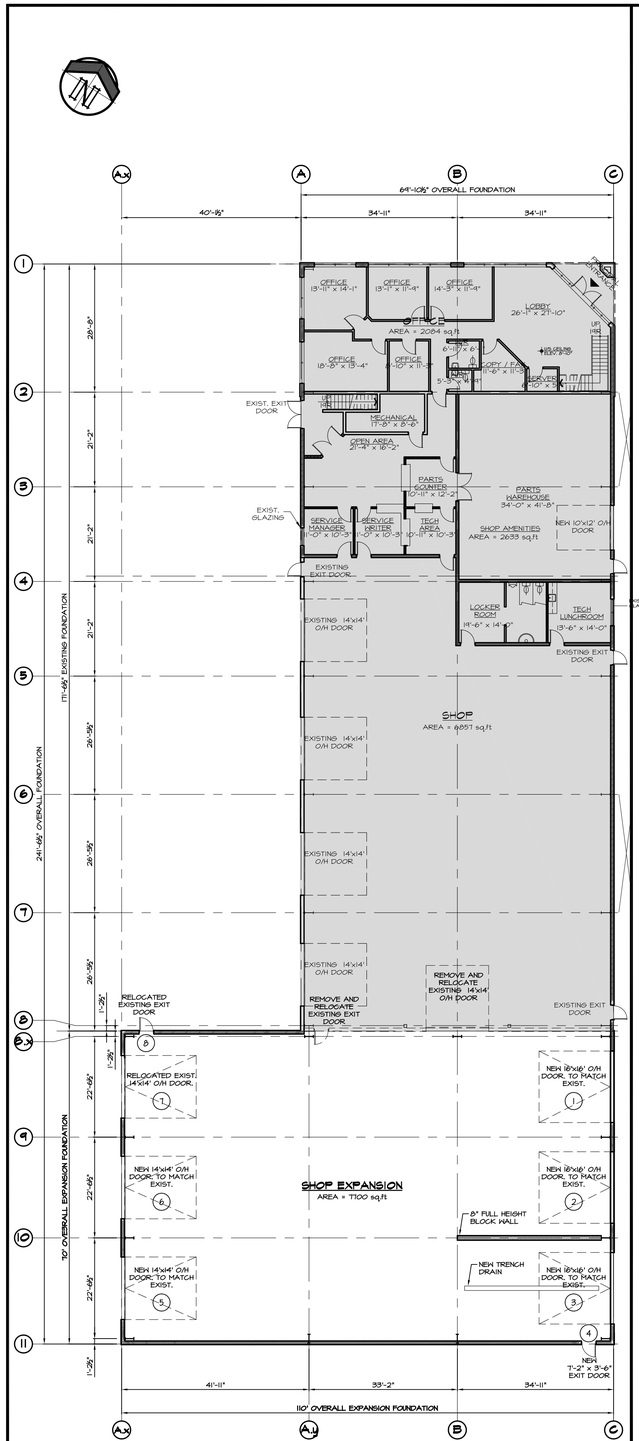

MAIN FLOOR PLAN
SCALE 1/16" = 1'-0"

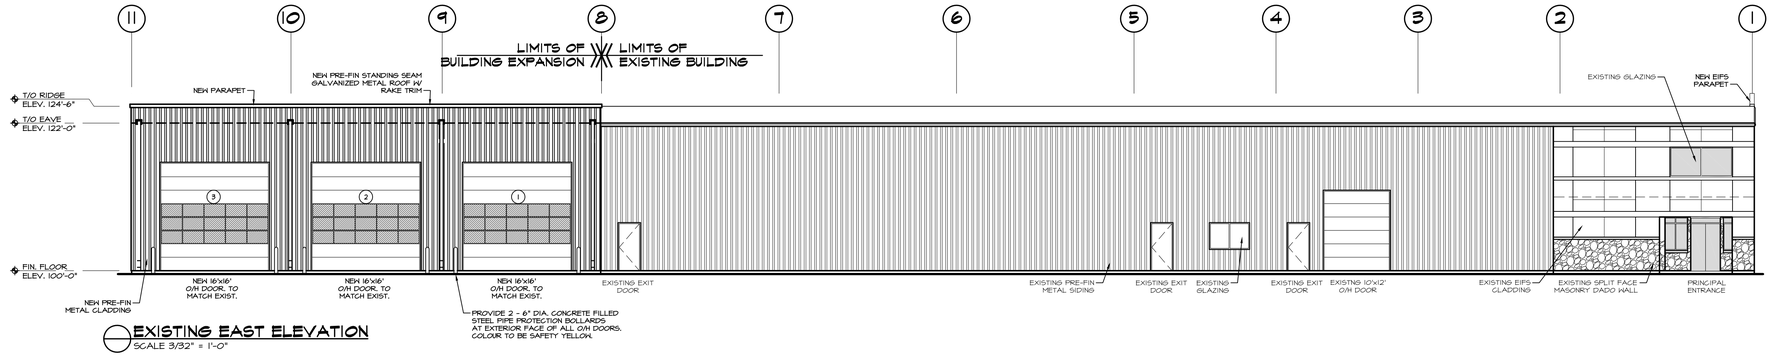

EXISTING EAST ELEVATION
SCALE 3/32" = 1'-0"

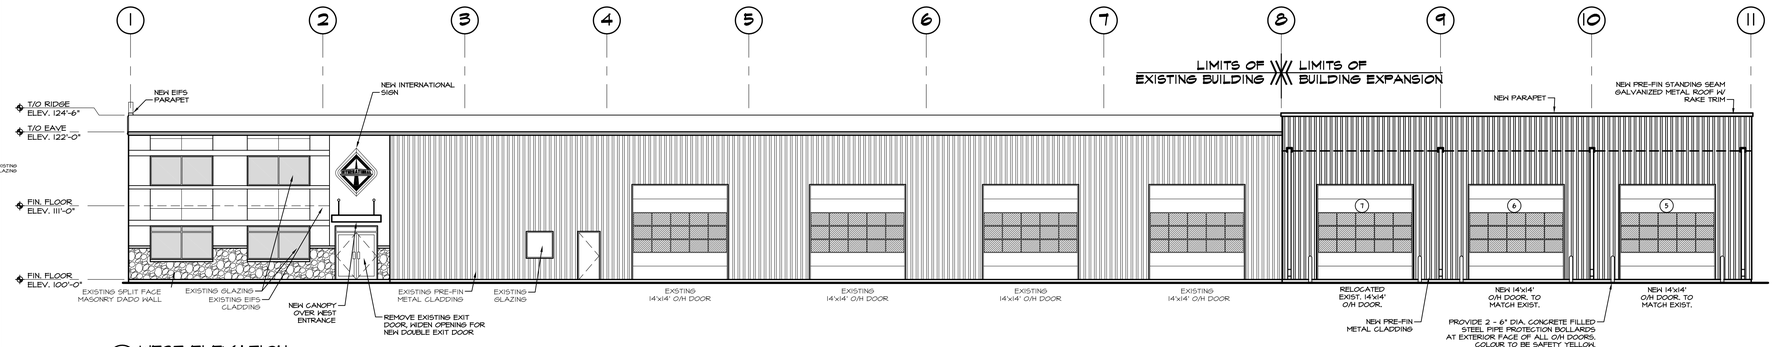

WEST ELEVATION
SCALE 3/32" = 1'-0"

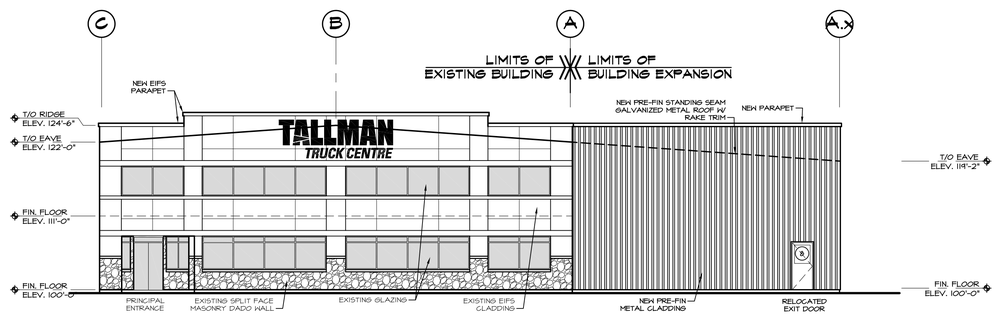

NORTH ELEVATION
SCALE 3/32" = 1'-0"

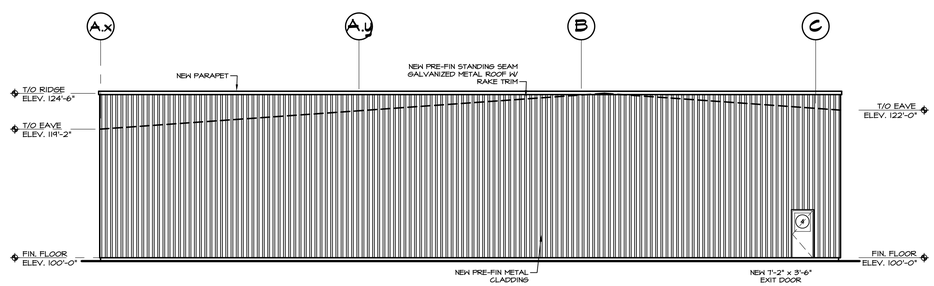

SOUTH ELEVATION
SCALE 3/32" = 1'-0"

No.	REVISIONS	MADE BY	DATE
A	ISSUED FOR REVIEW	SVO	20 MAY 16

CORNERSTONE BUILDERS LTD.
FAX: 613-968-4986 cbl@magma.ca PH: 613-968-3501

FACILITY MODIFICATIONS FOR: TALLMAN TRUCK CENTRE LIMITED

WALLGREEEN ROAD
OTTAWA, ONTARIO

MAIN FLOOR PLAN

CHECKED BY:	DATE: 20 MAY 16	CONTRACT NO:
DESIGNED BY:		DRAWING NO: A-01
DRAWN BY: SVO		
SCALE: AS NOTED		REVISION NO: A

PLOT DATE: