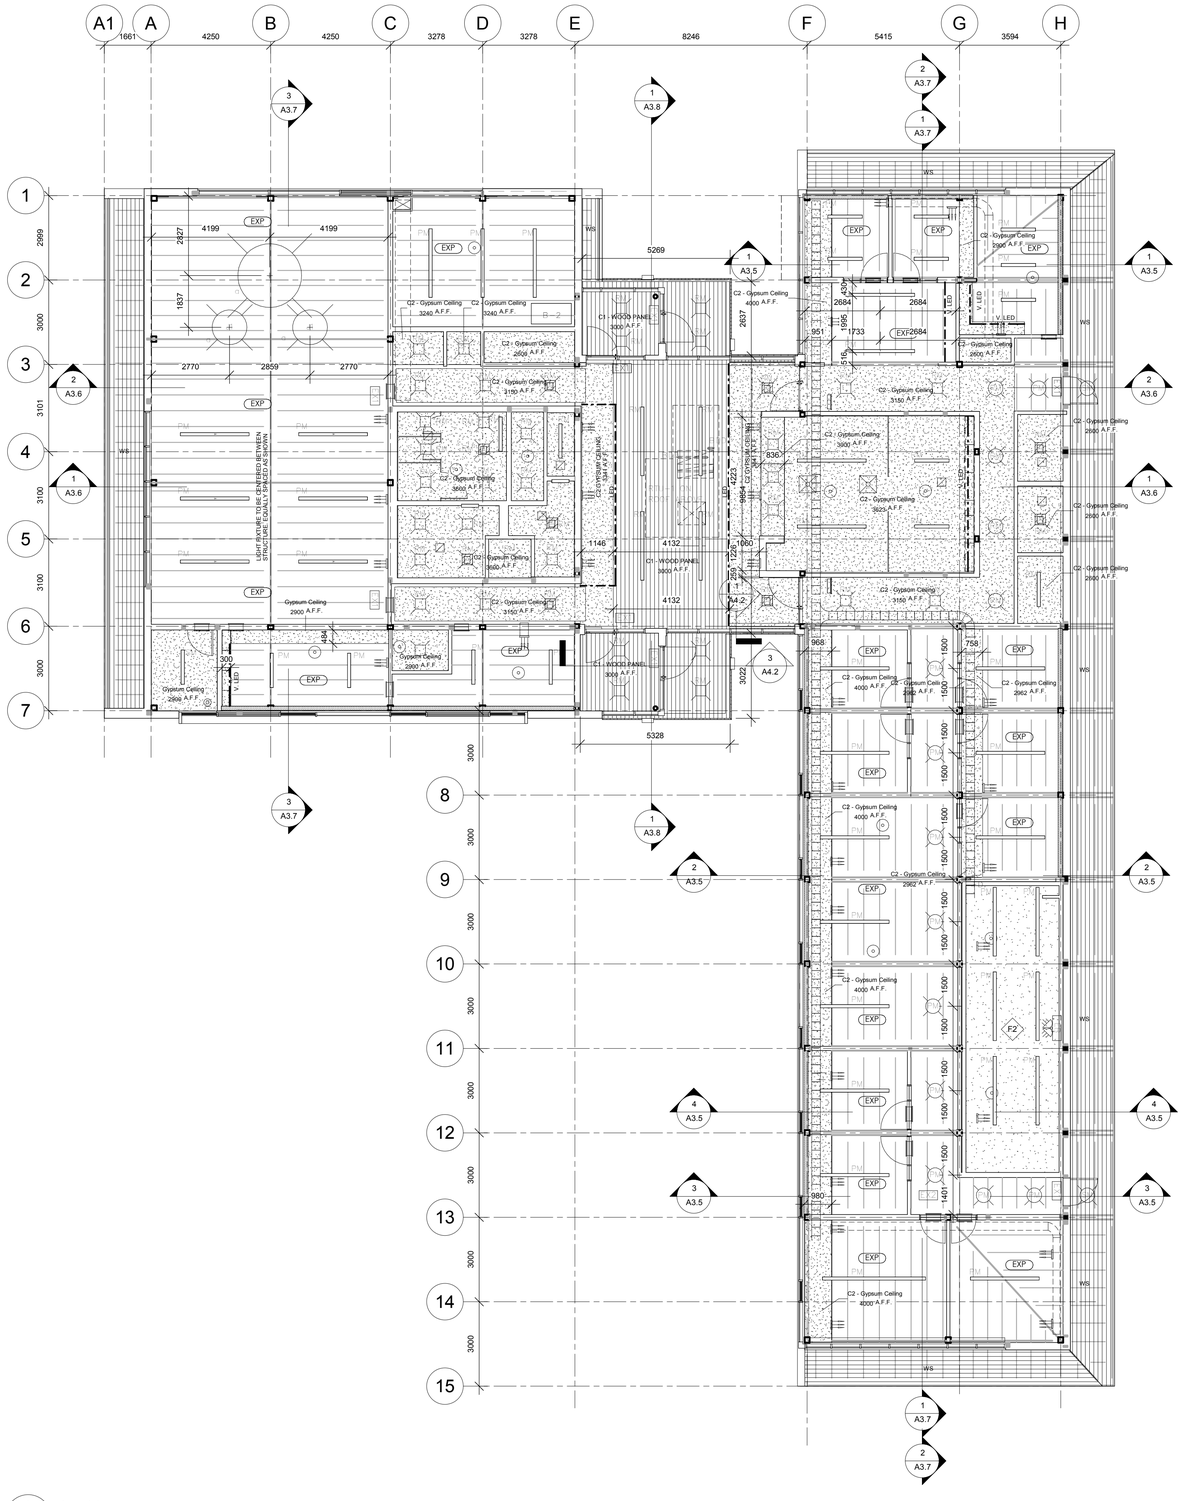

REFLECTED CEILING LEGEND

- PENDANT CEILING MOUNTED LIGHT FIXTURE
- CEILING MOUNTED LIGHT FIXTURE (PM, SM , RM) (PENDENT, SURFACE OR RECESSED MOUNTED)
- PENDANT CEILING MOUNTED LIGHT FIXTURE
- RECESSED CEILING MOUNTED LIGHT FIXTURE
- SURFACE MOUNTED LIGHT FIXTURE
- TRACK LIGHTING
- EXT./INT. RECESSED CEILING LIGHT
- OCCUPANCY SENSOR
- NEW/EX. EXT./INT. PENDANT CEILING LIGHT FIXTURE
- CEILING MOUNTED PROJECTOR
- LINEAR VERTICAL WALL SCONCE
- WALL MOUNTED LIGHT FIXTURE
- LED TAPE LIGHTING
- VALANCE LED TAPE LIGHTING
- EXT./INT LIGHT FIXTURE (WALL SCONCE)
- SLOPING CEILING HEIGHT (MEASURED FROM A/F/F IN SPECIFIC SPACE NOTED)
- ALL EXPOSED CEILING SURFACES NOTED TO HAVE GYPSUM BOARD LAMINATED TO CEILING U/S OF ROOF BETWEEN EXPOSED STRUCTURE MEMBERS. GYPSUM TO BE PTD. INCLUDING ALL EXP. SERVICE LINES, DUCTS & EXP. STEEL LINTELS.
- INSTALL ALL LIGHT FIXTURES CENTERED BETWEEN EXP.'D STRUCT. MEMBERS & TOP OF FIXTURE IS TO BE MTD. @ BOTTOM OF STRUCT.
- NEW SUPPLY GRILLE
- NEW WALL MOUNTED SUPPLY GRILLE
- NEW SADDLE MOUNTED SUPPLY GRILLE
- NEW WALL MOUNTED RETURN GRILLE
- RETURN GRILLE / EXHAUST VENT
- FIRE DAMPER
- CABLE TRAY
- EXP. MECH. DUCT TO BE PTD. COLOUR TO BE SELECTED BY ARCHITECT
- PERIMETER HEATER

GENERAL NOTES

- COORD. W/ MECH. & ELEC. DWG.'S FOR RESPECTIVE CEILING MTD. OR RECESSED ITEMS
- FINAL LOCATION OF ALL MECH. & ELEC. FIXTURES TO BE CONFIRMED PRIOR TO INSTALL. COORD. ALL MECH. & ELEC. ITEMS W/ ARCH. DWGS. & REPORT ANY DISCREPANCIES PRIOR TO ANY WORK
- UNLESS DIMENSIONED OTHERWISE, LIGHT FIXTURES TO BE CENTERED IN ROOM AND EQUALLY DISTRIBUTED
- STEEL BEAMS & POSTS WHERE EXP.'D TO BE PAINTED C/W INTUMESCENT COATING WHERE REQ.'D TO BE FIRE RATED.
- ALL INT. CEILING BULKHEAD SYSTEMS TO BE CONSTRUCTED W/ METAL FRAMING TYP., NOT WD.
- ALL GYP BD. CEILINGS ARE TO RECEIVE 13mm RESILIENT CHANNELING @400mm o/c MAX. & ANY ASSOCIATED BLOCKING TO ACHIEVE A UNIFORM / FLAT CEILING SURFACE
- SHOP DWG.'S TO BE IN DIMENSION UNITS AS ILLUSTRATED ON THIS DWG., OR THEY WILL BE REJECTED (IMPERIAL & METRIC BOTH SHOWN IS ACCEPTABLE); ALSO AIR GRILLES ARE TO REFERENCE THE RM. # THEY ARE INSTALLED (& ANY OTHER ITEMS TYP.)
- UNLESS DIMENSIONED OTHERWISE, CEILING TILES TO BE STARTED AS SHOWN FROM THE CENTER POINT OF ROOMS TYP
- NOT ALL EXP.'D MECH. EQUIP. / DUCTING IS SHOWN, ONLY DIFFUSER OR OTHER IMPORTANT ITEM INFO., COORD. W/ MECH. DWG.'S FOR REMAINING TYP.

HATCH IDENTIFICATION MARKER LEGEND

- GB-P — ALL GYP. BD. FACES TO BE PTD. CAULK ALL PER.'S, PROVIDE SHOP DWG.'S FOR DRYWALL CONTROL JOINT LOCATIONS FOR REVIEW BY ARCHITECT.
- GB-T — ALL TEXTURED GYPSUM BD. FACES TO BE PTD. CAULK ALL PER.'S. PROVIDE SHOP DWG.'S FOR DRYWALL CONTROL JOINT LOCATIONS FOR REVIEW BY ARCHITECT.
- EX.PL — ALL EX. T&G WD. CEILINGS TO BE PTD. REMOVE & REPAIR/REPLACE ALL DAMAGED PLANKS
- FIRE — ALL SPRAY FOAM INSUL. TO BE CONCEALED W/ FIREPROOFING SPRAY
- WOOD PANEL CEILING
- WS — WOOD SOFFIT
- SOFFIT VENTING — SOFFIT VENTING
- AH — ATTIC HATCH W/ CEILING FINISH TO SURROUNDING MATERIAL. PROVIDE ELEC. SWITCH FOR SINGLE POLE LIGHT FIXTURE FOR THE CORRESPONDING ATTIC COMPARTMENT SPACE. 150mm RIGID INSUL. / 19mm PLYWD. / INT. FIN. 16mm GYP. BD. TYP. HATCH CONST. W/ CONT. WEATHER SEAL 550mmX900mm MIN.
- FC — FAN COIL MECH. UNIT ACCESS HATCH 150mm RIGID INSUL. / 19mm PLYWD. / INT. FIN. 16mm GYP. BD. TYP. HATCH CONST. W/ CONT. WEATHER SEAL
- AH — ACCESS HATCH (CEILING ACCESS IF REQUIRED) RECESSED MATERIAL TO MATCH & BE FLUSH & ADJ. CEILING. ACCESS DOOR SIZE TO BE: 460x460mm MIN. (SIZE TO BE CONFIRMED ON SITE, TO BE LARGE ENOUGH TO ACCESS REQ.'D ITEM MIN.) MODEL DW-5015 OR FIRE RATED FW-5015 BY ACUDOR PRODUCTS INC. OR APPROVED EQUAL.

1 A6.1 — Level 1

1 : 100 — 1 2 5m

C:\Users\User\Documents\M&B - Town Hall Building_2017-07-04_[2018 Revit]_dwojcik@plusvg.com.rvt

Revision Schedule

No.	Date	Particular
1	2017.10.11	ISSUE FOR BUILDING PERMIT & TENDER
2	2017.08.22	ISSUE FOR CLIENT REVIEW
3	2017.10.06	ISSUE FOR CLIENT REVIEW
4	2017.10.12	ISSUE FOR TENDER

Reproduction of drawings and related documents in whole or in part is forbidden without written permission of The Ventin Group.

All dimensions and measurements must be checked and verified by the General Contractor

TOWNSHIP OF McNAB/BRAESIDE — FAIR IS THE LAND · STRONG THE PEOPLE

Client:
Township of McNab Braeside

Project:
21688
McNab / Braeside Municipal Building
2473 RUSSETT DRIVE, ARNPRIOR, ONTARIO K7S 3G8

+VG ARCHITECTS
THE VENTIN GROUP LTD

CN

N

LEVEL1 REFLECTED CEILING PLAN

A6.1

10/12/2017 12:16:41 PM

Drawn by : JK Checked by : YR Scale : 1 : 100