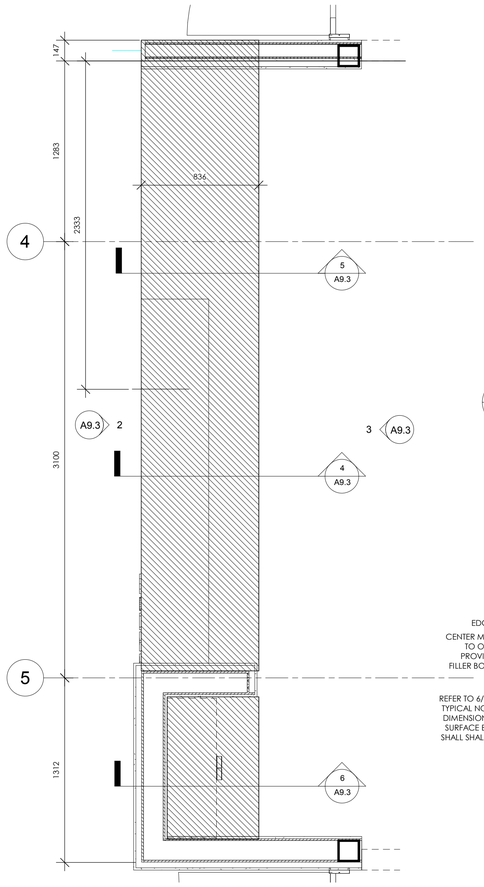

1 MILLWORK PLAN - RECEPTION DESK
A9.3
1 : 20
200 500 1000mm

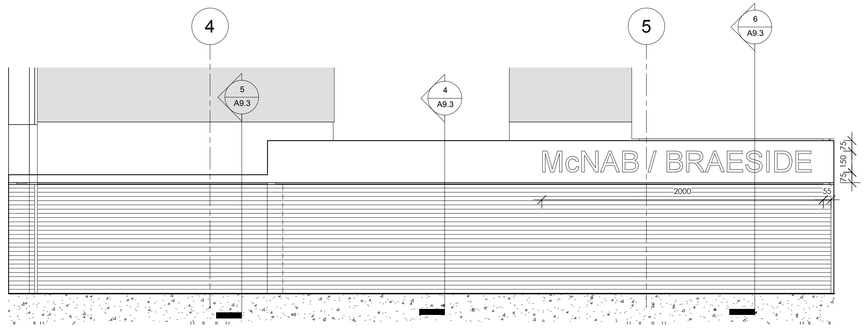

2 MILLWORK ELEVATION - RECEPTION DESK FRONT
A9.3
1 : 20
200 500 1000mm

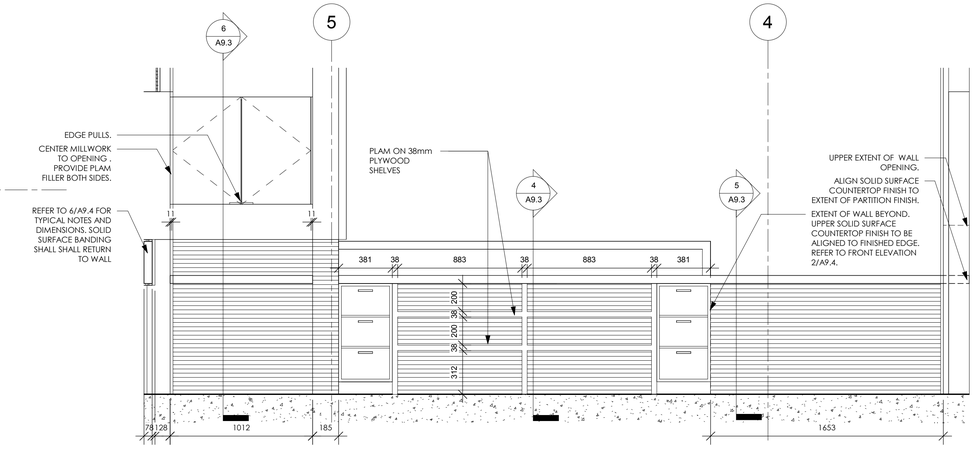

3 MILLWORK ELEVATION - RECEPTION DESK REAR
A9.3
1 : 20
200 500 1000mm

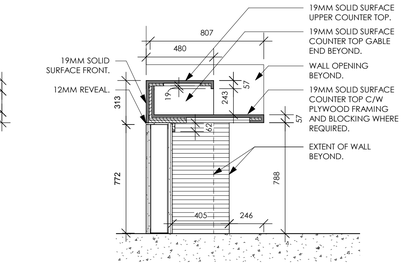

4 MILLWORK SECTION - RECEPTION DESK
A9.3
1 : 20
200 500 1000mm

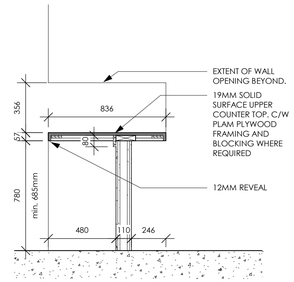

5 MILLWORK SECTION - RECEPTION DESK SOUTH
A9.3
1 : 20
200 500 1000mm

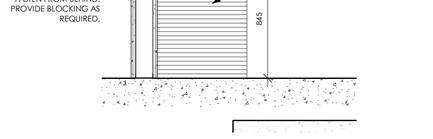

6 MILLWORK SECTION - RECEPTION DESK NORTH
A9.3
1 : 20
200 500 1000mm

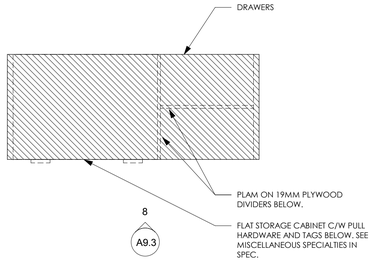

7 MILLWORK PLAN - PLANS ROOM FLAT STOR. COUNTER
A9.3
1 : 20
200 500 1000mm

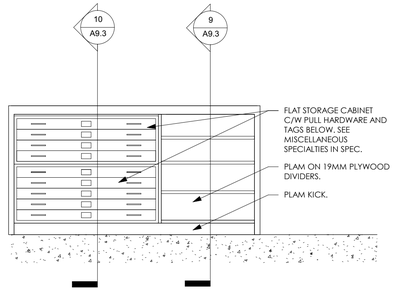

8 MILLWORK ELEVATION - PLANS ROOM FLAT STOR. COUNTER
A9.3
1 : 20
200 500 1000mm

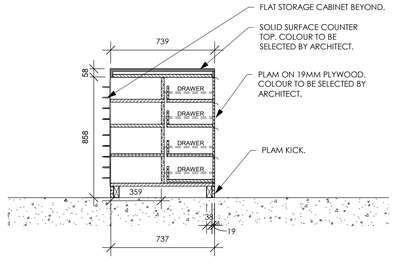

9 MILLWORK SECTION - PLANS ROOM FLAT STOR. COUNTER
A9.3
1 : 20
200 500 1000mm

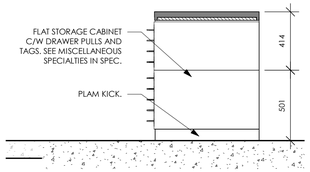

10 MILLWORK SECTION - PLANS ROOM STOR. COUNTER
A9.3
1 : 20
200 500 1000mm

Revision Schedule

No.	Date	Particular
1	2017.10.11	ISSUE FOR BUILDING PERMIT & TENDER
2	2017.08.22	ISSUE FOR CLIENT REVIEW
3	2017.10.06	ISSUE FOR CLIENT REVIEW
4	2017.10.12	ISSUE FOR TENDER

All dimensions and measurements must be checked and verified by the General Contractor

Reproduction of drawings and related documents in whole or in part is forbidden without written permission of The Ventin Group.

Client:
Township of McNab Braeside

Project:
21688
McNab / Braeside Municipal Building
2473 RUSSETT DRIVE, ARNPRIOR, ONTARIO K7S 3G8

+VG ARCHITECTS
THE VENTIN GROUP LTD

MILLWORK DETAILS

A9.3

Drawn by : JK Checked by : YR Scale : 1 : 20

10/12/2017 12:16:49 PM

C:\Users\User\Documents\M&B - Town Hall Building 2017-07-04 (2018 Revit)_dwojcik@plusvg.com.rvt