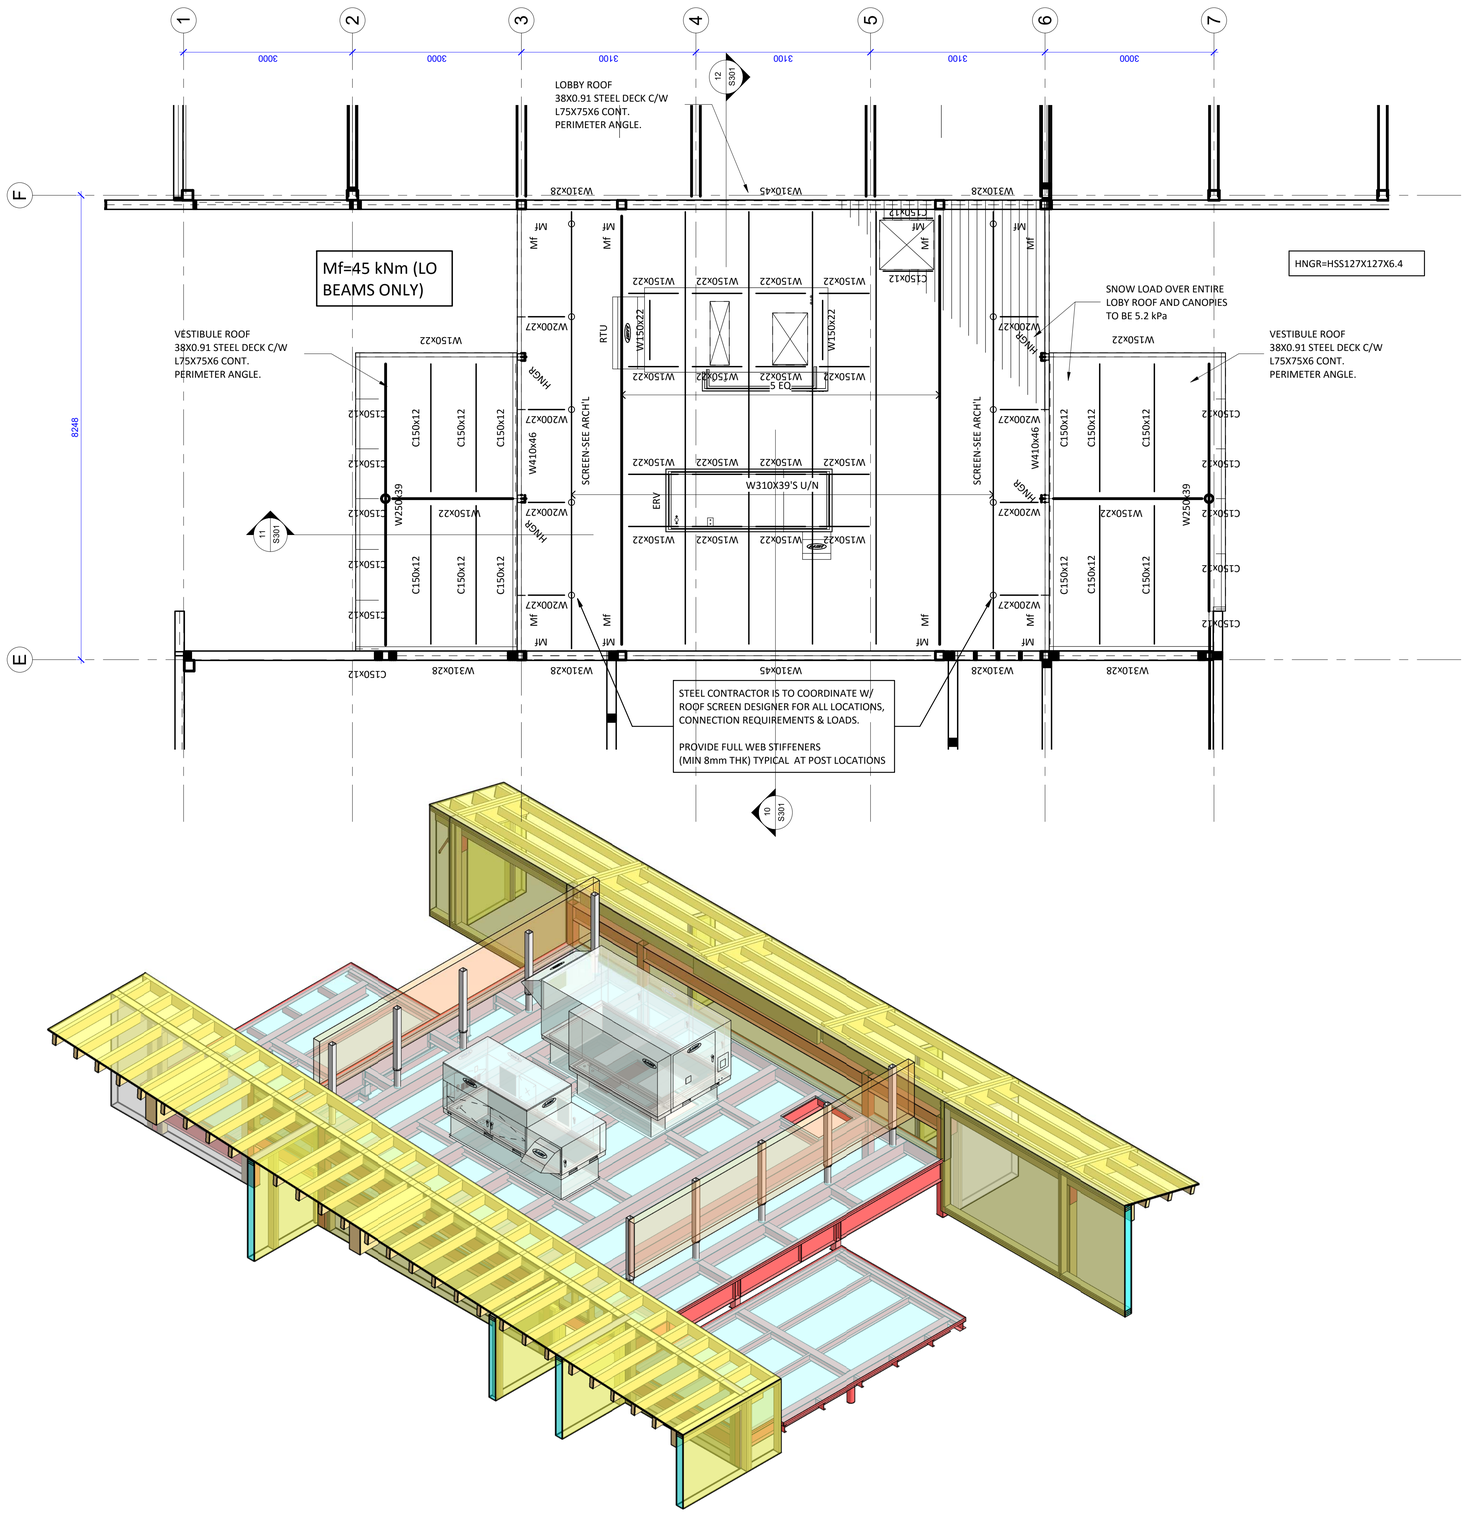

3D LOBBY FRAMING

MECHANICAL CONTRACTOR AND STEEL FABRICATOR TO COORDINATE EXACT DIMENSIONS.

ERV-1
SEE PLAN & MECH'L

650 Kg (INCLUDING CURB)
2950 x 1150 x 1400 mm TALL (INCLUDING CURB)

RTU-1
SEE PLAN & MECH'L

1200 kg (INCLUDING CURB)
3250 x 1850 x 1700 mm TALL (INCLUDING CURB)

LOADS - LOBBY ROOF

STRUCTURE	0.25 kPa
DECKING	0.10
RFN'G & INSUL	0.60
MECH/ELEC/MISC	3.00
DEAD LOAD	3.95kPa
SNOW LOAD	5.20 kPa
TOTAL LOAD	9.15 kPa

No.	REVISION	DATE
7	ISSUE FOR TENDER	OCT 11, 2017
6	ISSUE FOR TENDER REVIEW	OCT 06, 2017
5	ISSUE FOR TENDER	AUG 24, 2017
4	ISSUE FOR BUILDING PERMIT	AUG 18, 2017
3	ISSUE FOR COORDINATION	AUG 11, 2018
2	ISSUE FOR PRICING	AUG 09, 2017
1	ISSUE FOR CLIENT REVIEW	JULY 07, 2017

1. THE CONTRACTOR IS RESPONSIBLE FOR CHECKING AND VERIFYING ALL DIMENSIONS; ANY DISCREPANCY SHALL BE REPORTED TO THE ENGINEER
2. THIS DRAWING IS TO BE READ IN CONJUNCTION WITH ALL MATERIAL RELEVANT TO THE PROJECT
3. ADDITIONAL INFORMATION MAY BE ISSUED FOR CLARIFICATION TO ASSIST PROPER EXECUTION OF WORK. SUCH DRAWINGS WILL HAVE THE SAME MEANING AND INTENT AS IF THEY WERE INCLUDED WITH THE DRAWINGS IN THE CONTRACT DOCUMENTS
4. DO NOT SCALE DRAWINGS

PROJECT
1632 McNAB / BRAESIDE
TOWN HALL

ARCHITECT
+VG ARCHITECTS

DRAWING
LOBBY ROOF PLAN

CUNLIFFE & ASSOCIATES
CONSULTING STRUCTURAL ENGINEERS
102-1737 WOODWARD DR. OTTAWA ON. K2C 0P9
TEL (613) 729-7242 FAX (613) 728-1461
Email <cunliffe@cunliffe.ca>

ENGINEERS SEAL

LICENSED PROFESSIONAL ENGINEER
OCT 11, 2017
J.C. CLIFF
100187411
PROVINCE OF ONTARIO

SCALE
As indicated

DRAWN
PMD

REVIEWED
JC

PROJECT No.
17-052

REVISION No.
7

SHEET No.
S101