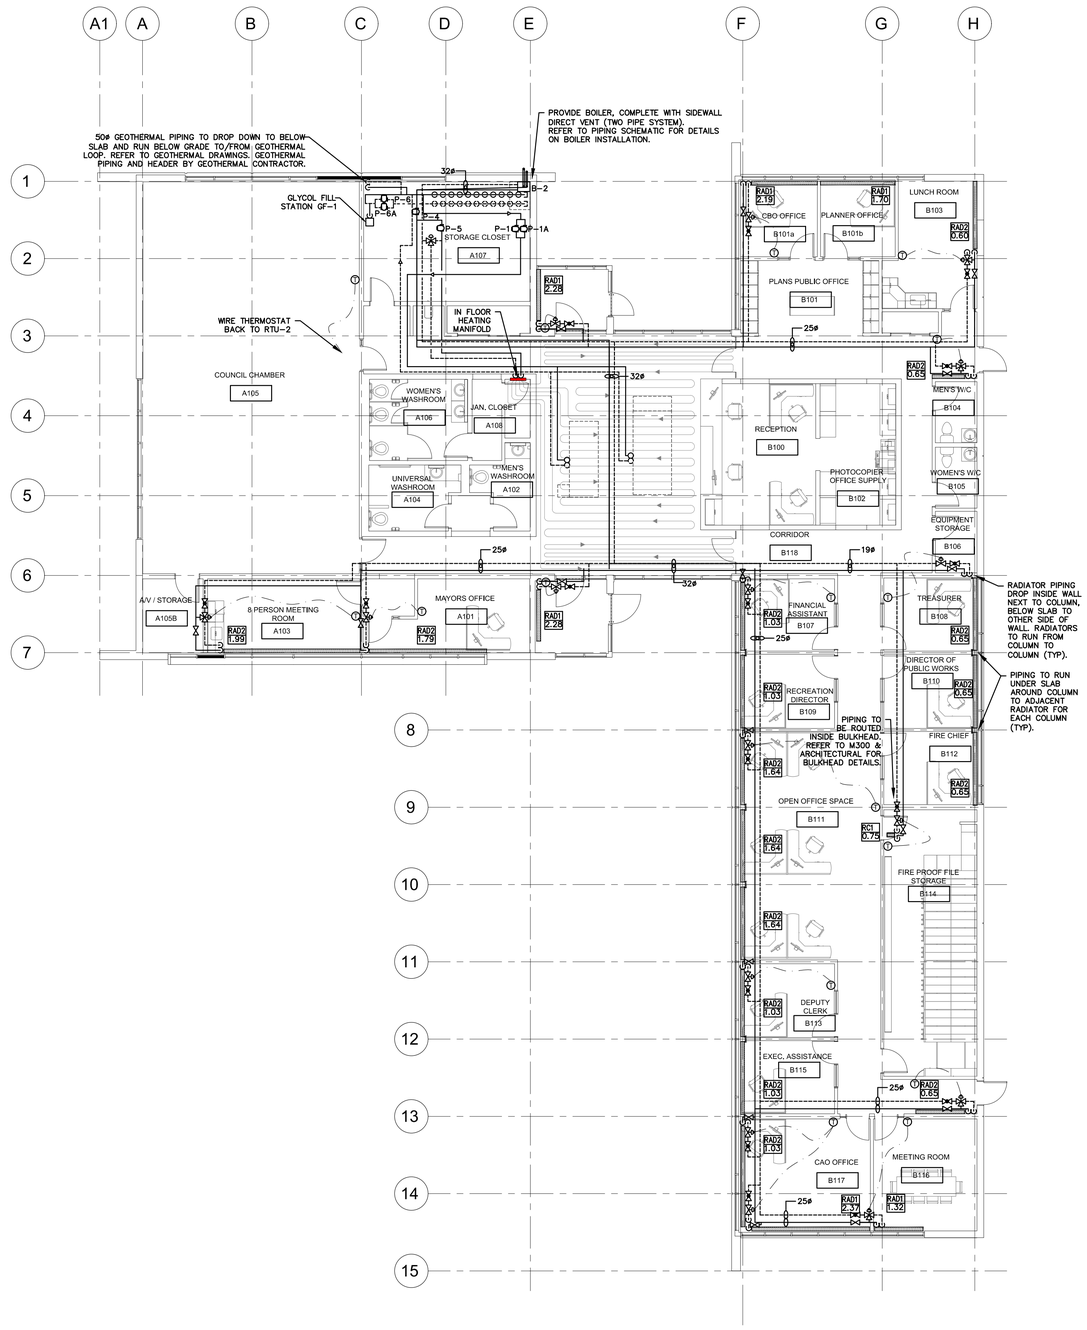


IT IS THE RESPONSIBILITY OF THE APPROPRIATE CONTRACTOR TO CHECK AND VERIFY ALL DIMENSIONS ON SITE AND TO REPORT ALL ERRORS AND/OR OMISSIONS TO THE ARCHITECT.

ALL CONTRACTORS MUST COMPLY WITH ALL PERTINENT CODES AND BY-LAWS.

THIS DRAWING MAY NOT BE USED FOR CONSTRUCTION UNTIL SIGNED BY THE ARCHITECT.

DO NOT SCALE DRAWINGS
COPYRIGHT RESERVED

ENGINEERING FORWARD
Vanderwesten & Rutherford Associates Inc.
Mechanical & Electrical Engineers
London . Windsor . Ottawa
www.vreng.ca | 613-563-2100

VR 16-178

| # | ISSUED FOR: | DD.MM.YY |
|---|---|---|
| 6 | ISSUED FOR TENDER | 12.10.2017 |
| 5 | ISSUED FOR PRE-TENDER REVIEW | 25.08.2017 |
| 4 | ISSUED FOR 95% REVIEW | 18.08.2017 |
| 3 | ISSUED FOR 90% REVIEW | 09.08.2017 |
| 2 | ISSUED FOR REVIEW | 07.07.2017 |
| 1 | ISSUED FOR 33% REVIEW | 23.12.2016 |

REVISIONS:

ARCHITECT SEAL:

NORTH ARROW:

CLIENT:

ARCHITECT:

PROJECT TITLE:

MCNAB BRAESIDE

ARNPRIOR ONTARIO

SHEET TILE:

TOWN HALL - NEW PIPING PLAN

DRAWN: AW

CHECKED: IF

SCALE: 1 : 100

SHEET No: M200

PROJECT No: 16-178