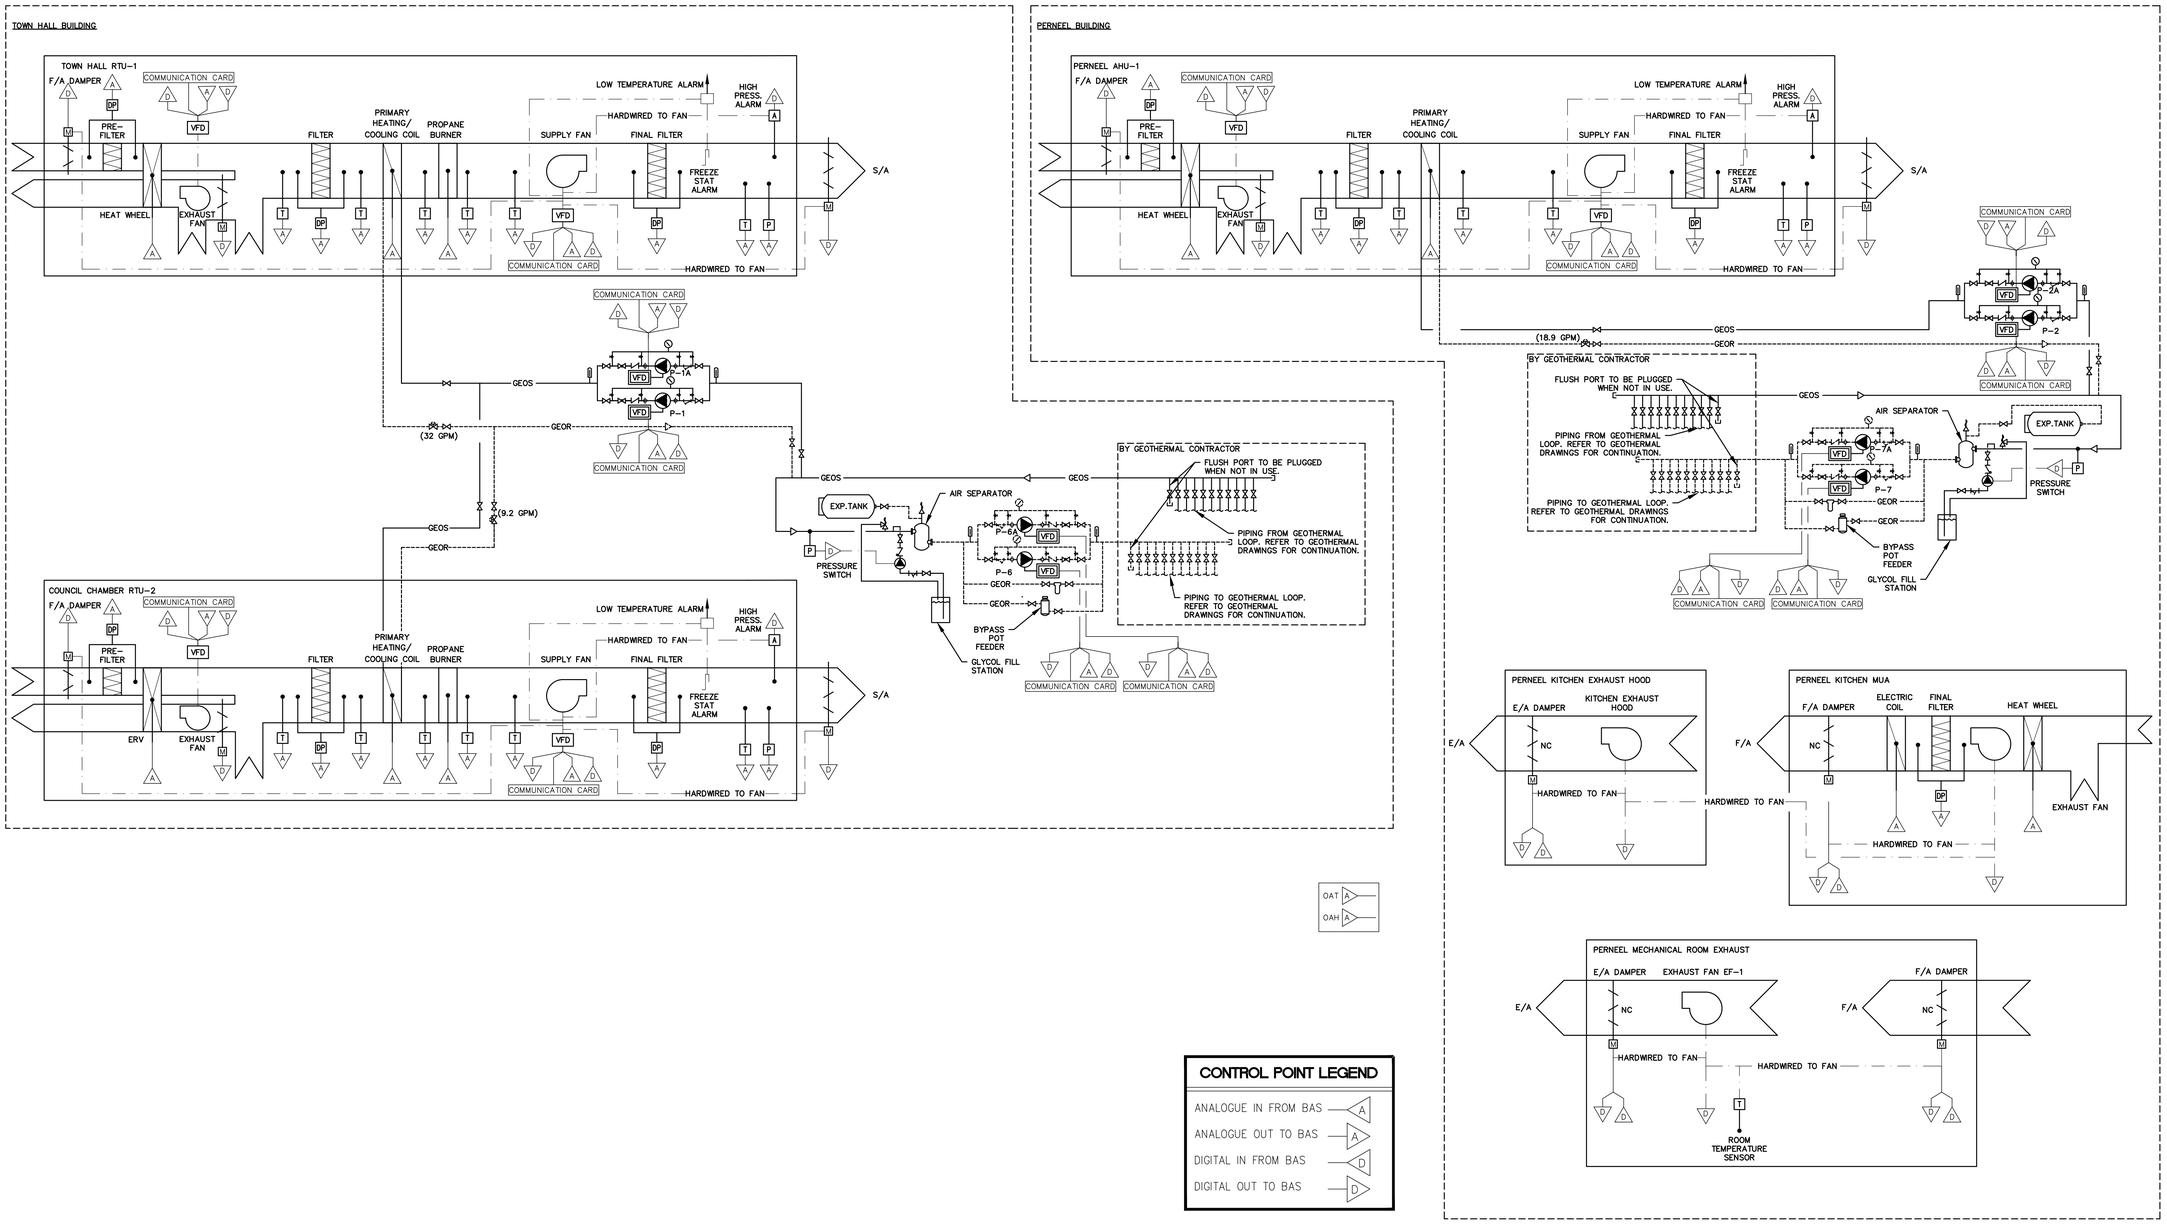

CONTROL POINT LEGEND

ANALOGUE IN FROM BAS	A
ANALOGUE OUT TO BAS	A
DIGITAL IN FROM BAS	D
DIGITAL OUT TO BAS	D

IT IS THE RESPONSIBILITY OF THE APPROPRIATE CONTRACTOR TO CHECK AND VERIFY ALL DIMENSIONS ON SITE AND TO REPORT ALL ERRORS AND/OR OMISSIONS TO THE ARCHITECT.

ALL CONTRACTORS MUST COMPLY WITH ALL PERTINENT CODES AND BY-LAWS.

THIS DRAWING MAY NOT BE USED FOR CONSTRUCTION UNTIL SIGNED BY THE ARCHITECT.

DO NOT SCALE DRAWINGS
COPYRIGHT RESERVED

ENGINEERING FORWARD
Vanderwesten & Rutherford Associates Inc.
Mechanical & Electrical Engineers
London . Windsor . Ottawa
www.vreng.ca | 613-563-2100

VR 16-178

#	ISSUED FOR:	DD.MM.YY
6	ISSUED FOR TENDER	12.10.2017
5	ISSUED FOR PRE-TENDER REVIEW	25.08.2017
4	ISSUED FOR 95% REVIEW	18.08.2017
3	ISSUED FOR 90% REVIEW	09.08.2017
2	ISSUED FOR REVIEW	07.07.2017
1	ISSUED FOR 33% REVIEW	23.12.2016

REVISIONS:

ARCHITECT SEAL:

NORTH ARROW:

CLIENT:

ARCHITECT:

PROJECT TITLE:

MCNAB BRAESIDE

ARNPRIOR ONTARIO

SHEET TILE:

TOWN HALL - PIPING & CONTROLS SCHEMATIC

DRAWN: AW

CHECKED: IF

SCALE: N.T.S.

SHEET No: M201

PROJECT No: 16-178