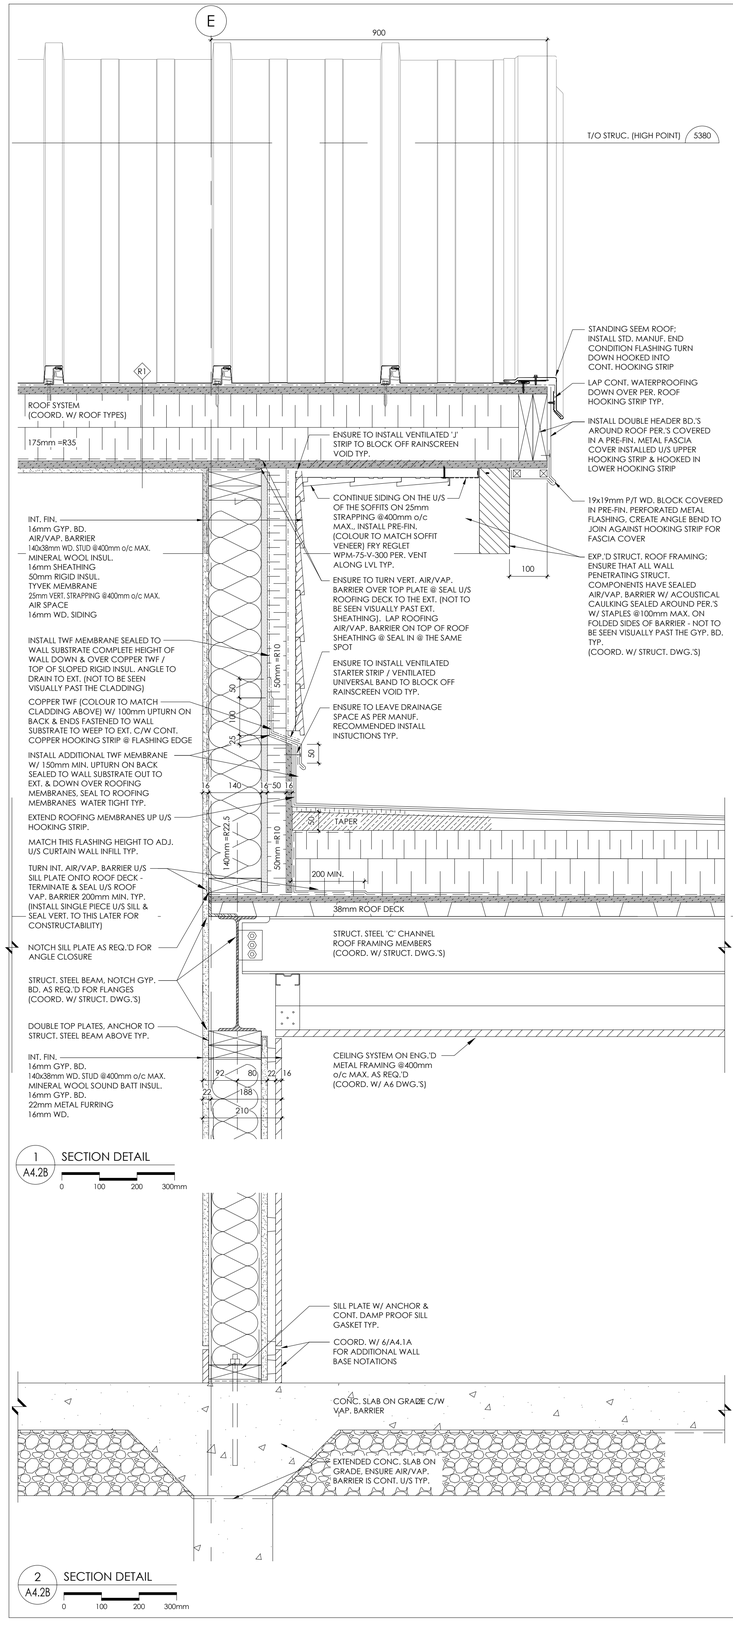

1 A4.2B SECTION DETAIL

0 100 200 300mm

2 A4.2B SECTION DETAIL

0 100 200 300mm

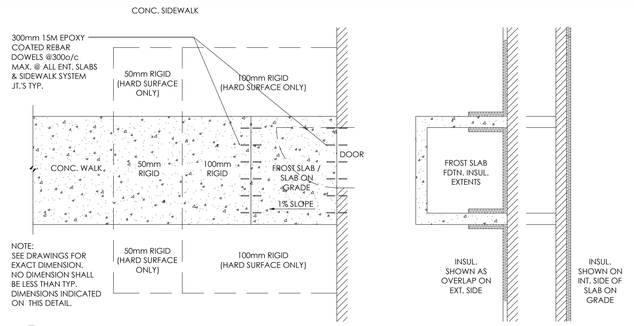

7 A4.2B FROST SLAB / SLAB ON GRADE PLAN DETAIL

0 500 1000 2000mm

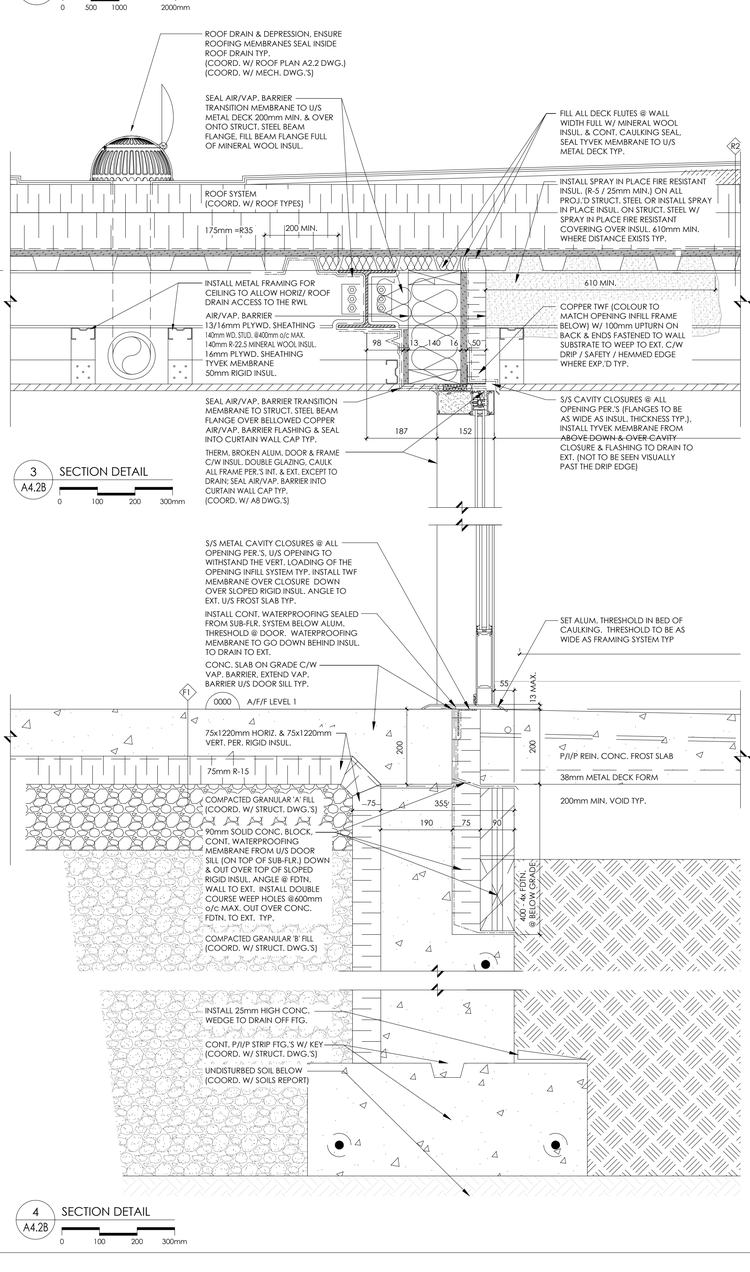

3 A4.2B SECTION DETAIL

0 100 200 300mm

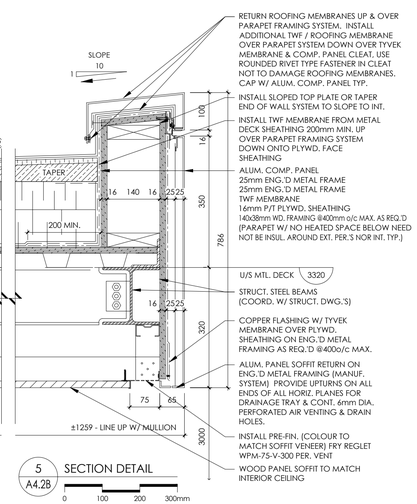

5 A4.2B SECTION DETAIL

0 100 200 300mm

4 A4.2B SECTION DETAIL

0 100 200 300mm

6 A4.2B SECTION DETAIL

0 100 200 300mm

REVISIONS

NO.	DATE	PARTICULAR
1	2017.08.21	ISSUED FOR BUILDING PERMIT & TENDER
2	2017.08.22	ISSUED FOR CLIENT REVIEW
3	2017.10.06	ISSUED FOR CLIENT REVIEW
4	2017.10.12	ISSUED FOR TENDER

All dimensions and measurements must be checked and verified by the General Contractor

Reproduction of drawings and related documents in whole or in part is forbidden without written permission of The Ventin Group.

NOTES:

PRELIMINARY
NOT TO BE USED FOR CONSTRUCTION

CLIENT:
TOWNSHIP OF McNAB / BRAESIDE

PROJECT:
21688

McNAB / BRAESIDE MUNICIPAL BUILDING

2473 RUSSETT DRIVE, ARNPRIOR,
ONTARIO K7S 3G8

ORIGINAL PAGE SIZE ARCH D - 24" x 36"

KEY TO DETAIL LOCATION:
A - DETAIL NO.
B - DETAIL NO. ORIGIN

+VG ARCHITECTS
THE VENTIN GROUP LTD

WALL SECTION DETAILS

A4.2B

Plot Date: Oct 26, 2017 - 1:17pm By: sroenz
Filename: K:\1VG-Ottawa\Ottawa Projects\McNab-Braeside Municipal Office-21688\Drawings\Wd-Current\M&B Town Hall - A4.1-3 - Section Details.dwg

DRAWN BY : SR / JS
CHECKED BY : PV