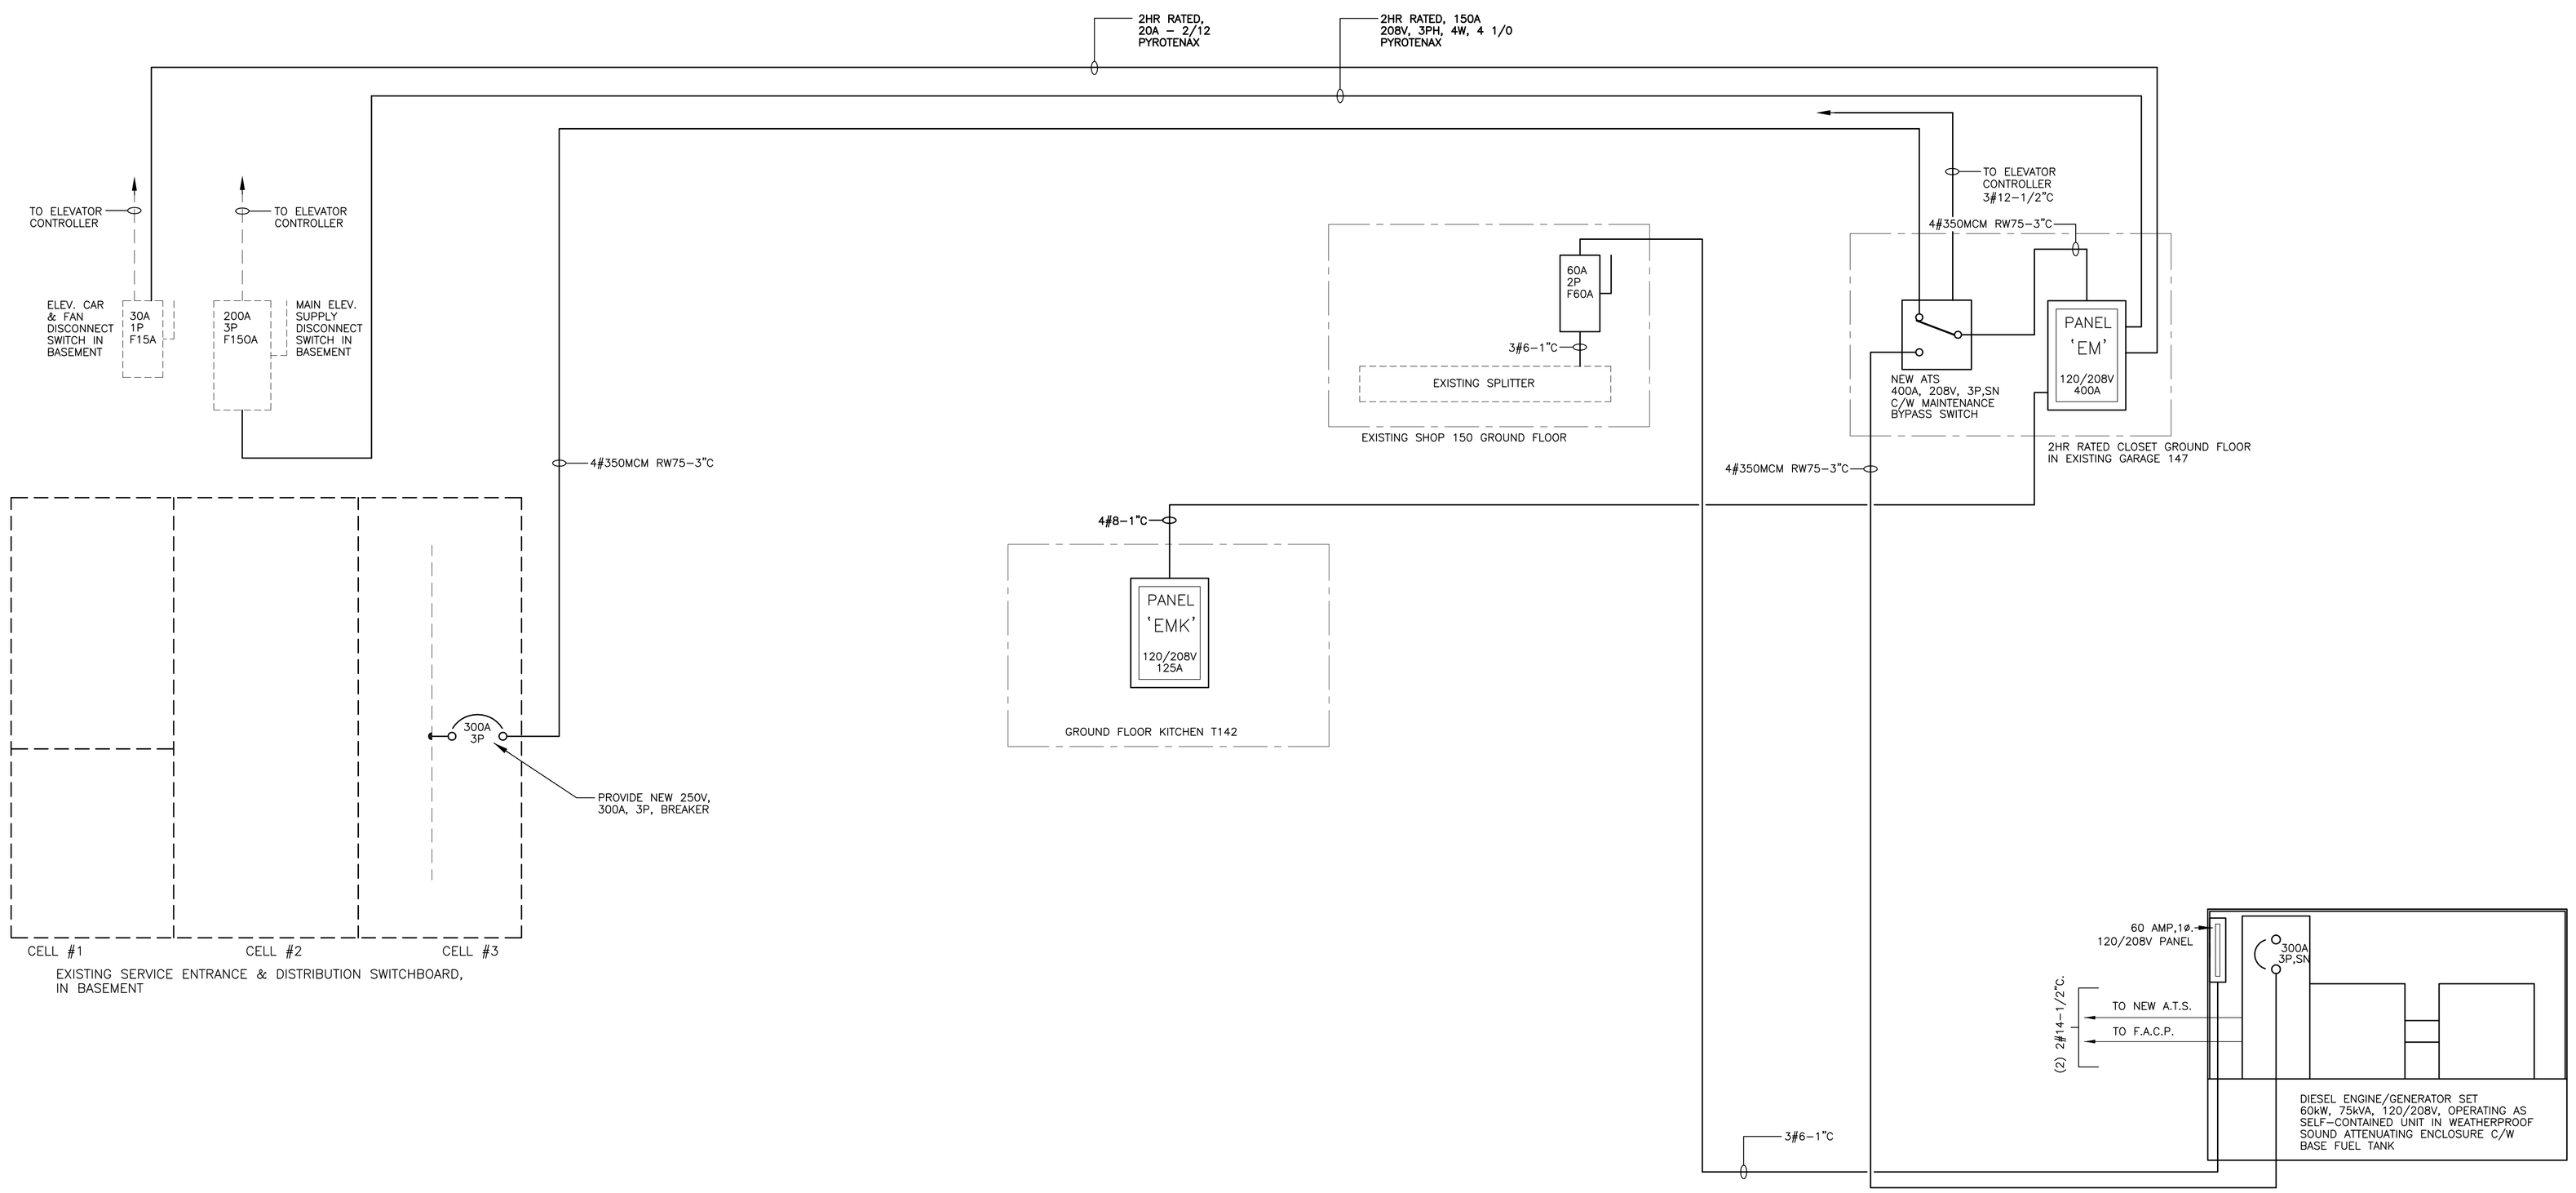

NEW PANEL	'EMK'
PNL. LOCATION	NEW KITCHEN
VOLTAGE	120/208V
PHASE	3ø, 4W
POLES	18
RATING AMPS	125A
TRIM	FLUSH
MAIN BKR	N/R
BRANCH BKRS	BOLT ON

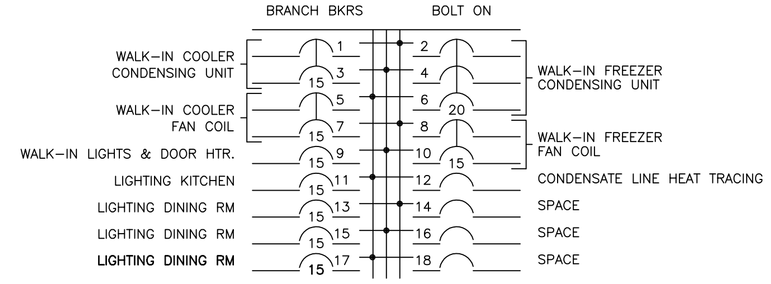

NEW PANEL	'EM'
PNL. LOCATION	EXIST. GARAGE #147
VOLTAGE	120/208V
PHASE	3ø, 4W
POLES	12
RATING AMPS	400A
TRIM	SURFACE
MAIN BKR	N/R
BRANCH BKRS	BOLT ON

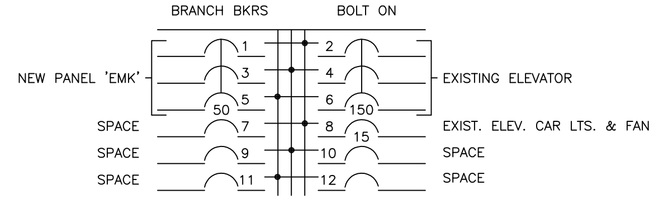

ALL LIGHT SWITCHES TO BE MOUNTED 1100mm AFF. – 1100mm HEIGHT TAKEN FROM TOP OF FINISH FLOOR LEVEL "AFF" TO CENTER OF OUTLET BOX.

ALL F/A FULL STATIONS TO BE MOUNTED 1200mm AFF. – 1200mm HEIGHT TAKEN FROM TOP OF FINISH FLOOR LEVEL "AFF" TO CENTER OF OUTLET BOX.

EXACT LOCATION OF EQUIPMENT SUBJECTED TO COORDINATION WITH MECHANICAL

ALL EMPTY CONDUIT TO BE C/W PULL ROPE.

GENERAL NOTES:

QUADRANT
ENGINEERING LIMITED, CONSULTING ENGINEERS
107 PRETORIA AVE., OTTAWA, ONTARIO, K1S 1W8
TEL. (613) 567–1487 FAX. (613) 567–1493
E–Mail: mail@quadrantengineering.ca

No.	DATE	REVISION	BY
06	JULY 20/15	ISSUED FOR PRICING	BL
05	JUN 22/15	PROGRESS ISSUE	BL
04	JUN 15/15	PROGRESS ISSUE	RL
03	JUN 03/15	ISSUED FOR REVIEW	RL
02	APR 16/15	RE–ISSUED FOR PERMIT	RL
01	DEC 23/14	ISSUED FOR PERMIT	BL

SJL
S. J. LAWRENCE
ARCHITECT INCORPORATED
18 Deakin St, Suite 205, Ottawa, ON, K2E 8B7
Tel: (613) 726-7770 Fax: (613) 726-7783
Email: sjl@sjlarchitect.com

DRAWN BY:	DESIGNED BY:
BL & RL	JM
DATE: MAR '14	JM
SCALE: AS NOTED	PLOT DATE: MARCH 18, 2014

PROJECT:
SOUTHWAY INN
RETRO–FIT
RETIREMENT HOME

JOB NO.: QEL14-021

DRAWING TITLE:
NEW EMERGENCY GENERATOR DISTRIBUTION DIAGRAM

VERSION:

DATE:

SHEET: E21

SHEET SIZE: ARCH D 24" x 36" metric

PLOT DATE: Mon, 20 Jul 2015, 12 19

Drawing name: Z:\21stC\2014\14021 Southway INN RET HOME\Electrical\14021 E21 Distribution1!8.dwg