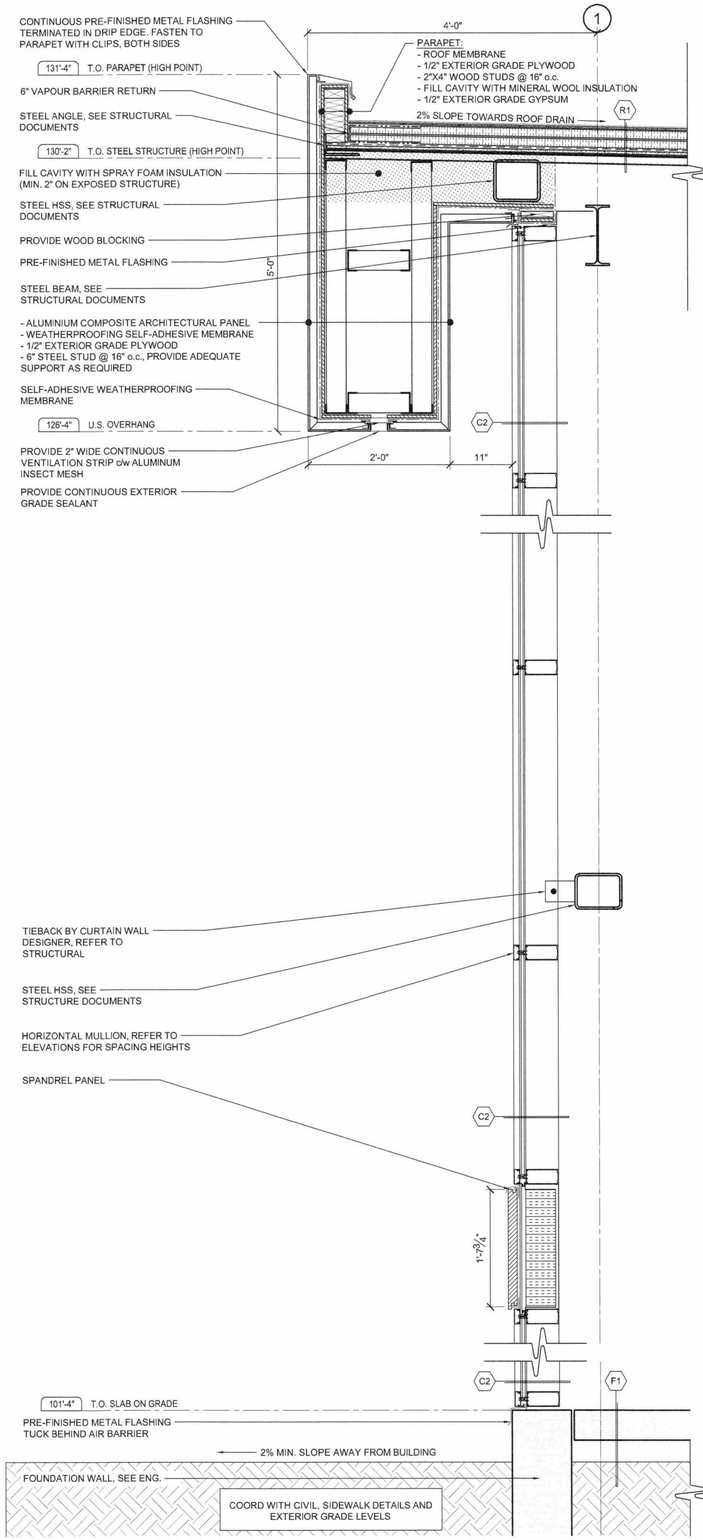

W7 A62 WALL SECTION
SCALE: 1" = 1'-0"

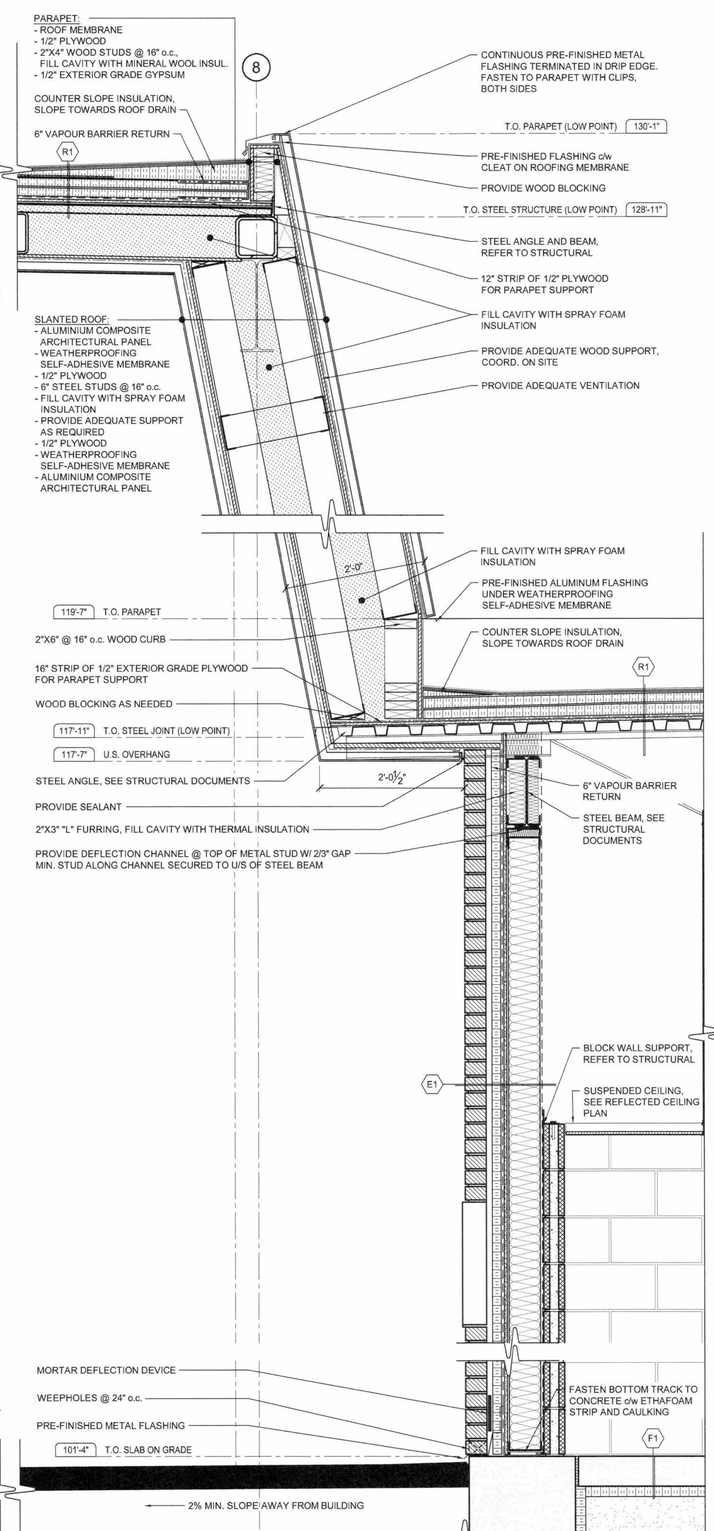

W8 A62 WALL SECTION
SCALE: 1" = 1'-0"

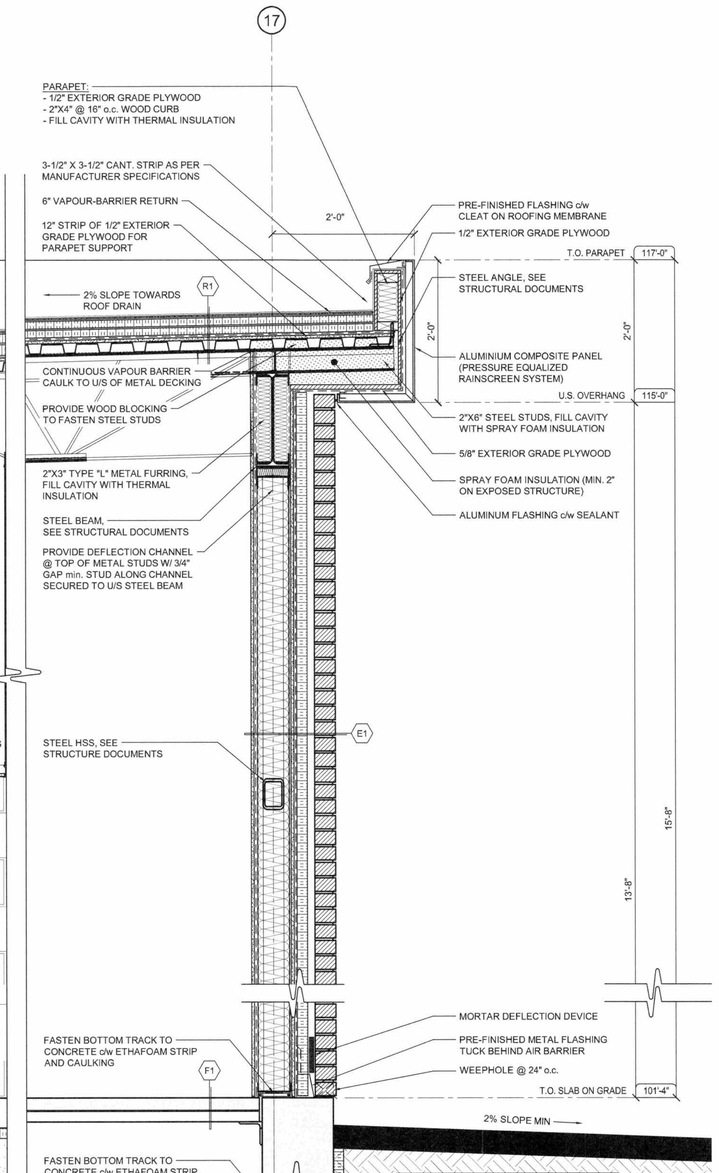

W9 A62 WALL SECTION
SCALE: 1" = 1'-0"

No.	ISSUE / REVISION	DD/MM/YY
1	FOR TENDER	01/06/18

This drawing is copyright protected and may not be reproduced or used for purposes other than execution of the described work without the express written consent of J.L. Richards & Associates Limited.

VERIFY SHEET SIZE AND SCALES. BAR TO THE RIGHT IS 1" IF THIS IS A FULL SIZE DRAWING. 0 1"

SCALE:

CLIENT: Conseil des écoles publiques de l'Est de l'Ontario

CONSULTANT: McINTOSH PERRY Consulting Engineers Ltd.

CONSULTANT: www.jlrichards.ca
J.L.Richards ENGINEERS · ARCHITECTS · PLANNERS

CONSULTANT: PAGEAU MOREL
www.pageaumorel.com
Gatineau

PROFESSIONAL STAMP: ONTARIO ASSOCIATION OF ARCHITECTS — SEBASTIEN RACINE LICENCE 5441

PROJECT NORTH

PROJECT:
MAISON DE LA FRANCOPHONIE D'OTTAWA
2720 RICHMOND ROAD, OTTAWA

DRAWING:
WALL SECTIONS

DESIGN: SD	DRAWING #: A62
DRAWN: MM	
CHECKED: SD	
JLR #: 27672-001	

PLOT DATE: June 1, 2018 11:03:36 AM

File Location: R:\27000\27672-000.1 - CEPEO - 2720 Richmond Road (CMFO)\JLR DWG\Arch\27672 - A60.dwg