SPECIFIC NOTE(S):

A- EXISTING PANEL TO BE RE-USED. CHANGE EXISTING BREAKERS ACCORDING TO NEW DISTRIBUTION.

B- EXISTING TIME DELAY. FUSE TO BE REPLACED FOR NEW INSTANT FUSE (TYPE J).

Key Plan

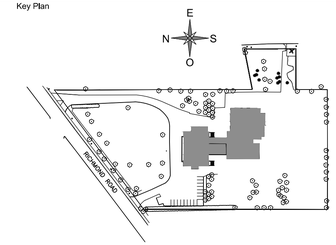

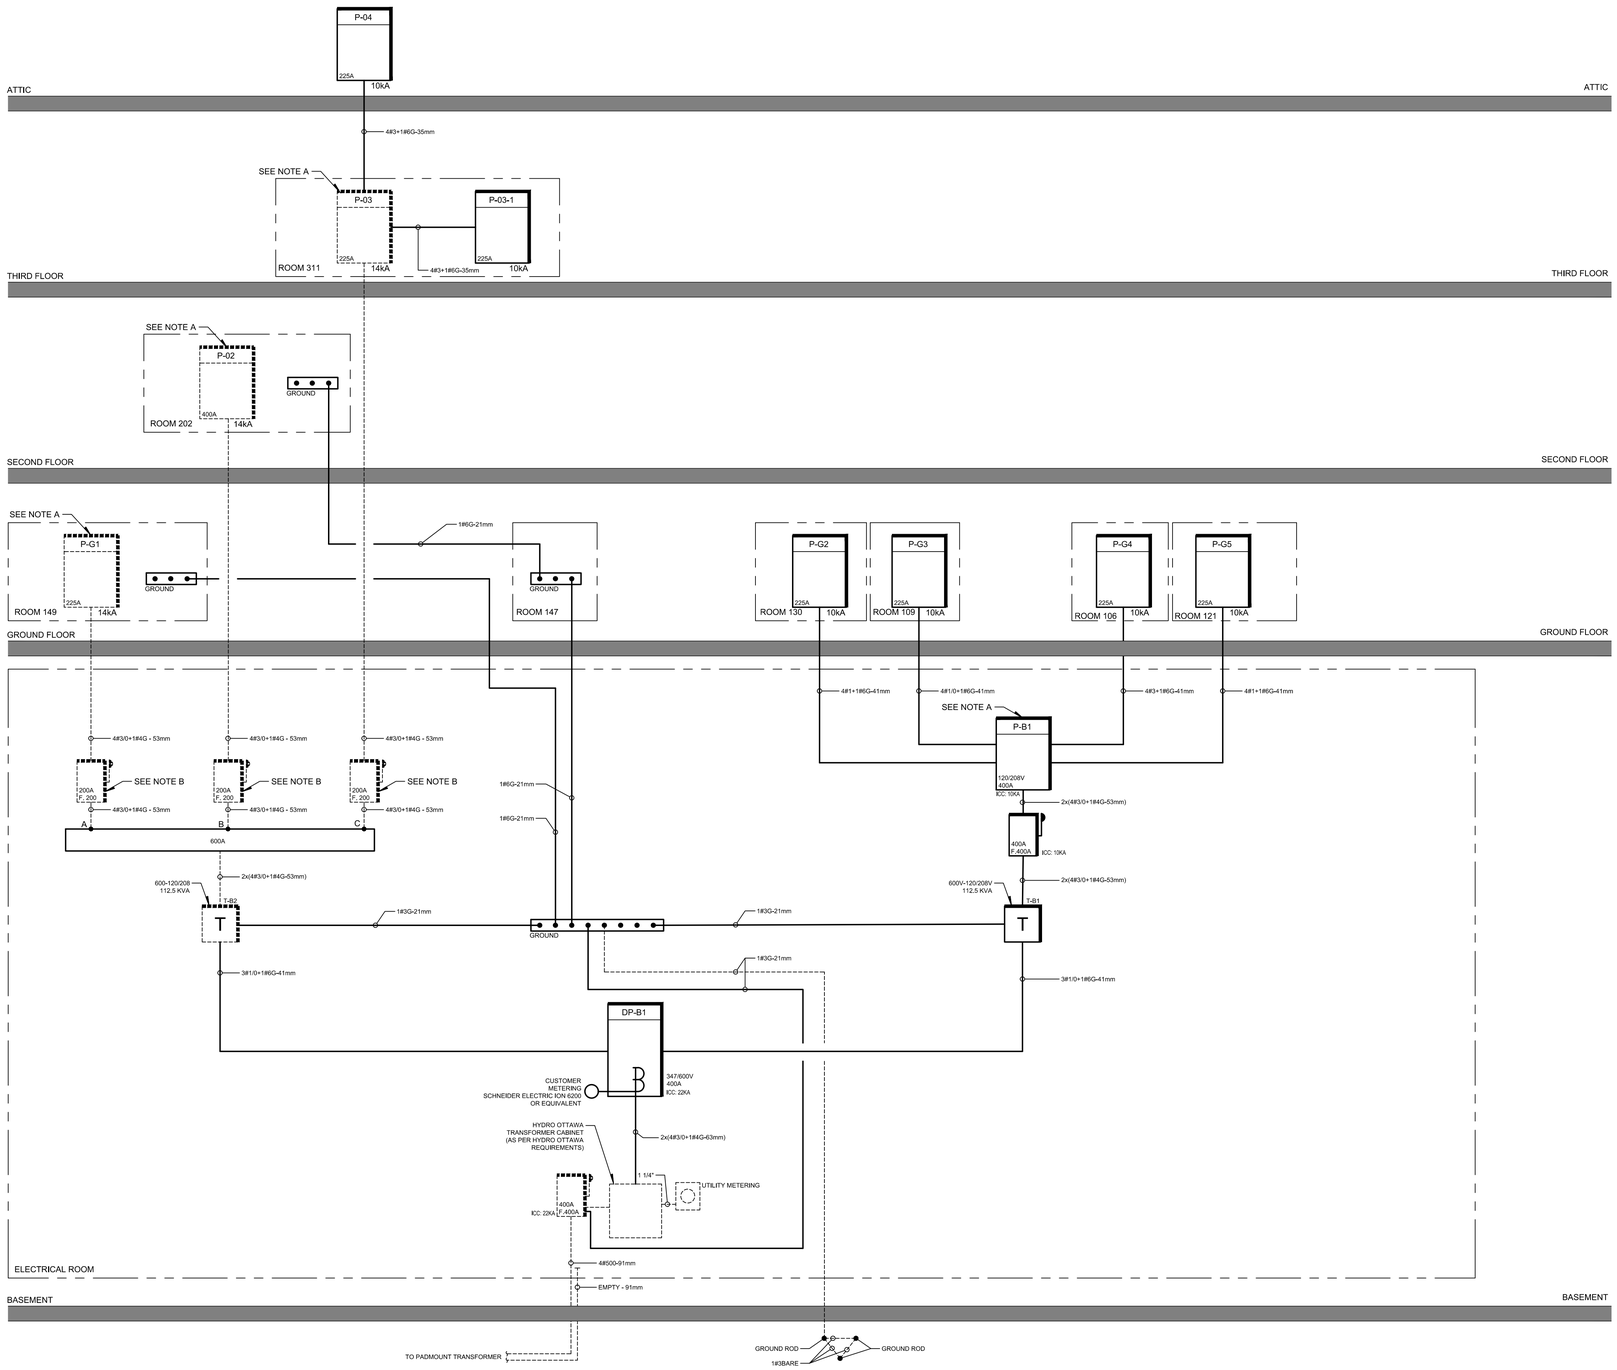

REVIEW

Nº	Date	Description
0	2018-06-01	FOR TENDER

PAGEAU MOREL
www.pageaumorel.com
Gatineau

Architect

J.L.Richards
ENGINEERS · ARCHITECTS · PLANNERS
www.jlrichards.ca

Structure

Seal

LICENSED PROFESSIONAL ENGINEER
M. A. J. LECLERC
100155945
PROVINCE OF ONTARIO

2018-06-01

Project

MAISON DE
DE LA FRANCOPHONIE D`OTTAWA

2720 RICHMOND ROAD, OTTAWA

Title

ELECTRICAL
SERVICES
SINGLE LINE DISTRIBUTION

Drawn by :	F.BR.	Project nº:	7342-001-000
Design by :	J.RI.	Date :	2018-06-01
Verified by :	M.LE.	Scale :	N.T.S.

Drawing nº: E-010

Revision: 0

THIS DRAWING SHALL NOT BE USED FOR CONSTRUCTION OR INSTALLATION PURPOSES.

MODIFIED

bissson - 6/12/2018 11:13 - \\le-gatineau\Dessin\7342 2720 Richmond\001\000\E-010(EXA4&5E01)_L200.dwg