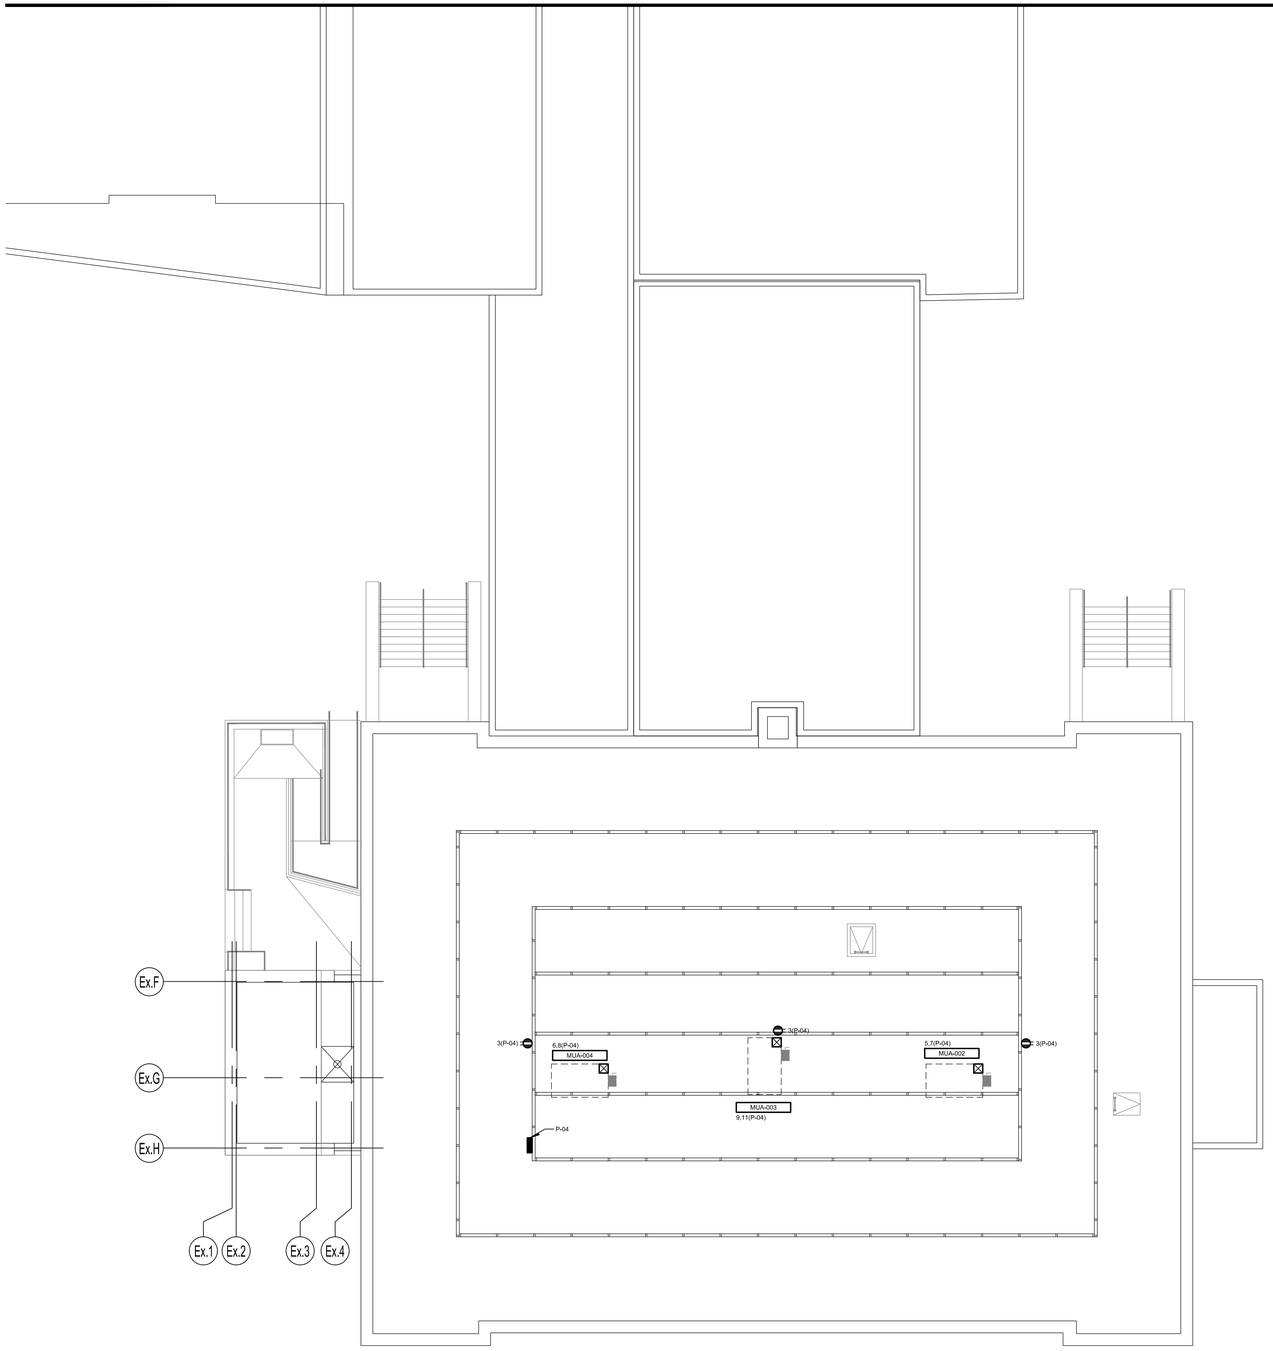

Key Plan

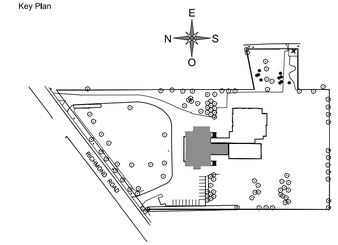

REVIEW

Nº	Date	Description
0	2018-06-01	FOR TENDER

PAGEAU MOREL
www.pageaumorel.com
Gatineau

Architect

J.L.Richards
ENGINEERS · ARCHITECTS · PLANNERS
www.jlrichards.ca

Structure

Seal

LICENSED PROFESSIONAL ENGINEER
M.A.J. LECLERC
100155049
PROVINCE OF ONTARIO

2018-06-01

Project

MAISON DE
DE LA FRANCOPHONIE D`OTTAWA

2720 RICHMOND ROAD, OTTAWA

Title

ELECTRICAL - SERVICES
ATTIC SPACE
NEW LAYOUT

Drawn by :	F.BR.	Project n°:	7342-001-000
Design by :	J.RI.	Date :	2018-06-01
Verified by :	M.L.E.	Scale :	1/8" = 1'-0"

THIS DRAWING SHALL NOT BE USED FOR CONSTRUCTION OR INSTALLATION PURPOSES.

MODIFIED

Drawing n° E-205

Revision 0

bruneel-4 - 6/1/2018 11:17 - \\ecgatineau\Desam7342 2720 Richmond\001\000\E-205\ES-MA-ATTIC_R00.dwg