IDENTIFICATION(S):

1. REMOVE EXISTING WIRE UP TO SOURCE.
2. EXISTING CONDUIT WITH FIBER OPTIC CABLE.

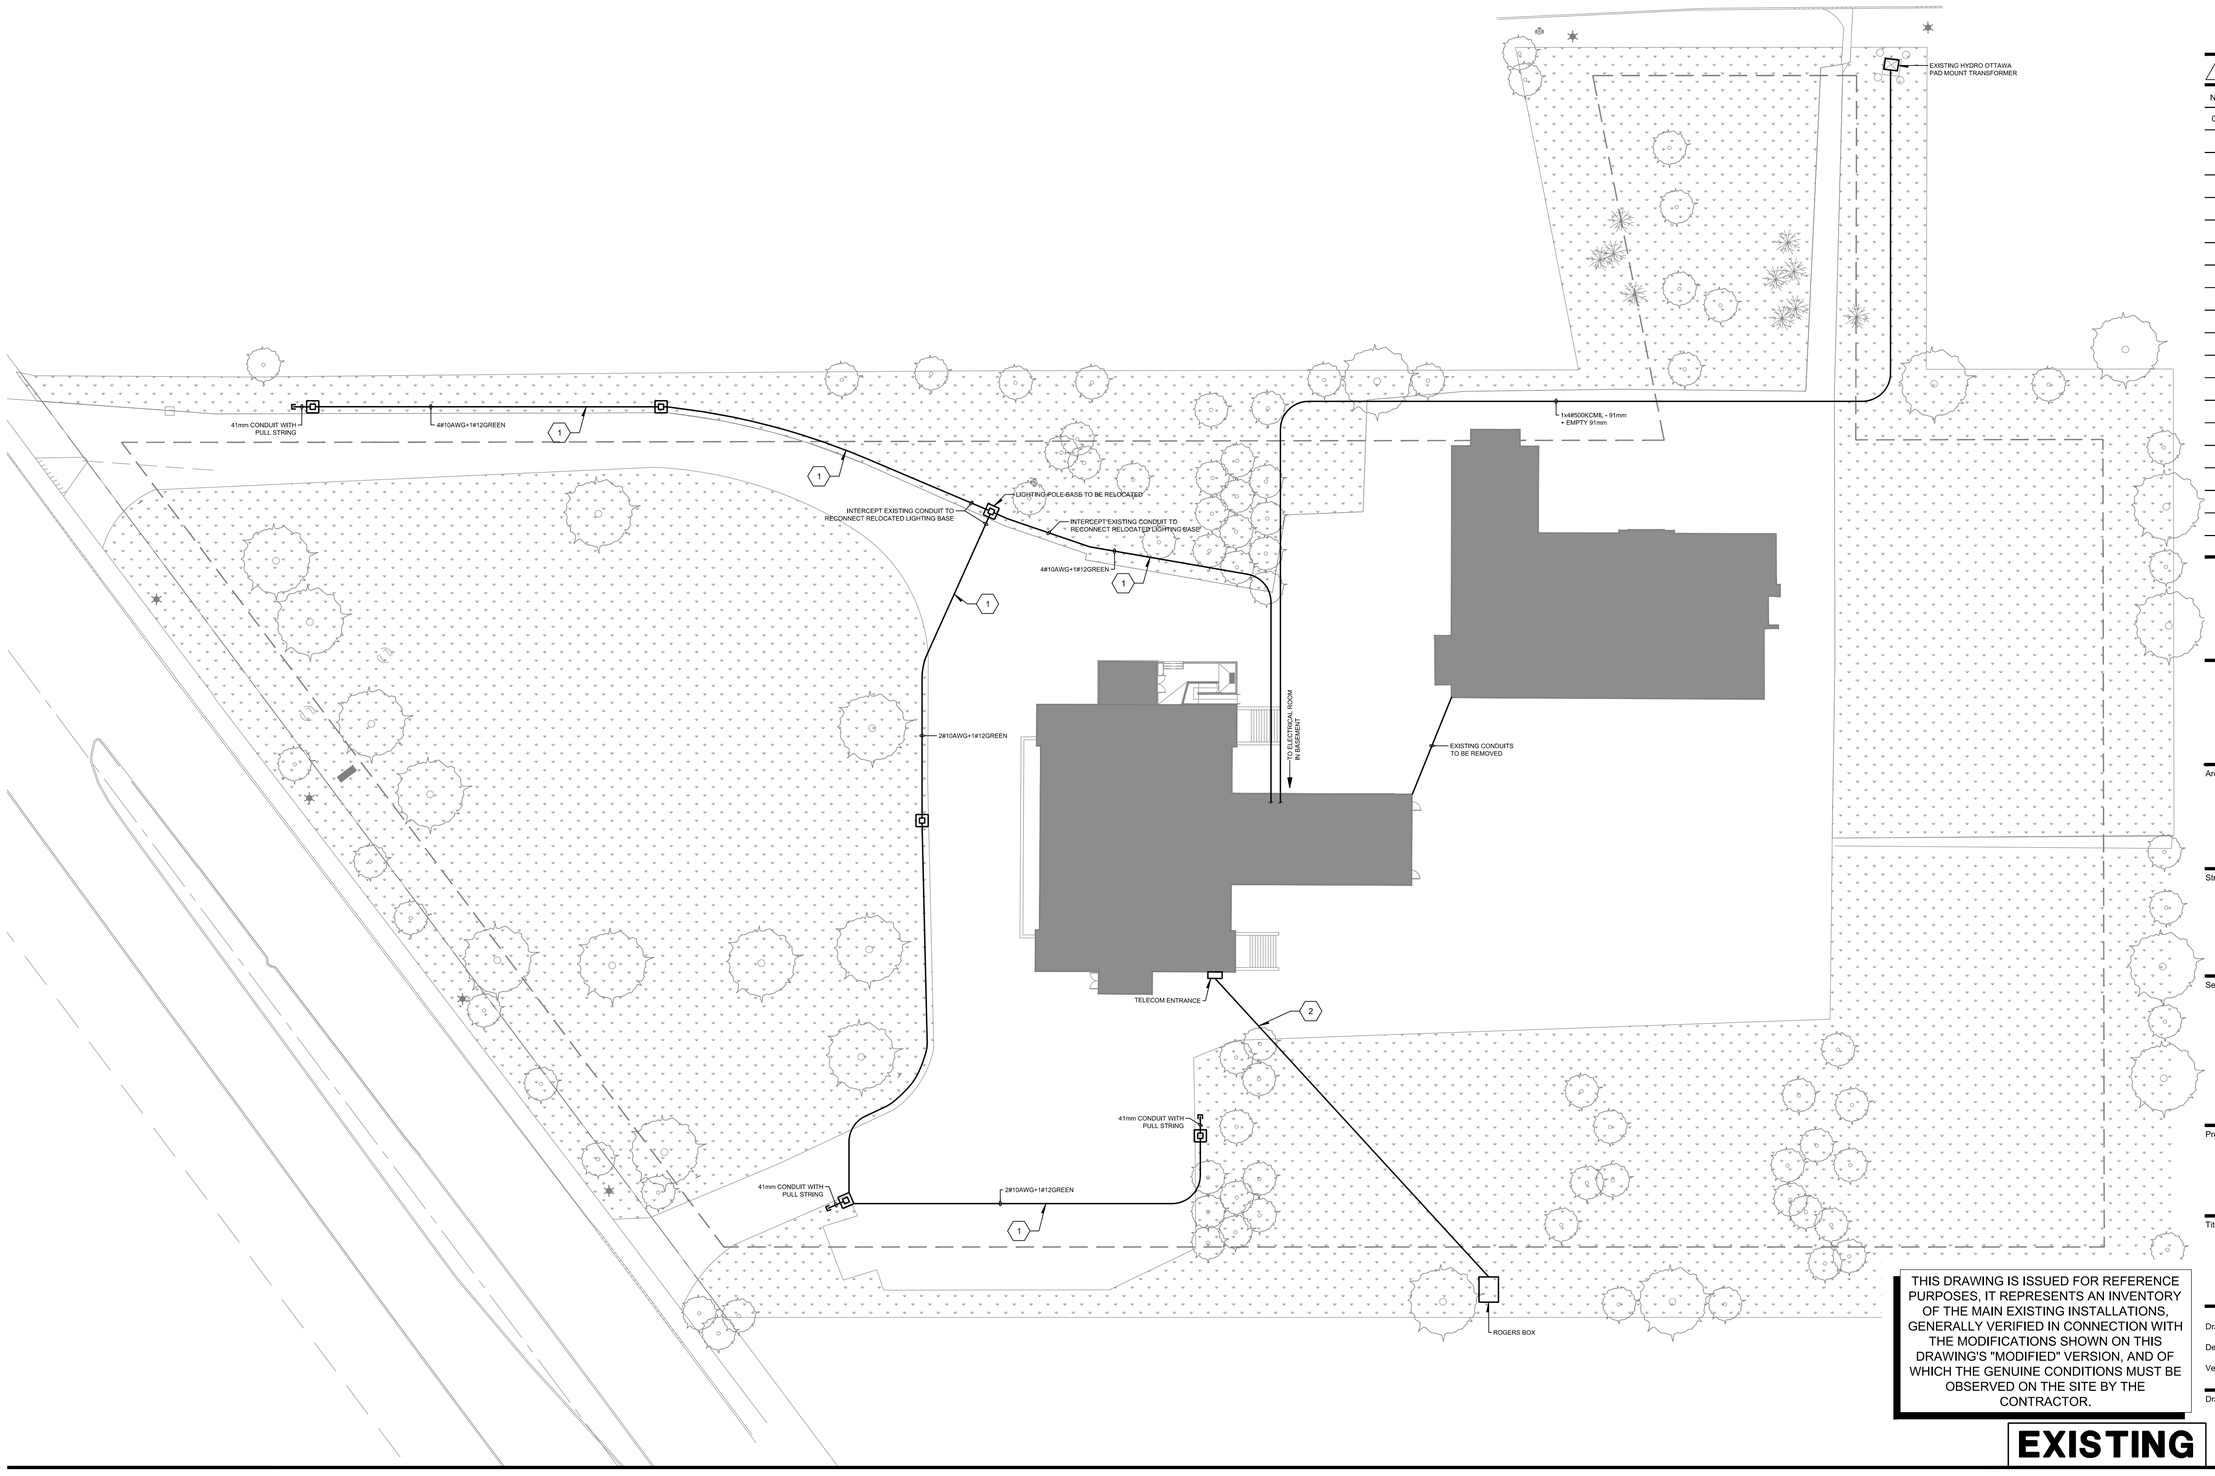

THIS DRAWING IS ISSUED FOR REFERENCE PURPOSES, IT REPRESENTS AN INVENTORY OF THE MAIN EXISTING INSTALLATIONS, GENERALLY VERIFIED IN CONNECTION WITH THE MODIFICATIONS SHOWN ON THIS DRAWING'S "MODIFIED" VERSION, AND OF WHICH THE GENUINE CONDITIONS MUST BE OBSERVED ON THE SITE BY THE CONTRACTOR.

EXISTING

Key Plan

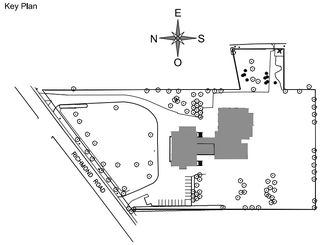

REVIEW

N°	Date	Description
0	2018-06-01	FOR TENDER

PAGEAU MOREL
www.pageaumorel.com
Gatineau

Architect

J.L.Richards
ENGINEERS · ARCHITECTS · PLANNERS
www.jlrichards.ca

Structure

Seal

LICENSED PROFESSIONAL ENGINEER
M.A.J. LECLERC
100155045
PROVINCE OF ONTARIO

2018-06-01

Project

MAISON DE
DE LA FRANCOPHONIE D`OTTAWA

2720 RICHMOND ROAD, OTTAWA

Title

ELECTRICAL
SITE PLAN

Drawn by :	F.BR.	Project n°:	7342-001-000
Design by :	J.RI.	Date :	2018-06-01
Verified by :	M.LE.	Scale :	1" = 25'-0"

Drawing n° ED-004 Revision 0

\\Datacom - 6/1/2018 11:12 - File=gatineau\Dessin\7342 2720 Richmond\001\000\ED-004\ED-004-E-Site_P000.dwg