GENERAL NOTE(S):

1- UNLESS OTHERWISE INDICATED, REMOVE ALL CONDUITS, BOXES, CABLES, WIRING AND PLUGS. ALL EXISTING COMPONENTS NOT ON THIS DRAWING WILL ALSO BE REMOVED BY THE ELECTRICAL CONTRACTOR.

IDENTIFICATION(S):

1. BOX HAS BEEN INSTALLED BUT NOT THE CONDUIT. THERE ARE NO WIRES.
2. BOX FOR HAS BEEN INSTALLED INCLUDING A SECTION OF CONDUIT. THERE ARE NO WIRES.
3. OLD EXISTING BOX C/W WIRING.

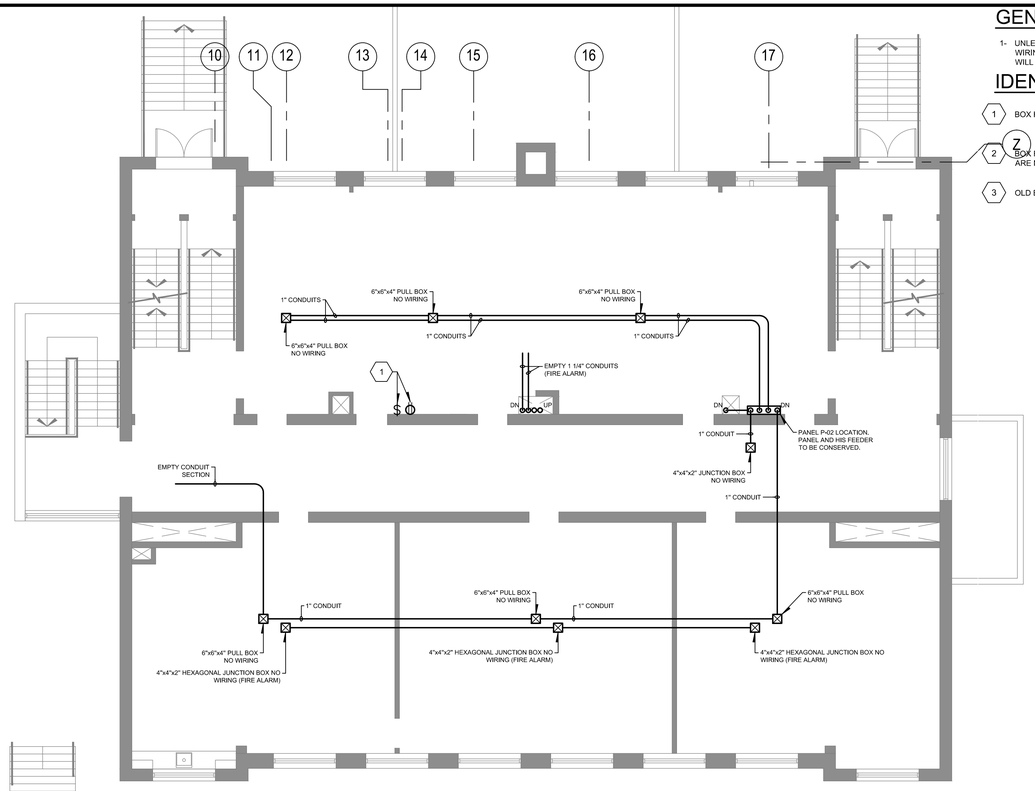

2 ED-201 SECOND FLOOR PLAN

SCALE : 1/8" = 1'-0"

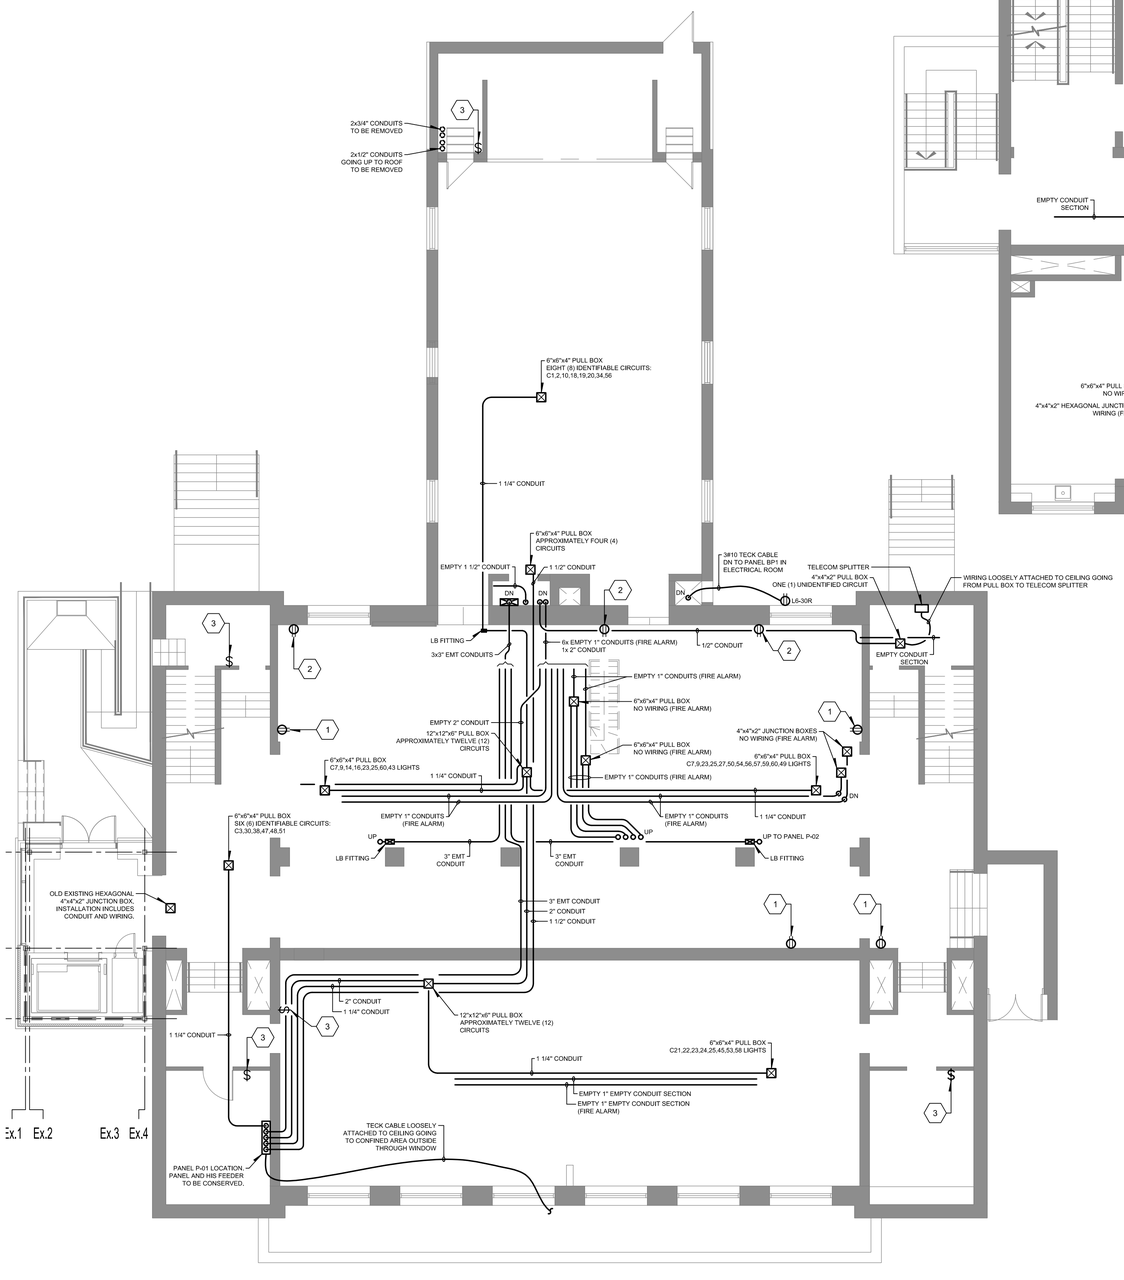

1 ED-201 GROUND FLOOR PLAN

SCALE : 1/8" = 1'-0"

Key Plan

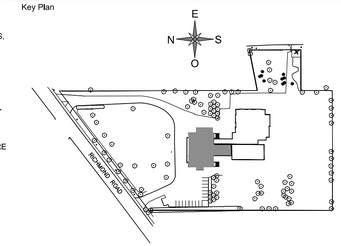

REVIEW

N°	Date	Description
0	2018-06-01	FOR TENDER

PAGEAU MOREL
www.pageaumorel.com
Gatineau

Architect

J.L.Richards
ENGINEERS · ARCHITECTS · PLANNERS
www.jlrichards.ca

Structure

Seal

LICENSED PROFESSIONAL ENGINEER
M. A. J. LECLERC
100155945
PROVINCE OF ONTARIO

2018-06-01

Project

MAISON DE
DE LA FRANCOPHONIE D`OTTAWA

2720 RICHMOND ROAD, OTTAWA

Title

ELECTRICAL - MULTIDISCIPLINARY
GROUND FLOOR & SECOND FLOOR
EXISTING LAYOUT

Drawn by :	F.BR.	Project n°:	7342-001-000
Design by :	J.RI.	Date :	2018-06-01
Verified by :	M.L.E.	Scale :	1/8" = 1'-0"

Drawing n° ED-201

Revision 0

THIS DRAWING IS ISSUED FOR REFERENCE PURPOSES, IT REPRESENTS AN INVENTORY OF THE MAIN EXISTING INSTALLATIONS, GENERALLY VERIFIED IN CONNECTION WITH THE MODIFICATIONS SHOWN ON THIS DRAWING'S "MODIFIED" VERSION, AND OF WHICH THE GENUINE CONDITIONS MUST BE OBSERVED ON THE SITE BY THE CONTRACTOR.

EXISTING

bbasson - 6/1/2018 11:16 - ?le=gatineau/Dessin/7342 2720 Richmond/001/0000ED-201(ES-E-RC&D201)_D00.dwg