


SITE PLAN
SCALE : 1/16" = 1'-0"

Key Plan

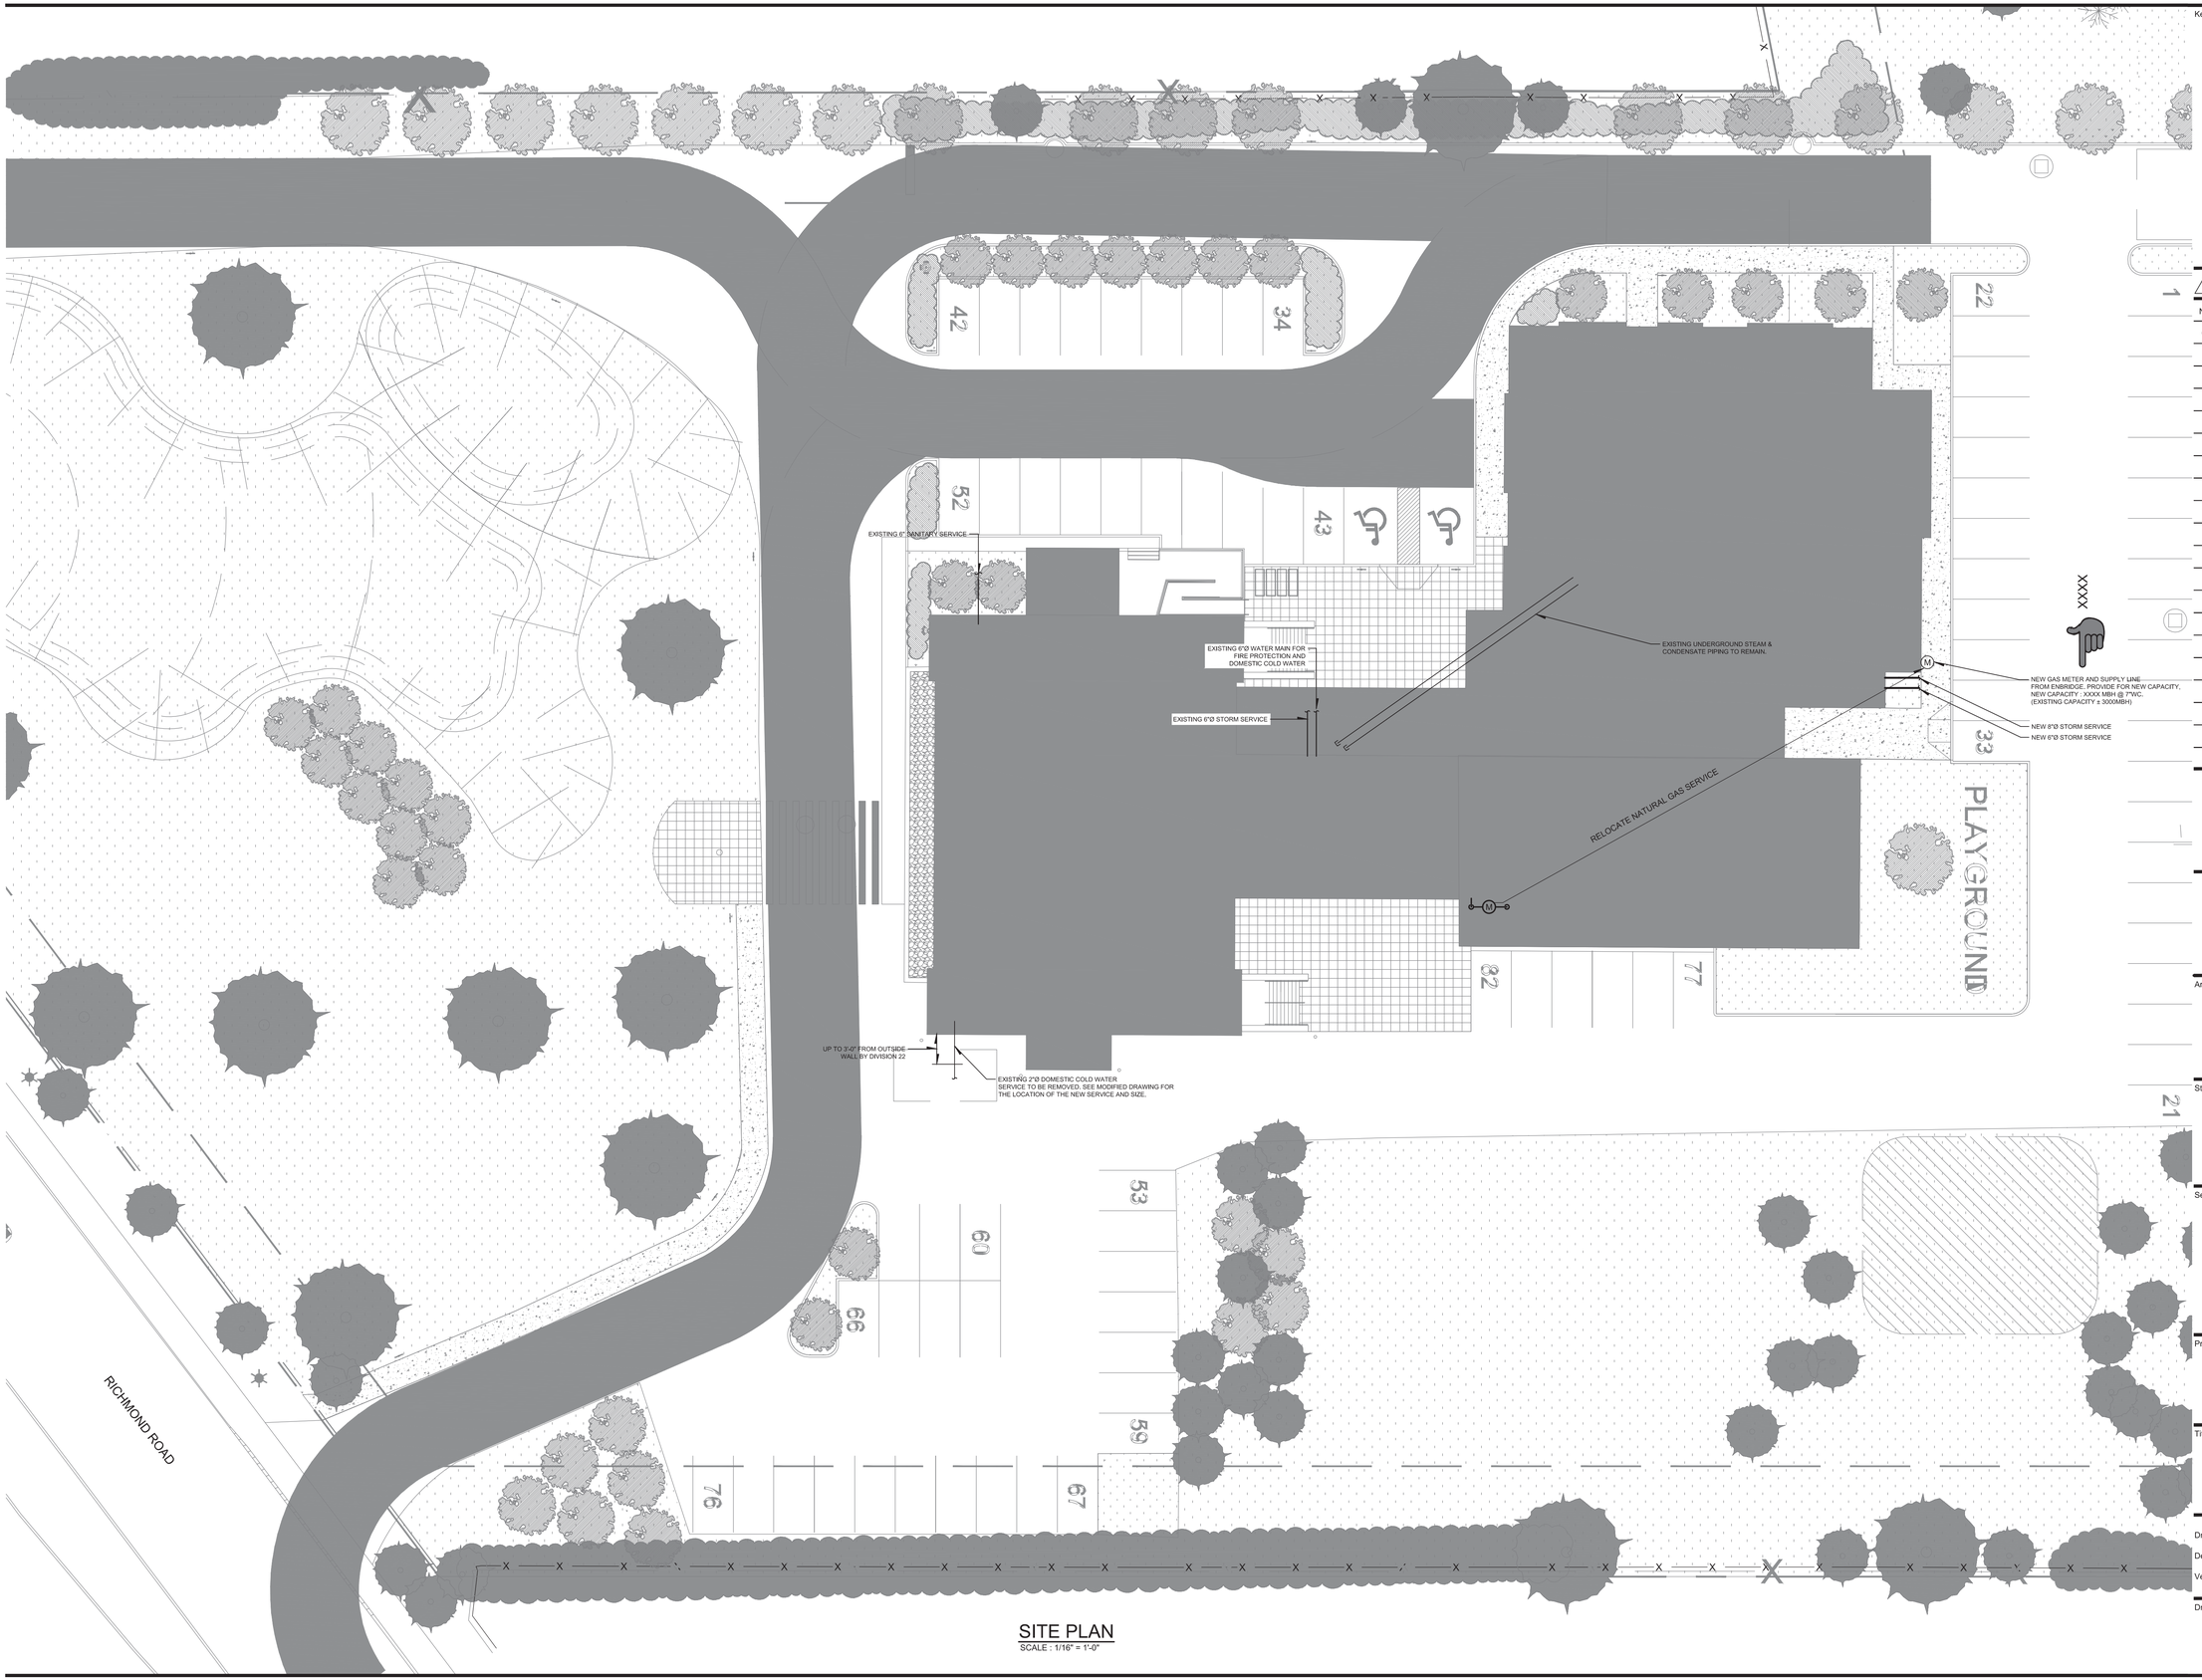


## REVIEW

| N° | Date | Description |
|---|---|---|
| 0 | 2018-06-01 | FOR TENDER |

PAGEAU MOREL
www.pageaumorel.com
Gatineau

Architect

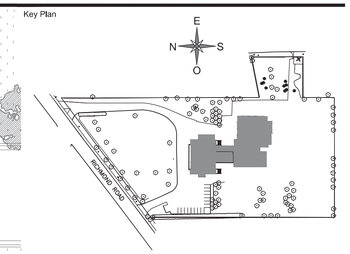J.L.Richards
ENGINEERS • ARCHITECTS • PLANNERS
www.jlrichards.ca

Structure

Seal

LICENSED PROFESSIONAL ENGINEER
J. DE GRACE
100136411
PROVINCE OF ONTARIO

2018-06-01

Project

MAISON DE
DE LA FRANCOPHONIE D`OTTAWA
2720 RICHMOND ROAD, OTTAWA

Title

MECHANICAL
SITE PLAN
DEMOLITION / NEW LAYOUT

| | | | |
|---|---|---|---|
| Drawn by : | B. TREMBLAY | Project n°: | 7342-001-000 |
| Design by : | B. TREMBLAY | Date : | 2018-06-01 |
| Verified by : | F. DIONNE | Scale : | 1/16" = 1'-0" |

Drawing n°: M-002

Revision: 0

mpx - 5/31/2018 4:22 - O:\7342 2720 Richmond\001\000\M\002\M\M-SP01_P00.dwg