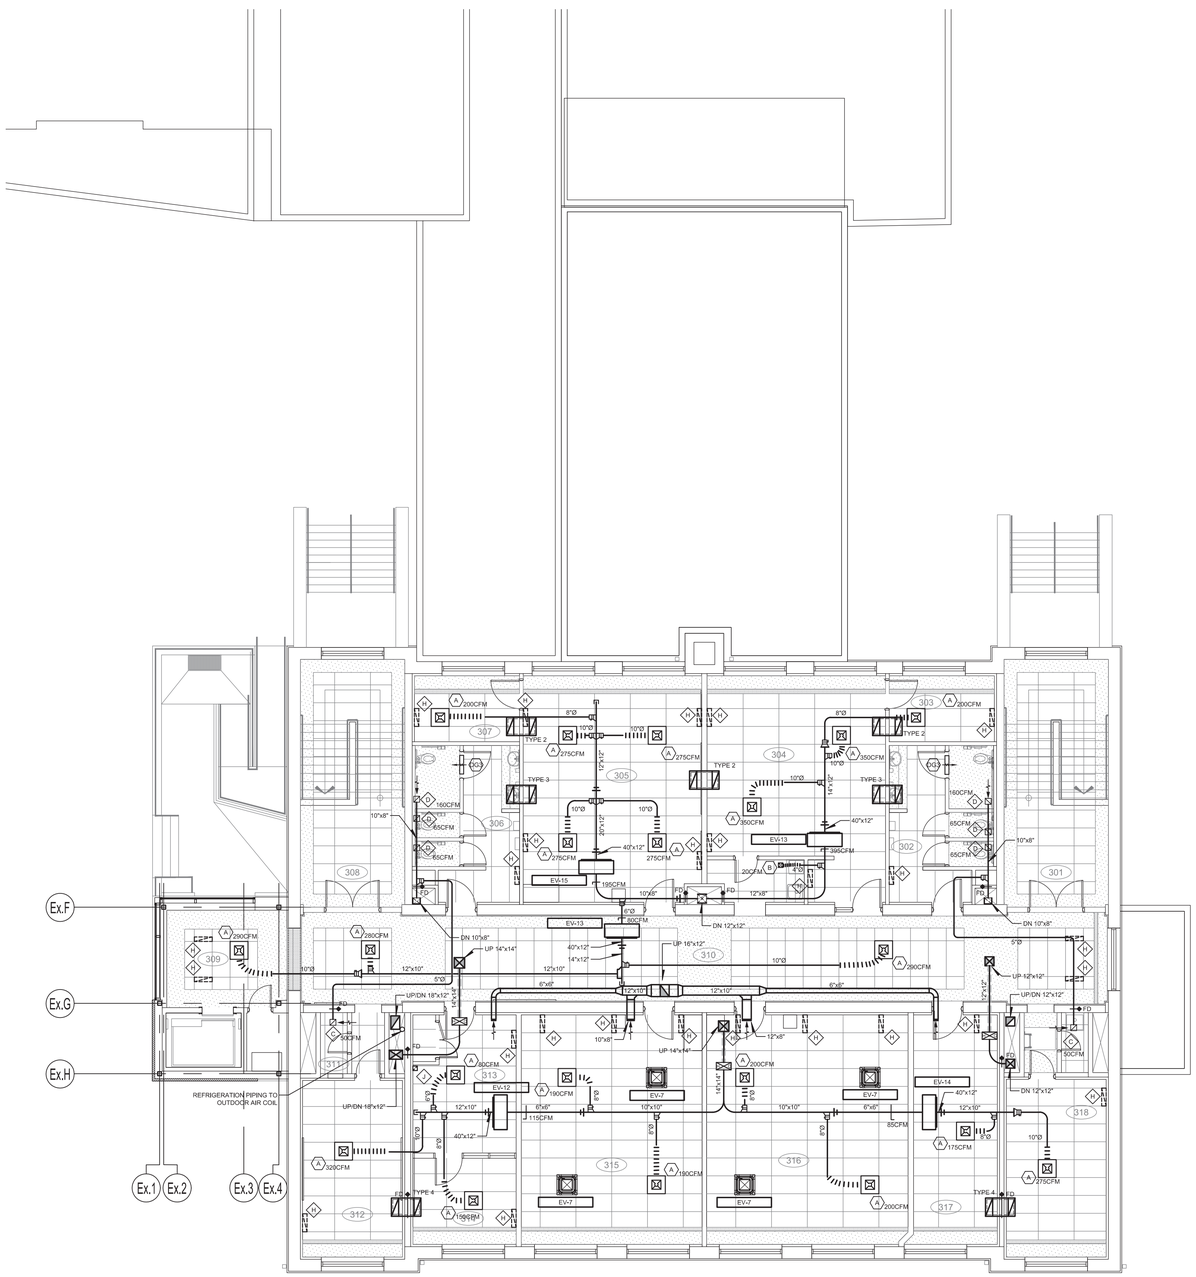

Key Plan

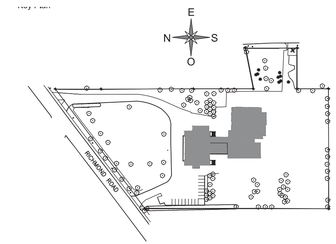

REVIEW

Nº	Date	Description
0	2018-06-01	FOR TENDER

PAGEAU MOREL
www.pageaumorel.com
Gatineau

Architect

J.L.Richards
ENGINEERS · ARCHITECTS · PLANNERS
www.jlrichards.ca

Structure

Seal

LICENSED PROFESSIONAL ENGINEER
J. DE GRACE
100136411
PROVINCE OF ONTARIO

2018-06-01

Project

MAISON DE
DE LA FRANCOPHONIE D`OTTAWA

2720 RICHMOND ROAD, OTTAWA

Title

MECHANICAL
VENTILATION
THIRD FLOOR NEW LAYOUT

Drawn by :	B. TREMBLAY	Project nº:	7342-001-000
Design by :	B. TREMBLAY	Date :	2018-06-01
Verified by :	F. DIONNE	Scale :	1/8" = 1'-0"

Drawing nº: M-404

Revision: 0