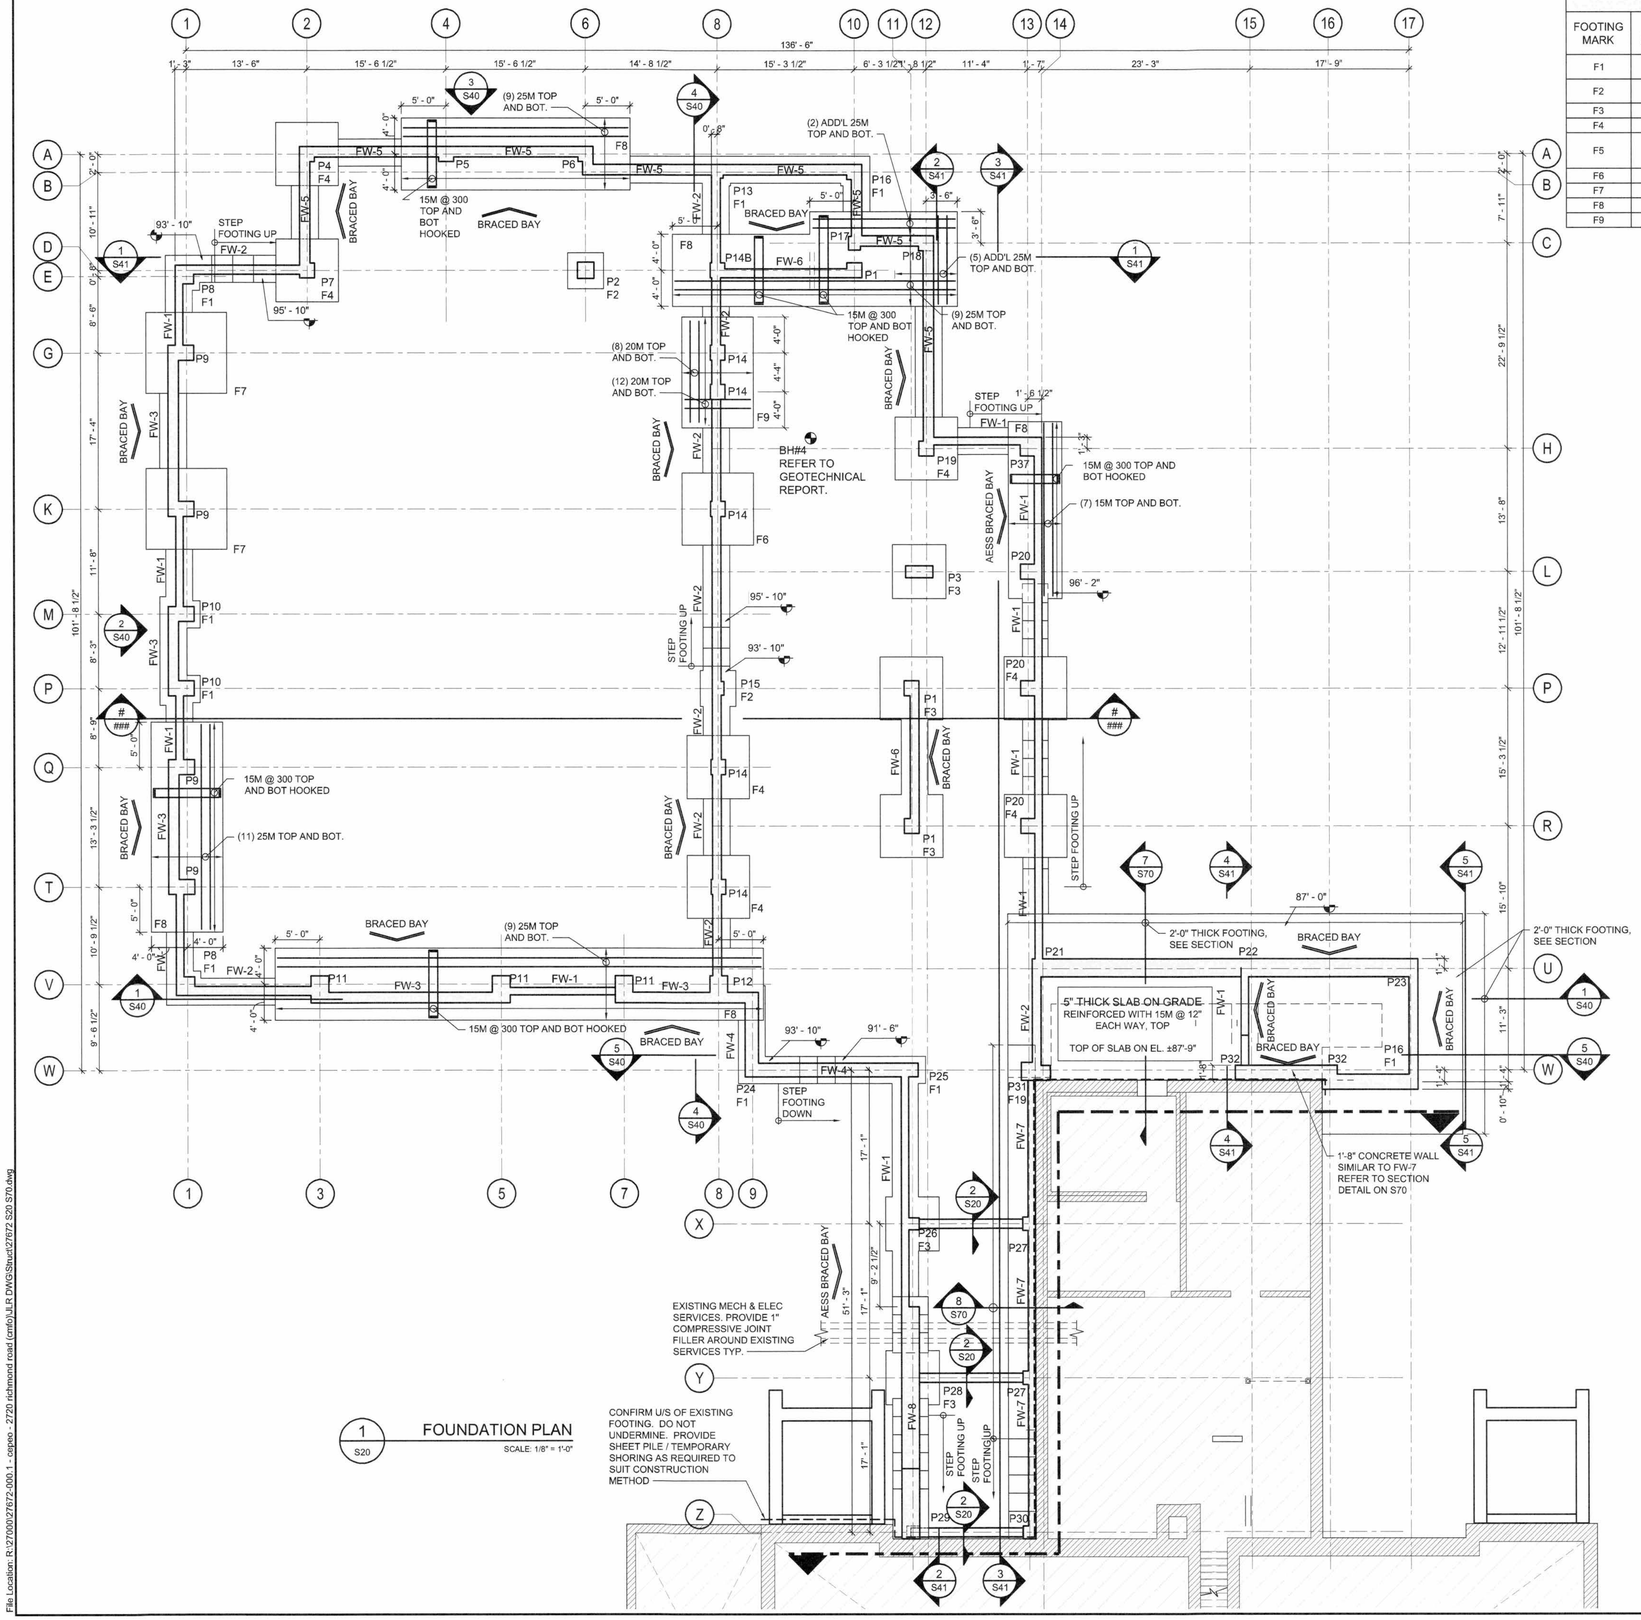

1 S20 FOUNDATION PLAN
SCALE: 1/8" = 1'-0"

FOOTING SCHEDULE

FOOTING MARK	SIZE (WIDTH X LENGTH X THICKNESS)	REINFORCING	COMMENTS
F1	3'-0" X 3'-0" X 1'-0"	(3) 15M EW, BOTTOM WITH STANDARD HOOKS EACH END	
F2	4'-0" X 4'-0" X 1'-0"	(4) 15M EW, BOTTOM WITH STANDARD HOOKS EACH END	
F3	6'-0" X 6'-0" X 1'-0"	(7) 15M EW, TOP & BOTTOM	
F4	7'-0" X 7'-0" X 1'-4"	(8) 20M EW, TOP & BOTTOM	
F5	8'-0" X 8'-0" X 1'-6"	(9) 20M EW, TOP & BOTTOM	ALTERNATE SEQUENCE 3 INCLUDING DAYCARE AND CLINIC
F6	8'-0" X 8'-0" X 1'-8"	(8) 20M EW, TOP & BOTTOM	
F7	9'-0" X 9'-0" X 1'-6"	(11) 20M EW, TOP & BOTTOM	
F8	2'-0" THICK	REFER TO PLAN	
F9	8'-0" X 12'-4" X 1'-6"	REFER TO PLAN	

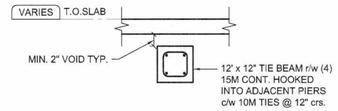

2 S20 TIE BEAM SECTION DETAIL
SCALE: 1/2" = 1'-0"

NOTES:

1. FOR ALTERNATE SEQUENCE 3 INCLUDING DAYCARE AND CLINIC REFER TO S91 AND S92

No.	ISSUE / REVISION	DD/MM/YY
1	FOR TENDER	01/06/18

This drawing is copyright protected and may not be reproduced or used for purposes other than execution of the described work without the express written consent of J.L. Richards & Associates Limited.

VERIFY SHEET SIZE AND SCALES. BAR TO THE RIGHT IS 1" IF THIS IS A FULL SIZE DRAWING. 0 1"

SCALE: AS NOTED

CLIENT: Conseil des écoles publiques de l'Est de l'Ontario

CONSULTANT: McINTOSH PERRY Consulting Engineers Ltd.

CONSULTANT: www.jlrichards.ca J.L.Richards ENGINEERS · ARCHITECTS · PLANNERS

CONSULTANT: PAGEAU MOREL www.pageaumorel.com Gatineau

PROFESSIONAL STAMP: LICENSED PROFESSIONAL ENGINEER M. J. BURTT 100111392 PROVINCE OF ONTARIO; LICENSED PROFESSIONAL ENGINEER S. BERNARD 100256293 PROVINCE OF ONTARIO

PROJECT NORTH

PROJECT:

MAISON DE LA FRANCOPHONIE D'OTTAWA

2720 RICHMOND ROAD, OTTAWA

DRAWING:

FOUNDATION PLAN (SOUTH)

DESIGN:	SDB/VR
DRAWN:	JPS
CHECKED:	MJB
JLR #:	27672-001
DRAWING #:	S20

PLOT DATE: May 31, 2018 3:42:21 PM

File Location: R:\27000\27672-000.1 - ceppo - 2720 richmond road (ardo)\JLR DWG\Struct\27672 S20 S70.dwg