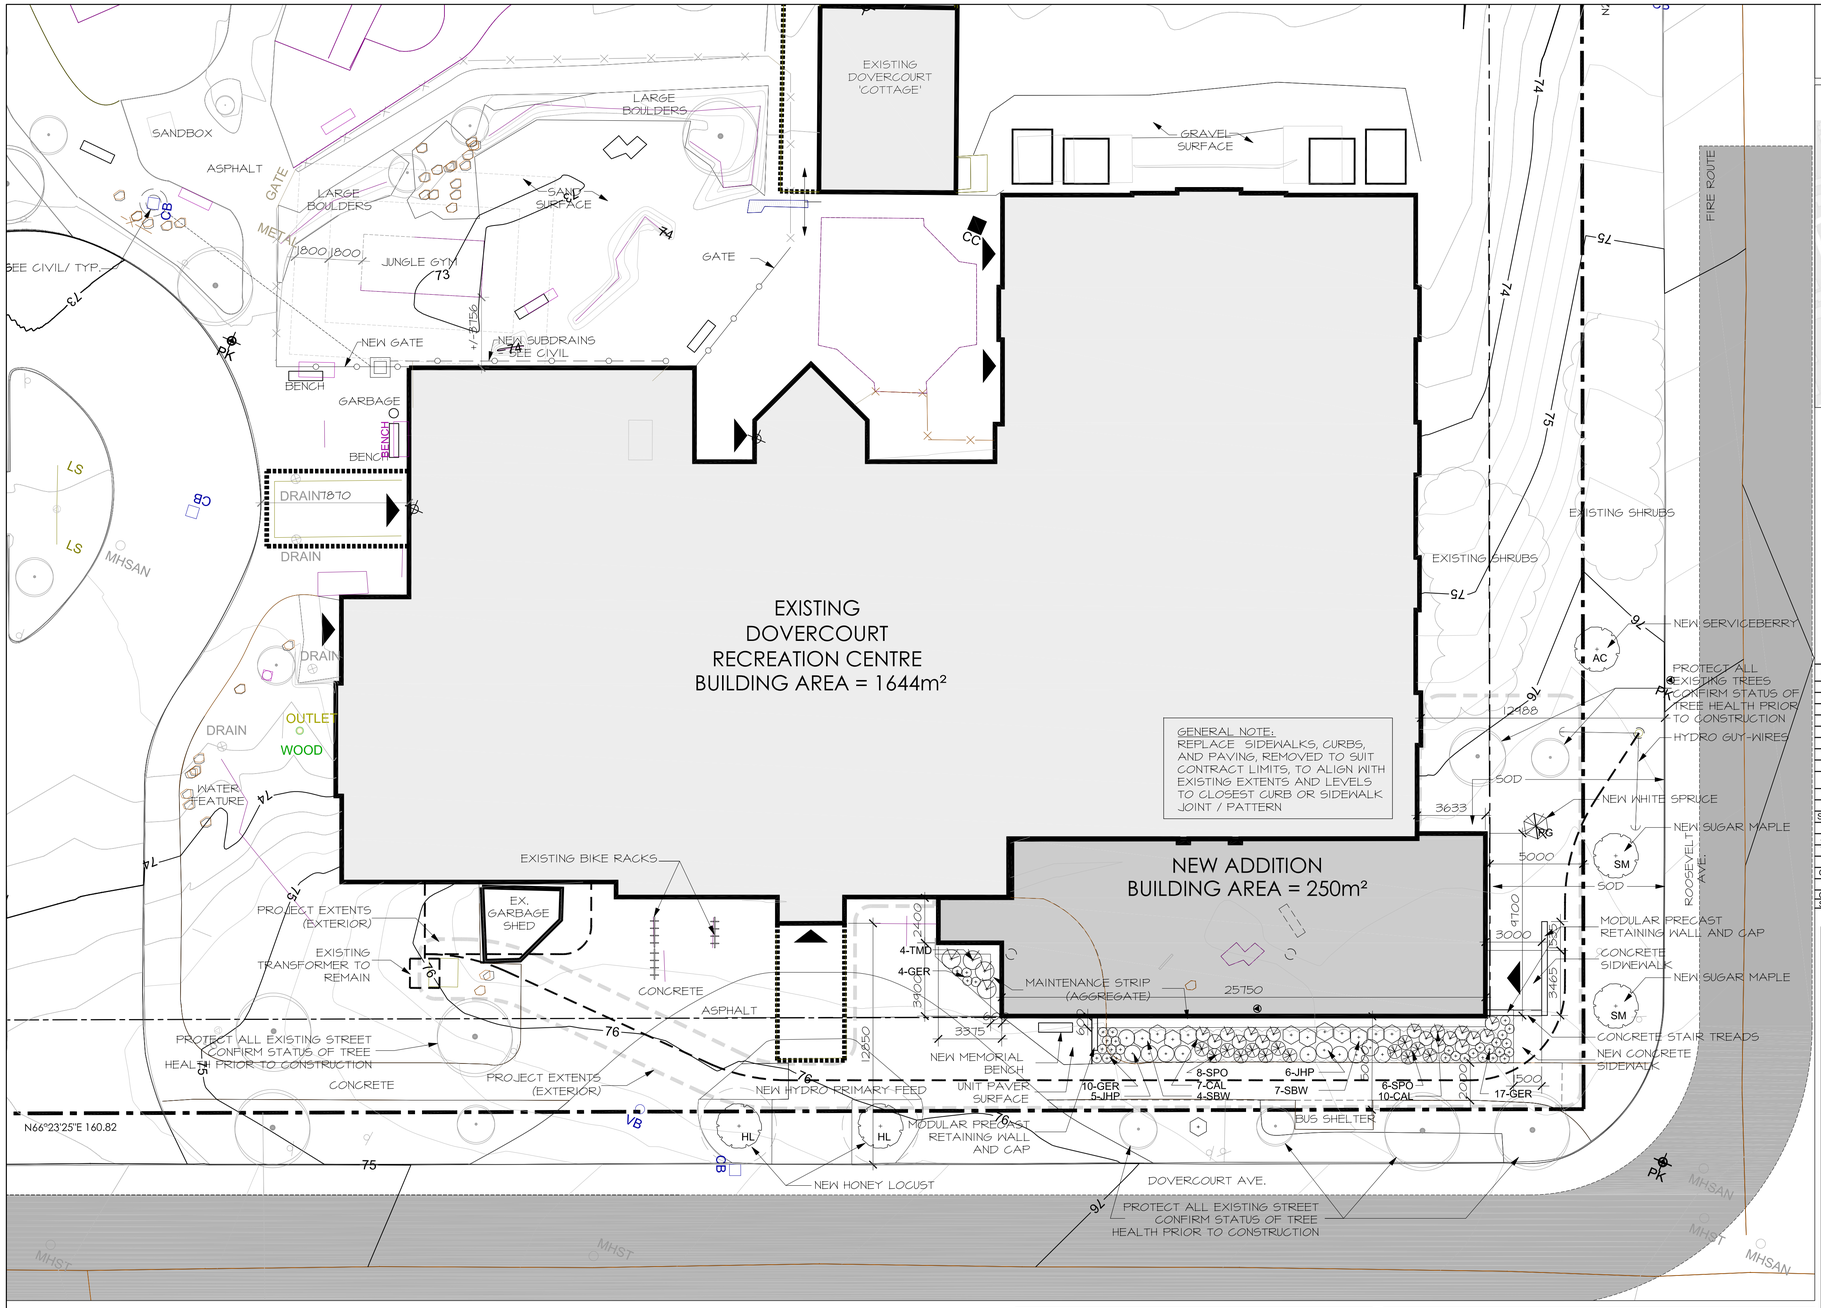

1 SITE PLAN - NEW TREE PLANTING
L1.00 SCALE 1:150

SCALE
0m 5 10 15
SCALE

SITE LOCATION

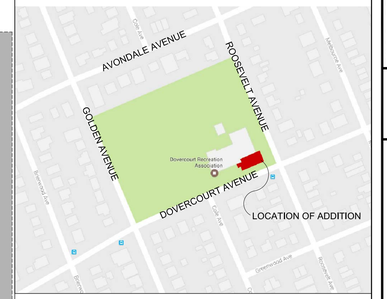

NEW TREE PLANTING SCHEDULE				
CODE		BOTANICAL NAME	COMMON NAME	SIZE
NEW DECIDUOUS TREES				
HL	2	Gleditsia triacanthos 'Draves'	Street Keeper Honey Locust	60mm dia.
SM	2	Acer Saccharum	Sugar Maple	60mm dia.
AC	1	Amelanchier Canadensis	Shadblow Serviceberry	60mm dia.
NEW CONIFEROUS TREES				
PG	1	Picea Glauca	White Spruce	180cm h.

NEW SHRUBS AND GRASSES				
CODE		BOTANICAL NAME	COMMON NAME	SIZE
NEW DECIDUOUS SHRUBS				
SBW	11	Spirea Bulmalda Anthony Waterer	Antony Waterer Spirea	50cm h.
NEW CONIFEROUS SHRUBS				
JHP	11	Juniperus Horizontalis 'Plumosa'	Compact Andorra Yew	60cm spr.
TMD	4	Taxus Media Densiformis	Dense Yew	50cm h.
PERENNIALS				
GER	33	Geranium Maculatum	Wild Geranium	15cm pot
GRASSES				
CAL	17	Calamagrostis x actiflora	Karl Foerster Reed Grass	15cm pot
SPO	14	Sporobolus Heterolepis	Prairie Dropseed	15cm pot

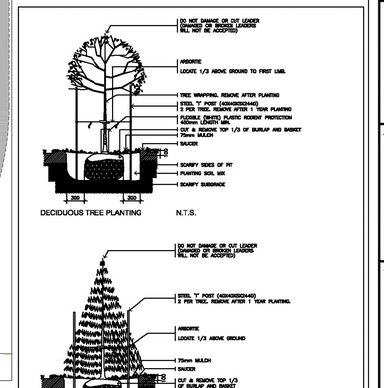

HARD LANDSCAPE PRODUCTS	
LOCATION	PRODUCT NAME
EAST RETAINING WALL	PERMACON GRANDE NATURAL GREY
SOUTH WEST RETAINING WALL	PERMACON GRANDE NATURAL GREY
SOUTH WEST PAVER INFILL (AT BENCH)	PERMACON MELVILLE PLANK SLIM SHADED GREY

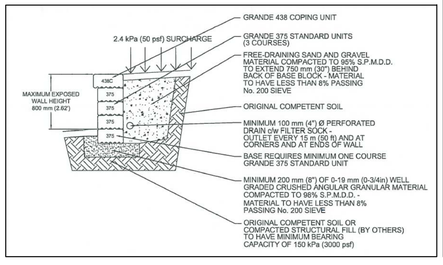

2 TYPICAL 'GRANDE' RETAINING WALL
L1.00 NOT TO SCALE

3 TYPICAL PLANTING DETAILS
L1.00 NOT TO SCALE

Ottawa

DEPARTMENT OF CORPORATE SERVICES / SERVICES GENERAUX
REAL PROPERTY ASSET MANAGEMENT BRANCH /
DIRECTION DE LA GESTION DES ACTIFS ET DES BIENS IMMOBILIERS
DESIGN AND CONSTRUCTION DIVISION /
DIVISION DE LA CONCEPTION ET DE LA CONSTRUCTION

GREG GEDDES CHIEF CORPORATE SERVICES OFFICER /
CHEF DES SERVICES GÉNÉRAUX
S.A. FINNAMORE, O.A.A. DIRECTOR / DIRECTEUR, O.A.A.
ROBERT VAILLANCOURT, O.A.A. MANAGER / GESTIONNAIRE, O.A.A.

FOR / POUR

Dovercourt RECREATION CENTRE

Hobin Architecture Incorporated
69 Parmilla Street
Ottawa, Ontario
Canada K1S 3K7
T: 613-238-7200
F: 613-235-2005
E: mail@hobinarc.com
hobinarc.com

HOBIN ARCHITECTURE

NUMBER / NUMÉRO	MILESTONE / FAIT SAILLANT	DATE: (Y/M/D) (AA/MM/JJ)	INITIALS / INITIALES
6			
5			
4			
3	ISSUED FOR CONSTRUCTION	2019/01/23	DV
2	ISSUED FOR APPROVAL v2	2018/12/06	DV
1	ISSUED FOR APPROVAL	2018/10/30	DV

DESIGNED BY / CONÇU PAR
CHECKED BY / VÉRIFIÉ PAR
DRAWN BY / DESSINÉ PAR: DV / LE
SCALE / ÉCHELLE: 1:200

1 / A1.1 — DETAIL NUMBER / DRAWING TITLE / SCALE: / SHEET NUMBER

THIS DRAWING IS THE PROPERTY OF THE CITY OF OTTAWA AND ALL COPYRIGHT IS RESERVED. DIMENSIONS ON DRAWING ARE FOR ESTIMATING PURPOSES ONLY. IT IS THE RESPONSIBILITY OF EACH CONTRACTOR AND SUB-CONTRACTOR OR CONSULTANT TO CHECK AND VERIFY ALL DIMENSIONS AND CONDITIONS ON SITE. NOTIFY OWNER OF ANY ERRORS OR OMISSIONS PRIOR TO COMMENCING THE WORK. DO NOT SCALE THE DRAWINGS.

CE DESSIN CONSTITUE LA PROPRIÉTÉ DE LA VILLE D'OTTAWA ET TOUT DROIT D'AUTEUR EST RÉSERVÉ. LES DIMENSIONS UTILISÉES LE SONT À DES FINS D'ESTIMATION SEULEMENT. IL INCOMBE À CHAQUE ENTREPRENEUR, SOUS-CONTRACTANT OU CONSULTANT DE VÉRIFIER TOUTES LES DIMENSIONS ET LES CONDITIONS SUR LE CHANTIER. VEUILLEZ INFORMER LE PROPRIÉTAIRE DE TOUTE ERREUR OU OMISSION AVANT D'ENTAMER LES TRAVAUX. NE DRESSEZ PAS LES PLANS À L'ÉCHELLE.

ARCHITECT / ARCHITECTE | *CONSULTANT / EXPERT-CONSEIL*

CONSULTANT / EXPERT-CONSEIL | *CONSULTANT / EXPERT-CONSEIL*

PROJECT / LOCATION / PROJET / ENDROIT

DOVERCOURT
PHASE 2 ADDITION & RENOVATION
411 DOVERCOURT
OTTAWA, ONTARIO

DRAWING / DESSIN
SITE PLAN TREE PLANTING

FACILITY NO. / NO. DE INSTALLTIONS

SHEET NO. / FEUILLE No. **L1.00**

PROJECT NO. / PROJET NO. 1713