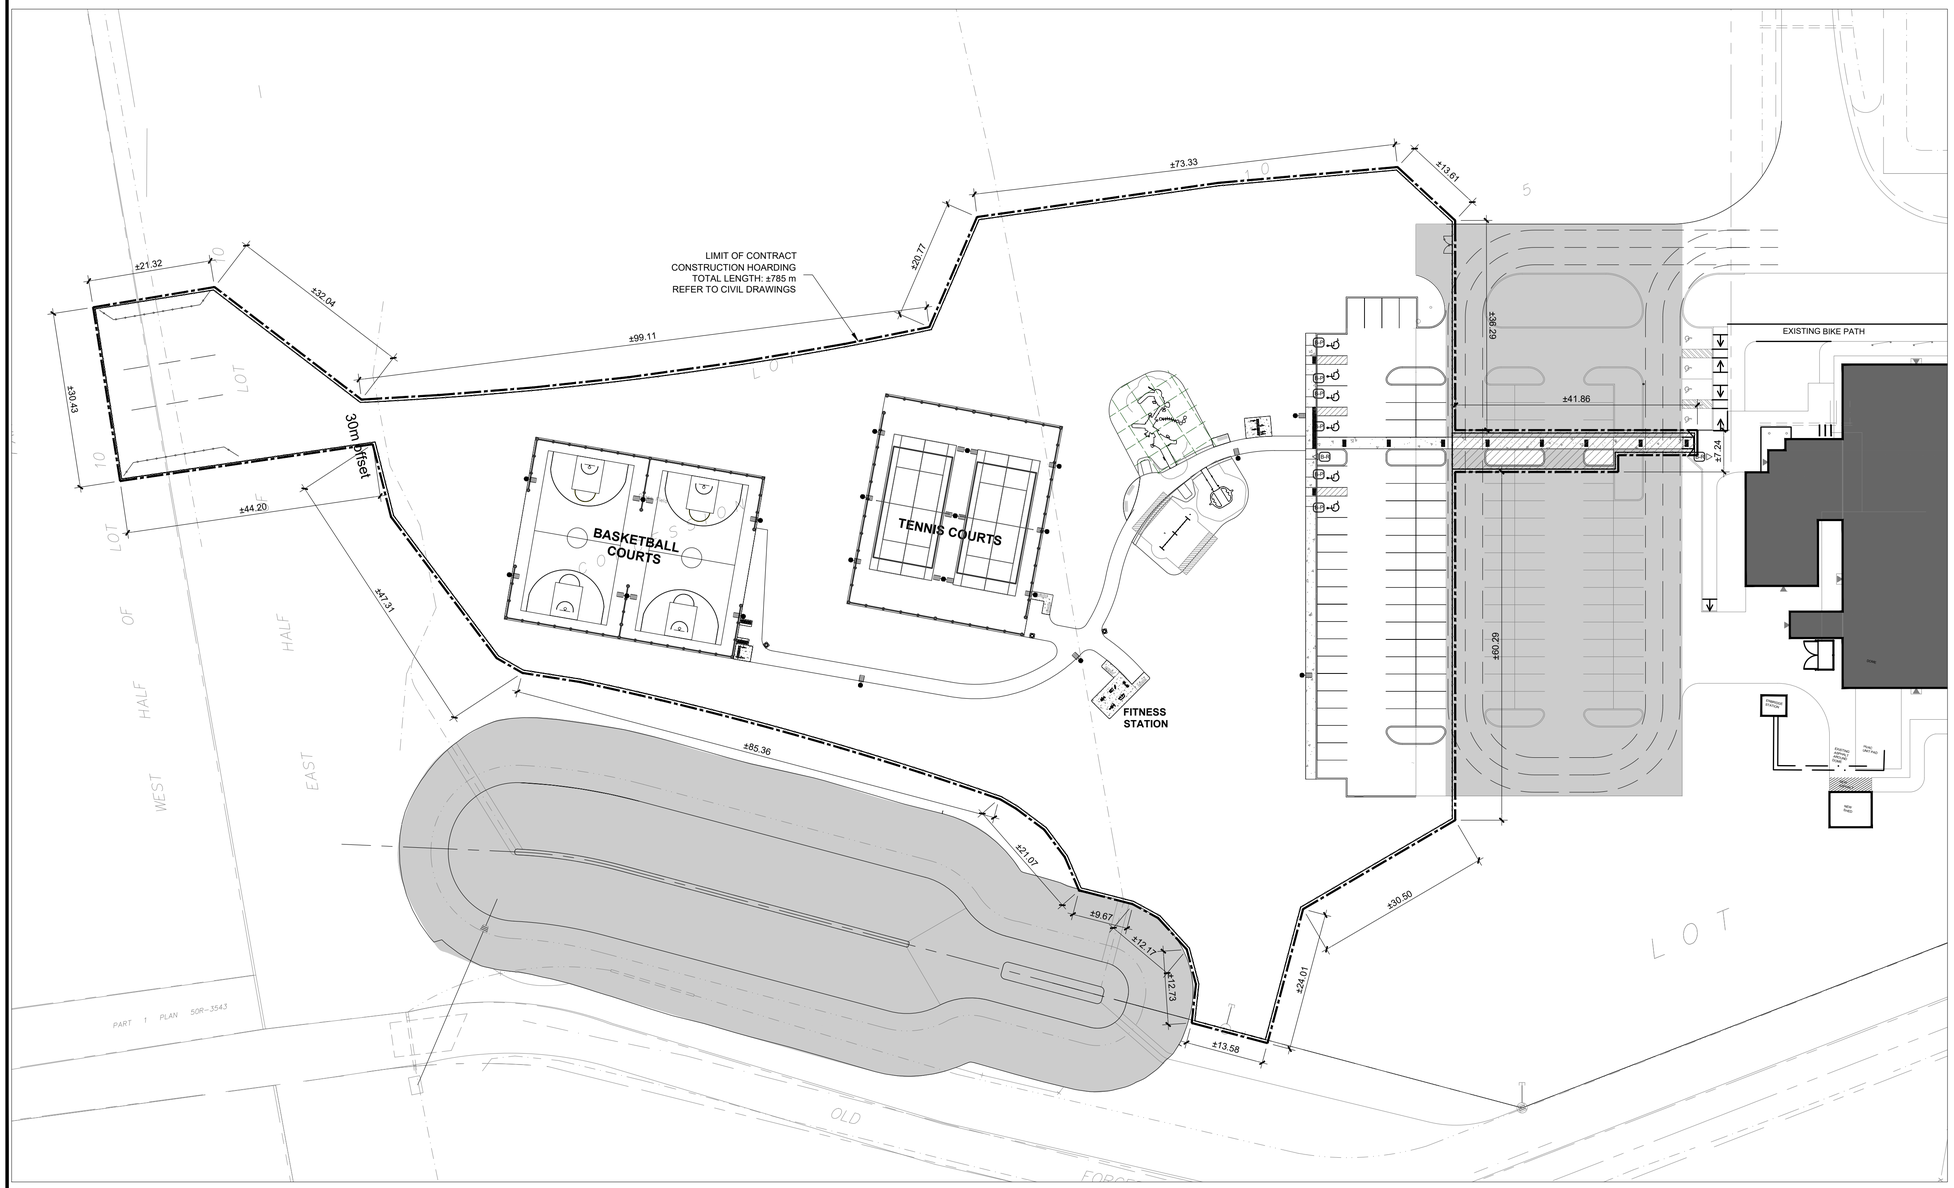


1 ASK-01 CONSTRUCTION FENCE / LIMITS OF CONSTRUCTION
SCALE 1:500

Municipalité de
RUSSELL
Township

| no. | revision | date |
|---|---|---|
| | | |
| | | |
| 6 | | |
| 5 | ADDENDUM 1 | 15 June 2021 |
| 4 | ISSUED FOR PERMIT | 04 June 2021 |
| 3 | ISSUED FOR TENDER | 04 June 2021 |
| 2 | ISSUED FOR SITE PLAN APPLICATION | 28 April 2021 |
| 1 | FOR CLIENT MEETING | Mar. 2021 |

N45 ARCHITECTURE INC.
71 Bank Street, 7th Floor - Ottawa, Ontario, K1P 5N2
tel. 613.224.0095 fax 613.224.9811

project
RUSSELL RECREATION COMPLEX PARK PROJECT PHASE 1

TOWNSHIP OF RUSSELL, ONTARIO

construction north
true north
N W E S

seal

drawing title
CONSTRUCTION FENCE / LIMITS OF CONSTRUCTION

| | |
|---|---|
| scale AS INDICATED | drawn by J. J. |
| date Mar. 2021 | checked by R.M. |
| project number 20-620 | drawing number ASK-01 |

CONTRACTOR TO VERIFY ALL DIMENSIONS AND NOTIFY THE ARCHITECT OF ANY DISCREPANCIES BEFORE WORK COMMENCES.

DO NOT SCALE DRAWINGS.

revision