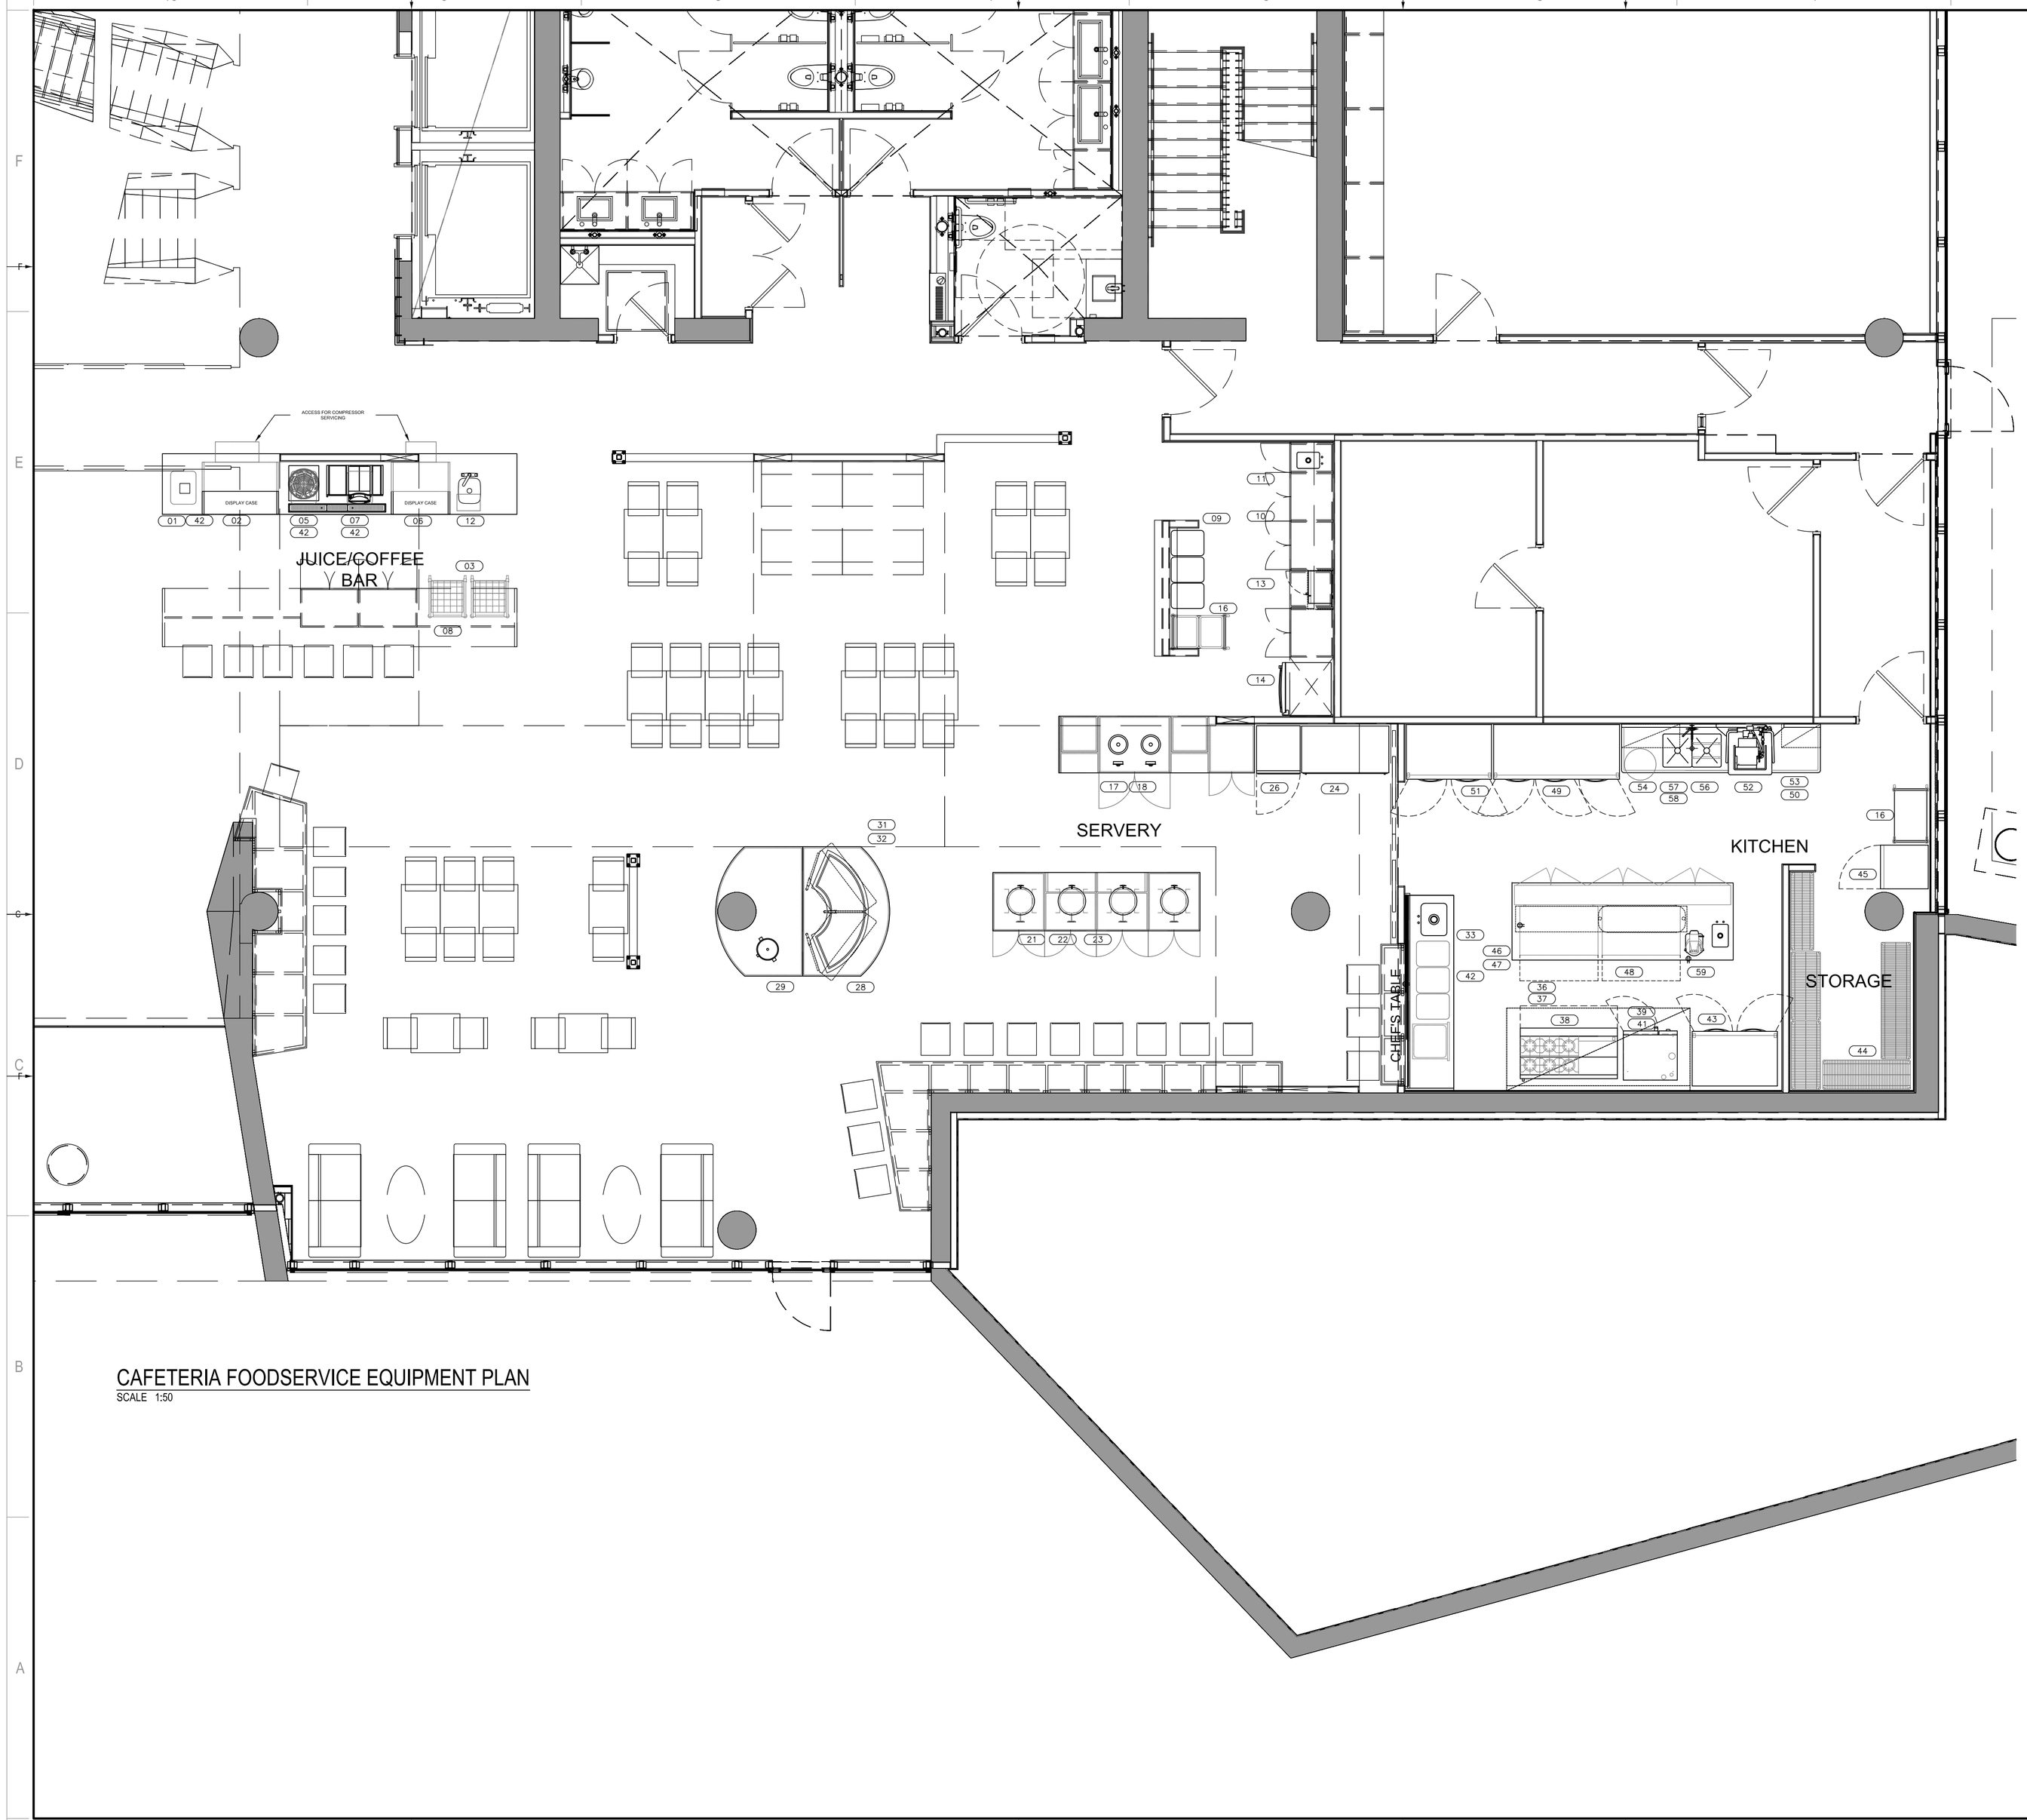

CAFETERIA FOODSERVICE EQUIPMENT PLAN

SCALE 1:50

Item No	Qty	Equipment Category
01	1	Juice / Coffee Bar Millwork Counter w/ Sink & Faucet and Recessed Drip Tray
02	1	Refrigerated Self-Service Counter Case
03	2	Glass Rack Cart
04		Spare Number
05	1	Citrus Juicer
06	1	Refrigerated Self-Service Counter Case
07	1	Super Auto Espresso Machine – By Operator
08	1	Front Millwork Counter
09	3	Waste Bin
10	1	Overhead Cupboards
11	1	Staff Microwave Station w/Handsink & Faucet and Full Height C
12	1	Undercounter Waste Bin
13	3	Oven, Microwave (Stacked)
14	1	Domestic Refrigerator
15		Spare Number
16	2	Cart, Bussing
17	1	Hot Station Counter
18	2	Drop-In, Hot Wells
19		Spare Number
20		Spare Number
21	1	"Meal of the Day" Display Counter
22	4	Buffet/Cafeteria, Hot/Cold Combo
23	4	Chafing Dishes
24	1	Display Case, Refrigerated
25		Spare Number
26	1	Display Case, Refrigerated
27		Spare Number
28	1	Sst Cold Food Counter w/ Millwork Finishes
29	1	Cooker, Rice
30		Spare Number
31	1	Drop-In, Cold Pan, Curved
32	1	Cold Station Sneezeguard
33	1	Sst Table w/ Sink
34		Spare Number
35		Spare Number
36	1	Sst Exhaust Hood
37	1	Fire Suppression System
38	1	Six Burner Range w/ Griddle Top on oven Base, Gas
39	1	Oven-Steamer, Combination, Mobile Stand
40		Spare Number
41	1	Oven-Steamer, Combination, Gas
42	6	Waste Bin
43	1	Refrigerator, Reach-In
44	5	Shelving, Wire
45	1	Refrigerator, Reach-In
46	1	Sst Central Counter w/ Hand Sink
47	1	Sst Overhead Shelf w/ Pot Rack
48	2	Refrigerator, Undercounter, ADA
49	1	Refrigerator, Reach-In
50	1	Sst Cleans Dishtable
51	1	Freezer, Reach-In
52	1	Warewasher, Door Type, High Temp
53	1	Sst Overhead Rack Shelf
54	1	Waste Bin
55		Spare Number
56	1	Sst Dishtable w/ Pre-Rinse Sink
57	1	Grease Interceptor
58	1	Sst Overhead Shelf
59	1	Mixer, Counter
60		Spare Number
⊕	3	Utility Receptacle

WSP
300-2611 QUEENSVIEW DRIVE
OTTAWA ONTARIO CANADA K2B 8K2
TEL.: 613-829-2800 | FAX: 613-829-8299 | WWW.WSPGROUP.COM

CONSULTANT - SUB-CONSULTANT:

SEAL:

CLIENT:

TOMLINSON DEVELOPMENT CORPORATION

CLIENT REF. #:--

PROJECT:

TOMLINSON NEW HEAD OFFICE

KEY PLAN:

DISCLAIMER: COPYRIGHT:
THIS DRAWING AND DESIGN IS COPYRIGHT PROTECTED WHICH SHALL NOT BE USED, REPRODUCED OR REVISED WITHOUT WRITTEN PERMISSION BY WSP CANADA INC. THE CONTRACTOR SHALL CHECK AND VERIFY ALL DIMENSIONS AND UTILITY LOCATIONS AND REPORT ALL ERRORS AND OMISSIONS PRIOR TO COMMENCING WORK.
THIS DRAWING IS NOT TO BE SCALED.

ISSUED FOR - REVISION:

IS.	RV.	DATE	DESCRIPTION
5		23.08.2017	ISSUED FOR CONSTRUCTION
4		10.07.2017	ISSUED W/ CCN-FS01
3		17.05.2017	ISSUED W/ ADDENDUM FS-01
2		--	--
1		05.12.2016	ISSUED FOR TENDER

PROJECT NO: 151-13661-00

DATE: 22.12.2015

ORIGINAL SCALE: --

DESIGNED BY: SF

DRAWN BY: SF

CHECKED BY: --

IF THIS BAR IS NOT 1" LONG, ADJUST YOUR PLOTTING SCALE.

1"

DISCIPLINE: **FOOD SERVICES**

TITLE:

MAIN KITCHEN, SERVERY AND JUICE & COFFEE BAR FOODSERVICE EQUIPMENT PLAN

SHEET NUMBER: **FS-01**

SHEET #: -- OF --

ISSUE: **ISSUED FOR CONSTRUCTION**

DATE OF: **23.08.2017**

RV. # **5**