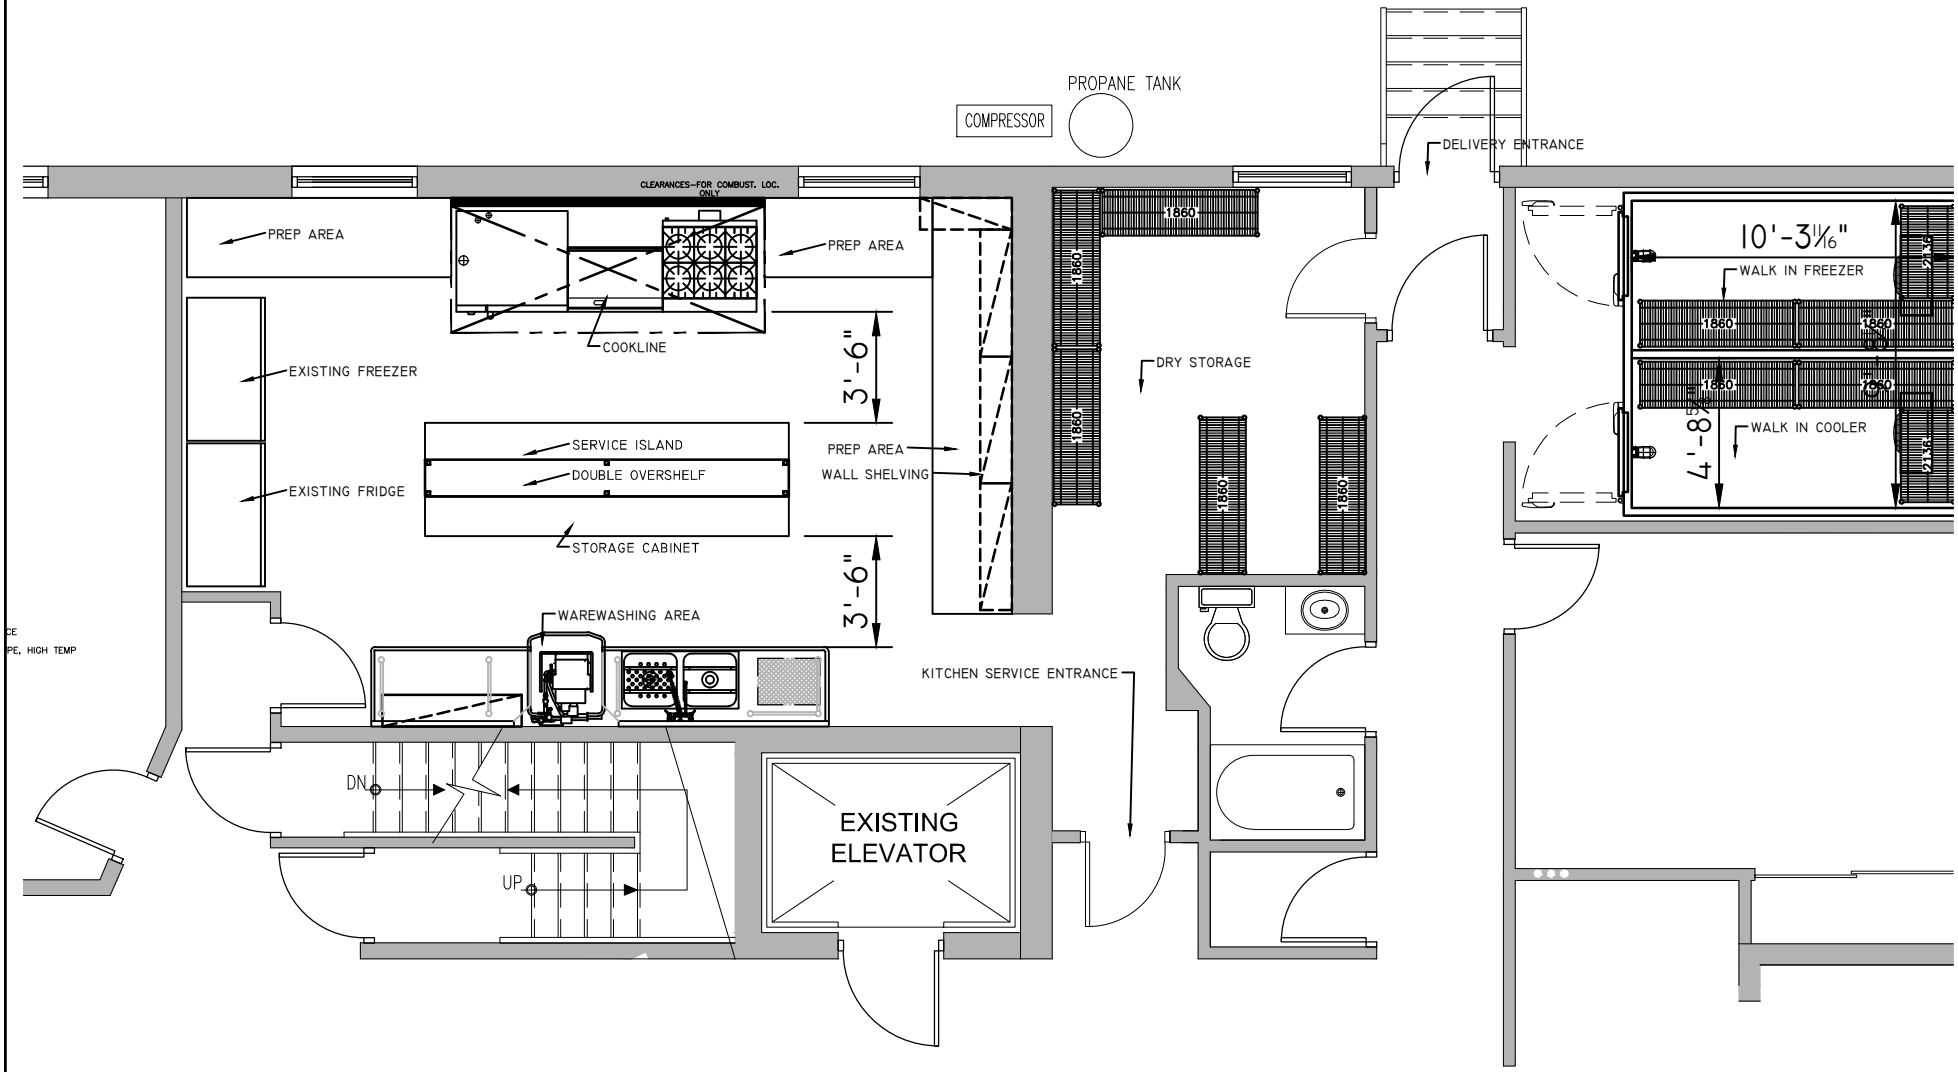
PROPANE TANK
COMPRESSOR
DELIVERY ENTRANCE
CLEARANCES–FOR COMBUST. LOC. ONLY
PREP AREA
PREP AREA
COOKLINE
EXISTING FREEZER
EXISTING FRIDGE
SERVICE ISLAND
DOUBLE OVERSHELF
STORAGE CABINET
3'-6"
3'-6"
PREP AREA
WALL SHELVING
WAREWASHING AREA
DRY STORAGE
KITCHEN SERVICE ENTRANCE
EXISTING ELEVATOR
DN
UP
10'-3 1/16"
WALK IN FREEZER
WALK IN COOLER
4'-8 15/16"
1860
7650
CE
PE, HIGH TEMP