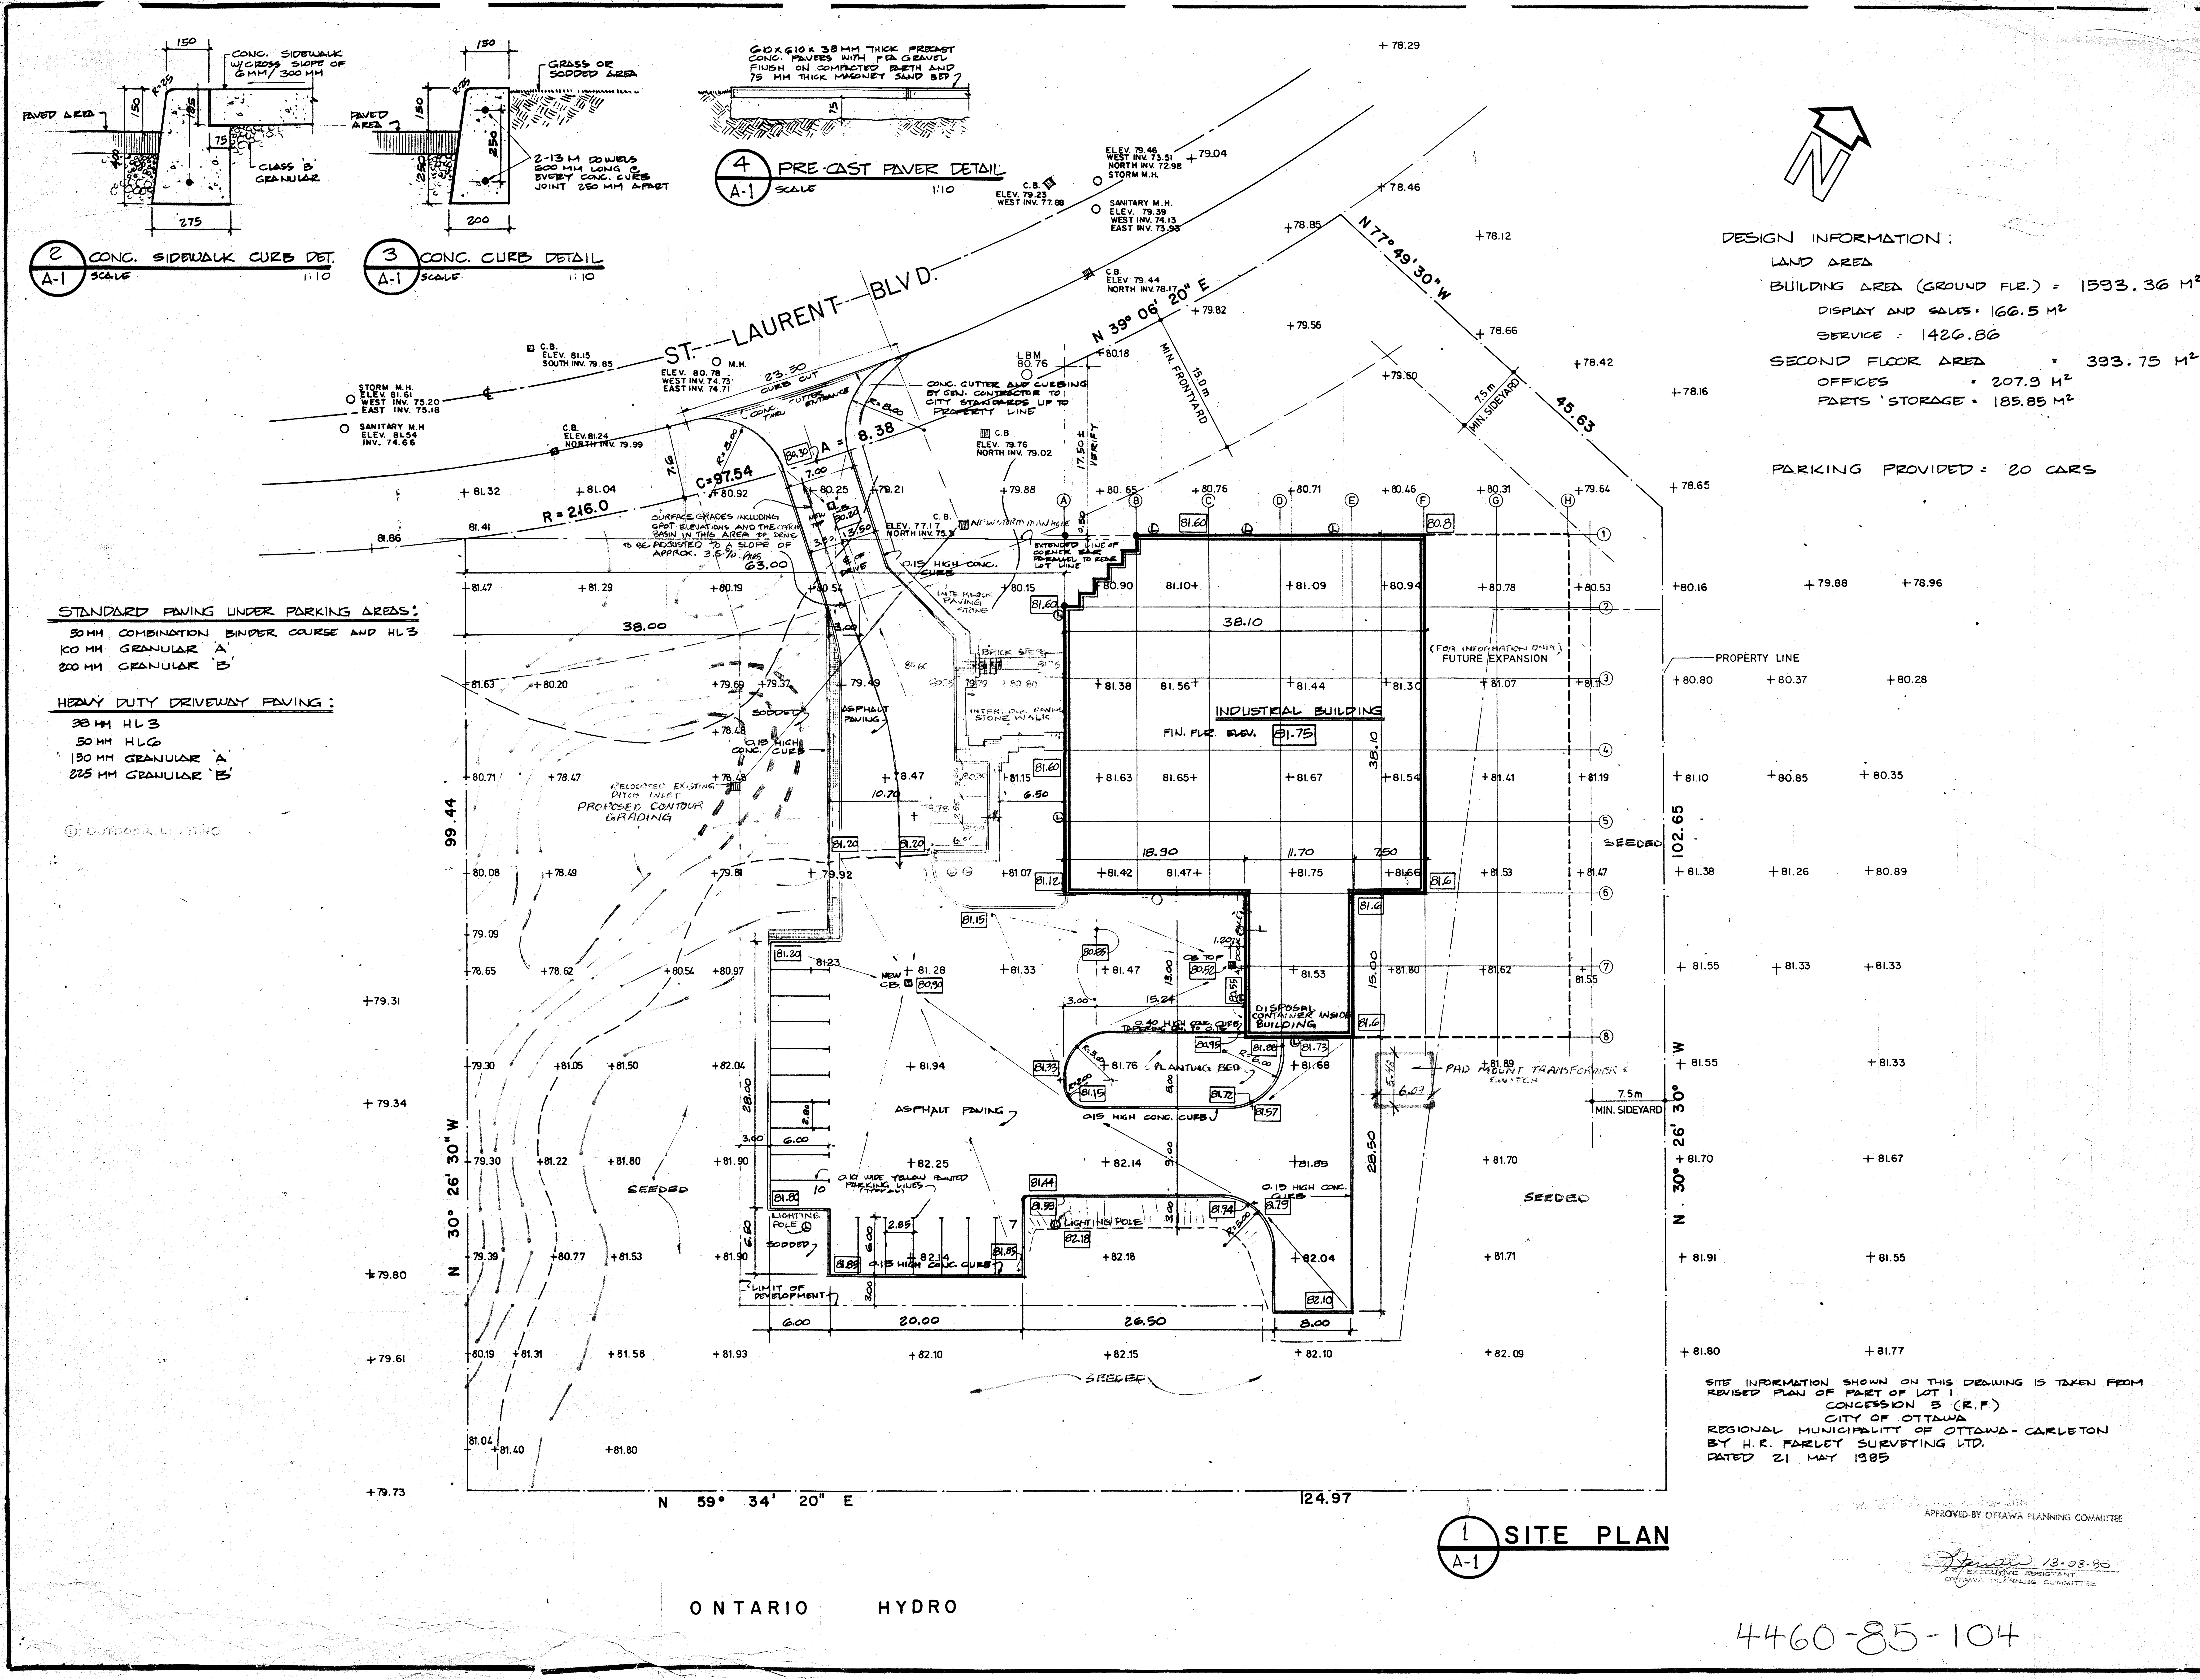

g. d. xiggoros & associates ltd.
CONSULTING ENGINEERS
4111 LAWRENCE AVENUE EAST
SCARBOROUGH, ONT., CANADA M1E 2S2
TEL: (416) 283-7208

REGISTERED PROFESSIONAL ENGINEER G. XIGGOROS PROVINCE OF ONTARIO

4460-85-104

PROPOSED WAREHOUSE HEADQUARTERS AND DISTRIBUTION CENTRE FOR

HOLDER

OF NORTH AMERICA
OTTAWA CANADA

CITY OF OTTAWA BUILDING BRANCH 1985 ZONING CHECKED BY

Siteplan

1:300

November 1984 | A-1

MICROFILMED